



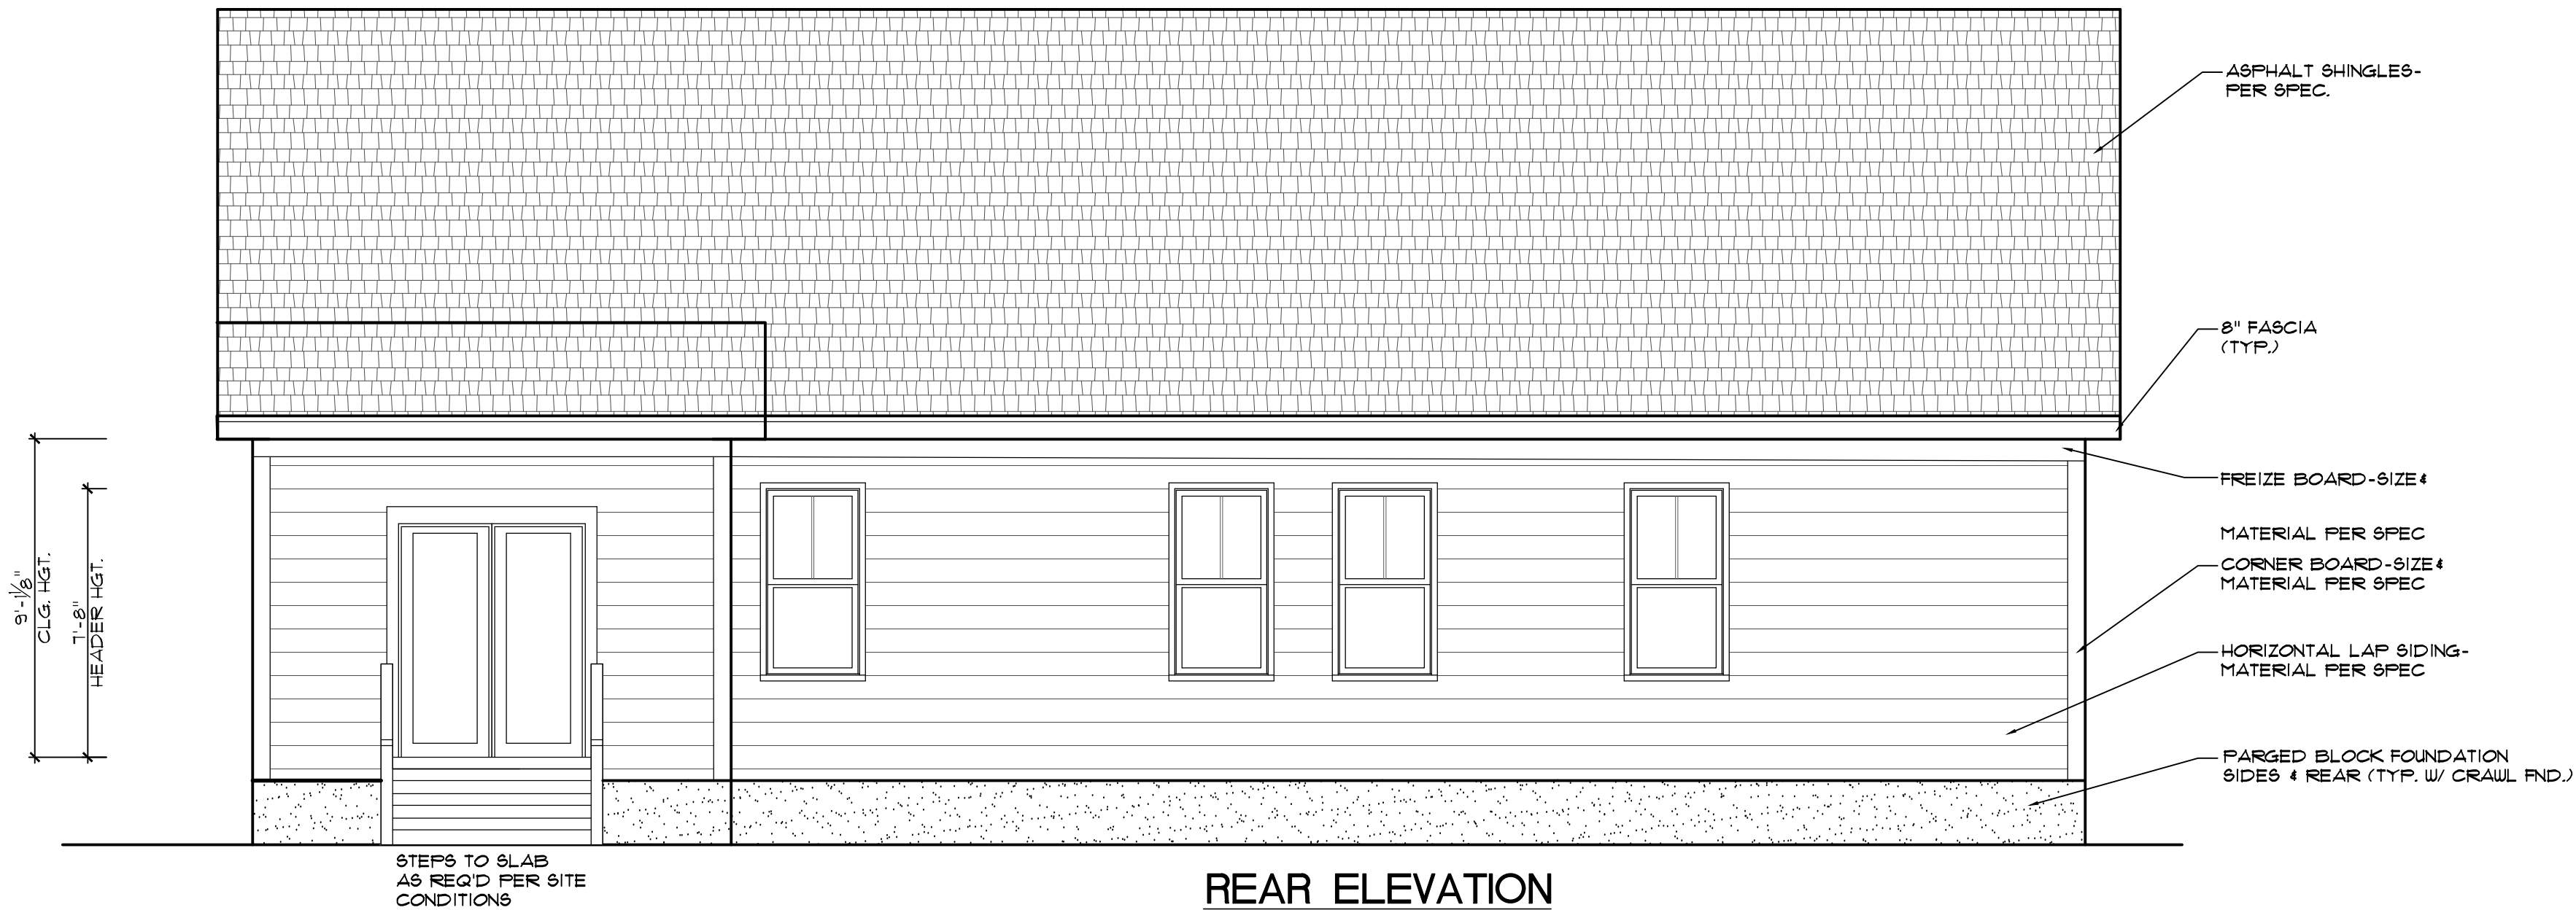

REAR ELEVATION


Scale: 1/4" = 1'

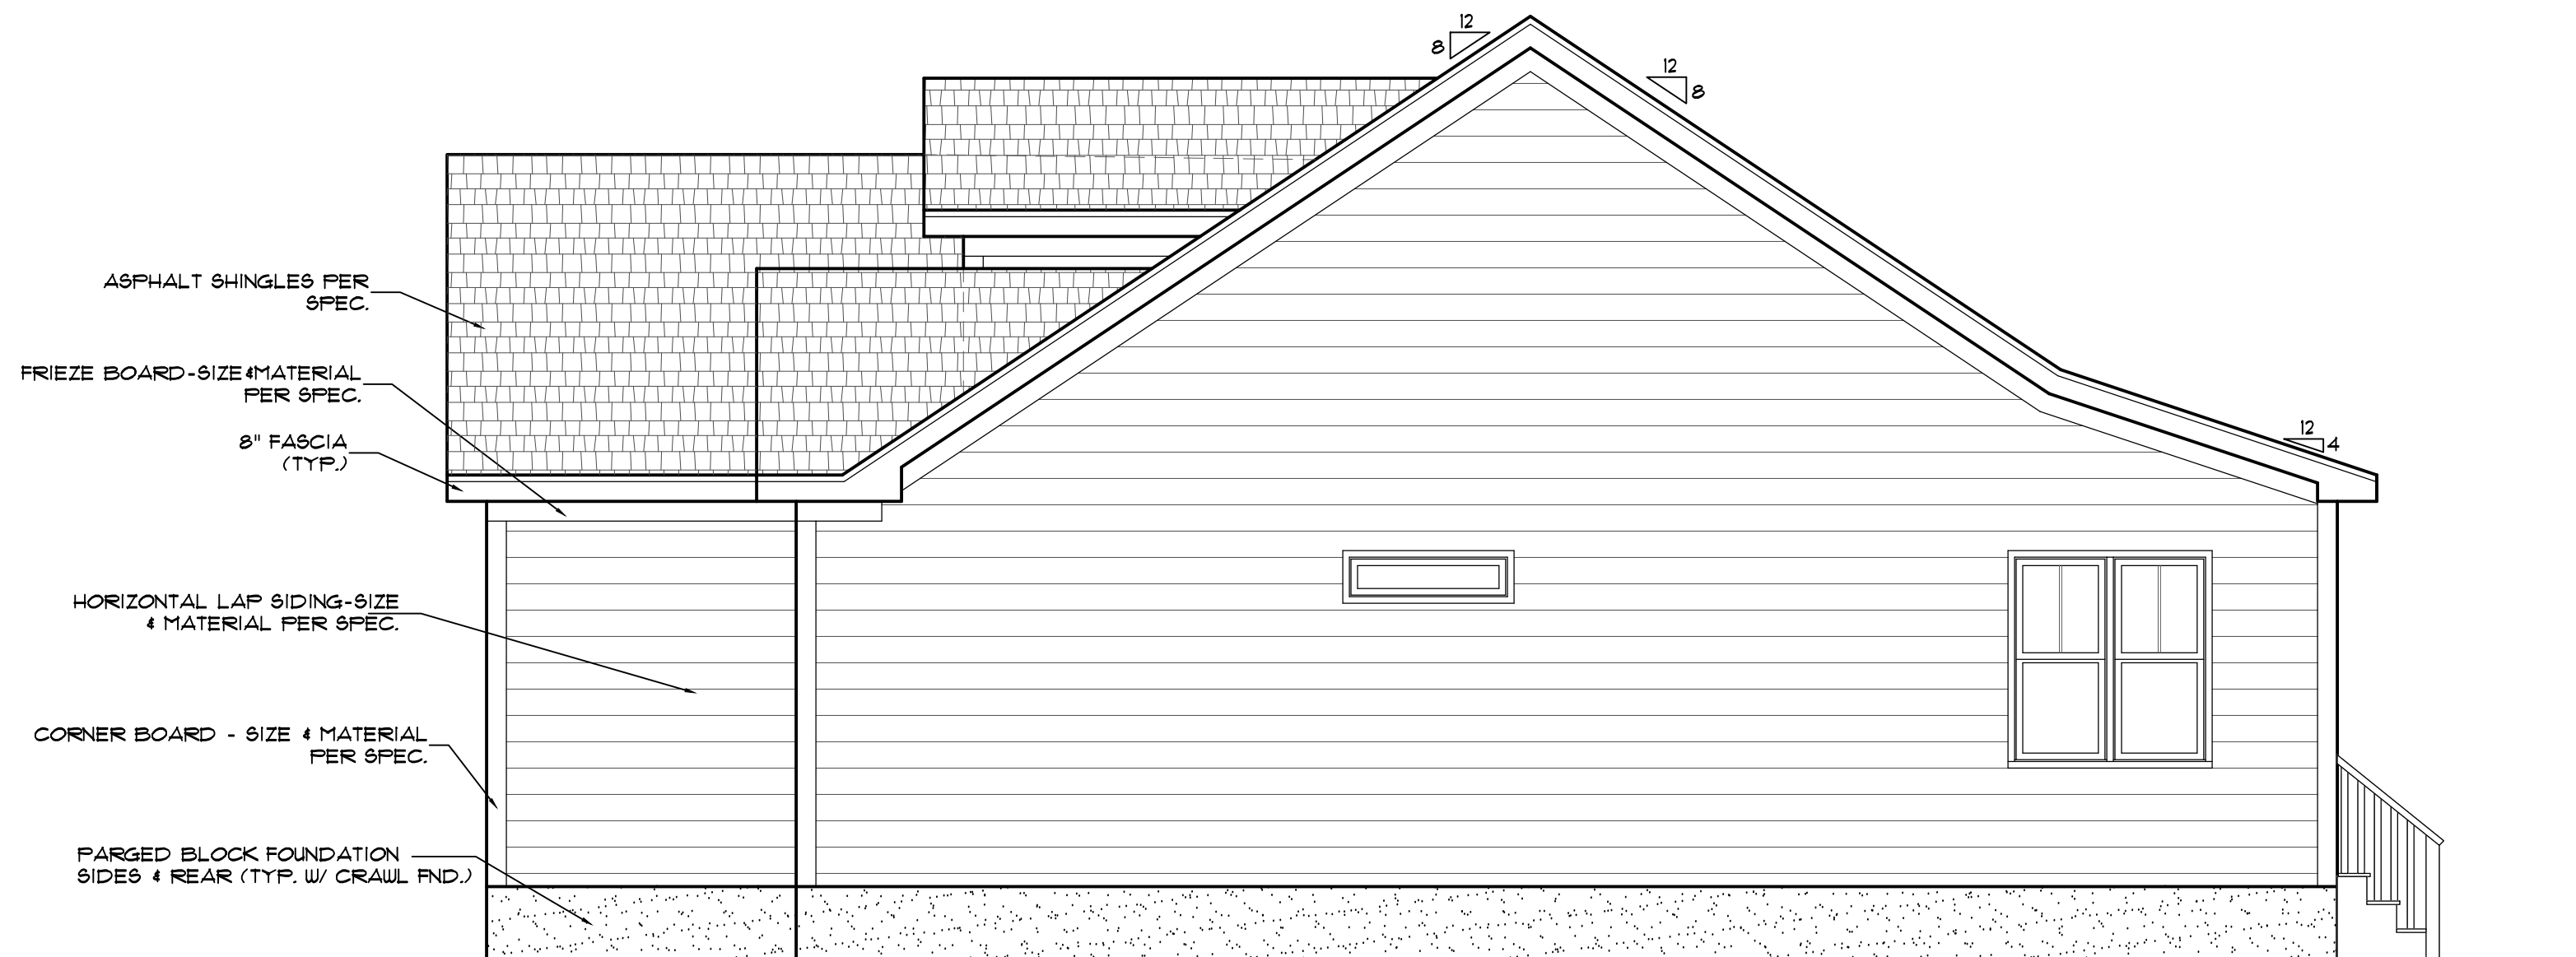

RIGHT ELEVATION

Scale: 1/4" = 1'

McMillan Design
847 Wake Forest Business Park, Suite 102
Wake Forest, NC 27587
919.263.1509
www.mcmillan-design.com

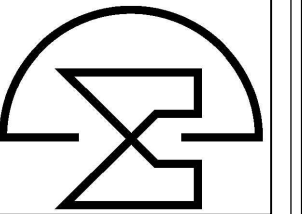


Trabar Homes, LLC
The Peninsula at Kerr Lake
Lot #64

REAR & RIGHT ELEVATIONS

REVISIONS	
NUMBER	DATE

This plan is the property of McMillan Design and may not be used or reproduced without the expressed written consent of McMillan Design. These drawings are offered to the named client for a conditional one time use. The conditional use is limited to the lot or property as specified herein, and only for said location. McMillan Design assumes no liability for any home constructed from these plans. Contractor or Builder shall verify all dimensions and conditions prior to construction. Caution must be exercised when making modifications to these drawings. If changes are made to these drawings, contact McMillan Design.

Plan Number
M209-24
Sheet No. **A2**
Drawn By: **TV**
Date: **7/11/2024**
COPYRIGHT 2024
McMillan Design, Inc.

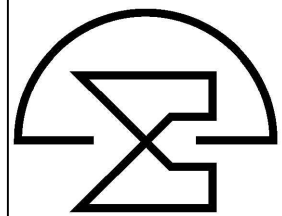

Trabar Homes, LLC
The Peninsula at Kerr Lake
Lot #64

Sheet Title:
FIRST FLOOR PLAN

REVISIONS	
NUMBER	DATE

This plan is the property of McMillan Design and may not be used or reproduced without the expressed written consent of McMillan Design. These drawings are offered to the named client for a conditional one time use. The conditional use is limited to the lot or property as specified herein, and only for said location.

McMillan Design assumes no liability for any home constructed from these plans. Contractor or Builder shall verify all dimensions and conditions prior to construction. Caution must be exercised when making modifications to these drawings. If changes are made to these drawings, contact McMillan Design.

Plan Number
M209-24
Sheet No. **A3**

Drawn By: **TV**

Date: **7/11/2024**

© COPYRIGHT 2024
McMillan Design, Inc.

