

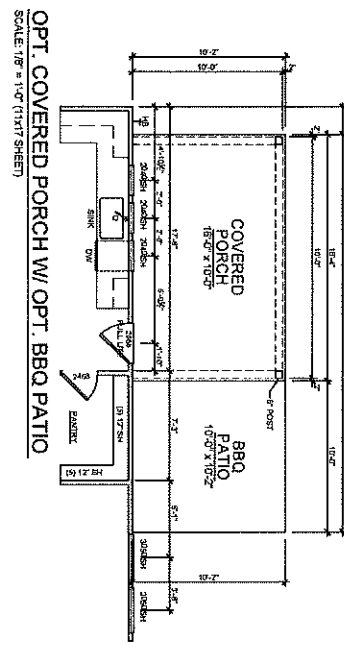
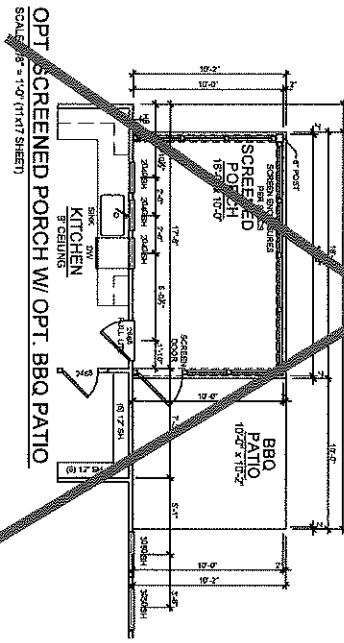
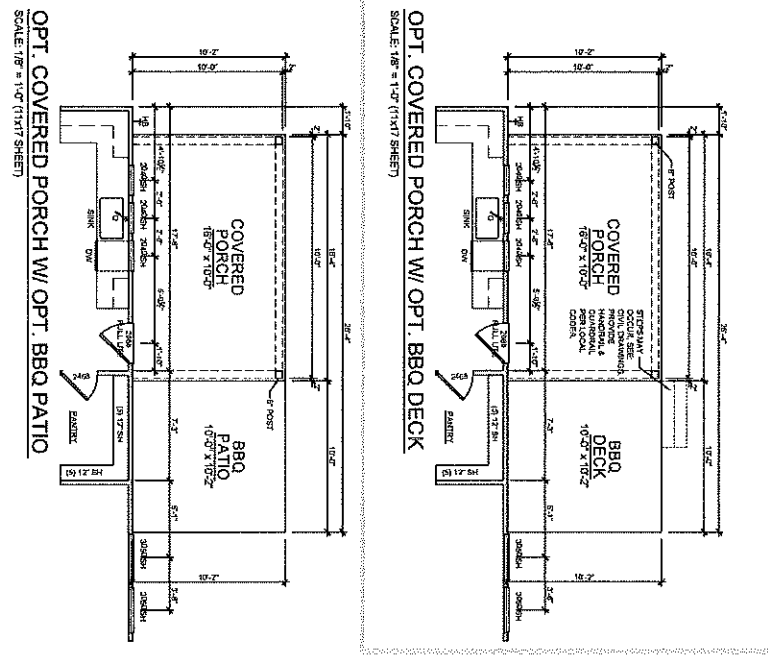
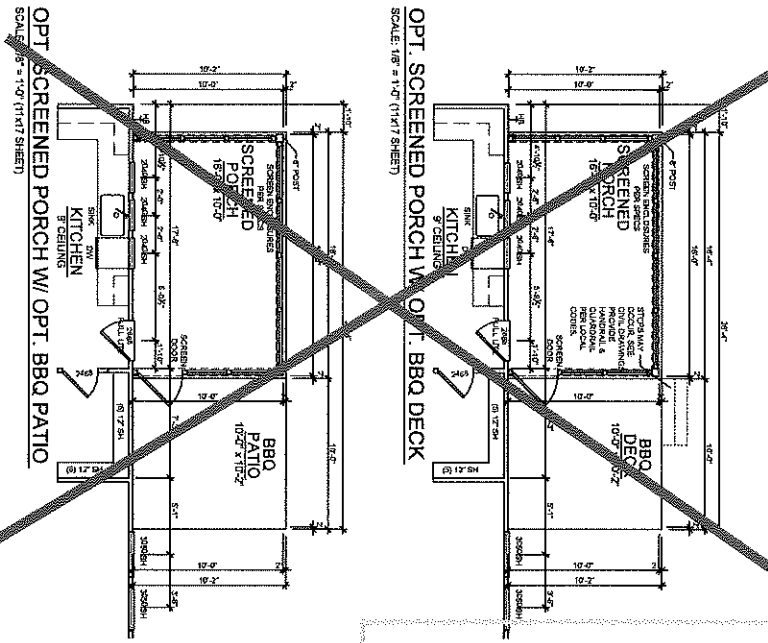


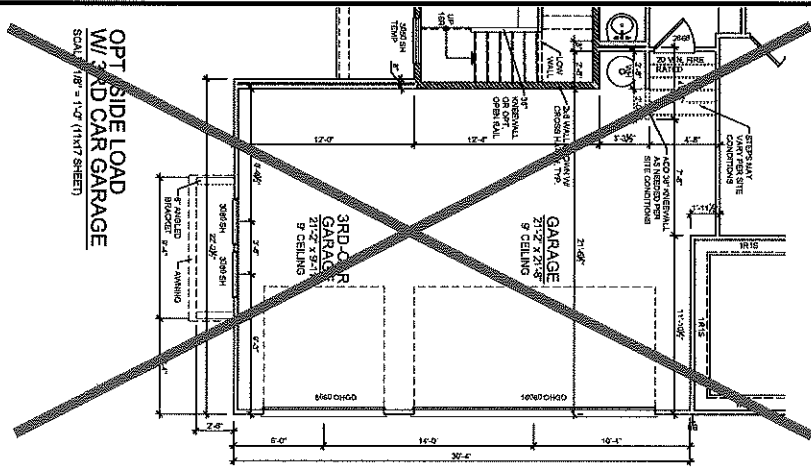

MODEL KINNICK 50'x40' DRAWING TITLE FIRST FLOOR PLAN OPTIONS	SCALE: 1/8" = 1'-0" (11x17 SHEET) DATE: 01/28/2025 DESIGNED BY: [Name] CHECKED BY: [Name]	OAK TOWN BUILDERS	MAIN STREET Main Street Design of Georgia, LLC www.MainStreetDesignLLC.com 5050 Royal Blvd. Suite 135 Atlanta, GA 30322 404.440.3661	03-16-24 ADJ. PORCH OPTIONS & HVAC LOC. 01-07-25 ADDED 2ND FLR. OFFICE 2 & STORAGE 01/23/25 - MISC REVISIONS, ADDED 3RD CAR TO 01/23/25 - SIDE LOAD GARAGE
---	---	---------------------------------	---	---

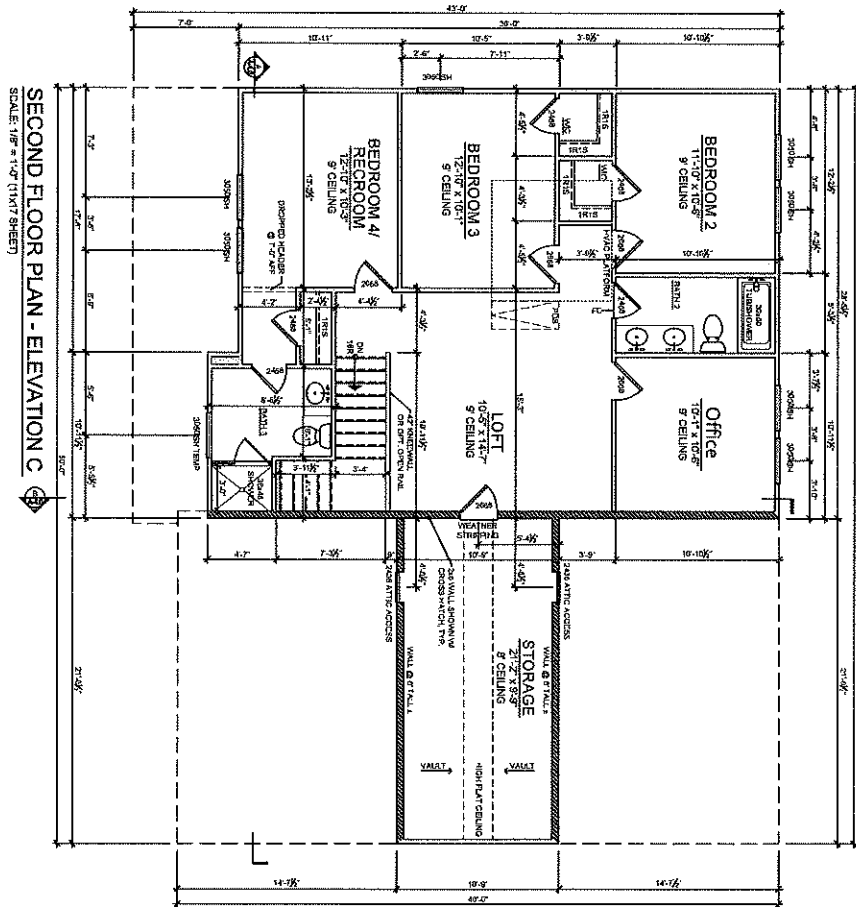

SECOND FLOOR PLAN - ELEVATION C
SCALE: 1/8" = 1'-0" (1/4" = 1'-0" SHEET)

MODEL KINNICK 50'x40' DRAWING TITLE SECOND FLOOR PLAN SHEET NO. A-2-0C FLOOR PLAN	GARAGE RIGHT 01/28/2025 SCALE 1/8" = 1'-0" (1/4" = 1'-0" SHEET) DATE 01/28/2025 RELEASED 01/28/2025	OAK TOWN BUILDERS	MAIN STREET DESIGN Main Street Design of Georgia, LLC www.MainStreetDesignLLC.com 3600 Royal Blvd. South, Suite 100 Alpharetta, GA 30022 (404) 480-3881	REVISIONS 09-16-24 ADJ. PORCH OPTIONS & HVAC LOC. 01-07-25 ADDED 2ND FLR. OFFICE 2 & STORAGE 01/23/25 - MISC REVISIONS, ADDED 3RD CAR TO 01/23/25 - SIDE LOAD GARAGE
---	--	-------------------	--	--