

ELEVATION NOTES

FINISHING NOTES:
 1. ALL FINISHES SHALL BE AS SHOWN ON THE DRAWING.
 2. ALL FINISHES SHALL BE IN ACCORDANCE WITH THE LATEST EDITIONS OF THE FINISHES GUIDE PUBLISHED BY THE FINISHES INSTITUTE OF AMERICA (F.I.A.).
 3. ALL FINISHES SHALL BE IN ACCORDANCE WITH THE LATEST EDITIONS OF THE FINISHES GUIDE PUBLISHED BY THE FINISHES INSTITUTE OF AMERICA (F.I.A.).

ICE DAMMING:
 1. ALL ROOFS SHALL BE DESIGNED TO PREVENT ICE DAMMING.
 2. ALL ROOFS SHALL BE DESIGNED TO PREVENT ICE DAMMING.
 3. ALL ROOFS SHALL BE DESIGNED TO PREVENT ICE DAMMING.

VENTILATION CALCULATIONS


CEILING SPACE VENTILATION:
 1. ALL CEILING SPACE VENTILATION SHALL BE AS SHOWN ON THE DRAWING.
 2. ALL CEILING SPACE VENTILATION SHALL BE AS SHOWN ON THE DRAWING.
 3. ALL CEILING SPACE VENTILATION SHALL BE AS SHOWN ON THE DRAWING.

MATERIALS

- ASPHALT SHINGLES
- STANDING SEAM METAL ROOF
- HORIZONTAL LAP SIDING
- BOARD & BATTEN SIDING @ 16" O.C.
- SHAKE SIDING
- BRICK VENEER
- SYNTHETIC STONE VENEER
- PAVED BLOCK FOUNDATION


FRONT ELEVATION

Scale: 1/8" = 1'-0"

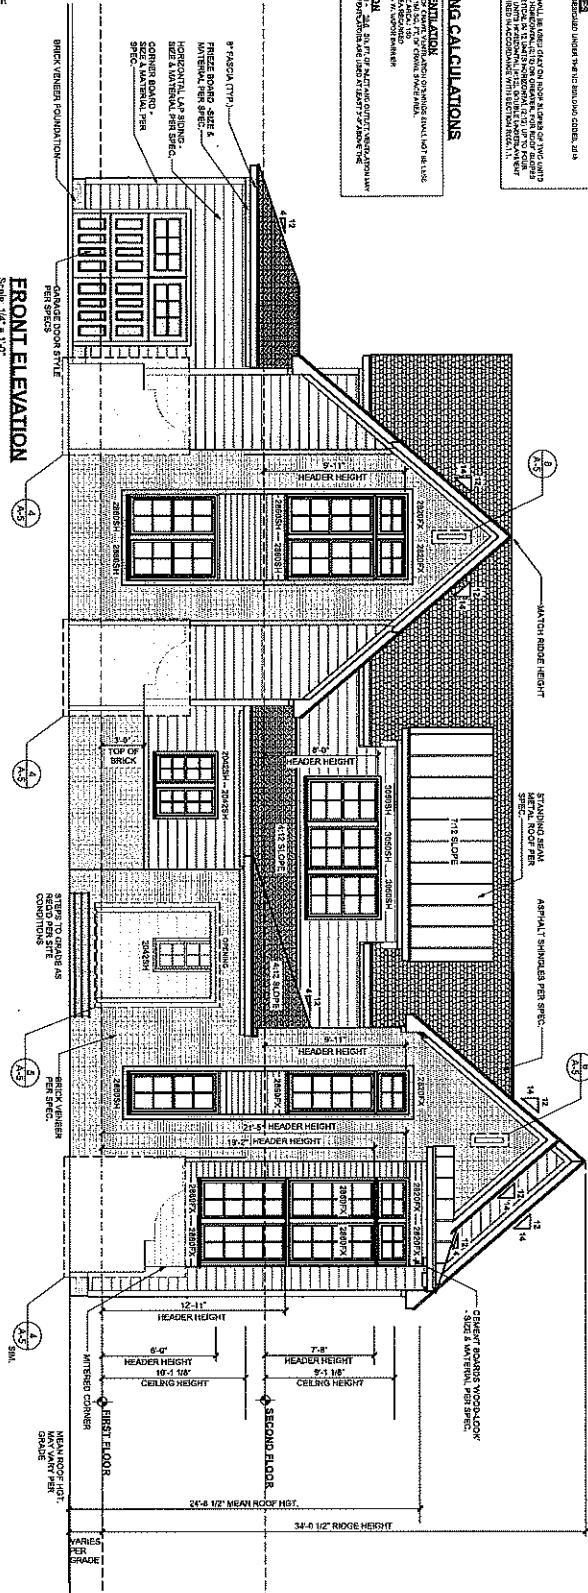

LEFT ELEVATION

Scale: 1/8" = 1'-0"

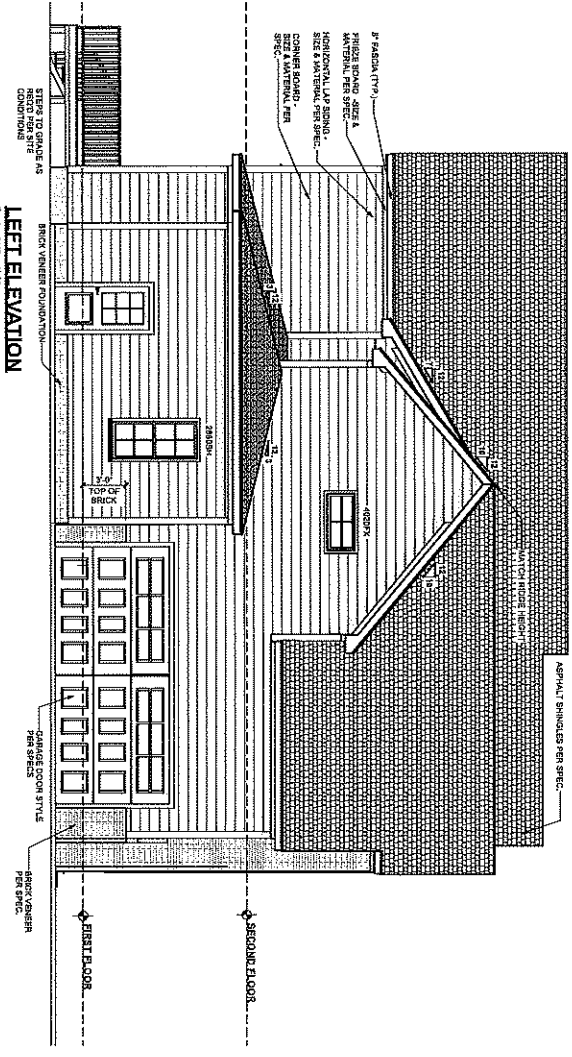

Lilium Homes
 Sorell Oaks
 Lot #31





McMillan Design
 847 Wake Forest Business Park, Suite 102
 Wake Forest, NC 27587
 919.263.1509
 www.mcmillan-design.com

REVISIONS	
NUMBER	DATE


PRINT NUMBER: M256-24
 SHEET NO.: A-1
 DATE: 01/12/2024
 © COPYRIGHT 2023
 McMillan Design, Inc.

MATERIAL LEGEND

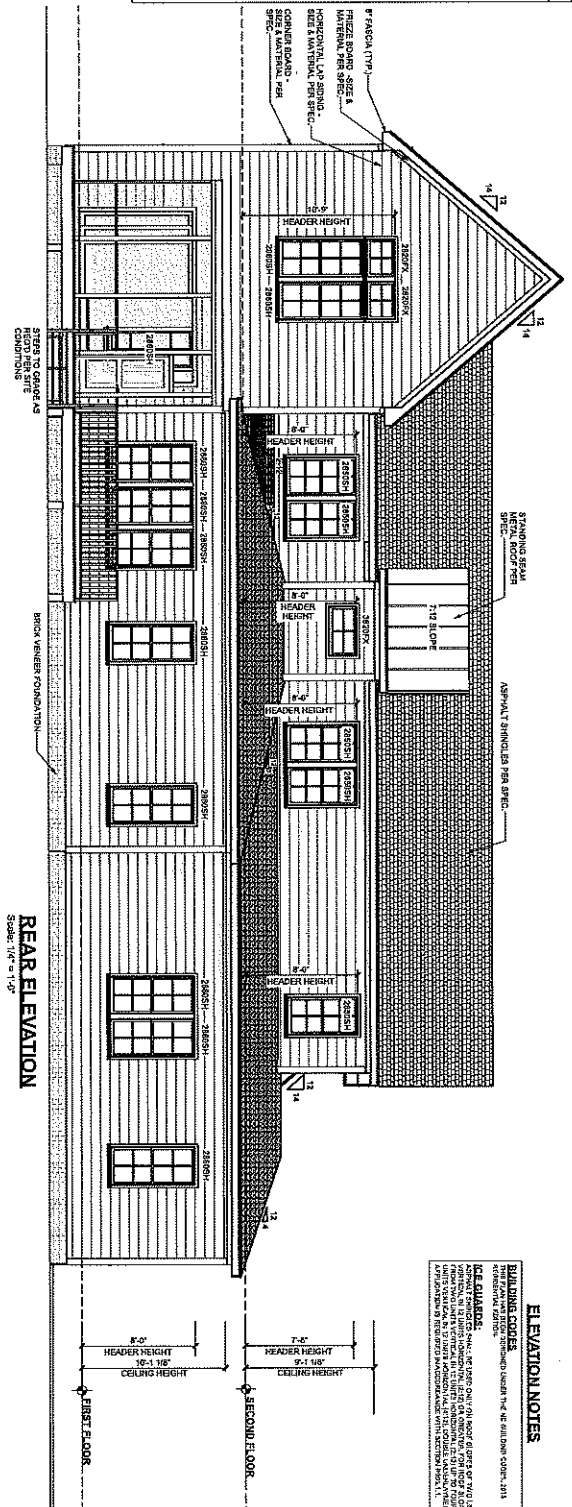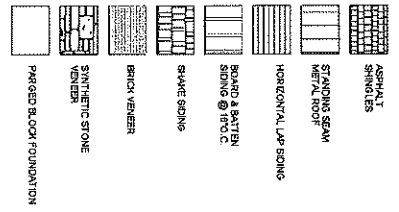

ELEVATION NOTES

THIS DRAWING CORRELATES TO THE FOUNDATION PLAN, SECTION, AND ELEVATION SHEETS. SEE THE FOUNDATION PLAN, SECTION, AND ELEVATION SHEETS FOR THE FOUNDATION, SECTION, AND ELEVATION DETAILS. 

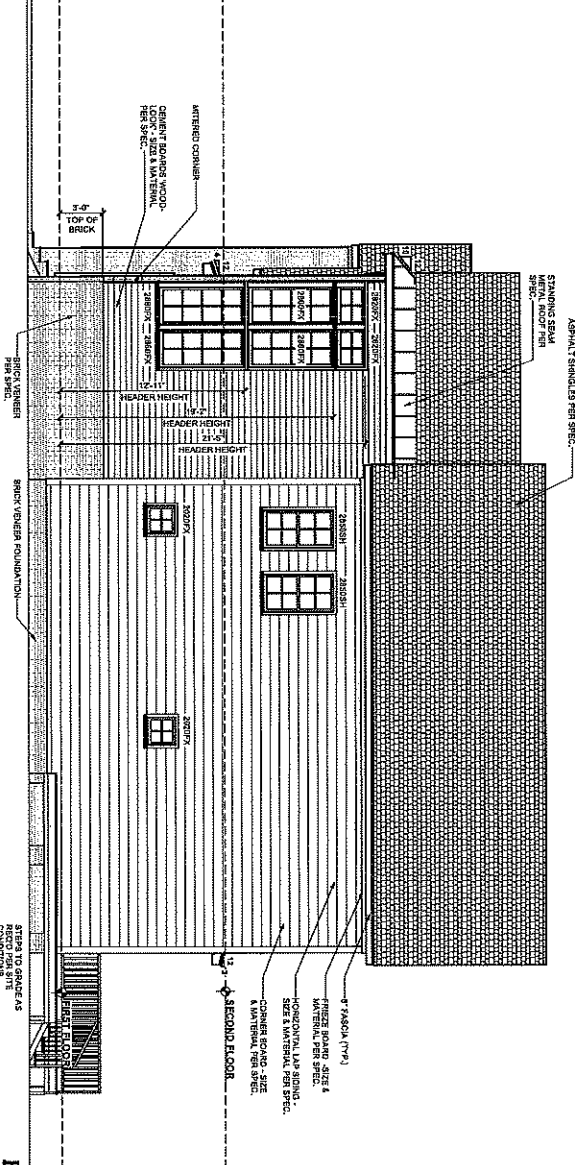

RIGHT ELEVATION

Scale: 1/4" = 1'-0"

Lilium Homes
Sorell Oaks
Lot #31

Exterior Elevations

REVISIONS
NUMBER DATE


NOTES: 1. SEE THE FOUNDATION PLAN, SECTION, AND ELEVATION SHEETS FOR THE FOUNDATION, SECTION, AND ELEVATION DETAILS. 2. SEE THE FOUNDATION PLAN, SECTION, AND ELEVATION SHEETS FOR THE FOUNDATION, SECTION, AND ELEVATION DETAILS. 3. SEE THE FOUNDATION PLAN, SECTION, AND ELEVATION SHEETS FOR THE FOUNDATION, SECTION, AND ELEVATION DETAILS.

Plant Number
M256-24
A-2

DATE: 07/18/2024
DRAWN BY: TE
© COPYRIGHT 2023
McMillan Design, Inc.



McMillan Design
847 Wake Forest Business Park, Suite 102
Wake Forest, NC 27587
919.263.1509
www.mcmillan-design.com

 

WINDOW NOTE LEGEND	
DH	DOUBLE HUNG
SH	SINGLE HUNG
FX	FIXED
SC	SINGLE CASEMENT
DC	DOUBLE CASEMENT
TC	TRIPLE CASEMENT

SECOND FLOOR PLAN

Scale: 1/4" = 1'-0"



McMillan Design
 847 Wake Forest Business Park, Suite 102
 Wake Forest, NC 27587
 919.263.1509
www.mcmillan-design.com