



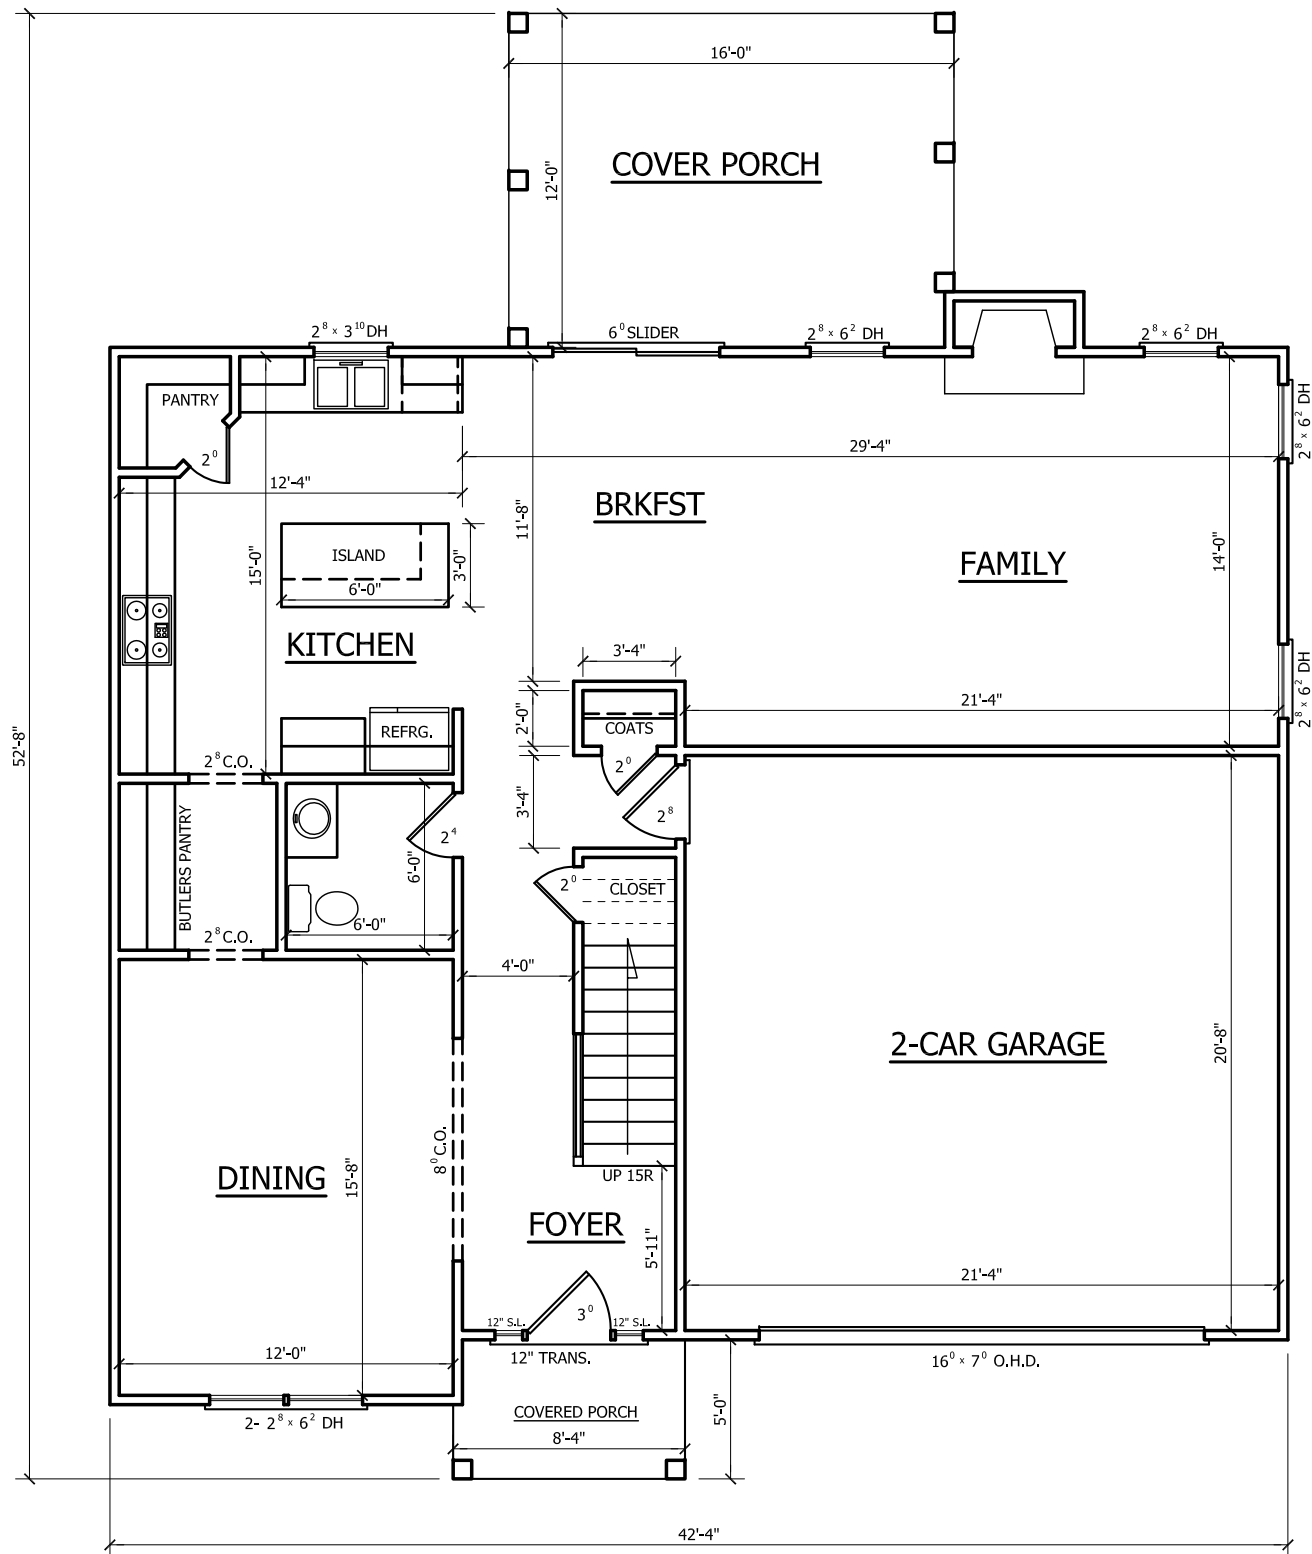

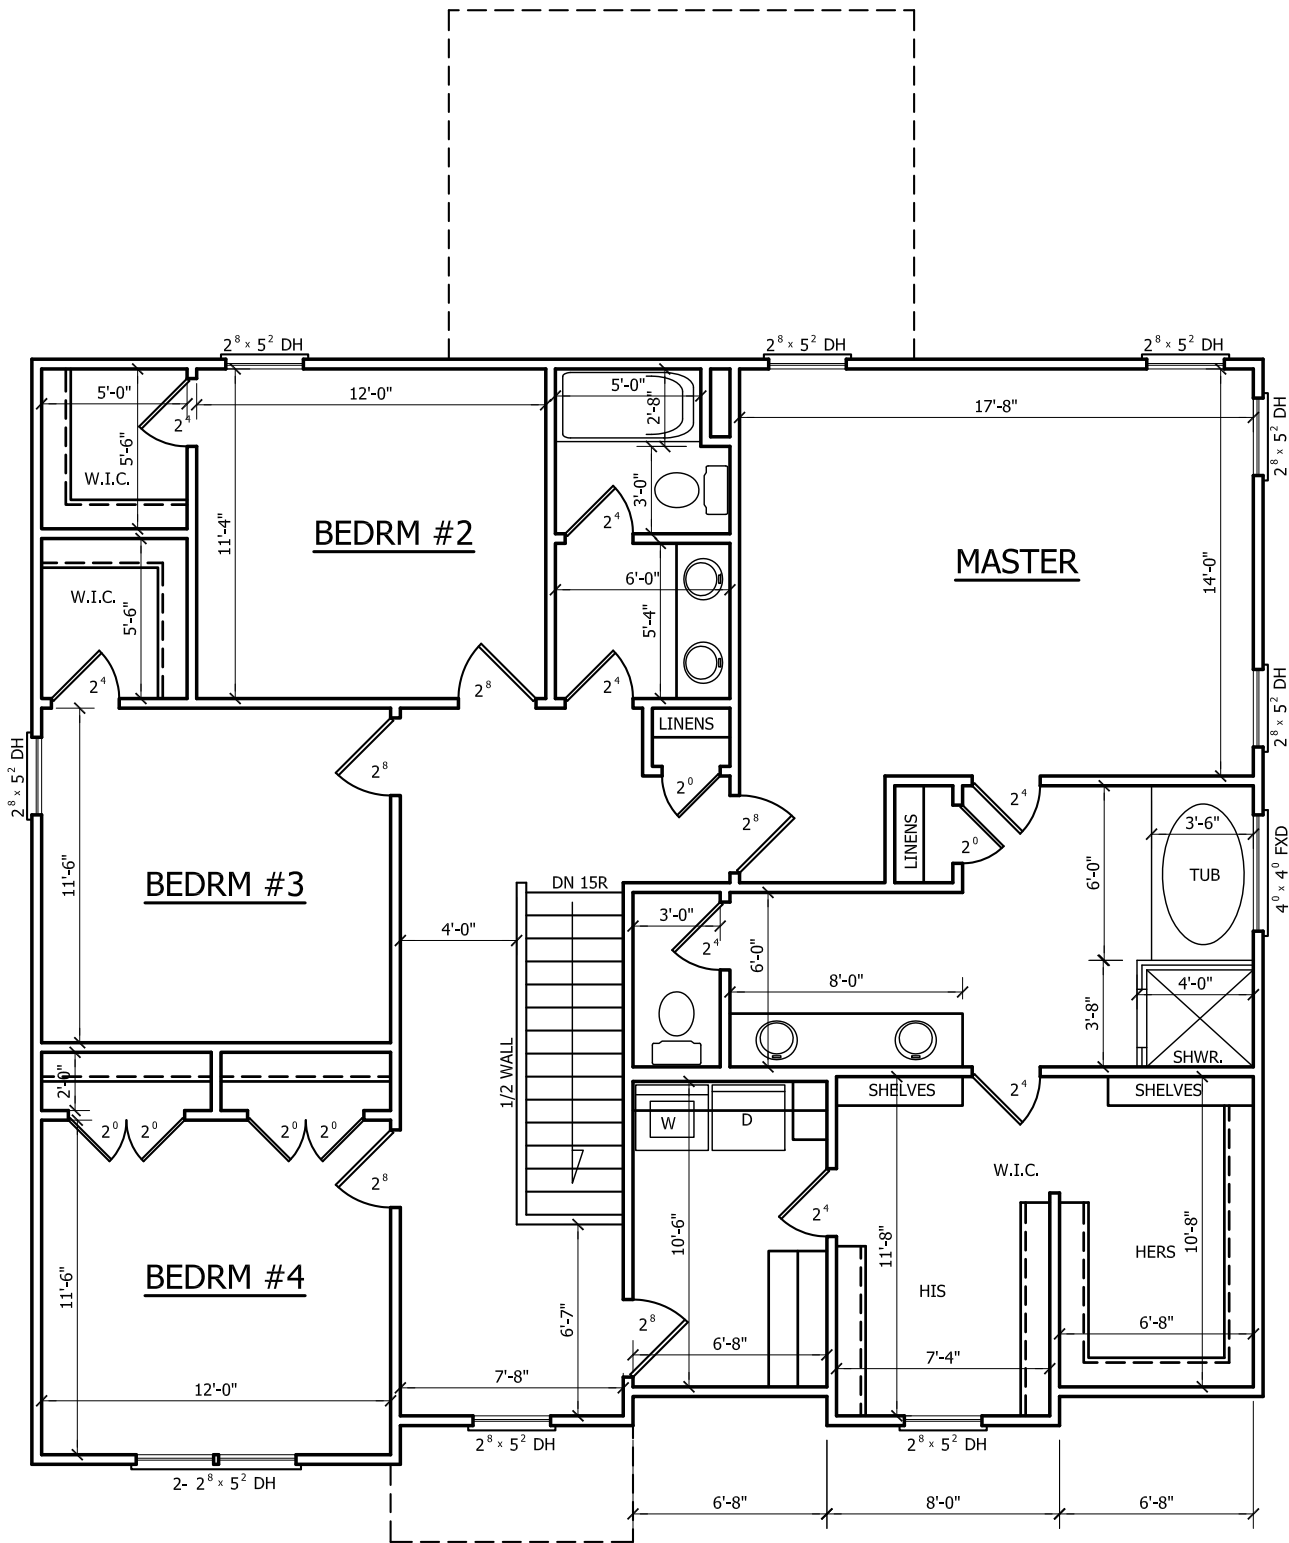

HEATED

FIRST FLOOR HTD. SQ. FT. = 1084

SECOND FLOOR HTD. SQ. FT. = 1517

TOTAL HEATED SQ. FT. = 2601

UNHEATED

FRONT PORCH SQ. FT. = 40

REAR PORCH SQ. FT. = 192

GARAGE SQ. FT. = 455

FIRST FLOOR PLAN

SCALE: 1/4"=1'-0"

9'-0" CLG. HGT.

SET WINDOWS AT 7'-10" A.F.F.

SECOND FLOOR PLAN

SCALE: 1/4"=1'-0"

8'-0" CLG. HGT.

SET WINDOWS AT 6'-8" A.F.F.