


BRACKET DETAIL

SCALE: 1/2"=1'




FRONT ELEVATION

Scale: 1/4"=1'

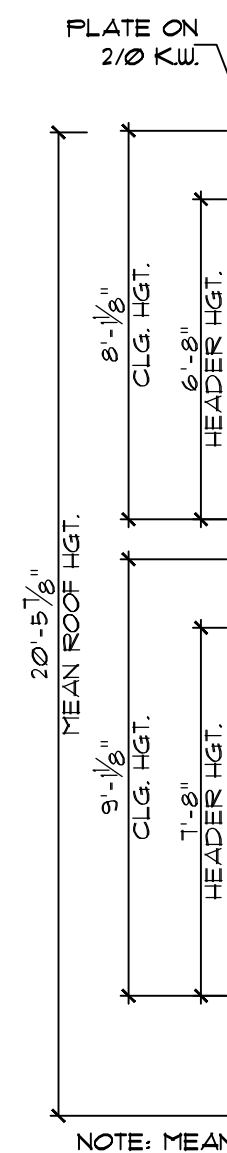

FRONT ELEVATION

Scale: 1/4"=1' FRONT LOAD GARAGE
OPT.

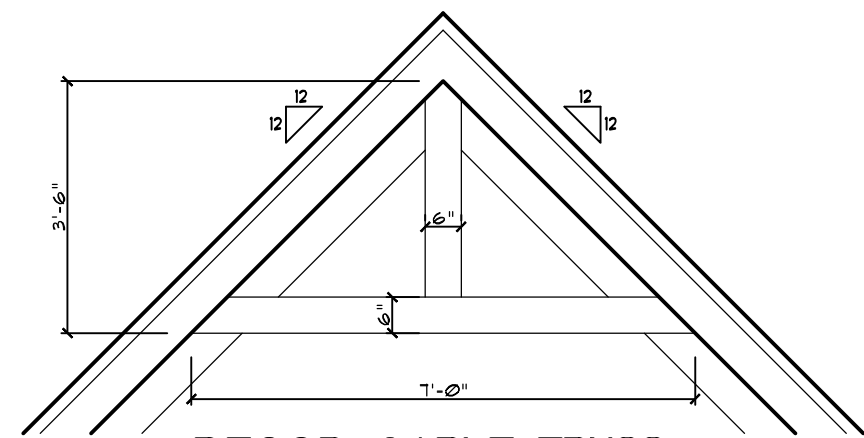

DECOR. GABLE TRUSS DETAIL

SCALE: 3/8"=1'



LEFT ELEVATION

Scale: 1/4"=1'



LEFT ELEVATION

Scale: 1/4"=1' FRONT LOAD GARAGE
OPT.

MD

McMillan Design

847 Wake Forest Business Park, Suite 102
Wake Forest, NC 27587
Office: 919.263.1509 / Fax: 919.263.1512
www.mcmillan-design.com

Three Six Builders
ALICE

FRONT & LEFT ELEVATIONS

REVISIONS	
NUMBER	DATE

This plan is the property of McMillan Design and may not be used or reproduced without the expressed written consent of McMillan Design. These drawings are offered to the named client for a conditional one time use. The conditional use is limited to the lot or property as specified herein, and only for said location. McMillan Design assumes no liability for any home constructed from these plans. Contractor or Builder shall verify all dimensions and conditions prior to construction. Caution must be exercised when making modifications to these drawings. If changes are made to these drawings, contact McMillan Design.


Plan Number
M050-20

Sheet No. **A1**

Drawn By: **TV**

Date: **02.26.2020**

© COPYRIGHT 2020
McMillan Design, Inc.

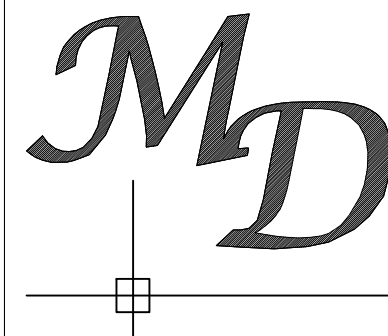

McMillan Design
847 Wake Forest Business Park, Suite 102
Wake Forest, NC 27587
Office: 919.263.1509 / Fax: 919.263.1512
www.mcmillan-design.com

Three Six Builders
ALICE

Sheet Title:
REAR & RIGHT
ELEVATIONS


REVISIONS	
NUMBER	DATE

This plan is the property of
McMillan Design and may not
be used or reproduced without the expressed
written consent of McMillan Design.
These drawings are offered to the named
client for a conditional one time use. The conditional
use is limited to the lot or property as specified herein,
and only for said location.
McMillan Design assumes no liability
for any home constructed from these plans.
Contractor or Builder shall verify all dimensions
and conditions prior to construction. Caution must
be exercised when making modifications to these
drawings. If changes are made to these drawings,
contact McMillan Design.

Plan Number
M050-20
Sheet No. **A2**
Drawn By: **TV**
Date: **02.26.2020**

© COPYRIGHT 2020
McMillan Design, Inc.



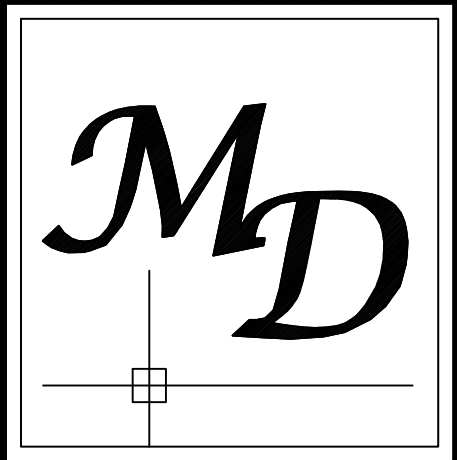

McMillan Design
847 Wake Forest Business Park, Suite 102
Wake Forest, NC 27587
Office: 919.263.1509 / Fax: 919.263.1512
www.mcmillan-design.com

Three Six Builders
ALICE

Sheet Title:
FIRST FLOOR PLAN

REVISIONS	
NUMBER	DATE

This plan is the property of McMillan Design and may not be used or reproduced without the expressed written consent of McMillan Design. These drawings are offered to the named client for a conditional one time use. The conditional use is limited to the lot or property as specified herein, and only for said location.

McMillan Design assumes no liability for any home constructed from these plans. Contractor or Builder shall verify all dimensions and conditions prior to construction. Caution must be exercised when making modifications to these drawings. If changes are made to these drawings, contact McMillan Design.


Plan Number
M050-20

Sheet No. **A3**

Drawn By: **TV**

Date: **02.26.2020**

© COPYRIGHT 2020
McMillan Design, Inc.

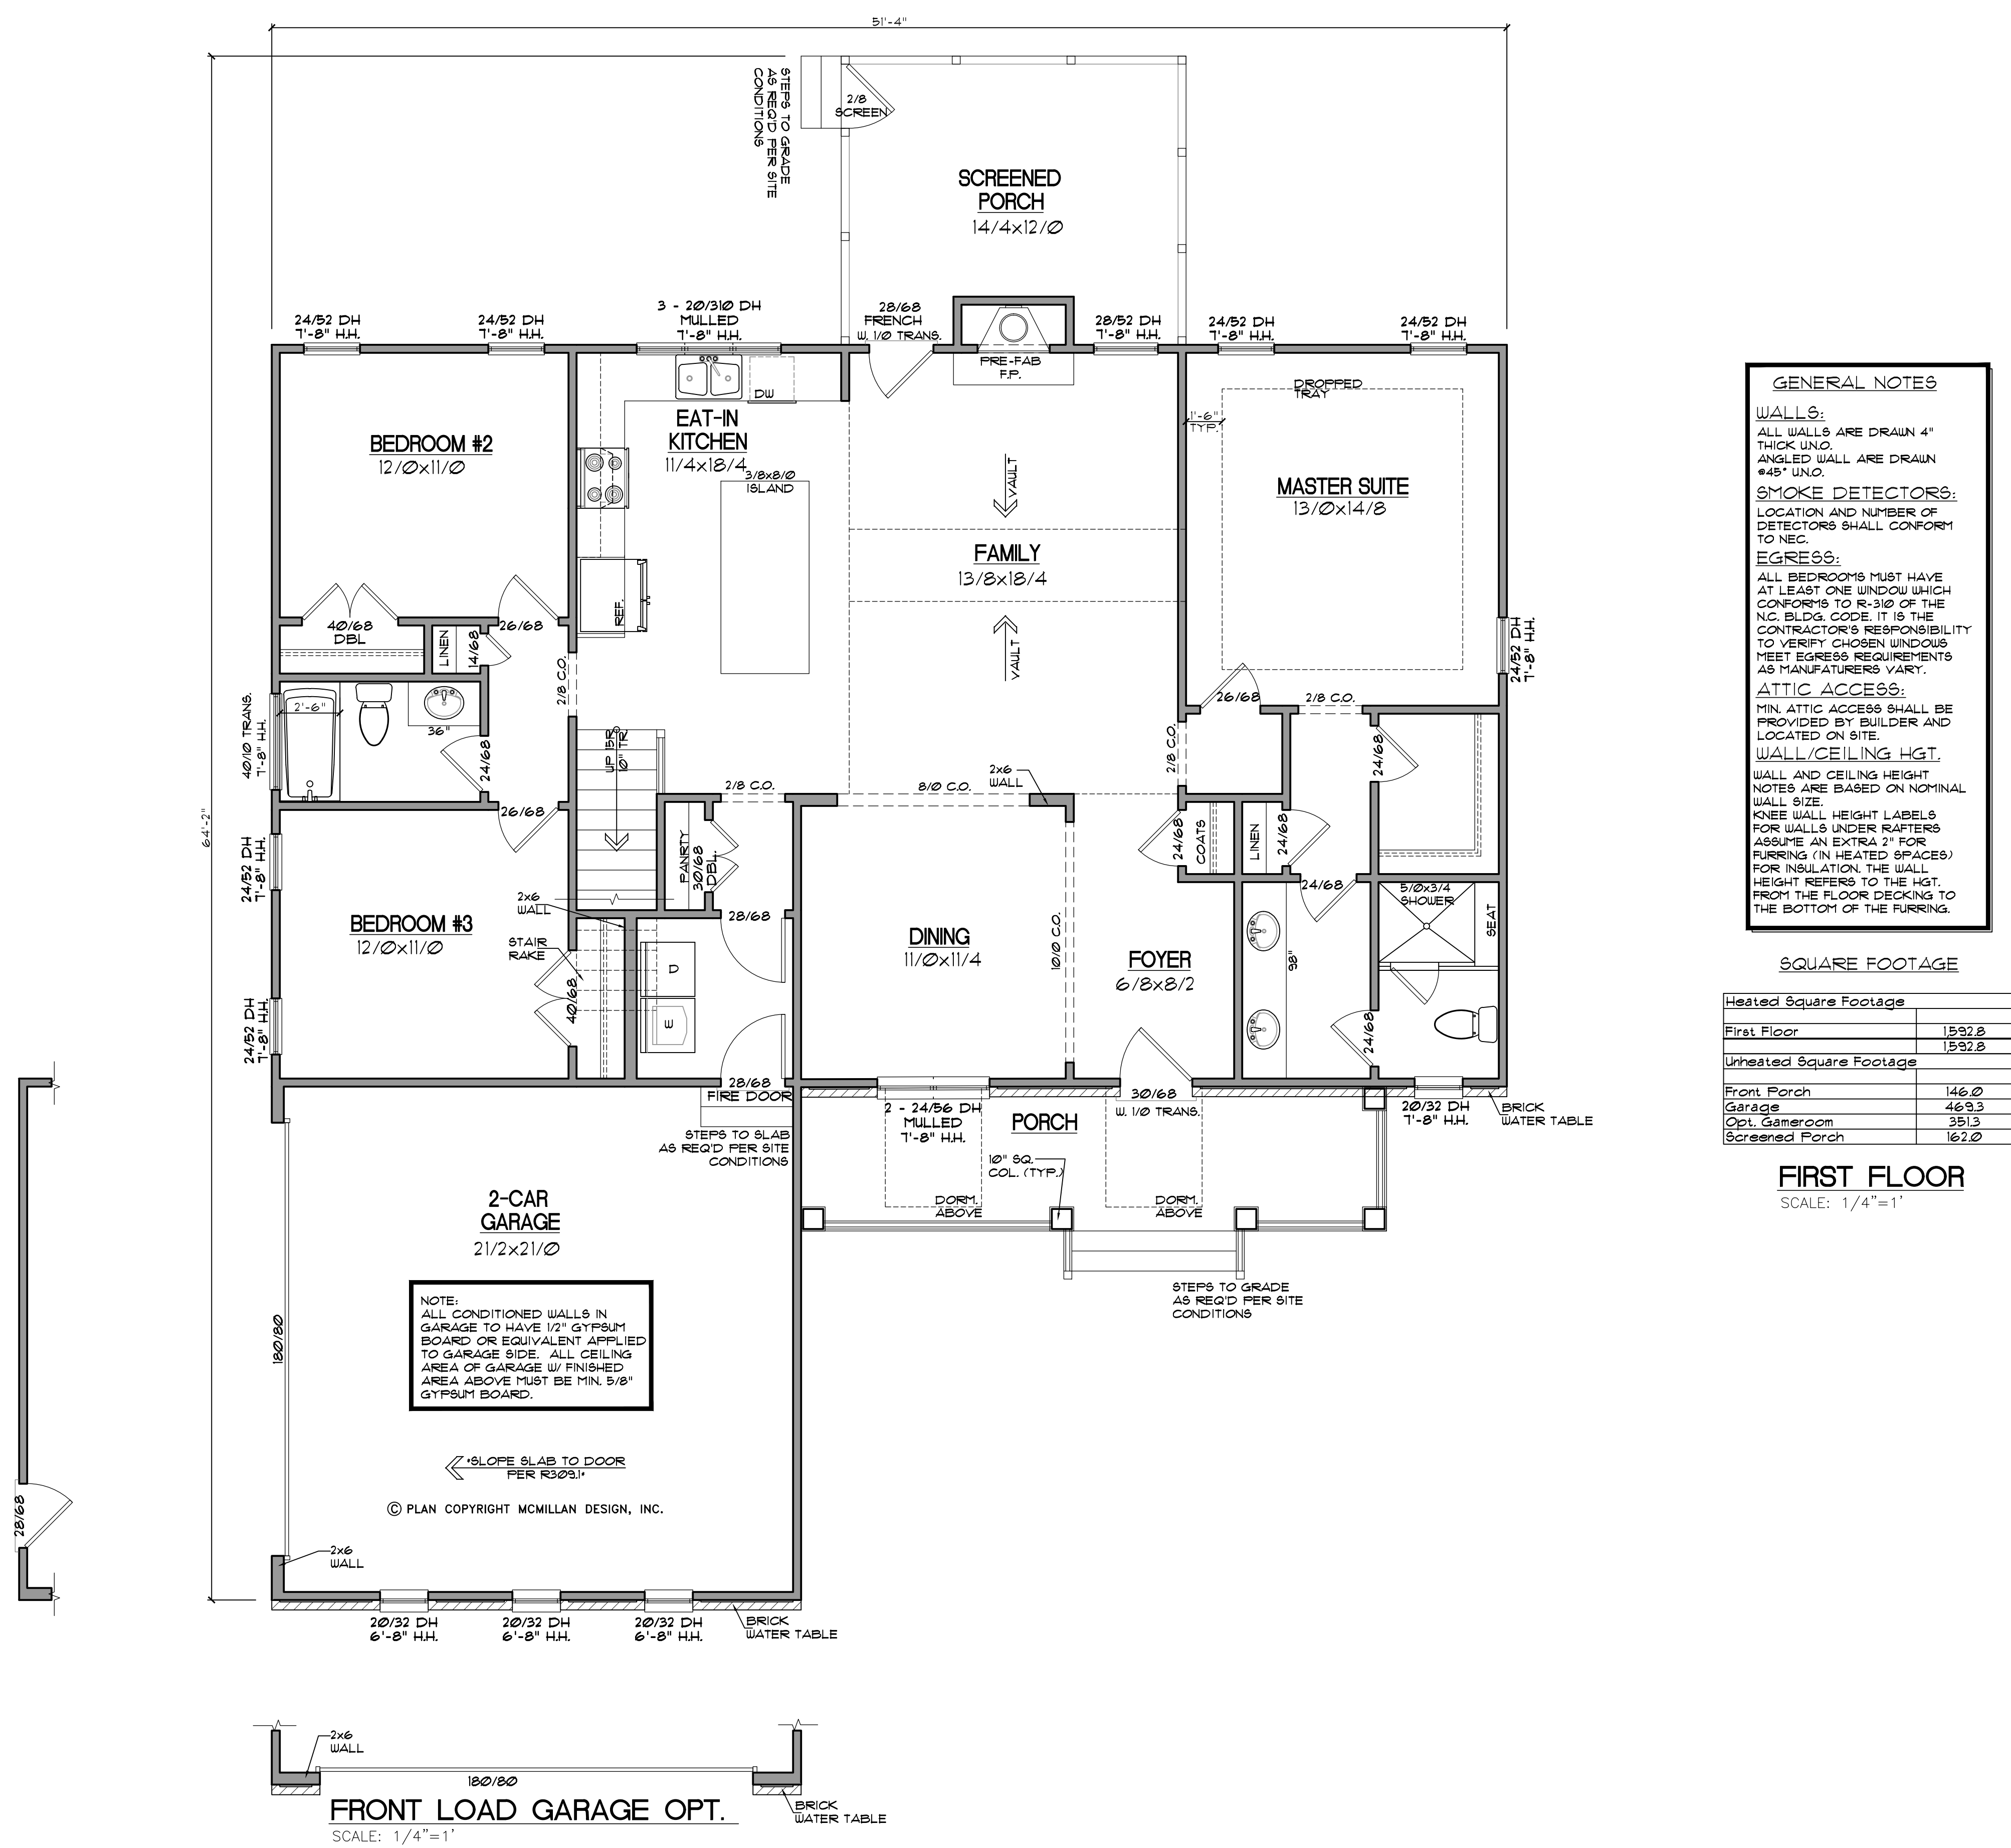

GENERAL NOTES

WALLS:
ALL WALLS ARE DRAWN 4" THICK UNO.
ANGLED WALL ARE DRAWN @45° UNO.

SMOKE DETECTORS:
LOCATION AND NUMBER OF DETECTORS SHALL CONFORM TO NEC.


EGRESS:
ALL BEDROOMS MUST HAVE AT LEAST ONE WINDOW WHICH CONFORMS TO R-310 OF THE N.C. BLDG. CODE. IT IS THE CONTRACTOR'S RESPONSIBILITY TO VERIFY CHOSEN WINDOWS MEET EGRESS REQUIREMENTS AS MANUFACTURERS VARY.

ATTIC ACCESS:
MIN. ATTIC ACCESS SHALL BE PROVIDED BY BUILDER AND LOCATED ON SITE.

WALL/CEILING HGT.
WALL AND CEILING HEIGHT NOTES ARE BASED ON NOMINAL WALL SIZE.
KNEE WALL HEIGHT LABELS FOR WALLS UNDER RAFTERS ASSUME AN EXTRA 2" FOR FURRING (IN HEATED SPACES) FOR INSULATION. THE WALL HEIGHT REFERS TO THE HGT. FROM THE FLOOR DECKING TO THE BOTTOM OF THE FURRING.

SQUARE FOOTAGE	
Heated Square Footage	
First Floor	1592.8
	1592.8
Unheated Square Footage	
Front Porch	146.0
Garage	469.3
Opt. Gameroom	351.3
Screened Porch	162.0

FIRST FLOOR
SCALE: 1/4"=1'

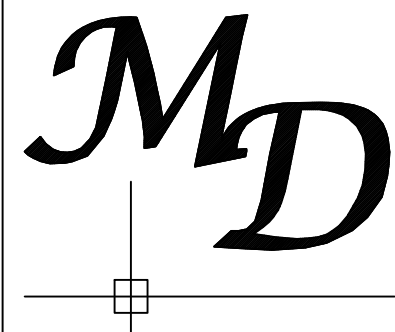

McMillan Design
847 Wake Forest Business Park, Suite 102
Wake Forest, NC 27587
Office: 919.263.1509 / Fax: 919.263.1512
www.mcmillan-design.com

Three Six Builders
ALICE

Sheet Title:
SECOND FLOOR PLAN

REVISIONS	
NUMBER	DATE

This plan is the property of McMillan Design and may not be used or reproduced without the expressed written consent of McMillan Design.

These drawings are offered to the named client for a conditional one time use. The conditional use is limited to the lot or property as specified herein, and only for said location.


McMillan Design assumes no liability for any home constructed from these plans. Contractor or Builder shall verify all dimensions and conditions prior to construction. Caution must be exercised when making modifications to these drawings. If changes are made to these drawings, contact McMillan Design.

Plan Number
M050-20

Sheet No. **A3**

Drawn By: **TV**

Date: **02.26.2020**

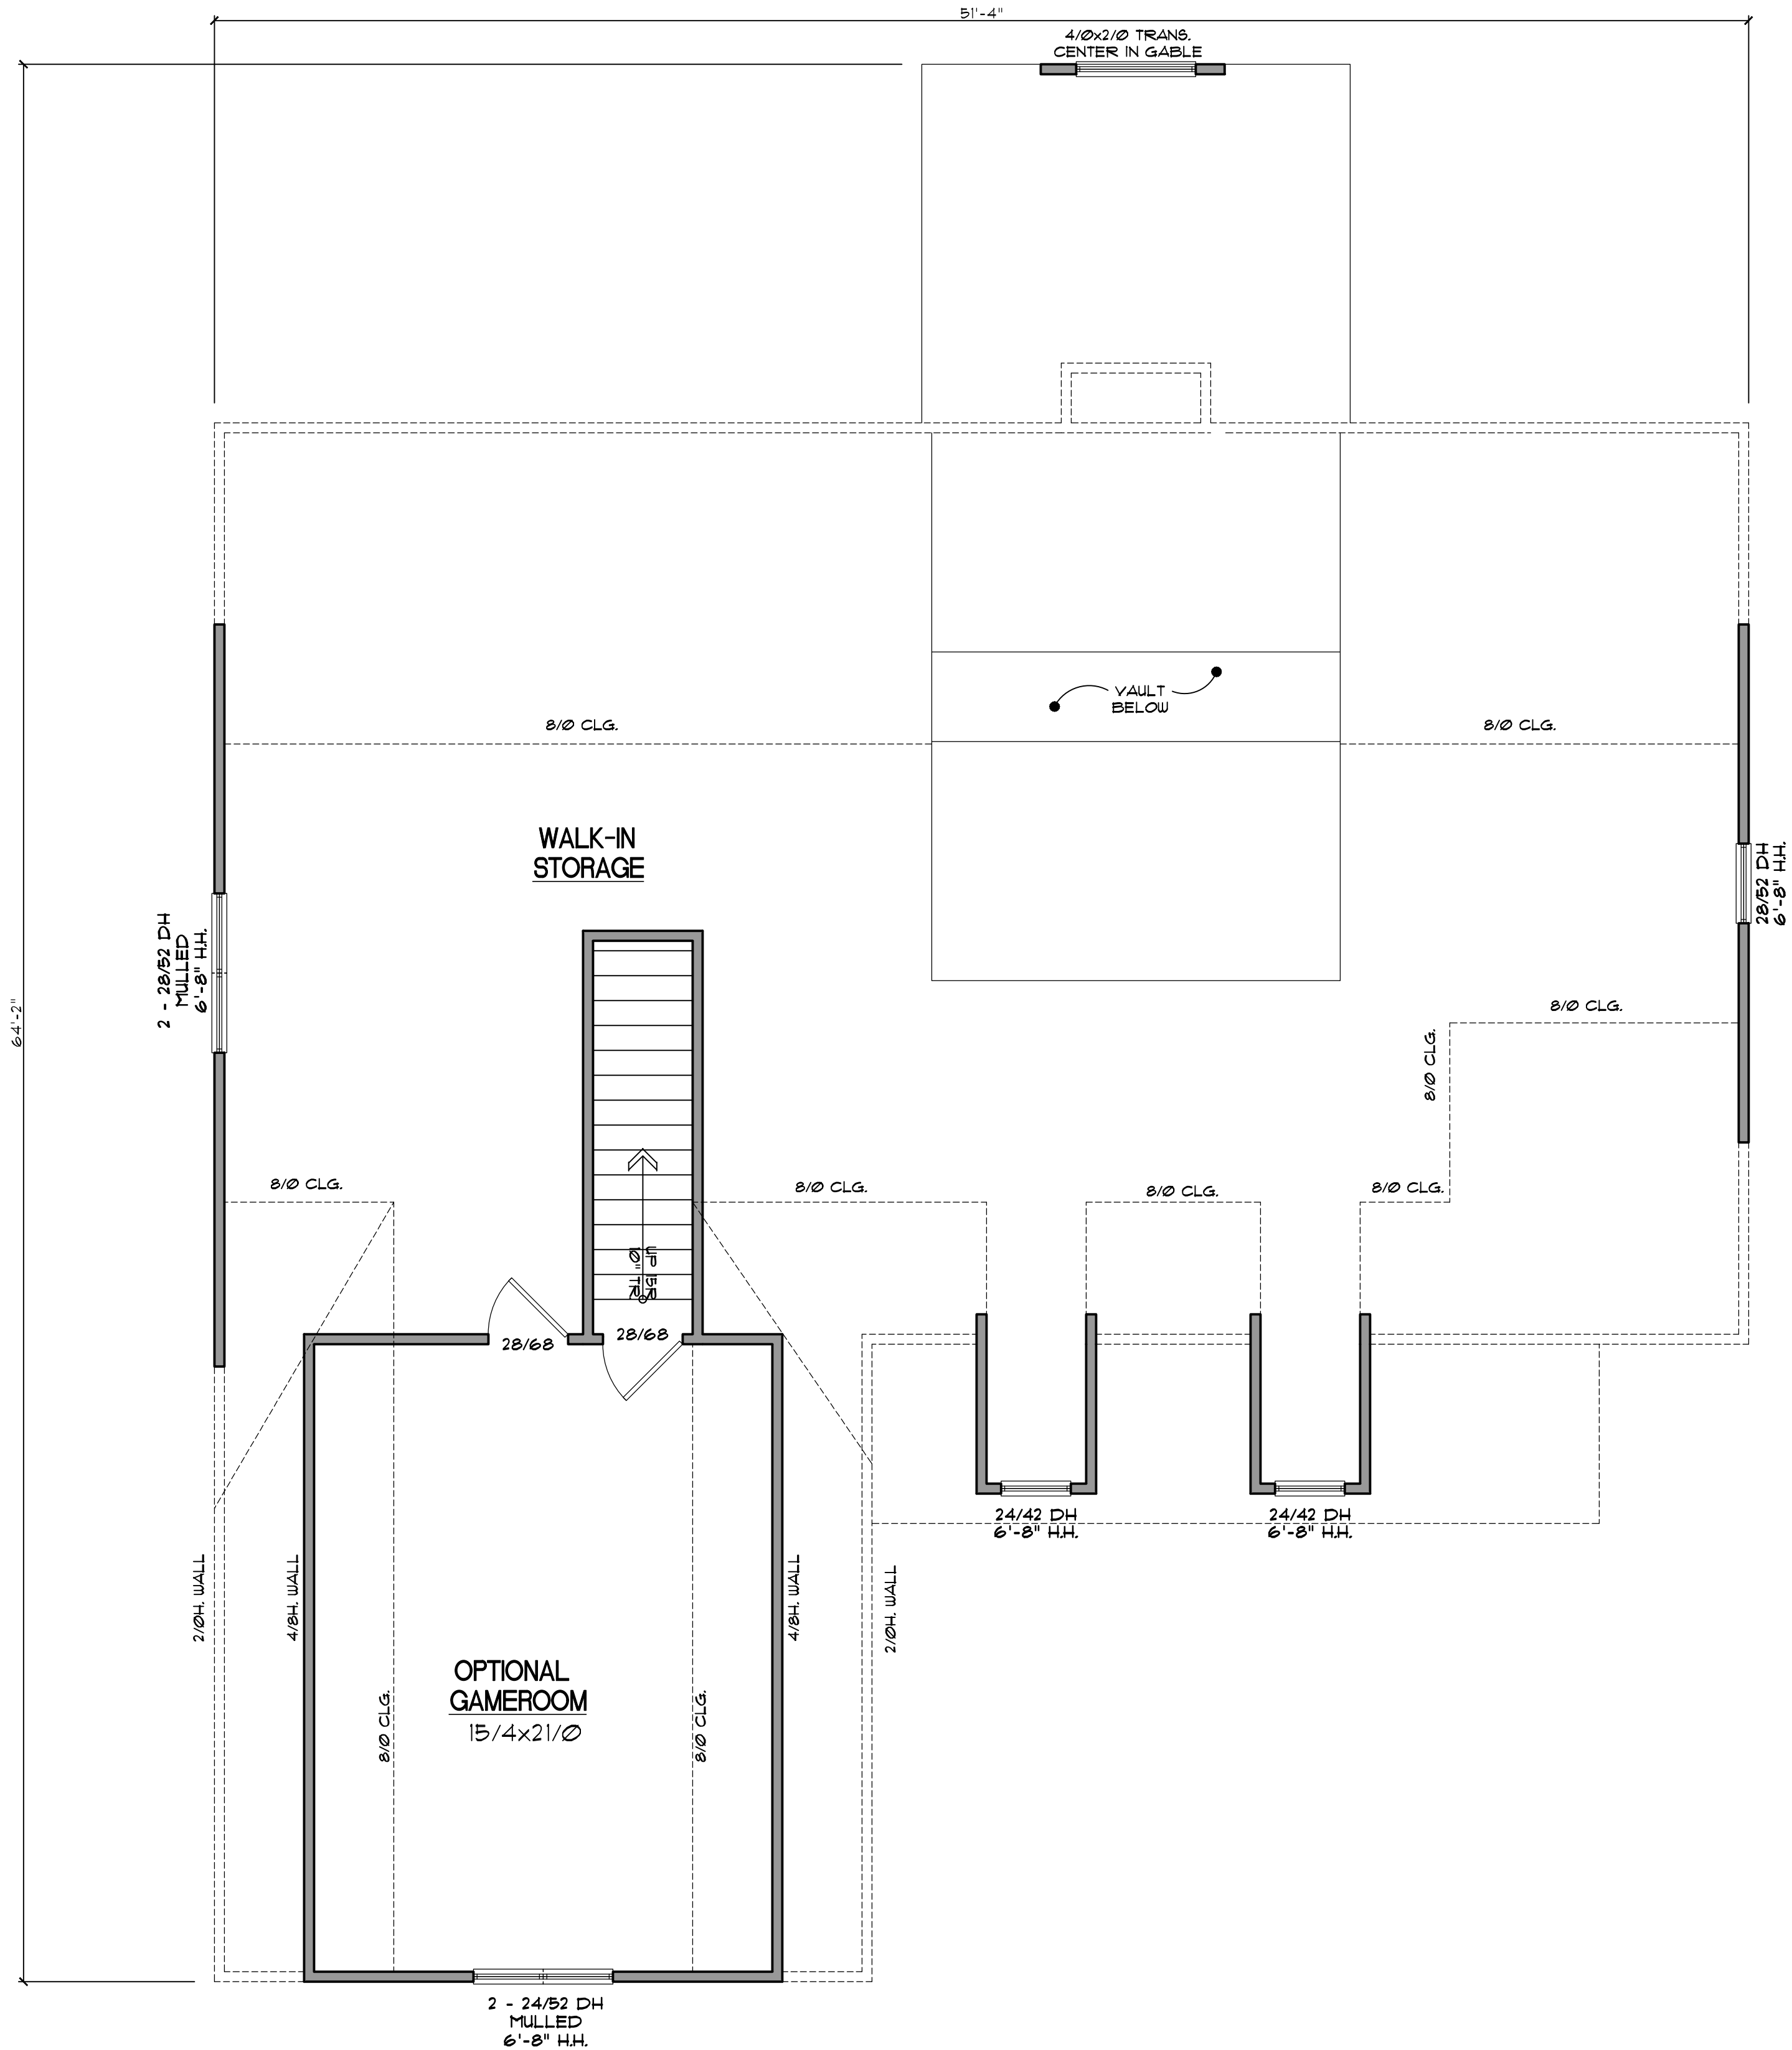

GENERAL NOTES

WALLS:
ALL WALLS ARE DRAWN 4" THICK UNO.
ANGLED WALL ARE DRAWN @45° UNO.

SMOKE DETECTORS:
LOCATION AND NUMBER OF DETECTORS SHALL CONFORM TO NEC.

EGRESS:
ALL BEDROOMS MUST HAVE AT LEAST ONE WINDOW WHICH CONFORMS TO R-310 OF THE N.C. BLDG. CODE. IT IS THE CONTRACTOR'S RESPONSIBILITY TO VERIFY CHOSEN WINDOWS MEET EGRESS REQUIREMENTS AS MANUFACTURERS VARY.

ATTIC ACCESS:
MIN. ATTIC ACCESS SHALL BE PROVIDED BY BUILDER AND LOCATED ON SITE.

WALL/CEILING HGT.
WALL AND CEILING HEIGHT NOTES ARE BASED ON NOMINAL WALL SIZE.
KNEE WALL HEIGHT LABELS FOR WALLS UNDER RAFTERS ASSUME AN EXTRA 2" FOR FURRING (IN HEATED SPACES) FOR INSULATION. THE WALL HEIGHT REFERS TO THE HGT. FROM THE FLOOR DECKING TO THE BOTTOM OF THE FURRING.

SECOND FLOOR
SCALE: 1/4"=1'