




Elevation 'A'

SCALE: 1/8" = 1'-0"



Elevation 'B'

SCALE: 1/8" = 1'-0"

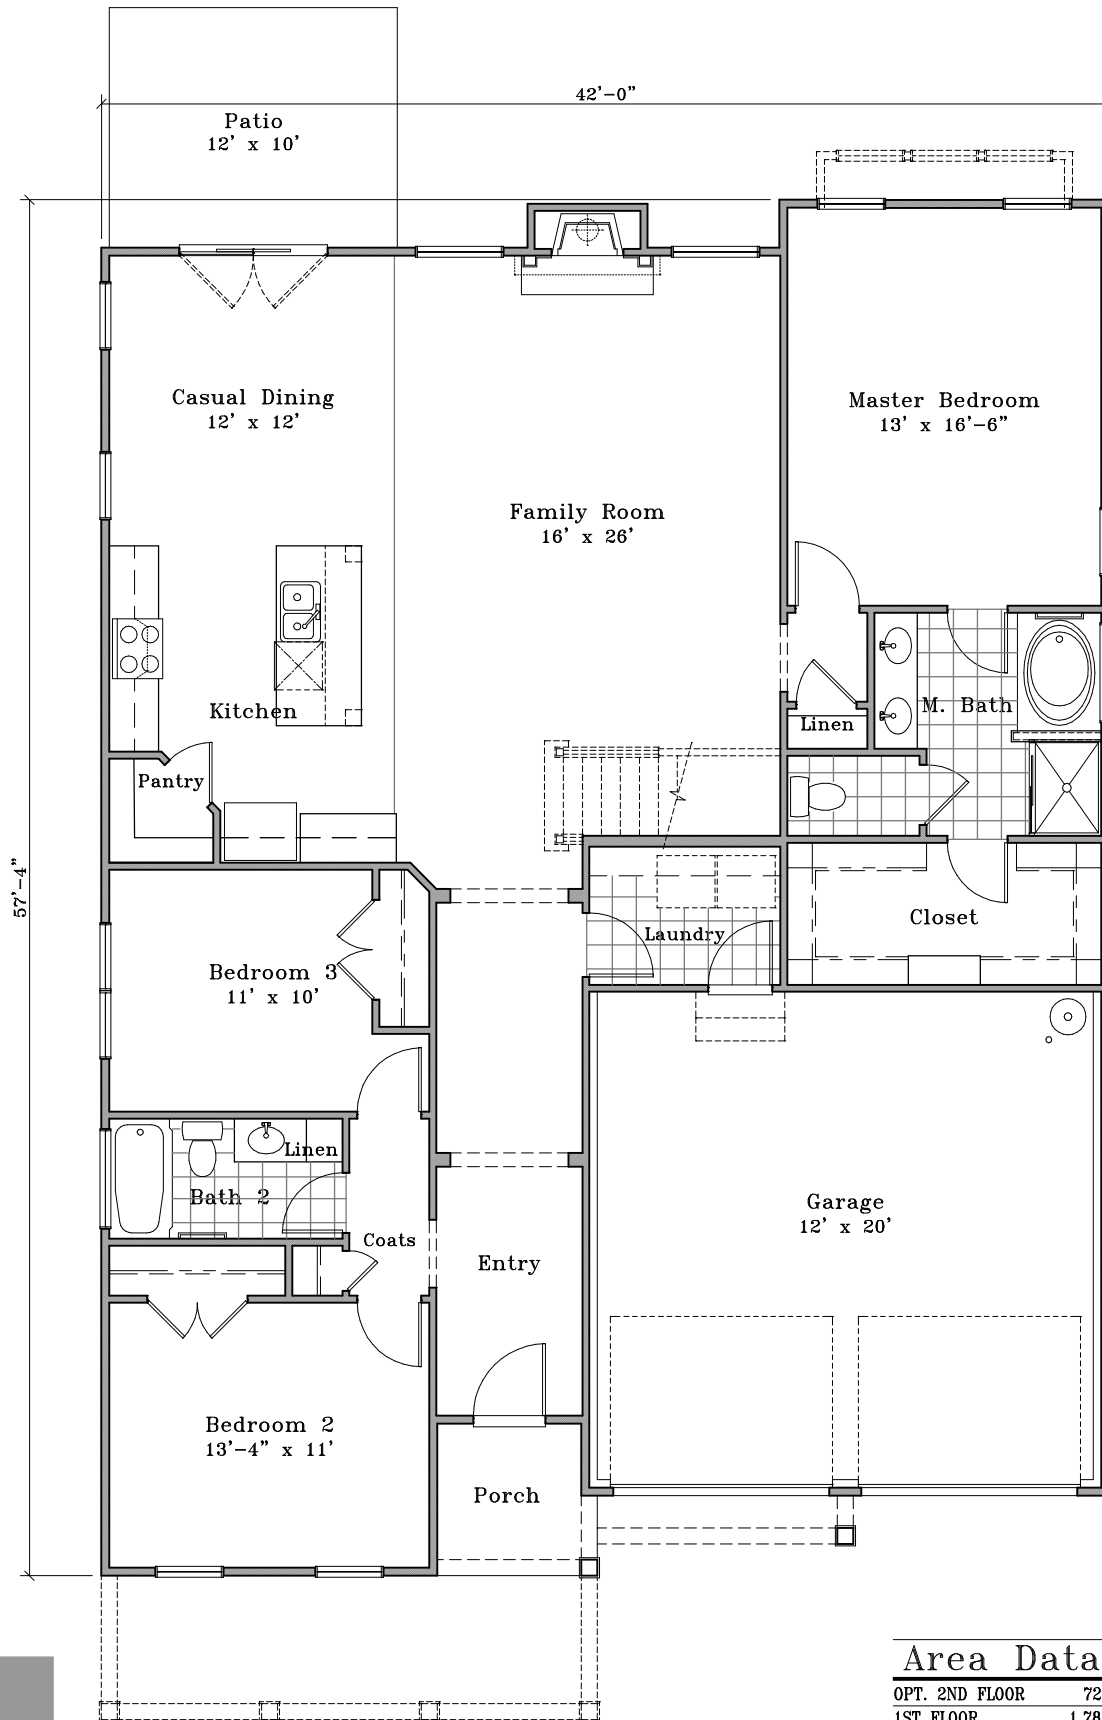


First Floor Plan

SCALE: 1/8" = 1'-0"


Area Data

OPT. 2ND FLOOR	728
1ST FLOOR	1,784
TOTAL HEATED	2,512

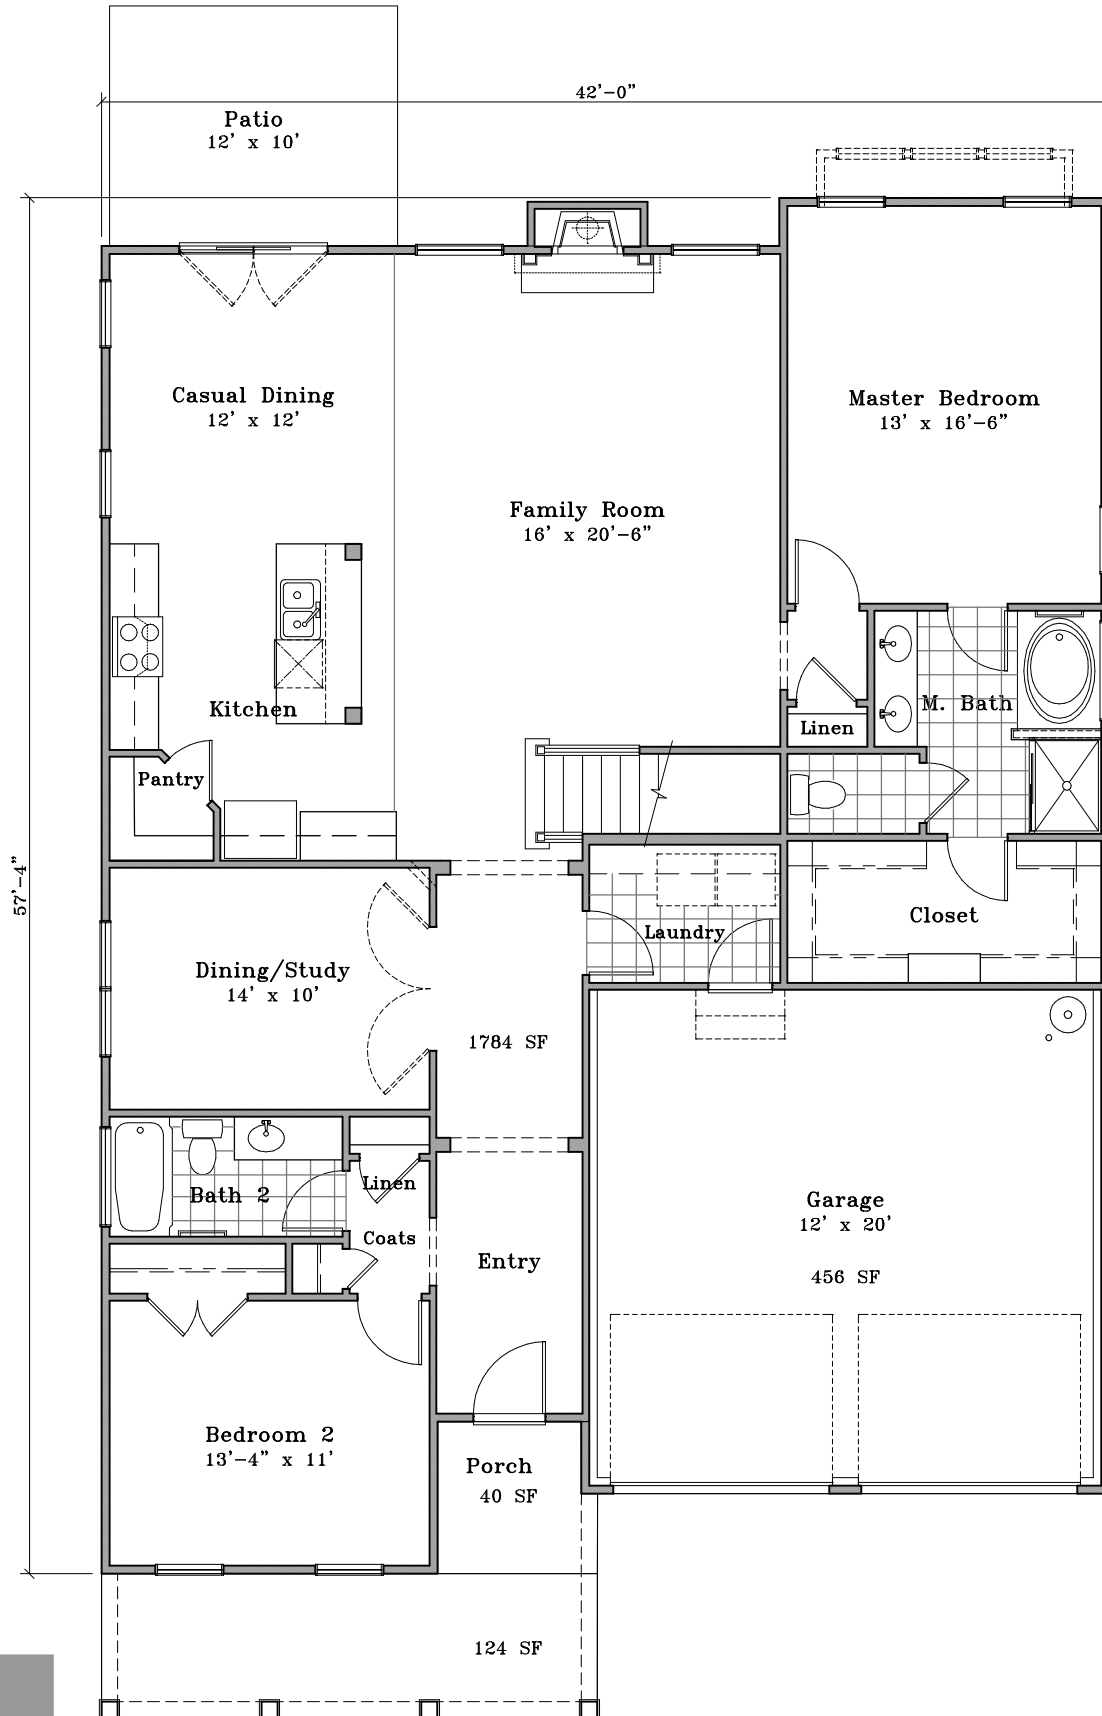

First Floor Plan

SCALE: 1/8" = 1'-0"

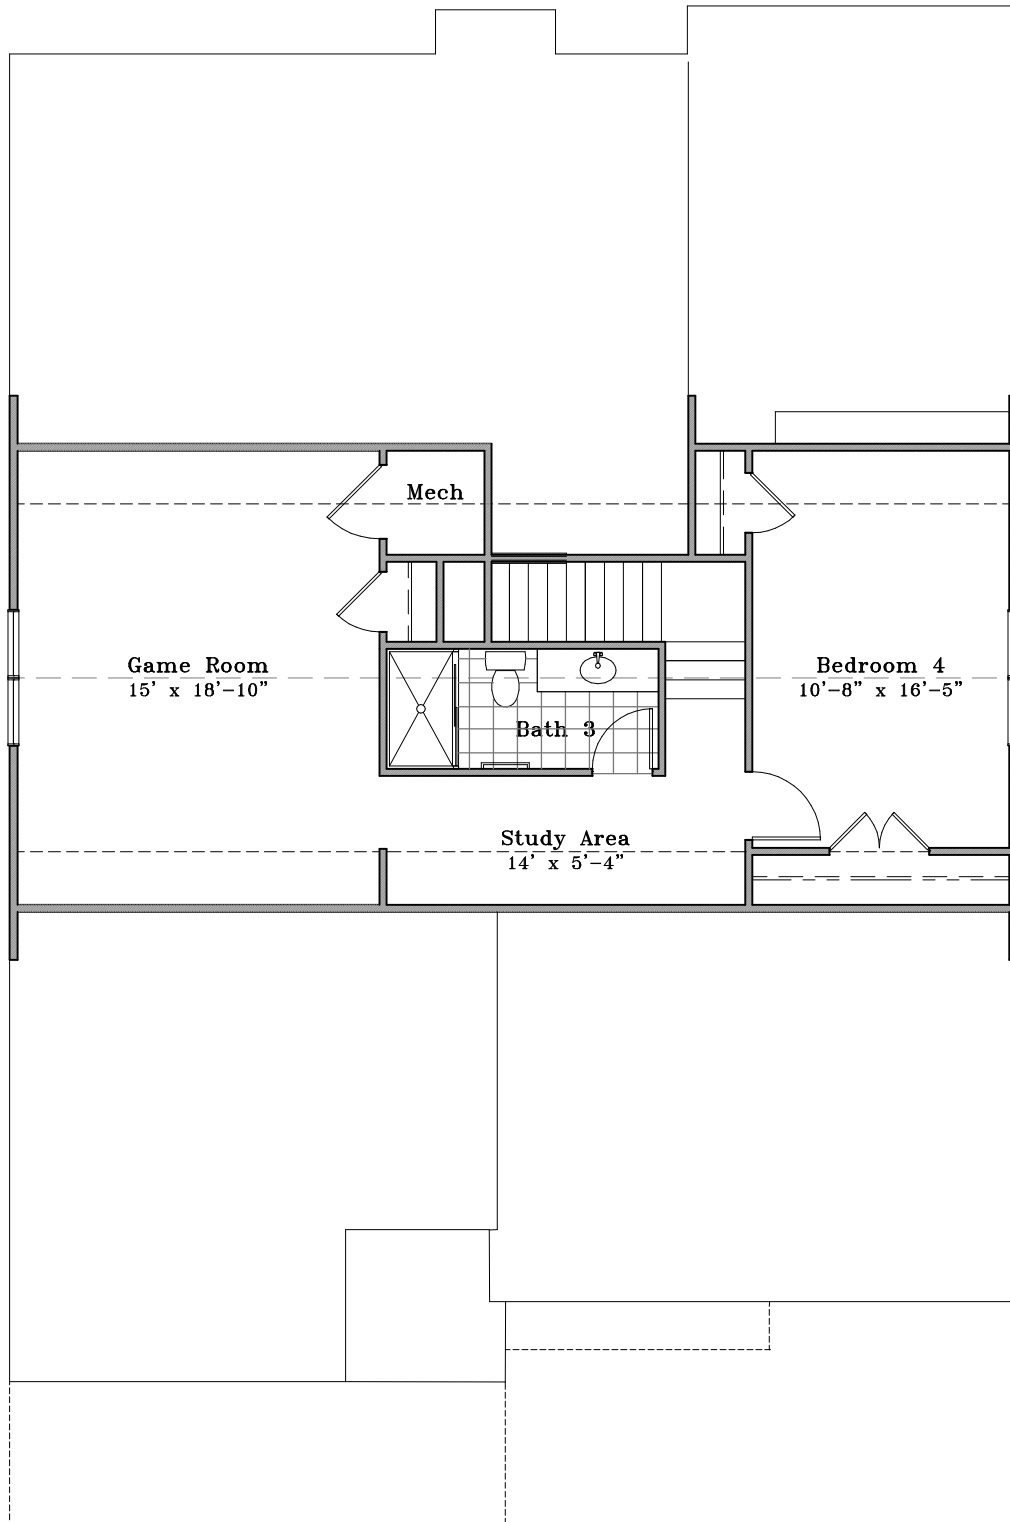

Second Floor Plan

SCALE: 1/8" = 1'-0"