




JDS Consulting • DESIGN • ENERGY

JDS Consulting PLLC, 343 PLYMOUTH DRIVE, RALEIGH, NC 27666-919-488-1075  
INFO@JDSCONSULTING.NET | WWW.JDSCONSULTING.NET


JDS Consulting PLLC IS NOT LIABLE FOR CHANGES MADE TO PLANS DUE TO CONSTRUCTION METHODS OR ANY CHANGES TO PLANS MADE IN THE FIELD BY CONTRACTOR OR BY OTHERS. DRAWINGS ARE PROVIDED TO CLIENT FOR THE LOT NUMBER, PROPERTY, OR AS A MASTER PLAN AS SPECIFIED ON TITLE SHEET. DIMENSIONS SHALL GOVERN OVER SCALE, AND CODE SHALL GOVERN OVER DIMENSIONS ON DRAWINGS.

|                                                                                |                  |
|--------------------------------------------------------------------------------|------------------|
| CLIENT:                                                                        | ECI CUSTOM HOMES |
| PROJECT:                                                                       | COTTAGE          |
| LOCATION:                                                                      | NORTH CAROLINA   |
| SCALE: 1/8" = 1'-0" FOR 11x17 PAPER, 1/4" = 1'-0" FOR 22x34 PAPER, OR AS NOTED |                  |

|                  |           |
|------------------|-----------|
| PROJECT NO:      | 249000232 |
| DATE:            | 2/15/2024 |
| DRAWN BY:        | TDE       |
| FIRST FLOOR PLAN |           |
| 1.0              |           |

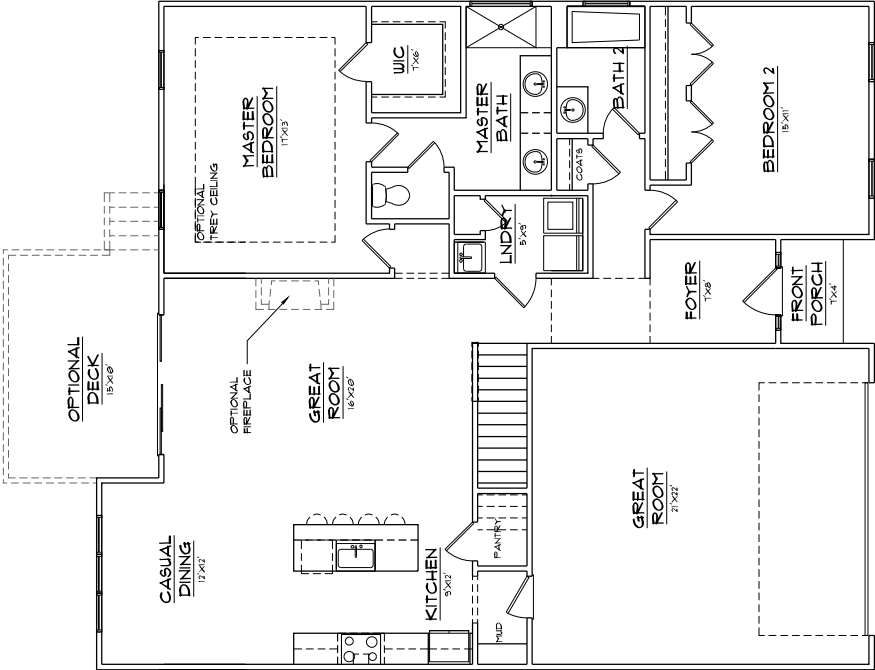

FIRST FLOOR PLAN

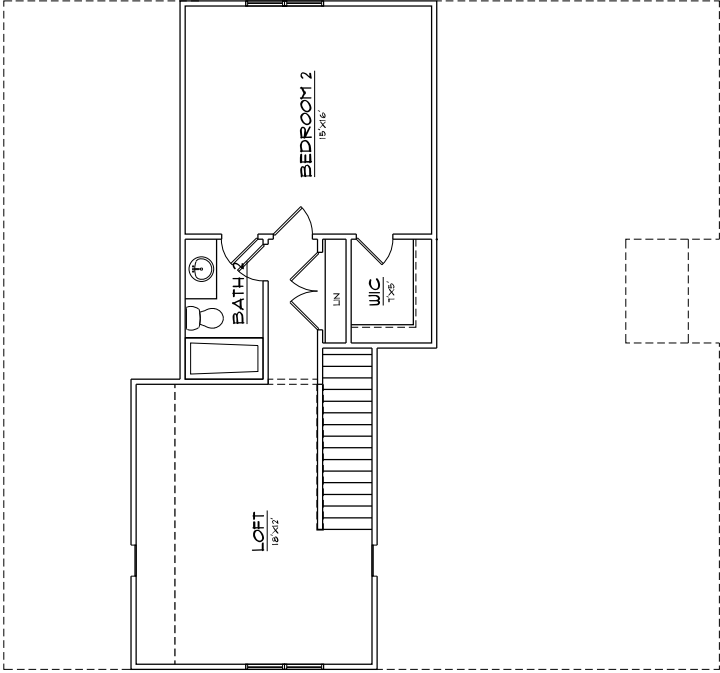

SECOND FLOOR PLAN

|             |           |
|-------------|-----------|
| PROJECT NO: | 24900232  |
| DATE:       | 2/15/2024 |
| DRAWN BY:   | TDE       |
| OPTIONS     |           |
| 2.0         |           |

+253 SF  
NOTE: TOP OF GARAGE SLAB MUST BE AT  
LEAST 36" BELOW FINISHED FLOOR.



JDS Consulting • DESIGN • ENERGY


JDS Consulting, PLLC, 343 PLYMOUTH DRIVE, RALEIGH, NC 27606-919-488-1075

INFO@JDSCONSULTING.NET | WWW.JDSCONSULTING.NET

JDS Consulting, PLLC IS NOT LIABLE FOR CHANGES MADE TO PLANS DUE TO CONSTRUCTION METHODS OR ANY CHANGES TO PLANS MADE IN THE FIELD BY CONTRACTOR. FOR OTHERS, DRAWINGS ARE PROVIDED TO CLIENT FOR THE LOT NUMBER, PROPERTY, OR AS A MASTER PLAN AS SPECIFIED ON TITLE SHEET. DIMENSIONS SHALL GOVERN OVER SCALE, AND CODE SHALL GOVERN OVER DIMENSIONS ON DRAWINGS.

|                                                                                |                  |
|--------------------------------------------------------------------------------|------------------|
| CLIENT:                                                                        | ECI CUSTOM HOMES |
| PROJECT:                                                                       | COTTAGE          |
| LOCATION:                                                                      | NORTH CAROLINA   |
| SCALE: 1/8" = 1'-0" FOR 11x17 PAPER, 1/4" = 1'-0" FOR 22x34 PAPER, OR AS NOTED |                  |

|                       |               |
|-----------------------|---------------|
| PROJECT NO: 249000232 |               |
| DATE: 2/15/2024       | DRAWN BY: TDE |
| EXTERIOR ELEVATIONS   |               |
| 4.0                   |               |

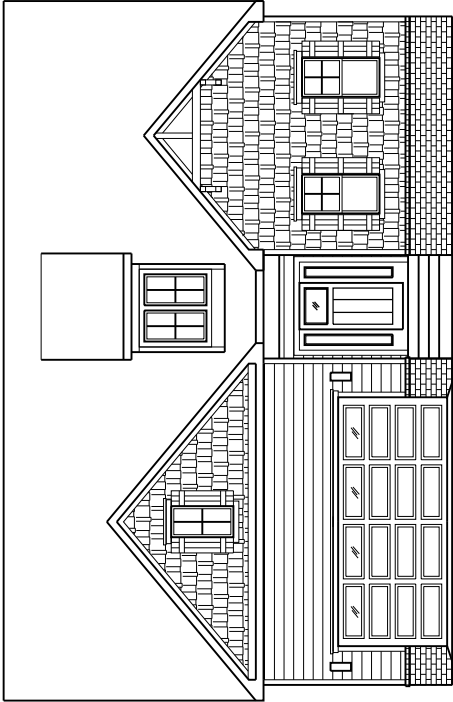

FRONT ELEVATION

| SQUARE FOOTAGE     |      |  |  |
|--------------------|------|--|--|
| HEATED             |      |  |  |
| FIRST FLOOR        | 1529 |  |  |
| SECOND FLOOR       | 649  |  |  |
| TOTAL              | 2178 |  |  |
| UNHEATED           |      |  |  |
| GARAGE             | 455  |  |  |
| FRONT PORCH        | 101  |  |  |
| OPTIONAL REAR DECK | 150  |  |  |