



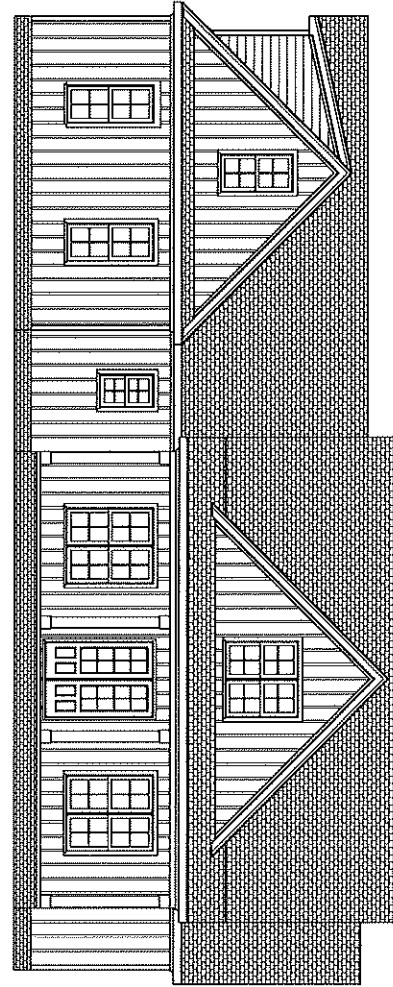

FRONT ELEVATION
1/4" = 1'-0"

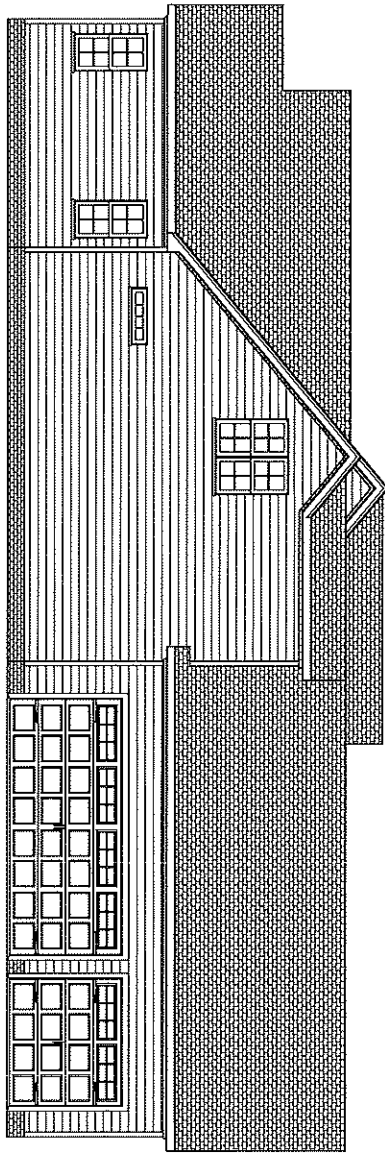

LEFT ELEVATION
1/4" = 1'-0"

REVIEWED FOR CODE COMPLIANCE
10/01/2024 3:44:54 PM

10 Serenity Woods Trail
Franklin
1-24-2699



120 WILLOW ROAD, P.O.
BOX 1000, WILSON, NC 27556
PHONE: 652-4555


MANORS AT HARVEST VIEW

LOT 28


LOT 1 SUBDIVISION

GENESIS BUILDING CO.
1600 HERITAGE COMMERCE CT. #109
WAKE FOREST, NC 27587

DATE: 7-31-24
DRAWN BY: REVIEW BY:
DATE: 3-22-24
PLAN NUMBER:
SHEET: 1

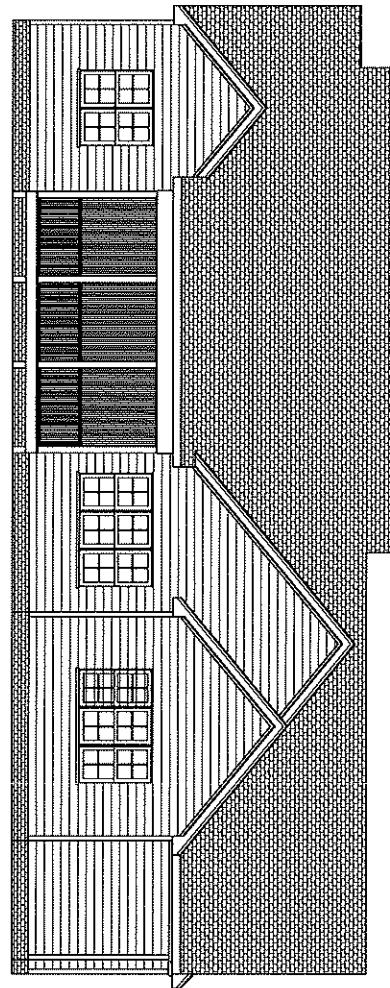

REAR ELEVATION
1/4" = 1'-0"

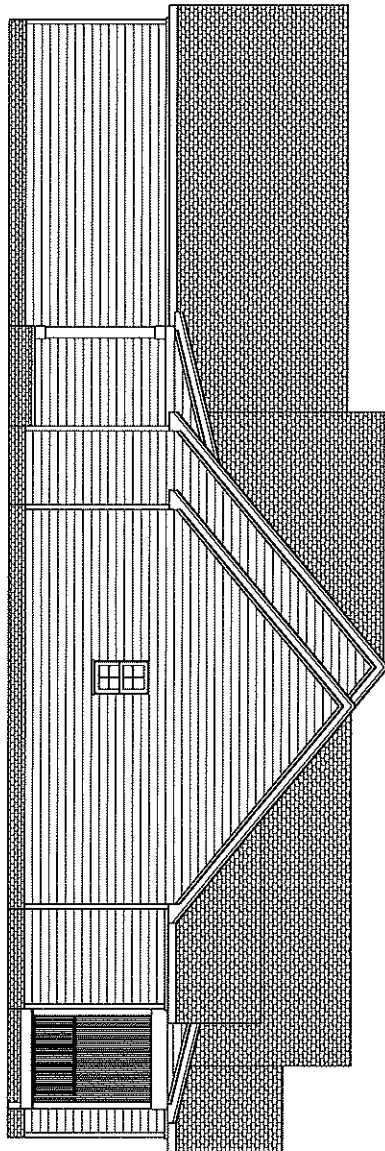

RIGHT ELEVATION
1/4" = 1'-0"

REVIEWED FOR CODE COMPLIANCE
FRAZER COUNTY NORTH CAROLINA
This drawing was reviewed for compliance with the North Carolina Building Code, 2018 Edition, and the North Carolina Residential Code, 2018 Edition. The review was limited to the information provided on the drawing and does not constitute a warranty of any kind. The reviewer is not responsible for the accuracy of the information provided on the drawing or for the results of the construction. The reviewer is not responsible for the results of the construction. The reviewer is not responsible for the results of the construction.
10/01/2024 3:44:35 PM

DOWN EAST
HOME PLANS



135 NELSON ROAD SE
YOUNGSTOWN, NC 27555
PHONE: 615-455-5555

MANORS AT HARVEST VIEW
LOT 28
LOT 4 SUBDIVISION

GENESIS BUILDING CO.
1600 HERITAGE COMMERCE CT. #109
WAKE FOREST, NC 27587


JRS
DRAWN BY: REVIEW BY: GRS

DATE: 7-31-24

PLAN NUMBER: 34578

SHEET: 2

COPYRIGHT 2024 DHP

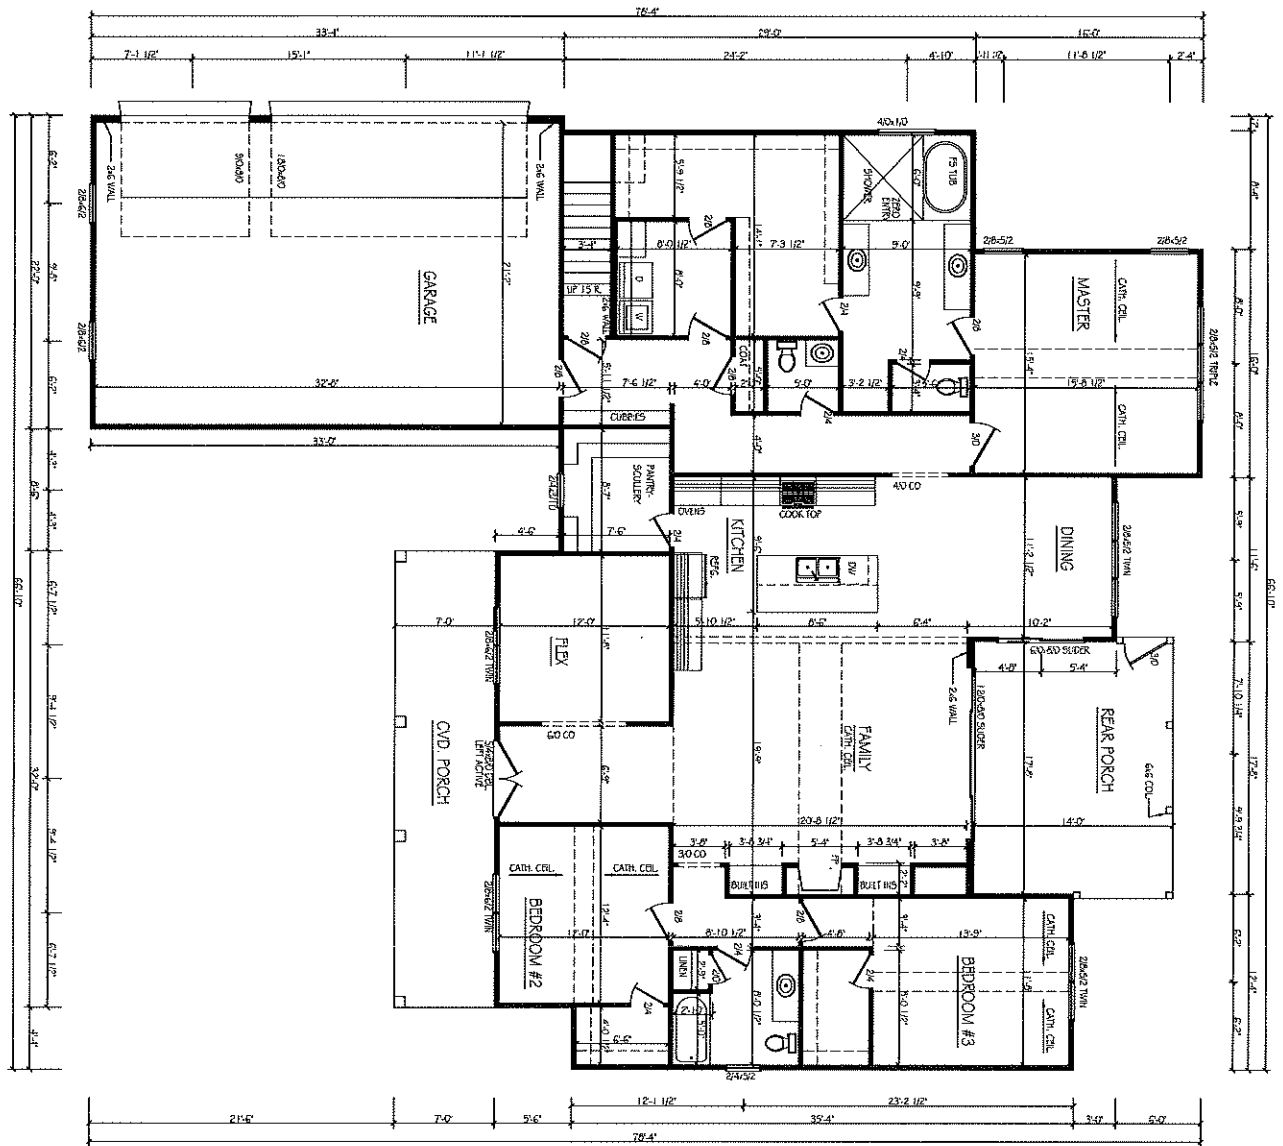

REVIEWED FOR CODE COMPLIANCE
 10/01/2024 3:44:55 PM

ROOM	AREA
1ST FLOOR	2800.00
2ND FLOOR	1200.00
3RD FLOOR	1200.00
4TH FLOOR	1200.00
5TH FLOOR	1200.00
FIRST FLOOR PLAN
 100-117

DATE: 7-3-24
 DRAWN BY: GENESIS BLDG CO.
 CHECKED BY: GENESIS BLDG CO.
 3

GENESIS BUILDING CO.
 1600 HERITAGE COMMERCE CT. #109
 WAKE FOREST, NC 27587

MANORS AT HARVEST VIEW
 LOT 28
 LOT 1 SUBDIVISION

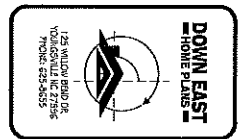



SECOND FLOOR PLAN
1/4" = 1'-0"

R/S _____ R/S _____
 DRAWN BY: REVIEW BY _____
 DATE: 7-31-24 _____
 PLAN NUMBER: 2457-0 _____
 SHEET: 4 _____

GENESIS BUILDING CO.
1600 HERITAGE COMMERCE CT. #109
WAKE FOREST, NC 27587

LOT 28

123 WILSON BLVD DR
YOUNGSVILLE NC 27550
PHONE: 625-0655



DOWN EAST