


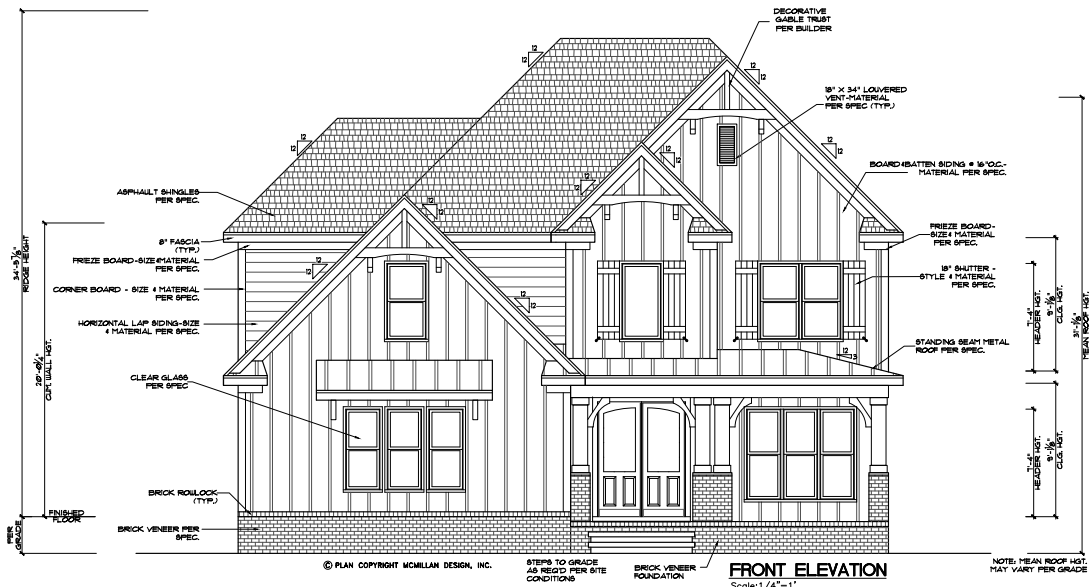

ELEVATION NOTES

BUILDING CODES:
THIS PLAN HAS BEEN DESIGNED UNDER THE NC BUILDING CODES, 2009 RESIDENTIAL EDITION.

ICE GUARDS:
ICE GUARD & WATER SHIELD REQUIRED ON ALL ROOF SLOPES A/D & LESS PER NCRCBC

VENTING CALCULATIONS:


CRAIL SPACE:
THE MIN. NET FREE AREA OF CRAIL VENTILATION OPENINGS SHALL NOT BE LESS THAN 1 SQ. FT. FOR EACH 100 SQ. FT. OF CRAIL SPACE AREA.

100 SQ. FT. CRAIL SPACE AREA / 100 = 1.0 SQ. FT. NET FREE AREA REQUIRED

1.0 SQ. FT. NET FREE AREA REQUIRED MAY BE REDUCED BY 50% IF VAPOR BARRIER

ATTIC:
7105 SQ. FT. OF ATTIC / 300 = 23.68 SQ. FT. OF INLET AND OUTLET.

VENTILATION MAY BE REDUCED 50% WHEN VENTILATORS ARE USED AT LEAST 3'-0" ABOVE THE CORNICE VENTS.

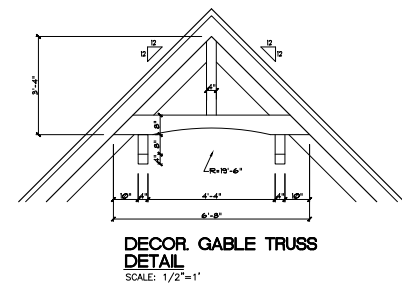



McMillan Design
847 Wake Forest Business Park, Suite 102
Wake Forest, NC 27987
Office: 919.263.1509 / Fax: 919.263.1512
www.mcmillan-design.com

Three Six Builders
Alex

Sheet Title:
FRONT & LEFT ELEVATION

REVISIONS	
NUMBER	DATE

This plan is the property of McMillan Design and may not be used or reproduced without the expressed written consent of McMillan Design.

These drawings are offered to the client as a professional service only. All dimensions are to be confirmed prior to construction. Changes made for execution when making modifications to these drawings, if changes are made to these drawings, contact McMillan Design.

McMillan Design assumes no liability for any errors or omissions from these plans. Contractor or Builder shall verify all dimensions and conditions prior to construction. Changes made for execution when making modifications to these drawings, if changes are made to these drawings, contact McMillan Design.



Plan Number
M110-21

Sheet No. **A1**

Drawn By: **MMC**

Date: **05-26-2021**

© COPYRIGHT 2021
McMillan Design, Inc.

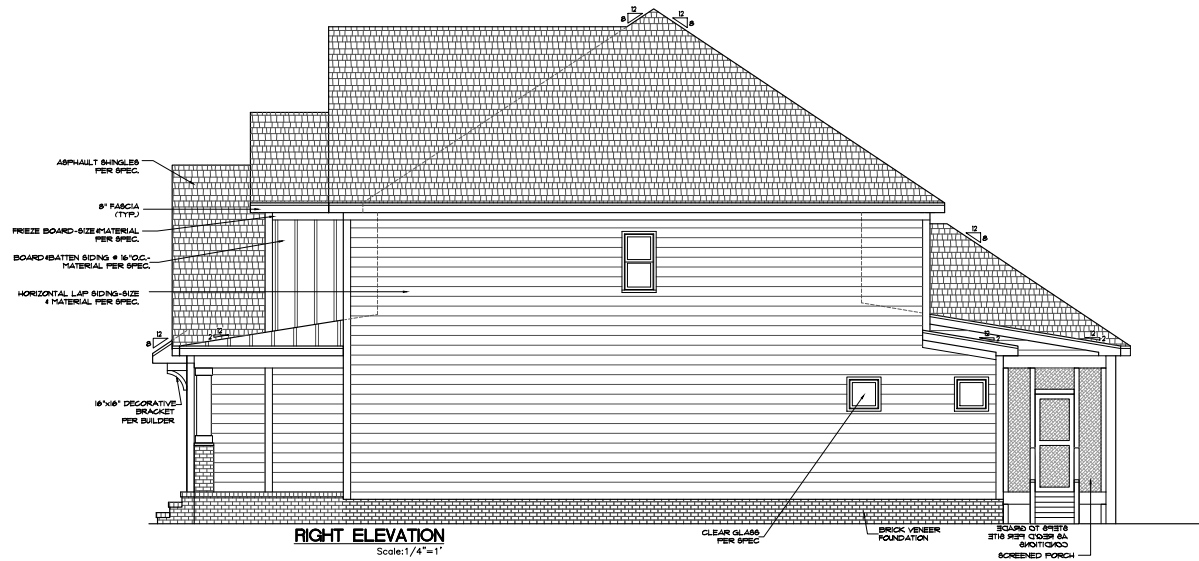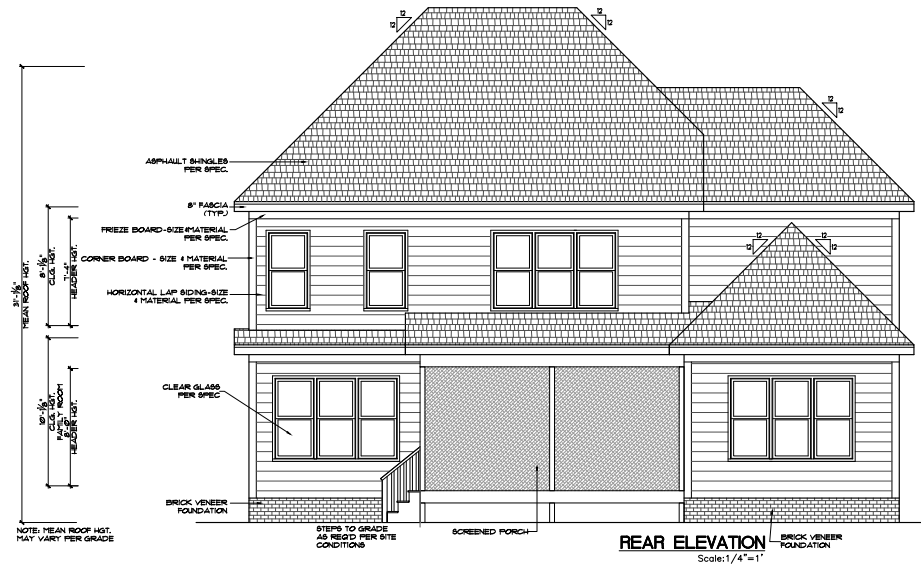

McMillan Design
847 Wake Forest Business Park, Suite 102
Wake Forest, NC 27587
Office: 919.263.1509 / Fax: 919.263.1512
www.mcmillan-design.com

Three Six Builders
Alex



Sheet Title:
**REAR & RIGHT
ELEVATIONS**

REVISIONS	
NUMBER	DATE

This plan is the property of
McMillan Design and may not
be used or reproduced without the expressed
written consent of McMillan Design.
These drawings are offered to the client
as a confidential and proprietary document.
The information contained herein is
intended to be used for the design and
construction of the project only. It is not to be
used for any other purpose.
McMillan Design assumes no liability
for any errors or omissions in these plans.
Consult with the architect or engineer
before construction. Changes must
be executed when making modifications to these
drawings. If changes are made to these drawings,
contact McMillan Design.

Plan Number
M110-21
Sheet No. **A2**
Drawn By: **MMC**
Date: **05-26-2021**

© COPYRIGHT 2021
McMillan Design, Inc.

 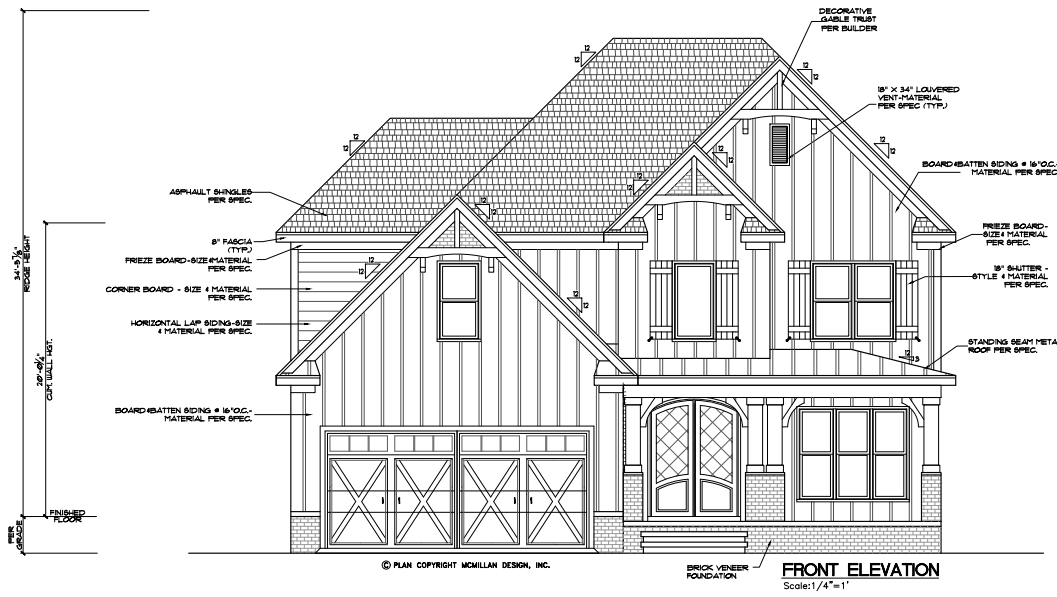

VENTING CALCULATIONS:



CRAWL SPACE:
THE MIN. NET FREE AREA OF CRAWL VENTILATION OPENINGS SHALL NOT BE LESS THAN 1 SQ. FT. FOR EACH 150 SQ. FT. OF CRAWL SPACE AREA.
1183 SQ. FT. CRAWL SPACE AREA
1183 SQ. FT. NET FREE AREA REQUIRED
MAY BE REDUCED BY 50% IF VAPOR BARRIER

ATTIC:
2109 SQ. FT. OF ATTIC / 300 = 9.0 SQ. FT. OF INLET AND OUTLET
VENTILATION MAY BE REDUCED 50% WHEN VENTILATORS ARE USED AT LEAST 3'-0" ABOVE THE CORNICE VENTS

ELEVATION NOTES

BUILDING CODES:
THIS PLAN HAS BEEN DESIGNED UNDER THE NC BUILDING CODES, 2012 RESIDENTIAL EDITION.

ICE GUARDS:
ICE GUARD & WATER SHIELD REQUIRED ON ALL ROOF SLOPES 4:12 OR LESS PER CODES

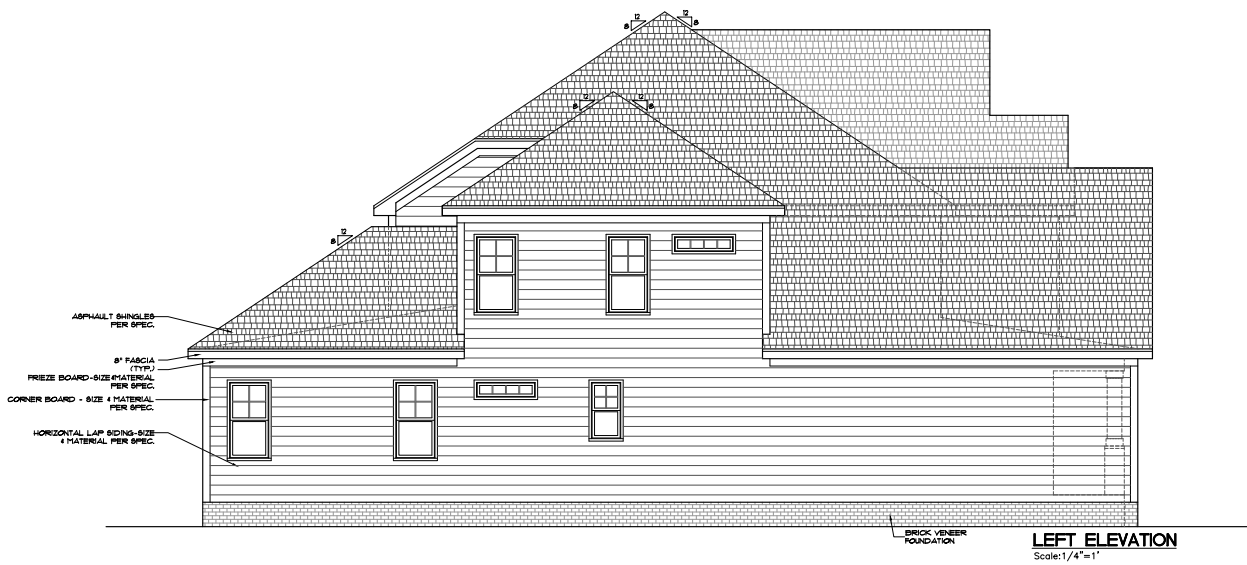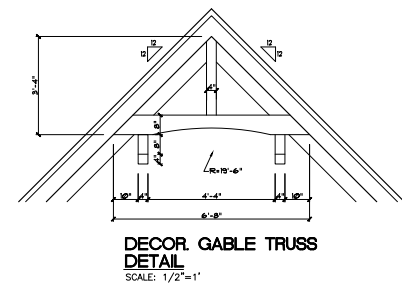



McMillan Design
847 Wake Forest Business Park, Suite 102
Wake Forest, NC 27787
Office: 919.263.1509 / Fax: 919.263.1512
www.mcmillan-design.com

Three Six Builders
Alex

OPTIONAL FRONT LOAD	
NUMBER	DATE

This plan is the property of McMillan Design and may not be used or reproduced without the expressed written consent of McMillan Design. These drawings are offered to the client as a conditional one-time use. The wordmark use is limited to this lot or property as specified herein and only for said location.

McMillan Design assumes no liability for any errors, omissions, or inaccuracies. Contractor or Builder shall verify all dimensions and conditions prior to construction. Changes must be executed upon making modifications to these drawings. If changes are made to these drawings, contact McMillan Design.

Plan Number
M110-21

Sheet No. **A1**

Drawn By: **MMC**

Date: **05-26-2021**

© COPYRIGHT 2021
McMillan Design, Inc.



McMillan Design
847 Wake Forest Business Park, Suite 102
Wake Forest, NC 27587
Office: 919.263.1509 / Fax: 919.263.1512
www.mcmillan-design.com

Three Six Builders Alex

SECOND FLOOR PLAN

REVISIONS	
NUMBER	DATE

This plan is the property of McMillan Design and may not be used or reproduced without the expressed written consent of McMillan Design. These drawings are offered to the named client for a particular project only. The contractual use is limited to the lot or property as specified herein, and not for any other location.

McMillan Design assumes no liability for any time constraints from this plan. Contractors or Builders shall verify all dimensions and conditions prior to construction. Client must be consulted when making modifications to these drawings. For changes or updates to these drawings, contact McMillan Design.


Plan Number
M110-21

Sheet No. **A4**

Drawn By: **MMC**

Date: **05-26-2021**

© COPYRIGHT 2021
McMillan Design, Inc.

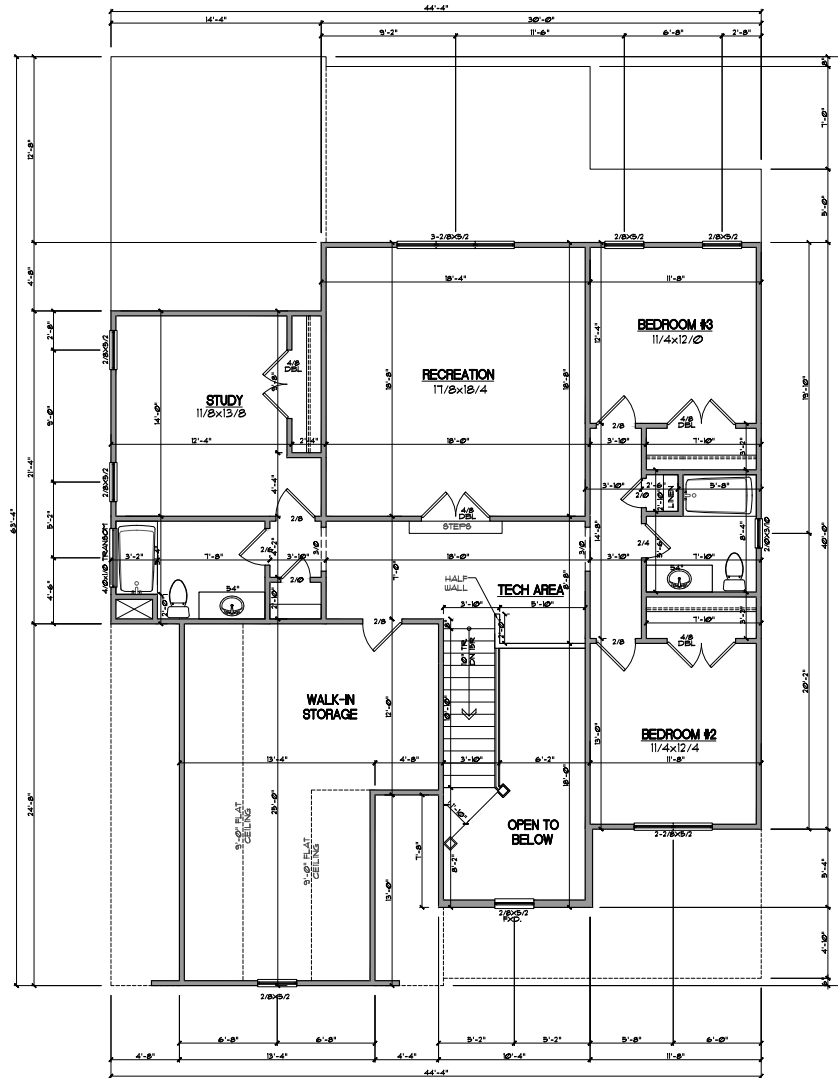

GENERAL NOTES

WALLS:
ALL WALLS ARE DRAIN 4" THICK UNO.
ANGLED WALL ARE DRAIN 4" UNO.
SMOKE DETECTORS:
LOCATION AND NUMBER OF DETECTORS SHALL CONFORM TO NEC.
EGRESS:
ALL BEDROOMS MUST HAVE AT LEAST ONE WINDOW WHICH CONFORMS TO R-302 OF THE NC BLDG. CODE. IT IS THE CONTRACTOR'S RESPONSIBILITY TO VERIFY CHOSEN WINDOWS MEET BUREAU REQUIREMENTS AS MANUFACTURERS VARY.
ATTIC ACCESS:
MAY ATTIC ACCESS SHALL BE PROVIDED BY BUILDER AND LOCATED ON SITE.
WALL/CEILING HGT.
WALL AND CEILING HEIGHT NOTER ARE BASED ON NOMINAL WALL SIZE.
KNEE WALL HEIGHT LABELS FOR WALLS UNDER RAFTERS ASIDE AN EXTRA 2" FOR FURRING (IN HEATED SPACES) FOR INSULATION. THE WALL HEIGHT REFERS TO THE HGT. FROM THE FLOOR DECKS TO THE BOTTOM OF THE FURRING.

SECOND FLOOR SCALE: 1/4"=1'