



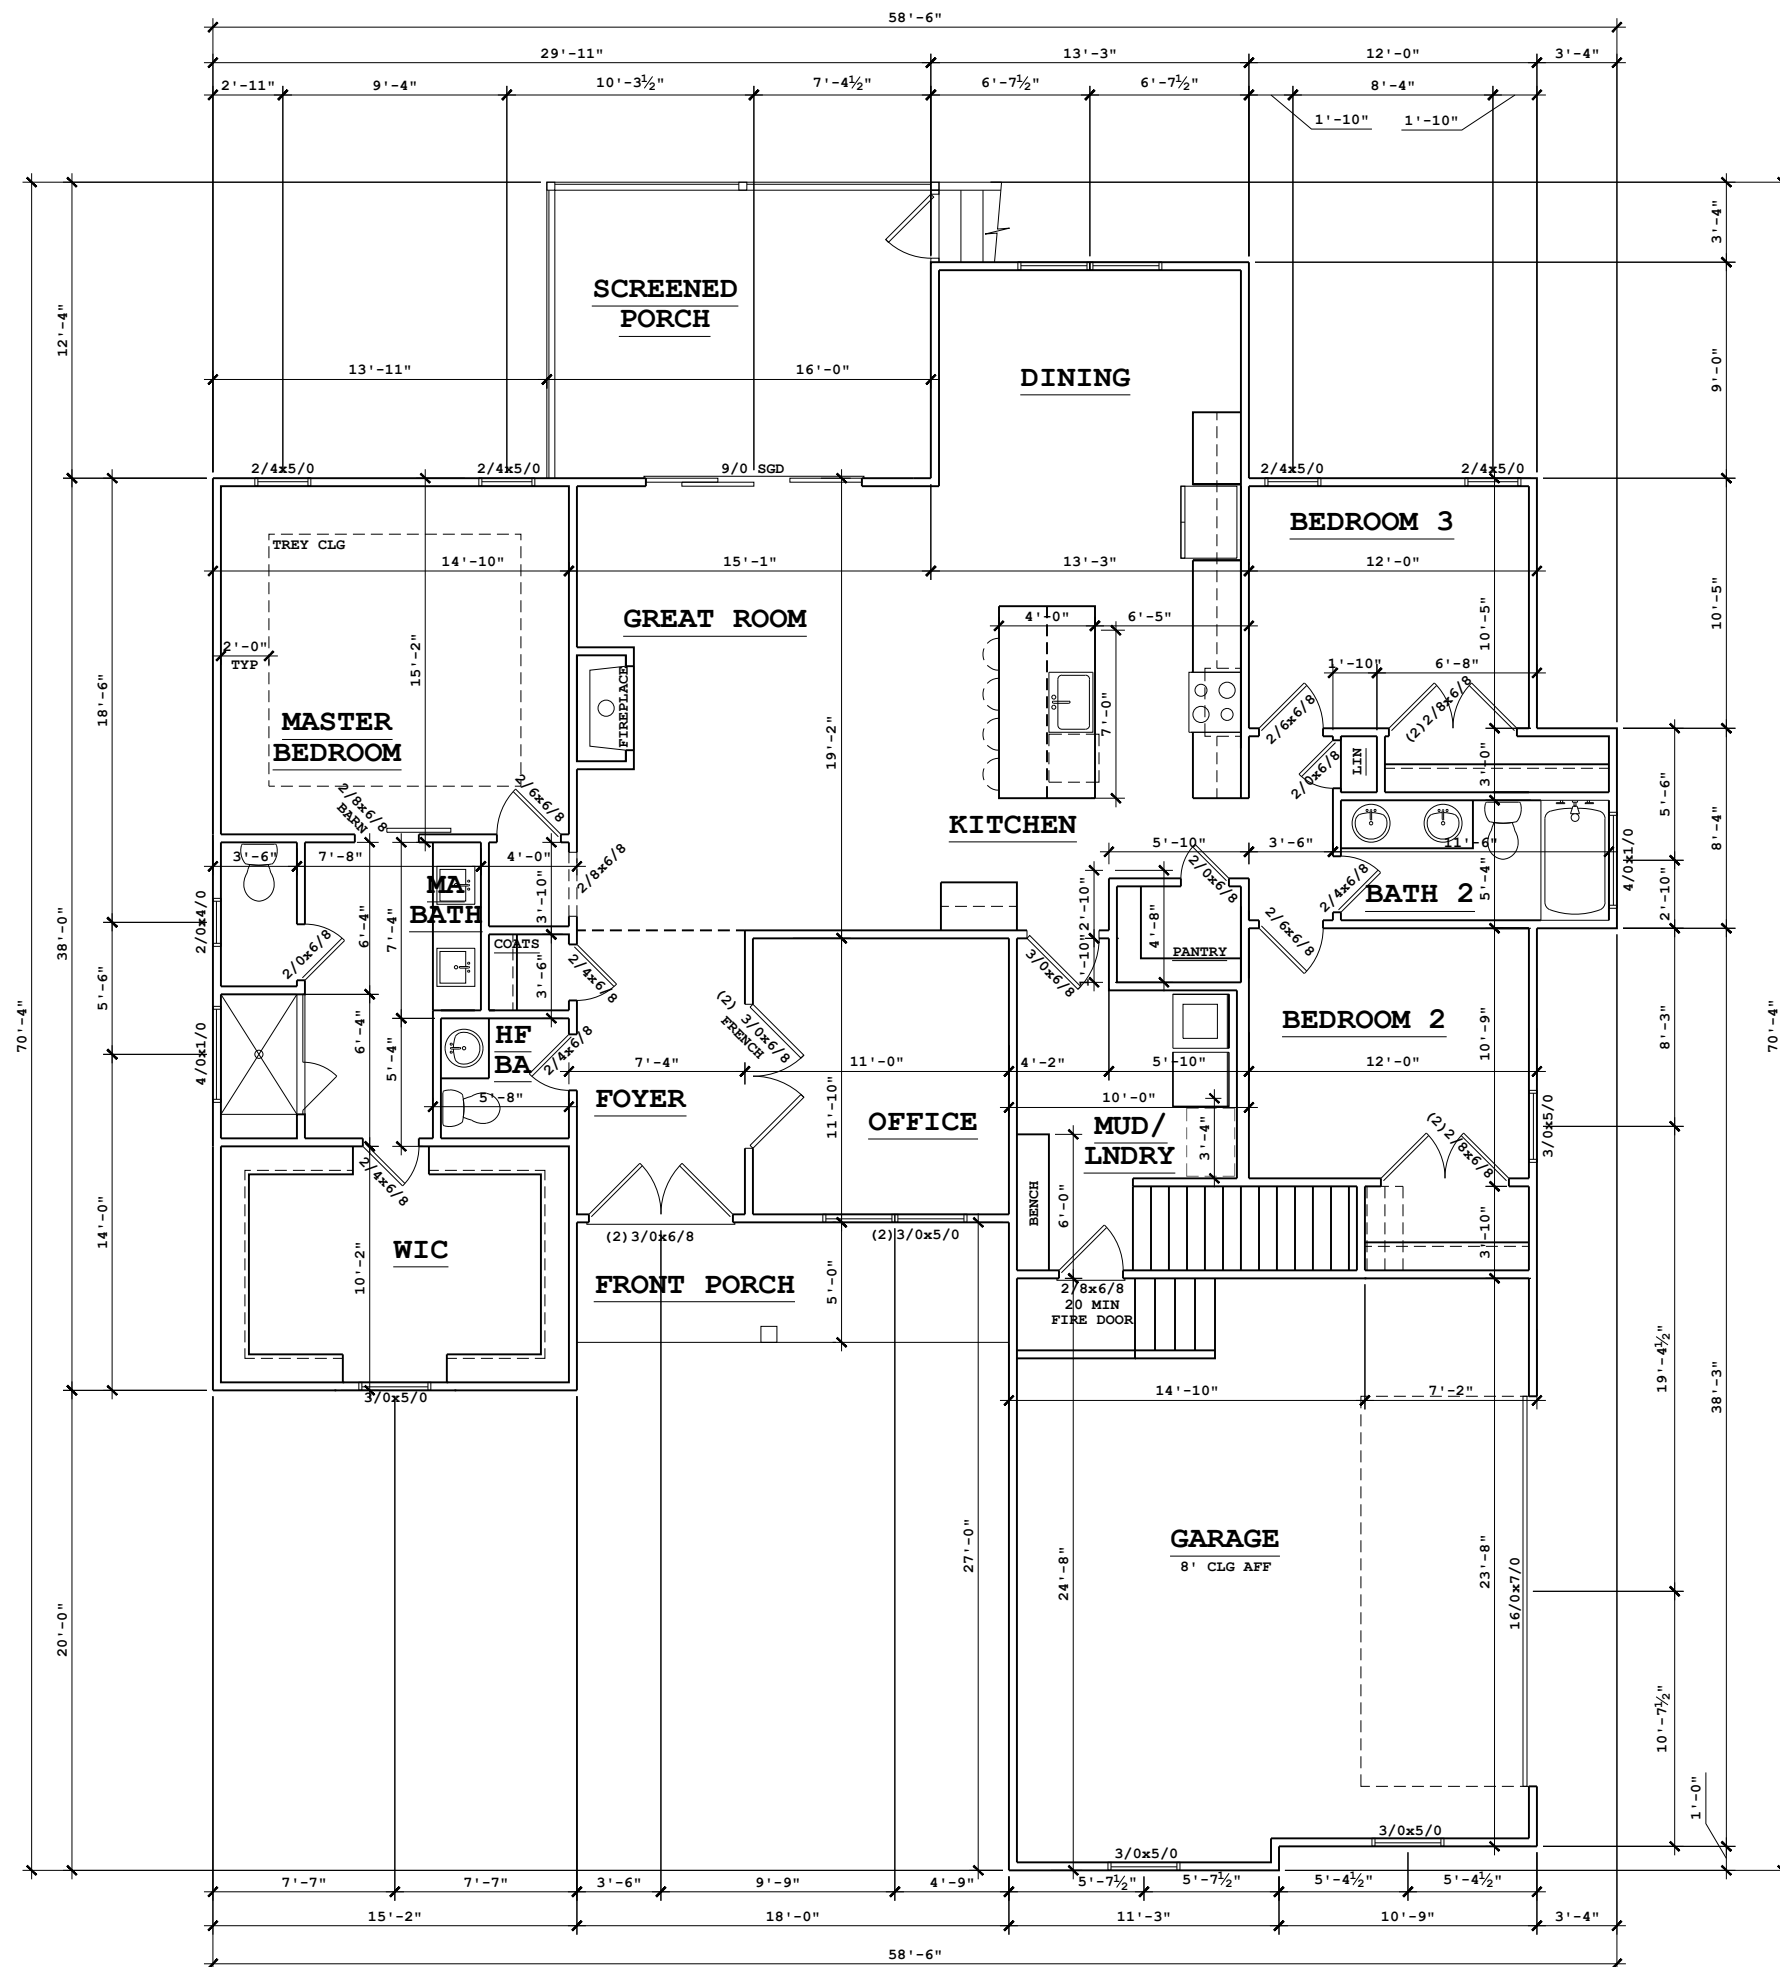

FIRST FLOOR PLAN

SCALE: 1/8"=1'-0"
9' CLG

PROJECT:	KETTLE CREEK - LOT 40	ZEBULON, NORTH CAROLINA
ADDRESS:		
PROJECT NO.:		
DATE:	11/18/2025	
FIRST FLOOR PLAN		
1.0		

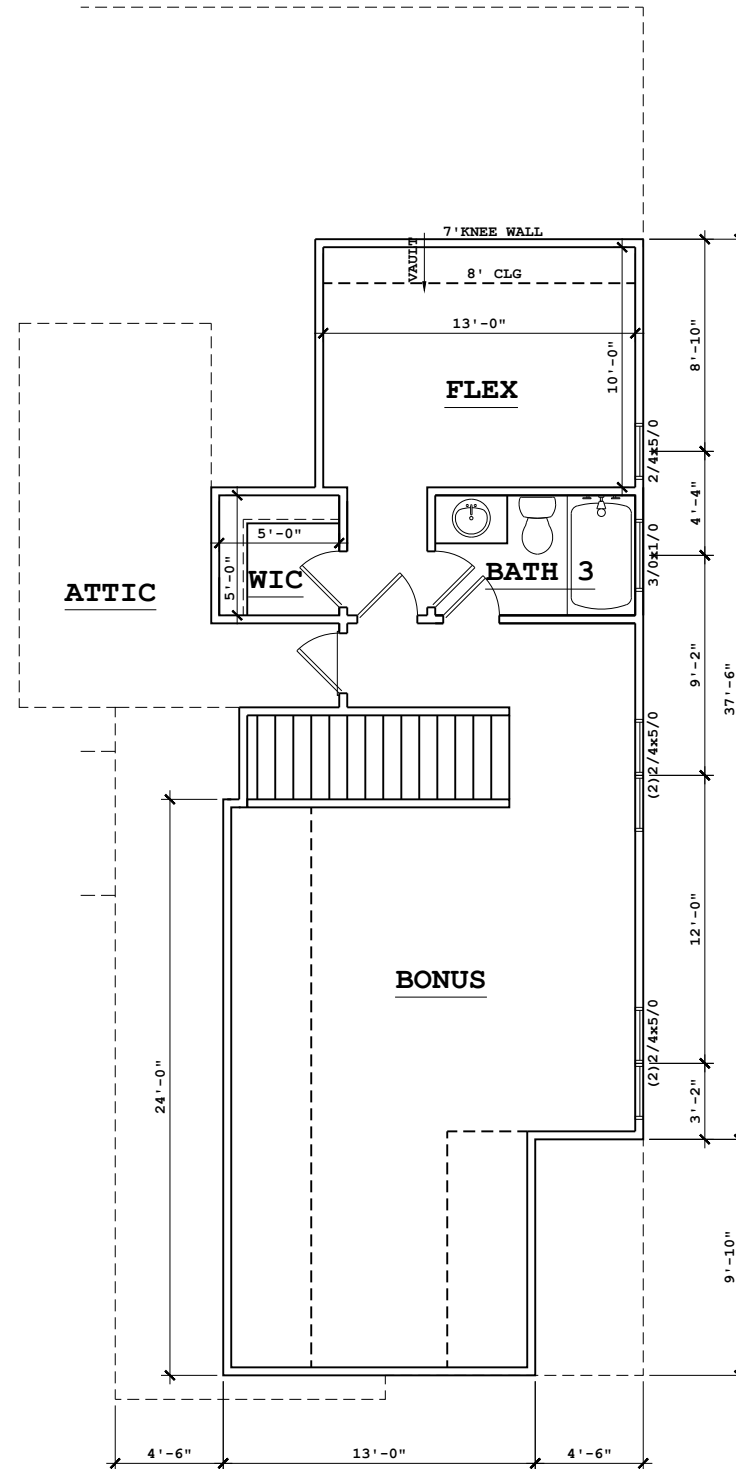

SECOND FLOOR PLAN

SCALE: 1/8"=1'-0"
8' CLG

PROJECT:	KETTLE CREEK - LOT 40
ADDRESS:	ZEBULON, NORTH CAROLINA
PROJECT NO.:	
DATE:	11/18/2025
SECOND FLOOR PLAN	
2.0	



FRONT ELEVATION -
FARMHOUSE

SCALE: 1/8"=1'-0"

SQUARE FOOTAGE

HEATED	
FIRST FLOOR	2020 SF
SECOND FLOOR	687 SF
TOTAL	2707 SF
UNHEATED	
FRONT PORCH	90 SF
SCREENED DECK	197 SF
GARAGE	531 SF

PROJECT:	KETTLE CREEK - LOT 40	ADDRESS:	ZEBULON, NORTH CAROLINA
PROJECT NO.:			
DATE: 11/18/2025			
ELEVATIONS			
4.0			