



6 Frank Betz Associates, Inc., 2021. All rights reserved. The architectural works depicted herein are the sole property of Frank Betz Associates, Inc., and may not be constructed or used without its express written permission. No permission to modify or reproduce any of these architectural works, including without limitation, the construction of any building is expressed or should be implied from delivery of these drawings. Permission to construct the building depicted in the drawings is expressly conditioned on the full and timely payment of all fees otherwise due. Frank Betz Associates, Inc. This copyright notice is copyright management information under the Digital Millennium Copyright Act, and Frank Betz Associates, Inc., requires its inclusion on all copies to discourage and police copyright infringement. Unauthorized reproduction or usage of the documents or removal of the notification is subject to prosecution.

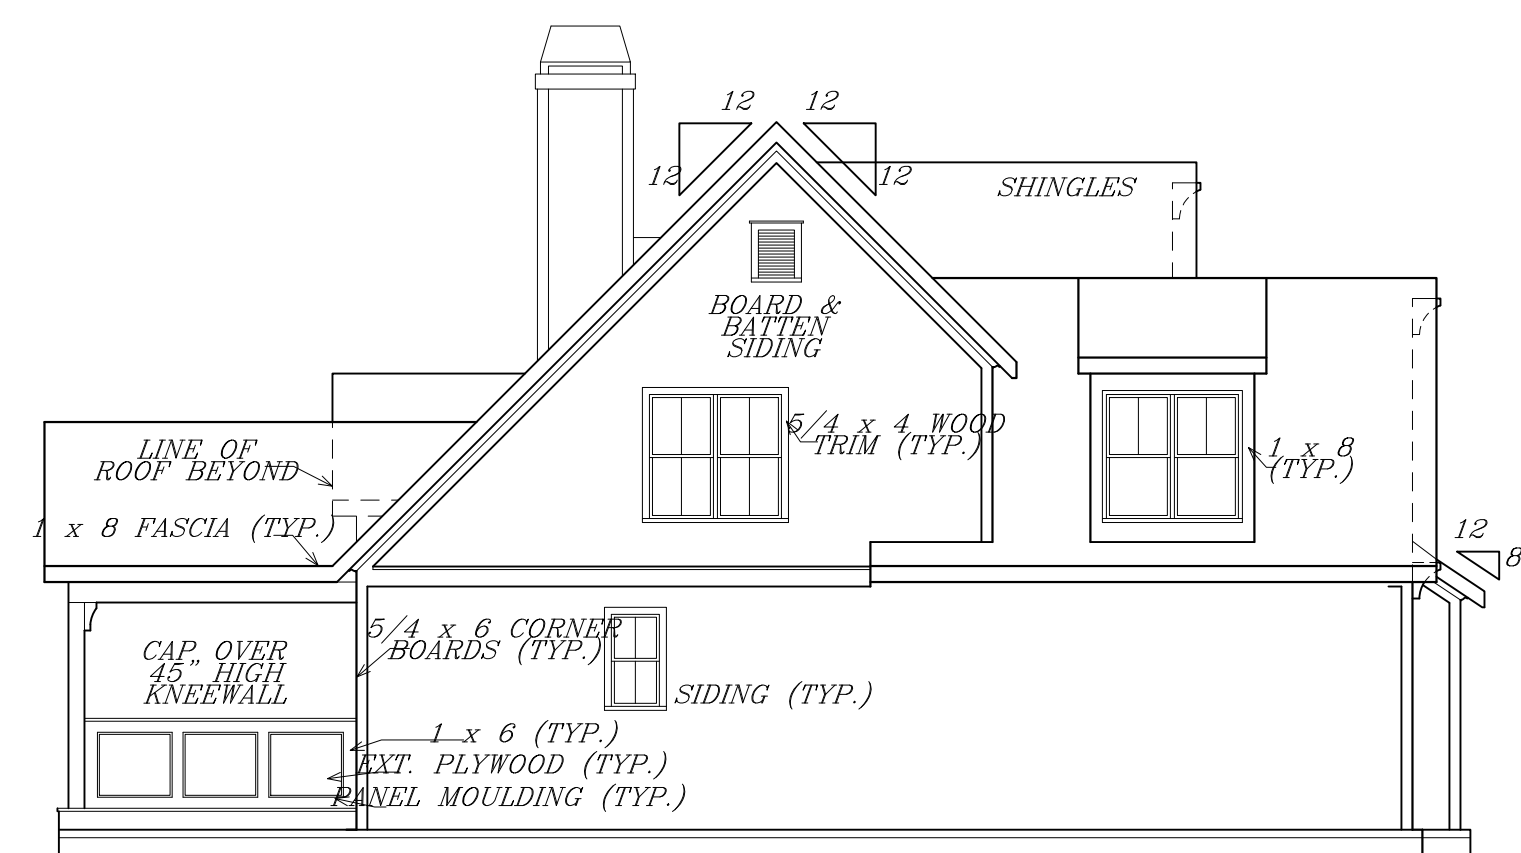


LEFT ELEVATION

1/8" = 1'-0"

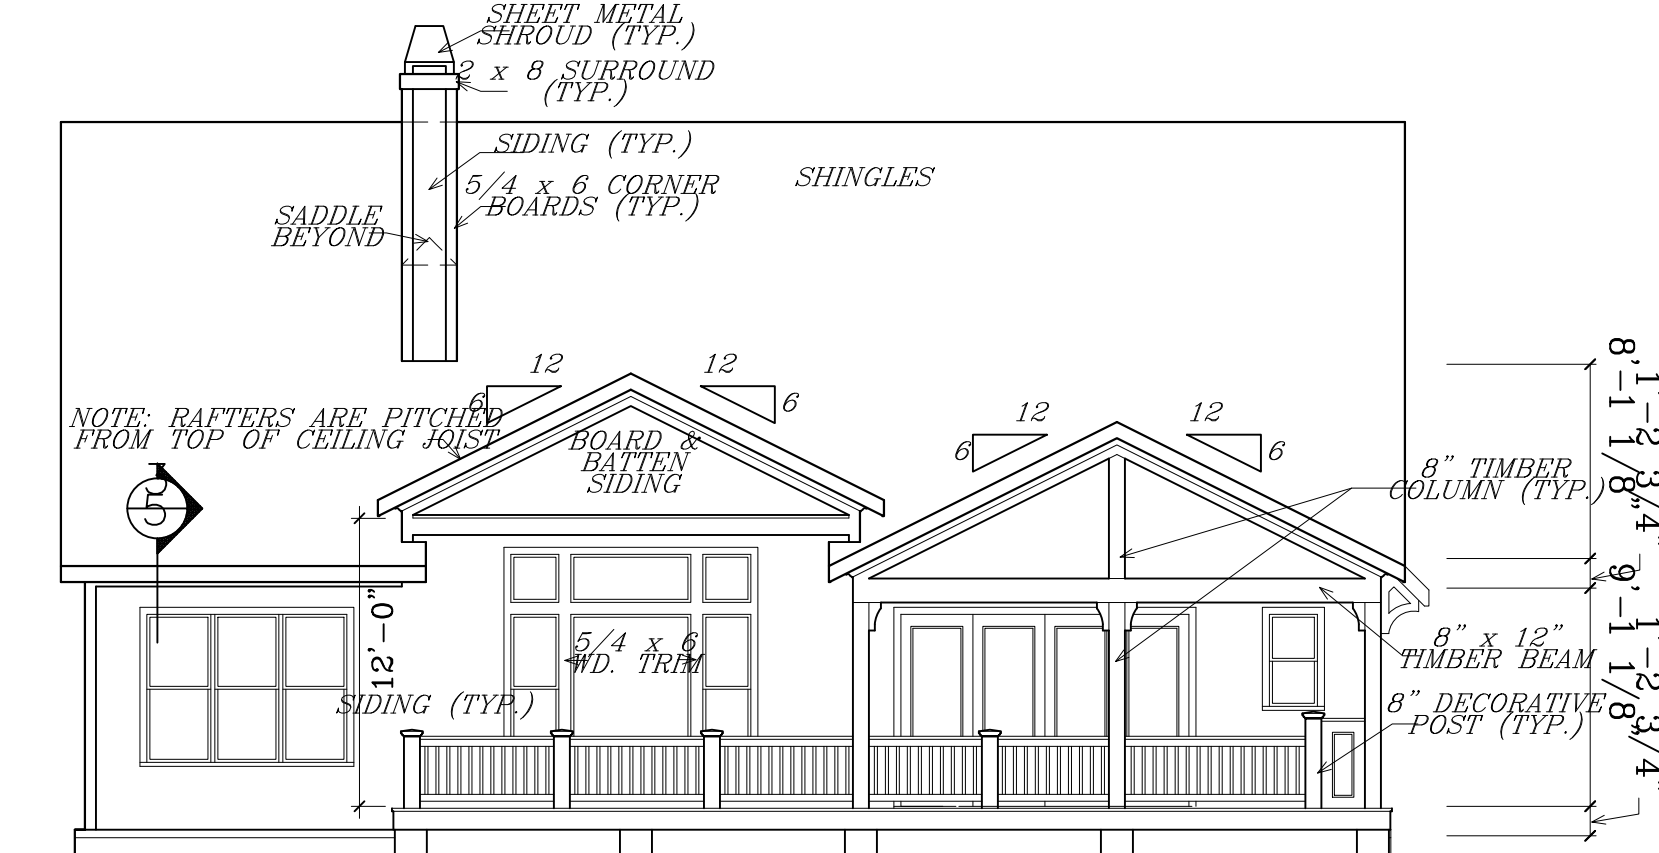

REAR ELEVATION

1/8" = 1'-0"

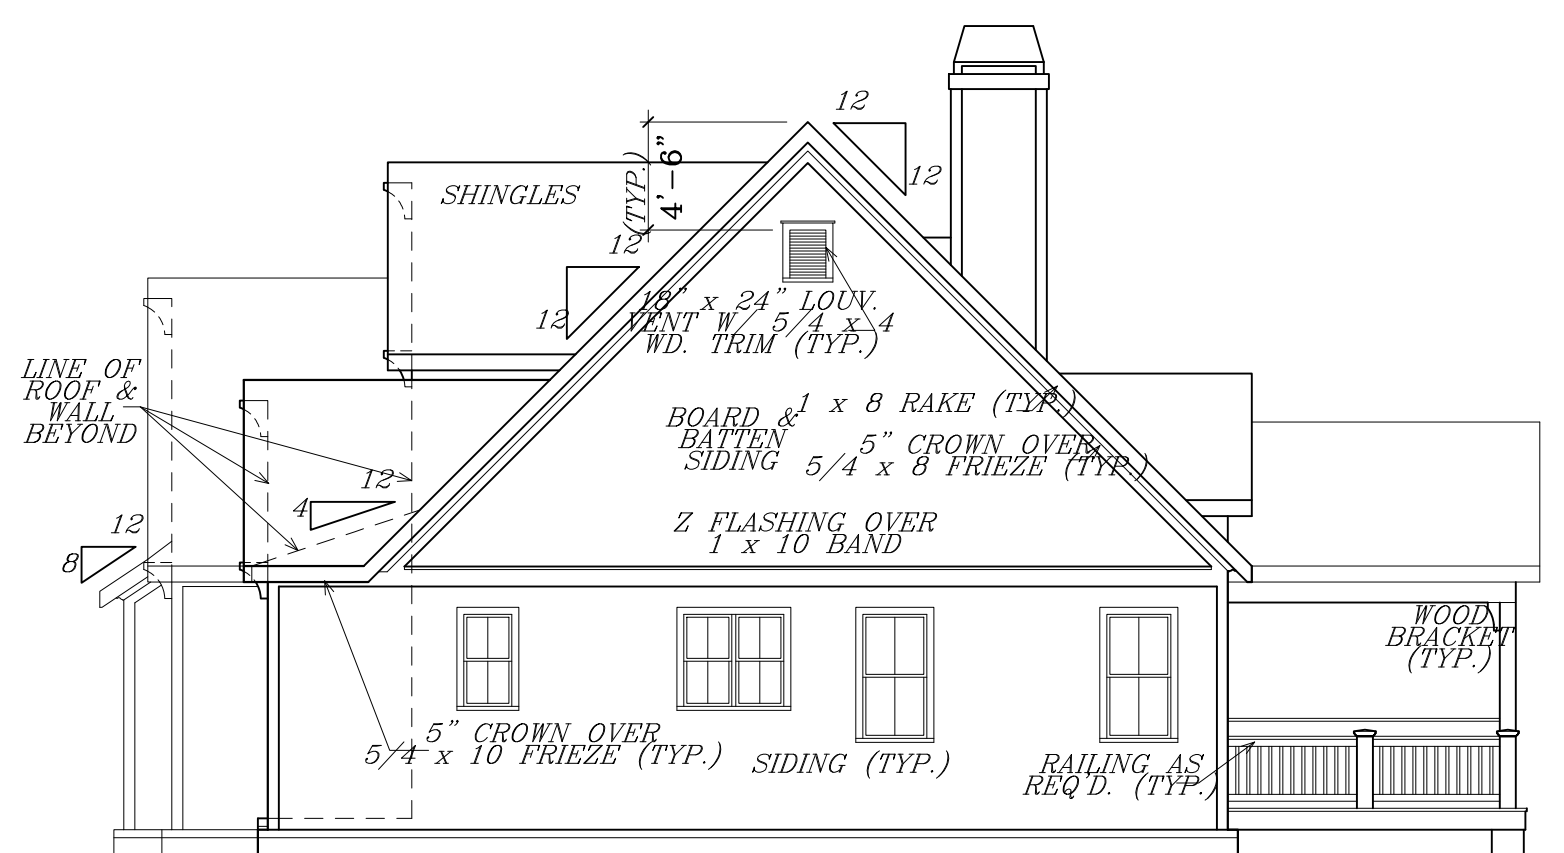

RIGHT ELEVATION

1/8" = 1'-0"

NOTE: WHEN TWO ROOFS INTERSECT WITH DIFFERENT ROOF PITCHES, BLOCK TOP OF STUD WALLS AS REQ'D TO LINE UP FASCIAS AT A MINIMUM OF 1'-0" OVERHANG

NOTE: ATTIC VENTILATION PER LOCAL CODES AND REQUIREMENTS

NOTE: RAFTERS ARE PITCHED FROM TOP OF CEILING JOISTS SEE DETAILS



COPYRIGHT © 2021 BY FRANK BETZ ASSOCIATES, INC., NOT TO BE REPRODUCED

NOTE: ELEVATIONS REFLECT A BASEMENT FOUNDATION. IF ANOTHER FOUNDATION IS USED, BUILDER SHOULD DISREGARD FOUNDATION SHOWN

PROVIDE SUPPORT FOR FOUNDATION AS REQ'D.

FRONT ELEVATION

1/4" = 1'-0"

FRANK BETZ ASSOCIATES, INC. ASSUMES NO LIABILITY FOR ANY CHANGES OR MODIFICATIONS MADE TO THESE PLANS BY OTHERS.

REVISIONS	DATE	BY

Copyright Frank Betz Associates, Inc. All Rights Reserved. The duplication, reproduction, copying, sale, rental, licensing, or any other distribution or use of these drawings, any portion thereof, or the plans depicted herein is strictly prohibited unless expressly authorized in writing by FBA, Inc.

HOMEPANS
Designed for Today's Market®

www.frankbetz.com

LOT 38 PILOT RIDGE

ELEVATIONS

THE LONGVIEW

FRANK BETZ
ASSOCIATES, INC.

DESIGNERS OF CUSTOM AND STOCK HOMEPANS

12045 HIGHWAY 92
WOODSTOCK, GEORGIA 30188
770-431-08888-717-3003



BY OAS CK DOF

DATE 7-31-20

SHEET



©2016 MODIFIED DRAWING FULL NAME EXT

© Frank Beltz Associates, Inc., 2021. All rights reserved. The architectural works depicted herein are the sole property of Frank Beltz Associates, Inc., and may not be constructed or used without its express written permission. No permission to modify or reproduce any of these architectural works, including without limitation the construction of any building, is expressed or should be implied from delivery of these drawings. Any reproduction of these drawings without the express written permission of Frank Beltz Associates, Inc. on the full and timely payment of all fees otherwise due Frank Beltz Associates, Inc. This copyright notice is copyright management information under the Digital Millennium Copyright Act, and Frank Beltz Associates, Inc., requires its inclusion on all copies to discourage and police copyright infringement. Any reproduction or usage of the documents without the removal of the notification is subject to prosecution.


GENERAL NOTES

4. ALL WORK SHALL BE PERFORMED IN ACCORDANCE WITH ALL APPLICABLE NATIONAL, STATE, AND LOCAL CODES, REGULATIONS, AND FIELD MEASUREMENTS. BEFORE BEGINNING CONSTRUCTION, ANY DISCREPANCIES SHALL BE REPORTED TO THE ARCHITECT IMMEDIATELY AND CORRECTED IMMEDIATELY, AND A CORRECTION BEFORE PROCEEDING WITH WORK. CONTRACTORS SHALL BE RESPONSIBLE FOR VERIFYING ALL DIMENSIONS AND CONDITIONS.
5. ALL DIMENSIONS SHOULD BE READ OR CALCULATED AND NEVER SCALED.
6. REST ON UNDISTURBED, FIRM, CAPABLE OF HANDLING THE BUILDING.
7. CONTRACTOR SHALL INSURE COMPATIBILITY OF THE BUILDING WITH ALL EXISTING STRUCTURES.
8. IF BACKSPLICE EXCEEDS 4' AGAINST ANY FOUNDATION WALL, REINFORCE WITH 4#.
9. ALL FOUNDATION AND STRUCTURAL MEMBERS SHOULD BE VERIFIED AND STAMPED BY AN ENGINEER IN JURISDICTION WHERE CONSTRUCTION IS OCCURRING. VERIFY CONSTRUCTION DEPTHS, GEOLOGICAL AND WEATHER CONDITIONS, AND ALL STRUCTURAL DETAILS AND CONDITIONS TO MEET ALL LOCAL CODES AND ALL APPLICABLE STANDARDS.
10. ALL WOOD, CONCRETE, AND STEEL STRUCTURAL MEMBERS SHALL BE OF A QUALITY AND GRADE WHERE APPLICABLE.
11. BUILDING CODES WHERE APPLICABLE SHOULD BE DESIGNED TO CARRY LOADS AND SHOULD EXTEND DOWN TO THE LEVELS BELOW AND TERMINATE AT THE BASEMENT FLOOR OR AT OTHER BEARING POINTS DESIGNED TO CARRY THE LOAD.

GENERAL FRAMING NOTES

THE FOLLOWING NOTES ARE SUGGESTED MINIMUM REQUIREMENTS ONLY. DUE TO A VARIANCE OF CODES PER REGION, PLEASE REFER AND COMPLY WITH ALL YOUR LOCAL CODES. CONSULT WITH LOCAL ENGINEERS FOR ALL STRUCTURAL REQUIREMENTS.

1. ALL FRAMED WALL DIMENSIONS ARE BASED ON 2 X 4 STUDS UNLESS NOTED OTHERWISE. PROVIDE CURBING AT MID HEIGHT OF ALL WALLS.
2. ALL HEADINGS SHALL BE 2" MIN. THICK WITH 17" MIN. O.W.
3. ALL HEADINGS SHALL BE 2" MIN. THICK WITH 17" MIN. PLYWOOD OR 1/2" MIN. THICK WITH 17" MIN. O.W.
4. FRAME TO INSTALL DOUBLE FLOOR JOISTS UNDER PARTITION WALL.
5. PROVIDE CROSS BRIDGING AT MID POINT OF SPAN OR 8'-0"
6. FLOOR DECKING TO BE APA 4.0 RATED 23/36 1" & G PLYWOOD.
7. EXTERIOR SHEATHING TO BE CONTINUOUS APA RATED 32/16 7/16" OSB.
8. ALL EDGES AND 84 COMMONS AT 12" O.C. AND ALL INTERMEDIATE STUDS AT 16" O.C.
9. WITH SPACING GREATER THAN 8' OR 84 AT MID SPAN FOR CEILING JOISTS.
10. FLOOR BOARD AND CEILING JOISTS AT 16" O.C. MAXIMUM.
11. FLOOR BOARD AND RIDGE BOARDS SHALL BE ONE "2x" SIZE.
12. ROOF SHEATHING TO BE APA MANUFACTURED 1" PLYWOOD OR 1/2" MIN. THICK WITH 17" MIN. O.W.
13. NAILING SCHEDULE TO BE 8d COMMONS AT 12" O.C. AT ALL EDGES AND INTERMEDIATE STUDS.
14. INSTALL 2" MIN. SPACER TYPE EDGE CLIPS PER MANUFACTURER.
15. WHEN THE ENGINEERED FLOOR AND ROOF TRUSSES ARE USED, TRUSS MANUFACTURER'S INSTALLATION INSTRUCTIONS SHALL BE FOLLOVED.
16. REGISTERED ENGINEER IN STATE IN WHICH WORK IS TO BE PERFORMED SHALL BE REQUIRED TO DESIGN AND SEAL ALL LOCAL CODES.
17. WALLS DESIGNED TO CARRY 120 LB/DF THRU ALL THICKENED BEAM WALLS.
18. ROOFING DESIGNED TO CARRY 40 LB/DF UNLESS TO BE DESIGNED BY LOCAL STRUCTURAL ENGINEER AND MEET ALL LOCAL CODES.
19. ALL STRUCTURAL ENGINEER AND MEET ALL LOCAL CODES.

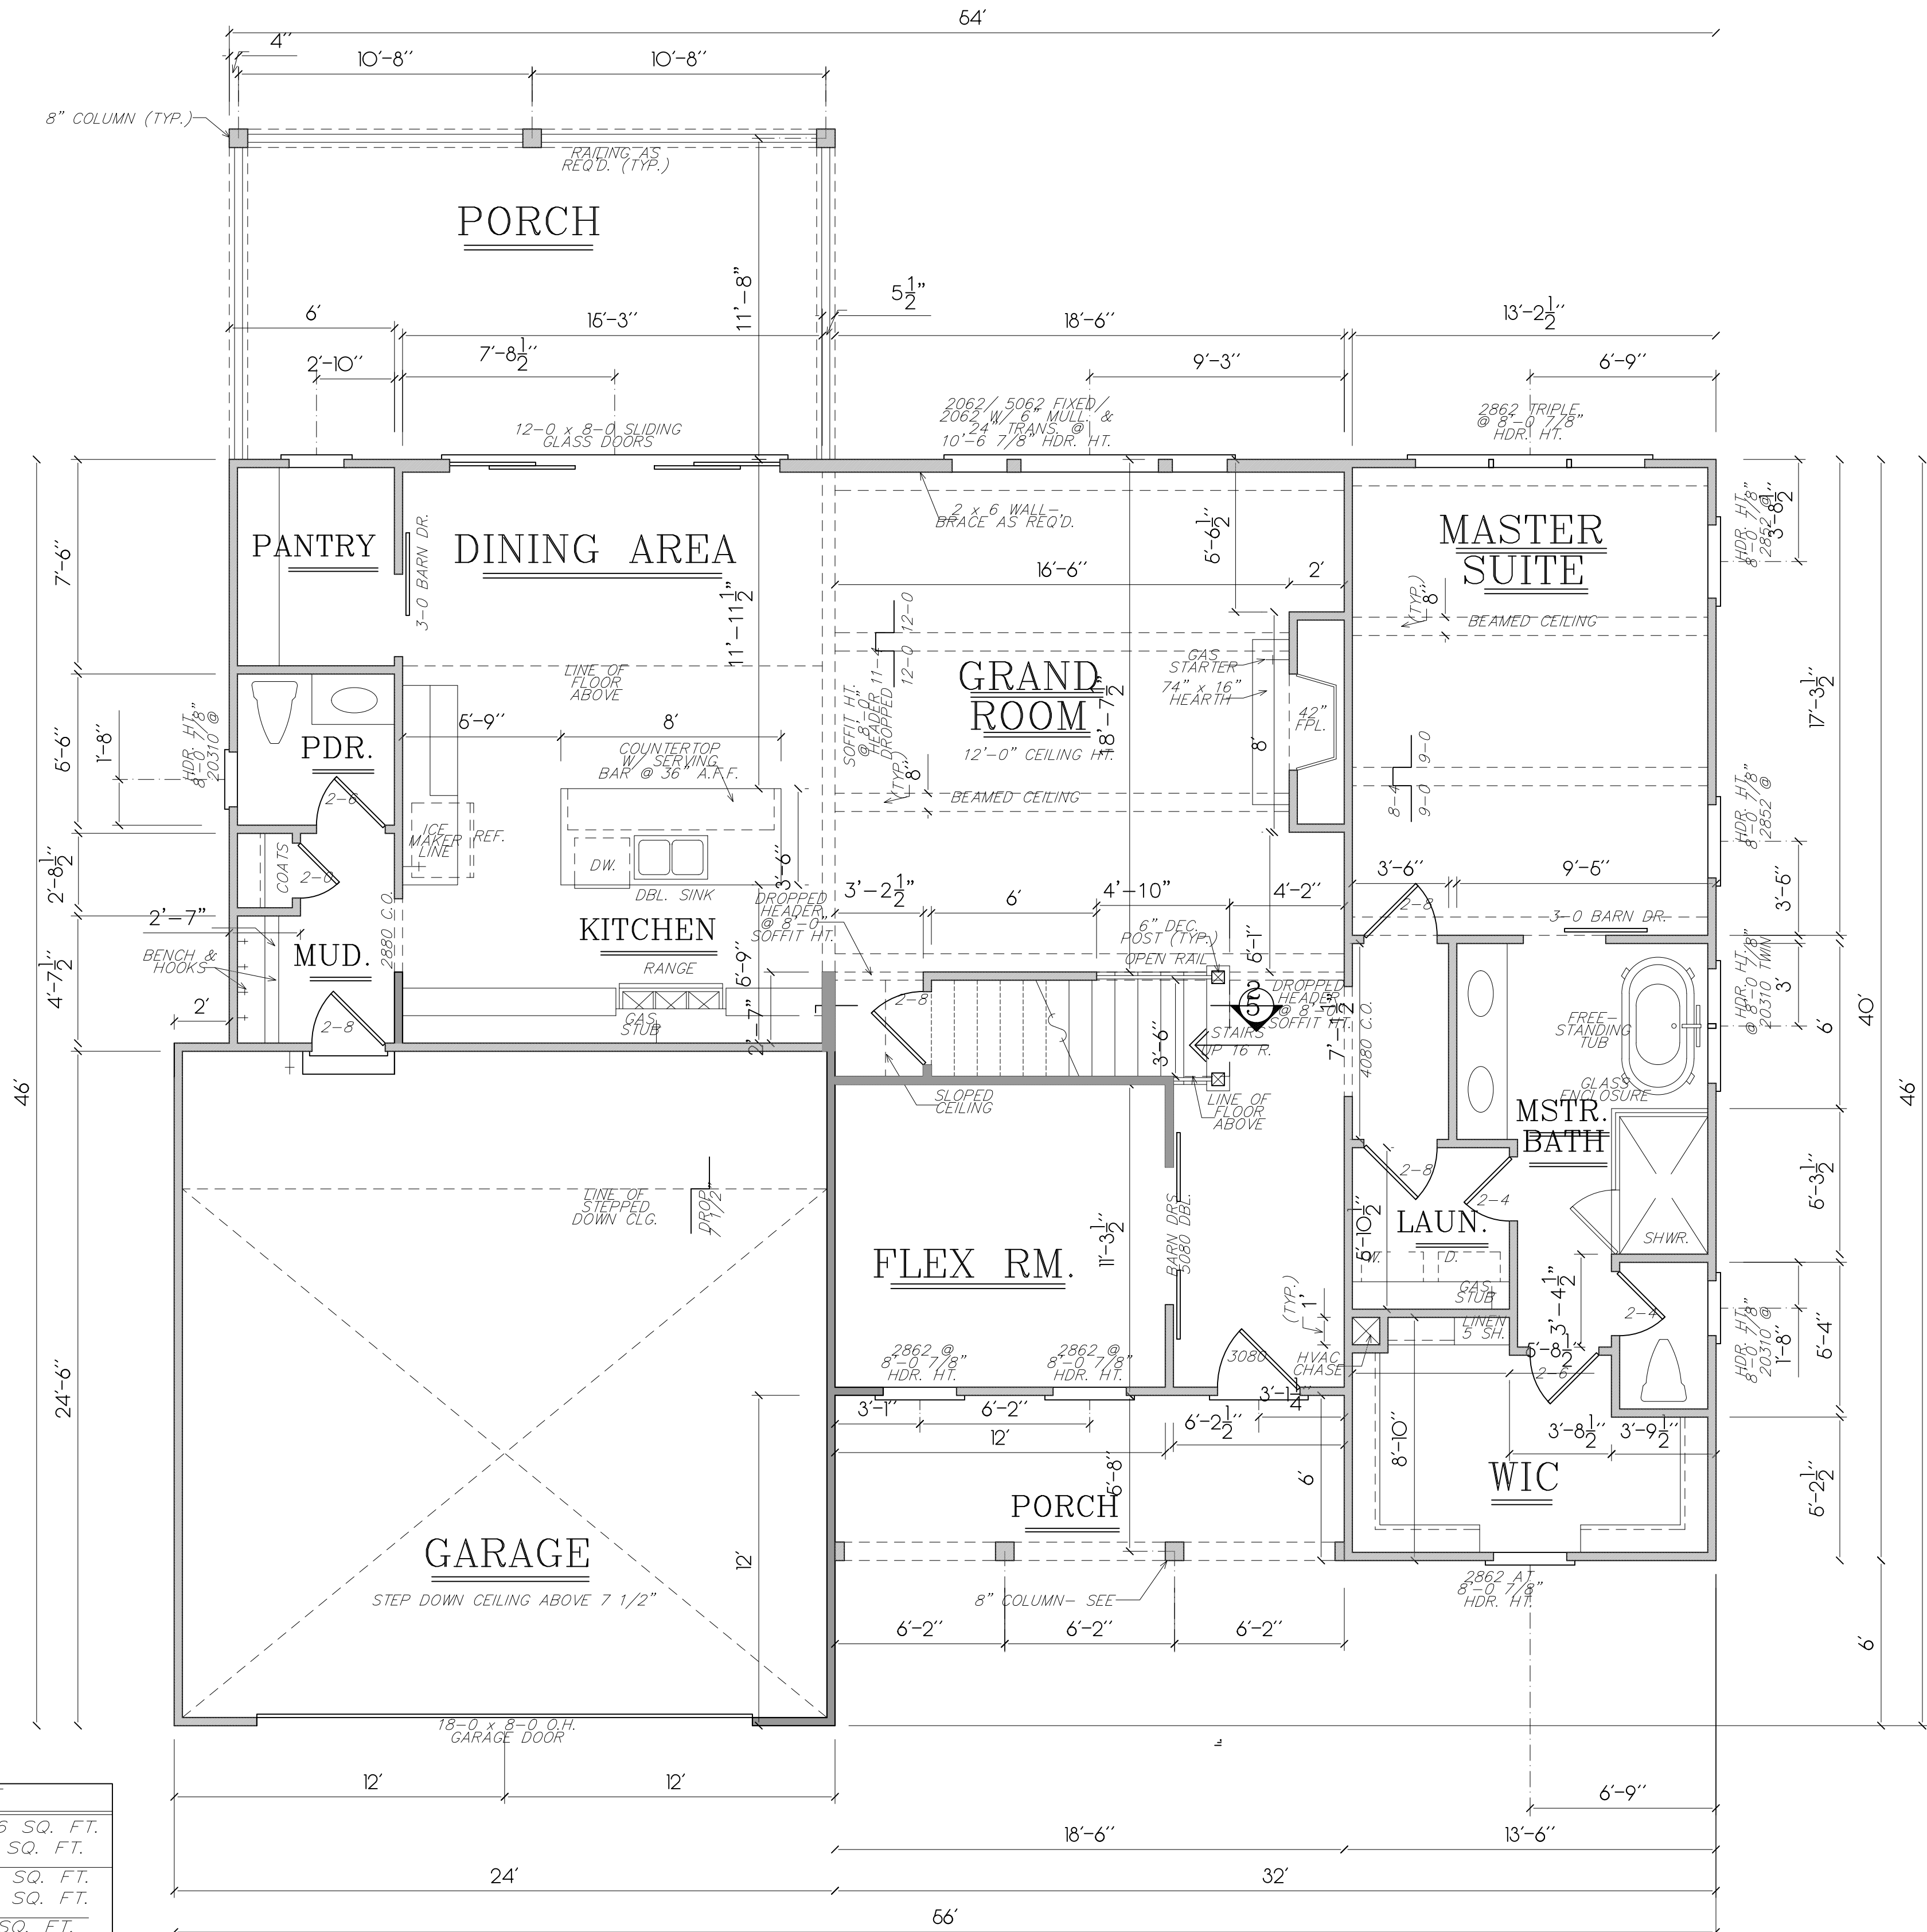

SQUARE FOOTAGE	
FIRST FLOOR	1646 SQ. FT.
SECOND FLOOR	600 SQ. FT.
TOTAL	2246 SQ. FT.
BONUS	396 SQ. FT.
GARAGE	585 SQ. FT.
FRONT PORCH	111 SQ. FT.
REAR PORCH	264 SQ. FT.

FIRST FLOOR PLAN

$$1/4'' = 1'-0''$$

FRANK BETZ ASSOCIATES, INC. ASSUMES NO LIABILITY FOR ANY CHANGES OR MODIFICATIONS MADE TO THESE PLANS BY OTHERS.

REVISIONS	DATE	BY

Copyright Frank Betz Associates, Inc.
All Rights Reserved. The Duplication,
Reproduction, Copying, Sale, Rental,
Licensing or any other distribution or
use of these drawings, any portion
thereof, or the plans depicted herein is
Strictly Prohibited unless expressly
authorized in writing by FBA, Inc.

HOMEP LANS
Designed for Today's Market®
www.frankbetz.com

LOT ~~XX~~³⁹ PILOT RIDGE

FIRST FLOOR PLAN

THE LONGVIEW

FRANK BETZ
ASSOCIATES, INC.

DESIGNERS OF CUSTOM AND STOCK HOMEPLANS



12045 HIGHWAY 92
WOODSTOCK, GEORGIA 30188
770-431-08888-717-3003

BY CAS CK DCF

DATE 1-31-20

SHEET

2

@DWGMODIFIEDDATE@DW3FULLNAMEEXT

6 Frank Betz Associates, Inc., 2021. All rights reserved. The architectural works depicted herein are the sole property of Frank Betz Associates, Inc. and may not be constructed or used without its express written permission. No permission to modify or reproduce any of these architectural works, including without limitation, the construction of any building, is expressed or should be implied from delivery of these drawings. Permission to construct the building depicted in the drawings is expressly conditioned on the full and timely payment of all fees otherwise due Frank Betz Associates, Inc. This copyright notice is copyright management information under the Digital Millennium Copyright Act, and Frank Betz Associates, Inc., requires its inclusion on all copies to discourage and police copyright infringement. Unauthorized reproduction or usage of the documents or removal of the notification is subject to prosecution.

REVISIONS	DATE	BY
Copyright Frank Betz Associates, Inc. All Rights Reserved. The Duplication, Reproduction, Copying, Sale, Rental, Lending, or any other distribution or use of these drawings and/or reports is Strictly Prohibited unless expressly authorized in writing by FBA, Inc.		

HOMEPLANS
Designed for Today's Market®
www.frankbetz.com

LOT 39 PILOT RIDGE

SECOND FLOOR PLAN

THE LONGVIEW

FRANK BETZ
ASSOCIATES, INC.

DESIGNER OF CUSTOM AND STOCK HOMEPLANS


12045 HIGHWAY 92
WOODSTOCK, GEORGIA 30188
770-431-0888 888-717-3003

BY OAS CK DOF

DATE 1-31-20

SHEET

3

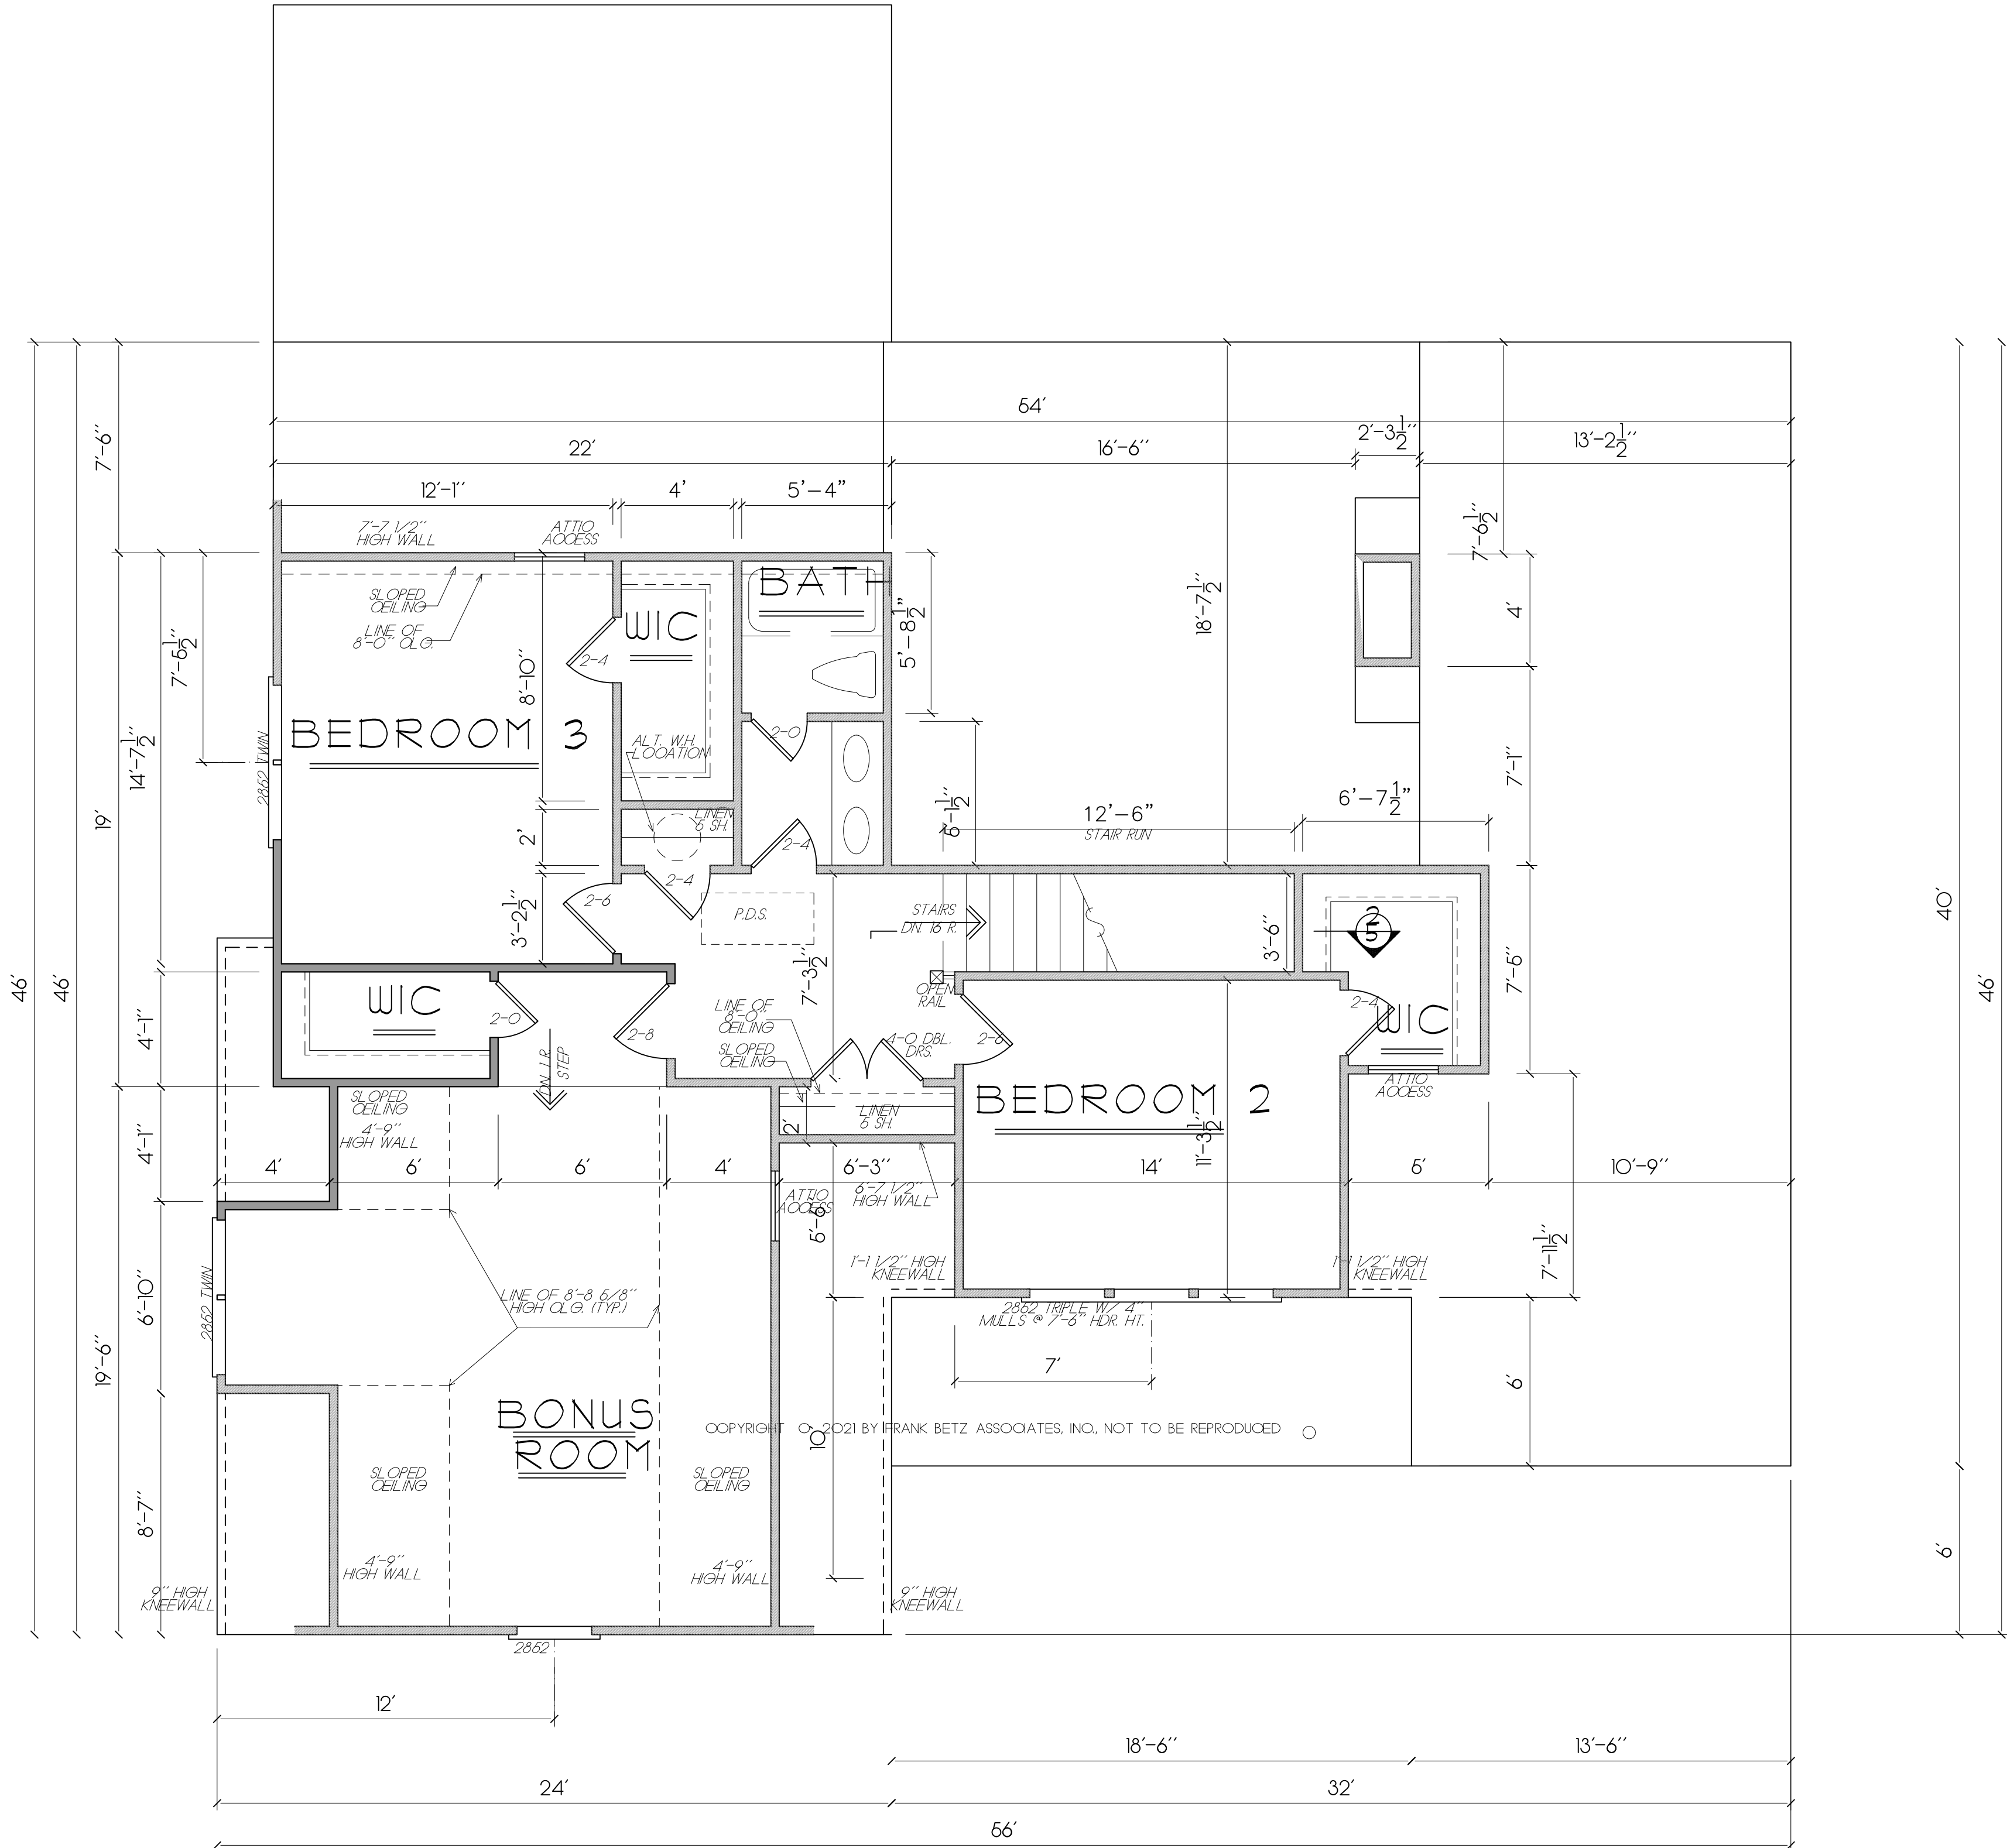

SECOND FLOOR PLAN

1/4" = 1'-0"

FRANK BETZ ASSOCIATES, INC. ASSUMES NO LIABILITY FOR ANY CHANGES OR MODIFICATIONS MADE TO THESE PLANS BY OTHERS.

Copyright Frank Betz Associates, Inc.
All Rights Reserved. The Duplication,
Reproduction, Copying, Sale, Rental,
Licensing, or any other distribution or
use of these drawings, any portion
thereof, or the plans depicted hereon
is Strictly Prohibited unless expressly
authorized in writing by FBA, Inc.

www.frankbetz.com

FOUNDATION PLAN

THE LONGVIEW


DESIGNERS OF CUSTOM AND STOCK HOMEPLANS

WOODSTOCK, GEORGIA 30188

BY *QA*.


DATE _____

SHEET

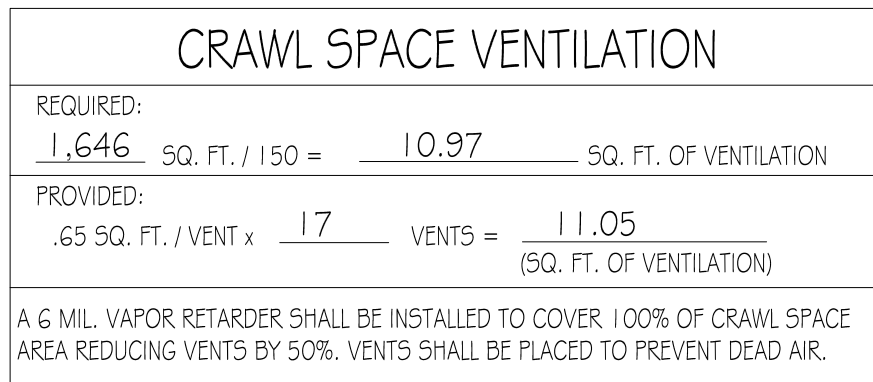S/

First Floor Notes:

1. LVL to be 1.9E Min.
2. All studs to be SPF #2.
3. CS stands for Column Studs.
4. All interior piers to be 16"x16" Block Piers on 30"x30"x10" footing U.O.N..
5. Piers @ exterior walls to be 8"x16" on 12"x24" footing U.O.N..
6. All girders to be (3) 2x10 SPF #2 (DROP) U.O.N..
7. All Floor Joists to be 2x10 SPF #2 @ 16" O.C. U.O.N..
8. See Sheet S5 for Typical Details.

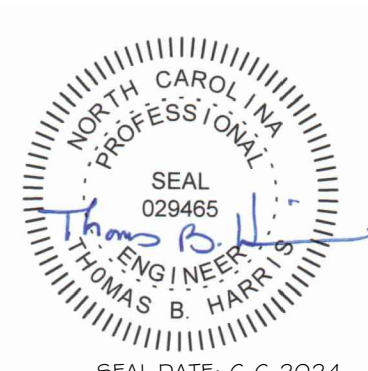

SEAL DATE: 6-6-2024

Copyright Frank Betz Associates, Inc.
All Rights Reserved. The Duplication,
Reproduction, Copying, Sale, Rental,
Licensing, or any other distribution or
use of these drawings, any portion
thereof, or the plans depicted hereon
is Strictly Prohibited unless expressly
authorized in writing by FBA, Inc.


www.frankbetz.com

THE LONGVIEW

DESIGNERS OF CUSTOM AND STOCK HOMEPLANS

SHEET



S2

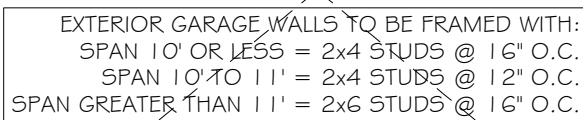


OPENING	HEADER TYPE	NUMBER OF JACK STUDS	NUMBER OF KING STUDS
0' - 3'-6"	2 - 2x10 BOX HEADER	1	1
3'-6" - 5'-9"	2 - 2x10 BOX HEADER	2	2
5'-9" - 6'-8"	2 - 2x12 BOX HEADER	2	2

Second Floor Notes:

- 1. LVL1 to be 1.9E Min.
- 2. All studs to be SPF #2.
- 3. Abbreviations:
 - CS = Column Studs
 - CS+WP = Continuous Sheathed - Wood Structural Panel
 - GB = Gypsum Board Braced Wall
 - CS+PF = Continuous Portal Frame (See Detail Sheet)
 - PFGB = Portal Frame at Garage Door (See Detail Sheet)
 - PFH = Portal Frame with Hold-Downs (See Detail Sheet)
 - J = Jack Studs
 - K = King Studs (Full Height)
 - 4. All Floor Joists to be 2x10 SPF #2
 - 5. 16" O.C. U.O.N..
- 5. See Sheet S5 for Typical Details.

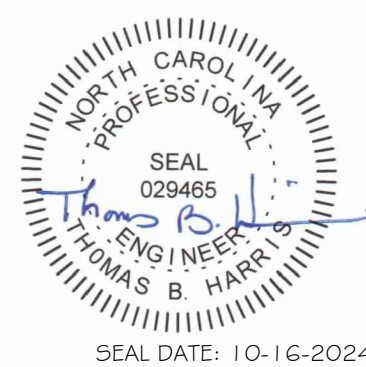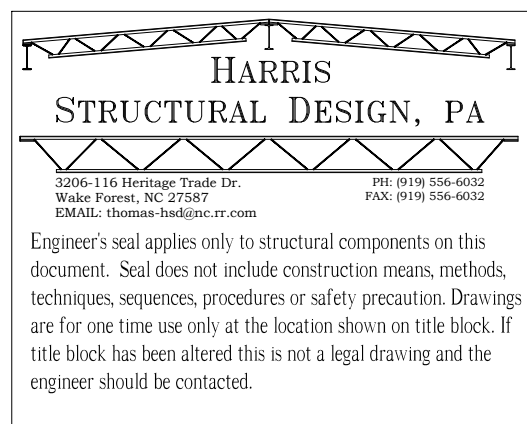 $1/4'' = 1'.0''$

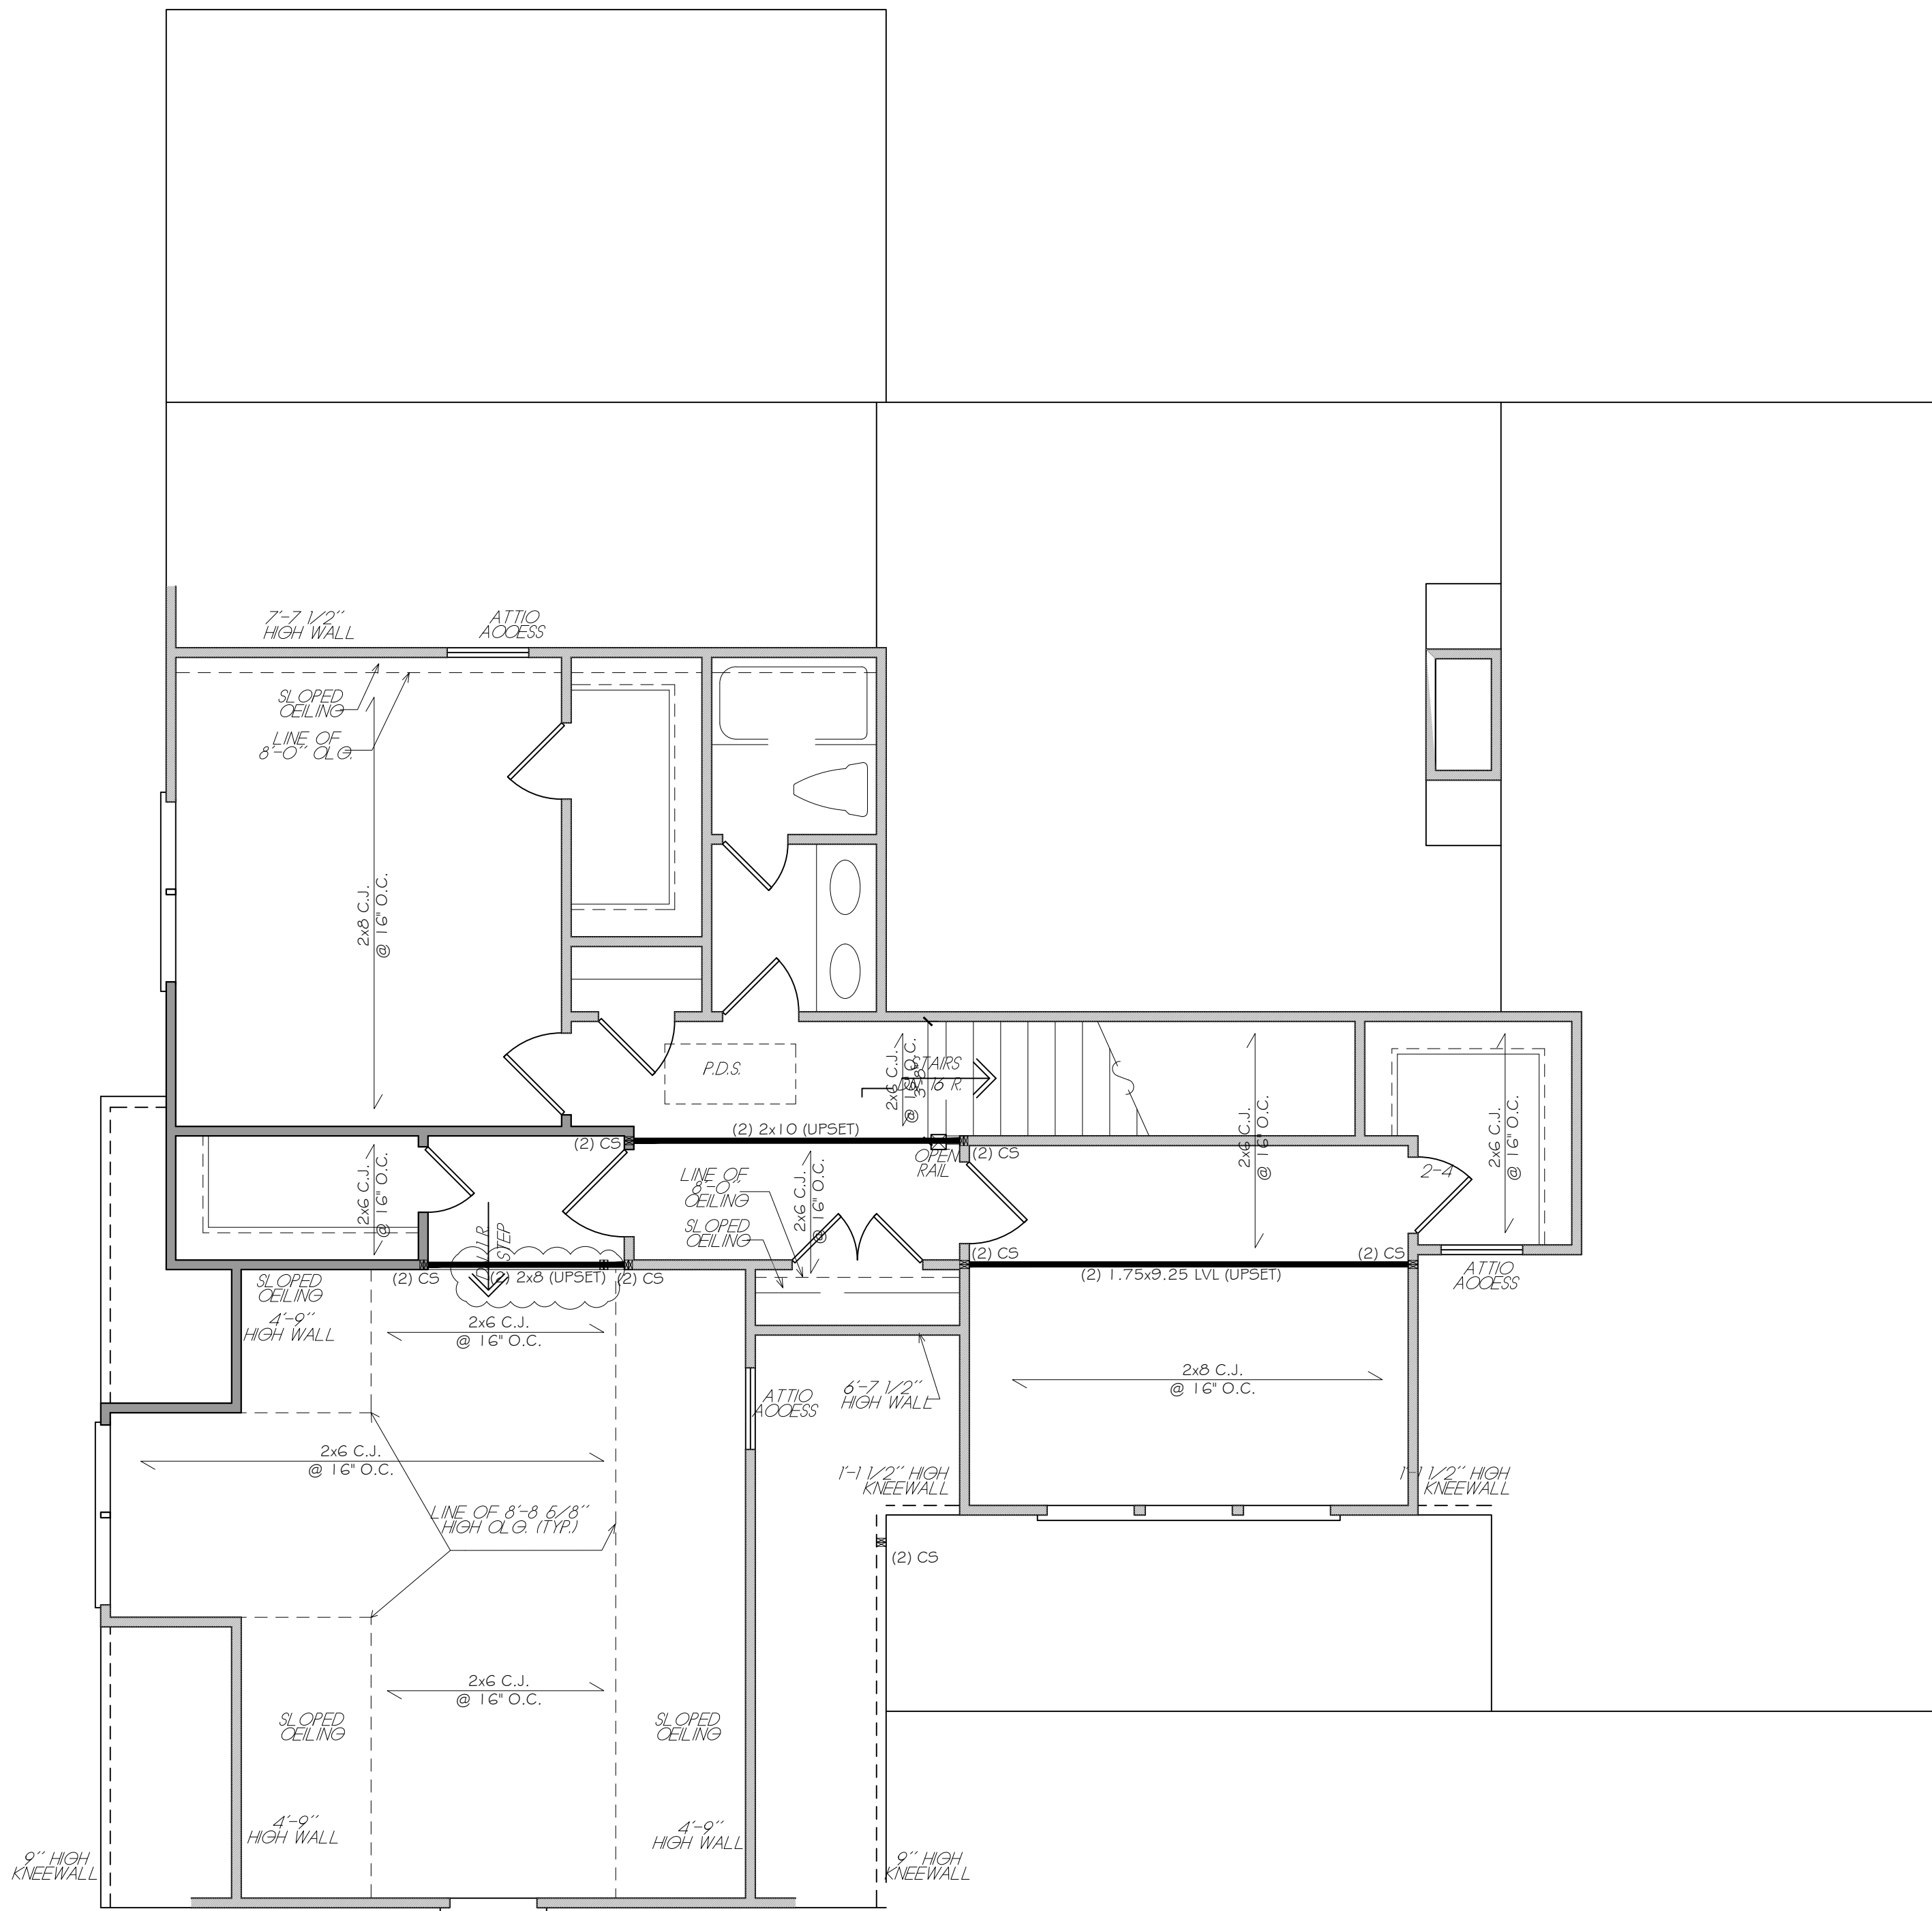


CEILING FRAMING PLAN

1/4" = 1'-0"

OPENING	HEADER TYPE	NUMBER OF JACK STUDS	NUMBER OF STUDS
0' - 3'-6"	2 - 2x8 BOX HEADER	1	1
3'-6" - 6'-0"	2 - 2x10 BOX HEADER	2	2

- Ceiling Notes:
1. LVL to be 1.9E Min.
2. All studs to be SPF #2.
3. Abbreviations:
CS = Column Studs
CS-WSP = Continuous Sheathed - Wood Structural Panel
GB = Gypsum Board Braced Wall
CS-PF = Continuous Portal Frame (See Detail Sheet)
PFG = Portal Frame at Garage Door (See Detail Sheet)
PFH = Portal Frame with Hold-Downs (See Detail Sheet)
J = Jack Studs
K = King Studs (Full Height)
4. All ceiling joists to be SPF #2 U.O.N.
5. See Sheet S3 for Typical Details.

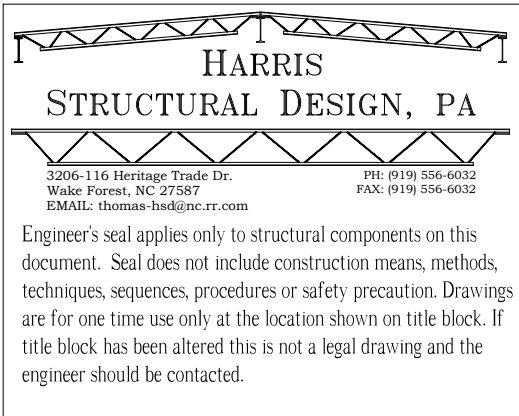

REVISIONS	DATE	BY

Copyright Frank Betz Associates, Inc. All Rights Reserved. The duplication, reproduction, copying, sale, rental, licensing, or any other distribution or use of these drawings, any portion thereof, or the plans depicted hereon is strictly prohibited unless expressly authorized in writing by FBA, Inc.

HOMEPLANS
Designed for Today's Market®
www.frankbetz.com

LOT ~~28~~ ³⁸ PILOT RIDGE

CEILING FRAMING

THE LONGVIEW

FRANK BETZ
ASSOCIATES, INC.

DESIGNERS OF CUSTOM AND STOCK HOMEPLANS



12045 HIGHWAY 92
WOODSTOCK, GEORGIA 30188
770-431-0888 / 717-3003

BY *QAS* CK *DCF*


DATE -

SHEET

S3

Copyright Frank Betz Associates, Inc.
All Rights Reserved. The Duplication,
Reproduction, Copying, Sale, Rental,
Licensing, or any other distribution or
use of these drawings, any portion
thereof, or the plans depicted herein
is Strictly Prohibited unless expressly
authorized in writing by FBA, Inc.

HOMEPLANS
Designed for Today's Market.®
www.frankbetz.com

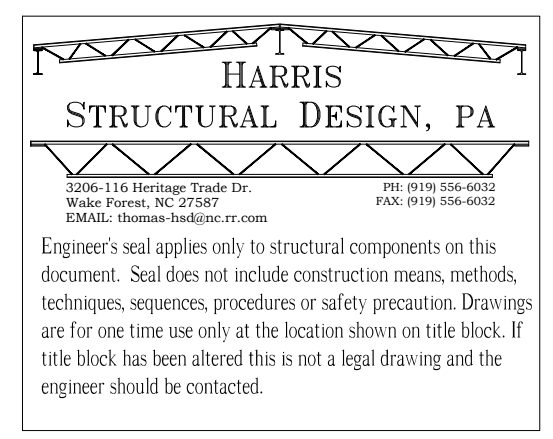

THOMAS B. HARRINGTON

Roof Notes:
1. All rafters SPF #2 U.O.N..
2. LVL to be 1.9E or Greater.
3. CS Stands for Column Studs.
4. See Sheet S5 for Typical Details.



THE LONGVIEW



12045 HIGHWAY 92
WOODSTOCK, GEORGIA 30188
770-431-0888-717-3003

SHEET

S4

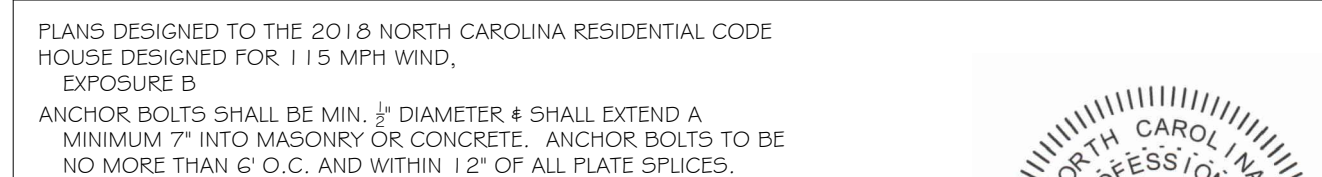 

MINIMUM VALUES FOR ENERGY COMPLIANCE: ZONE 4		
MAX. GLAZING U-FACTOR = 0.35		
CEILING: R-36, WALLS: R-15, FLOORS: R-19		
<u>HEATED SQUARE FOOTAGE</u>		
FINISHED BASEMENT	N/A	
FIRST FLOOR	1,700 SF	
SECOND FLOOR	600 SF	
THIRD FLOOR	N/A	
<u>UNHEATED SQUARE FOOTAGE</u>		
UNFIN. BASEMENT	N/A	
GARAGE	585 SF	
UNFIN. STORAGE	336 SF	
OTHER	20 SF	

RESIDENTIAL CODE SUMMARY & NOTES



HOMEPLANS
Designed for Today's Market®
www.frankbetz.com

TYPICAL DETAILS

THE LONGVIEW

FRANK BETZ
ASSOCIATES, INC.
DESIGNERS OF CUSTOM AND STOCK HOME PLANS

BY OAS CK DOF

DATE -

SHEET

55

12045 HIGHWAY 92
WOODSTOCK, GEORGIA 30188
770-431-0888-717-3003