

MG Homes
Lot 10 Cedar Knolls

REAR & RIGHT ELEVATIONS

[illegible]

This plan is the property of **McMillin Design** and may not be used or reproduced without the expressed written consent of **McMillin Design**.

These drawings are offered to the owner for a conditional one-time use. The conditional use is limited to the lot or property as specified herein and only for said location.

McMillin Design assumes no liability for any home constructed from these plans. **Contractor or Buyer** shall verify all dimensions and conditions prior to construction. Customer must be released when making modifications to these drawings. If changes are made to these drawings, it changes **McMillin Design**.



Plan Number
M128-24

Sheet No. **A2**

Drawn By: **TB**

Date: **05-08-24**

© COPYRIGHT 2020
McMillan, Macmillan, Inc.

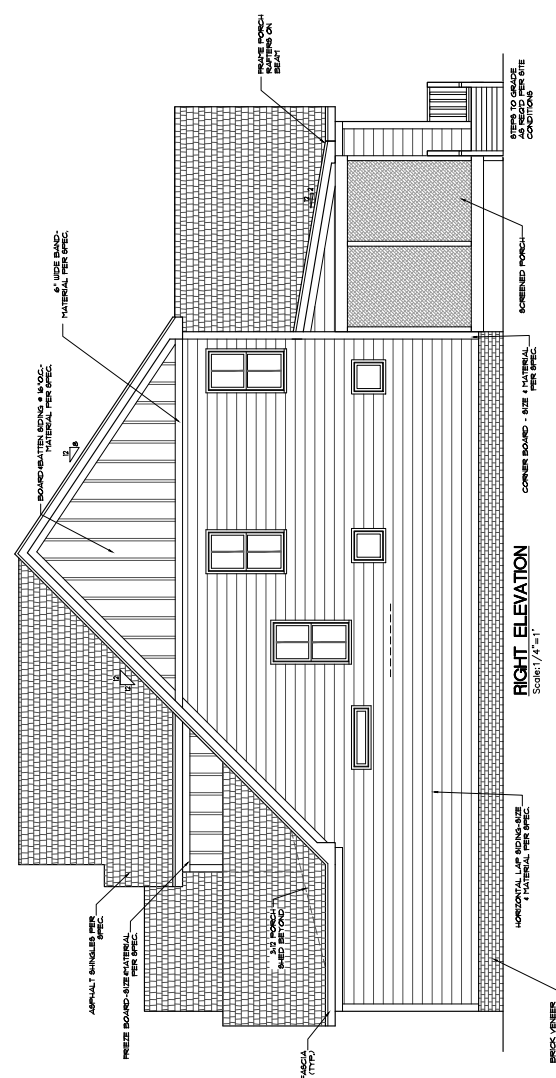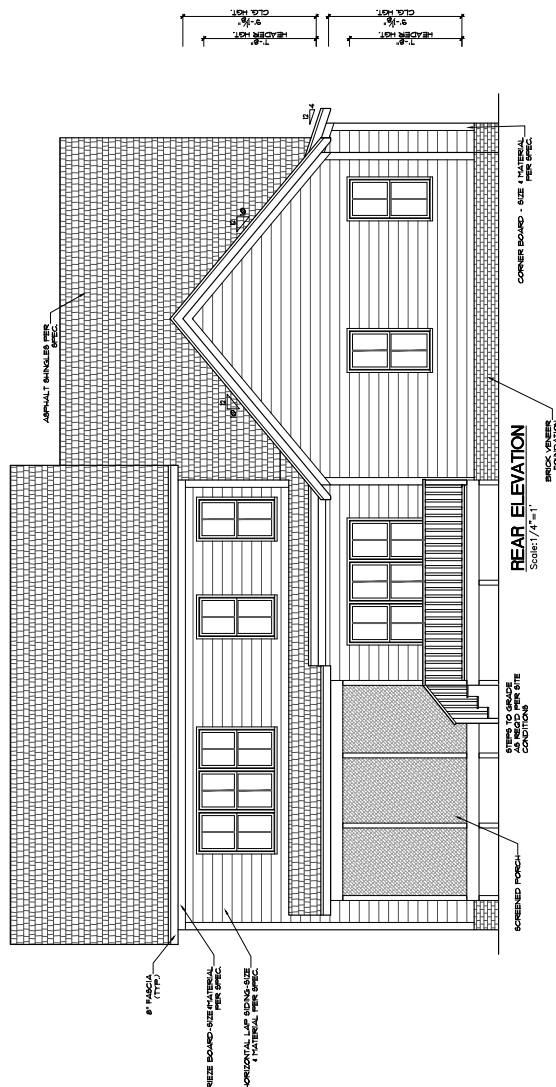



McMillan Design
847 Wake Forest Business Park, Suite 102
Wake Forest, NC 27587
Office: 919.263.1509 / Fax: 919.263.1512
www.mcmillan-design.com

MC Homes
Lot 10 Cedar Knolls

Project Title:
SECOND FLOOR PLAN

REVISIONS	
NUMBER	DATE

This is a preliminary drawing and is not to be used for construction. It is subject to change without notice. The contractor is responsible for verifying all dimensions and conditions prior to construction. The architect is not responsible for any errors or omissions in this drawing. The architect is not responsible for any conditions or circumstances that may arise during construction. 

Plan Number
M128-24
Sheet No. **A4**
Drawn By: **TB**
Date: **05-08-24**

© COPYRIGHT 2020
McMillan Design, Inc.

GENERAL NOTES
WALLS:
ALL WALLS ARE DRAIN 4"
THICK AND SHALL BE DRAIN
AND DRAINAGE SHALL BE
DRAINAGE SHALL BE DRAIN
TO THE EXTERIOR.
SMOKE DETECTORS:
SMOKE DETECTORS SHALL BE
LOCATED IN ALL BEDROOMS
AND BATHS.
ALL BEDROOMS MUST HAVE
A WINDOW OR DOOR OPENING
TO THE EXTERIOR. THE WINDOW
OR DOOR SHALL BE LOCATED
WITHIN 10 FEET OF THE
BED. THE WINDOW OR DOOR
SHALL BE LOCATED WITHIN
10 FEET OF THE HEAD OF THE
BED.
WALL AND CEILING HEIGHT:
WALL AND CEILING HEIGHT
SHALL BE 8'0" UNLESS
NOTED OTHERWISE.
FLOORING:
FLOORING SHALL BE LAMINATE
UNLESS NOTED OTHERWISE.
PAINT:
PAINT SHALL BE WHITE UNLESS
NOTED OTHERWISE.
ROOFING:
ROOFING SHALL BE ASPH/FLT
UNLESS NOTED OTHERWISE.
FOUNDATION:
FOUNDATION SHALL BE CONCRETE
UNLESS NOTED OTHERWISE.
MECHANICAL:
MECHANICAL SHALL BE AS
NOTED OTHERWISE.

SECOND FLOOR
SCALE: 1/4" = 1'

