





FRONT ELEVATION
3/16" = 1'-0"

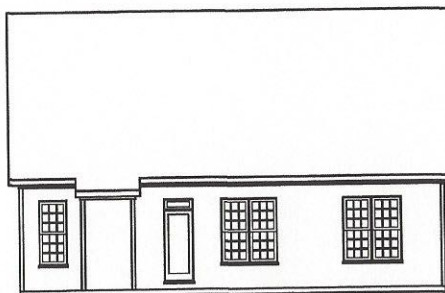

REAR ELEVATION
3/32" = 1'-0"



LEFT ELEVATION
3/32" = 1'-0"

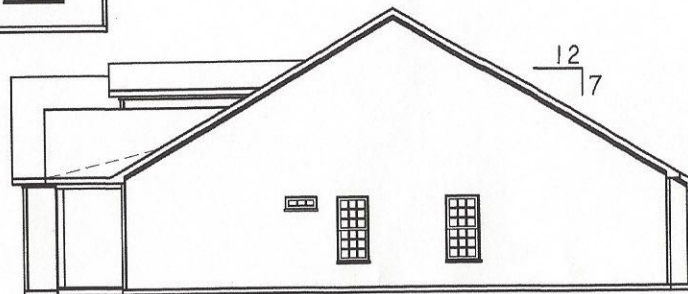

RIGHT ELEVATION
3/32" = 1'-0"

RHC CONST.
OWNER:

135 BRAEMAR
LOT & SUBDIVISION:

IT IS THE SOLE RESPONSIBILITY OF THE BUILDER TO DETERMINE IF THESE PLANS CONFORM TO ALL STANDARD PRESCRIPTIONS, REQUIREMENTS, ORDINANCES, STRUCTURAL AND ENGINEERING REQUIRED BY LOCAL CODES. IF ANY DISCREPANCY IS DISCOVERED IN THESE PLANS, DOWN EAST HOME PLANS IS TO BE CONTACTED BEFORE CONSTRUCTION IS TO COMMENCE.


DOWN EAST
HOME PLANS
Designing Homes Building Futures



3206-116 HERITAGE TRADE DR.
WAKE FOREST, N.C. 27587
PHONE: 625-8655

KES KES
DRAWN BY: REVIEW BY:
6-3-14
DATE: 1922-C
PLAN NUMBER:
1
SHEET:

COPYRIGHT 2014 DHP

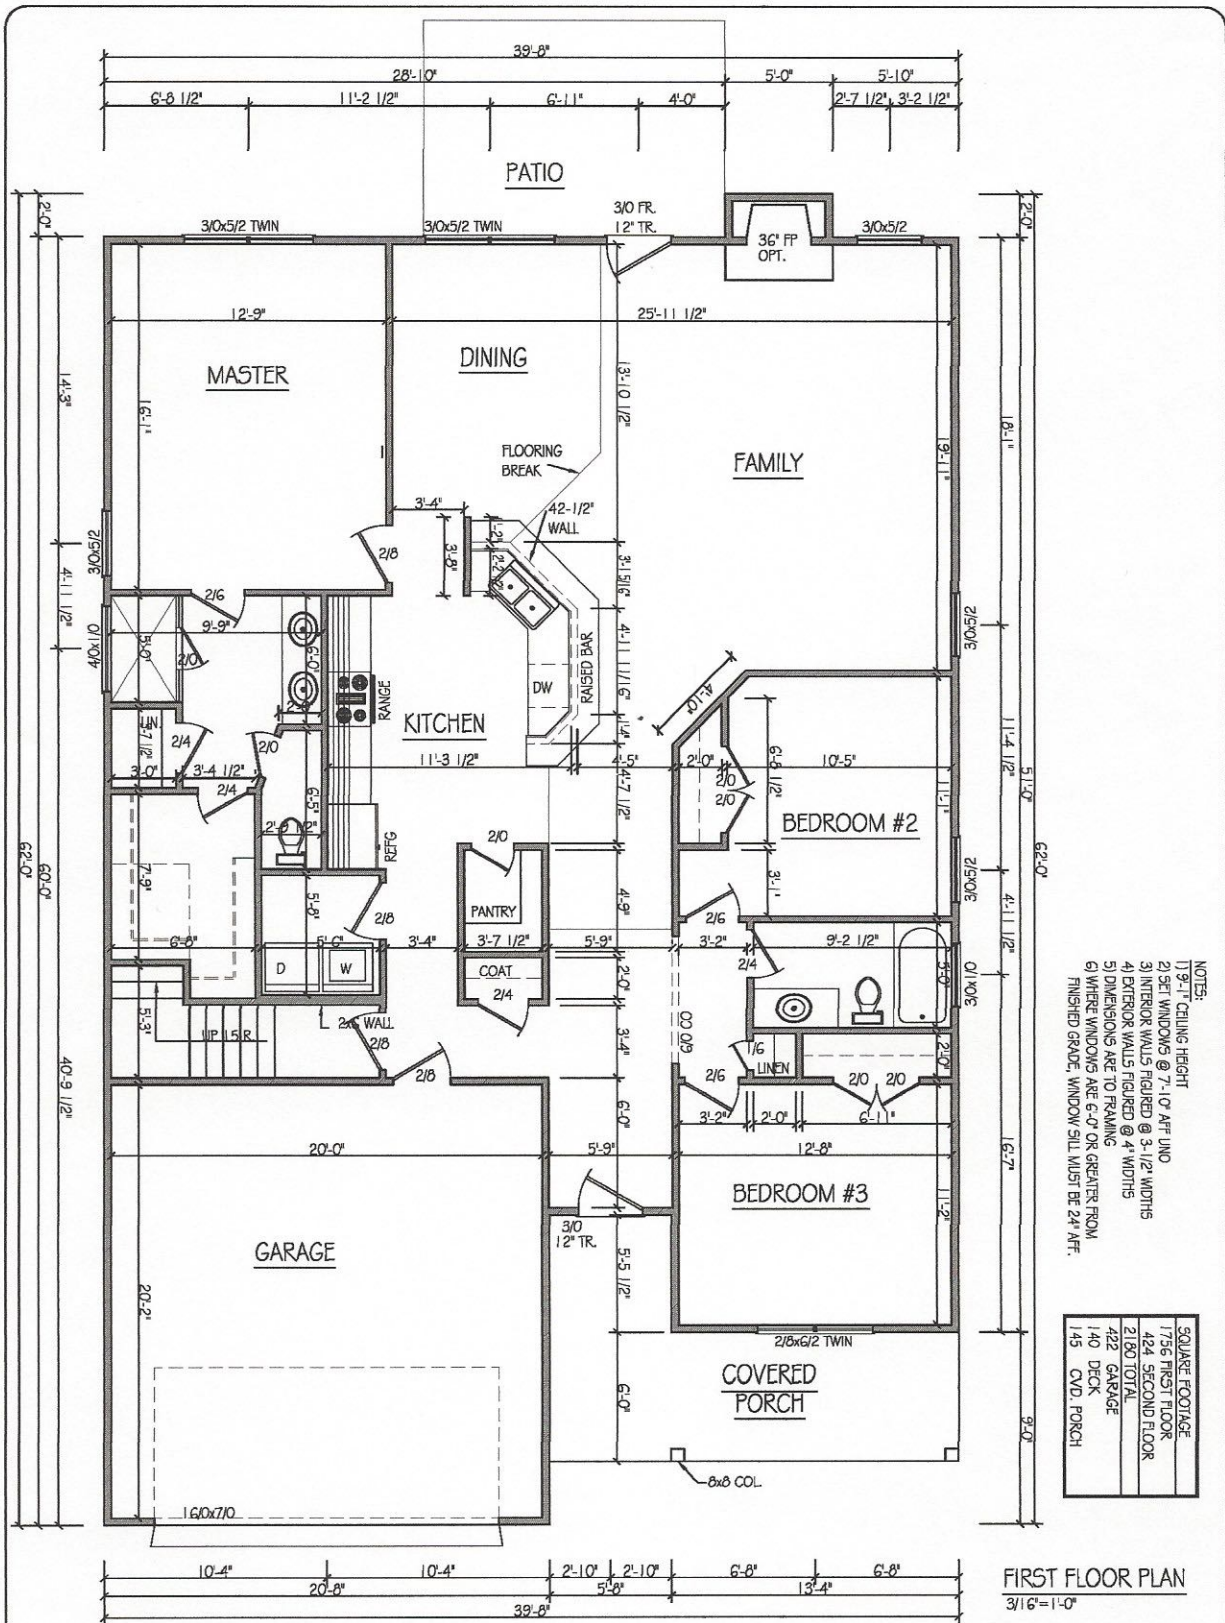


K55
 DRAWN BY: REVIEW BY:
 DATE: 2-18-15
 PLAN NUMBER: 2180-B
 SHEET: 3

3202-116 HERITAGE TRADE DR.
 WAKE FOREST, N.C. 27537
 PHONE: 625-8635

DOWN EAST
HOME PLANS
 Designing Homes Building Futures

IT IS THE POLICY OF DOWN EAST HOME PLANS, INC. TO PROVIDE A COMPLETE SET OF CONSTRUCTION DOCUMENTS TO THE CLIENT. THE CLIENT IS RESPONSIBLE FOR OBTAINING ALL NECESSARY PERMITS AND FOR THE ACCURACY OF THE INFORMATION PROVIDED TO DOWN EAST HOME PLANS, INC. DOWN EAST HOME PLANS, INC. IS NOT RESPONSIBLE FOR ANY ERRORS OR OMISSIONS IN THE CONSTRUCTION DOCUMENTS.

RHC CONST.
 OWNER:
 214 WINSTON RIDGE
 LOT & SUBDIVISION:

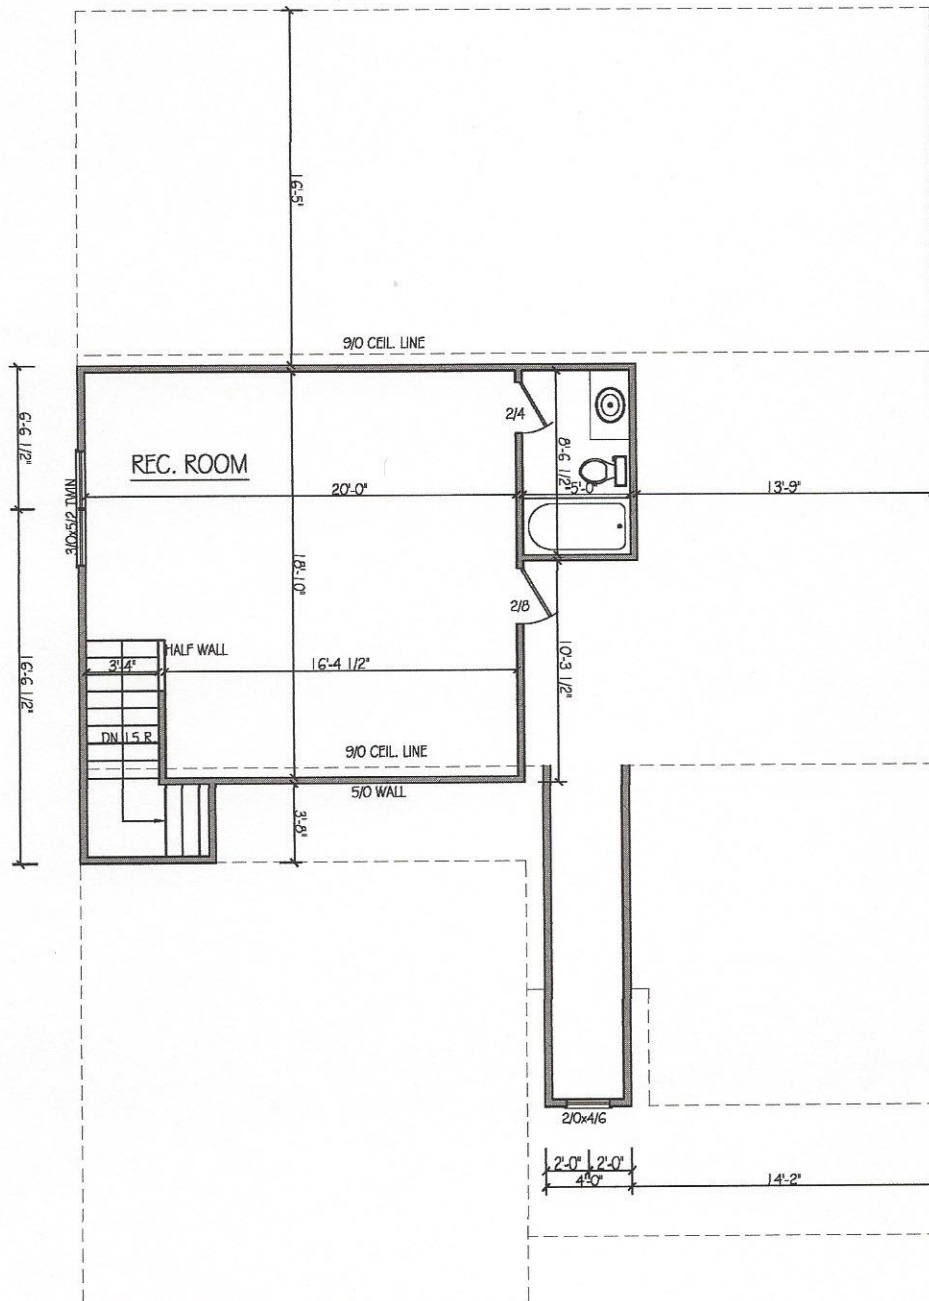

- NOTES:
- 1) 8'-1 1/2" CEILING HEIGHT
 - 2) SET WINDOWS @ 6'-10" AFF UNO
 - 3) INTERIOR WALLS FIGURED @ 3'-1/2" WIDTHS
 - 4) EXTERIOR WALLS FIGURED @ 4" WIDTHS
 - 5) DIMENSIONS ARE TO FRAMING
 - 6) WHERE WINDOWS ARE 6'-0" OR GREATER FROM FINISHED GRADE, WINDOW SILL MUST BE 24" AFF.

SECOND FLOOR PLAN
3/16"=1'-0"

SHEET: 4
DATE: 2-18-15
PLAN NUMBER: 210-B
DRAWN BY: KES
REVIEW BY: KES

3206-116 HERITAGE TRADE DR.
WAKE FOREST, N.C. 27587
PHONE: 625-9655



IF IT IS THE SOLE RESPONSIBILITY OF THE ARCHITECT TO PROVIDE ALL NECESSARY INFORMATION, THE ARCHITECT SHALL BE RESPONSIBLE FOR THE ACCURACY OF THE INFORMATION PROVIDED. THE ARCHITECT SHALL NOT BE RESPONSIBLE FOR THE ACCURACY OF THE INFORMATION PROVIDED BY OTHERS. THE ARCHITECT SHALL NOT BE RESPONSIBLE FOR THE ACCURACY OF THE INFORMATION PROVIDED BY OTHERS.

RHC CONST.
OWNER:
214 WINSTON RIDGE
LOT & SUBDIVISION: