

PRELIMINARY
NOT FOR
CONSTRUCTION



FRONT ELEVATION
SCALE: 1/4" = 1'-0"



RIGHT SIDE ELEVATION
SCALE: 1/4" = 1'-0"

PRELIMINARY
NOT FOR
CONSTRUCTION



Corp. License
Number C-2550

Copyright © 2026
Heritage Home
Designs, LLC.
All rights reserved.
All drawings and copies thereof are
instruments of service and as such
remain the property of Heritage Home
Designs, LLC. They are produced for
one-time use only with respect to this
project. Heritage Home Designs, LLC
reserves the right to use these plans
at its own discretion. Approval from a
licensed building inspector will be the
responsibility of the consumer if required.
Normal dimensions may be used. Do not
scale drawings.

CREEDMOOR HOLDING COMPANY
LOT 46 EAGLE POINTE DR.

DRAWN BY: TMB

CHECKED BY: TBH

ISSUE DATE: -

REVISION NO. REVISION DATE

CONTENT:

FRONT ELEVATION
RIGHT ELEVATION

SHEET:

2

PRELIMINARY
NOT FOR
CONSTRUCTION



REAR ELEVATION
SCALE: 1/4" = 1'-0"



LEFT SIDE ELEVATION
SCALE: 1/4" = 1'-0"

PRELIMINARY
NOT FOR
CONSTRUCTION



Corp. License
Number C-2550

Copyright © 2026
Heritage Home
Designs, LLC.
All rights reserved.
All drawings and copies thereof are
instruments of service and as such
remain the property of Heritage Home
Designs, LLC. They are produced for
one-time use only with respect to this
project. Heritage Home Designs, LLC
reserves the right to use these plans
at its own discretion. Approval from a
licensed building inspector will be the
responsibility of the consumer if required.
Normal dimensions may be used. Do not
scale drawings.


CREEDMOOR HOLDING COMPANY
LOT 46 EAGLE POINTE DR.

DRAWN BY: TMB	
CHECKED BY: TBH	
ISSUE DATE: -	
REVISION NO.	REVISION DATE

CONTENT:
REAR ELEVATION
LEFT ELEVATION

SHEET:
3

PRELIMINARY
NOT FOR
CONSTRUCTION

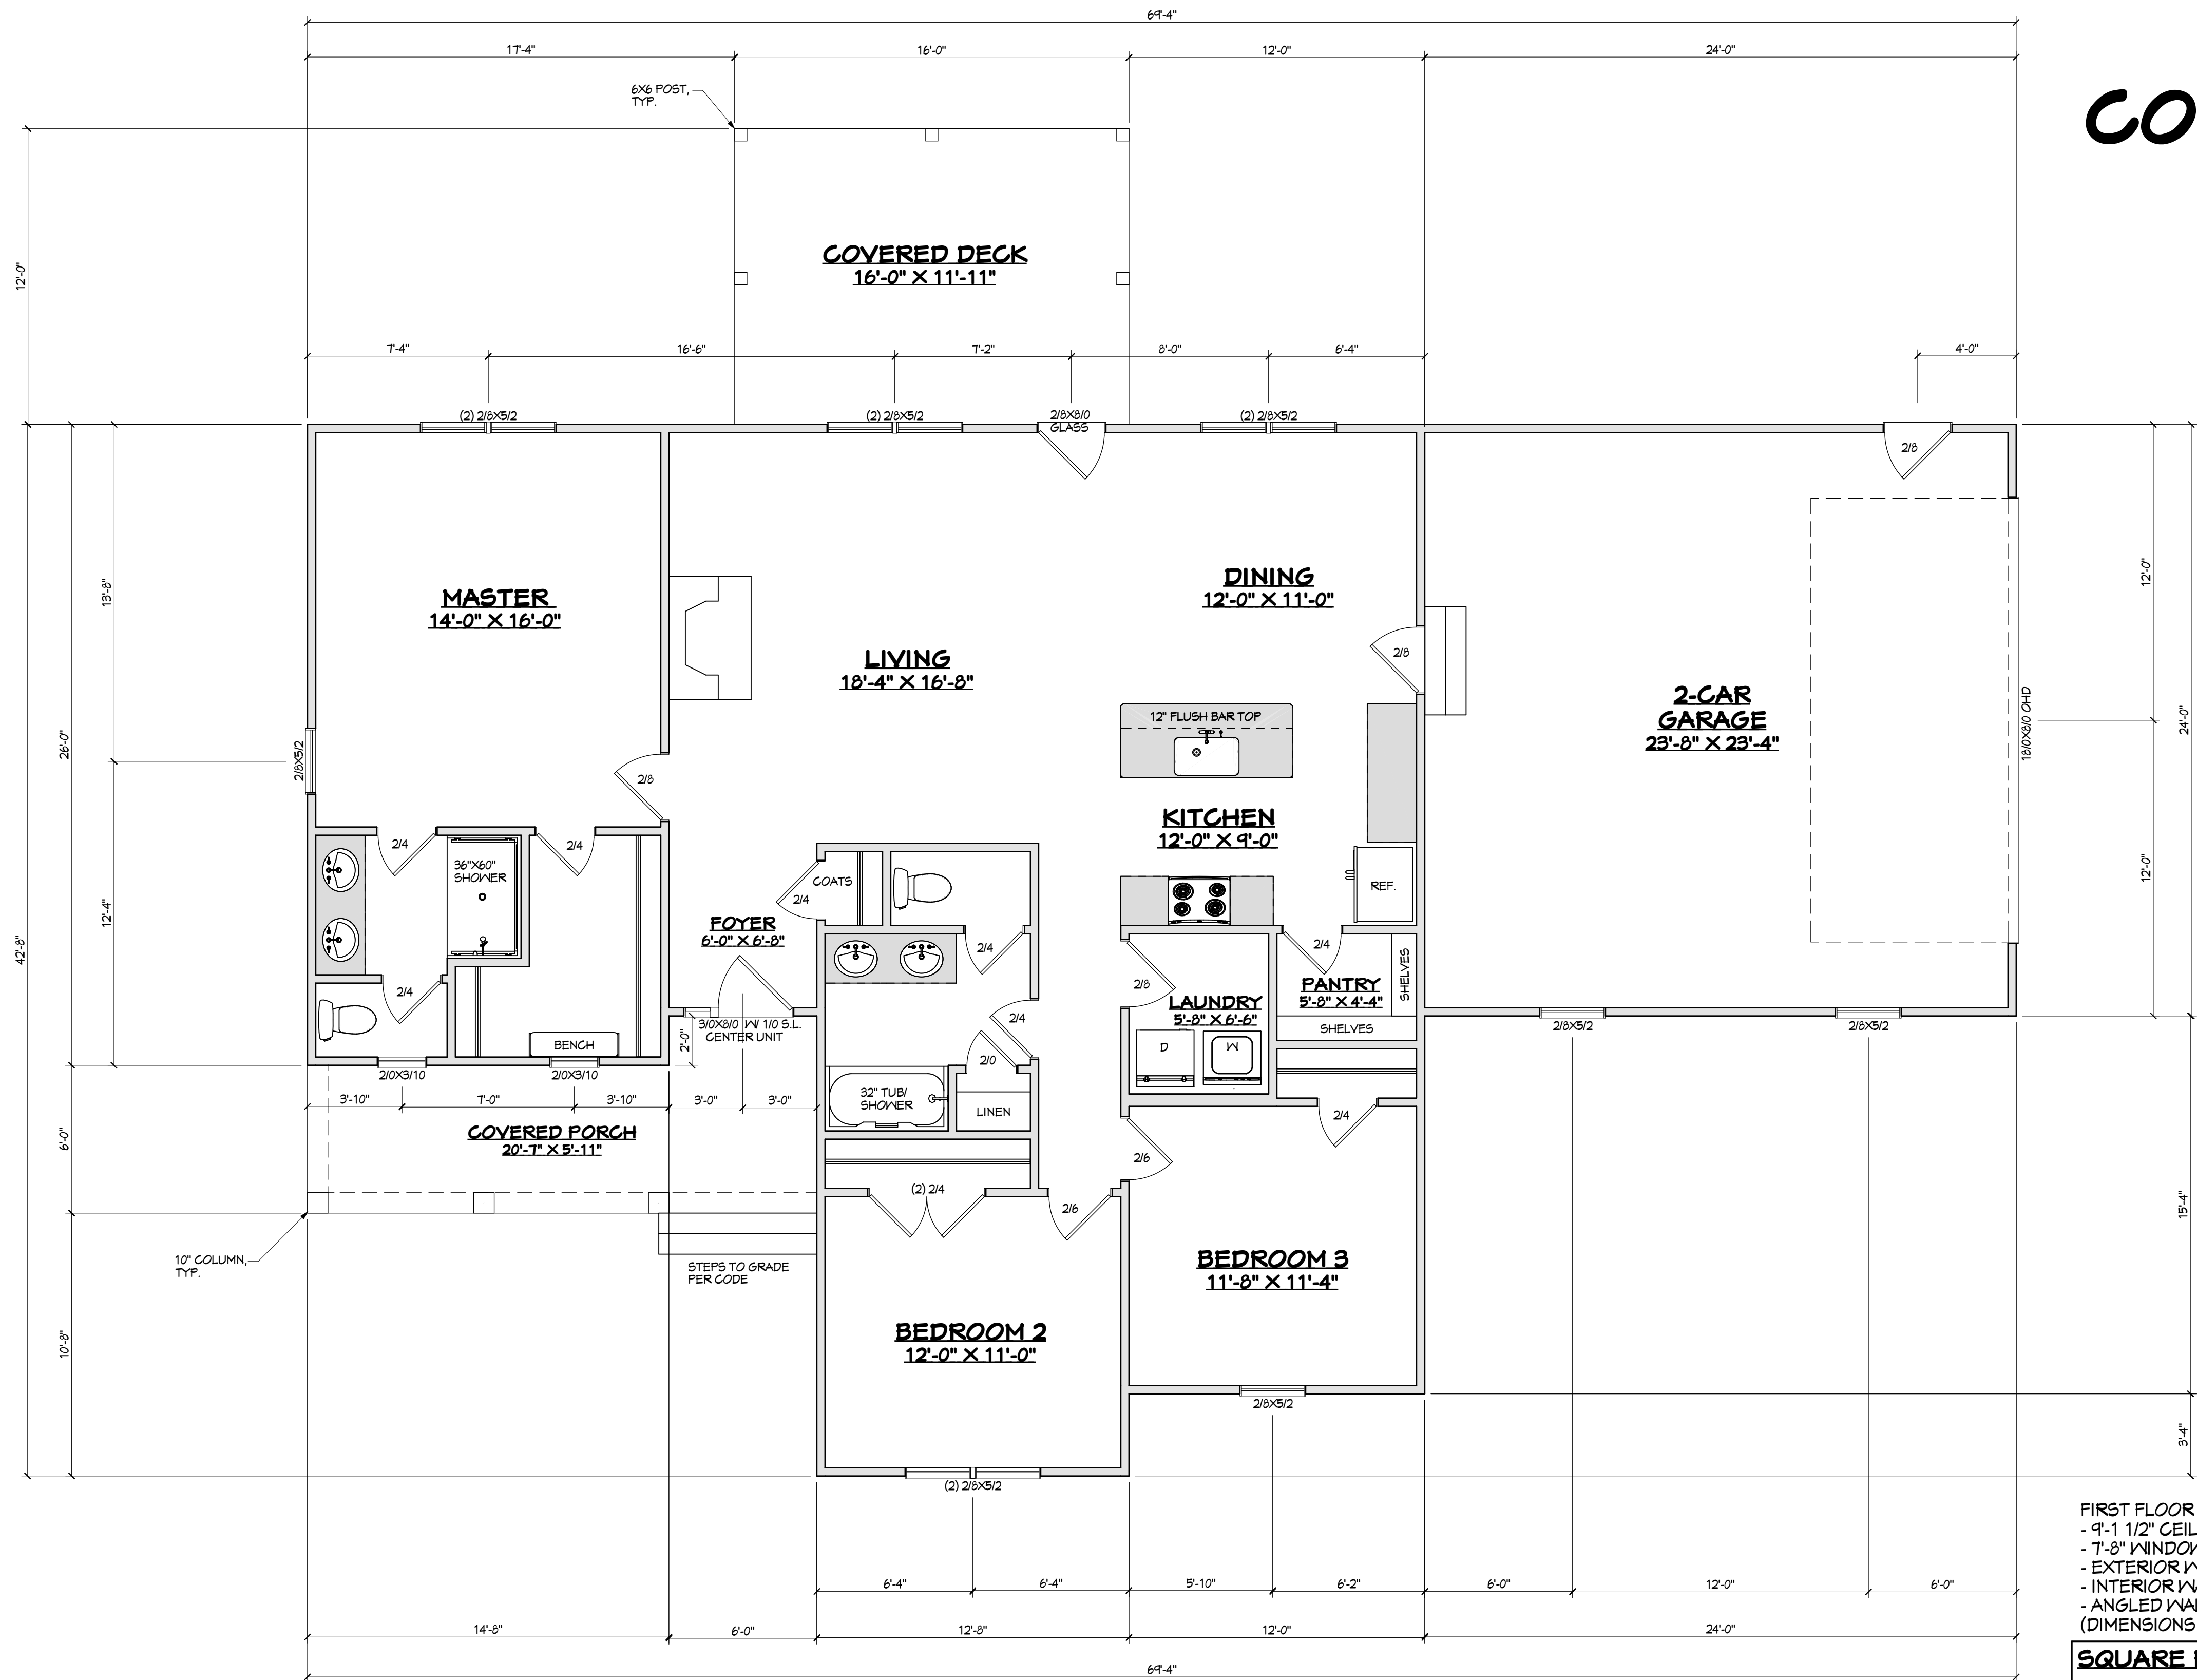

FIRST FLOOR NOTES:
- 9'-1 1/2" CEILING HEIGHT U.N.O.
- 7'-8" WINDOW HEAD HEIGHT U.N.O.
- EXTERIOR WALLS ARE 4" THICK U.N.O.
- INTERIOR WALLS ARE 4" THICK U.N.O.
- ANGLED WALLS ARE 45 DEG. U.N.O.
(DIMENSIONS ARE NOMINAL)


SQUARE FOOTAGE

FIRST FLOOR HEATED	1,538 SQ. FT.
SECOND FLOOR HEATED	N/A
TOTAL HEATED	1,538 SQ. FT.
2-CAR GARAGE	576 SQ. FT.
FRONT COVERED PORCH	136 SQ. FT.
REAR COVERED DECK	192 SQ. FT.

FIRST FLOOR PLAN

SCALE: 1/4" = 1'-0"

PRELIMINARY
NOT FOR
CONSTRUCTION

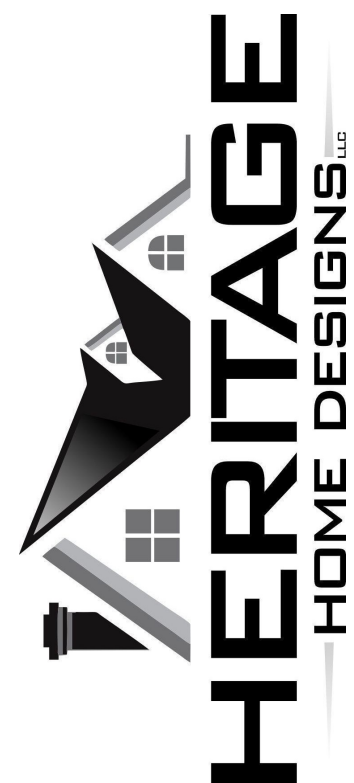

Corp. License
Number C-2550

Copyright © 2026
Heritage Home
Designs, LLC.
All rights reserved.
All drawings and copies thereof are
instruments of service and as such
remain the property of Heritage Home
Designs, LLC. They are produced for
one-time use only with respect to this
project. Heritage Home Designs, LLC
reserves the right to use these plans
at its own discretion. Approval from a
licensed building inspector will be the
responsibility of the consumer if required.
Nominal dimensions may be used. Do not
scale drawings.

CREEDMOOR HOLDING COMPANY

LOT 46 EAGLE POINTE DR.

DRAWN BY: TWB

CHECKED BY: TBH

ISSUE DATE: -

REVISION NO. REVISION DATE

CONTENT:

FIRST FLOOR

SHEET:

4