



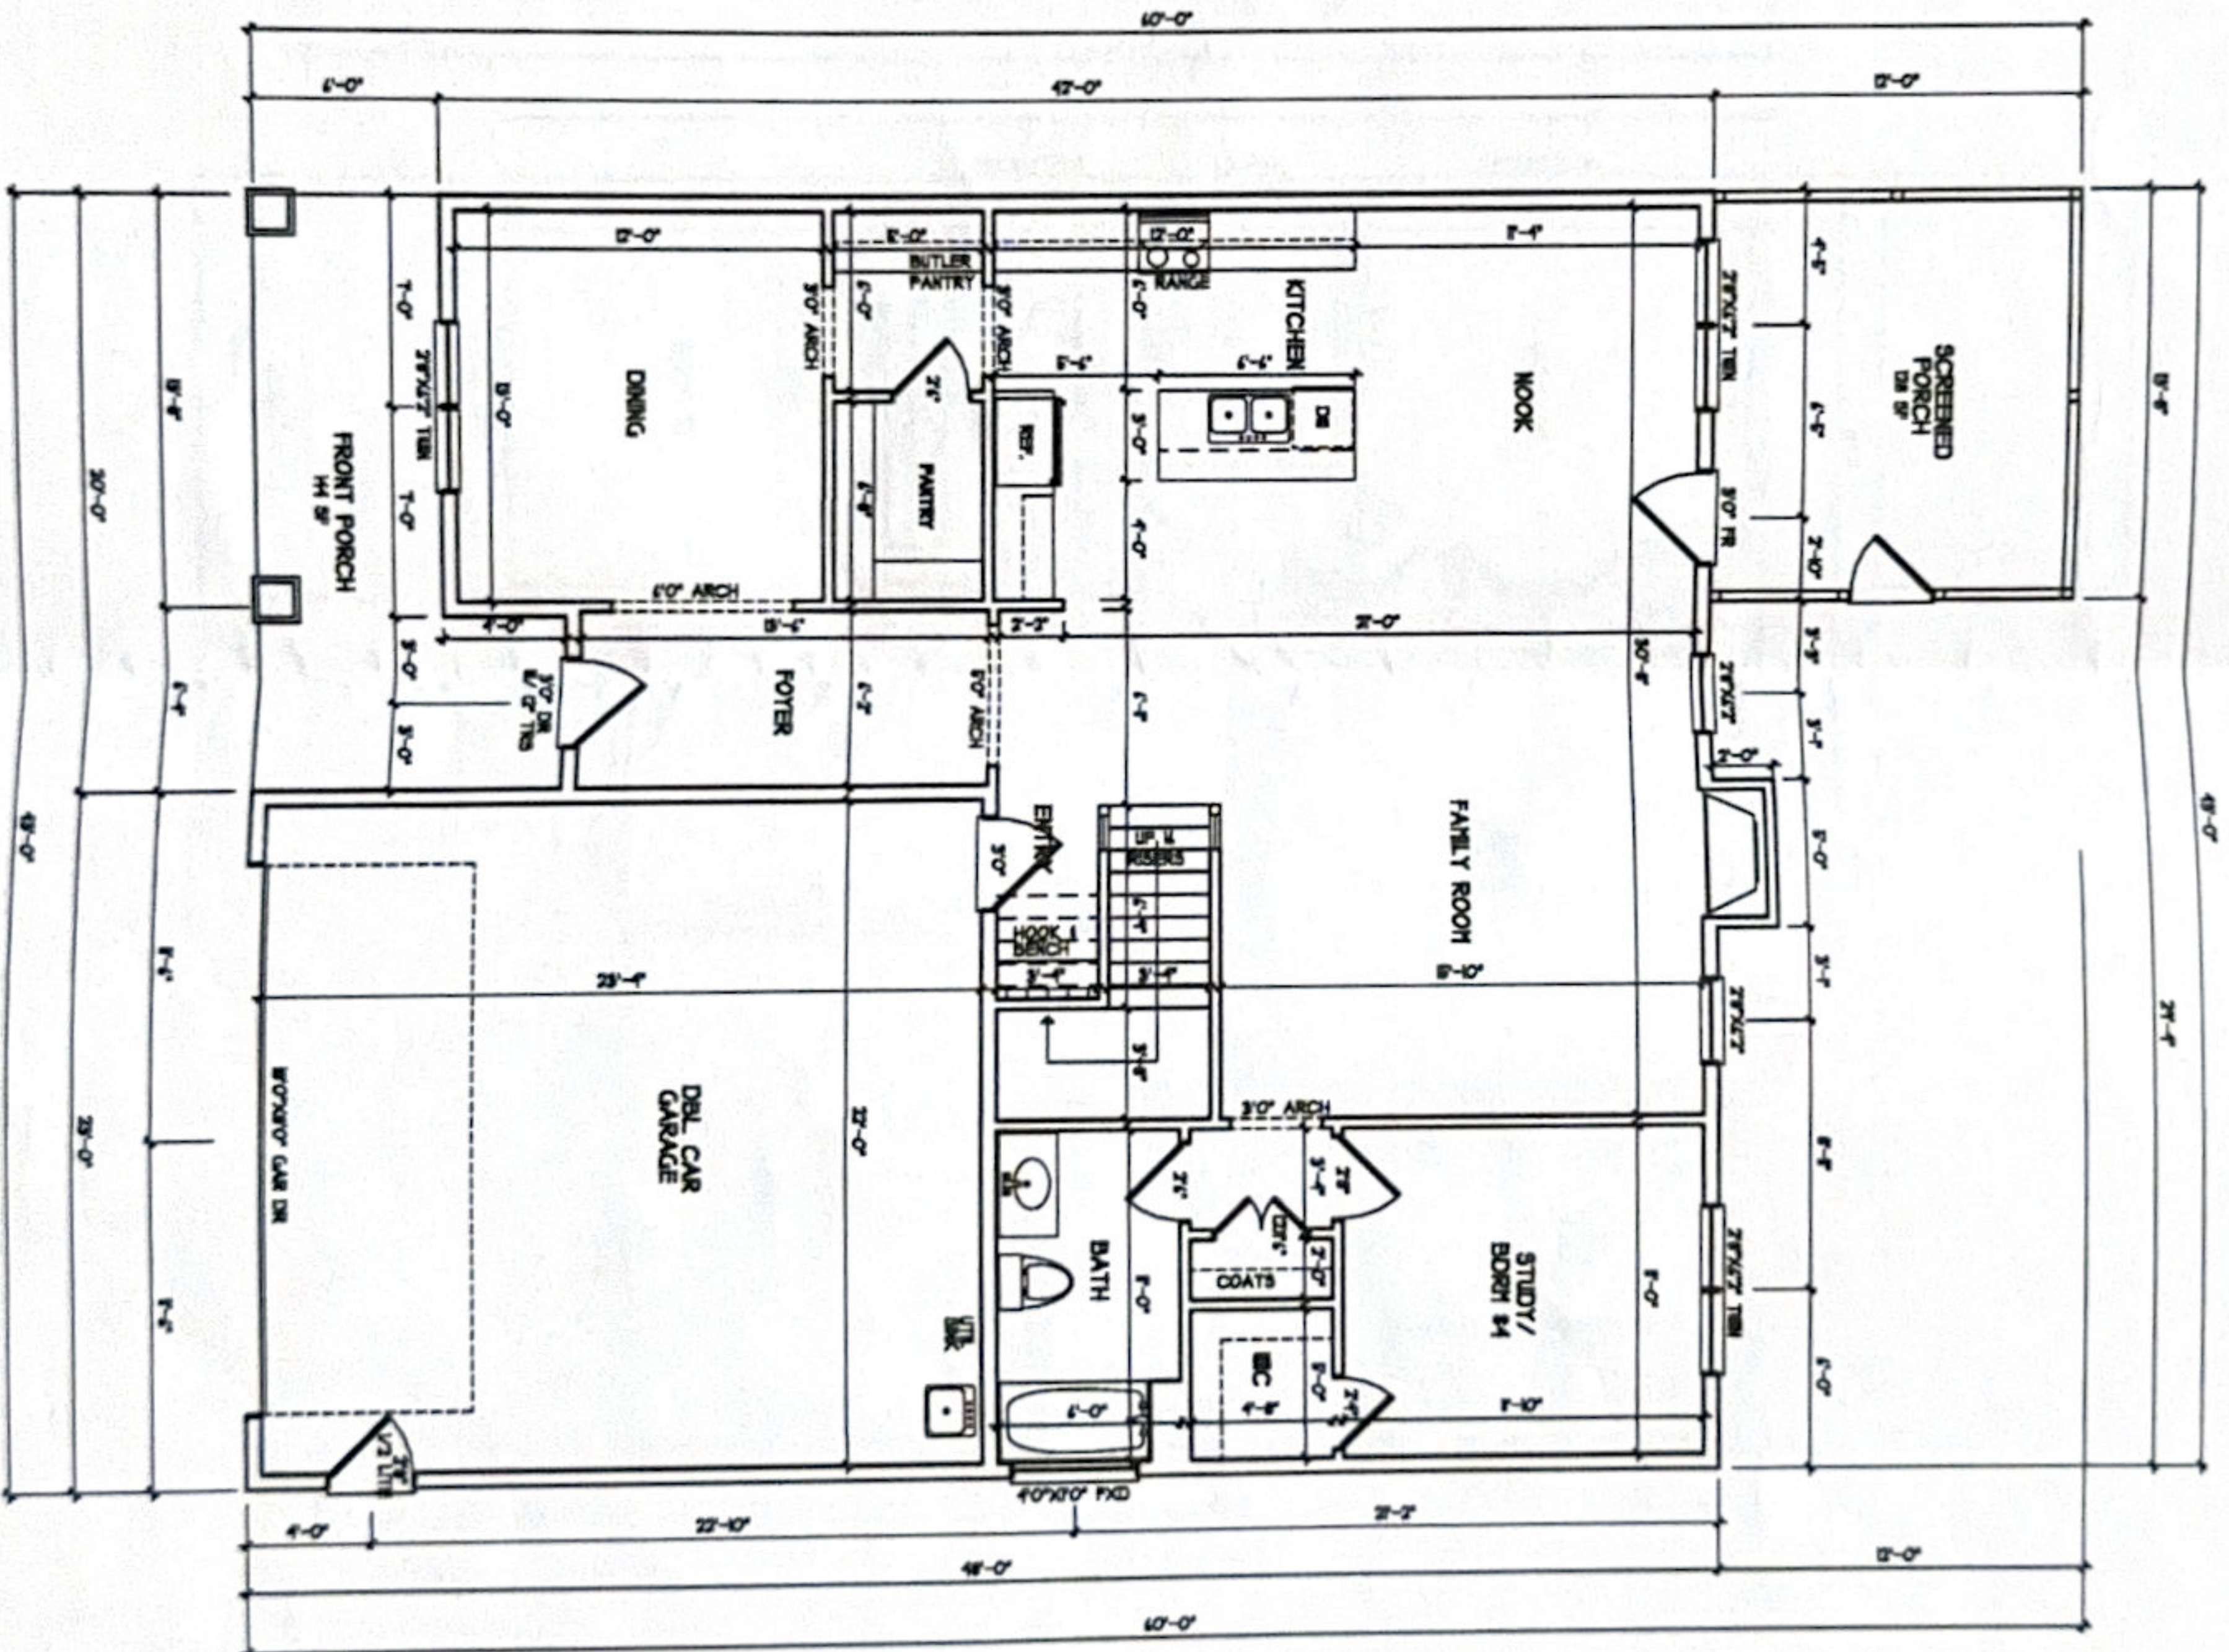

FIRST FLOOR PLAN
SCALE 1/8" = 1'-0"

 H SQUARED HOME DESIGN, INC. 1000 207-1408 1000 207-1408	LOT 84 MEADOW "THE ONSLOW" MASSENGILL DES. BUILD	#3069	SQUARE FOOTAGE FIRST FLOOR = 1376 SECOND FLOOR = 1090 GARAGE = 541	HEATED FOOTAGE FIRST FLOOR = 1376 SECOND FLOOR = 1090 GARAGE = 541
			ANY MODIFICATION OF THIS PLAN CONSIDERS THE USER'S RESPONSIBILITY. THIS PLAN IS NOT TO BE USED FOR CONSTRUCTION WITHOUT THE WRITTEN CONSENT OF H SQUARED HOME DESIGN, INC.	

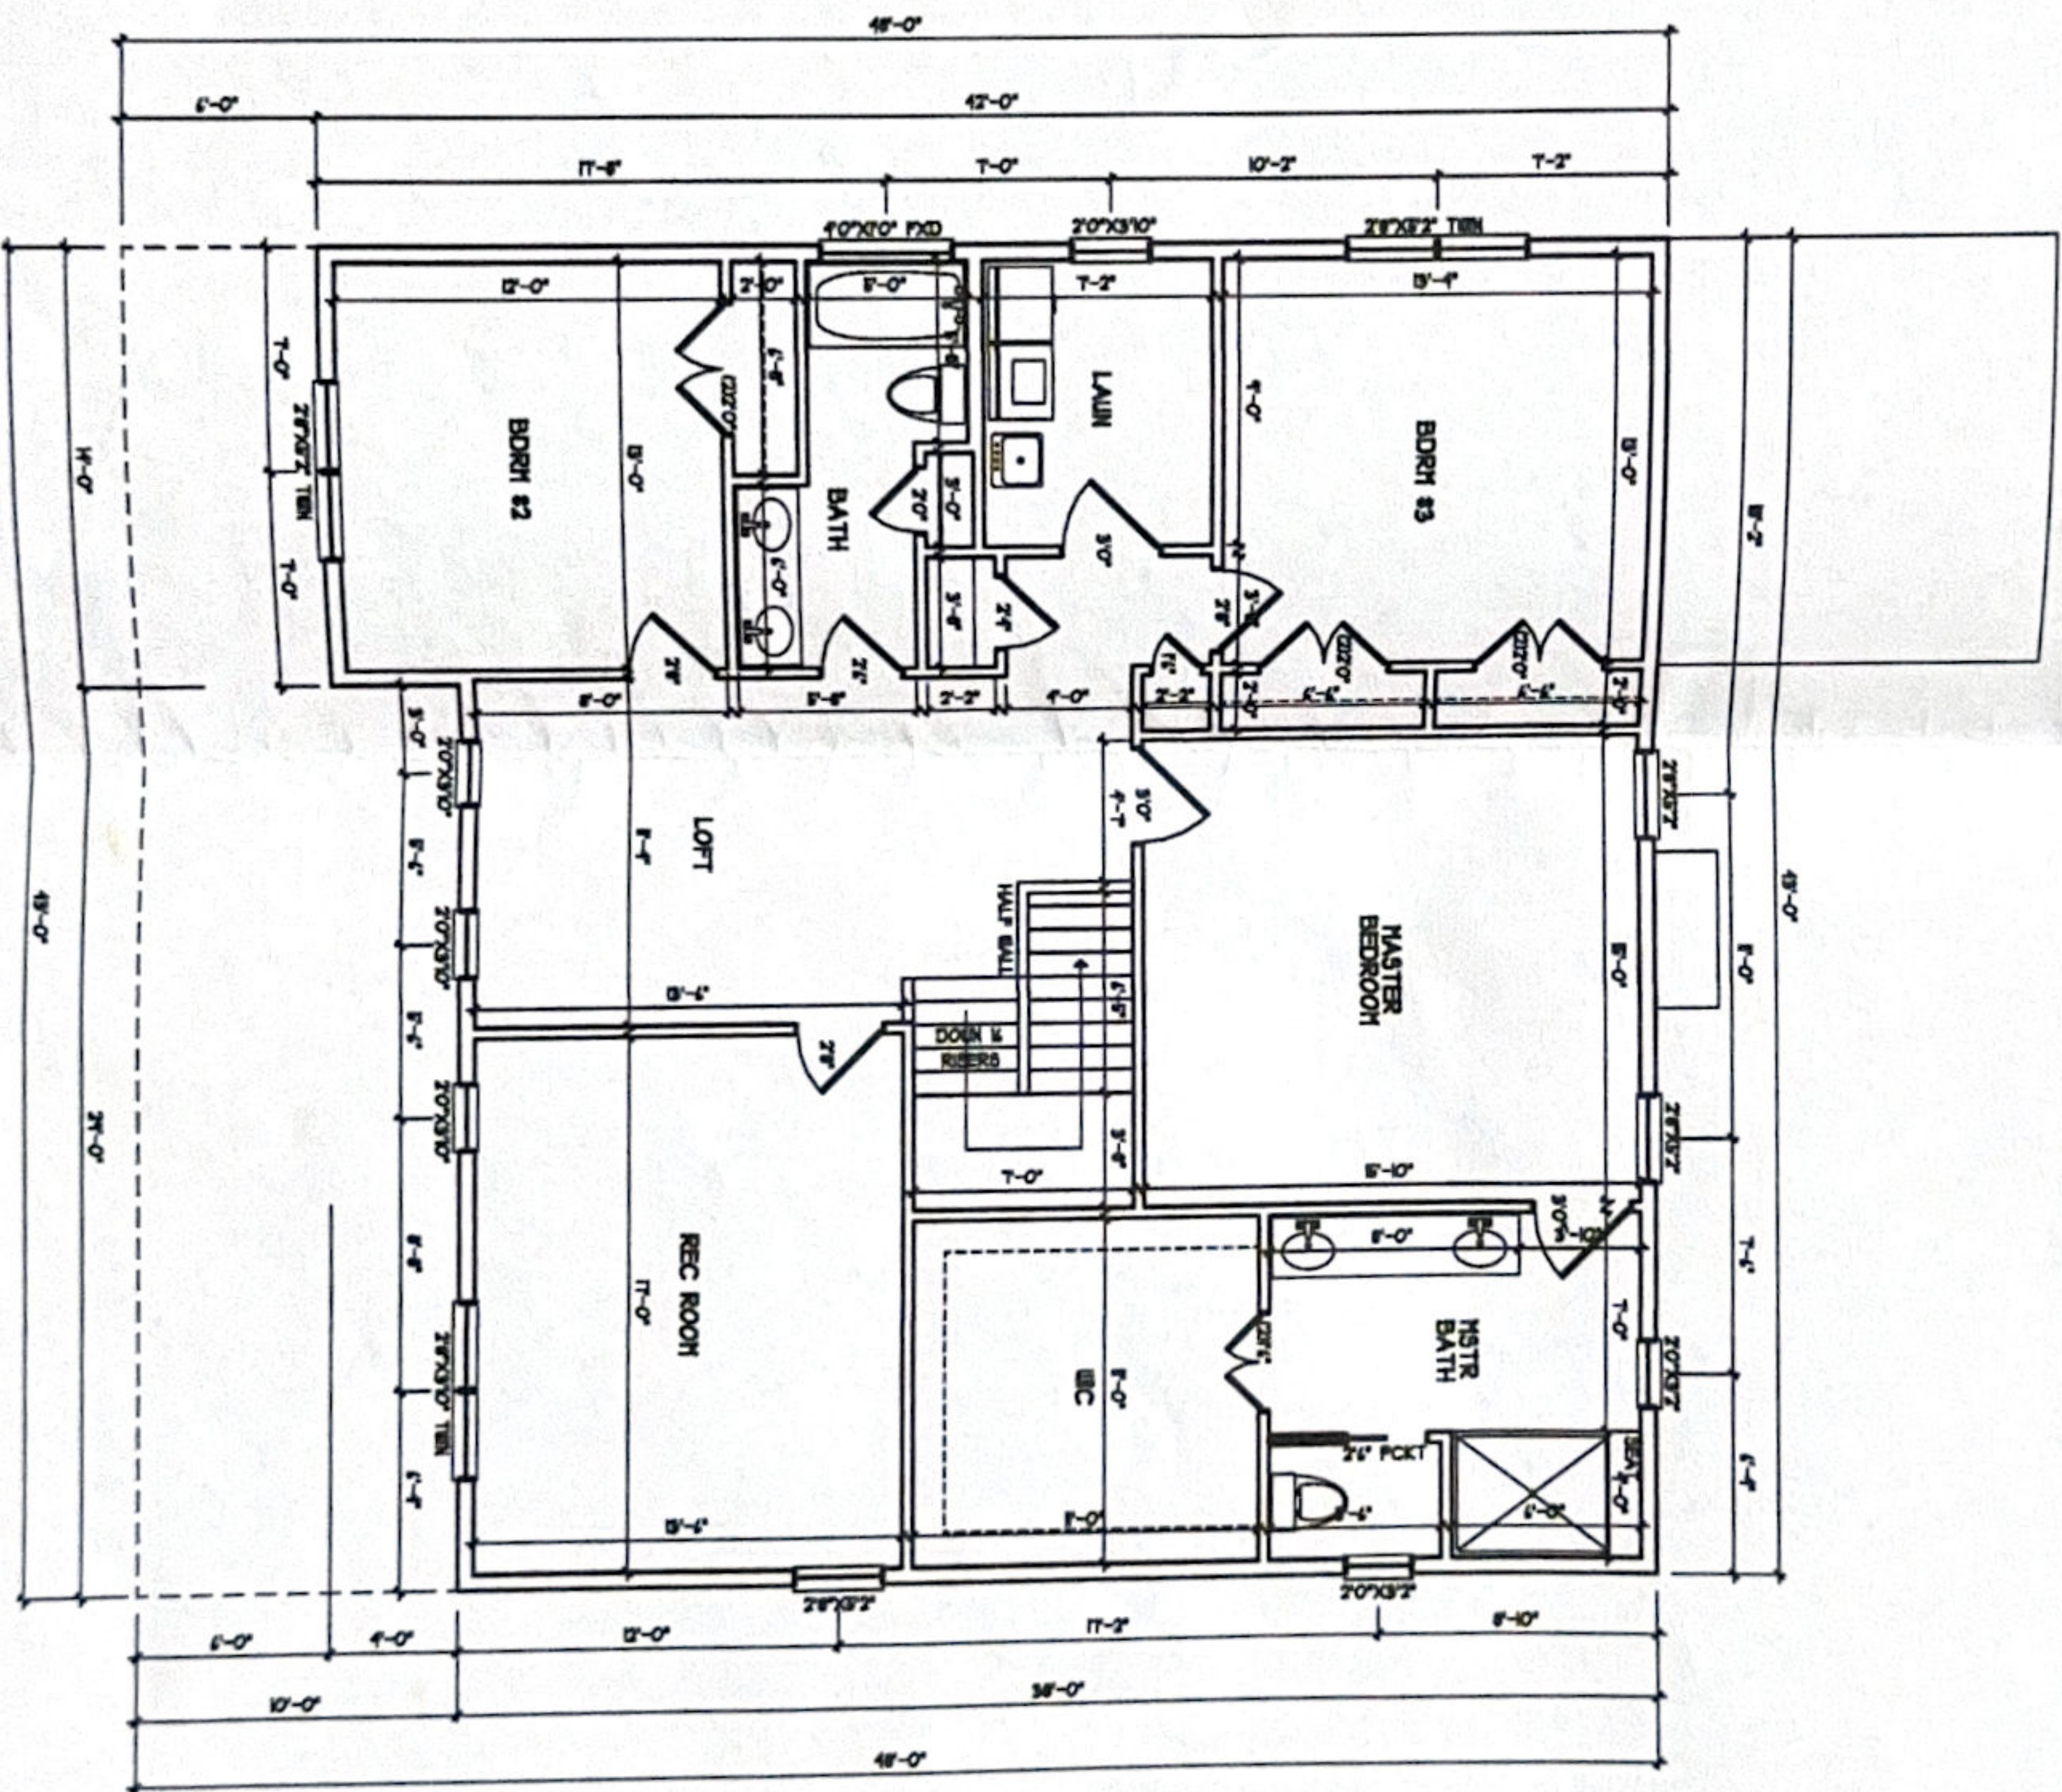

SECOND FLOOR PLAN
SCALE 1/8" = 1'-0"

 H SQUARED HOME DESIGN, INC.	HEATHER HALL 185 HEATHERSTONE CT BENSON NC 27804 (919) 207-1403	SQUARE FOOTAGE: FIRST FLOOR = 1379 SECOND FLOOR = 1890 GARAGE = 541	HEATED FOOTAGE: #3069	LOT 84 MEADOW "THE ONSLOW" MASSENGILL DES. BUILD
		ANY DEVIATION OF THIS PLAN, DIMENSIONS OR OTHERWISE, H SQUARED HOME DESIGN, INC. IS NOT LIABLE.		