

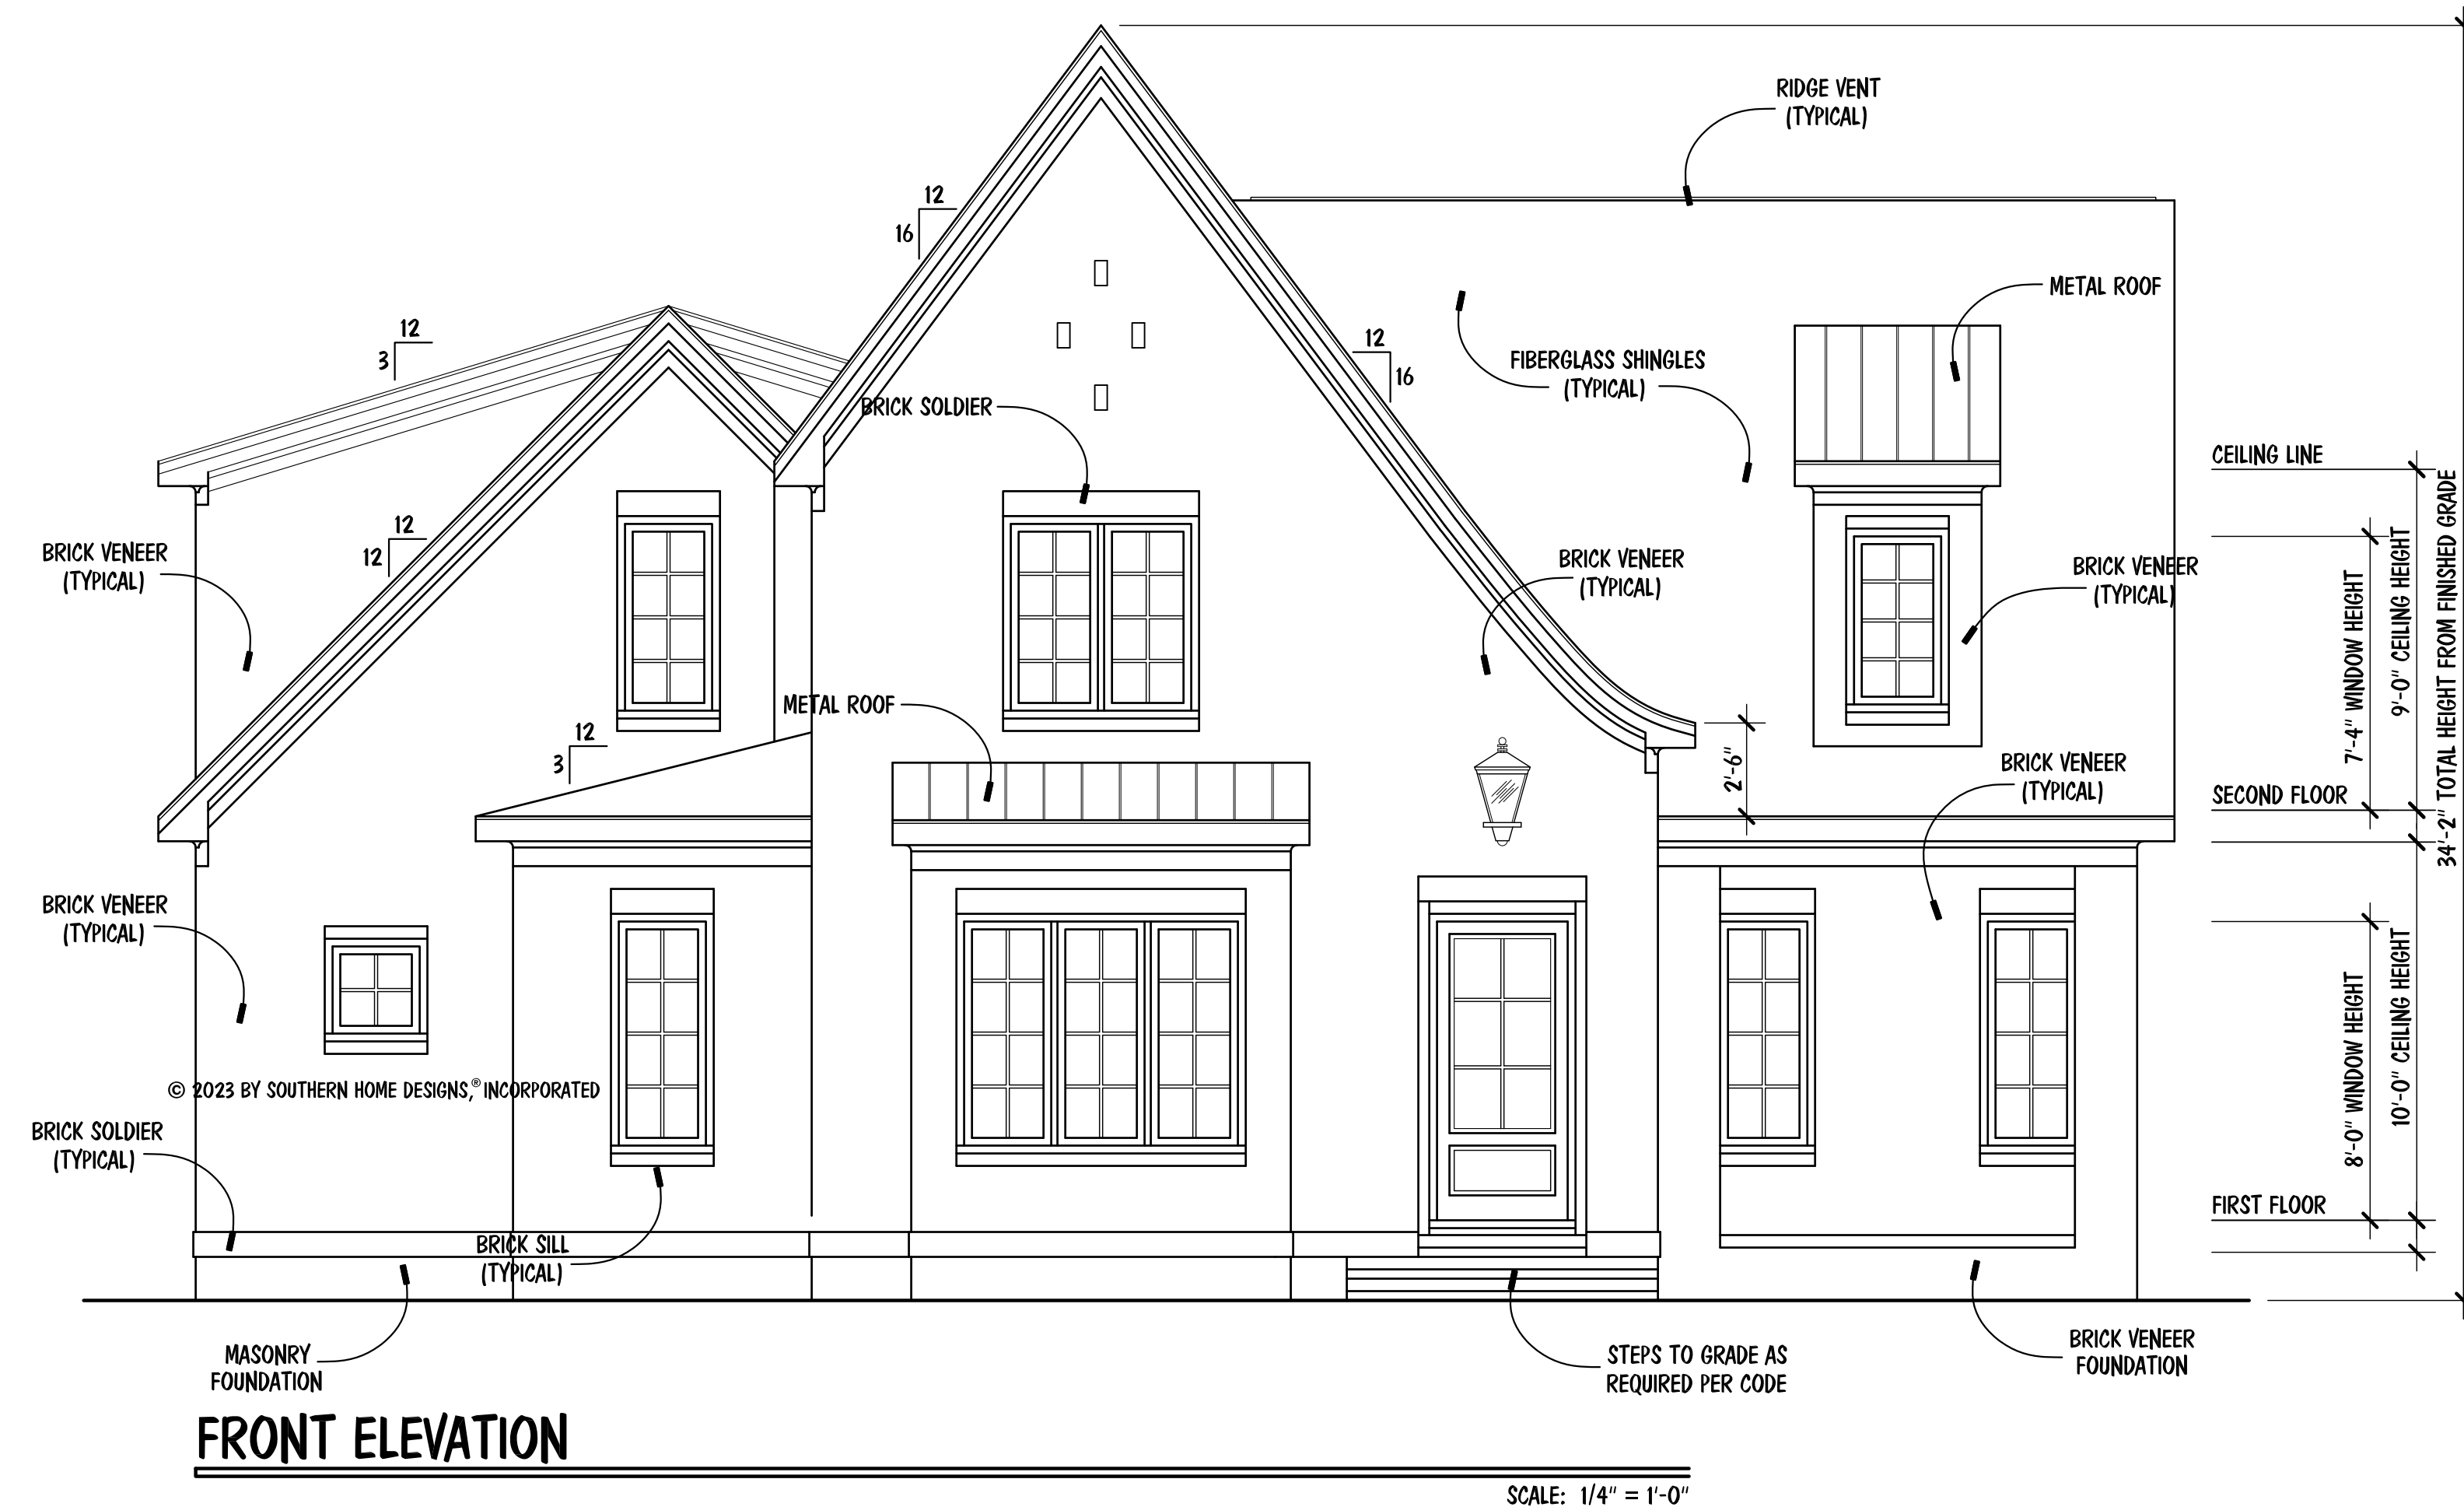


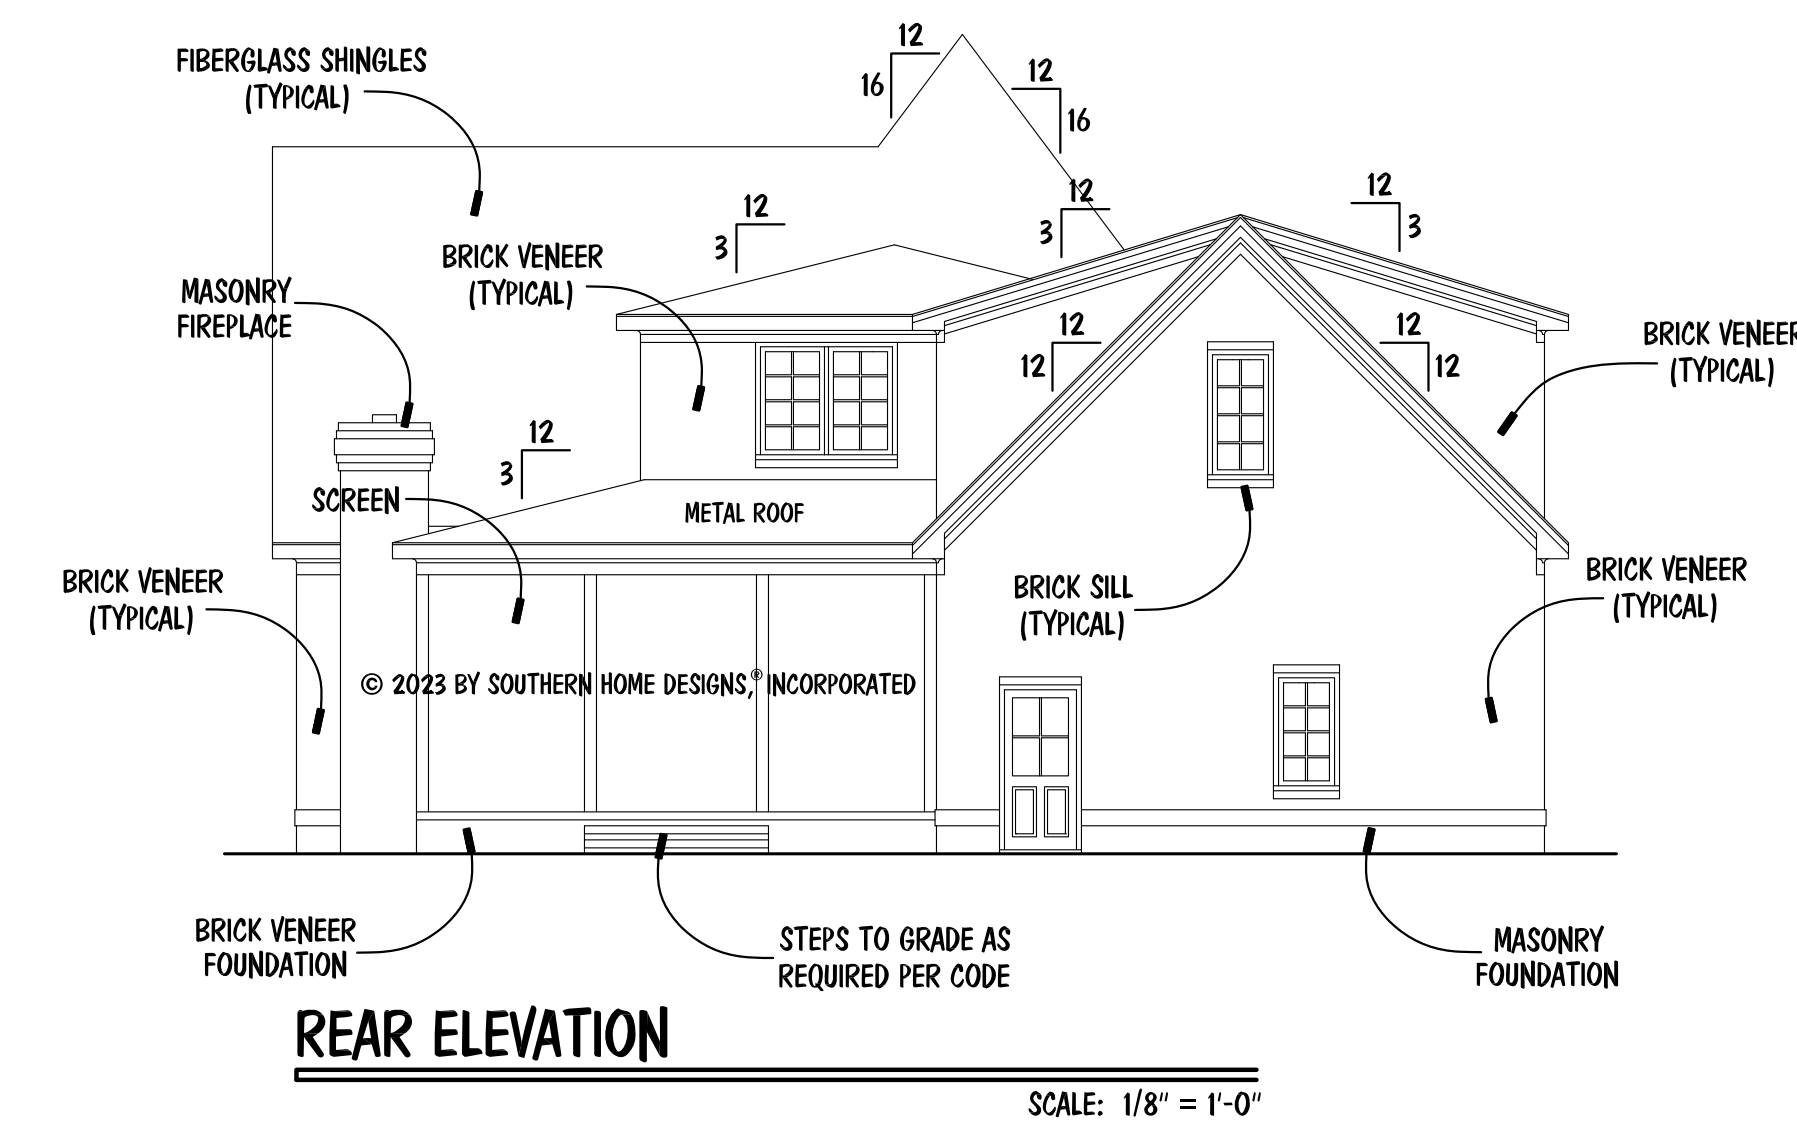

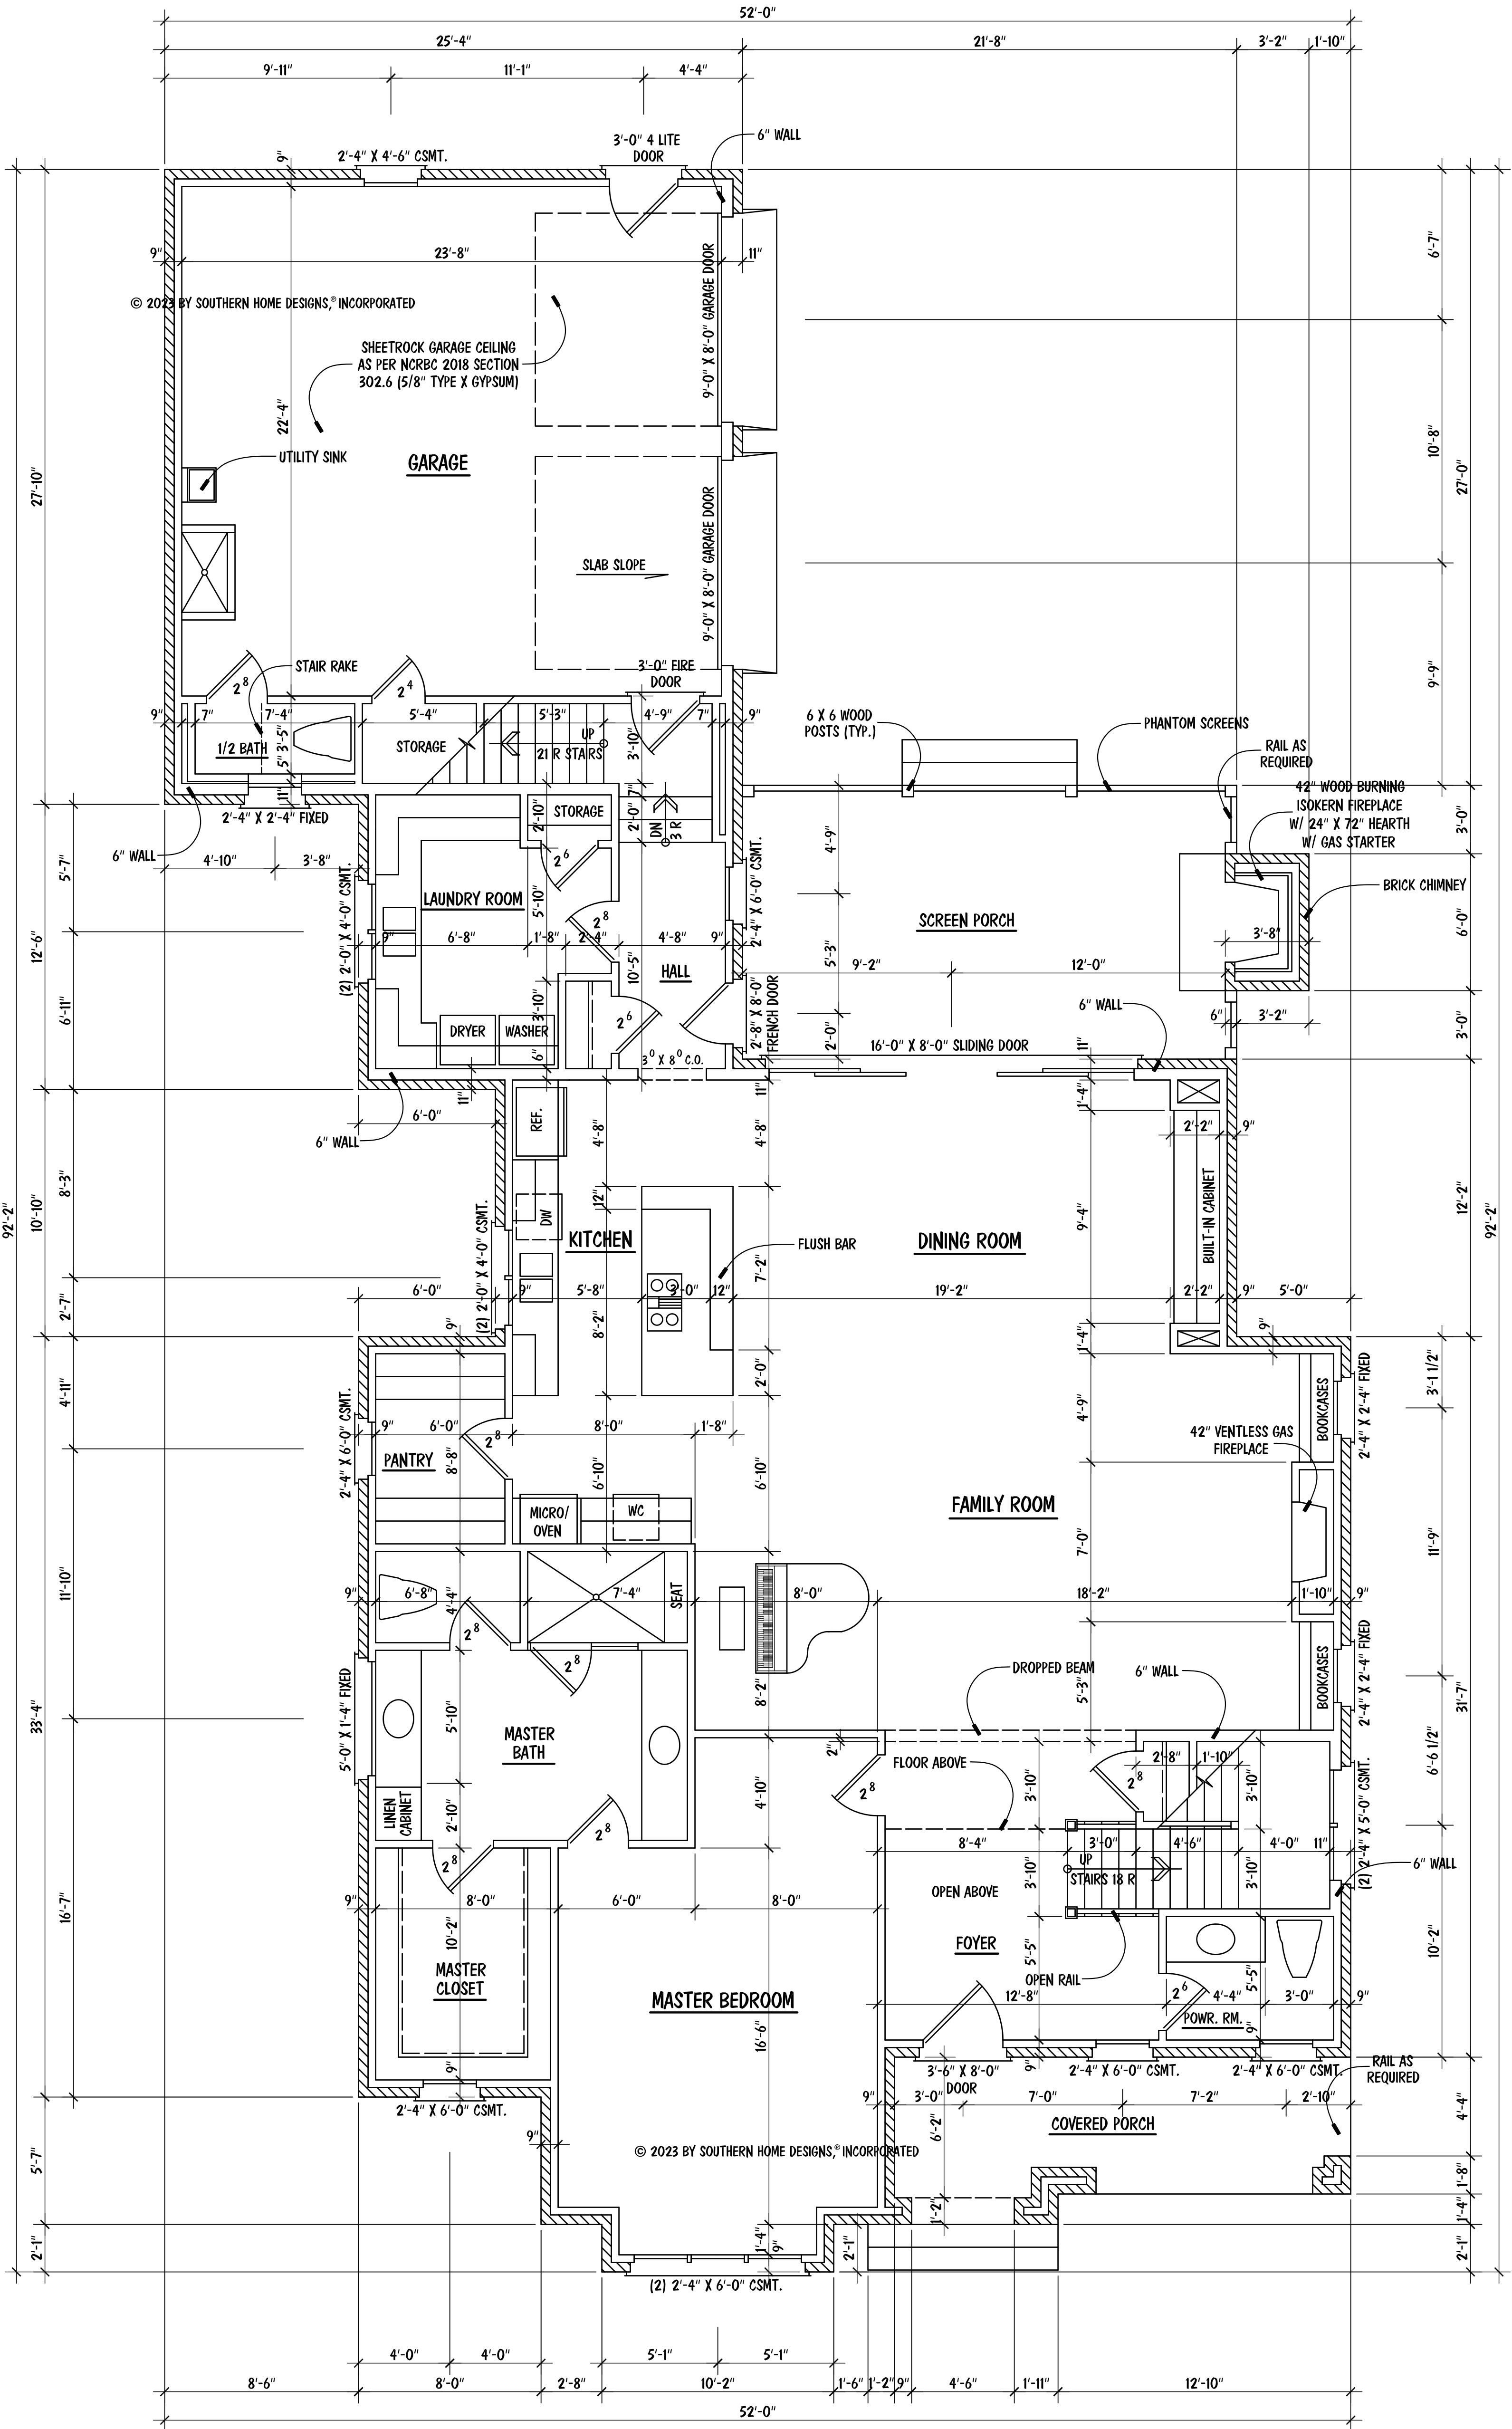

SQUARE FOOTAGE	
FIRST FLOOR	2214
SECOND FLOOR	890
EXERCISE ROOM	552
TOTAL	3656
MISCELLANEOUS	
GARAGE	626
FRONT PORCH	130
SCREEN PORCH	279

- NOTES:
- 10'-0" CEILING HGT. (TYP.) U.N.O.
 - SET WINDOWS @ 8'-0" A.F.F. (TYP.) U.N.O.
 - SET WINDOW IN MASTER BATH @ 9'-0" A.F.F.
 - STAIRS: UP 18 R (TYP.), 1ST FLOOR TO 2ND FLOOR
 - INTERIOR DOORS ON FIRST FLOOR ARE TO BE 8'-0" IN HEIGHT

FIRST FLOOR PLAN

SCALE: 1/4" = 1'-0"

© 2023 BY SOUTHERN HOME DESIGNS, INCORPORATED

2500 Regency Parkway
Cary, NC 27518
Office: 919.669.1969

THE
GALLUCCI RESIDENCE
REVISED 03-15-24


301 South Salem Street, Suite 101, Apex, NC 27502
919.380.7400 Office 919.380.7464 Fax
Web: shdplans.com Email: shd@nc.rr.com

ALL DIMENSIONS AND SITE DIMENSIONS ARE TO BE VERIFIED BEFORE CONSTRUCTION BEGINS. ONCE CONSTRUCTION HAS BEGUN SOUTHERN HOME DESIGNS, INCORPORATED, IS RELEASED FROM ANY FURTHER RESPONSIBILITIES.

© 2023 BY SOUTHERN HOME DESIGNS, INCORPORATED
THESE PLANS ARE PROTECTED UNDER FEDERAL COPYRIGHT LAWS. THE ORIGINAL PURCHASER OF THESE PLANS IS LICENSED TO USE THE PLANS FOR THE CONSTRUCTION OF ONE AND ONLY ONE SINGLE FAMILY HOME. REPRODUCTION, MODIFICATION, OR REUSE OF THESE PLANS WITHOUT THE WRITTEN CONSENT OF SOUTHERN HOME DESIGNS, INCORPORATED, IS EXPRESSLY PROHIBITED.

NOTES:

- 9'-0" CEILING HGT. (TYP.) U.N.O.
- SET WINDOWS @ 7'-4" A.F.F. (TYP.) U.N.O.
- STAIRS: DN 18 R (TYP.), 2ND FLOOR TO 1ST FLOOR

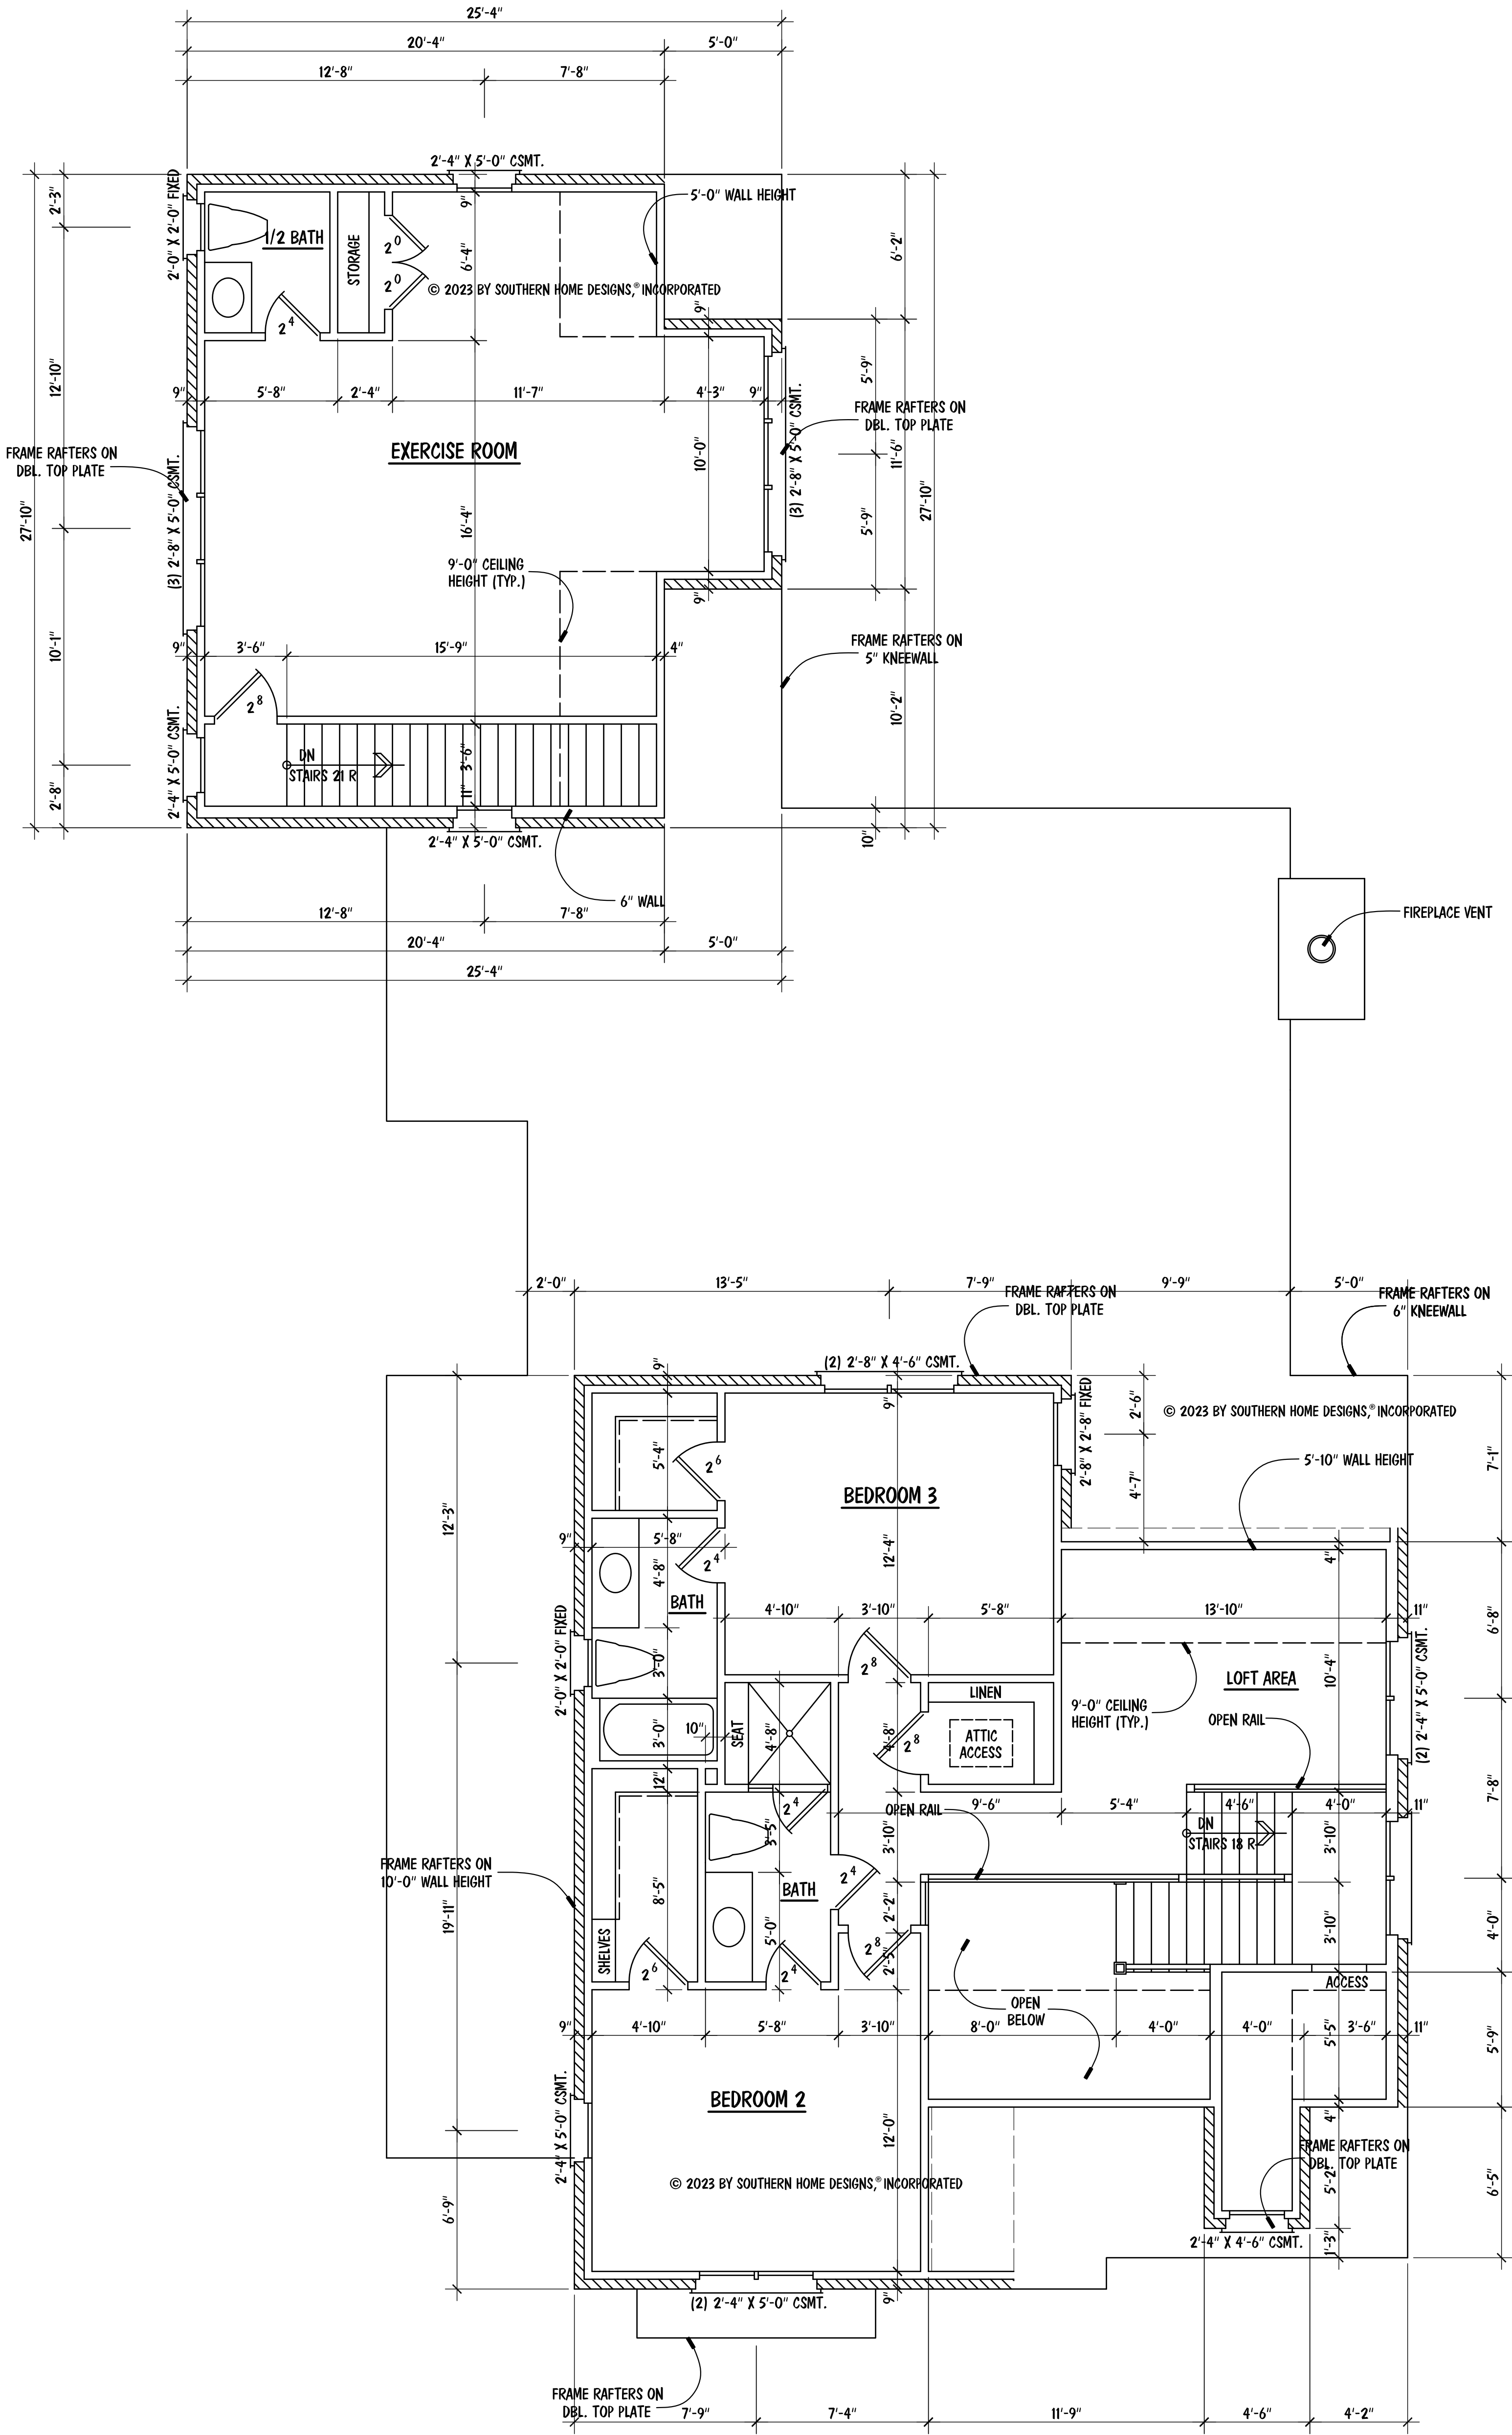

SECOND FLOOR PLAN

SCALE: 1/4" = 1'-0"

2500 Regency Parkway
Cary, NC 27518
Office: 919.669.1969

THE
GALLUCCI RESIDENCE
REVISED 03-15-24

Southern Home Designs
INCORPORATED
301 South Salem Street, Suite 101, Apex, NC 27502
919.380.7400 Office 919.380.7464 Fax
Web: shdplans.com Email: shd@nc.rr.com

Houseplan Works.com

ALL DIMENSIONS AND SITE DIMENSIONS ARE TO BE VERIFIED BEFORE CONSTRUCTION BEGINS. ONCE CONSTRUCTION HAS BEGUN SOUTHERN HOME DESIGNS, INCORPORATED, IS RELEASED FROM ANY FURTHER RESPONSIBILITIES.

© 2023 BY SOUTHERN HOME DESIGNS, INCORPORATED
THESE PLANS ARE PROTECTED UNDER FEDERAL COPYRIGHT LAWS. THE ORIGINAL PURCHASER OF THESE PLANS IS LICENSED TO USE THE PLANS FOR THE CONSTRUCTION OF ONE AND ONLY ONE SINGLE FAMILY HOME. REPRODUCTION, MODIFICATION, OR REUSE OF THESE PLANS WITHOUT THE WRITTEN CONSENT OF SOUTHERN HOME DESIGNS, INCORPORATED, IS EXPRESSLY PROHIBITED.



ENGR. #:
DATE: 05-12-23
SHEET: A-3
PLAN #: 23-051223-8