


NOTE: NO SCALE PROVIDED ON THIS DRAWING; SCALE PROVIDED ON SHEET 1

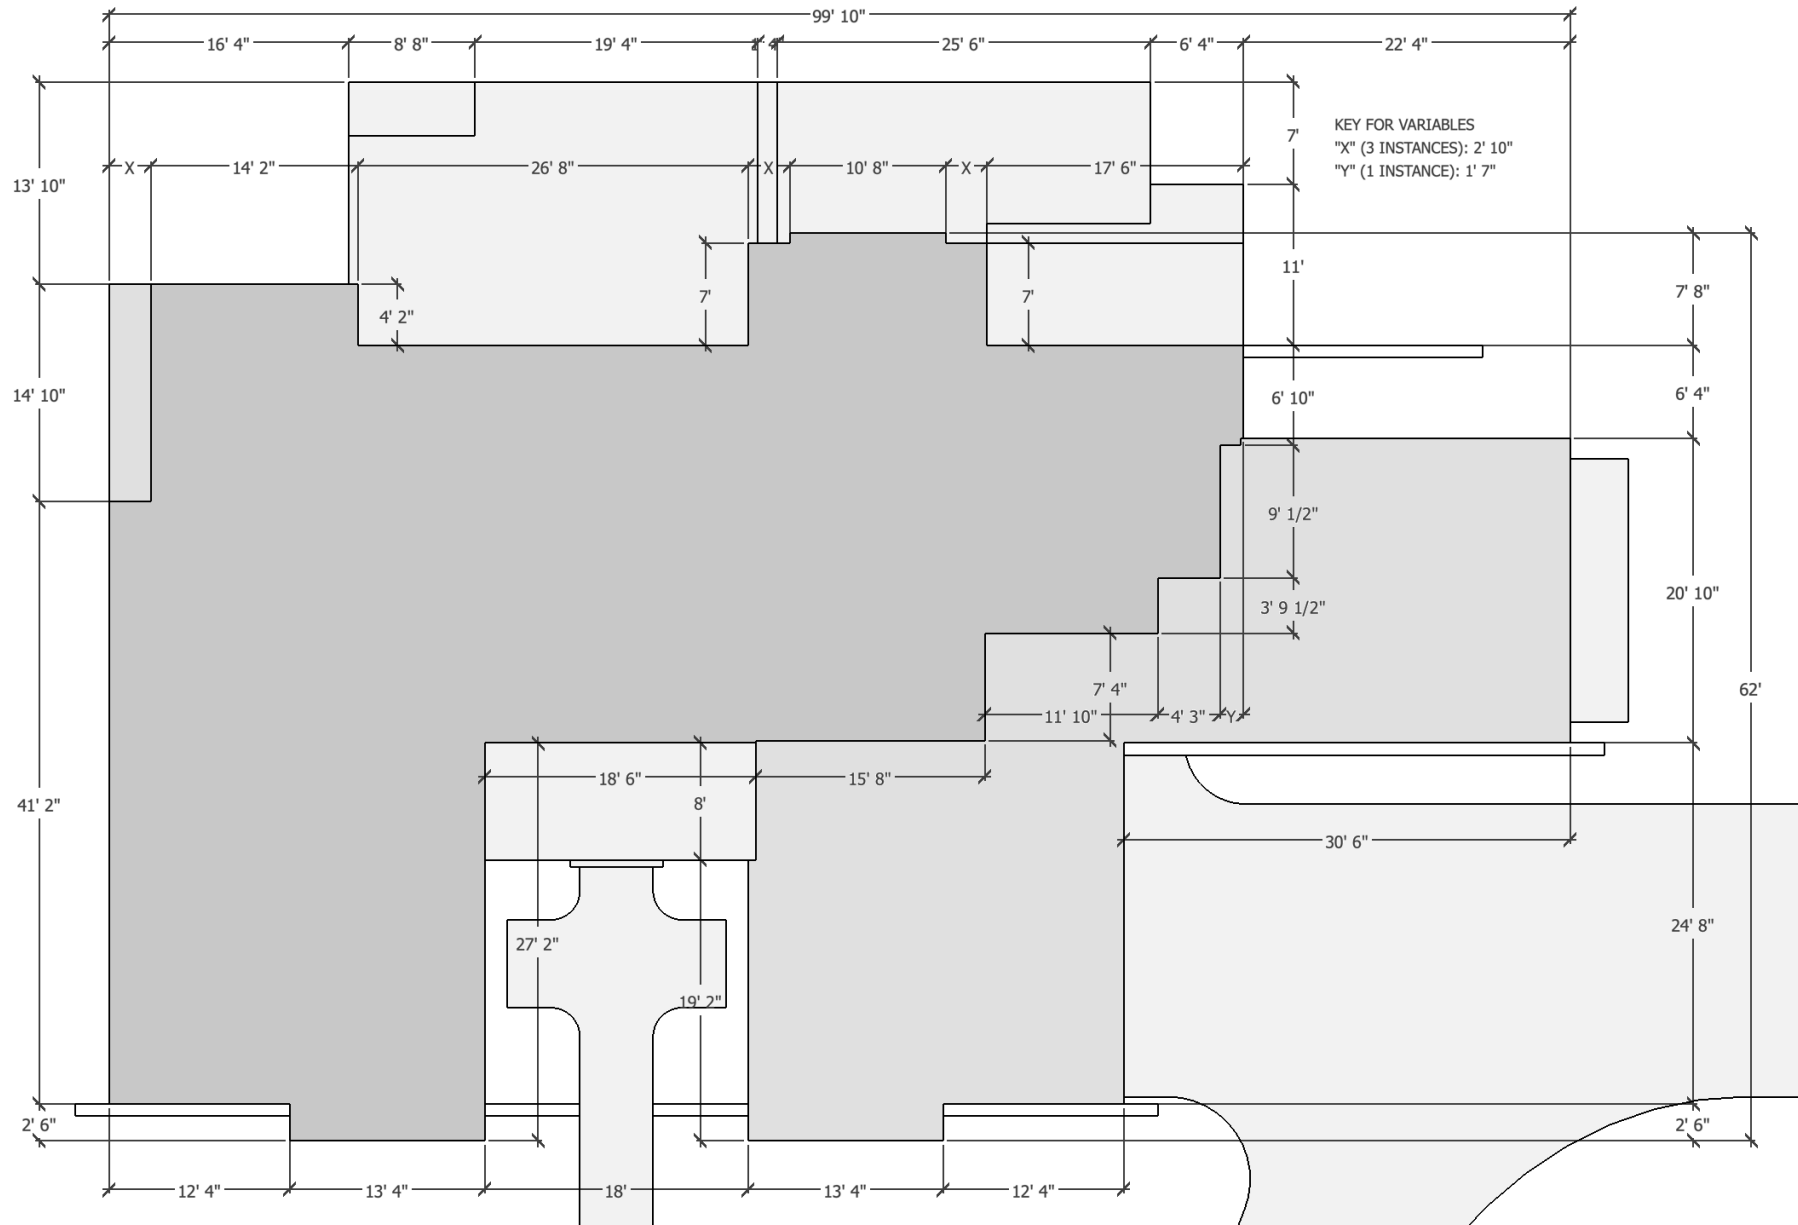

VERDERBER RESIDENCE: PROPOSED SITE PLAN (SHEET 2 OF 2)

PROJECT LOCATION:
2532 HOLIDAY AVENUE
ZEBULON, NC 27597
PIN: 2716560263

DATE: FEBRUARY 28, 2019

DRAWN BY: MITCH DANFORTH
(NO PROFESSIONAL LICENSE)