


FIRST FLOOR HEATED	2647
SECOND FLOOR HEATED	1596
TOTAL HEATED SQ. FT.	4244
GARAGE	1111
DECK	0
SCREEN PORCH	0
FRONT PORCH	0
UNHEATED	0

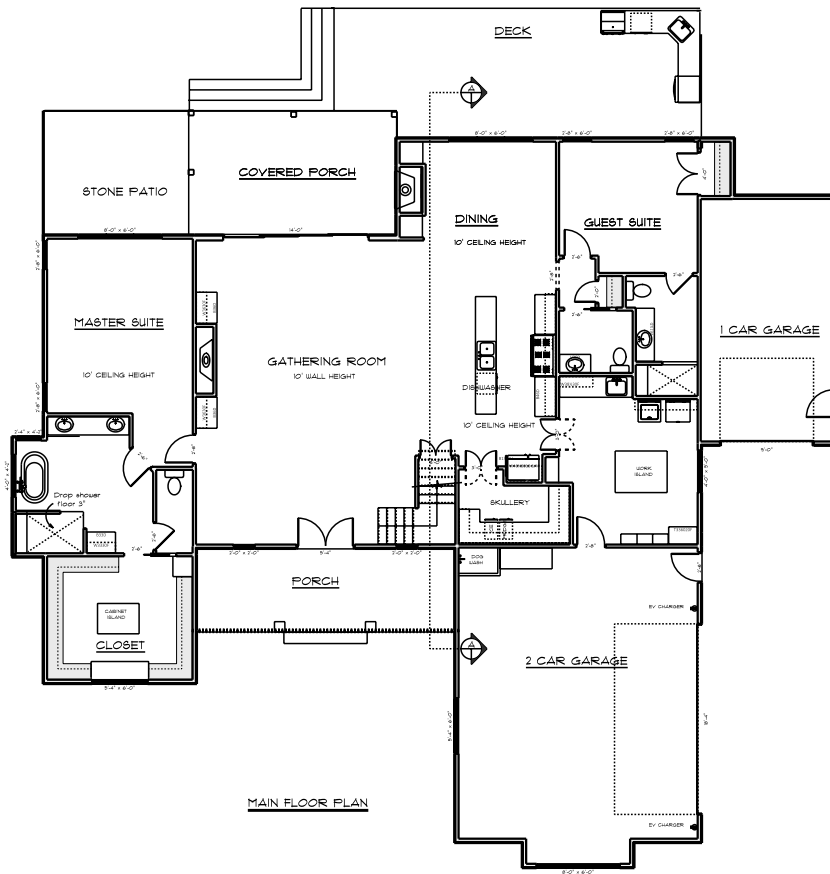

MAIN FLOOR PLAN

DATE	5/19/26
REVISED DATE BY	
REVISED DATE BY	
REVISED DATE BY	
REVISED DATE BY	

816 RALPH

TWO LANE HOMES

SCALE	1/4" = 1'
SHEET NUMBER	4
OF	PAGE
DRAWING NUMBER	