


System: Gravity to Serial Dist.
 Lines: 1-7, (400')
 Accepted Status System
 0.30 Soil LTAR
 20" Trench Bottom

Repair: Gravity to Serial Dist.
 Lines: 8-12, (420')
 Accepted Status System
 0.30 Soil LTAR
 20" Trench Bottom

System: 
 Repair: 

- *Keep tanks and drain lines 10' from property lines.
- *Not a survey.
- *Not a guarantee of a septic permit.
- *Keep supply lines >5' from property lines.
- *Some lines are flagged longer in the field than lengths indicate.
- *No grading septic area.

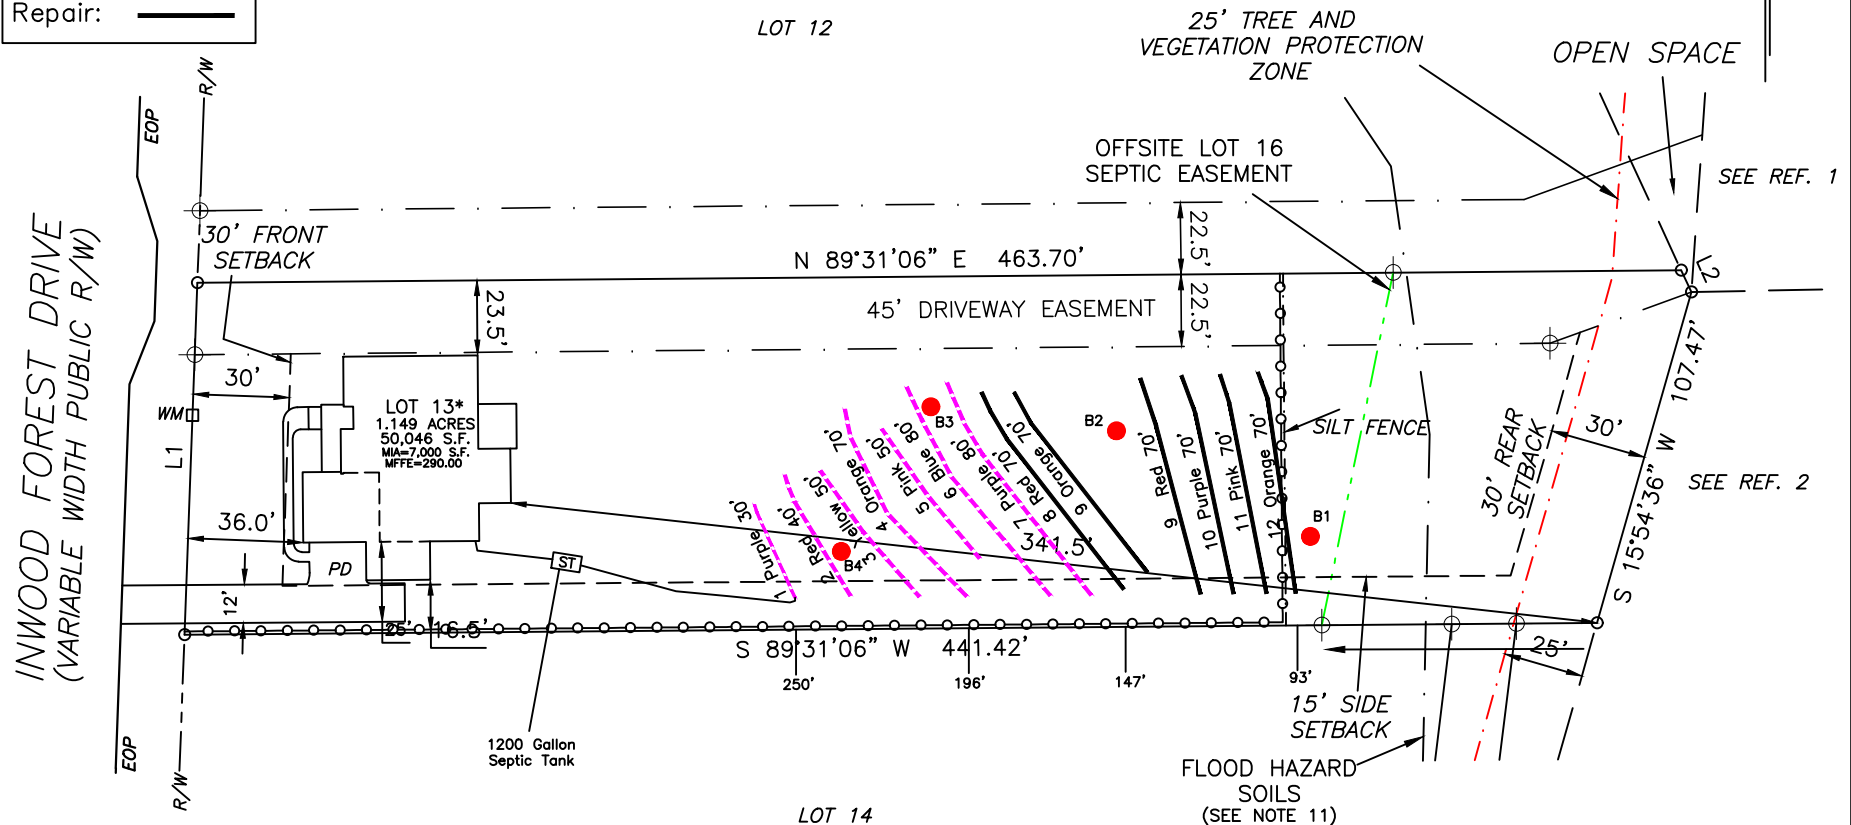

0 30 60
 SCALE:
 1" = 60 ft.



Central Carolina Soil Consulting, PLLC
 1900 South Main Street, Suite 110
 Wake Forest, North Carolina 27587
 Phone (919)569-6704 Fax (919)569-6703

Septic Site Plan
 4-Bedroom
 Lot 13 Inwood Forest Subdivision
 Wake County, North Carolina

Job# : 1914
 Drawn By : MS
 Date : 06/9/2022
 Revision: