


PROJECT:
The Magnolia II
FOR:
A Squared, LLC

PROJECT NUMBER: 24-015
DATE: 11-11-24
PHASE: 100% Design Development
SCALE: 3/16" = 1'-0"

REVISIONS:
NO. ISSUE DATE

**Foundation
Plan**

A1.0

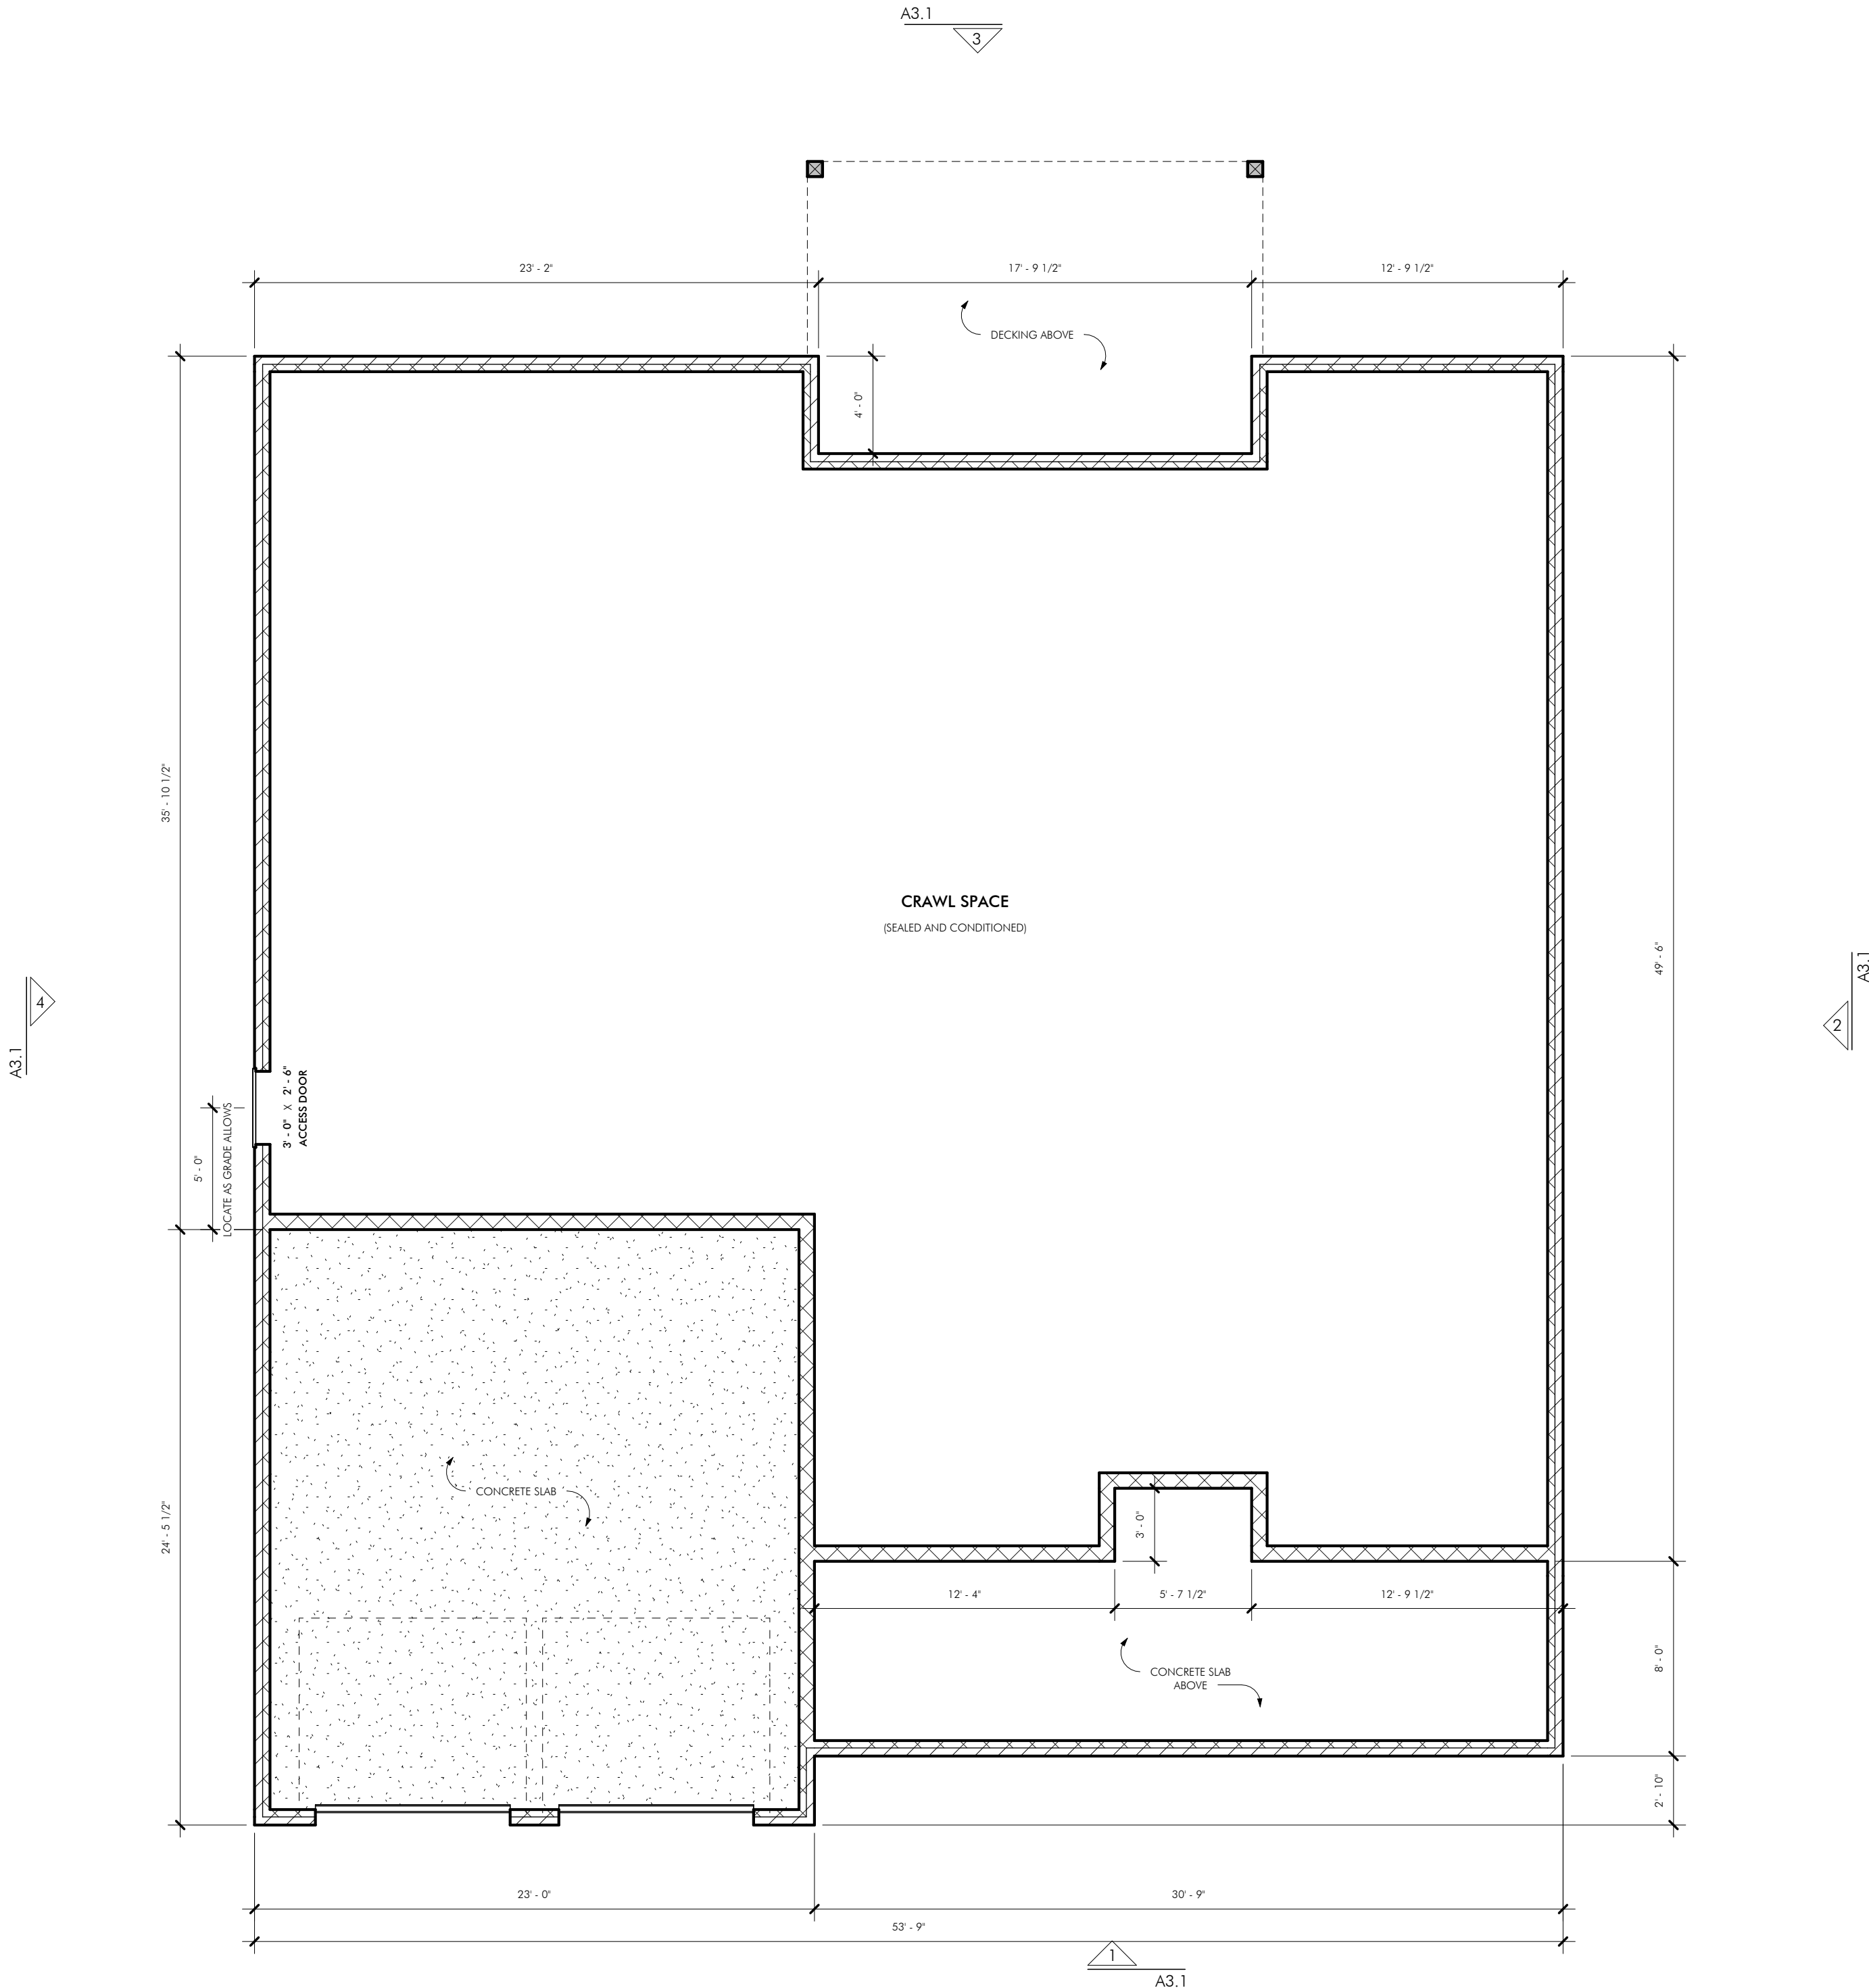

4204 Henderson Rd
Greensboro, NC 27410

PROJECT: **The Magnolia II**
FOR: **A Squared, LLC**


PROJECT NUMBER:	24-015
DATE:	11-11-24
PHASE:	100% Design Development
SCALE:	3/16" = 1'-0"

REVISIONS:		
NO.	ISSUE	DATE

First Floor Plan

A1.1

11/15/2024 1:53:57 PM

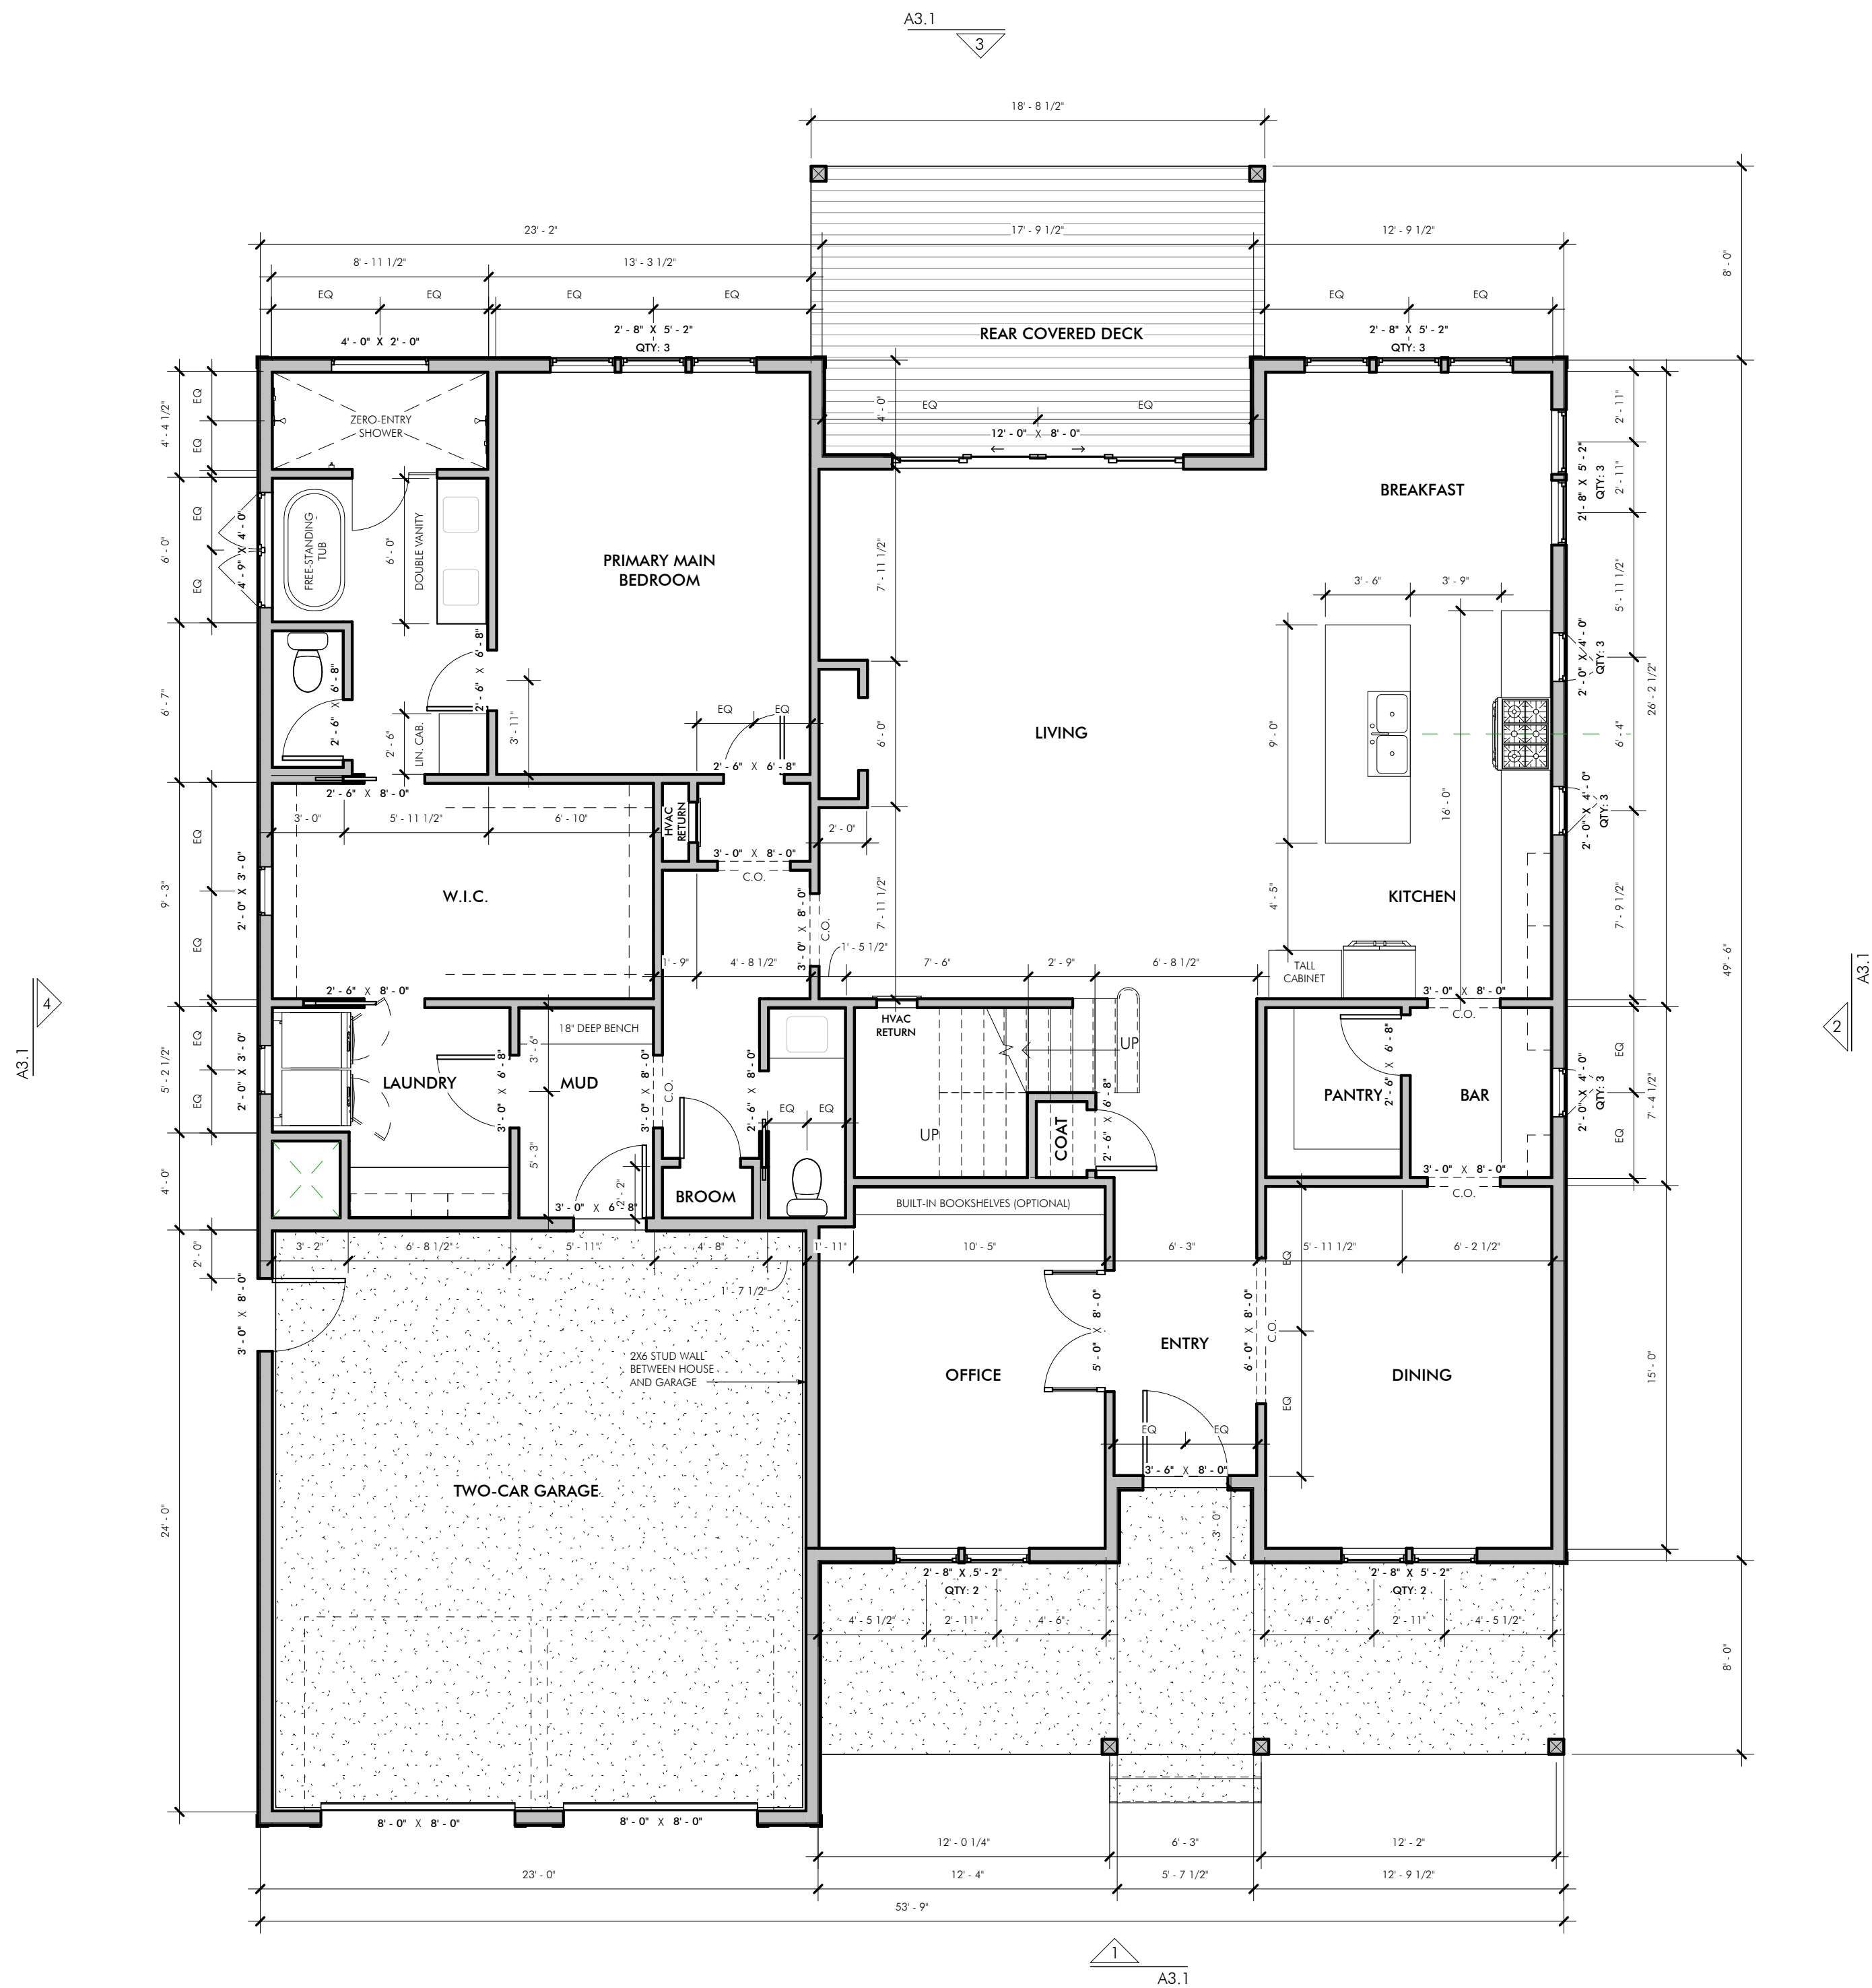

4204 Henderson Rd
Greensboro, NC 27410

PROJECT:
The Magnolia II

FOR:
A Squared, LLC


PROJECT NUMBER: 24-015
DATE: 11-11-24
PHASE: 100% Design Development
SCALE: 3/16" = 1'-0"

REVISIONS:		
NO.	ISSUE	DATE

Second Floor Plan

A1.2

11/15/2024 1:53:58 PM

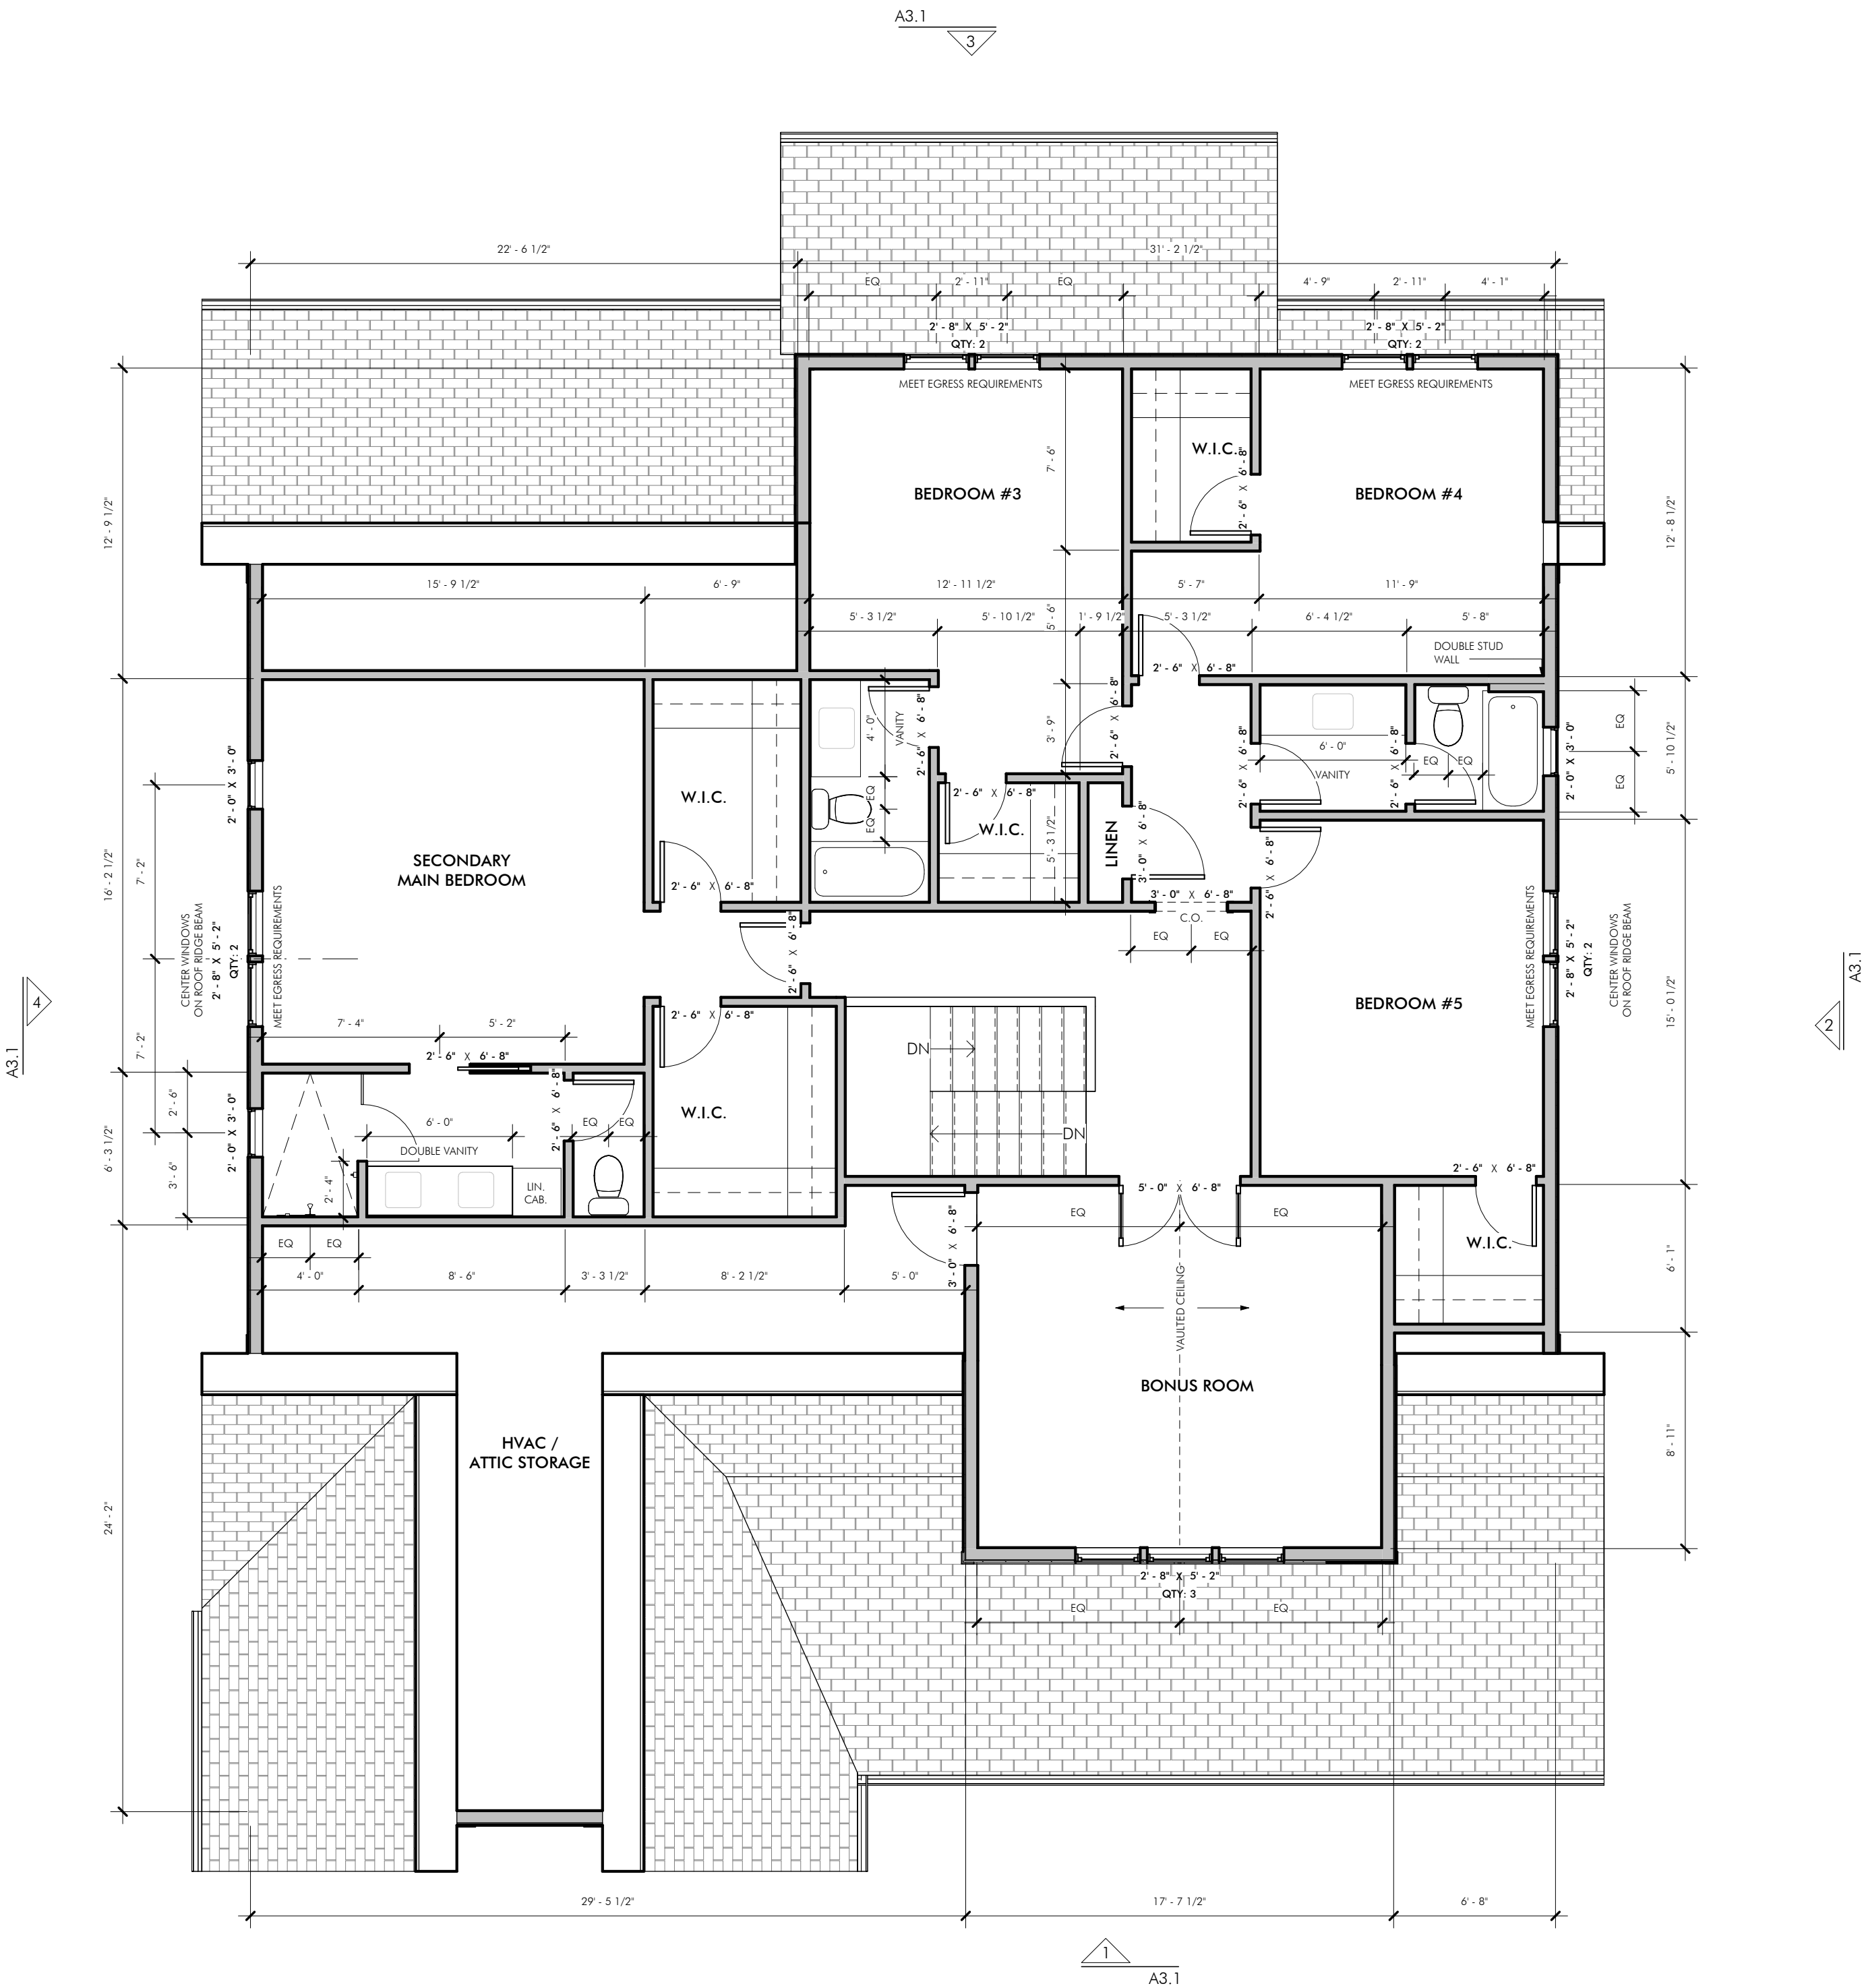


PROJECT:
The Magnolia II
FOR:
A Squared, LLC

PROJECT NUMBER: 24-015
DATE: 11-11-24
PHASE: 100% Design Development
SCALE: 3/16" = 1'-0"

REVISIONS:
NO. ISSUE DATE

Roof Plan

A1.3

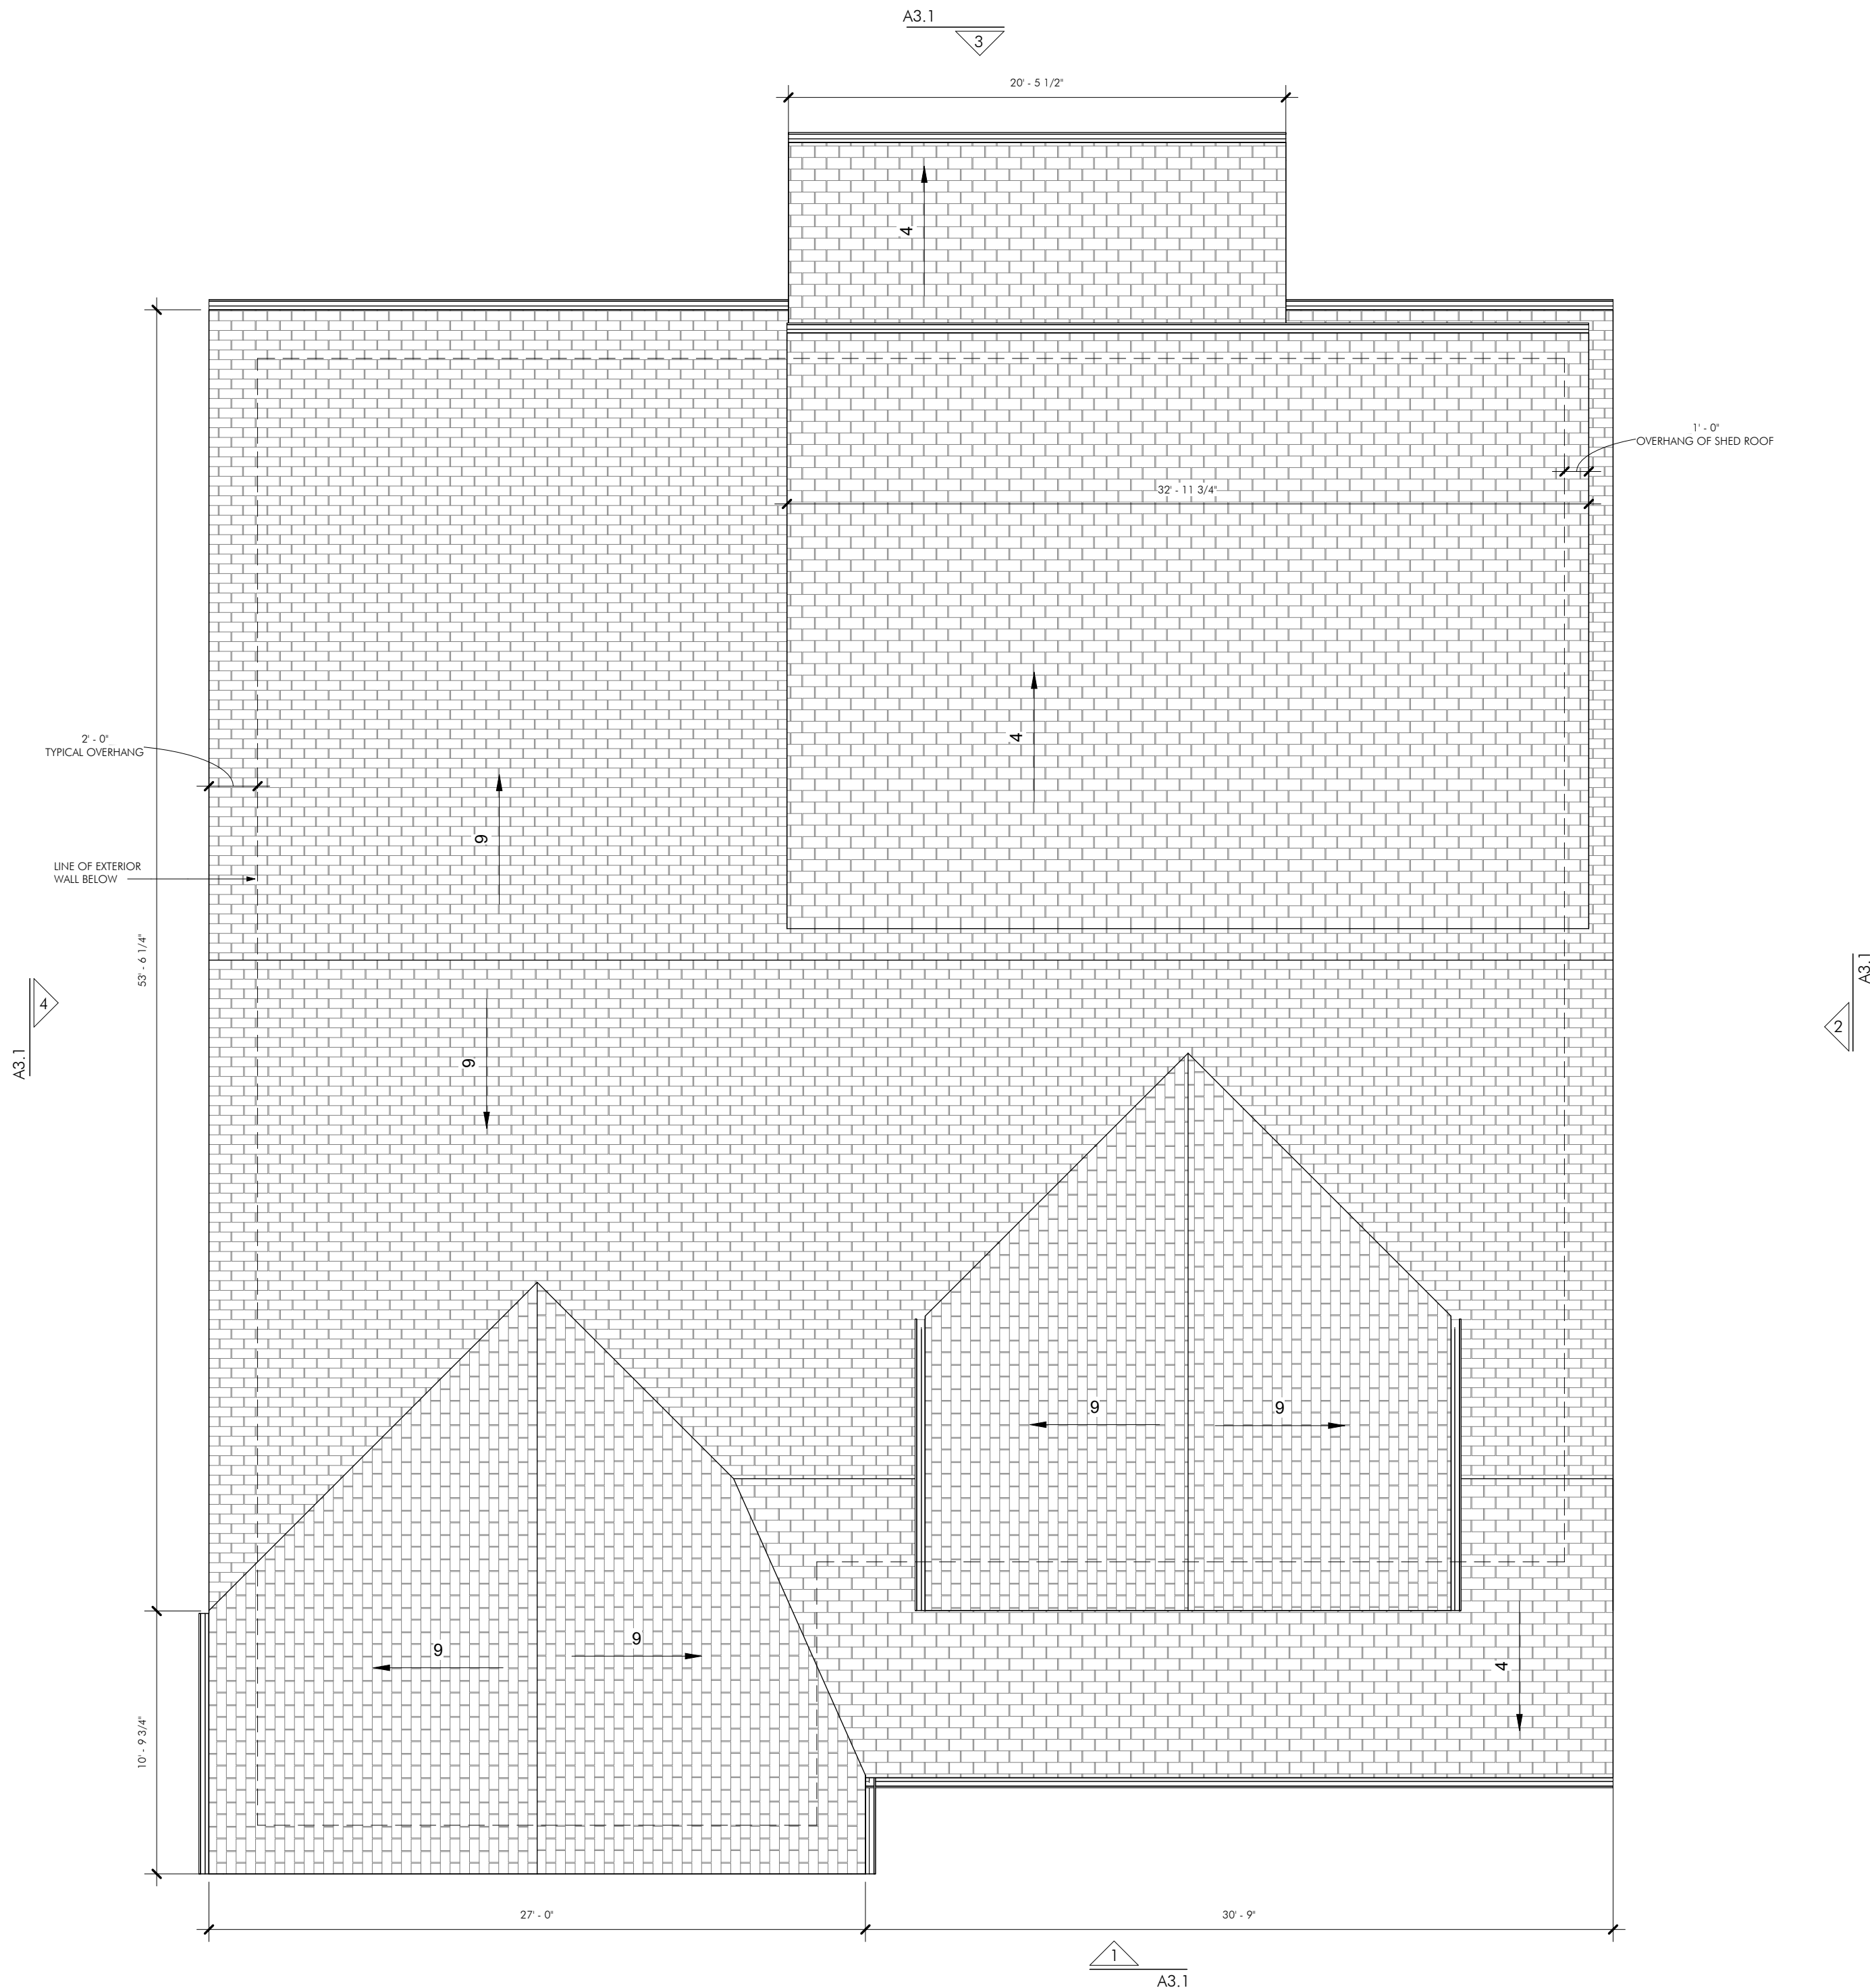



1 Front Elevation
1/8" = 1'-0"



2 Right Elevation
1/8" = 1'-0"



3 Rear Elevation
1/8" = 1'-0"



4 Left Elevation
1/8" = 1'-0"

PROJECT:
The Magnolia II
FOR:
A Squared, LLC

PROJECT NUMBER: 24-015
DATE: 11-11-24
PHASE: 100% Design Development
SCALE: 1/8" = 1'-0"

REVISIONS:
NO. ISSUE DATE

Elevations

A3.1