

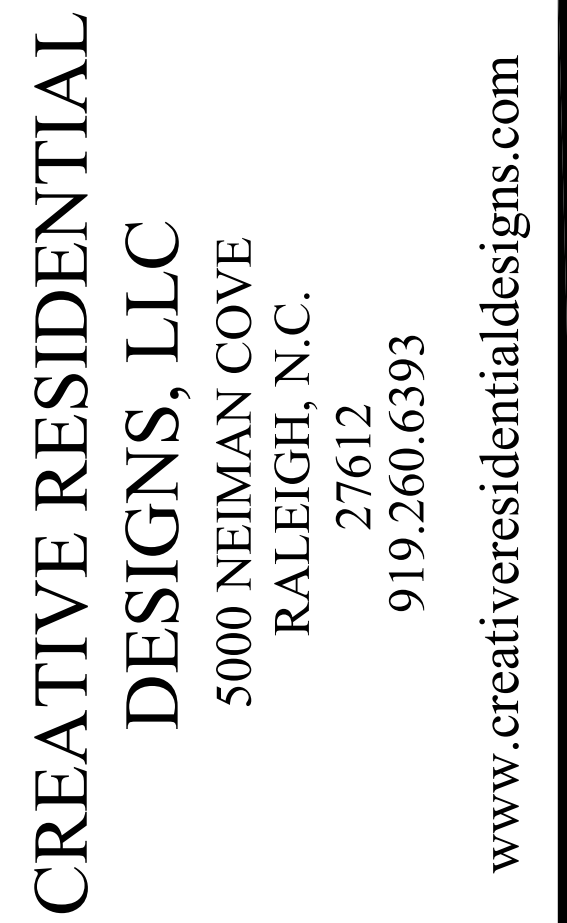
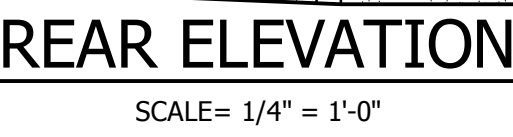
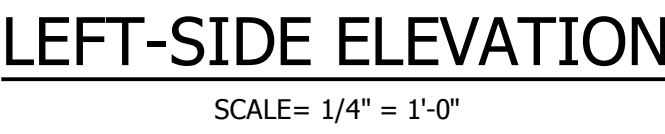


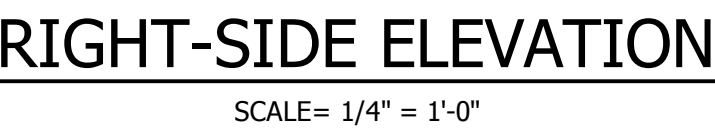


REVOLUTION HOMES
2211 EAST SIX FORKS RD., STE 101
RALEIGH, N.C.
27609
919.295.6215


REVISIONS:

SHEET NO.
1
OF 3

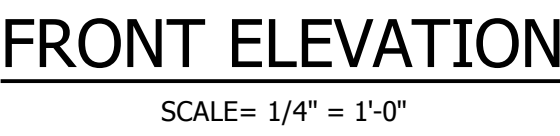

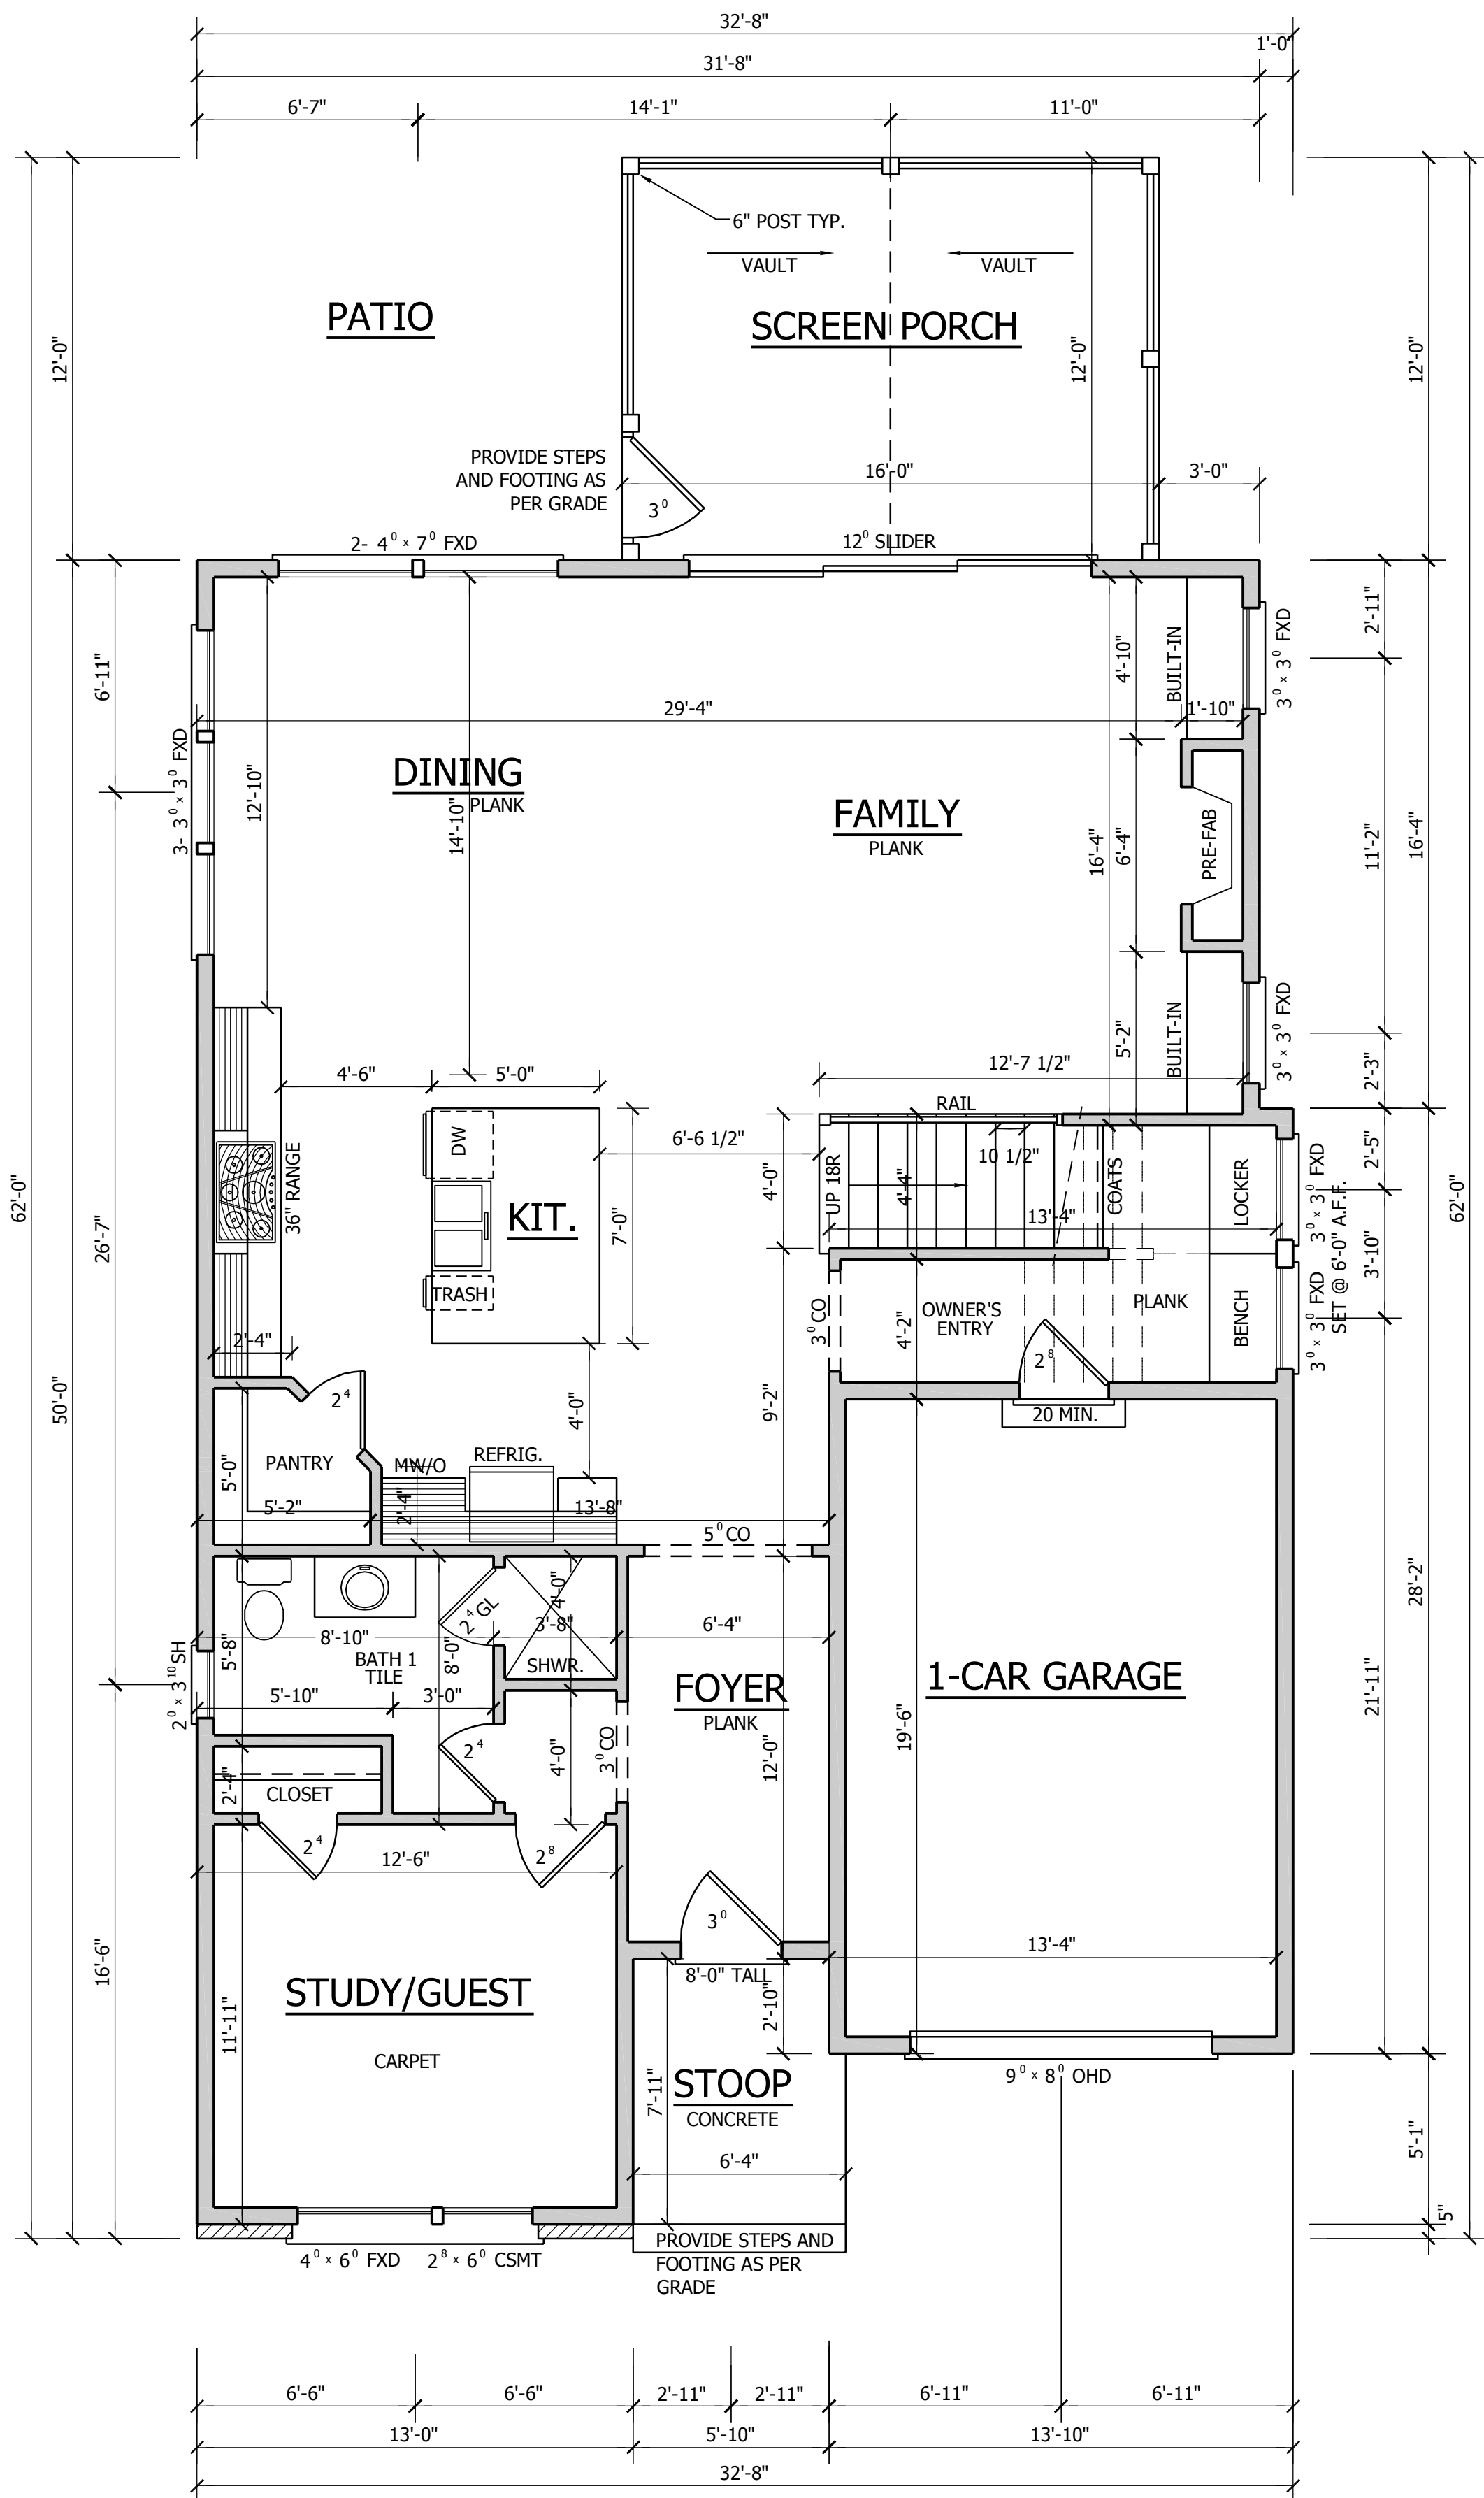

FIRST FLOOR PLAN
10'-0" CEILING HGT.
SET WINDOWS @ 8'-0" A.F.F.
SCALE= 1/4" = 1'-0"

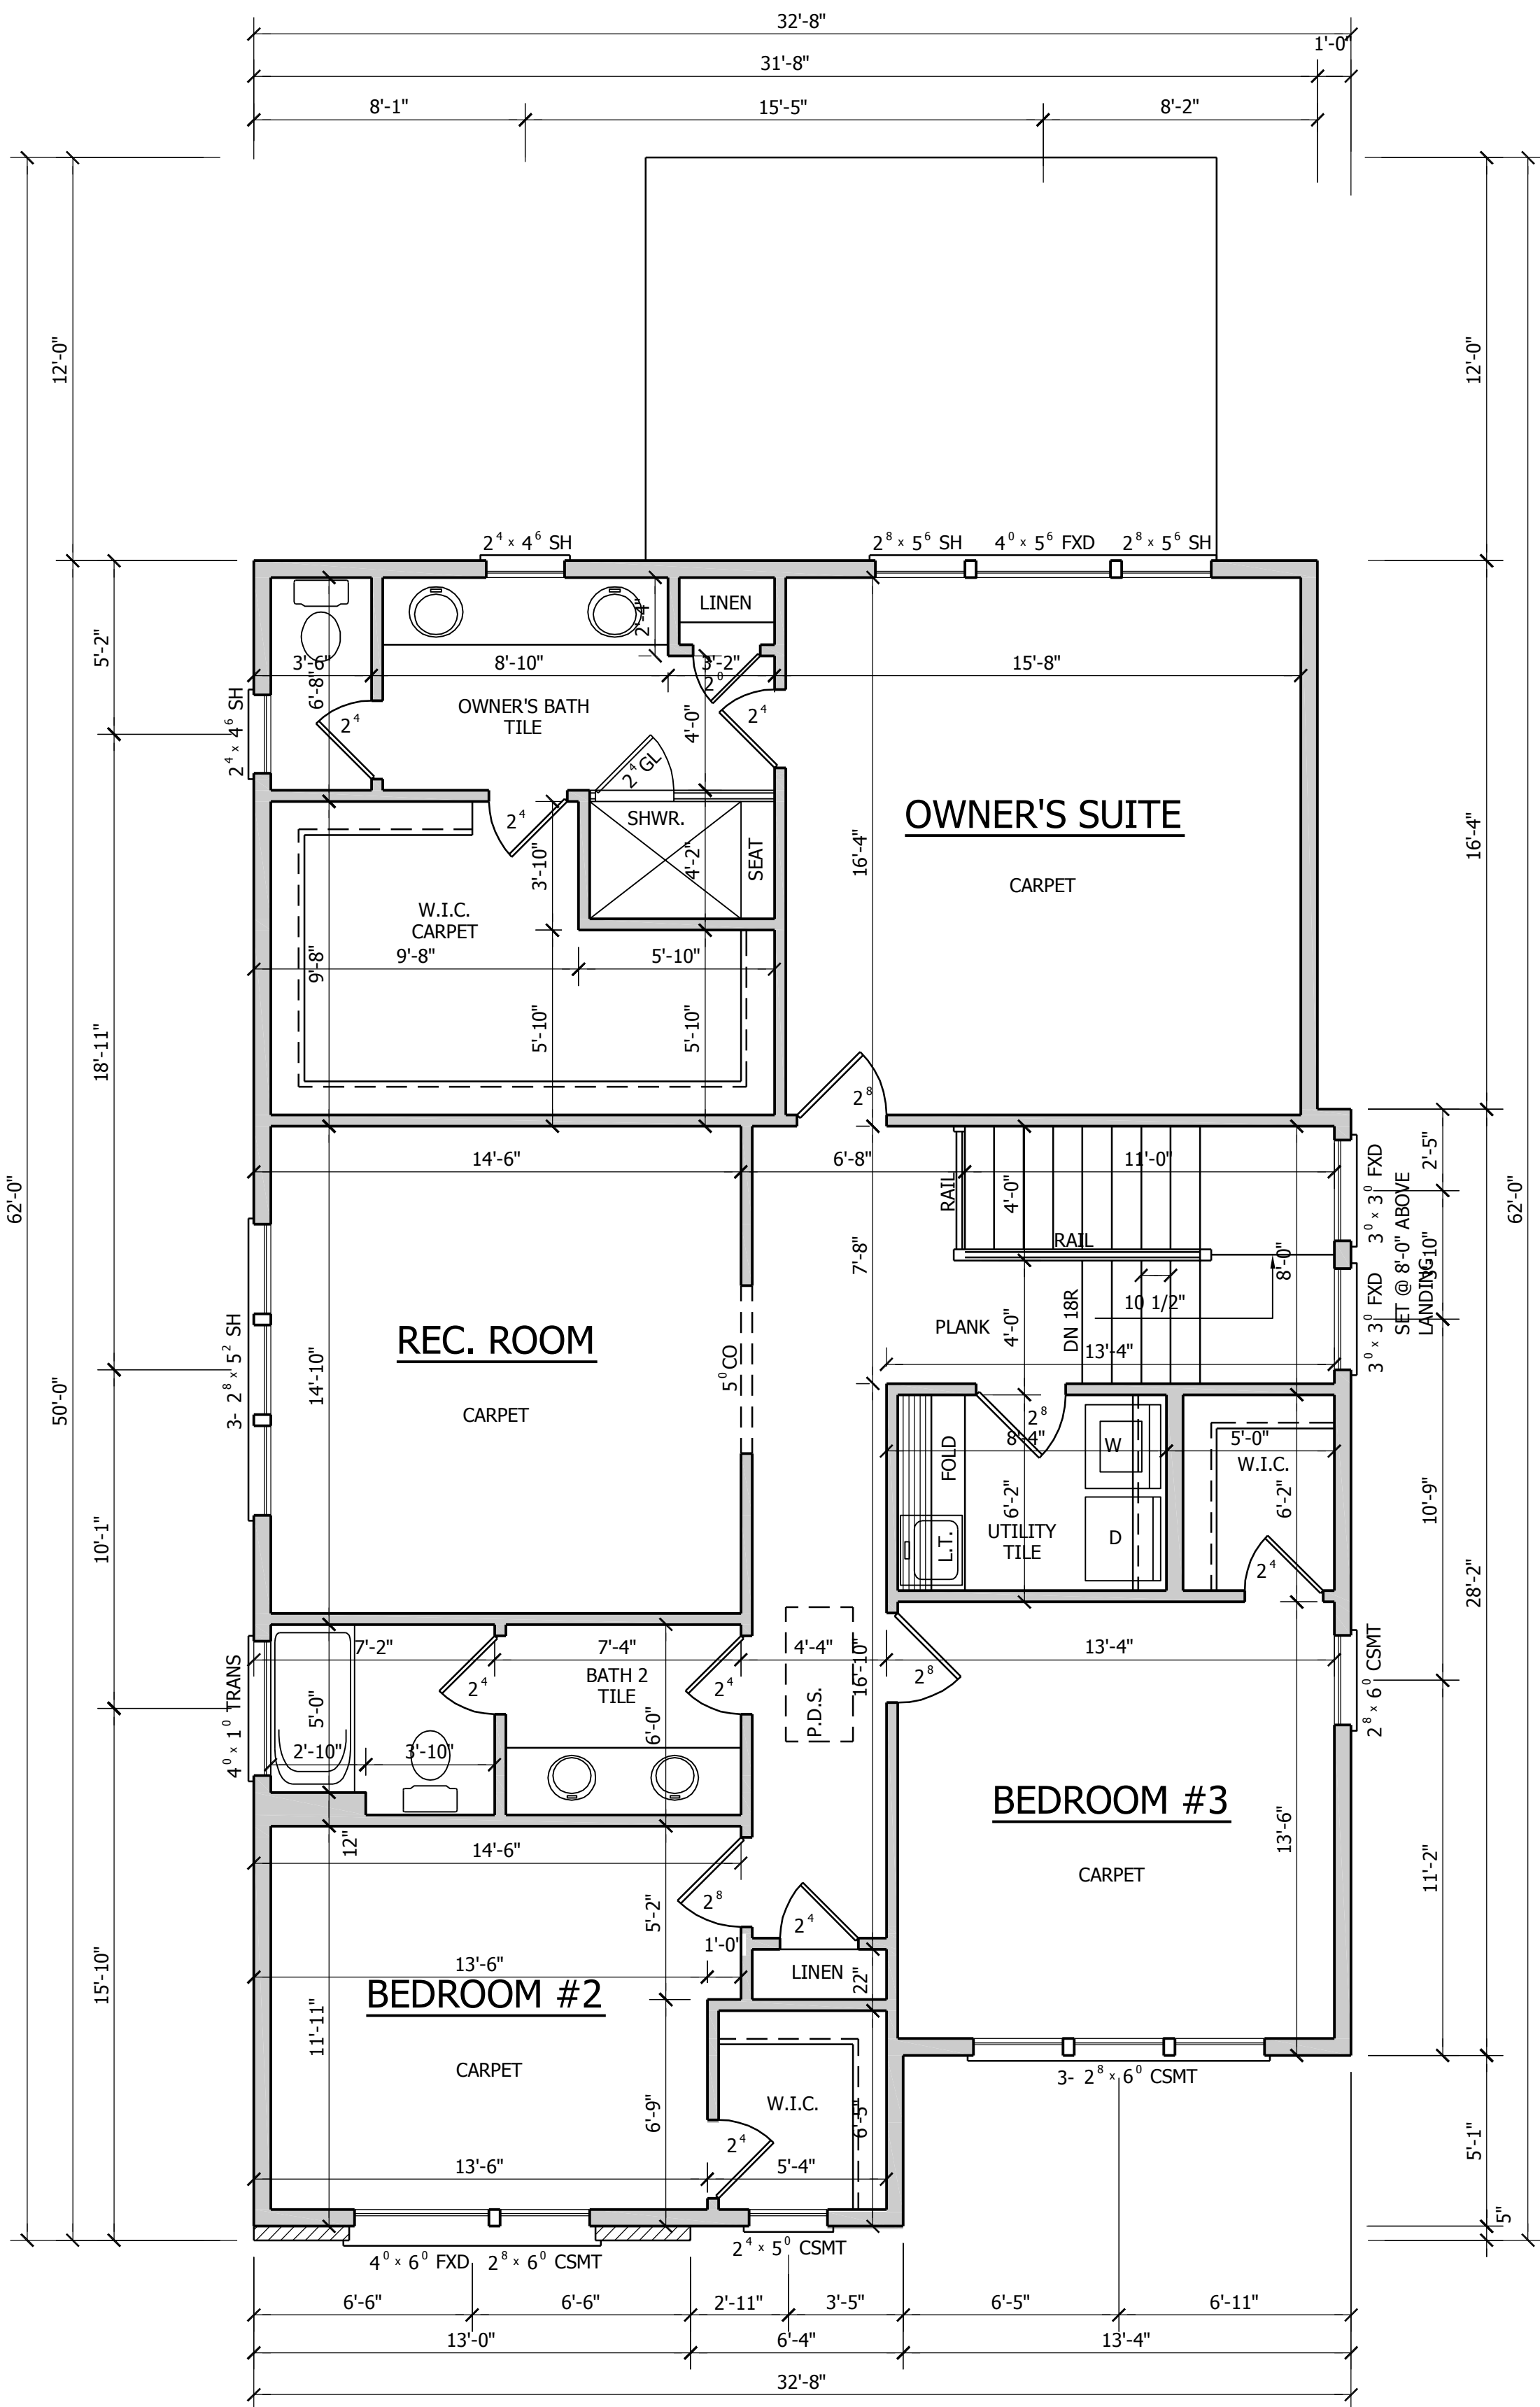


SECOND FLOOR PLAN
9'-0" CEILING HGT.
SET WINDOWS @ 8'-0" A.F.F.
SCALE= 1/4" = 1'-0"

AREA CALCULATIONS

HEATED (SQ. FT.)	UNHEATED (SQ. FT.)	UNFINISHED (SQ. FT.)
BASEMENT:	GARAGE:	BASEMENT:
1ST FLOOR:	STOOP:	REC ROOM:
2ND FLOOR:	SCREEN:	ATTIC:
		STORAGE:
		OVERALL DIMENSION
TOTAL:	TOTAL:	WIDTH:
(HEATED)	(UNHEATED)	DEPTH:

NOTES:

- PLANS DESIGNED UNDER 2018 NORTH CAROLINA RESIDENTIAL CODE.
- ALL ANGLED WALLS ARE 45 ° UNLESS NOTED OTHERWISE.
- FINISH DOOR AND WINDOW HEADS SHALL ALIGN EXCEPT AS NOTED.
- ALL MATERIALS AND COMPONENTS MUST BE INSTALLED PER MANUFACTURER'S RECOMMENDATIONS.
- GRADES SHOWN ARE ILLUSTRATIVE. NATURAL GRADE WILL DETERMINE FINISH GRADE.
- FLOOR PLAN NOTATIONS GOVERN OVER ELEVATION SCALE.
- VERIFY ALL WINDOW SIZES, RADIUS, AND DETAILS WITH CHOSEN MANUFACTURE.
- ALL HABITABLE ROOMS SHALL MEET LIGHT/VENTILATION & EGRESS REQUIREMENTS.
- TEMPERED GLASS TO BE USED AT ALL SAFETY REQUIRED LOCATIONS.
- ALL WINDOW GLAZING TO HAVE 0.35 U-FACTOR MIN.
- ALL CABINET DESIGNS/LAYOUTS TO BE VERIFIED WITH SHOP DRAWINGS FROM CABINET MANUFACTURER.
- PER 2018 N.C. RESIDENTIAL BUILDING CODE TABLE R302.6: SHEETROCK ON GARAGE CEILING TO BE 5/8" TYPE "X".

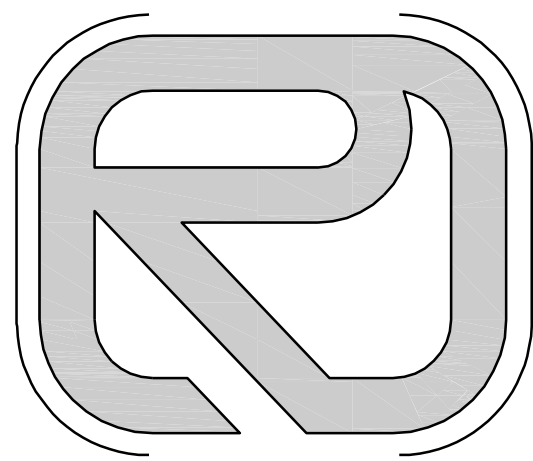

**CREATIVE RESIDENTIAL
DESIGNS, LLC**
5000 NEIMAN COVE
RALEIGH, N.C.
27612
919.260.6393
www.creativeresidentialdesigns.com

PROJECT:

**1809
BENNETT STREET**

REVOLUTION HOMES
211 EAST SIX FORKS RD. STE 101
RALEIGH, N.C.
27609
919.295.6215

DATE:

05-13-25 BCR

REVISIONS:

SHEET NO.

**2
OF
3**