


VENTING CALCULATION

CRITICAL DETAILS:
 1. ALL VENTING MUST BE INSTALLED IN THE ROOF OR WALL. NEVER IN THE CEILING OR FLOOR.
DECOR GABLE TRUSS DETAIL SCALE 1/2" = 1'

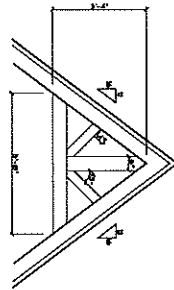

FRONT ELEVATION SCALE 1/4" = 1'

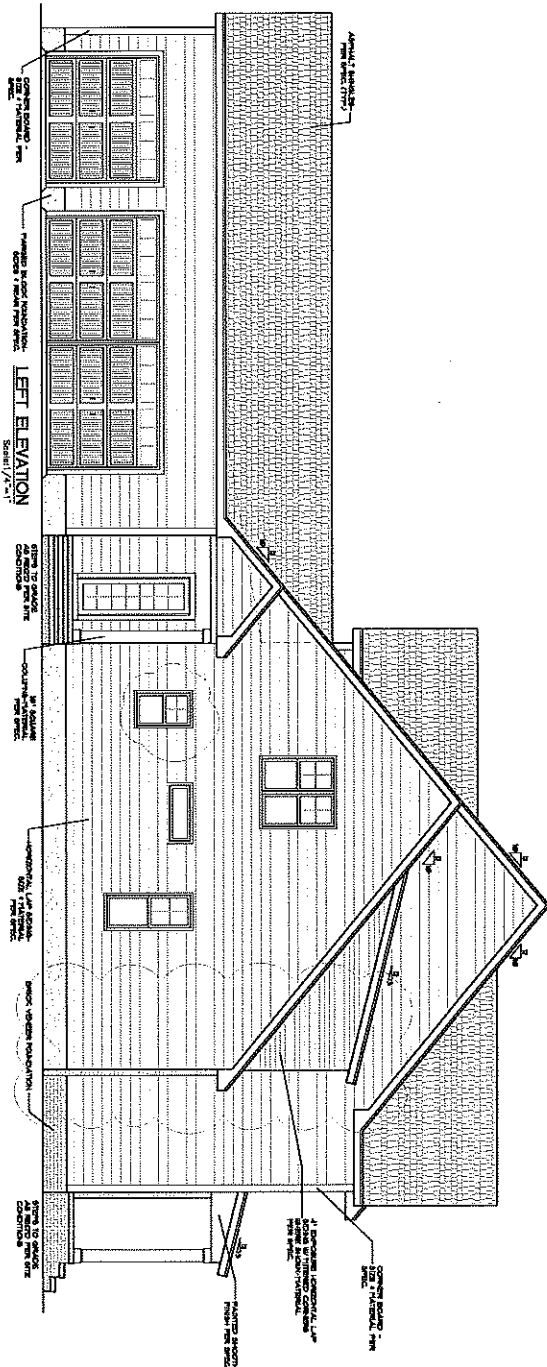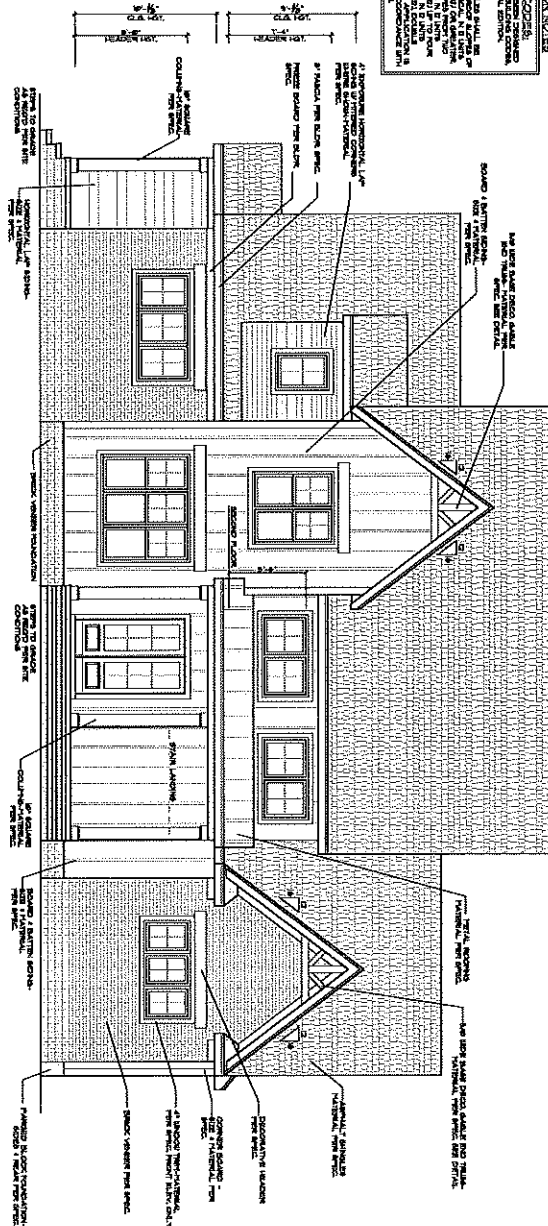


Braswell Custom Homes
 Prescott Manor
 Lot #76

McMillanDesign
 847 Wake Forest Business Park, Suite 100
 Wake Forest, NC 27587
 919.263.1509
 www.mcmillan-design.com


REVISIONS	NUMBER	DATE
1	11.27.2025	
2		
3		
4		
5		
6		
7		
8		
9		
10		

Project Name: Prescott Manor
 Project Number: M077-24
 Date: 11.27.2025
 Drawn by: MDC
 Scale: 1/4" = 1'

ELEVATION NOTES
 BUILDING CODES:
 THIS PLAN WAS DESIGNED
 AND CONSTRUCTED IN ACCORDANCE
 WITH THE 2018 INTERNATIONAL
 RESIDENTIAL CODE, AS
 AMENDED BY ALL LOCAL ORDINANCES
 AND CODES.

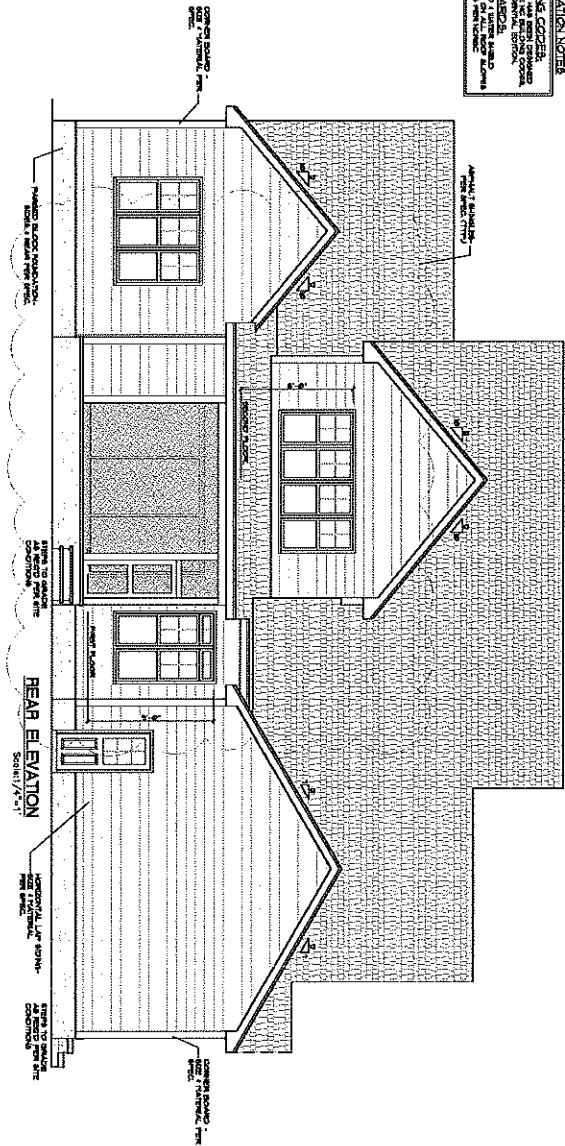

REAR ELEVATION
 Scale: 1/4" = 1'-0"

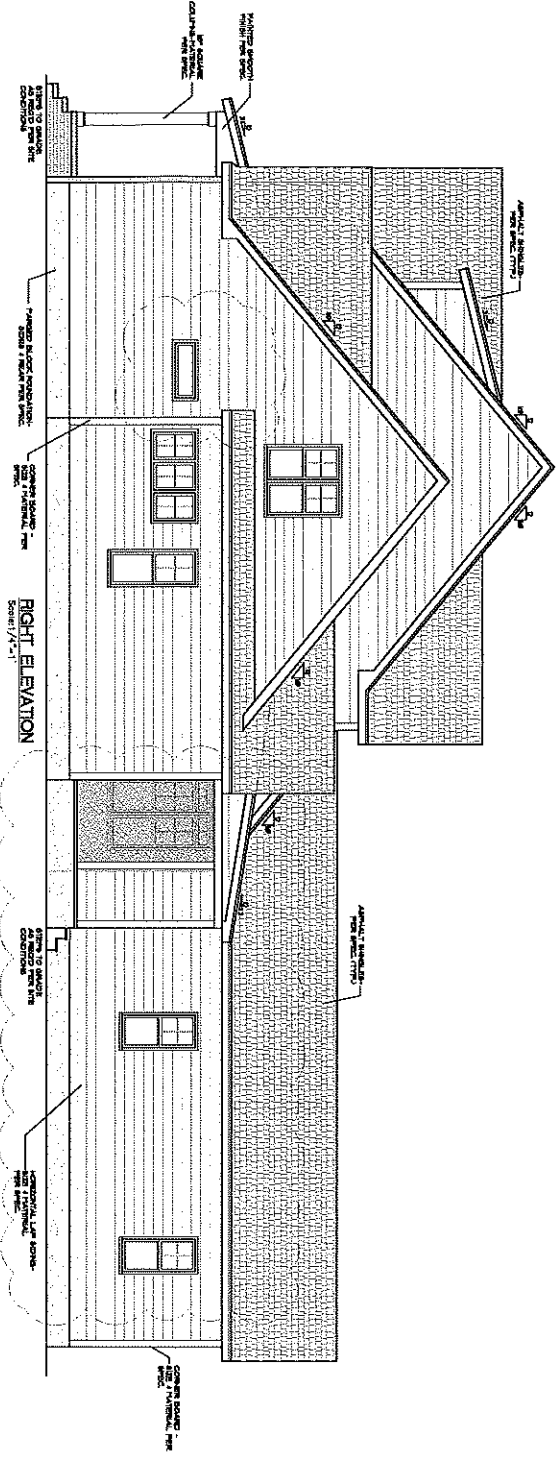

RIGHT ELEVATION
 Scale: 1/4" = 1'-0"



McMillan Design
 847 Wake Forest Business Park, Suite 102
 Wake Forest, NC 27587
 919.263.1509
 www.mcmillan-design.com

Braswell Custom Homes
 Prescott Manor
 Lot #76

REAR & RIGHT ELEVATIONS


REVISIONS	NUMBER	DATE
	1	10.21.2025

REVISIONS	NUMBER	DATE
	1	10.21.2025

Notes:
 1. All dimensions are in feet and inches.
 2. All materials are to be of the highest quality.
 3. All work is to be done in accordance with the latest building codes.
 4. All work is to be done in accordance with the latest industry practices.
 5. All work is to be done in accordance with the latest manufacturer's instructions.

Plan Number:
M077-24
Sheet:
A2
Date:
 11.12.2025
Drawn by:
 MDC
Checked by:
 MDC
Scale:
 1/4" = 1'-0"

SECOND FLOOR PLAN
Scale: 1/8" = 1'-0"

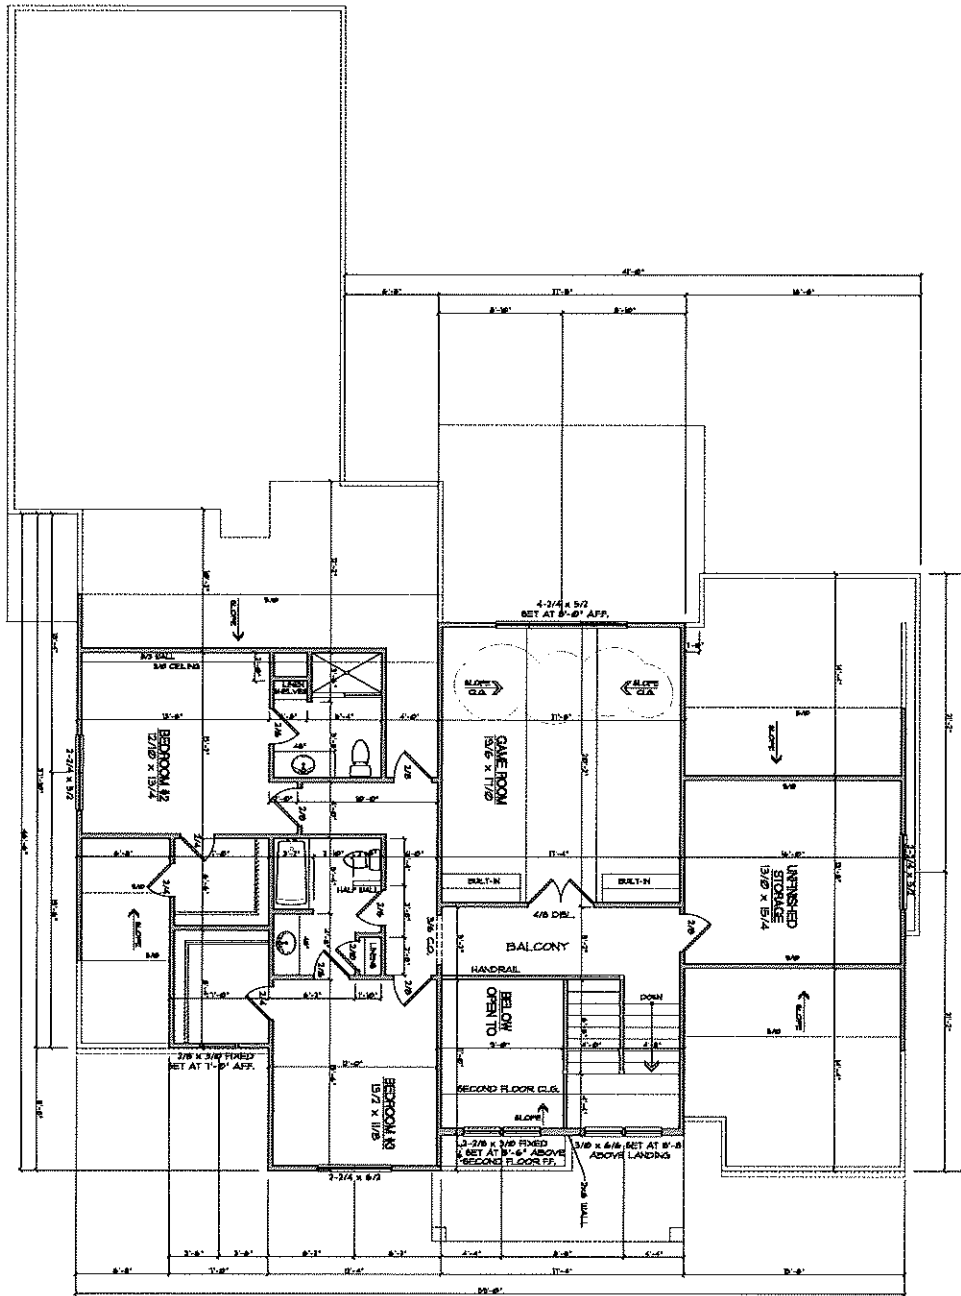

GENERAL NOTES

1. ALL DIMENSIONS ARE TO FACE UNLESS NOTED OTHERWISE.

2. FINISH FLOOR IS 3/4" THICK BUILT-UP FLOORING.

3. FINISH WALLS ARE 5/8" THICK CMU.

4. FINISH CEILING IS 5/8" THICK GYPSUM BOARD.

5. FINISH FLOORS ARE 3/4" THICK BUILT-UP FLOORING.

6. FINISH WALLS ARE 5/8" THICK CMU.

7. FINISH CEILING IS 5/8" THICK GYPSUM BOARD.

8. FINISH FLOORS ARE 3/4" THICK BUILT-UP FLOORING.

1. This is a preliminary drawing and is not to be used for construction purposes without the approval of the architect. 2. All dimensions are to face unless noted otherwise. 3. Finish floor is 3/4" thick built-up flooring. 4. Finish walls are 5/8" thick CMU. 5. Finish ceiling is 5/8" thick gypsum board. 6. Finish floors are 3/4" thick built-up flooring. 7. Finish walls are 5/8" thick CMU. 8. Finish ceiling is 5/8" thick gypsum board. 9. Finish floors are 3/4" thick built-up flooring. 10. Finish walls are 5/8" thick CMU. 11. Finish ceiling is 5/8" thick gypsum board. 12. Finish floors are 3/4" thick built-up flooring. 13. Finish walls are 5/8" thick CMU. 14. Finish ceiling is 5/8" thick gypsum board. 15. Finish floors are 3/4" thick built-up flooring. 16. Finish walls are 5/8" thick CMU. 17. Finish ceiling is 5/8" thick gypsum board. 18. Finish floors are 3/4" thick built-up flooring. 19. Finish walls are 5/8" thick CMU. 20. Finish ceiling is 5/8" thick gypsum board. 21. Finish floors are 3/4" thick built-up flooring. 22. Finish walls are 5/8" thick CMU. 23. Finish ceiling is 5/8" thick gypsum board. 24. Finish floors are 3/4" thick built-up flooring. 25. Finish walls are 5/8" thick CMU. 26. Finish ceiling is 5/8" thick gypsum board. 27. Finish floors are 3/4" thick built-up flooring. 28. Finish walls are 5/8" thick CMU. 29. Finish ceiling is 5/8" thick gypsum board. 30. Finish floors are 3/4" thick built-up flooring.	Braswell Custom Homes Prescott Manor Lot #76	McMillan Design 847 Wake Forest Business Park, Suite 102 Wake Forest, NC 27587 919.263.1509 www.mcmillandesign.com
--	---	--