


JAMESTOWN CIRCLE

YORKTOWN PLACE


BROWNING PLACE

SIX FORKS RD.

LEGEND:

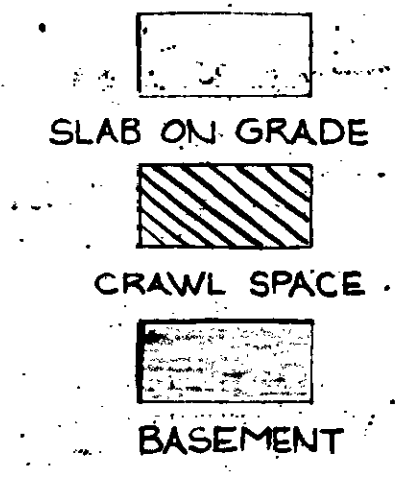

EXPOSED AGGREGATE WITH
WOOD DIVIDING

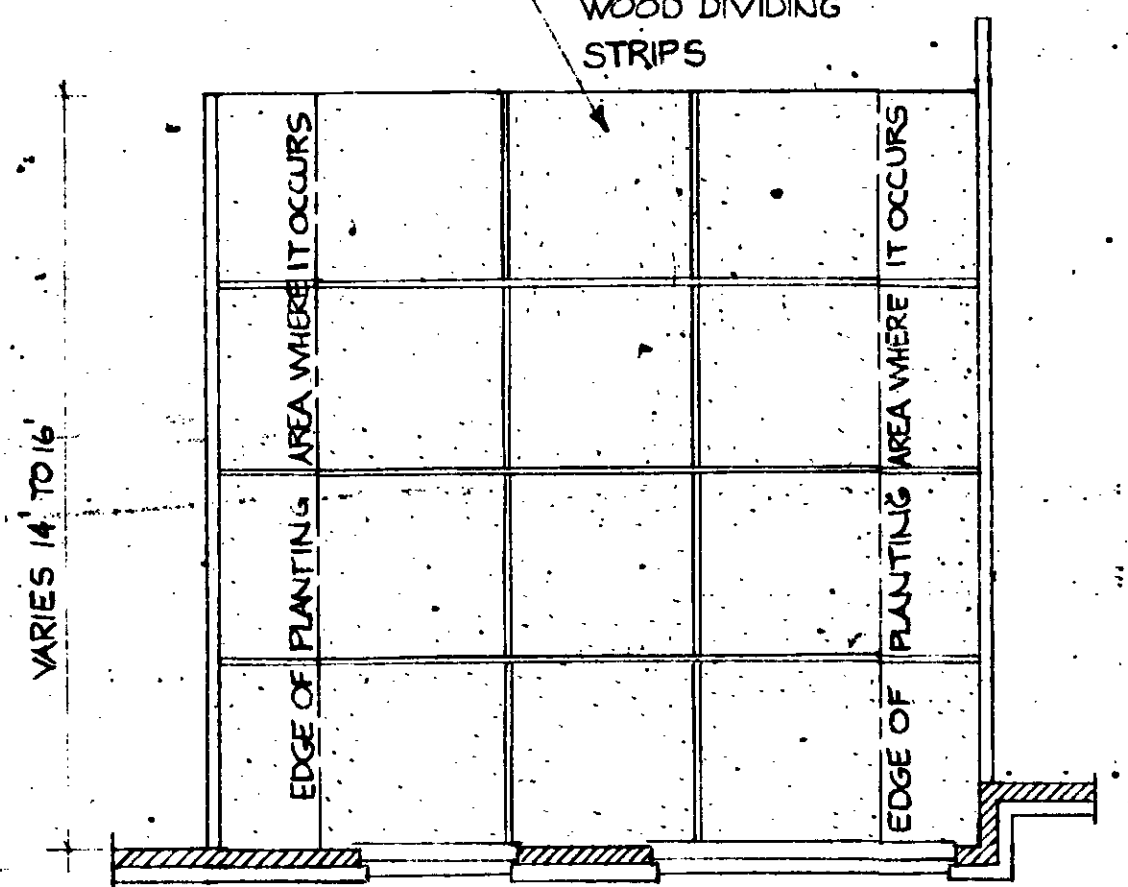

TYPICAL PATIO
SCALE - $\frac{1}{4}" = 1'-0"$

LEGEND

(A)	ONE BEDROOM
(B)	ONE BEDROOM REVERSED
(C)	TWO BEDROOM
(D)	TWO BEDROOM REVERSED
(E)	THREE BEDROOM
(F)	THREE BEDROOM REVERSED

Filed for Registration at 2:57 o'clock P.
Feb. 14 1980 and registered in the
 Office of the Register of Deeds for Wake County
 North Carolina, in Book _____ Page _____
File No. 11 19

Rebecca Kinzler REGISTER OF DEEDS

"I, the undersigned City Clerk and Treasurer of the City of Raleigh, do hereby certify that the City of Raleigh, as provided by its City Code, on the 27th day of JANUARY 1928, approved this plat or map and accepted the dedications as shown therein but on the further condition that the City assumes no responsibility to issue or maintain the same until in the discretion and opinion of the governing body of the City of Raleigh it is in the public interest to do so.

Paul A. Smith
City Clerk and Treasurer" 2-14-80

CERTIFICATION

Roderic S. Leland, Jr., being first duly sworn, deposes and says:

That he is a licensed architect, registered as required under North Carolina law, that he has directly supervised the attached plans of the Georgetown North Condominiums, that he certifies that to the best of his knowledge and belief, they are an accurate copy of the plans of the buildings as actually built; and he further certifies that the plans show graphically the particulars of the buildings, including the layout, location, ceiling and floor elevations, unit numbers, interior dimensions of the units as actually built, and the designations of the various buildings, as more particularly described on the attached plans of the condominium.

This is the 14TH day of FEBRUARY 1980

Roderic S. Leland Jr.
Roderic S. Leland, Jr.
Architect
North Carolina Registration No. 2837

SWORN TO AND SUBSCRIBED before me
this 14th day of February, 1980

Edna H. McCabe
Notary Public

My Commission Expires July 13, 1980

File No. 11

sheet title	1st FLOOR SITE PLAN	
	revisions	drawn RTG
		chkd RSL
		prtd 14 FEB 80
		date 14 FEB 80

DALE BLOSSER & ASSOCIATES
P.O. Box 10547 Raleigh, North Carolina 27605
Architectural Services - Construction Administration
Area Code 919/833-6439


15 FL SITE PLAN

project
GEORGETOWN NORTH CONDOMINIUMS 5777

job no.
3700


for
THE GEORGETOWN VENTURE
PO BOX 23915
NASHVILLE, TENNESSEE 37202

sheet
1
of 6

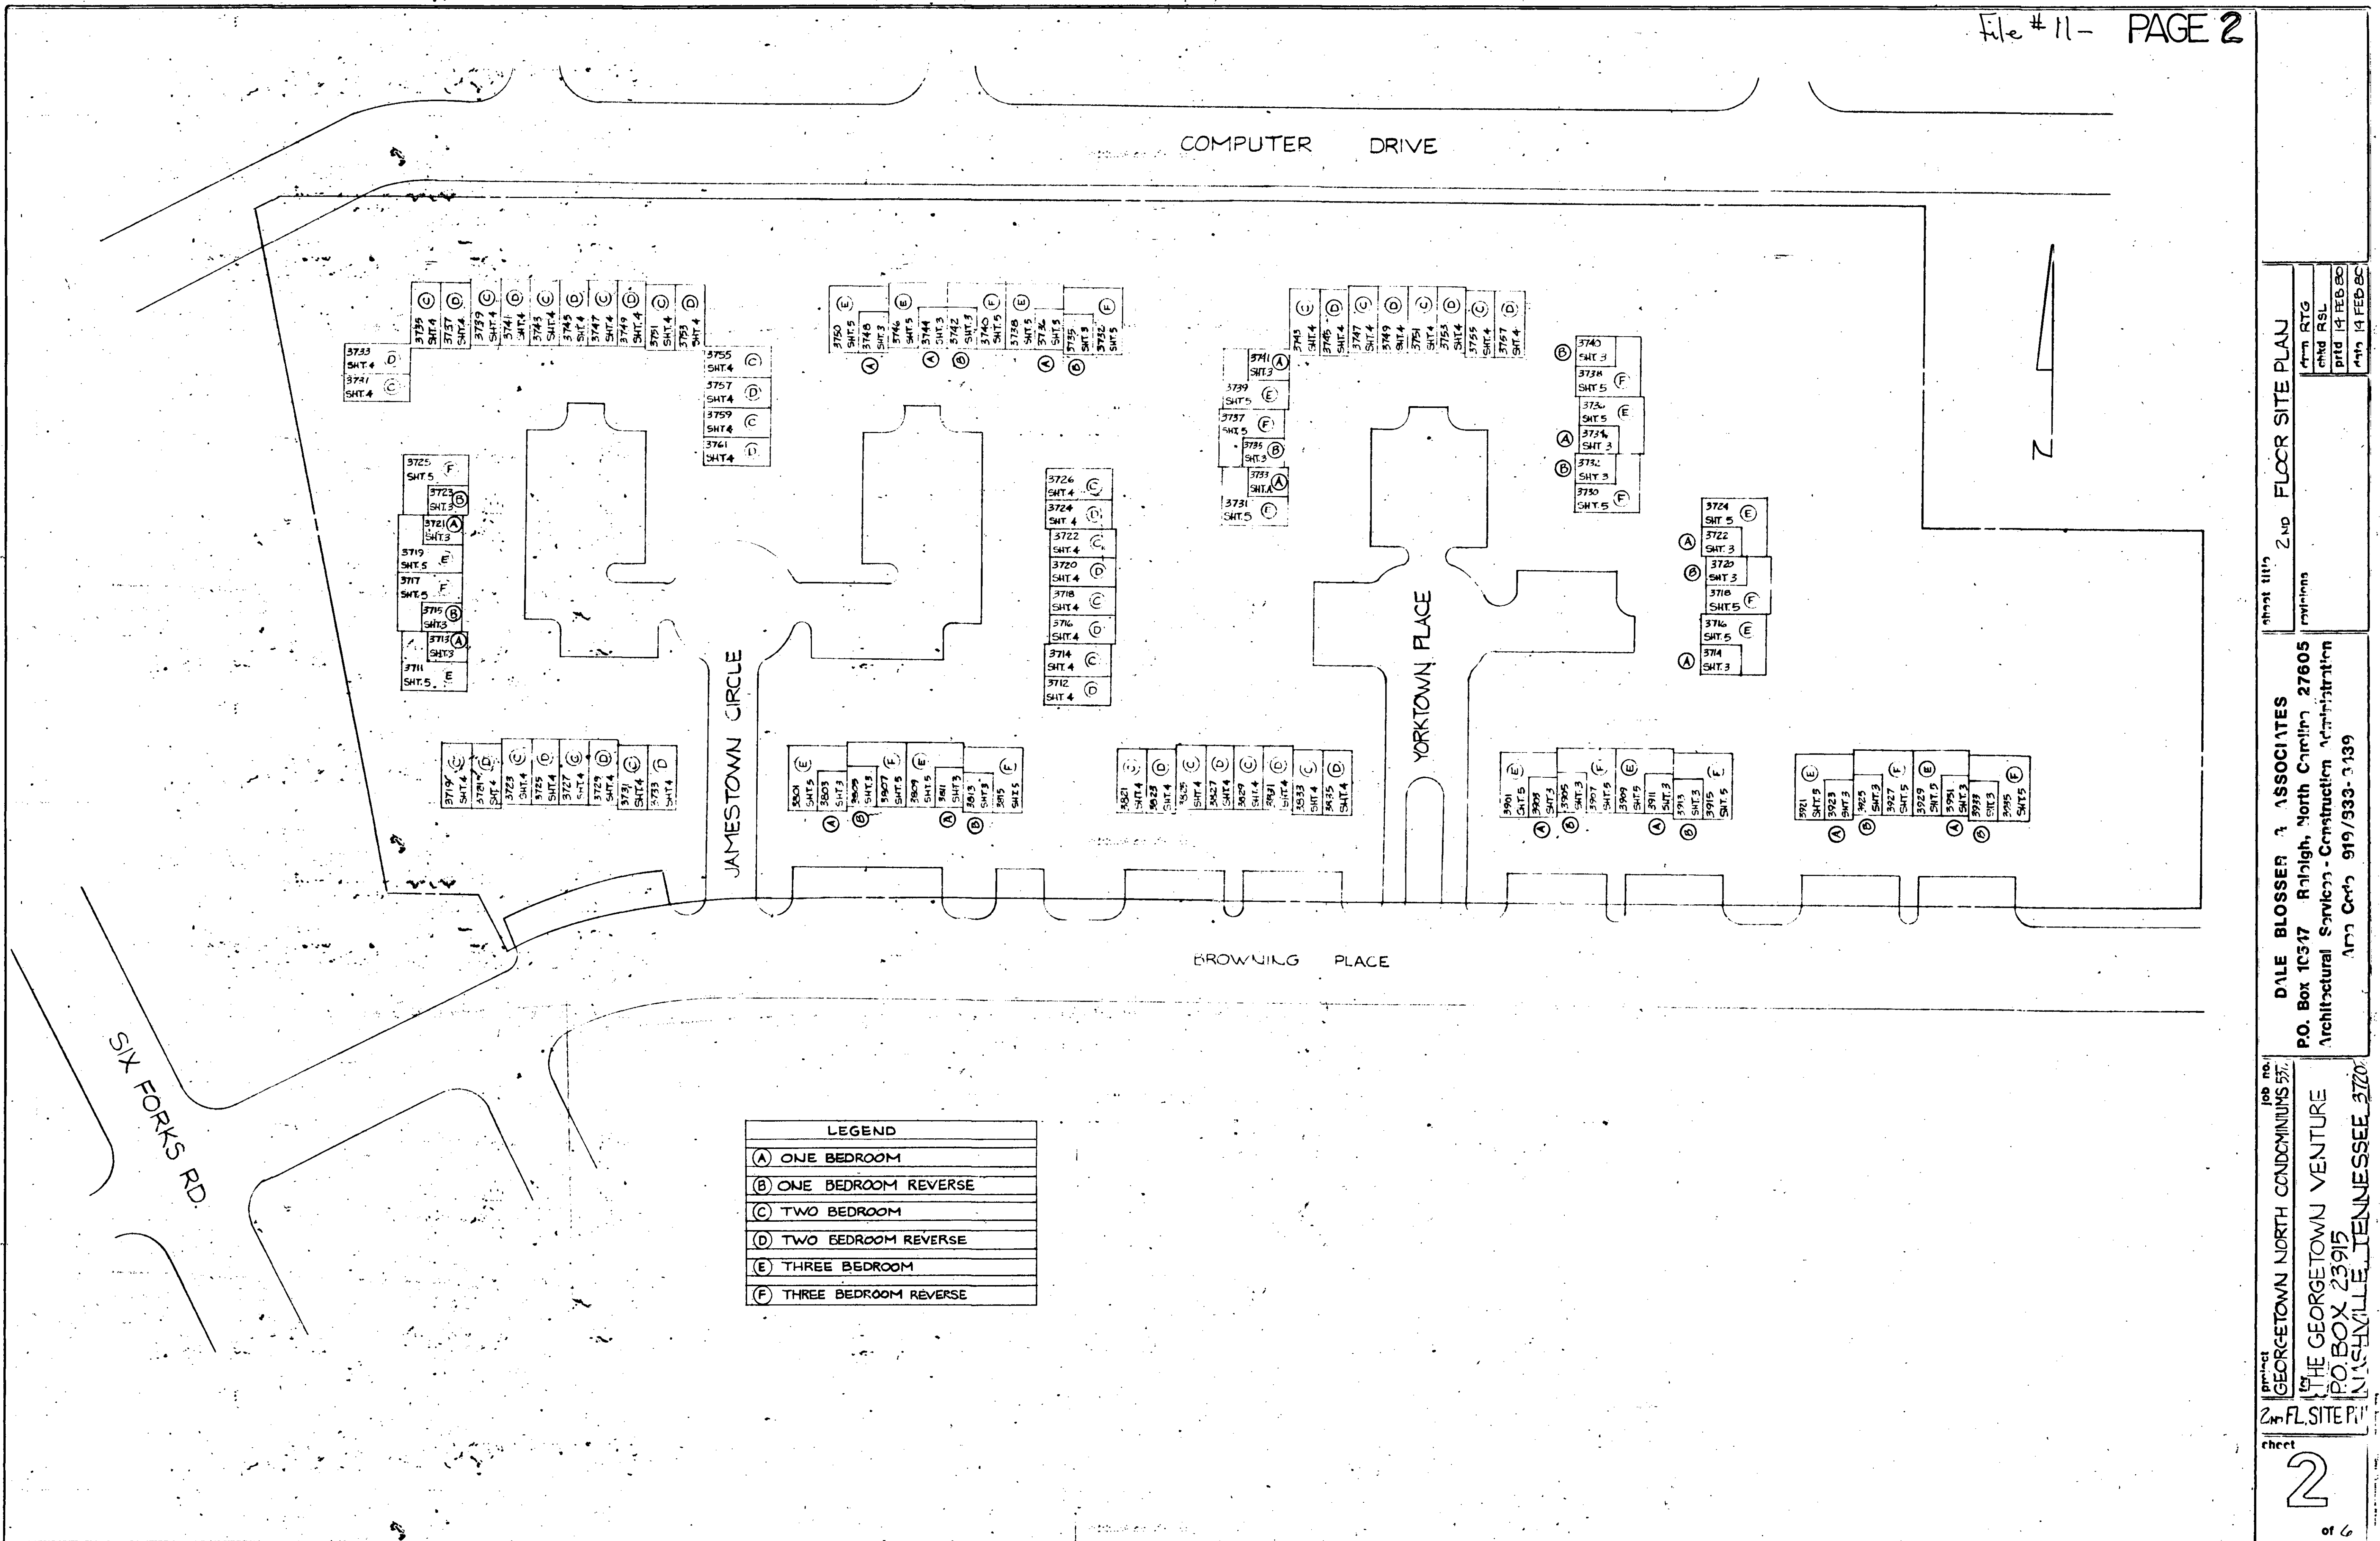


UNIT			DIMENSION						ELEVATION			
ADDRESS	TYPE	SYMBOL	(1)	(2)	(3)	(4)	(5)	(6)	1st FL	1st CLNG	2nd FL	2nd CLNG
* 3713 JAMESTOWN CIRCLE	1BR	(A)	15'-7"	34'-5"	15'-7"	18'-3"	11'-11"	3'-0"	303.33	311.41	322.29	320.37
3715 JAMESTOWN CIRCLE	1BR	(B)	15'-2"	34'-6"	15'-2"	18'-9"	11'-7"	3'-1"	303.33	311.41	322.29	320.37
3721 JAMESTOWN CIRCLE	1BR	(A)	15'-3"	34'-5"	15'-3"	18'-9"	11'-7"	3'-1"	303.33	311.41	322.29	320.37
3723 JAMESTOWN CIRCLE	1BR	(B)	15'-3"	34'-5"	15'-4"	18'-7"	11'-8"	3'-1"	303.33	311.43	322.31	320.37
3748 JAMESTOWN CIRCLE	1BR	(A)	15'-5"	34'-5"	15'-4"	18'-9"	11'-8"	3'-3"	303.30	312.34	323.22	321.28
3746 JAMESTOWN CIRCLE	1BR	(A)	15'-5"	34'-5"	15'-5"	18'-8"	11'-8"	3'-3"	303.36	313.40	324.28	322.34
3742 JAMESTOWN CIRCLE	1BR	(B)	15'-2"	34'-4"	15'-5"	18'-6"	11'-10"	3'-7"	306.36	314.42	325.30	323.36
3736 JAMESTOWN CIRCLE	1BR	(A)	15'-3"	34'-4"	15'-3"	18'-3"	11'-5"	3'-9"	307.36	315.42	326.30	324.36
3734 JAMESTOWN CIRCLE	1BR	(B)	15'-3"	34'-4"	15'-3"	18'-2"	11'-9"	3'-9"	308.36	316.41	327.29	325.35
3803 BROWNING PLACE	1BR	(A)	15'-4"	34'-5"	15'-3"	18'-8"	11'-8"	3'-0"	296.26	304.34	305.22	313.32
3505 BROWNING PLACE	1BR	(B)	15'-3"	34'-4"	15'-4"	18'-7"	11'-8"	3'-0"	294.26	302.32	303.20	311.32
3811 BROWNING PLACE	1BR	(A)	15'-1"	34'-5"	15'-1"	18'-7"	11'-5"	3'-0"	292.26	300.32	301.20	309.30
3813 BROWNING PLACE	1BR	(B)	15'-5"	34'-5"	15'-5"	18'-7"	11'-10"	3'-0"	290.26	298.30	299.18	307.26
3733 YORKTOWN PLACE	1BR	(A)	15'-2"	34'-5"	15'-1"	18'-8"	11'-5"	3'-3"	294.79	302.83	303.71	311.77
3735 YORKTOWN PLACE	1BR	(B)	15'-3"	34'-1"	15'-4"	18'-5"	11'-7"	3'-3"	297.79	305.83	306.71	314.77
3741 YORKTOWN PLACE	1BR	(A)	15'-2"	34'-1"	15'-2"	18'-3"	11'-8"	3'-4"	301.79	309.83	310.71	318.77
3740 YORKTOWN PLACE	1BR	(B)	15'-2"	34'-4"	15'-1"	18'-8"	11'-7"	3'-3"	290.10	298.14	299.02	307.14
3734 YORKTOWN PLACE	1BR	(A)	15'-5"	34'-5"	15'-4"	18'-8"	11'-9"	3'-3"	289.10	297.14	298.02	306.08
3732 YORKTOWN PLACE	1BR	(B)	15'-3"	34'-3"	15'-3"	18'-8"	11'-8"	3'-5"	288.10	296.14	297.02	305.08
3722 YORKTOWN PLACE	1BR	(A)	15'-3"	34'-3"	15'-3"	18'-7"	11'-8"	3'-4"	280.77	288.81	289.69	297.75
3720 YORKTOWN PLACE	1BR	(B)	15'-0"	34'-5"	15'-1"	18'-4"	11'-6"	3'-8"	280.80	288.84	289.72	297.78
* 3714 YORKTOWN PLACE	1BR	(A)	15'-5"	34'-4"	15'-5"	18'-6"	11'-9"	3'-8"	278.73	286.77	287.65	295.71
3903 BROWNING PLACE	1BR	(A)	15'-3"	34'-3"	15'-3"	18'-3"	11'-7"	3'-7"	274.19	282.23	283.11	291.17
3905 BROWNING PLACE	1BR	(B)	15'-2"	34'-3"	15'-2"	17'-11"	11'-5"	3'-11"	274.19	282.23	283.11	291.17
3911 BROWNING PLACE	1BR	(A)	15'-2"	34'-4"	15'-2"	18'-5"	11'-7"	3'-8"	273.19	281.23	282.11	290.17
3913 BROWNING PLACE	1BR	(B)	15'-3"	34'-4"	15'-3"	18'-4"	11'-7"	3'-7"	273.19	281.23	282.11	290.23
3923 BROWNING PLACE	1BR	(A)	15'-4"	34'-5"	15'-5"	18'-3"	11'-8"	1'-11"	268.24	276.28	277.16	285.28
3925 BROWNING PLACE	1BR	(B)	15'-0"	34'-5"	15'-0"	18'-4"	11'-2"	1'-11"	264.19	274.23	275.11	283.17
3931 BROWNING PLACE	1BR	(A)	15'-2"	34'-4"	15'-3"	18'-1"	11'-8"	1'-11"	264.19	272.23	273.11	281.17
3933 BROWNING PLACE	1BR	(B)	15'-1"	34'-5"	15'-2"	18'-3"	11'-5"	1'-11"	262.24	270.28	271.16	279.26

* DIMENSIONS EXTRAPOLATED FROM ADJACENT UNITS

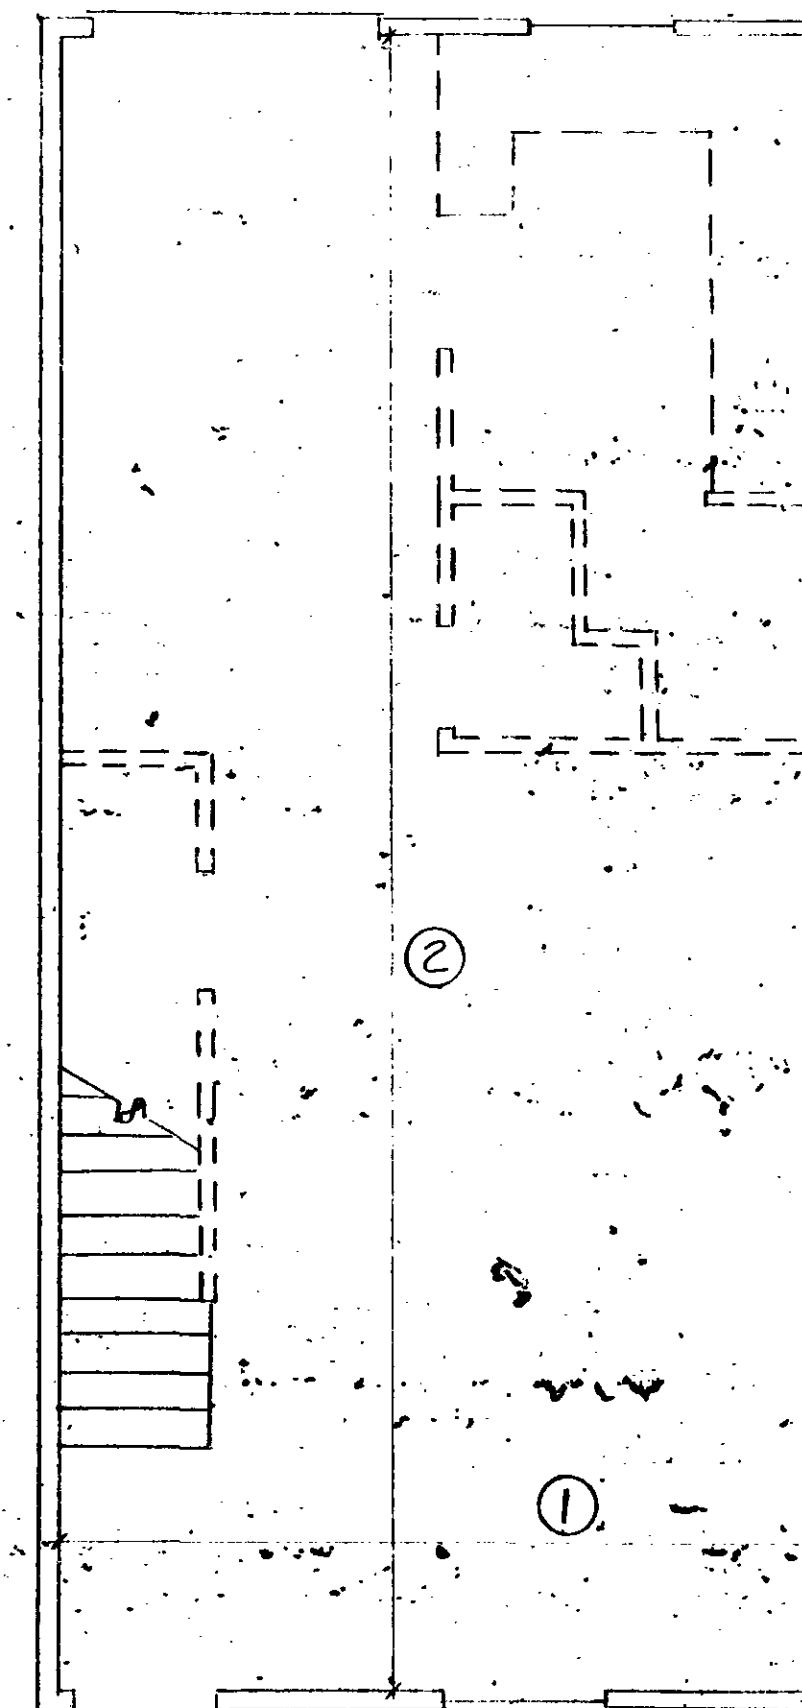


FIRST FLOOR

A ONE-BEDROOM
SCALE 1/4" = 1'-0"

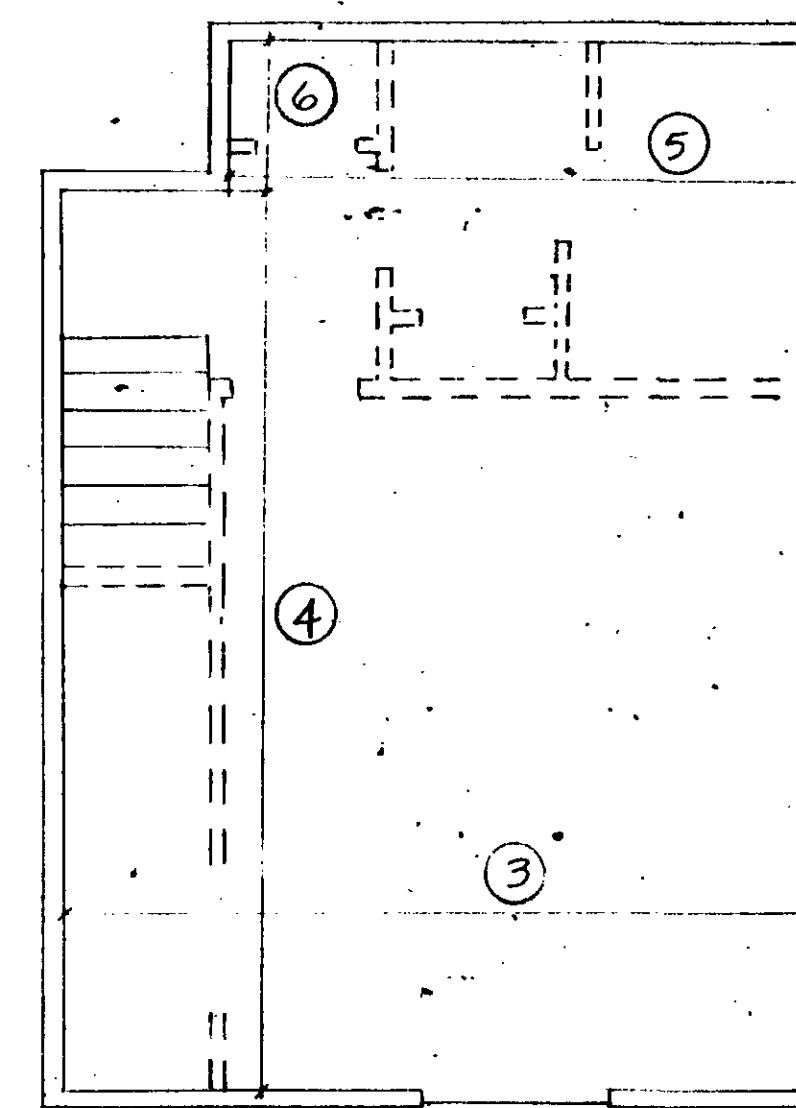


SECOND FLOOR

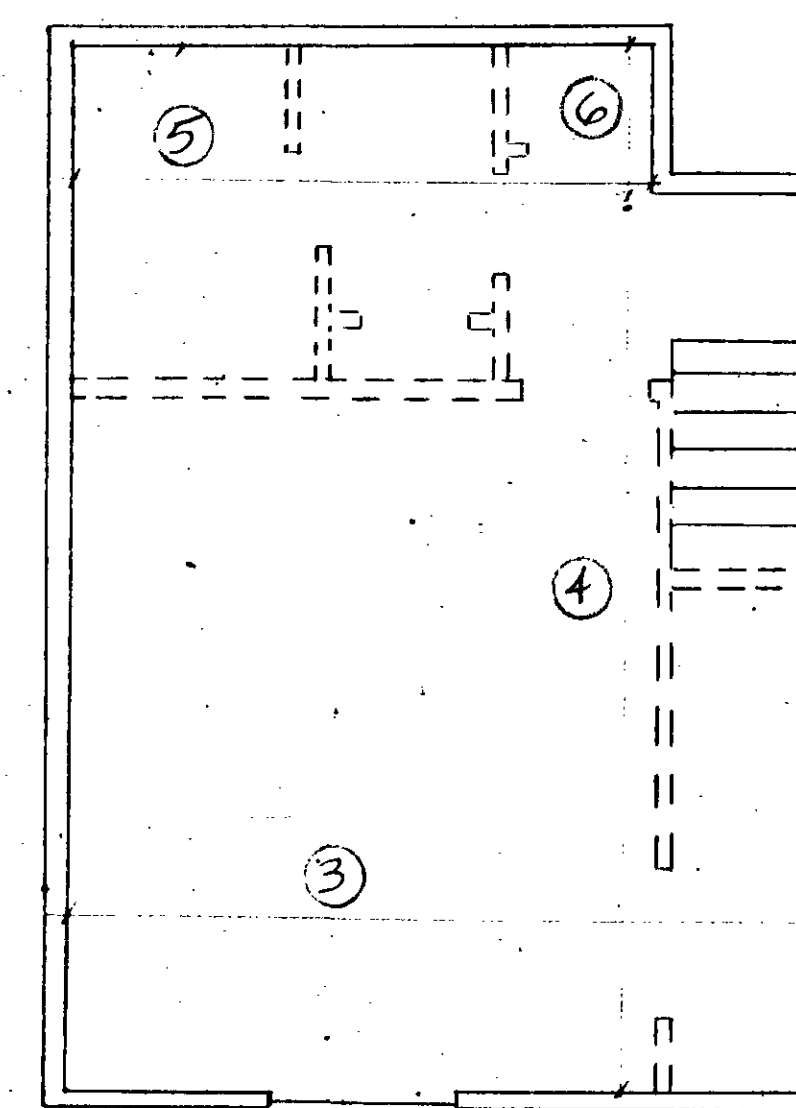

SECOND FLOOR

B ONE-BEDROOM - REVERSED
SCALE 1/4" = 1'-0"

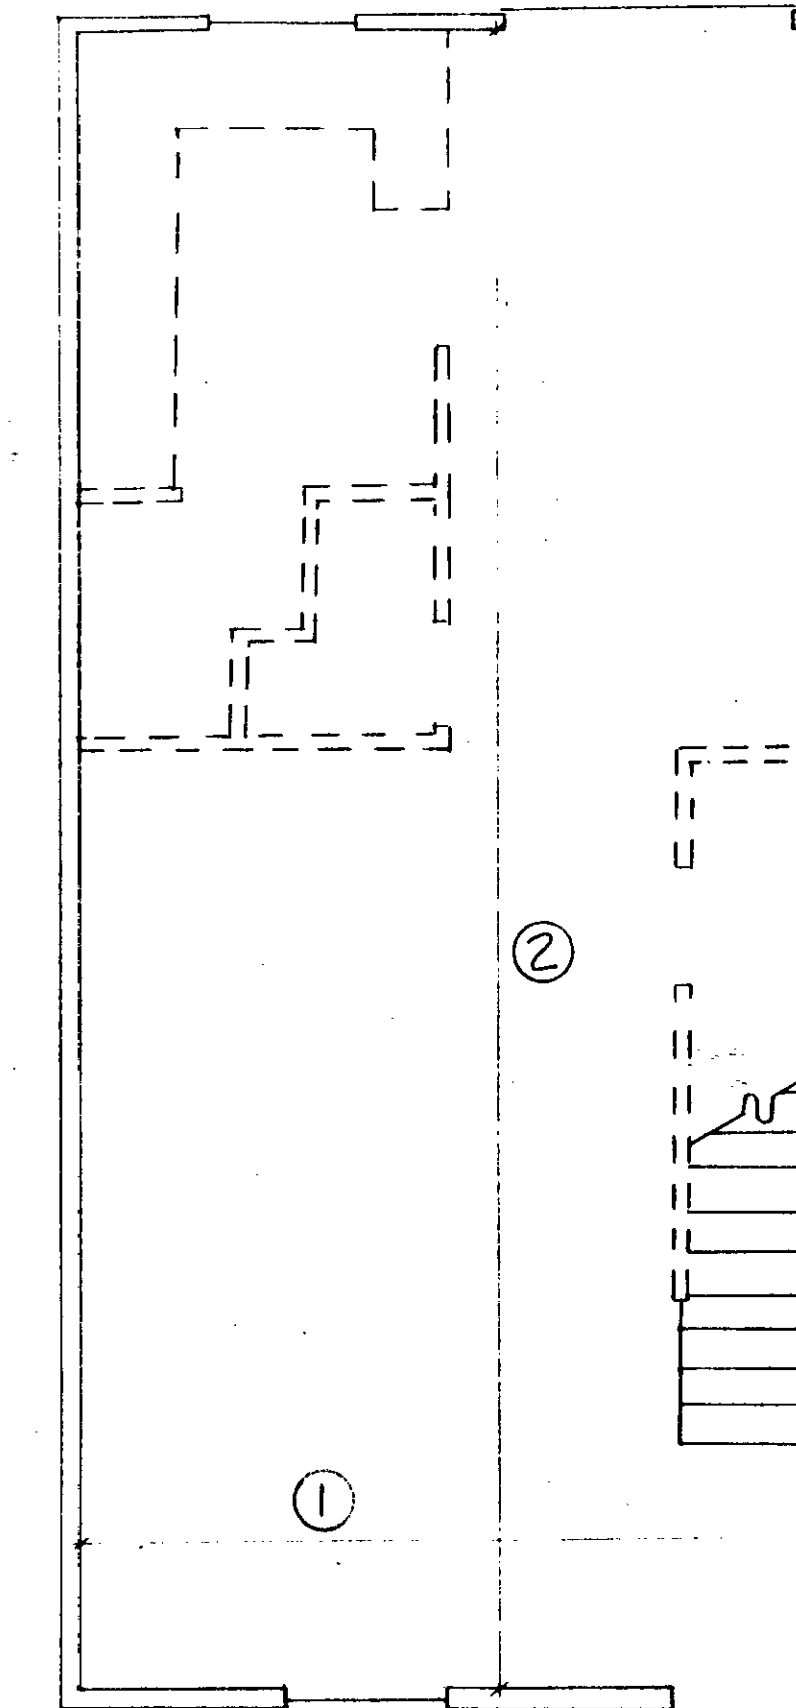


FIRST FLOOR

sheet title 1 BEDROOM FLOOR PLANS		drwn RYG chkd RSL prtd 14 FEB 80 date 14 FEB 80
DALE BLOSSER & ASSOCIATES P.O. Box 10547 Raleigh, North Carolina 27605 Architectural Services - Construction Administration Area Code 919/833-6439		
project GEORGETOWN NORTH CONDOMINIUMS 5379 for THE GEORGETOWN VENTURE P.O. BOX 23915 NASHVILLE, TENNESSEE 37202	job no. 5379	sheet 3 of 6


UNIT			DIMENSION				ELEVATION				UNIT			DIMENSION				ELEVATION			
ADDRESS	TYPE	SYMBOL	①	②	③	④	1st FL.	1st CLNG.	2nd FL.	2nd CLNG.	ADDRESS	TYPE	SYMBOL	①	②	③	④	1st FL.	1st CLNG.	2nd FL.	2nd CLNG.
3719 BROWNING PLACE	2BR	(C)	34'-5"	15'-5"	15'-6"	34'-5"	302.28	310.36	311.24	319.32	3726 JAMESTOWN CIRCLE	2BR	(C)	15'-5"	34'-3"	15'-5"	34'-3"	296.00	304.04	304.92	312.98
3721 BROWNING PLACE	2BR	(D)	34'-5"	15'-6"	15'-6"	34'-5"	302.28	310.32	311.20	319.28	3724 JAMESTOWN CIRCLE	2BR	(D)	15'-4"	34'-4"	15'-4"	34'-4"	296.00	304.04	304.92	312.98
3723 BROWNING PLACE	2BR	(C)	34'-5"	15'-1"	15'-1"	34'-5"	301.31	309.39	310.27	318.35	*3722 JAMESTOWN CIRCLE	2BR	(C)	15'-3"	34'-4"	15'-3"	34'-4"	291.94	299.98	300.86	308.92
3725 BROWNING PLACE	2BR	(D)	34'-5"	15'-0"	15'-0"	34'-5"	301.31	309.41	310.29	318.35	3720 JAMESTOWN CIRCLE	2BR	(D)	15'-1"	34'-4"	15'-1"	34'-4"	291.94	299.98	300.86	308.92
3727 BROWNING PLACE	2BR	(C)	34'-5"	15'-2"	15'-2"	34'-5"	300.26	308.32	309.20	317.30	3718 JAMESTOWN CIRCLE	2BR	(C)	15'-6"	34'-4"	15'-4"	34'-4"	288.94	296.98	297.86	305.29
3729 BROWNING PLACE	2BR	(D)	34'-5"	15'-2"	15'-2"	34'-5"	300.26	308.34	309.22	317.30	3716 JAMESTOWN CIRCLE	2BR	(D)	15'-1"	34'-4"	15'-1"	34'-4"	288.94	296.98	297.86	305.92
3731 BROWNING PLACE	2BR	(C)	34'-5"	15'-3"	15'-3"	34'-5"	299.17	307.23	308.11	316.21	3714 JAMESTOWN CIRCLE	2BR	(C)	15'-3"	34'-5"	15'-3"	34'-5"	287.92	295.96	296.84	304.90
3733 BROWNING PLACE	2BR	(D)	34'-5"	15'-4"	15'-4"	34'-5"	299.17	307.25	308.13	316.21	3712 JAMESTOWN CIRCLE	2BR	(D)	15'-2"	34'-4"	15'-3"	34'-4"	287.92	295.96	296.84	304.90
3731 JAMESTOWN CIRCLE	2BR	(C)	34'-5"	15'-4"	15'-4"	34'-5"	303.33	311.41	312.29	320.35	3821 BROWNING PLACE	2BR	(C)	15'-3"	34'-5"	15'-3"	34'-5"	284.22	292.28	293.16	301.24
3733 JAMESTOWN CIRCLE	2BR	(D)	34'-4"	15'-4"	15'-5"	34'-4"	303.33	311.39	312.27	320.33	3823 BROWNING PLACE	2BR	(D)	15'-4"	34'-4"	15'-3"	34'-4"	284.22	292.26	293.14	301.20
3735 JAMESTOWN CIRCLE	2BR	(C)	34'-4"	15'-4"	15'-4"	34'-4"	303.35	311.39	312.27	320.33	3825 BROWNING PLACE	2BR	(C)	15'-2"	34'-5"	15'-2"	34'-5"	284.18	292.24	293.12	301.20
3737 JAMESTOWN CIRCLE	2BR	(D)	34'-5"	15'-4"	15'-4"	34'-5"	303.35	311.39	312.27	320.33	3827 BROWNING PLACE	2BR	(D)	15'-2"	34'-4"	15'-3"	34'-4"	284.18	292.24	293.14	301.22
3739 JAMESTOWN CIRCLE	2BR	(C)	34'-5"	15'-4"	15'-5"	34'-5"	302.31	310.39	311.27	319.33	3829 BROWNING PLACE	2BR	(C)	15'-5"	34'-4"	15'-2"	34'-4"	282.89	290.95	291.83	299.89
3741 JAMESTOWN CIRCLE	2BR	(D)	34'-5"	15'-4"	15'-4"	34'-5"	302.31	310.35	311.23	319.29	3831 BROWNING PLACE	2BR	(D)	15'-3"	34'-5"	15'-3"	34'-5"	282.89	290.97	291.85	299.95
3743 JAMESTOWN CIRCLE	2BR	(C)	34'-5"	15'-4"	15'-5"	34'-5"	301.34	309.38	310.26	318.32	3833 BROWNING PLACE	2BR	(C)	15'-1"	34'-3"	15'-0"	34'-3"	282.90	290.94	291.82	299.88
3745 JAMESTOWN CIRCLE	2BR	(D)	34'-5"	15'-4"	15'-4"	34'-5"	301.34	309.38	310.26	318.32	3835 BROWNING PLACE	2BR	(D)	15'-5"	34'-4"	15'-4"	34'-4"	282.90	290.94	291.82	299.88
*3747 JAMESTOWN CIRCLE	2BR	(C)	34'-5"	15'-3"	15'-3"	34'-5"	300.36	308.40	309.28	317.34	3743 YORKTOWN PLACE	2BR	(C)	15'-2"	34'-6"	15'-2"	34'-6"	303.79	311.83	312.71	320.79
3749 JAMESTOWN CIRCLE	2BR	(D)	34'-5"	15'-2"	15'-2"	34'-5"	300.36	308.42	309.30	317.36	3745 YORKTOWN PLACE	2BR	(D)	15'-2"	34'-5"	15'-4"	34'-5"	303.79	311.83	312.71	320.77
*3751 JAMESTOWN CIRCLE	2BR	(C)	34'-5"	15'-3"	15'-3"	34'-5"	299.34	307.38	308.26	316.32	3747 YORKTOWN PLACE	2BR	(C)	15'-8"	34'-4"	15'-8"	34'-4"	302.79	310.83	311.71	319.77
3753 JAMESTOWN CIRCLE	2BR	(D)	34'-4"	15'-4"	15'-4"	34'-4"	299.34	307.40	308.28	316.34	3749 YORKTOWN PLACE	2BR	(D)	15'-8"	34'-5"	15'-8"	34'-5"	302.79	310.83	311.71	319.77
3755 JAMESTOWN CIRCLE	2BR	(C)	34'-5"	15'-7"	15'-7"	34'-5"	298.31	306.35	307.23	315.31	3751 YORKTOWN PLACE	2BR	(C)	15'-6"	34'-4"	15'-8"	34'-4"	299.78	307.82	308.70	316.74
3757 JAMESTOWN CIRCLE	2BR	(D)	34'-6"	15'-4"	15'-4"	34'-5"	298.31	306.35	307.23	315.31	3753 YORKTOWN PLACE	2BR	(D)	15'-6"	34'-5"	15'-5"	34'-5"	299.78	307.82	308.70	316.76
3759 JAMESTOWN CIRCLE	2BR	(C)	34'-5"	15'-2"	15'-3"	34'-5"	298.29	306.33	307.21	315.27	3755 YORKTOWN PLACE	2BR	(C)	15'-5"	34'-5"	15'-4"	34'-5"	296.78	304.82	305.70	313.76
3761 JAMESTOWN CIRCLE	2BR	(D)	34'-6"	15'-3"	15'-3"	34'-6"	298.29	306.33	307.21	315.27	3757 YORKTOWN PLACE	2BR	(D)	15'-6"	34'-5"	15'-7"	34'-5"	296.78	304.82	305.70	313.76

* DIMENSIONS EXTRAPOLATED FROM ADJACENT UNITS

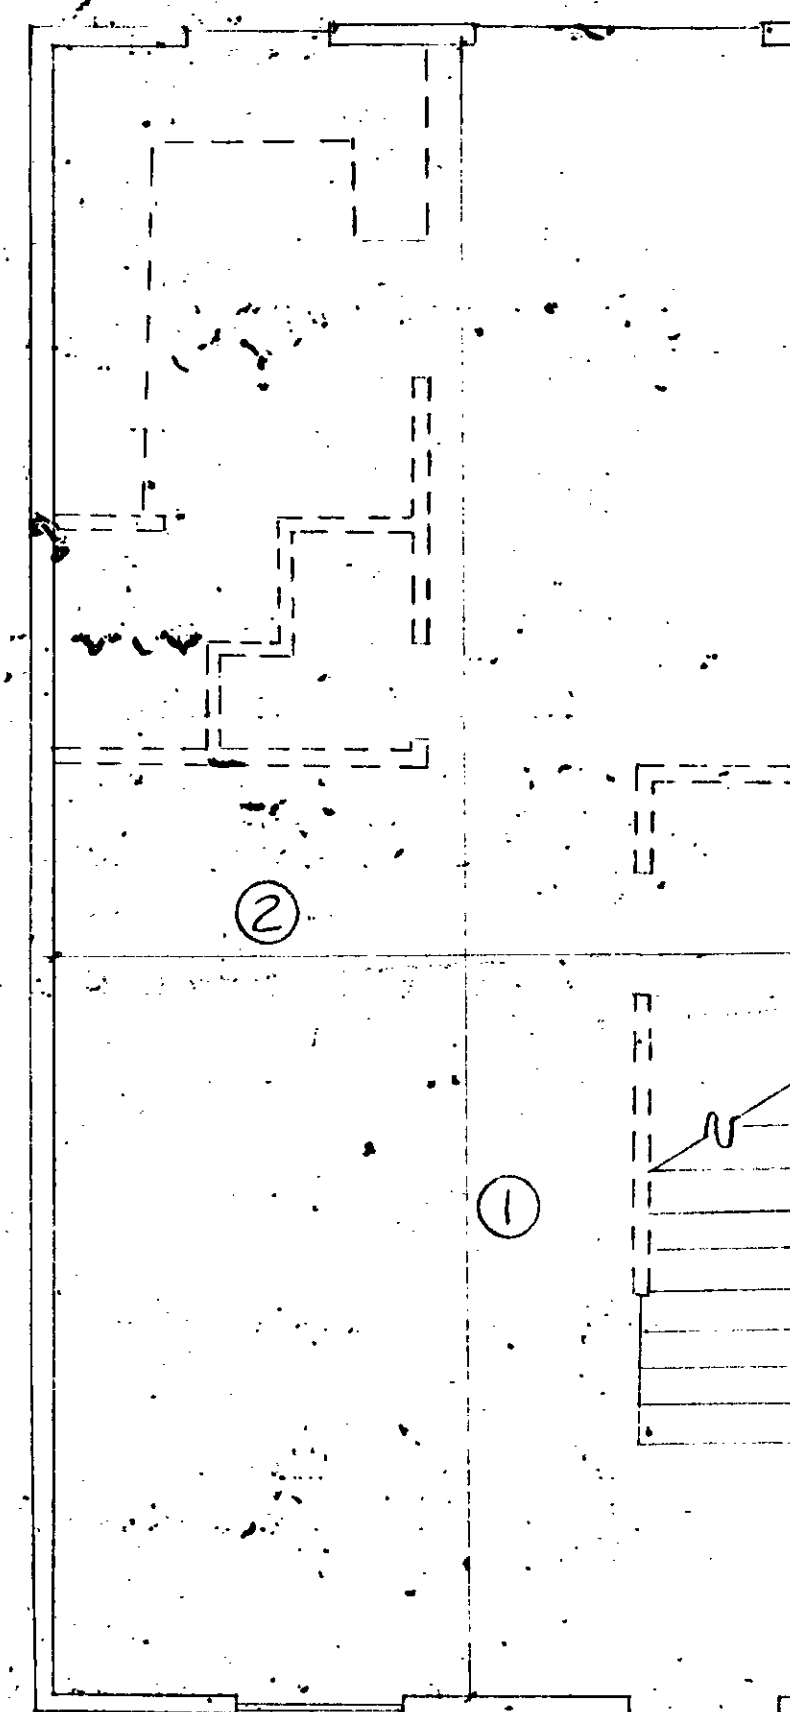


FIRST FLOOR

(C) 2 BEDROOM
SCALE 1/4"=1'-0"

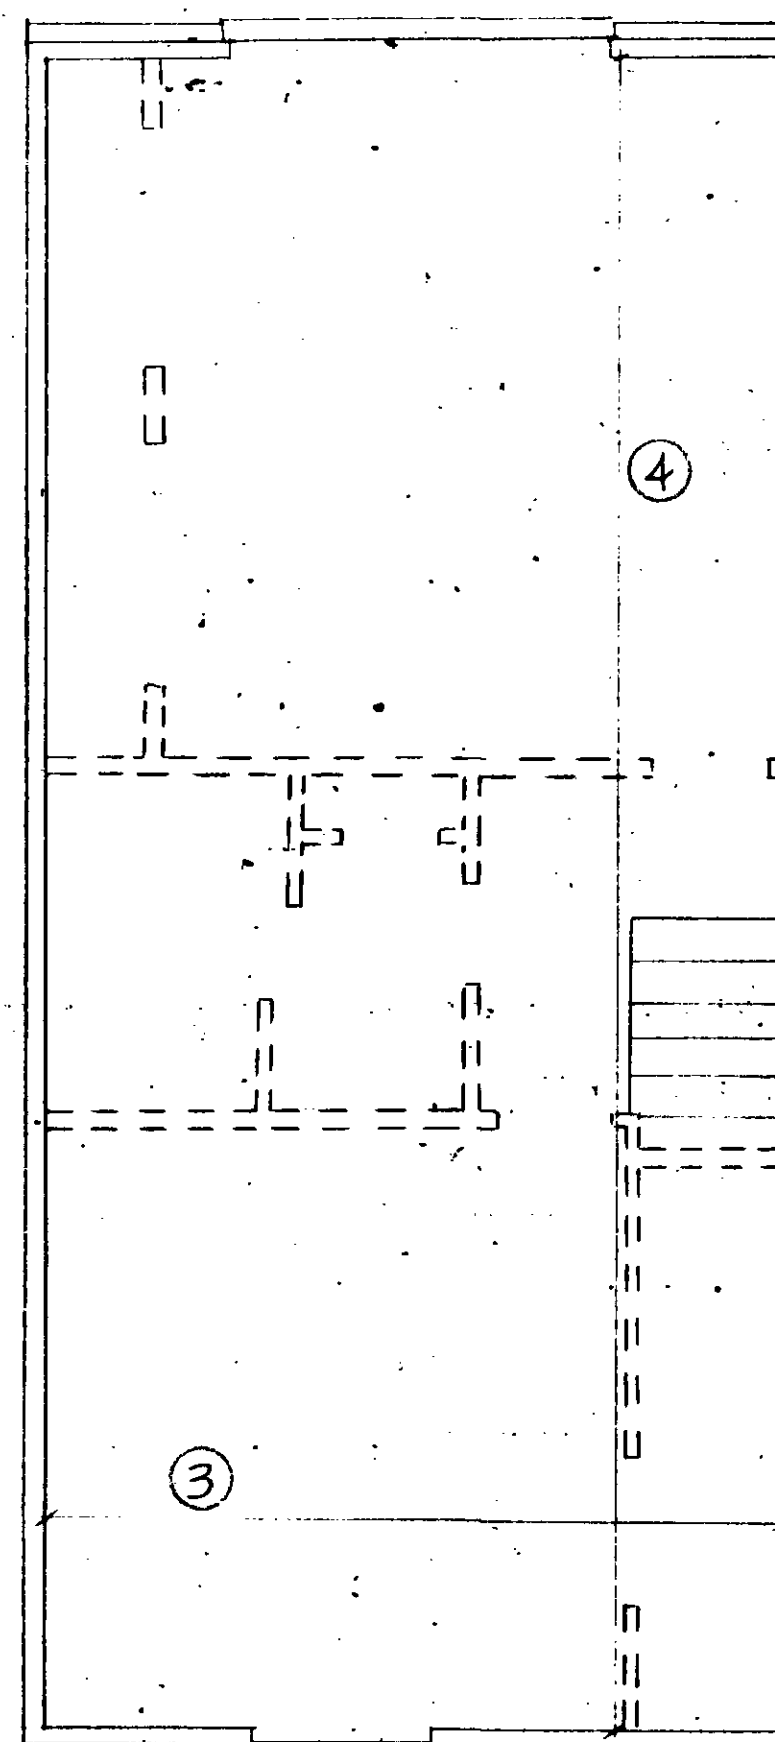


SECOND FLOOR

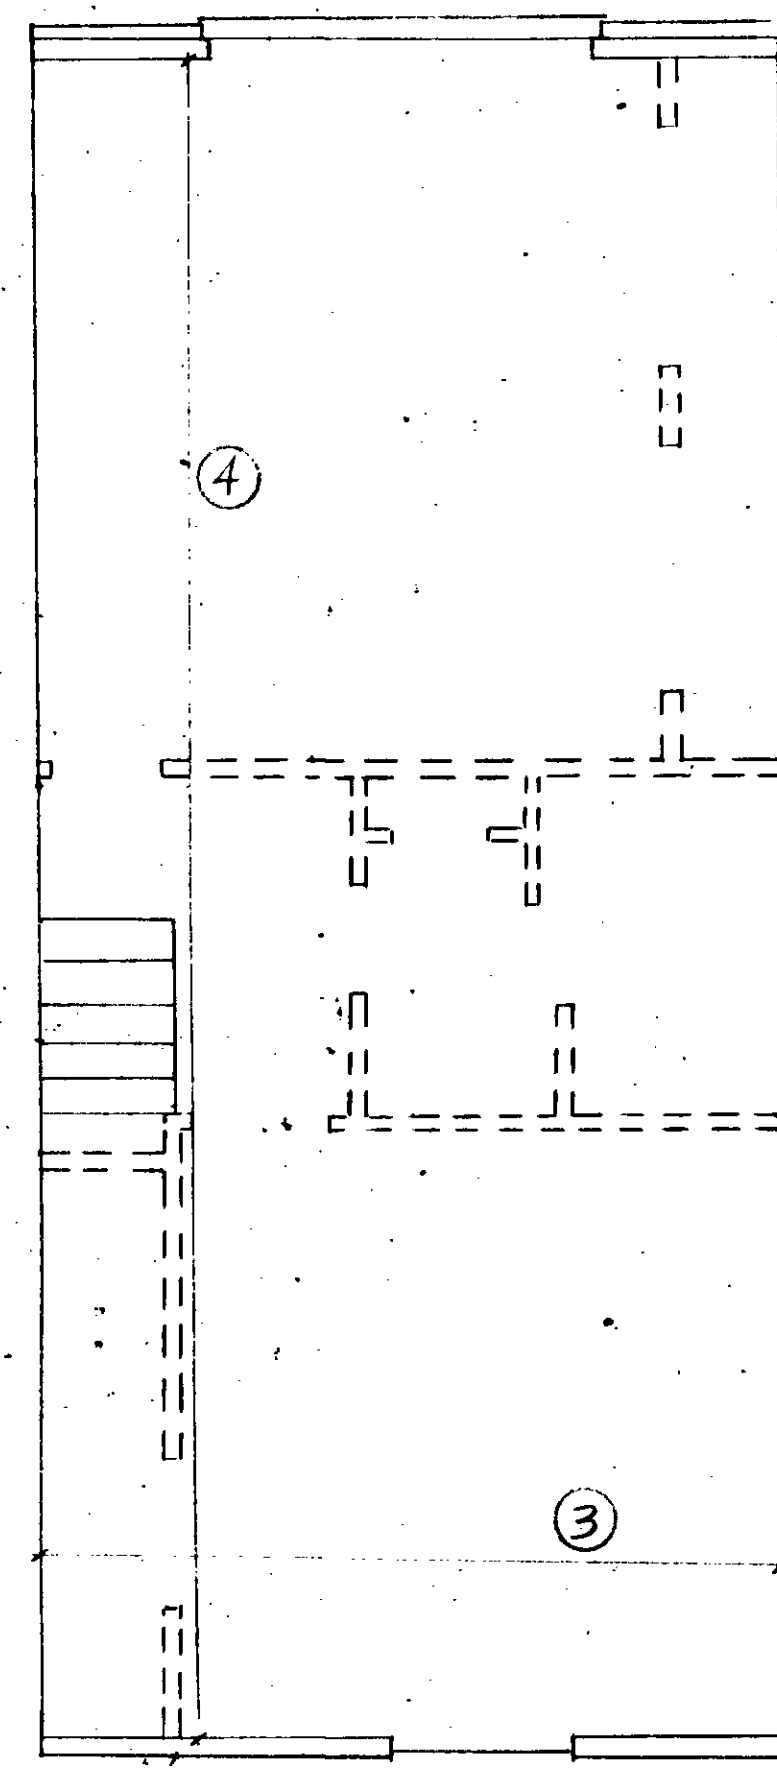

SECOND FLOOR

(D) 2 BEDROOM - REVERSED
SCALE 1/4"=1'-0"

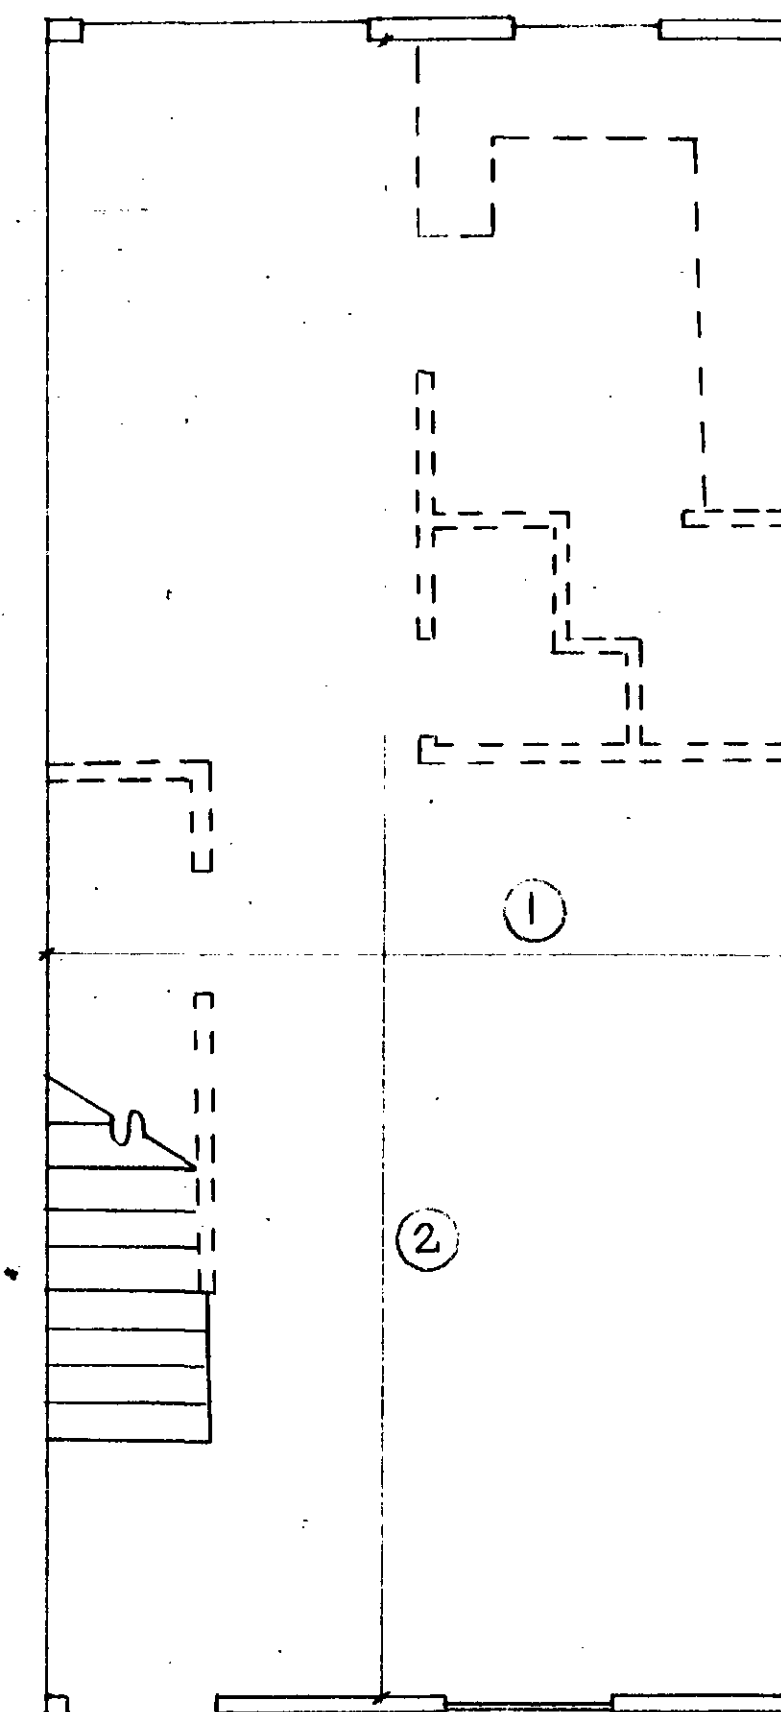

FIRST FLOOR

sheet title		2 BEDROOM FLOOR PLANS	
drawn	RTG	checked	RSJ
date	14 FEB 80	date	14 FEB 80


DALE BLOSSER & ASSOCIATES
P.O. Box 10547 Raleigh, North Carolina 27605
Architectural Services - Construction Administration
Area Code 919/833-6439

project
GEORGETOWN NORTH CONDOMINIUMS 5379
for
THE GEORGETOWN VENTURE
P.O. BOX 23915
NASHVILLE, TENNESSEE 37202


2BDRM
sheet
4
of 6

UNIT			DIMENSION										ELEVATION			
ADDRESS.	TYPE	SYMBOL	①	②	③	④	⑤	⑥	⑦	⑧	1st FL.	1st CLNG	2nd FL.	2nd CLNG		
3711 JAMESTOWN CIRCLE	3BR	E	15'-0"	34'-5"	15'-0"	34'-5"	3'-0"	3'-8"	31'-3"	12'-1"	303.53	311.41	312.29	320.37		
3717 JAMESTOWN CIRCLE	3BR	F	15'-3"	34'-6"	15'-3"	34'-6"	3'-7"	3'-0"	31'-2"	11'-8"	303.33	311.41	312.29	320.37		
3719 JAMESTOWN CIRCLE	3BR	E	15'-4"	34'-5"	15'-4"	34'-5"	3'-1"	3'-7"	31'-0"	12'-2"	303.33	311.41	312.29	320.37		
3725 JAMESTOWN CIRCLE	3BR	F	15'-3"	34'-4"	15'-3"	34'-4"	3'-8"	3'-1"	31'-3"	12'-1"	303.33	311.43	312.31	320.37		
3750 JAMESTOWN CIRCLE	3BR	E	15'-1"	34'-5"	15'-1"	34'-5"	3'-4"	3'-9"	31'-0"	12'-4"	303.30	312.34	313.22	321.28		
3748 JAMESTOWN CIRCLE	3BR	E	15'-4"	34'-4"	15'-4"	34'-4"	3'-3"	3'-8"	31'-5"	11'-10"	305.36	313.40	314.28	322.34		
3740 JAMESTOWN CIRCLE	3BR	F	15'-0"	34'-3"	15'-0"	34'-4"	3'-7"	3'-7"	30'-10"	11'-10"	306.36	314.40	315.28	323.34		
3738 JAMESTOWN CIRCLE	3BR	E	15'-3"	34'-4"	15'-2"	34'-5"	3'-9"	3'-10"	31'-2"	11'-9"	307.36	315.40	316.28	324.34		
3732 JAMESTOWN CIRCLE	3BR	F	15'-3"	34'-4"	15'-3"	34'-4"	3'-8"	3'-7"	31'-3"	11'-8"	308.36	316.40	317.28	325.34		
*3801 BROWNING PLACE	3BR	E	15'-3"	34'-5"	15'-3"	34'-5"	3'-8"	3'-8"	31'-0"	12'-4"	296.26	304.30	305.18	313.24		
3807 BROWNING PLACE	3BR	F	15'-3"	34'-5"	15'-2"	34'-5"	3'-0"	3'-8"	31'-0"	12'-2"	294.26	302.34	303.22	311.30		
3809 BROWNING PLACE	3BR	E	15'-2"	34'-4"	15'-2"	34'-4"	3'-0"	3'-7"	30'-11"	12'-2"	292.26	300.36	301.24	309.34		
3815 BROWNING PLACE	3BR	F	15'-4"	34'-4"	15'-4"	34'-4"	3'-0"	3'-8"	31'-5"	12'-1"	290.26	298.34	299.22	307.26		
3731 YORKTOWN PLACE	3BR	E	15'-1"	34'-5"	15'-2"	34'-5"	3'-3"	3'-8"	30'-10"	11'-10"	294.79	302.83	303.71	311.77		
3737 YORKTOWN PLACE	3BR	F	15'-5"	34'-1"	15'-5"	34'-1"	3'-4"	3'-8"	31'-4"	11'-7"	297.79	305.83	306.71	314.77		
3739 YORKTOWN PLACE	3BR	E	15'-2"	34'-0"	15'-2"	34'-0"	3'-5"	3'-7"	31'-0"	11'-10"	301.79	309.83	310.71	318.77		
3735 YORKTOWN PLACE	3BR	F	15'-2"	34'-5"	15'-5"	34'-5"	3'-3"	3'-6"	30'-11"	11'-11"	290.10	298.14	299.02	307.08		
3736 YORKTOWN PLACE	3BR	E	15'-4"	34'-6"	15'-4"	34'-6"	3'-3"	3'-7"	31'-3"	11'-10"	289.10	297.14	298.02	306.08		
3730 YORKTOWN PLACE	3BR	F	15'-8"	34'-3"	15'-2"	34'-3"	3'-3"	3'-7"	31'-0"	11'-9"	288.10	296.14	297.02	305.08		
3724 YORKTOWN PLACE	3BR	E	15'-3"	34'-4"	15'-3"	34'-4"	3'-3"	3'-6"	31'-1"	11'-10"	280.77	288.83	289.71	297.77		
3718 YORKTOWN PLACE	3BR	F	15'-7"	34'-5"	15'-6"	34'-5"	3'-8"	3'-7"	31'-2"	11'-9"	280.80	288.84	289.72	297.78		
3716 YORKTOWN PLACE	3BR	E	15'-2"	34'-4"	15'-3"	34'-4"	3'-8"	3'-8"	31'-1"	11'-9"	278.73	286.77	287.65	295.71		
3901 BROWNING PLACE	3BR	E	15'-4"	34'-3"	15'-4"	34'-3"	3'-6"	3'-9"	31'-3"	11'-10"	274.19	282.23	283.11	291.21		
*3907 BROWNING PLACE	3BR	F	15'-3"	34'-3"	15'-3"	34'-3"	3'-11"	3'-9"	30'-10"	11'-11"	274.19	282.23	283.11	291.17		
3909 BROWNING PLACE	3BR	E	15'-3"	34'-4"	15'-3"	34'-4"	3'-7"	3'-8"	31'-1"	11'-9"	273.19	281.23	282.11	290.17		
3915 BROWNING PLACE	3BR	F	15'-3"	34'-4"	15'-2"	34'-4"	3'-7"	3'-8"	31'-1"	11'-9"	273.19	281.23	282.11	290.17		
3921 BROWNING PLACE	3BR	E	15'-3"	34'-5"	15'-2"	34'-5"	1'-11"	3'-9"	31'-1"	13'-8"	268.24	276.28	277.16	285.28		
3927 BROWNING PLACE	3BR	F	15'-3"	34'-5"	15'-3"	34'-5"	1'-11"	3'-10"	30'-4"	13'-7"	266.19	274.23	275.11	283.17		
3929 BROWNING PLACE	3BR	E	15'-5"	34'-5"	15'-5"	34'-5"	2'-0"	3'-9"	31'-4"	13'-8"	264.19	272.23	273.11	281.19		
*3935 BROWNING PLACE	3BR	F	15'-2"	34'-6"	15'-2"	34'-6"	1'-11"	3'-9"	30'-9"	13'-10"	262.24	270.28	271.16	279.22		


* DIMENSIONS EXTRAPOLATED FROM ADJACENT UNITS

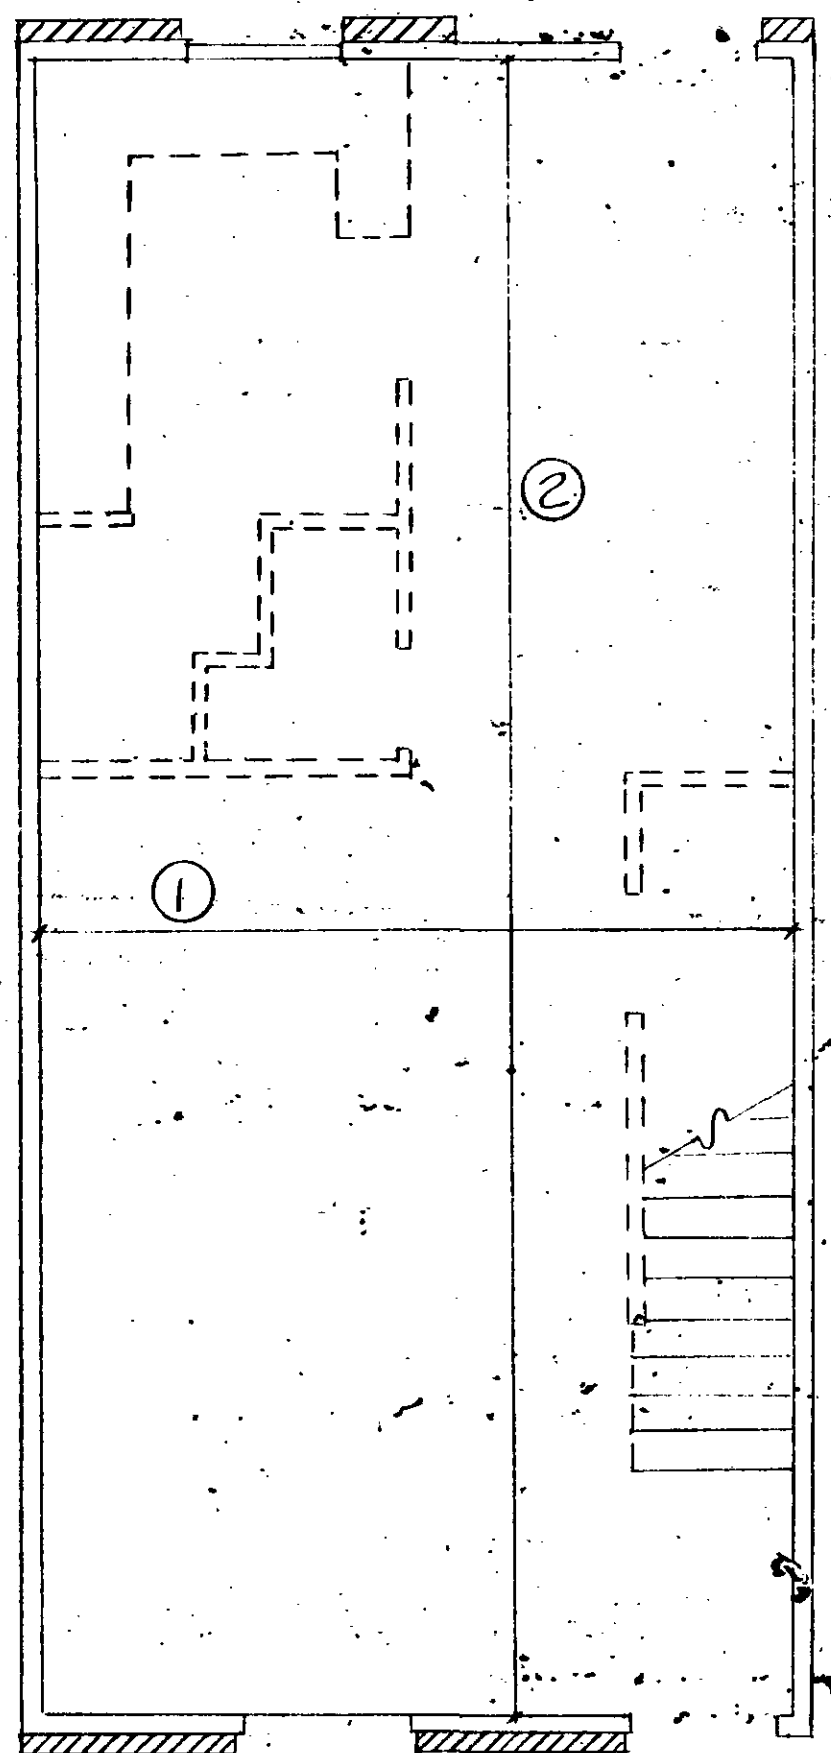


FIRST FLOOR
E 3 BEDROOM
SCALE 1/4" = 1'-0"

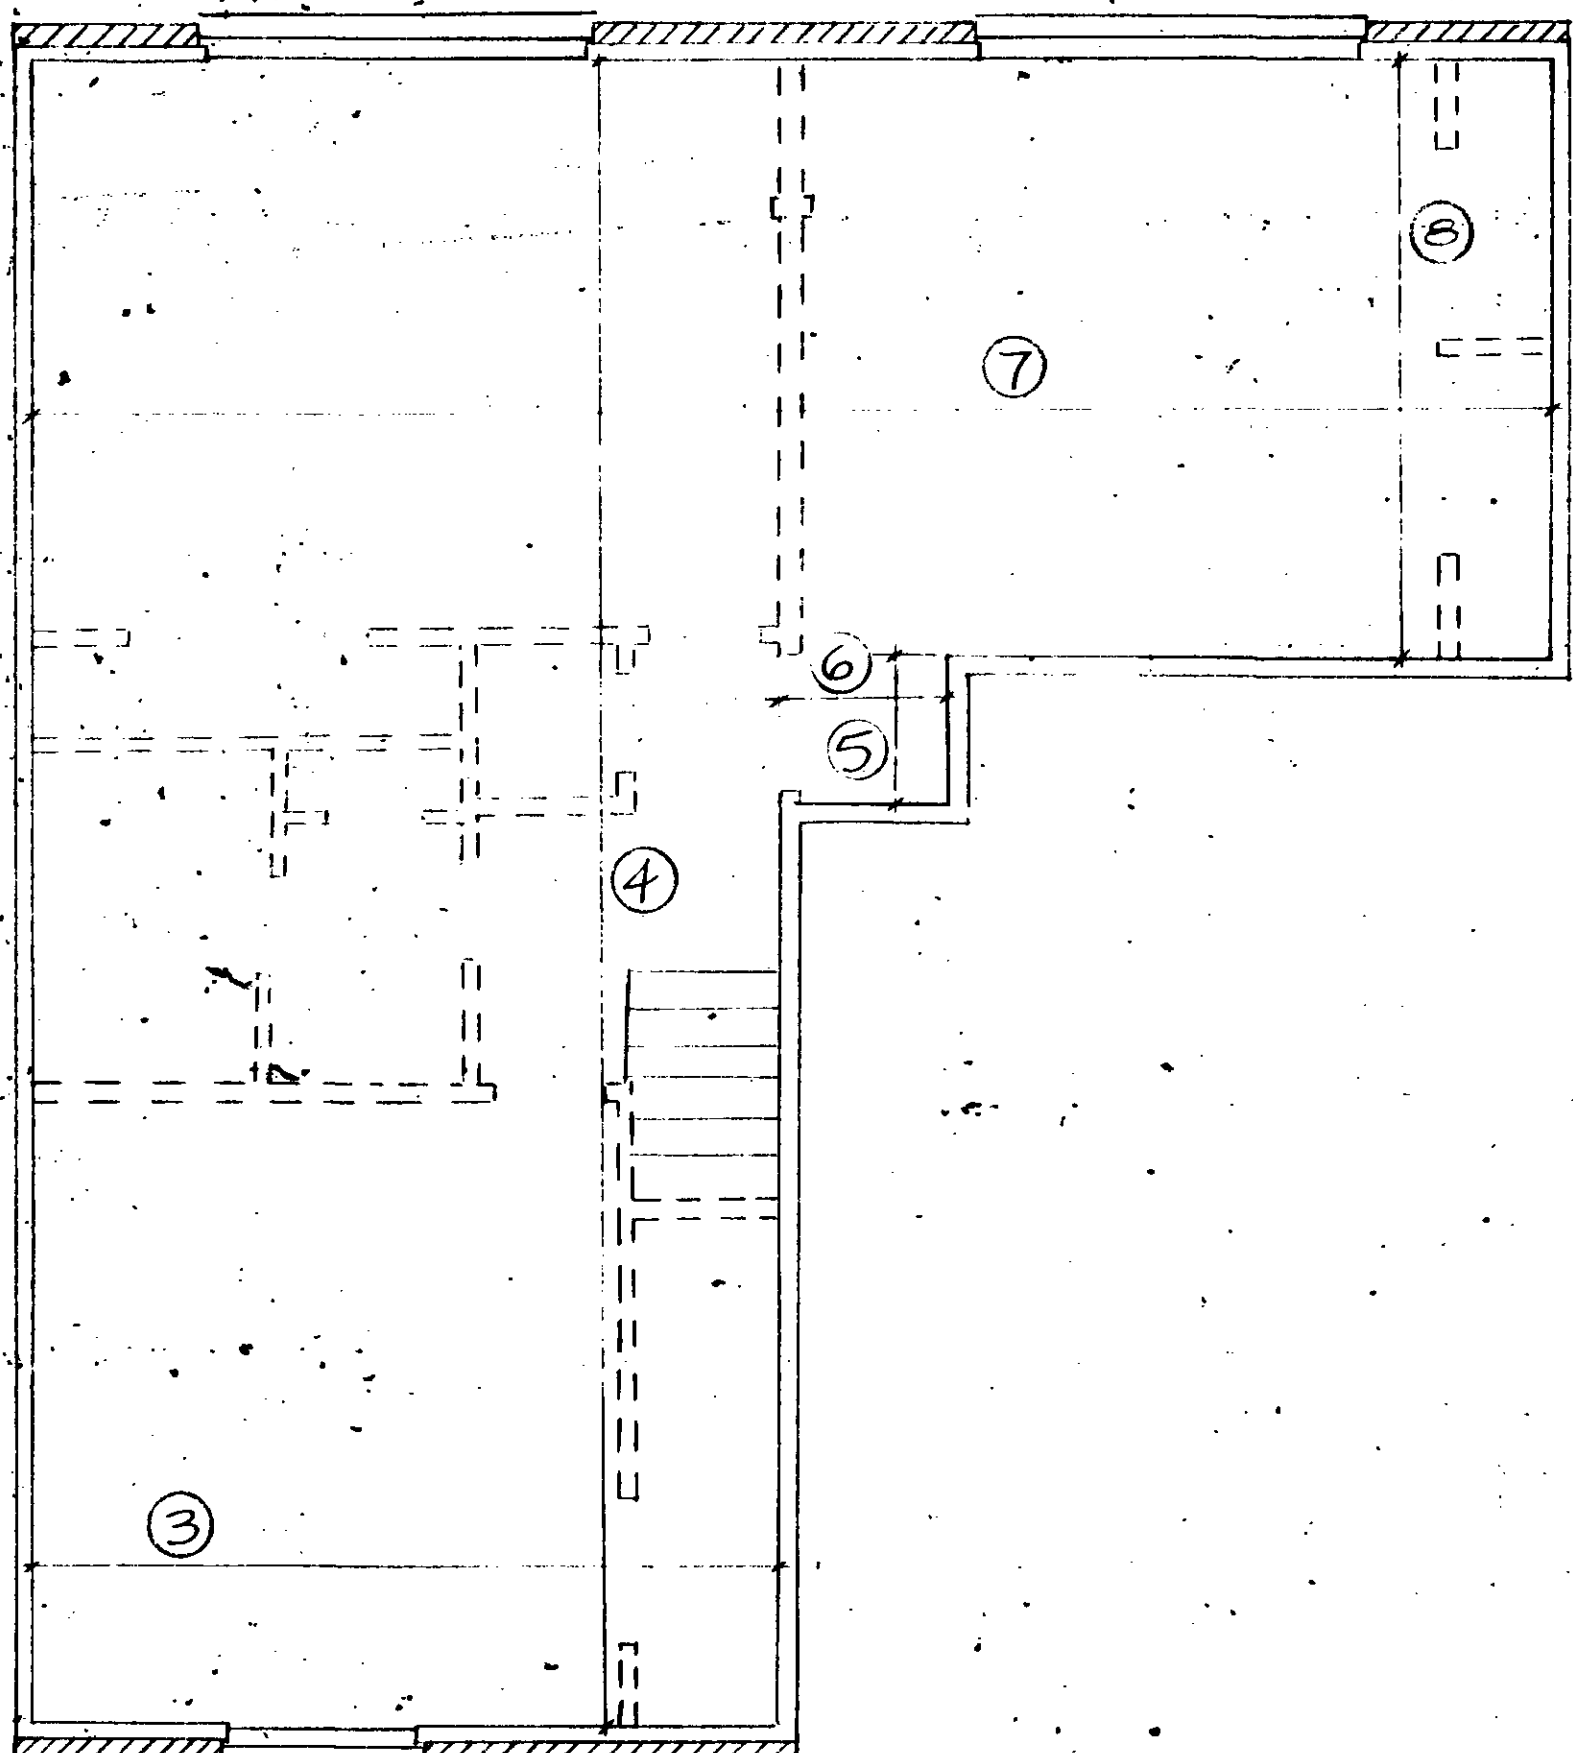

SECOND FLOOR

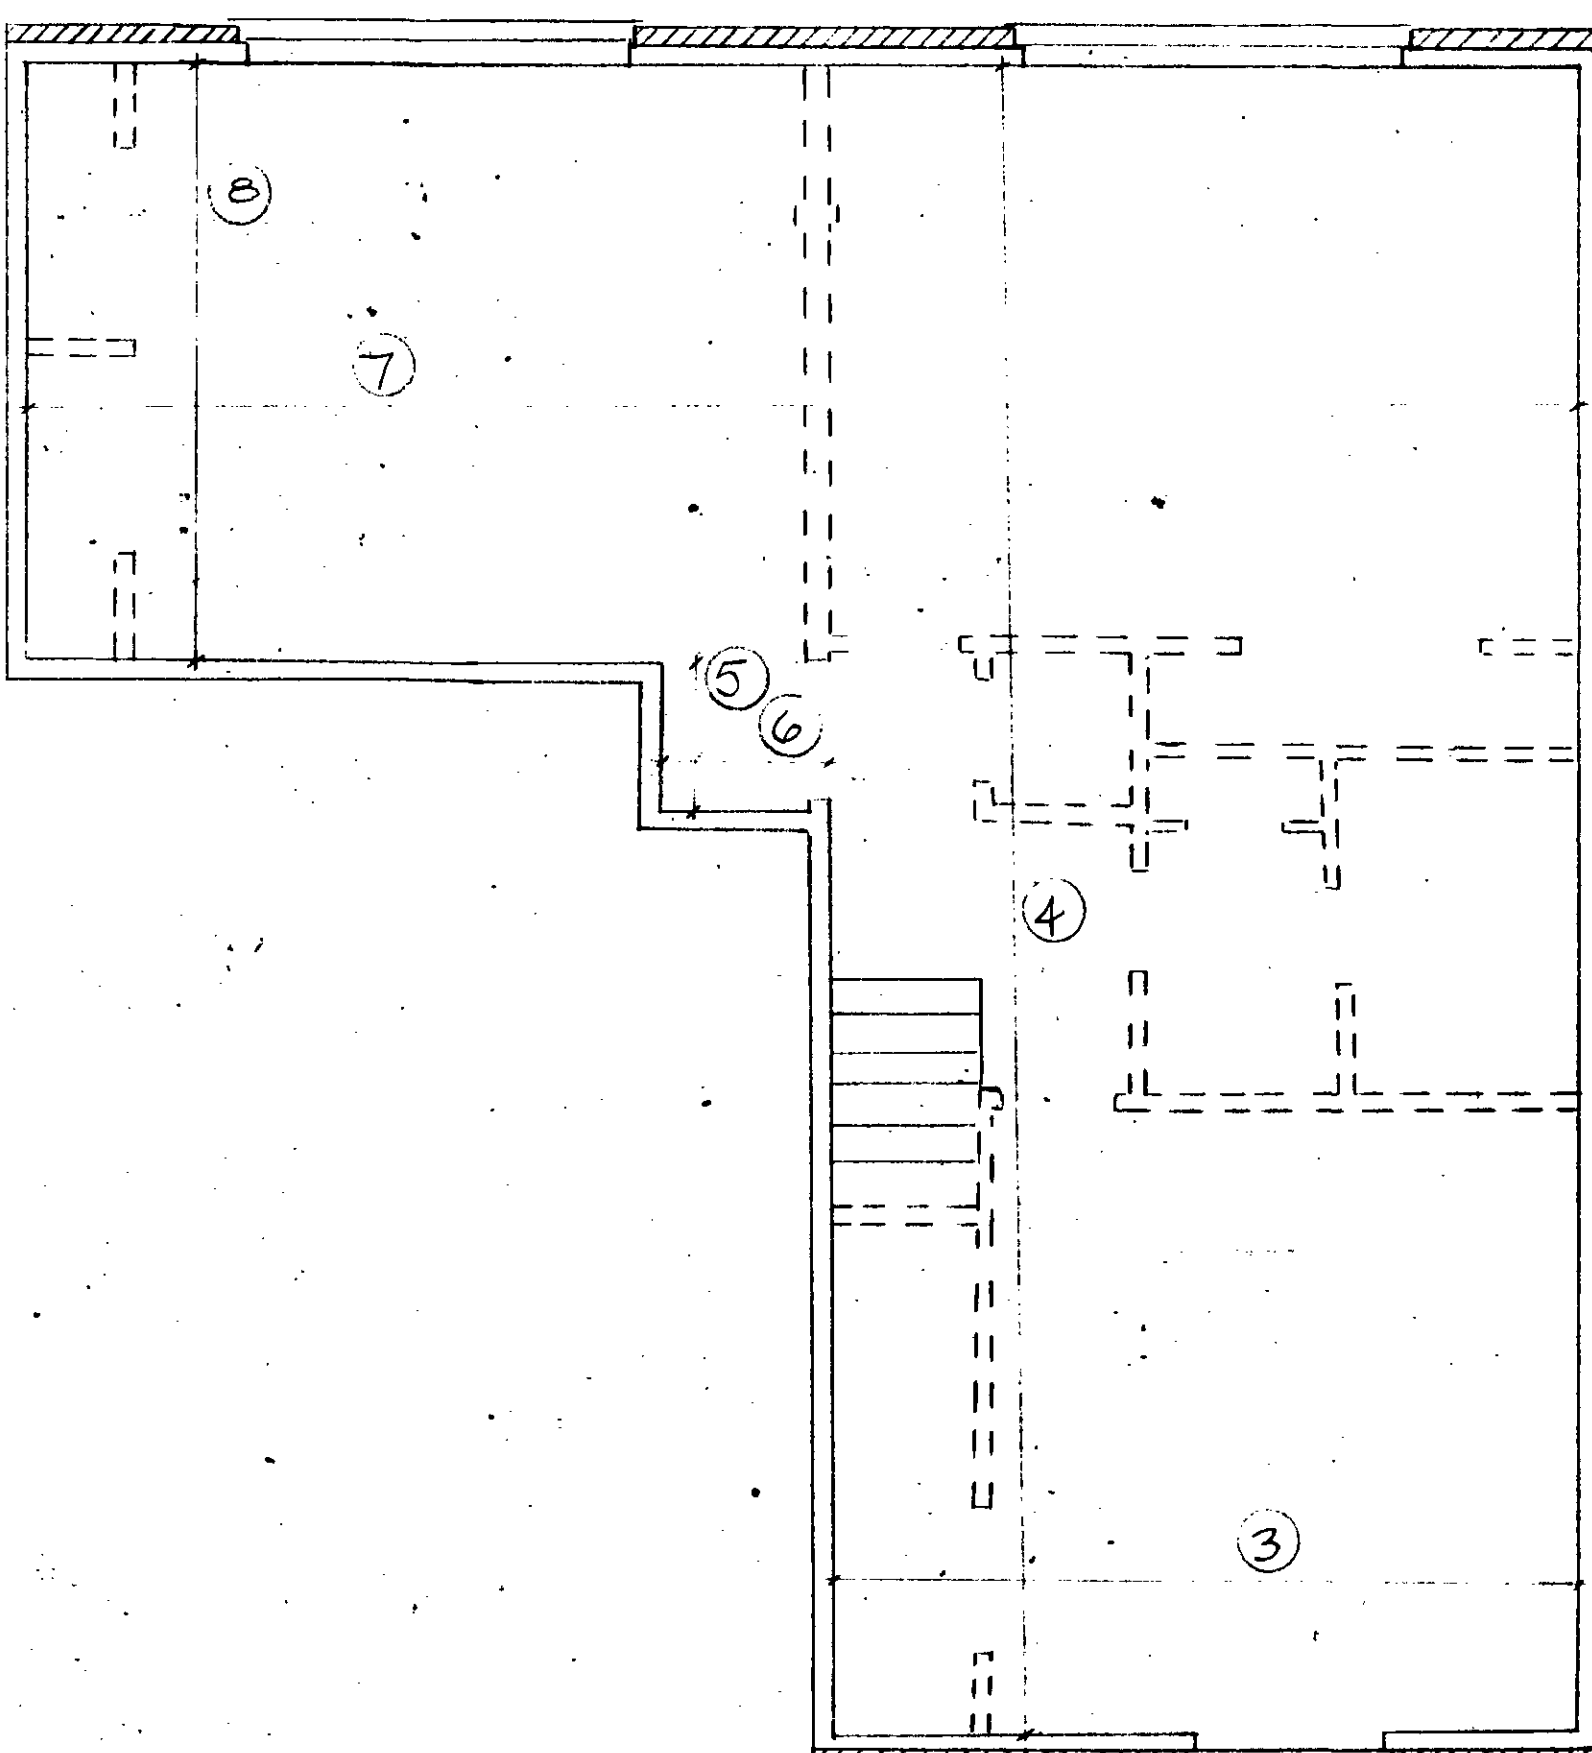

SECOND FLOOR
F 3 BEDROOM- REVERSED
SCALE 1/4" = 1'-0"

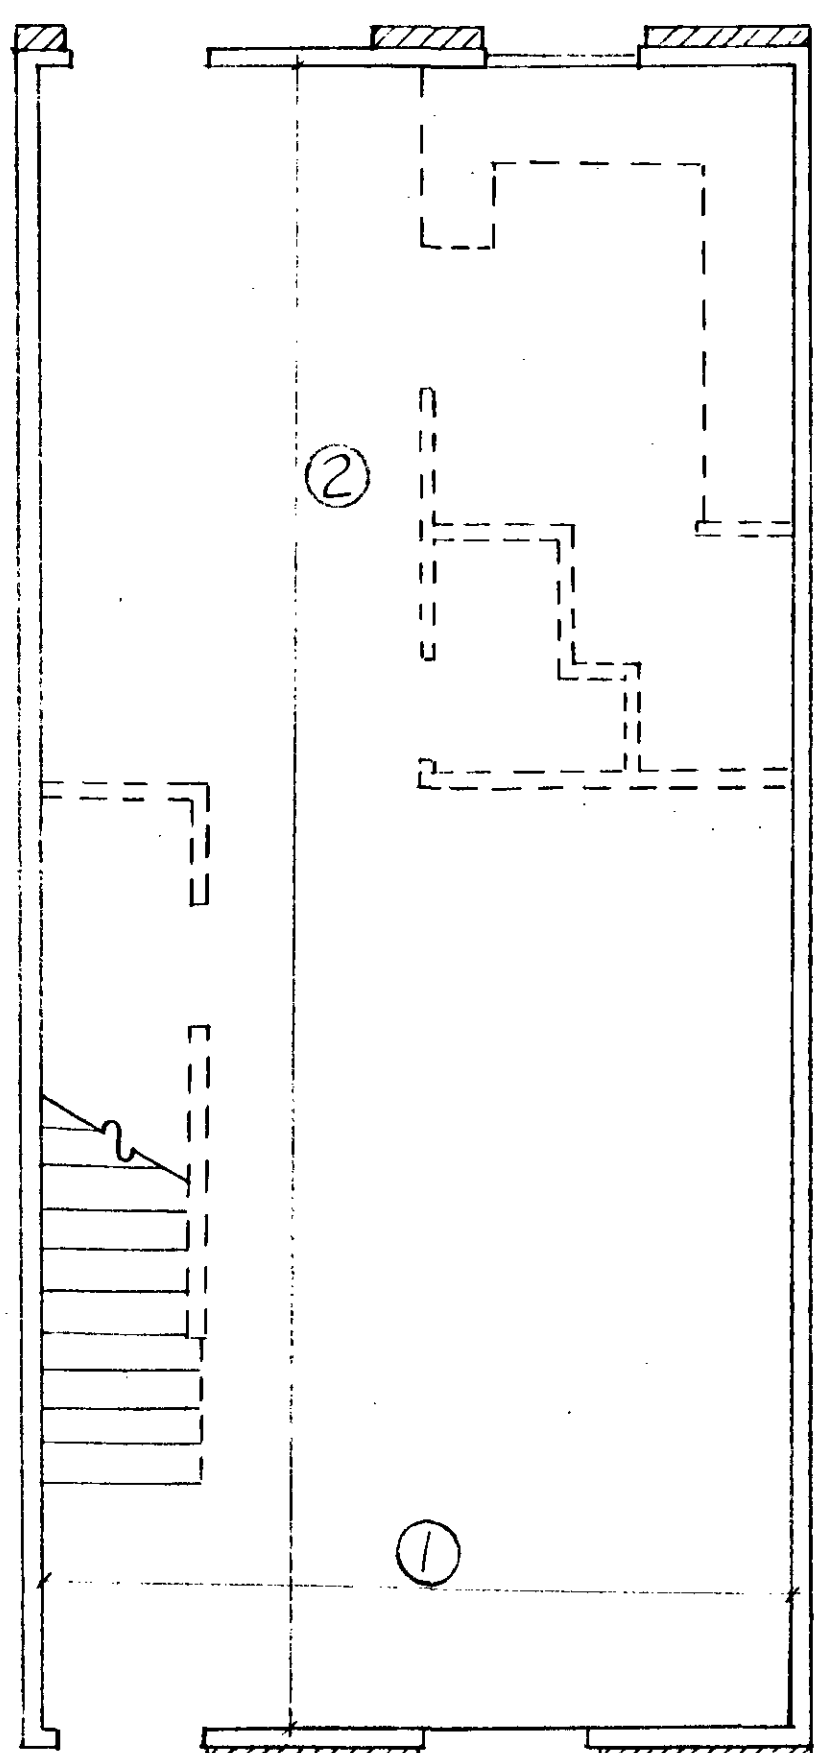


FIRST FLOOR

DALE BLOSSER & ASSOCIATES
P.O. Box 10547 Raleigh, North Carolina 27605
Architectural Services - Construction Administration
Area Code 919/833-6439


project
GEORGETOWN NORTH CONDOMINIUMS 5379
THE GEORGETOWN VENTURE
PO BOX 23915
NASHVILLE, TENNESSEE 37202

sheet
5
of 6


sheet title
3 BEDROOM FLOOR PLANS
drawn RGL
checked RSL
printed 14 FEB 80
date 14 FEB 80

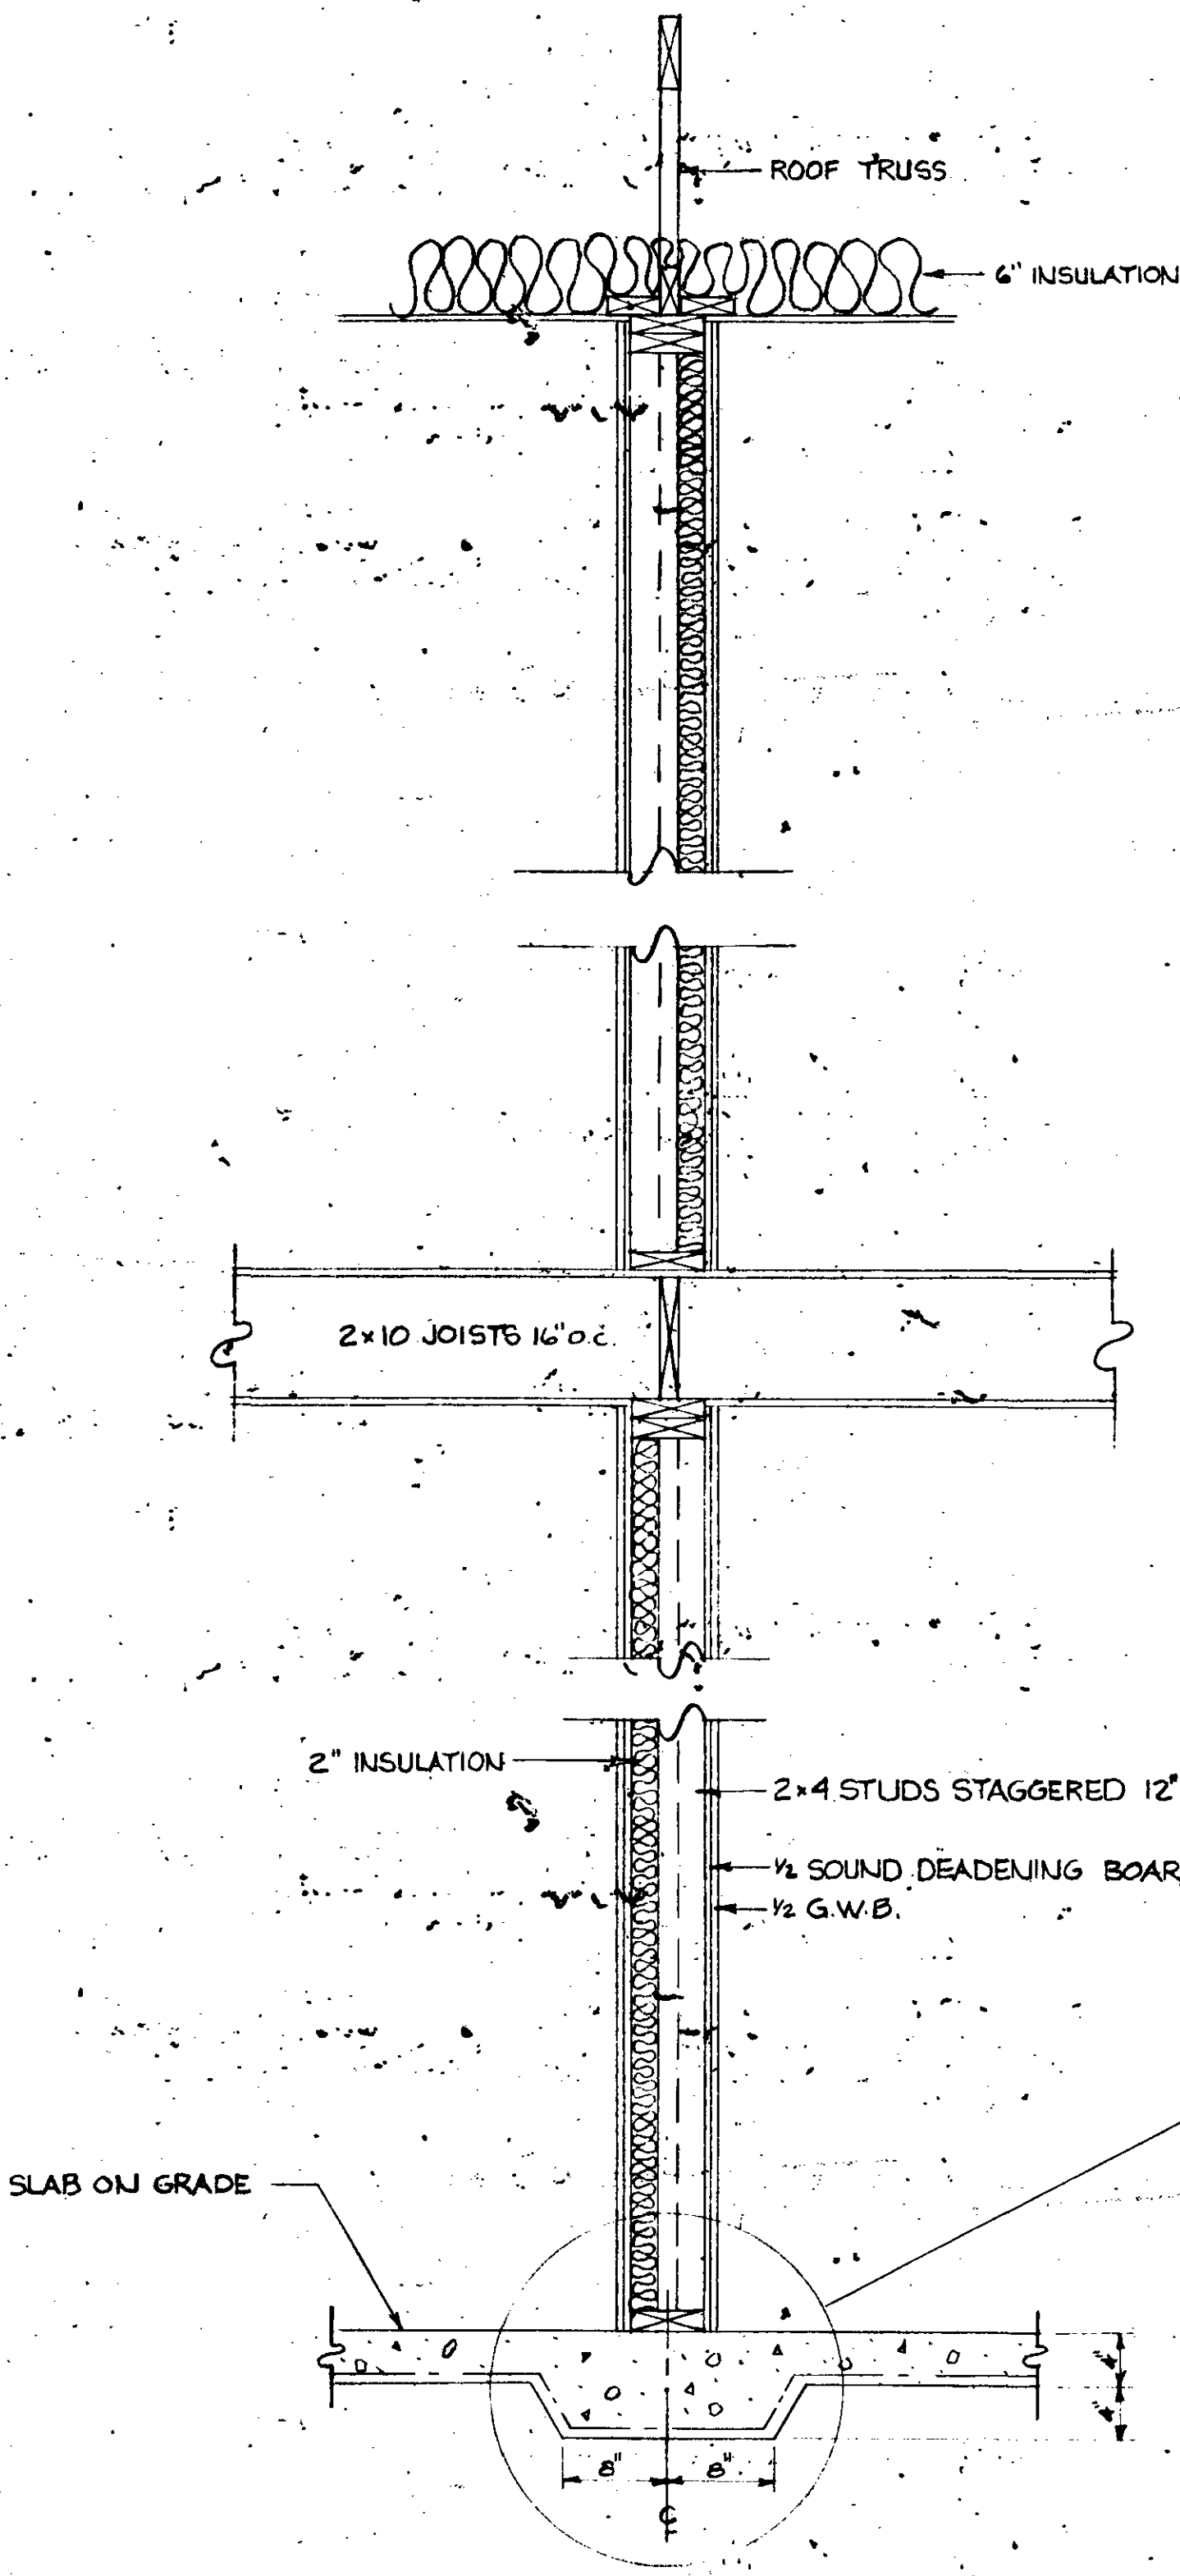

TYP PARTY WALL
SCALE: 1" = 1'-0"

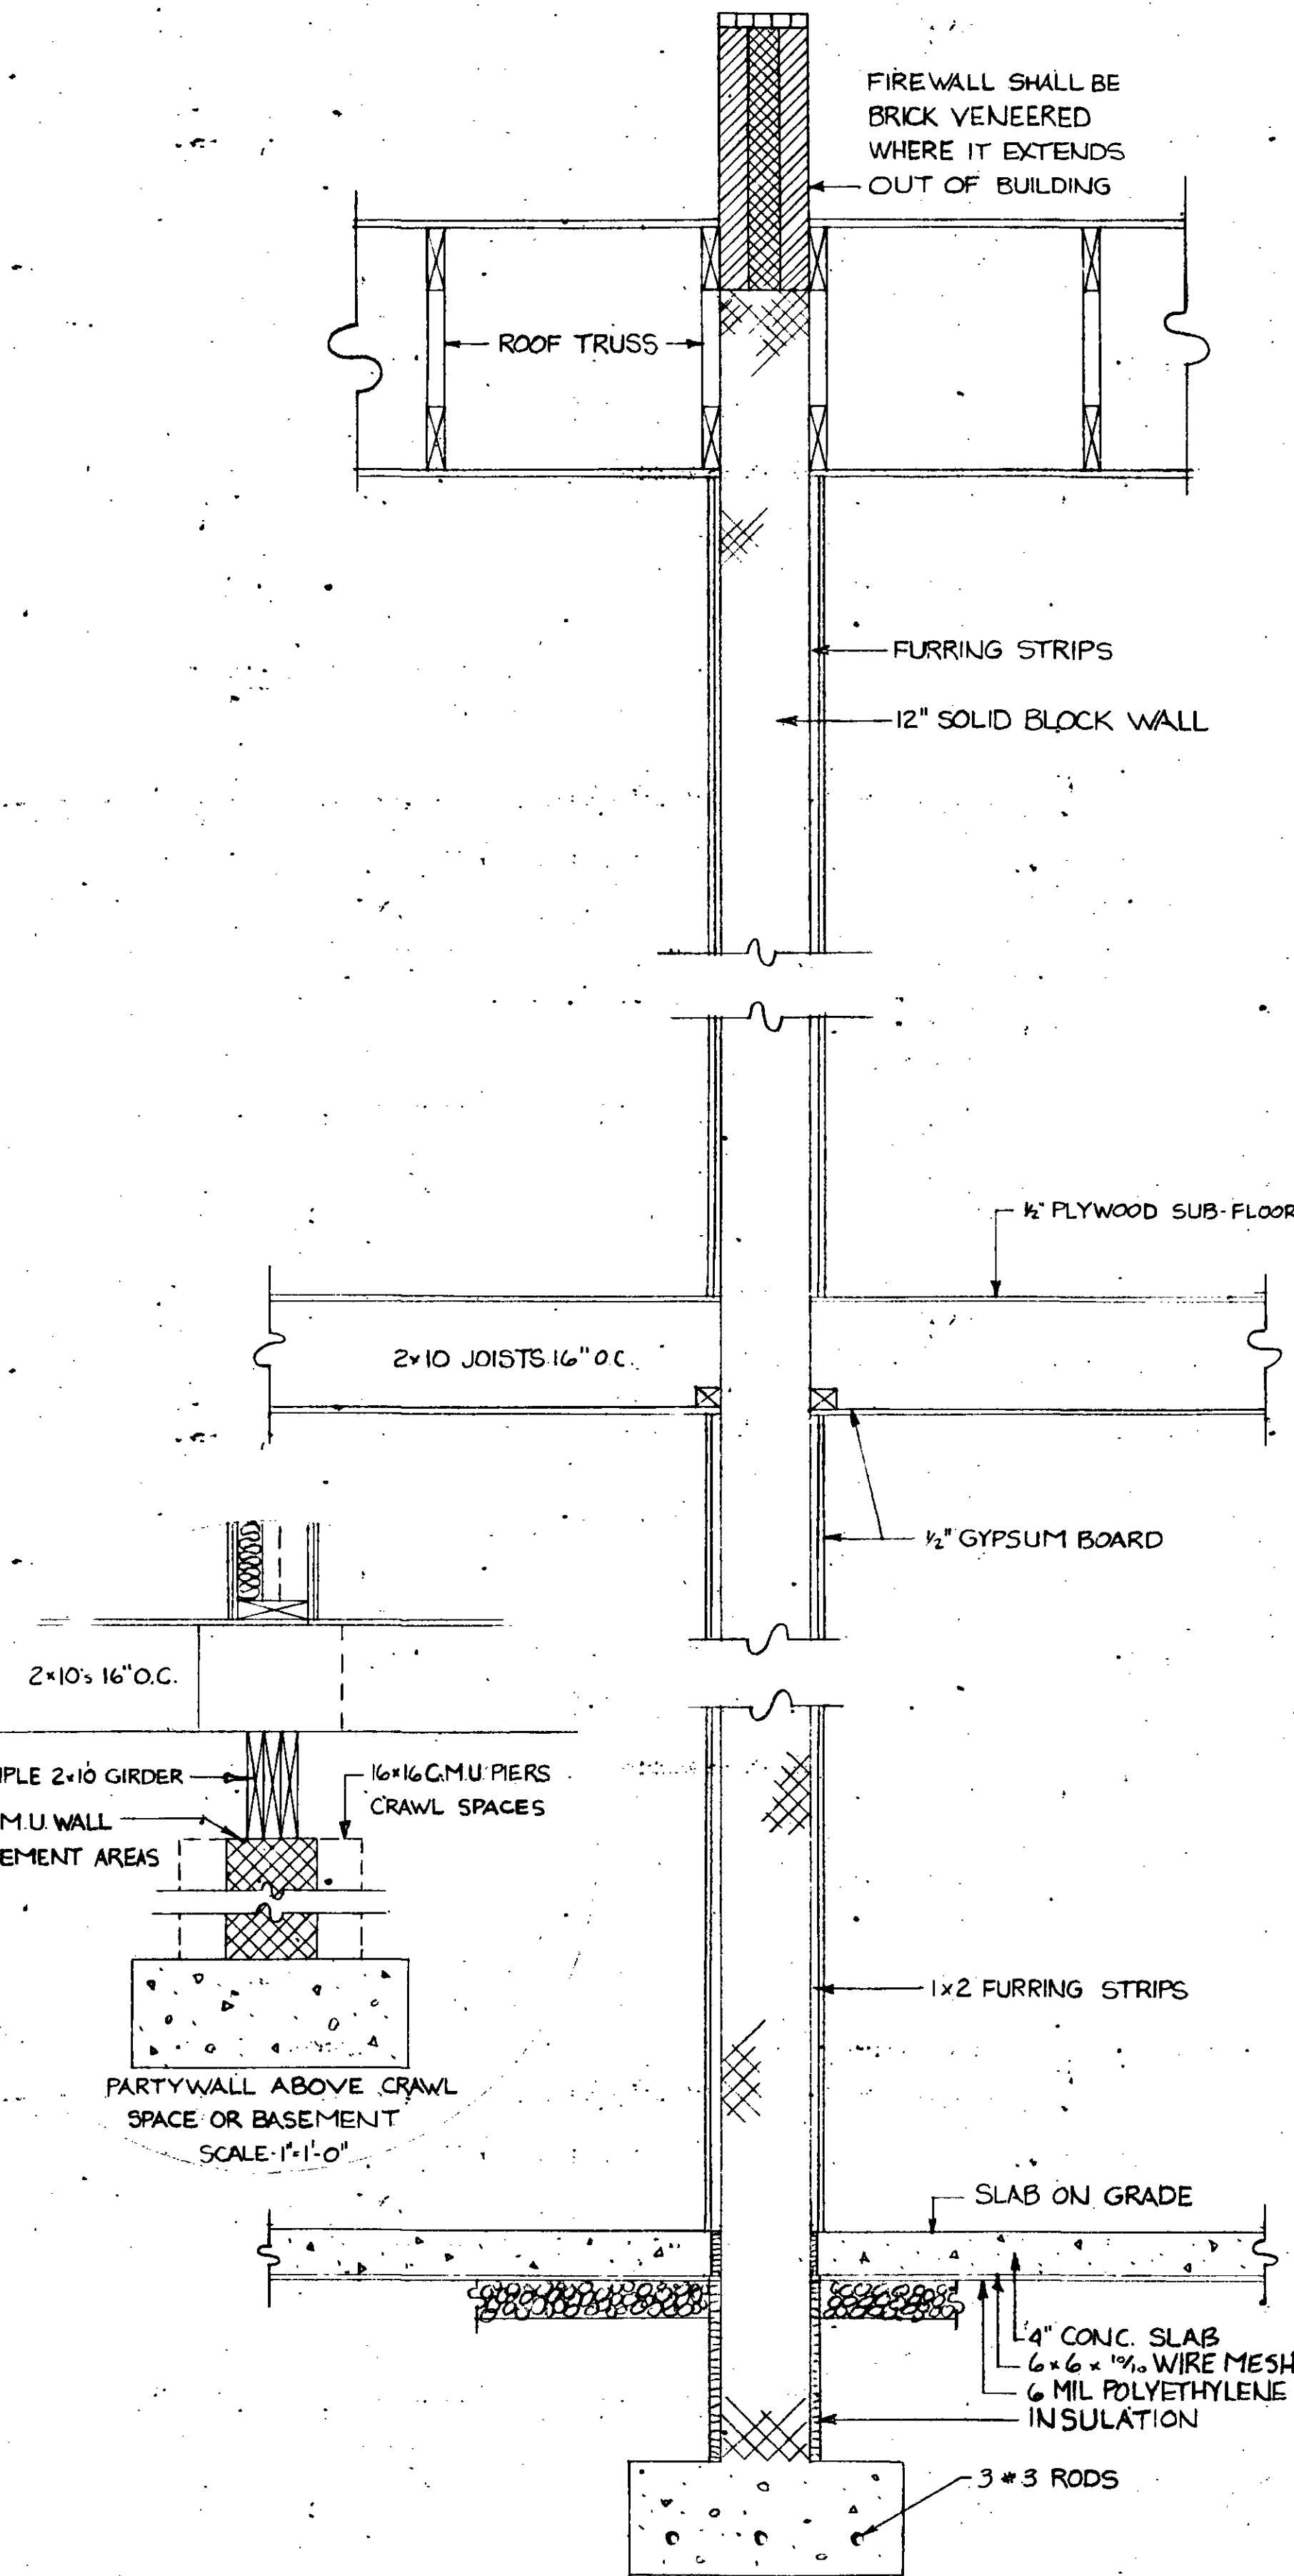

TYP FIRE WALL
SCALE: 1" = 1'-0"

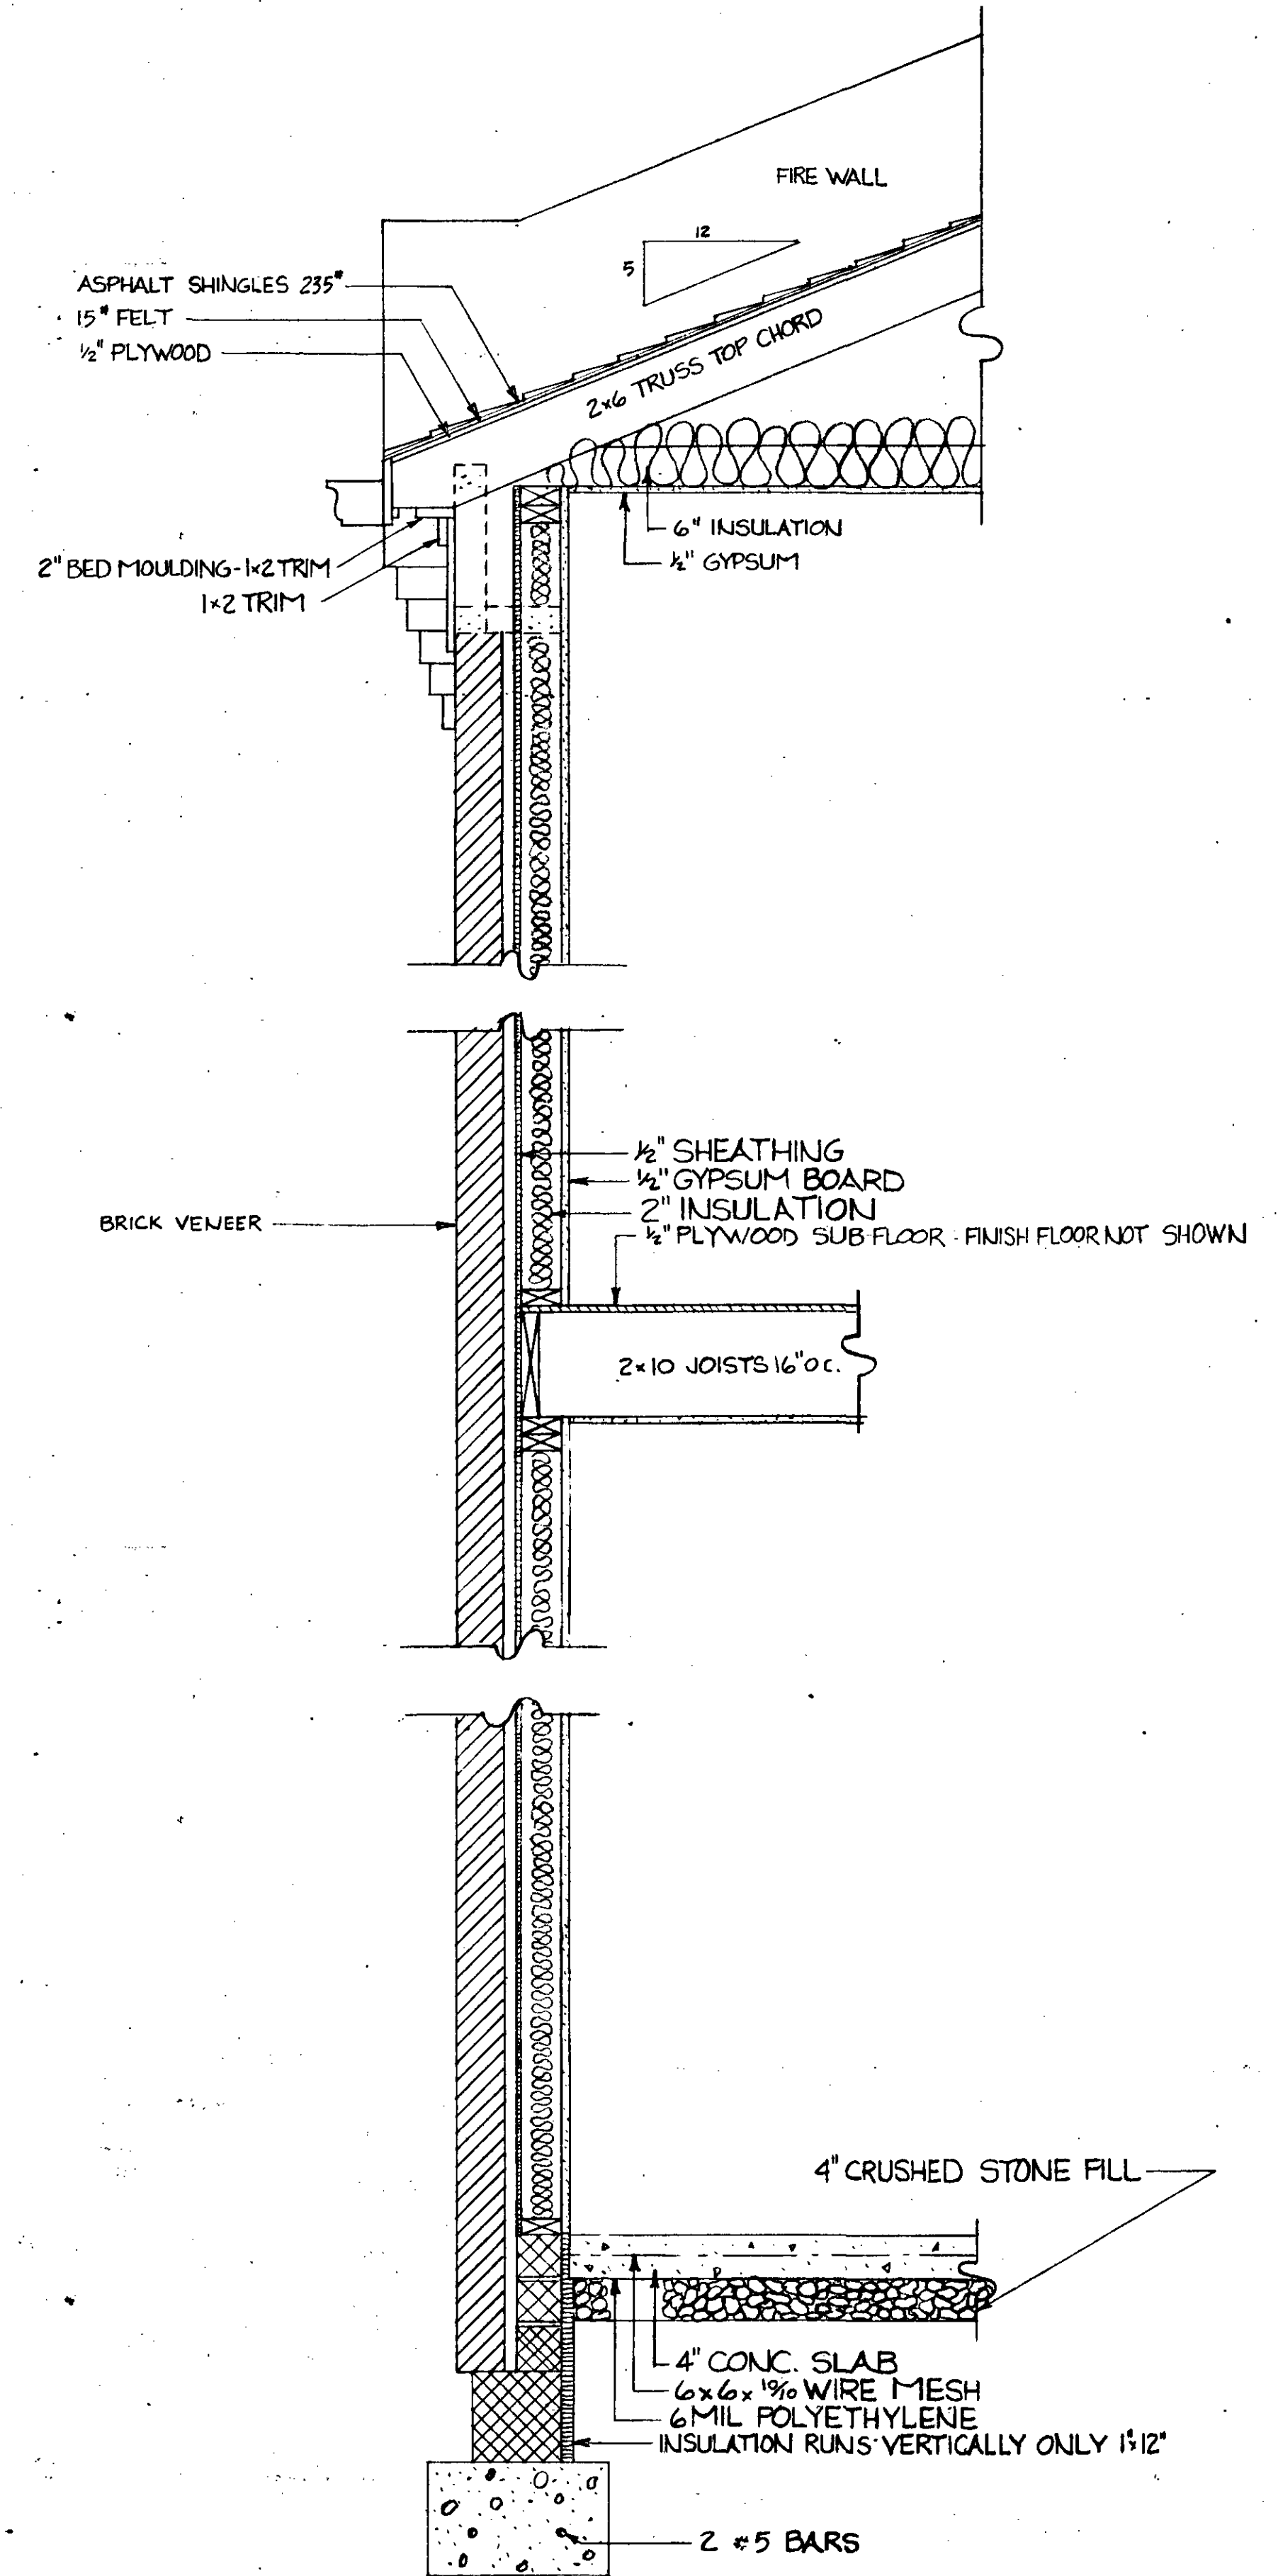

TYP EXTERIOR WALL
SCALE: 1" = 1'-0"


sheet title	WALL SECTIONS
revisions	
dwg RTG	
chd RSL	
prtd 14 FEB 83	
date 14 FEB 83	

DALE BLOSSER & ASSOCIATES
P.O. Box 10547 Raleigh, North Carolina 27605
Architectural Services - Construction Administration
Area Code 919/833-6439


project GEORGETOWN NORTH CONDOMINIUMS 5379
for THE GEORGETOWN VENTURE
P.O. Box 23915
NASHVILLE, TENNESSEE 37202

WALL SECT.

sheet
of 6

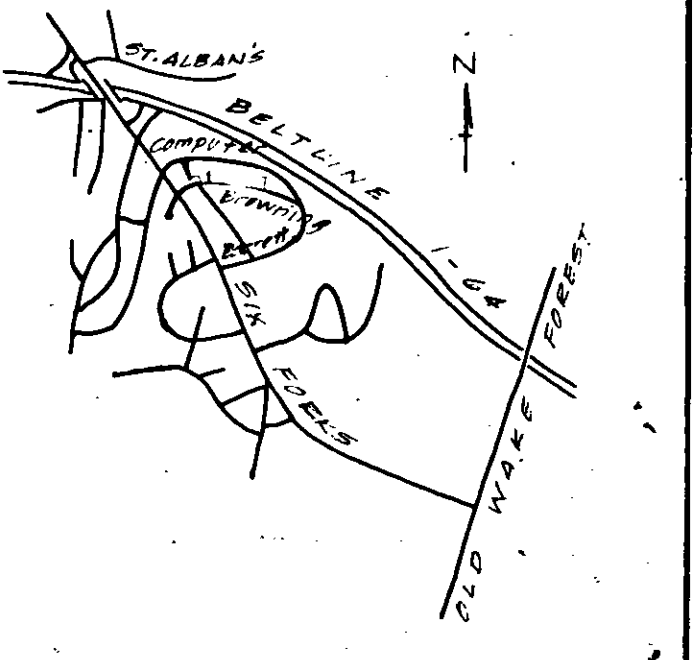

VICINITY MAP

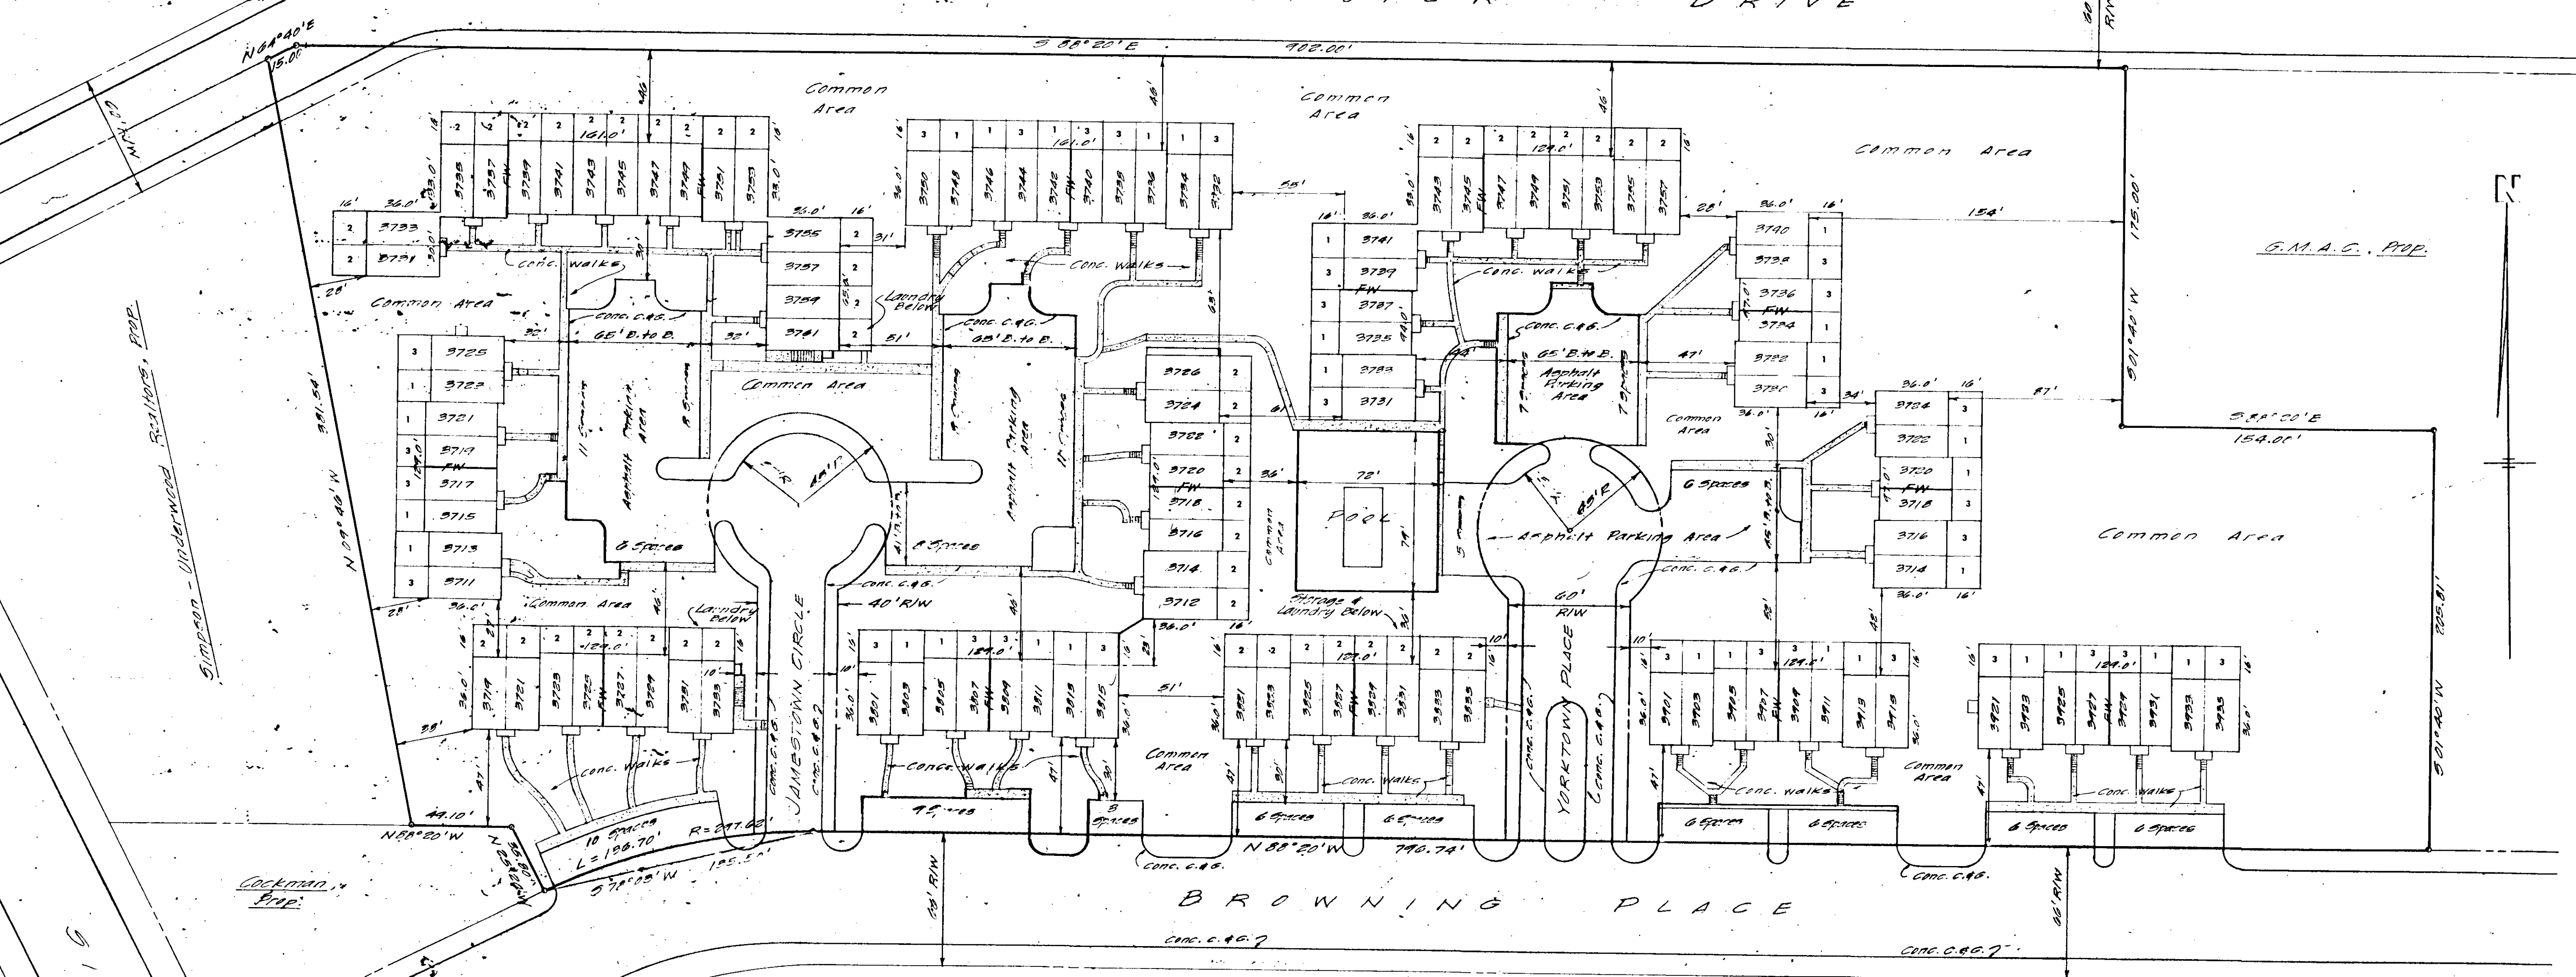

FW Indicates brick firewall

NOTES:

- 1) All Bldgs. are two story height, brick construction
- 2) Property is recorded in BK. of Maps 1965, Pg. 273, Wake County Reg.
- 3) Total Area: 367,686 S.F. 8.4408 Acres Common Area: 213,503 S.F. 4.9014 Acres
- 4) Area Breakdown of Units:

Type	No.	Approx. Sq. Footage	Proportionate Ownership of Ea. Unit in Common Areas
1) One bedroom townhouse	30	976 S.F.	0.77083 %
2) Two bedroom townhouse	48	1206 S.F.	0.9375 %
3) Three bedroom townhouse	30	1436 S.F.	1.0625 %

- 5) Total Units: 108
- 6) Total Parking Spaces: 162
- 7) 3733, 3901, 3921, etc. Indicates street address of townhouse

Total Area of site to be owned and maintained by Homeowner's Association

This certifies that the undersigned is (are) the owner(s) of the property shown on this map having acquired title thereto by deed(s) recorded in the Office of the Register of Deeds of Wake County, North Carolina, on or before the date shown below and that by submission of this plat or map for approval I (we) do dedicate to the City of Raleigh for public use all streets, easements, rights of way and parks shown thereon for all lawful purposes to which the City may devote or allow the same to be used and upon acceptance thereof in accordance with all city policies, ordinances and regulations or conditions of the City of Raleigh for the benefit of the public, said dedication shall be irrevocable; provided, any dedication of easements for storm drainage are not made to the City of Raleigh but are irrevocably made to the subsequent owners of any and all properties shown hereon for their use and benefit subject to conditions of subsections (b) (c) (d) and (f) of Section 1 and Section 4 of the "City Storm Drainage Policy" (Resolution 1970-742 as the same may be from time to time amended).

Book No. Page No. Signature of Property Owner(s)

"I, the undersigned City Clerk and Treasurer of the City of Raleigh, do hereby certify that the City of Raleigh, as provided by its City Code, on the 22nd day of JANUARY 1980, approved this plat or map and accepted the dedications as shown thereon but on the further condition that the City assumes no responsibility to open or maintain the same until in the discretion and opinion of the governing body of the City of Raleigh it is in the public interest to do so.

J. Finley Bone City Clerk and Treasurer

Notary Public

Filed for Registration at 2:57 clock P.M. Feb. 14, 1980, and registered in the Office of the Register of Deeds for Wake County North Carolina, in Book 1725, Page 222, File No. 11

R.B. McKenney

File No. 11

REVISIONS

No.	Description	Date
1	Revised cont. notes	11/17/80
2	# added firewalls	11/17/80

Property of GEORGETOWN VENTURE Raleigh, N.C.

PROJECT NO. 122-50

STREET NO.

