


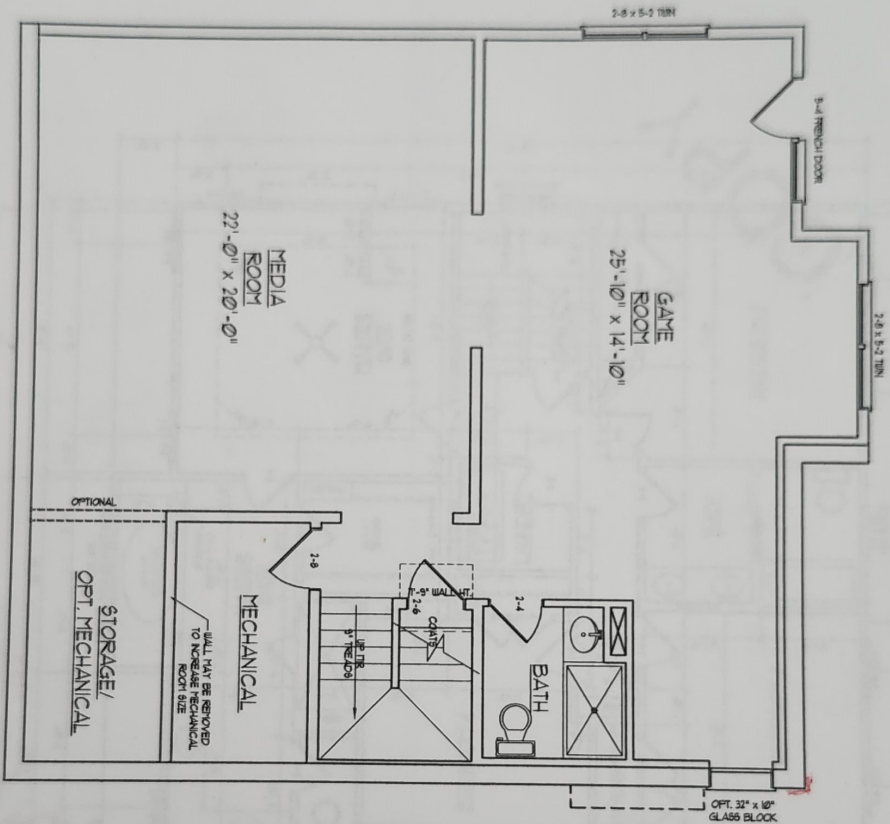

387

MOD. 3825 PLAN
GALA HOMES

**J.S. THOMPSON
ENGINEERING, INC**
1011 WADE AVE., SUITE 101 KALERH, NC 27605
PHONE: (919) 288-9919 FAX: (919) 288-9918

DATE: SEPTEMBER 14, 2009
SCALE: 1/8"=1'-0"
DRAWN BY: JST
CHECKED BY: JST
DESIGNED BY: JST
REVIEWED BY: JST
SHEET 2 OF 10
BASEMENT
FLOOR PLAN