


5

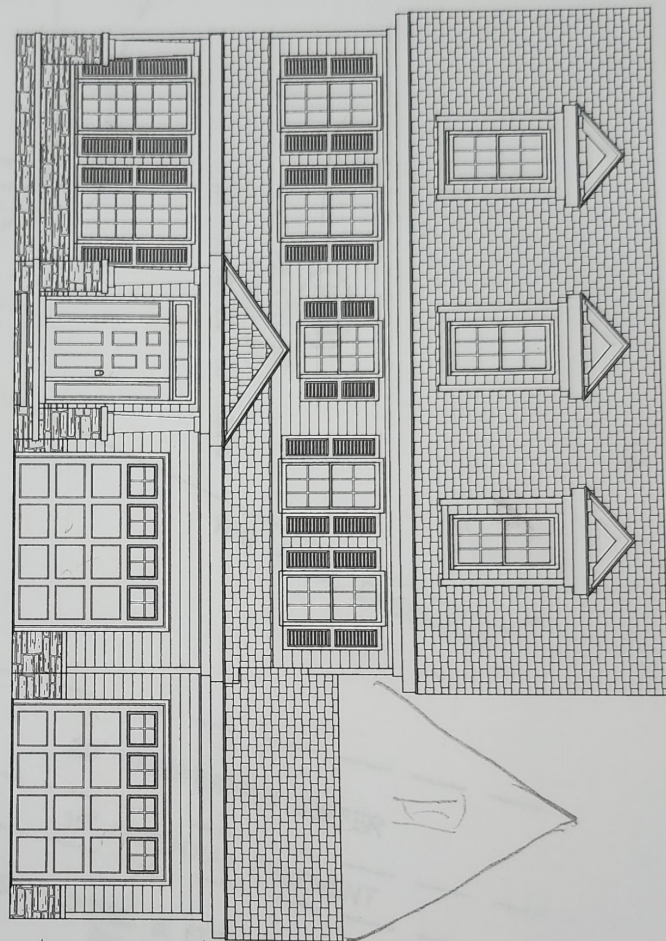

FRONT ELEVATION

SCALE: 1/4" = 1'-0"

SCALE: 1/4" = 1'-0"

8'-4 1/2"

PLATE HGT. AT FRONT GARAGE WALLS

FRAME RAFTERS ON TOP OF PLATE ON TOP OF JOISTS

7'-10"

HDR HGT.

10'-1 1/2"

CLG. HGT.

6'-10"
HDB HGT

6'-10"
HDB WGT

CLG. HG

6'-10"


6'-10"

CLG

CLG


LEFT ELEVATION
SCALE: 1/8" = 1'-0"

LEFT ELEVATION
SCALE: 1/8" = 1'-0"

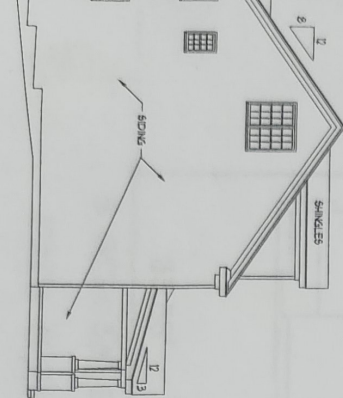


REAR ELEVATION
SCALE: 1/8" = 1'-0"

REAR ELEVATION
SCALE: 1/8" = 1'-0"

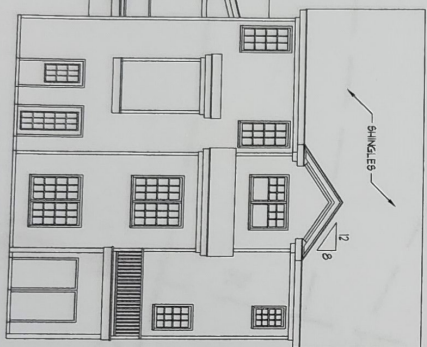

RIGHT ELEVATION
SCALE: 1/8" = 1'-0"

RIGHT ELEVATION
SCALE: 1/8" = 1'-0"

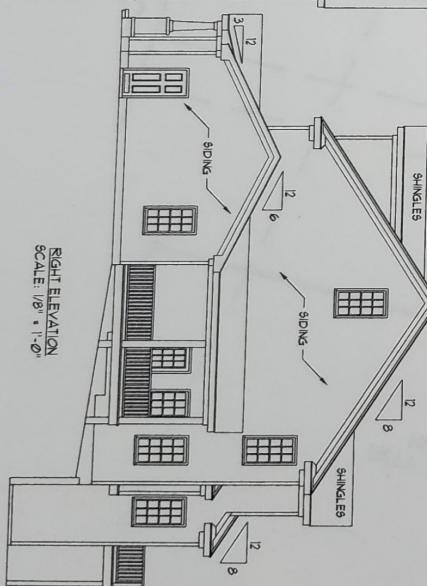

MOD. 3825 PLAN
GALA HOMES

J.S. THOMPSON
ENGINEERING, INC.
1033 WADE AVE., SUITE 104 RALEIGH, NC 27605
PHONE: (919) 789-9919 FAX: (919) 789-9921

DATE: OCTOBER 6, 2010
SCALE: AS NOTED
DRAWN BY: SDP
CHECKED BY: JAW
INVENTED BY: TSC
SHEET: 1 OF 1
ELEVATIONS: