



UP
DATED
PLANS

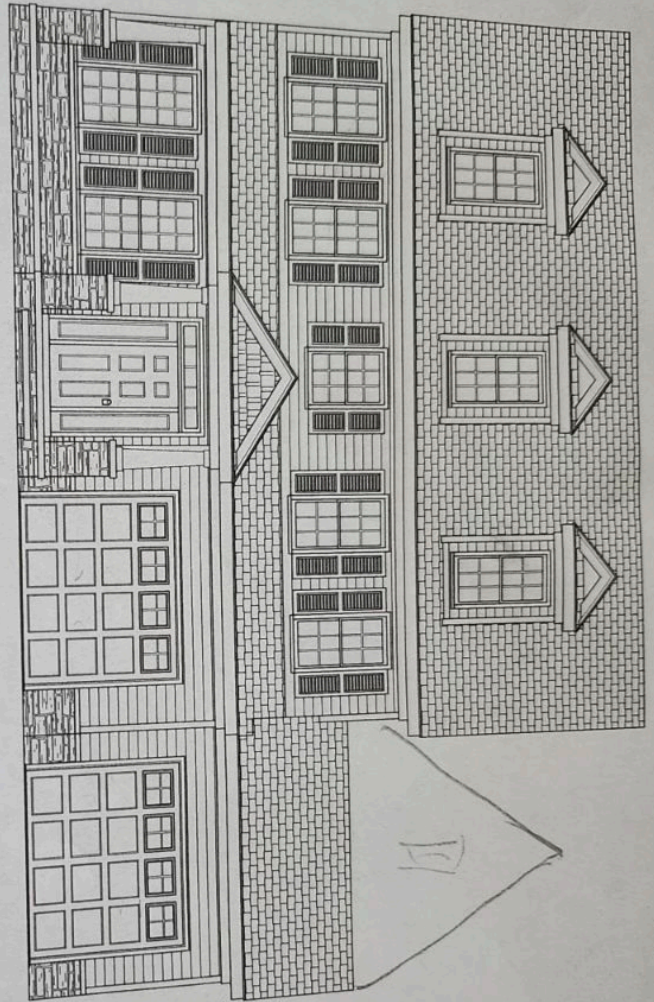


FRONT ELEVATION
SCALE: 1/4" = 1'-0"


8'-4 1/2"
PLATE HGT. AT FRONT GARAGE WALLS
FRAME RAFTERS ON TOP
OF PLATE ON TOP OF JOISTS
7'-10"
HDR HGT.
10'-1 1/2"
CLG. HGT.
6'-10"
HDR HGT.
8'-1 1/2"
CLG. HGT.
6'-10"
HDR HGT.
8'-1 1/2"
CLG. HGT.

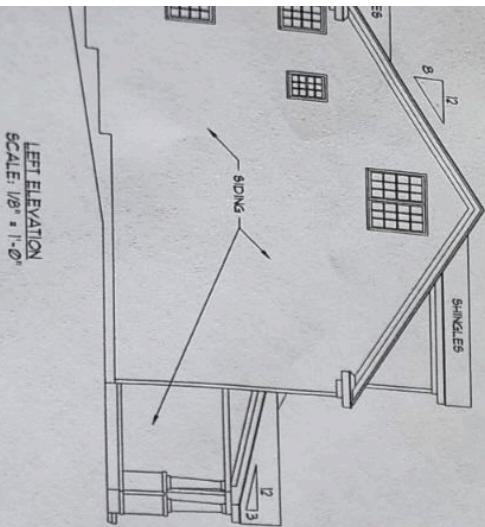

LEFT ELEVATION
SCALE: 1/8" = 1'-0"

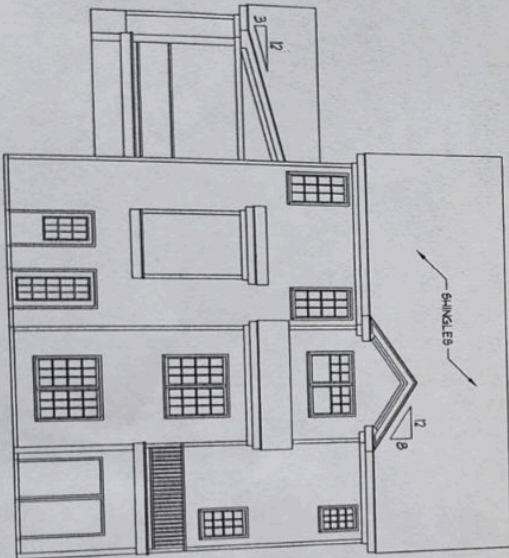

REAR ELEVATION
SCALE: 1/8" = 1'-0"

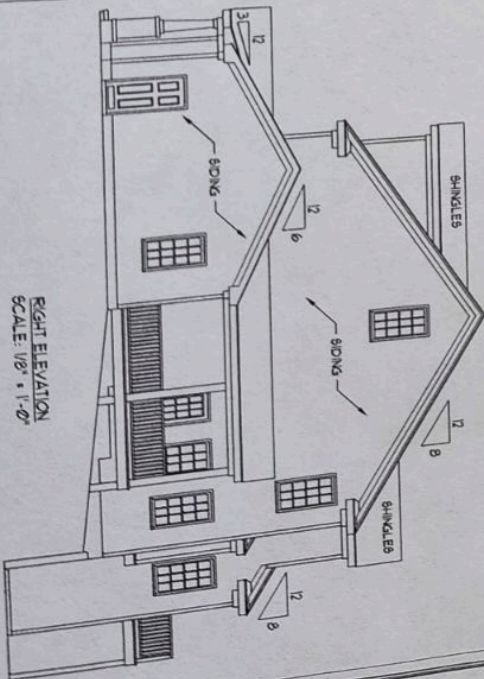

RIGHT ELEVATION
SCALE: 1/8" = 1'-0"

MOD. 3825 PLAN
GALA HOMES

J.S. THOMPSON
ENGINEERING, INC.
1031 WADE AVE., SUITE 104 RALEIGH, NC 27605
PHONE: (919) 780-0015 FAX: (919) 780-0021

DATE: OCTOBER 1, 2004
SCALE: AS NOTED
DRAWN BY: JST
CHECKED BY: JST
APPROVED BY: JST
ELEVATION