



FRONT ELEVATION @ 1/4" = 1' - 0"



REAR ELEVATION - SCALE: 1/4" = 1'-0"

Floorplans and Elevations
Drawn by:
Wes Carroll
Upright Builders, Inc.
590 New Waverly Place
Suite 140
Cary, NC 27518

UPRIGHT BUILDERS, INC.

BUILDING ON THE SOLID FOUNDATION

590 NEW WAVERLY PLACE, SUITE 140 * CARY, N.C. 27518
919.858.8383 * FAX 919.858.8345
www.uprightbuilders.com

© COPYRIGHT UPRIGHT BUILDERS, INC. 2024

Sanctuary LW

PLAN NAME:

Lot 12

DATE

09/28/25


SWC

DRAWN BY

SHEET

1

Wes Carroll

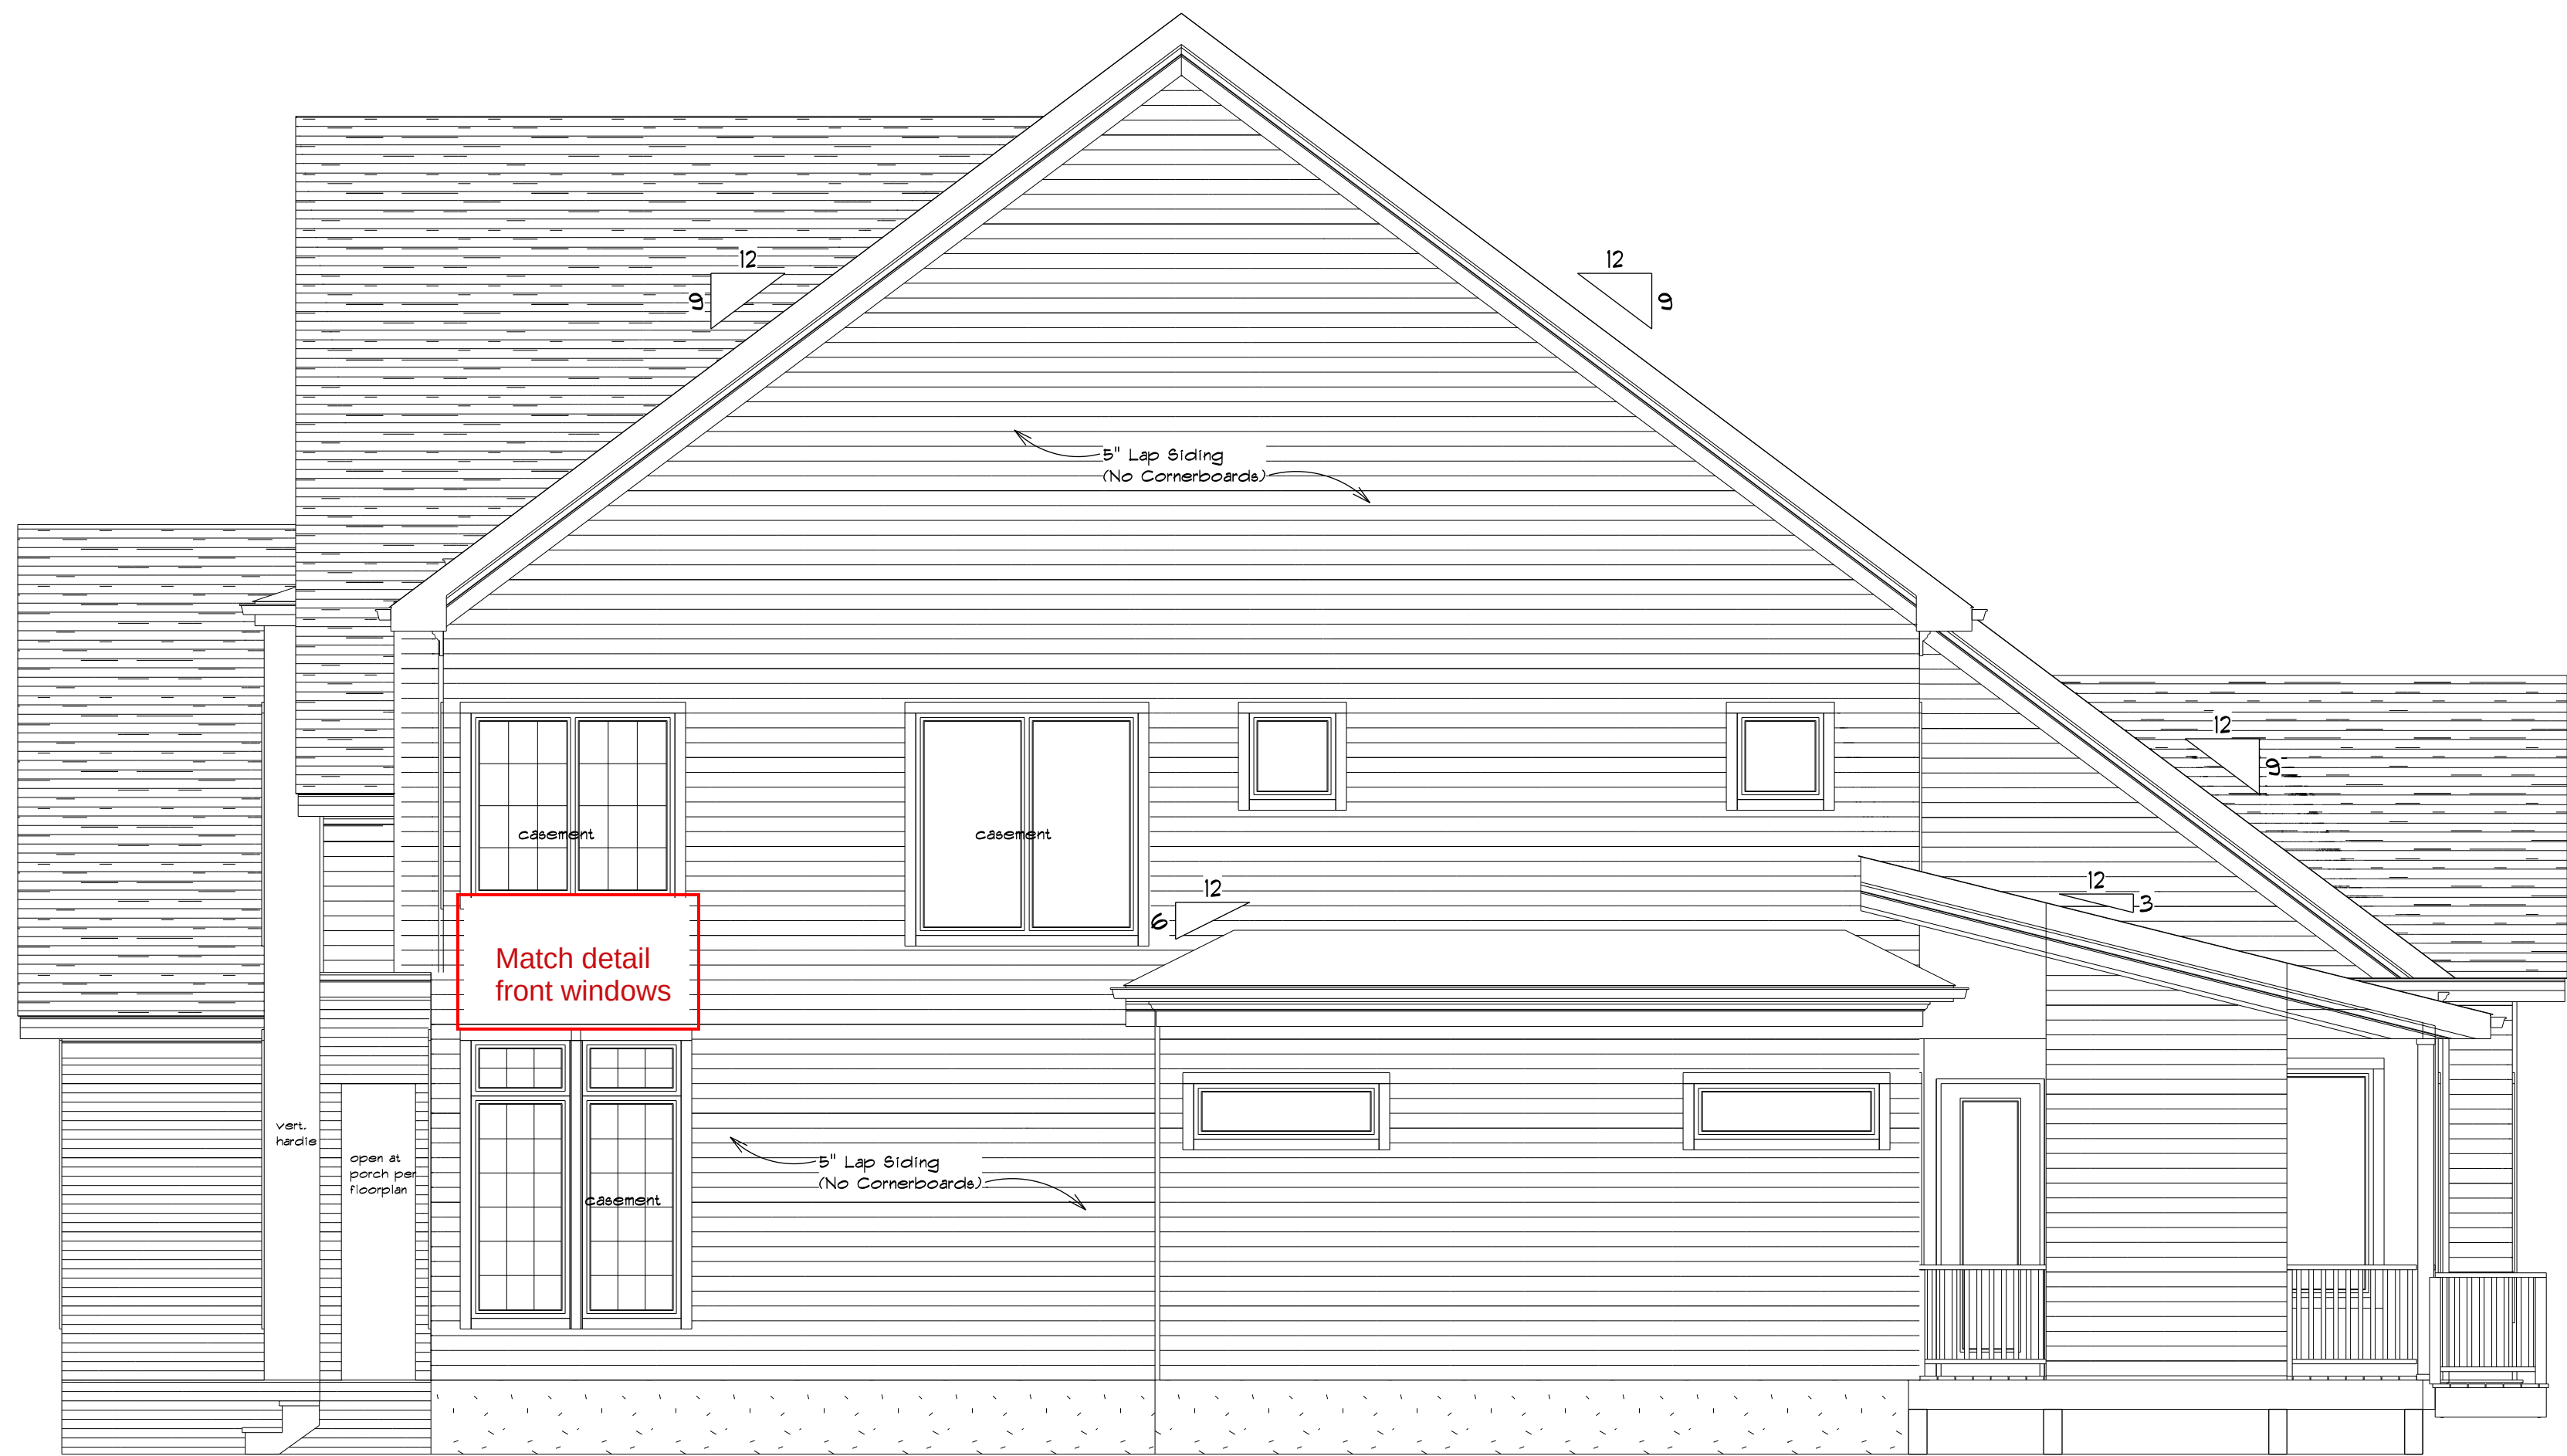

RIGHT SIDE - SCALE: 1/4" = 1'-0"



LEFT SIDE - SCALE: 3/16" = 1'-0"

Floorplans and Elevations
Drawn by:
Wes Carroll
Upright Builders, Inc.
590 New Waverly Place
Suite 140
Cary, NC 27518

UPRIGHT BUILDERS, INC.

BUILDING ON THE SOLID FOUNDATION

590 NEW WAVERLY PLACE, SUITE 140 * CARY, N.C. 27518
919.858.8383 * FAX 919.858.8345
www.uprightbuilders.com

Sanctuary LW

PLAN NAME:

Lot 12

DATE

09/28/25


SWC

DRAWN BY

SHEET

2

Wes Carroll

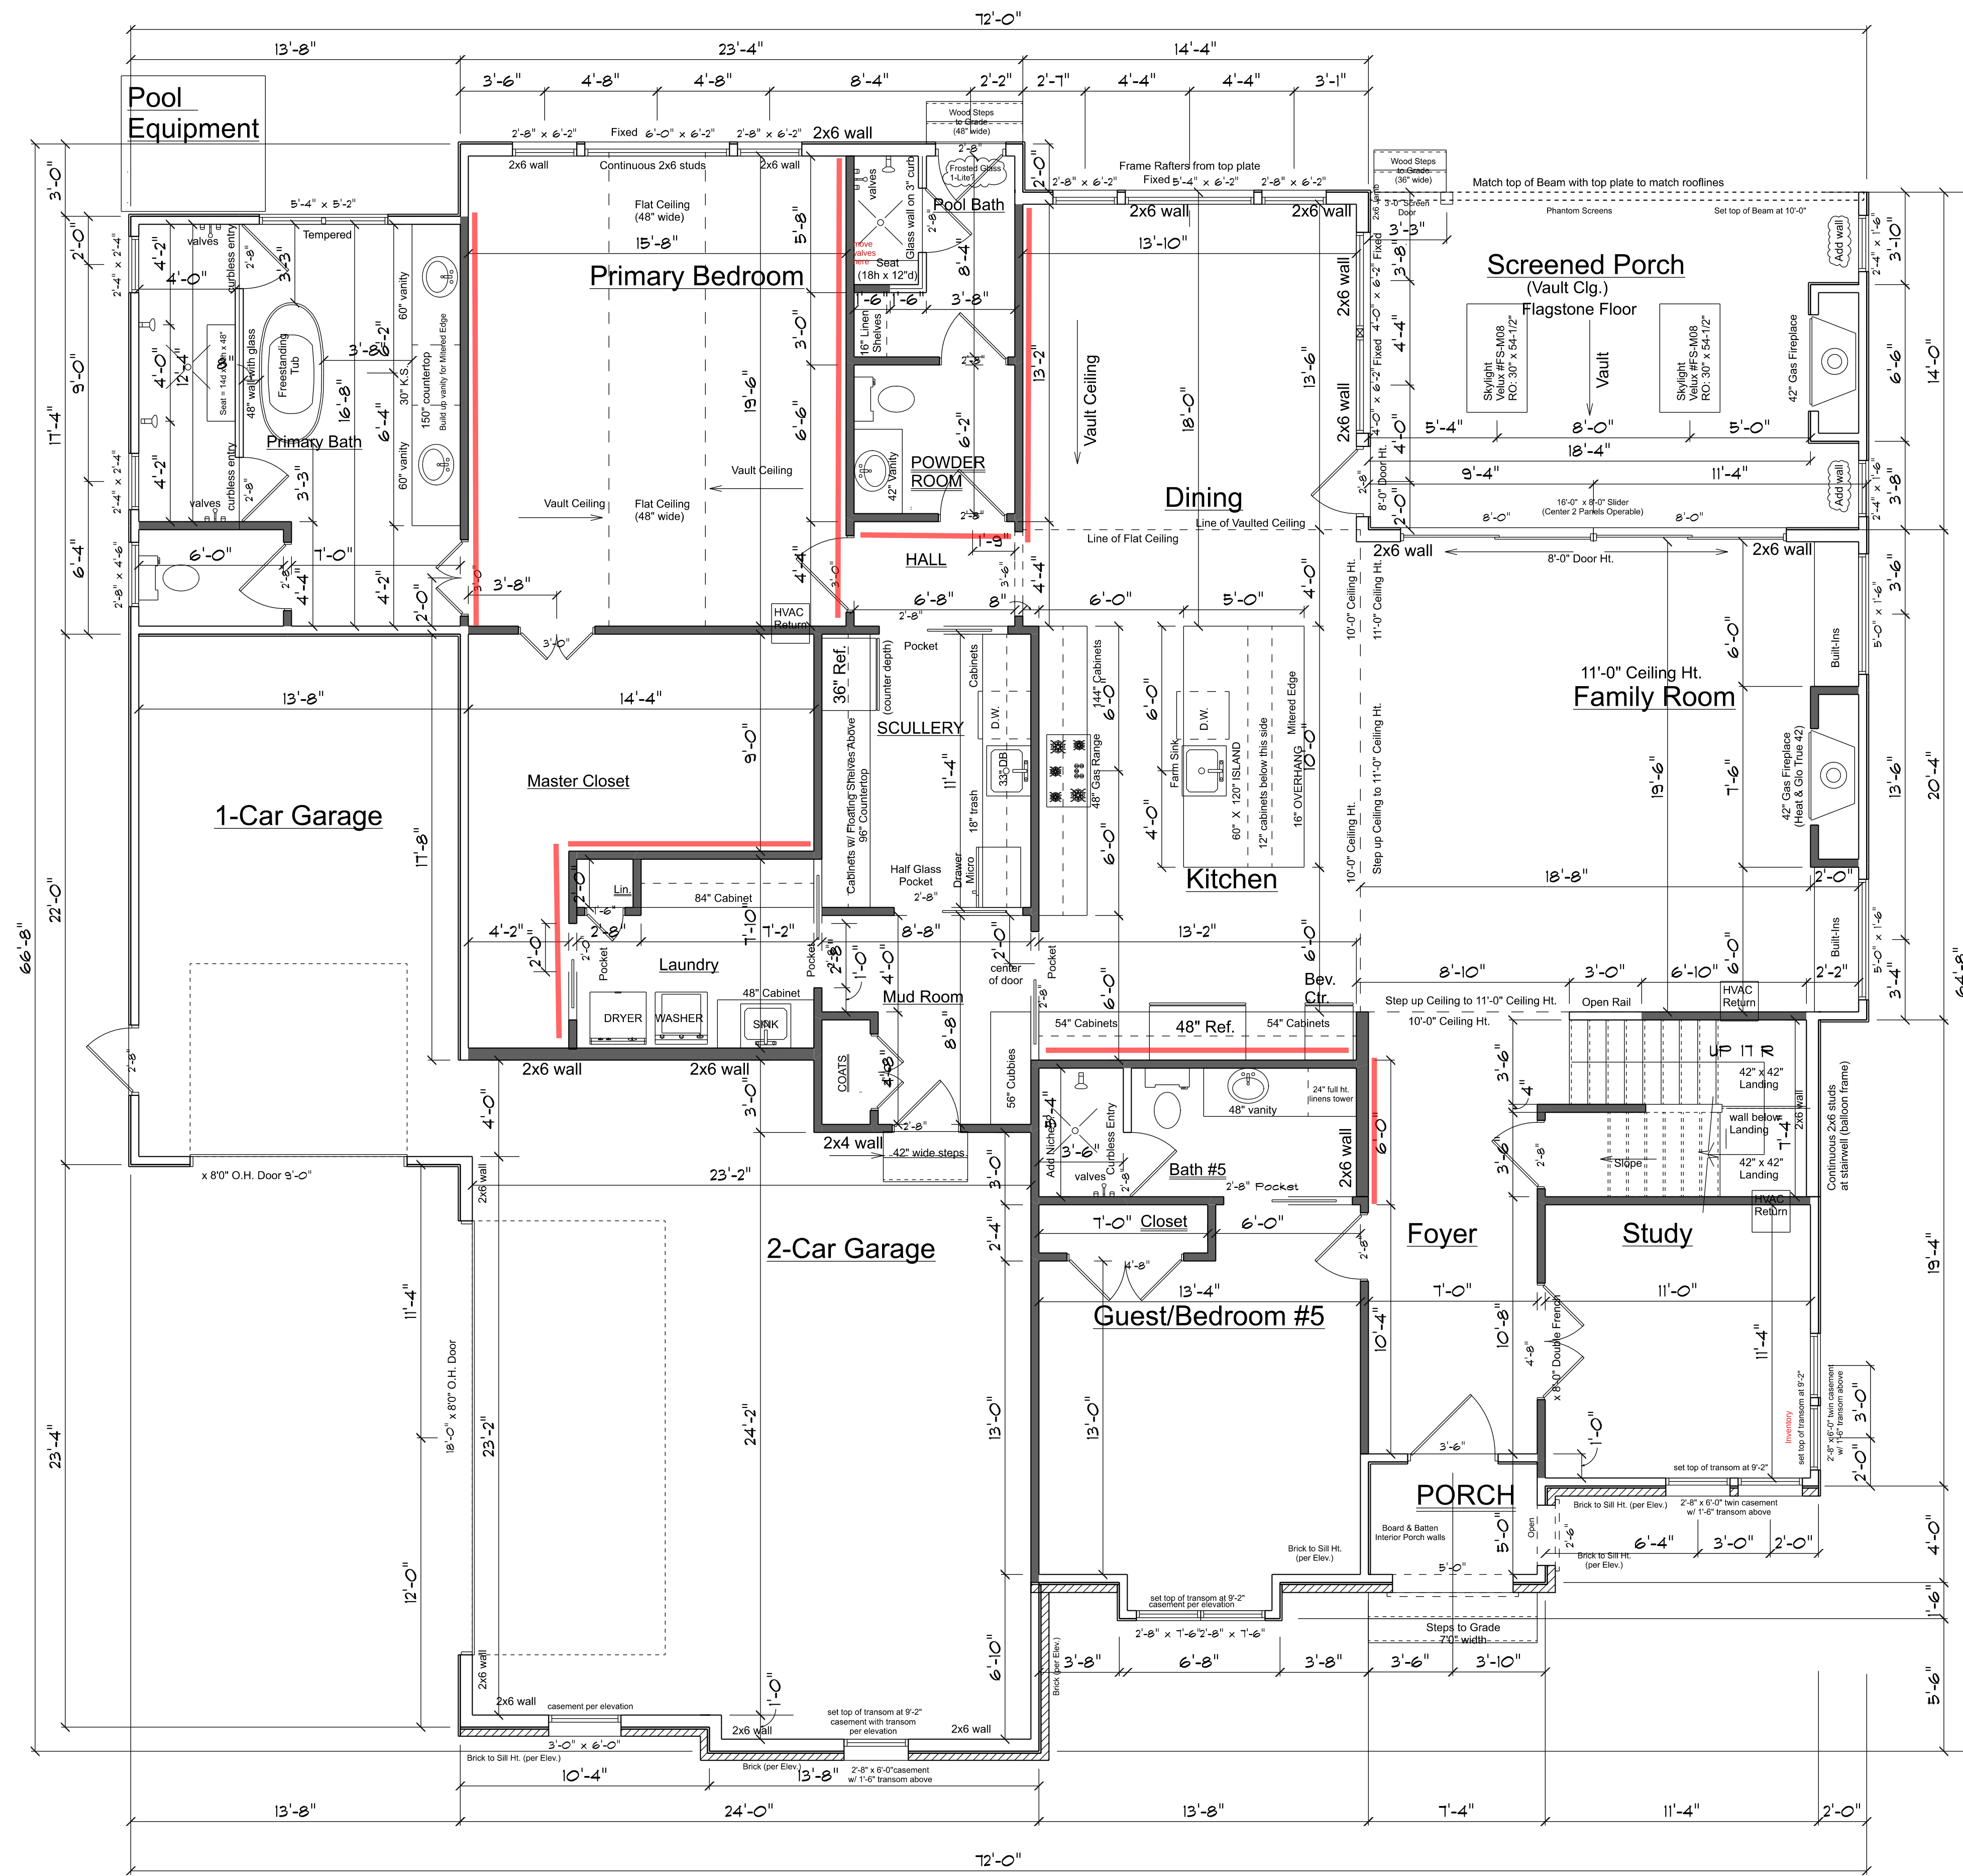

SQUARE FOOTAGE:	
FIRST FLOOR	= 2,623 SF
SECOND FLOOR	= 2,264 SF
TOTAL HEATED SF = 4,887	
GARAGE	= 930 SF
FRONT PORCH	= 34 SF
REAR PORCH	= 280 SF

FIRST FLOOR PLAN @ 1/4" = 1' - 0"
NOTE: 10'-0" CEILING HEIGHT FIRST FLOOR

UPRIGHT BUILDERS, INC.

BUILDING ON THE SOLID FOUNDATION

590 NEW WAVERLY PLACE, SUITE 140 * CARY, N.C. 27518
919.858.8383 * FAX 919.858.8345
uprightbuilders.com

Sanctuary LW

PLAN NAME:
Lot 12

DATE
09/28/25

SWC
DRAWN BY

SHEET
3
Wes Carroll

Floorplans and Elevations
Drawn by:
Wes Carroll
Upright Builders, Inc.
590 New Waverly Place
Suite 140
Cary, NC 27518



SHEET

4

War Canals

BUILDING ON THE SOLID FOUNDATION

590 NEW WAVERLY PLACE, SUITE 140 * CARY, N.C. 27518
919.858.8383 * FAX 919.858.8345

1-800-368-5848
uprightbuilders.com

© COPYRIGHT UPRIGHT BUILDERS, INC. 2021