




FRONT ELEVATION @ 1/4" = 1'-0"

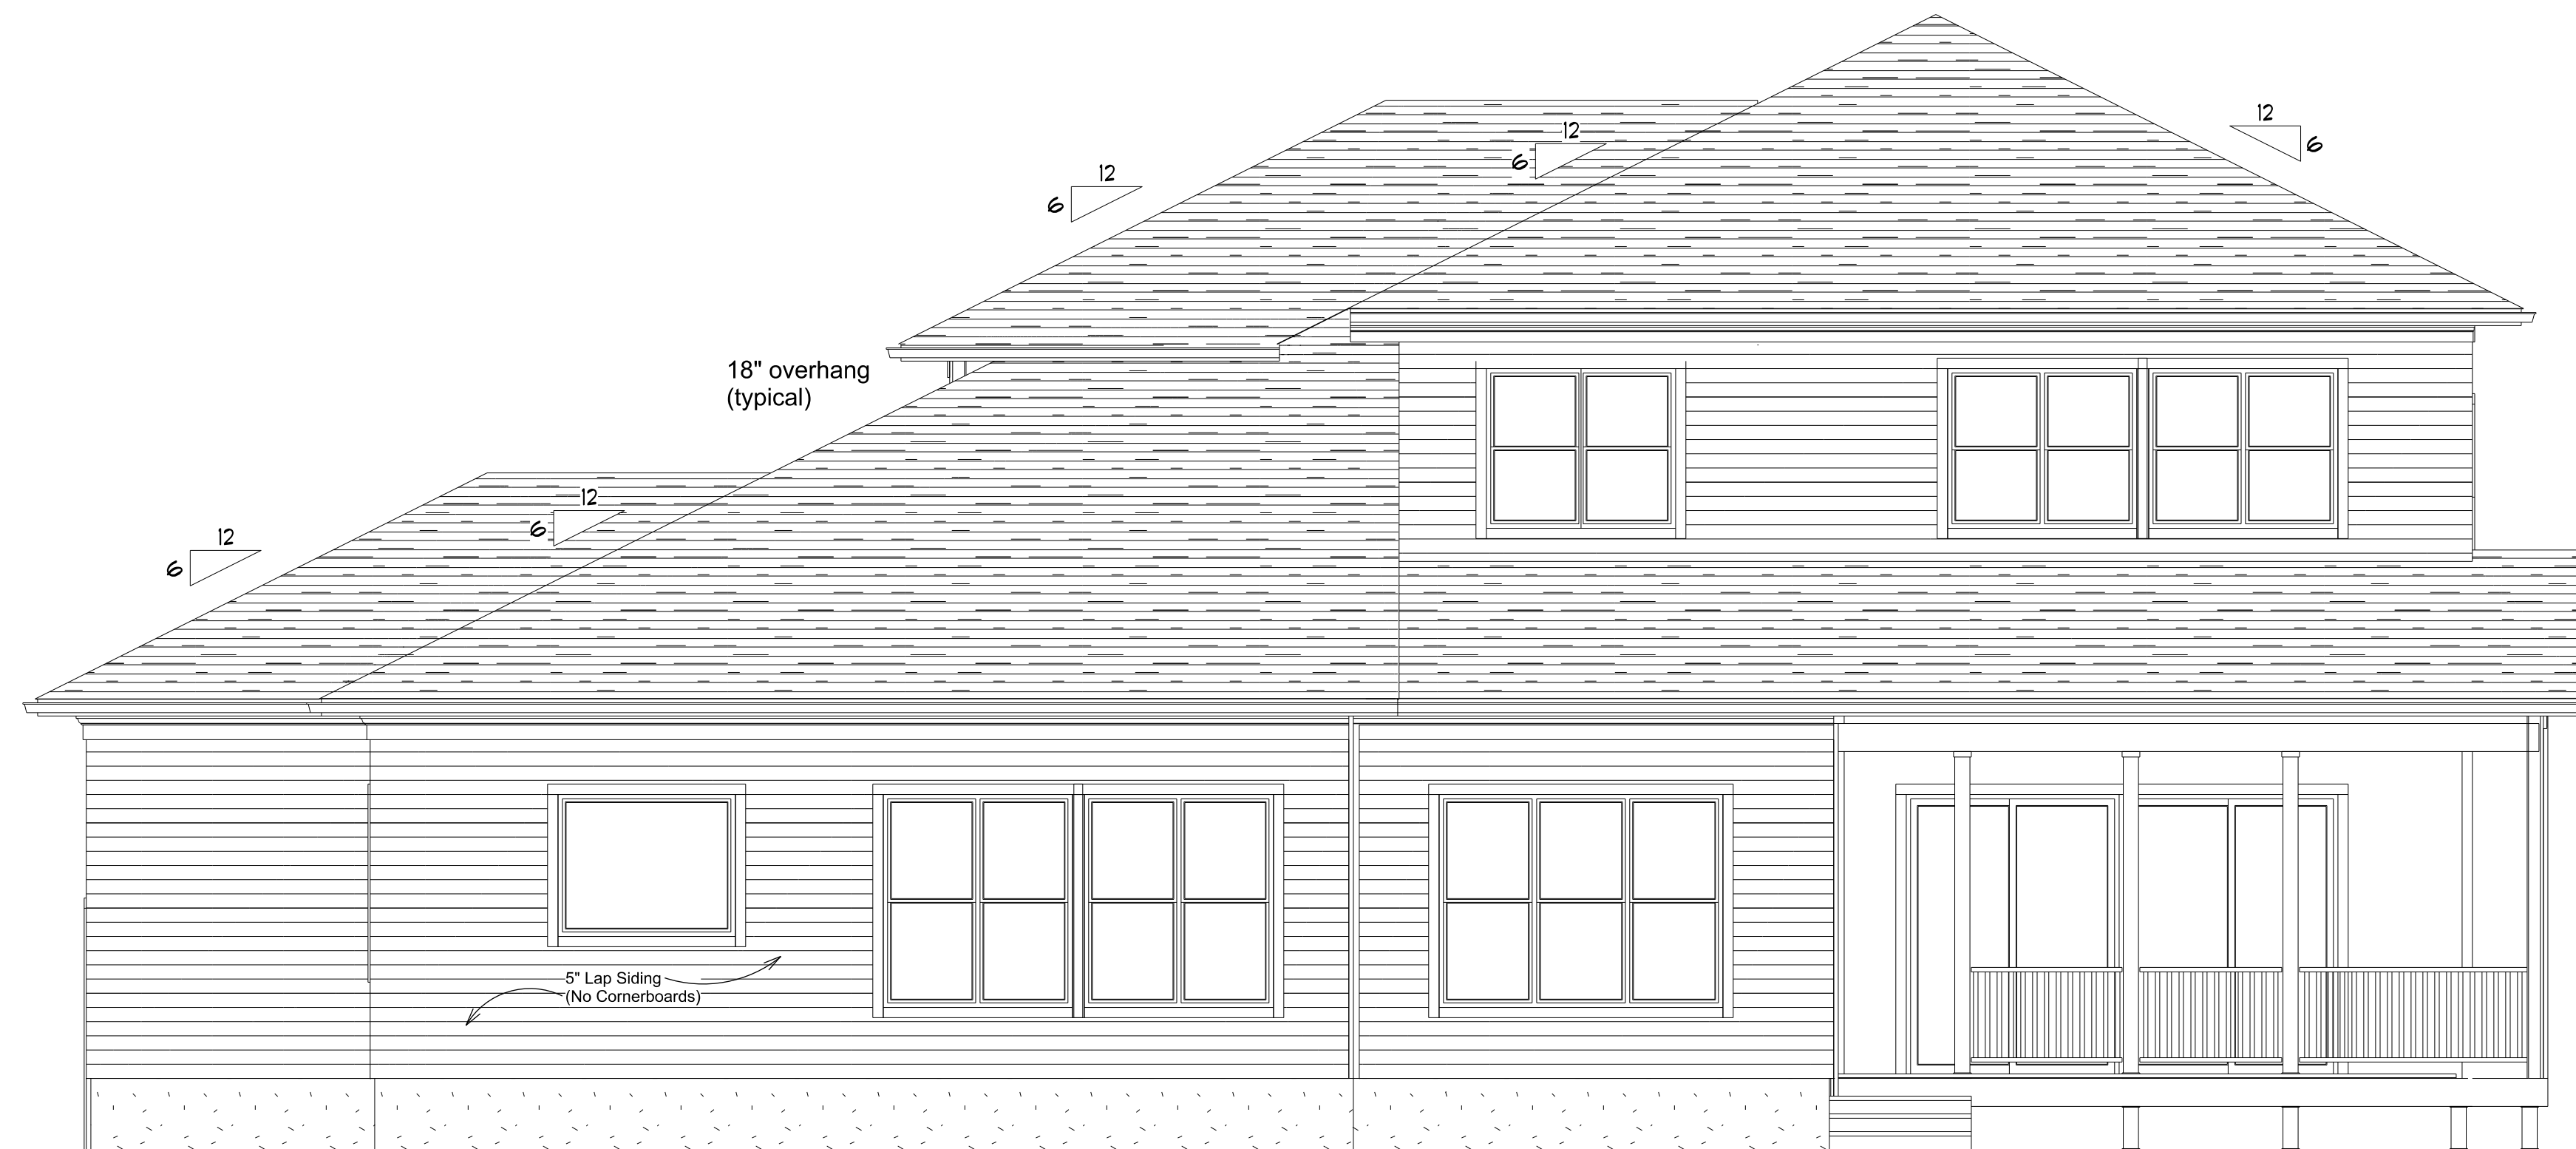

REAR ELEVATION @ 1/4" = 1'-0"

UPRIGHT BUILDERS, INC.

BUILDING ON THE SOLID FOUNDATION

590 NEW WAVERLY PLACE, SUITE 140 * CARY, N.C. 27518
919.858.8383 * FAX 919.858.8345
www.uprightbuilders.com

© COPYRIGHT UPRIGHT BUILDERS, INC. 2025

Rosslare

PLAN NAME:

Lot 17

DATE

10/25/25

SWC

DRAWN BY

SHEET

1



Right Side Elevation @ 1/4" = 1'-0"



Left Side Elevation @ 1/4" = 1'-0"

UPRIGHT BUILDERS, INC.

BUILDING ON THE SOLID FOUNDATION

590 NEW WAVERLY PLACE, SUITE 140 * CARY, N.C. 27518
919.858.8383 * FAX 919.858.8345
www.uprightbuilders.com

© COPYRIGHT UPRIGHT BUILDERS, INC. 2025

Rosslare Manor

PLAN NAME:
Lot TBD

DATE
08/15/25

SWC
DRAWN BY

SHEET

2



Note: Casement windows front
Single hung sides/rear
Both levels

UPRIGHT BUILDERS, INC.

PLAN NAME:

Lot 17

DATE _____

10/25/25

SWC

DRAWN BY

SHEET

3


BUILDING ON THE SOLID FOUNDATION

590 NEW WAVERLY PLACE, SUITE 140 * CARY, N.C. 27518

919.858.8383 * FAX 919.858.8345

www.uprightbuilders.com

© COPYRIGHT UPRIGHT BUILDERS, INC. 2025

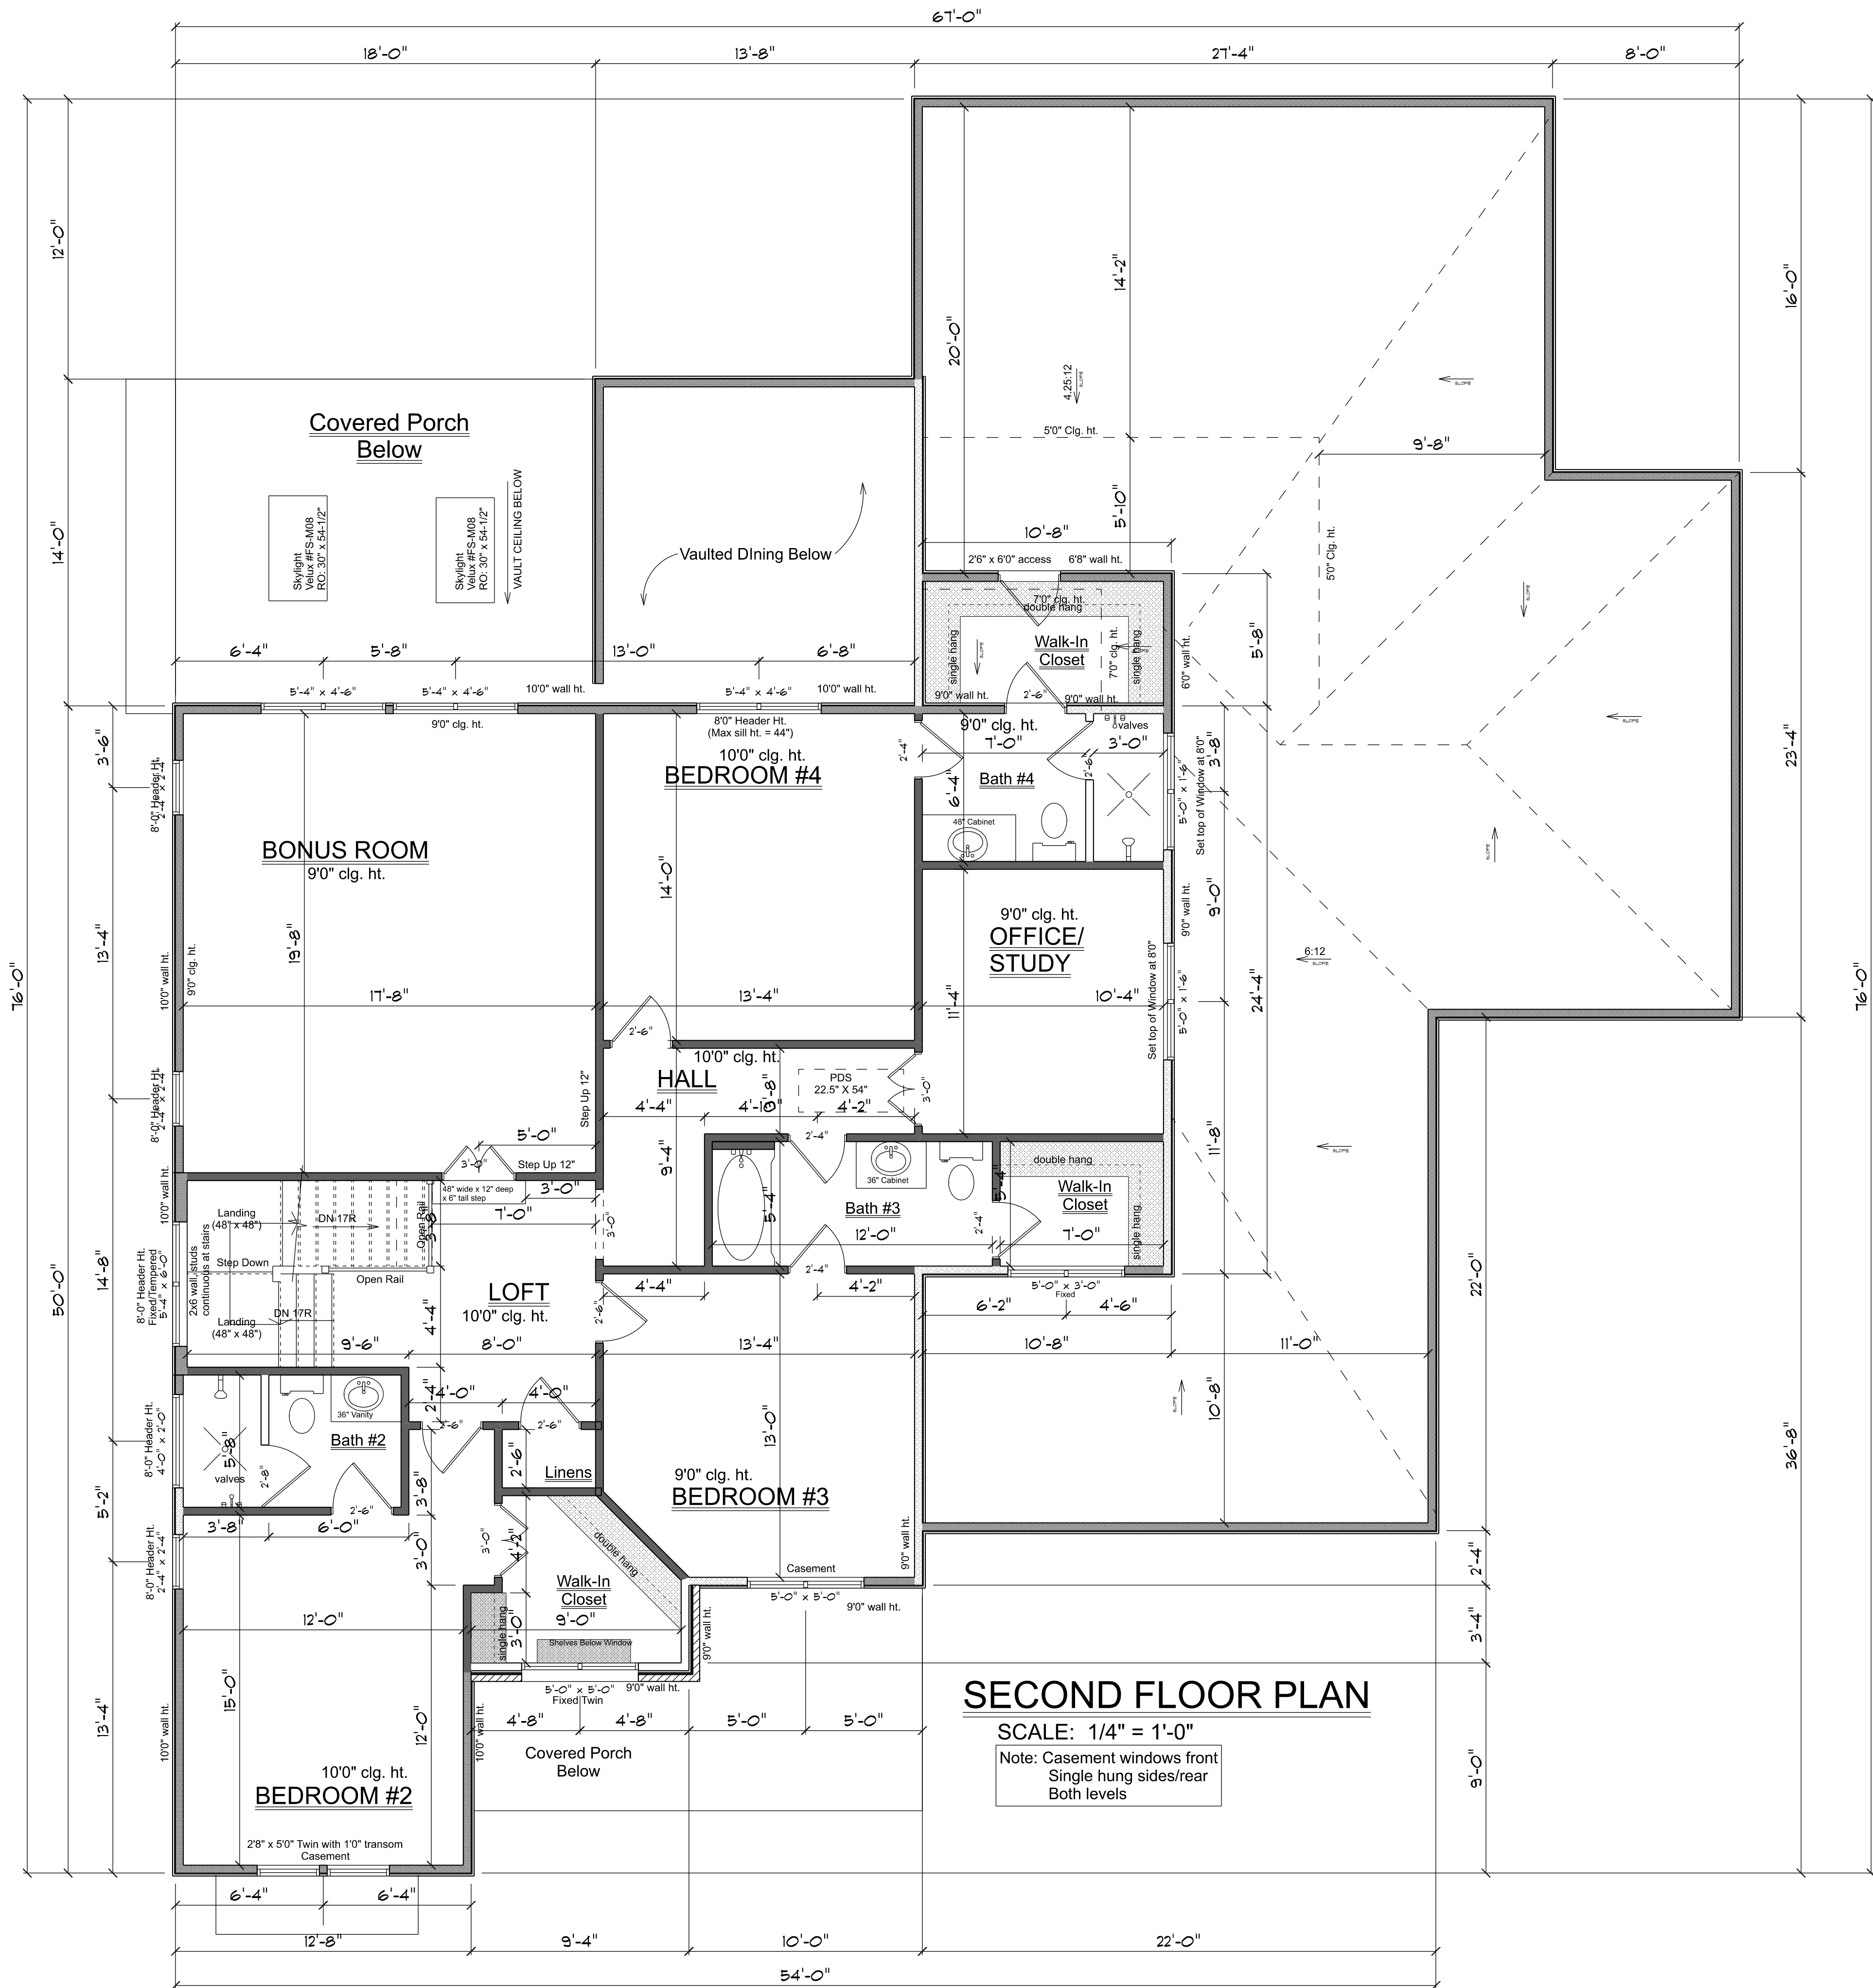

SECOND FLOOR PLAN

SCALE: 1/4" = 1'-0"
Note: Casement windows front
Single hung sides/rear
Both levels

UPRIGHT BUILDERS, INC.

BUILDING ON THE SOLID FOUNDATION

590 NEW WAVERLY PLACE, SUITE 140 * CARY, N.C. 27518
919.858.8383 * FAX 919.858.8345
www.uprightbuilders.com

Rosslare Manor

PLAN NAME:
Lot 17

DATE
10/25/25

SWC
DRAWN BY

SHEET

4