

NOTE!!!

MURPHY CARNOU DESIGN GROUP, INC. HEREBY EXPRESSLY RESERVES ITS COPYRIGHT AND OTHER PROPERTY RIGHTS TO THESE PLANS. THESE PLANS ARE TO BE USED FOR THE CONSTRUCTION OF PLANS ARE TO BE USED FOR THE CONSTRUCTION OF (ONE) RESIDENCE ONLY, ANY OTHER USE, CHANGE AND/OR REPRODUCTION IN ANY FORM WILL RENDER THESE PLANS INVALID.

[illegible]

CODE INFORMATION	
1. ZONE (CHECK ONE)	
ZONE 1	
ZONE 2	
ZONE 3	
ZONE 4	
2. GLASS R-FACTOR	R-10
3. R-VALUES	R-9
	R-10
4. FLOOR WALL	
5. CEILING WALL	
6. SLAB PERIMETER	
7. CHAIR SPACE WALL	
8. HEAT ROP BESEET 71-3	
9. HEAT AND ROOF GLASSING DESIGN VALUE	
10. CHAIR SPACE WALL	400-241
11. ROOF PITCH 12 TO 12 1/2	406-404
12. ROOF PITCH 12 1/2 TO 16	406-548
13. ROOF PITCH 16 TO 20	406-606
14. EXPOSURE ADJUSTMENT	X



NOTE:
MURPHY CARMON DESIGN GROUP, INC.
DESIGNER'S OFFICE
1402 500 BLVD. S.W. SUITE 200
ALBUQUERQUE, NM 87102
PHONE: (505) 424-4444
FAX: (505) 424-4445
WWW.MURPHYCARMONDESIGN.COM
ALL DIMENSIONS ARE
UNLESS OTHERWISE
NOTED.
THIS PLAN IS THE PROPERTY OF
MURPHY CARMON DESIGN GROUP, INC.
AND IS NOT TO BE REPRODUCED OR
TRANSMITTED IN ANY FORM OR BY
ANY MEANS, ELECTRONIC OR
MECHANICAL, INCLUDING
PHOTOCOPYING, RECORDING, OR
BY ANY INFORMATION STORAGE
AND RETRIEVAL SYSTEM, WITHOUT
THE WRITTEN PERMISSION OF
MURPHY CARMON DESIGN GROUP, INC.

ALL DIMENSIONS ARE
UNLESS OTHERWISE
NOTED.
THIS PLAN IS THE PROPERTY OF
MURPHY CARMON DESIGN GROUP, INC.
AND IS NOT TO BE REPRODUCED OR
TRANSMITTED IN ANY FORM OR BY
ANY MEANS, ELECTRONIC OR
MECHANICAL, INCLUDING
PHOTOCOPYING, RECORDING, OR
BY ANY INFORMATION STORAGE
AND RETRIEVAL SYSTEM, WITHOUT
THE WRITTEN PERMISSION OF
MURPHY CARMON DESIGN GROUP, INC.

MURPHY CARMON DESIGN GROUP, INC.
1402 500 BLVD. S.W. SUITE 200
ALBUQUERQUE, NM 87102
PHONE: (505) 424-4444
FAX: (505) 424-4445
WWW.MURPHYCARMONDESIGN.COM

D.F. BUILDERS
405 REDINGTON STREET

DRAWN BY: TMS
DATE: 1-3-22
FILE NAME: DA-2-803
PROJECT: 21-001
SHEET: 2 OF 2


© COPYRIGHT 2022
MURPHY CARMON DESIGN
GROUP, INC.
ALL RIGHTS RESERVED

HOUSE NAME


HOUSE NUMBER

PAGE NUMBER
2 of 6


THESE PLANS MEET THE REQUIREMENTS OF THE
NORTH CAROLINA RESIDENTIAL CODE 2008 EDITION.

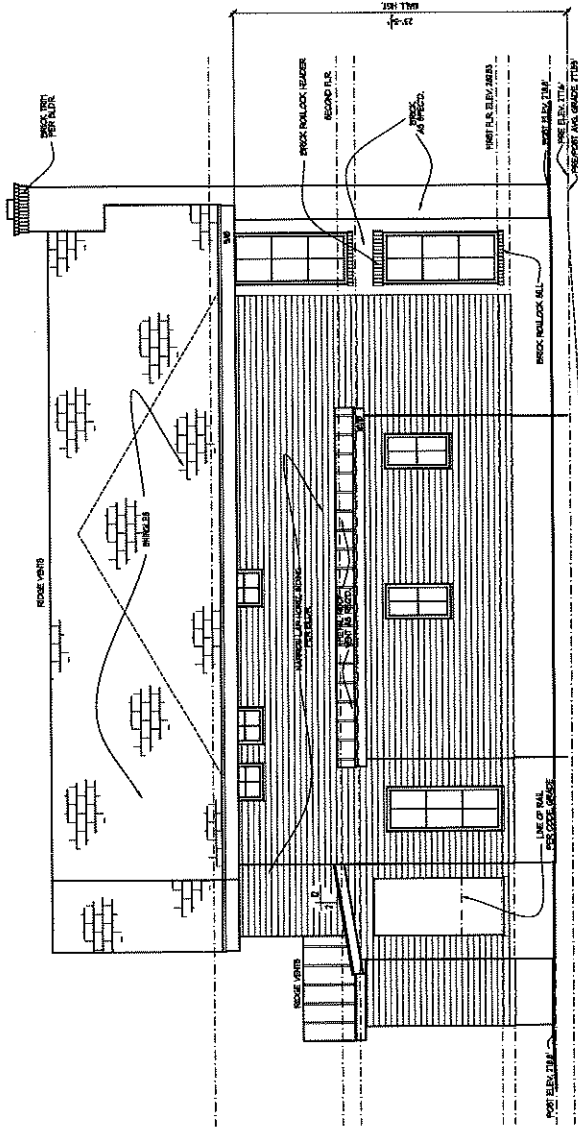

LEFT ELEVATION
SCALE: 1/8" = 1'-0"

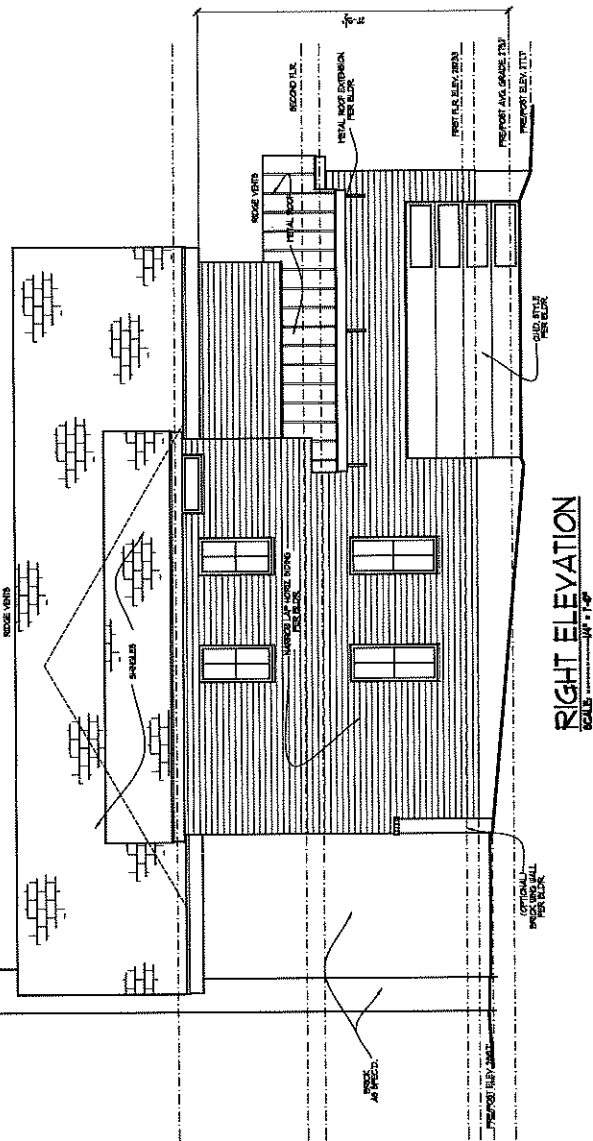

RIGHT ELEVATION
SCALE: 1/8" = 1'-0"

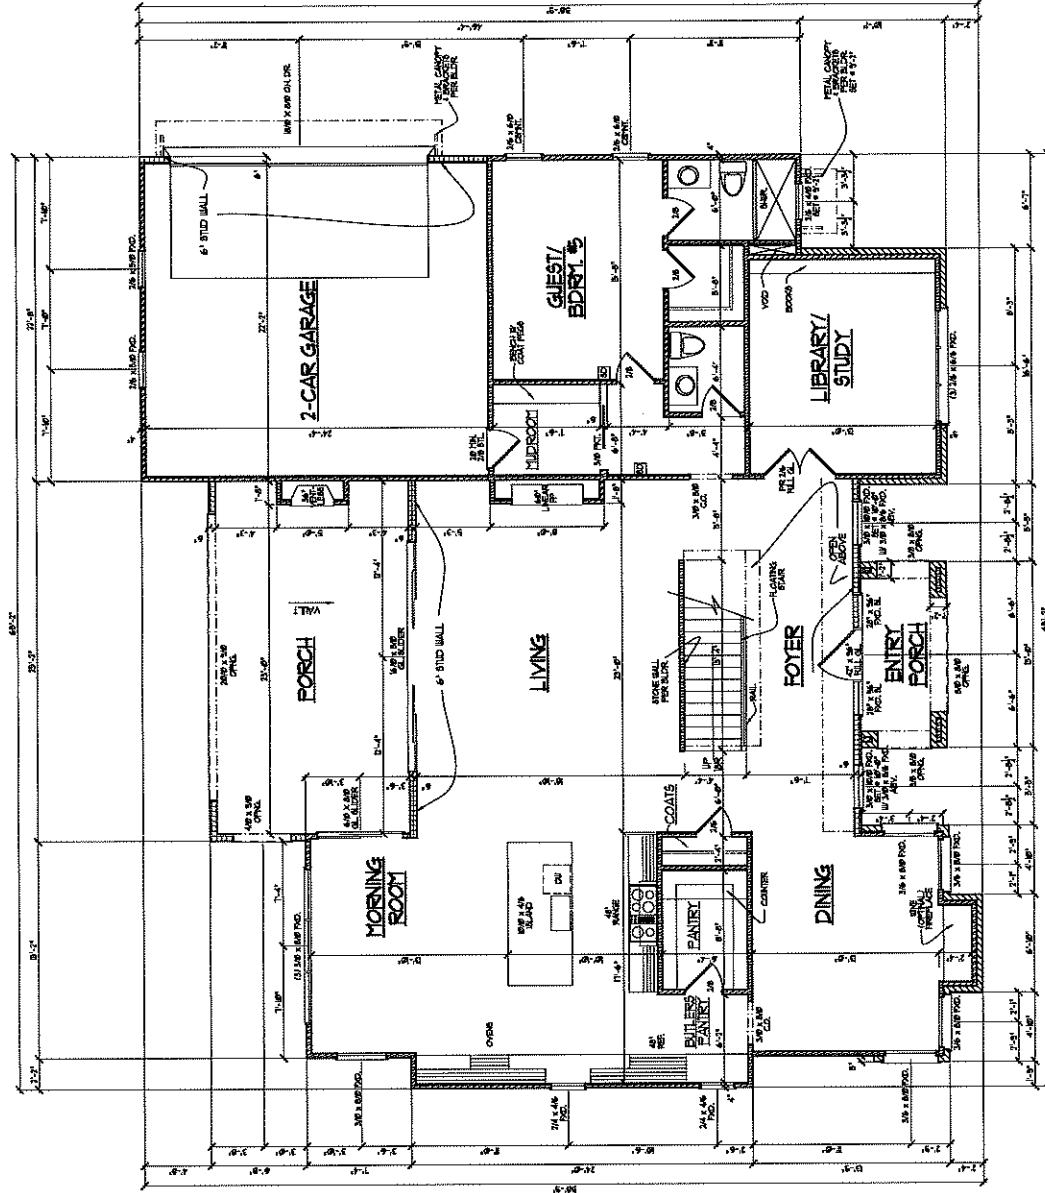

FIRST FLOOR PLAN

SCALE: 1/4" = 1'-0"

NOTE:
 1. ALL DIMENSIONS ARE TO FACE UNLESS NOTED OTHERWISE.
 2. FINISHES ARE TO BE DETERMINED BY THE OWNER.
 3. ALL WORK SHALL BE IN ACCORDANCE WITH THE 2018 NORTH CAROLINA RESIDENTIAL CODE.
 4. THE OWNER SHALL BE RESPONSIBLE FOR OBTAINING ALL NECESSARY PERMITS.
 5. THE DESIGNER SHALL NOT BE RESPONSIBLE FOR THE ACCURACY OF ANY INFORMATION PROVIDED BY THE OWNER.

FIRST FLOOR NOTES:
 1. 1/2" x 4" CLS. (11'-0" x 11'-0")
 2. 1/2" x 4" CLS. (11'-0" x 11'-0")
SQUARE FOOTAGE W/O DECK

AREA	AREA	AREA
1. PORCH	215	345
2. ENTRY	245	245
3. LIVING	245	245
4. DINING	245	245
5. KITCHEN	245	245
6. BATH	245	245
7. BED	245	245
8. HALL	245	245
9. CLOSET	245	245
10. GARAGE	245	245

WINDU FALL PROTECTION NOTES:
 1. ALL CODE SECTIONS 104.1 AND 104.2 FOR WINDU FALL PROTECTION SHALL BE OBSERVED.
 2. ALL WINDU FALL PROTECTION SHALL BE 100% OF THE AREA OF THE WINDU FALL.
 3. ALL WINDU FALL PROTECTION SHALL BE 100% OF THE AREA OF THE WINDU FALL.

WALL LEGEND

WALL TYPE	WALL TYPE	WALL TYPE
1. 1/2" x 4" CLS. (11'-0" x 11'-0")	2. 1/2" x 4" CLS. (11'-0" x 11'-0")	3. 1/2" x 4" CLS. (11'-0" x 11'-0")
4. 1/2" x 4" CLS. (11'-0" x 11'-0")	5. 1/2" x 4" CLS. (11'-0" x 11'-0")	6. 1/2" x 4" CLS. (11'-0" x 11'-0")
7. 1/2" x 4" CLS. (11'-0" x 11'-0")	8. 1/2" x 4" CLS. (11'-0" x 11'-0")	9. 1/2" x 4" CLS. (11'-0" x 11'-0")
10. 1/2" x 4" CLS. (11'-0" x 11'-0")	11. 1/2" x 4" CLS. (11'-0" x 11'-0")	12. 1/2" x 4" CLS. (11'-0" x 11'-0")

MURPHY GARDEN DESIGN GROUP, INC.
 1100-3000 BURNING WOOD ROAD
 CHRY, NORTH CAROLINA 27511
 (919) 483-9115 FAX: (919) 483-4910
 www.murphygarden.com

D.F. BUILDERS
 4105 REDINGTON STREET

DRAWN BY: TIG
 DATE: 7-15-21
 FILE NAME: DLF-2-0219
 PROJECT: NEW PLAN
 SHEET: 1 OF 1

© COPYRIGHT 2021
 MURPHY GARDEN DESIGN
 GROUP, INC.
 ALL RIGHTS RESERVED

HOUSE NAME

HOUSE NUMBER

PAGE NUMBER
 4 of 6

THESE PLANS MEET THE REQUIREMENTS OF THE INTERNATIONAL RESIDENTIAL CODE 2003 AND THE NORTH CAROLINA RESIDENTIAL CODE 1998 EDITION