



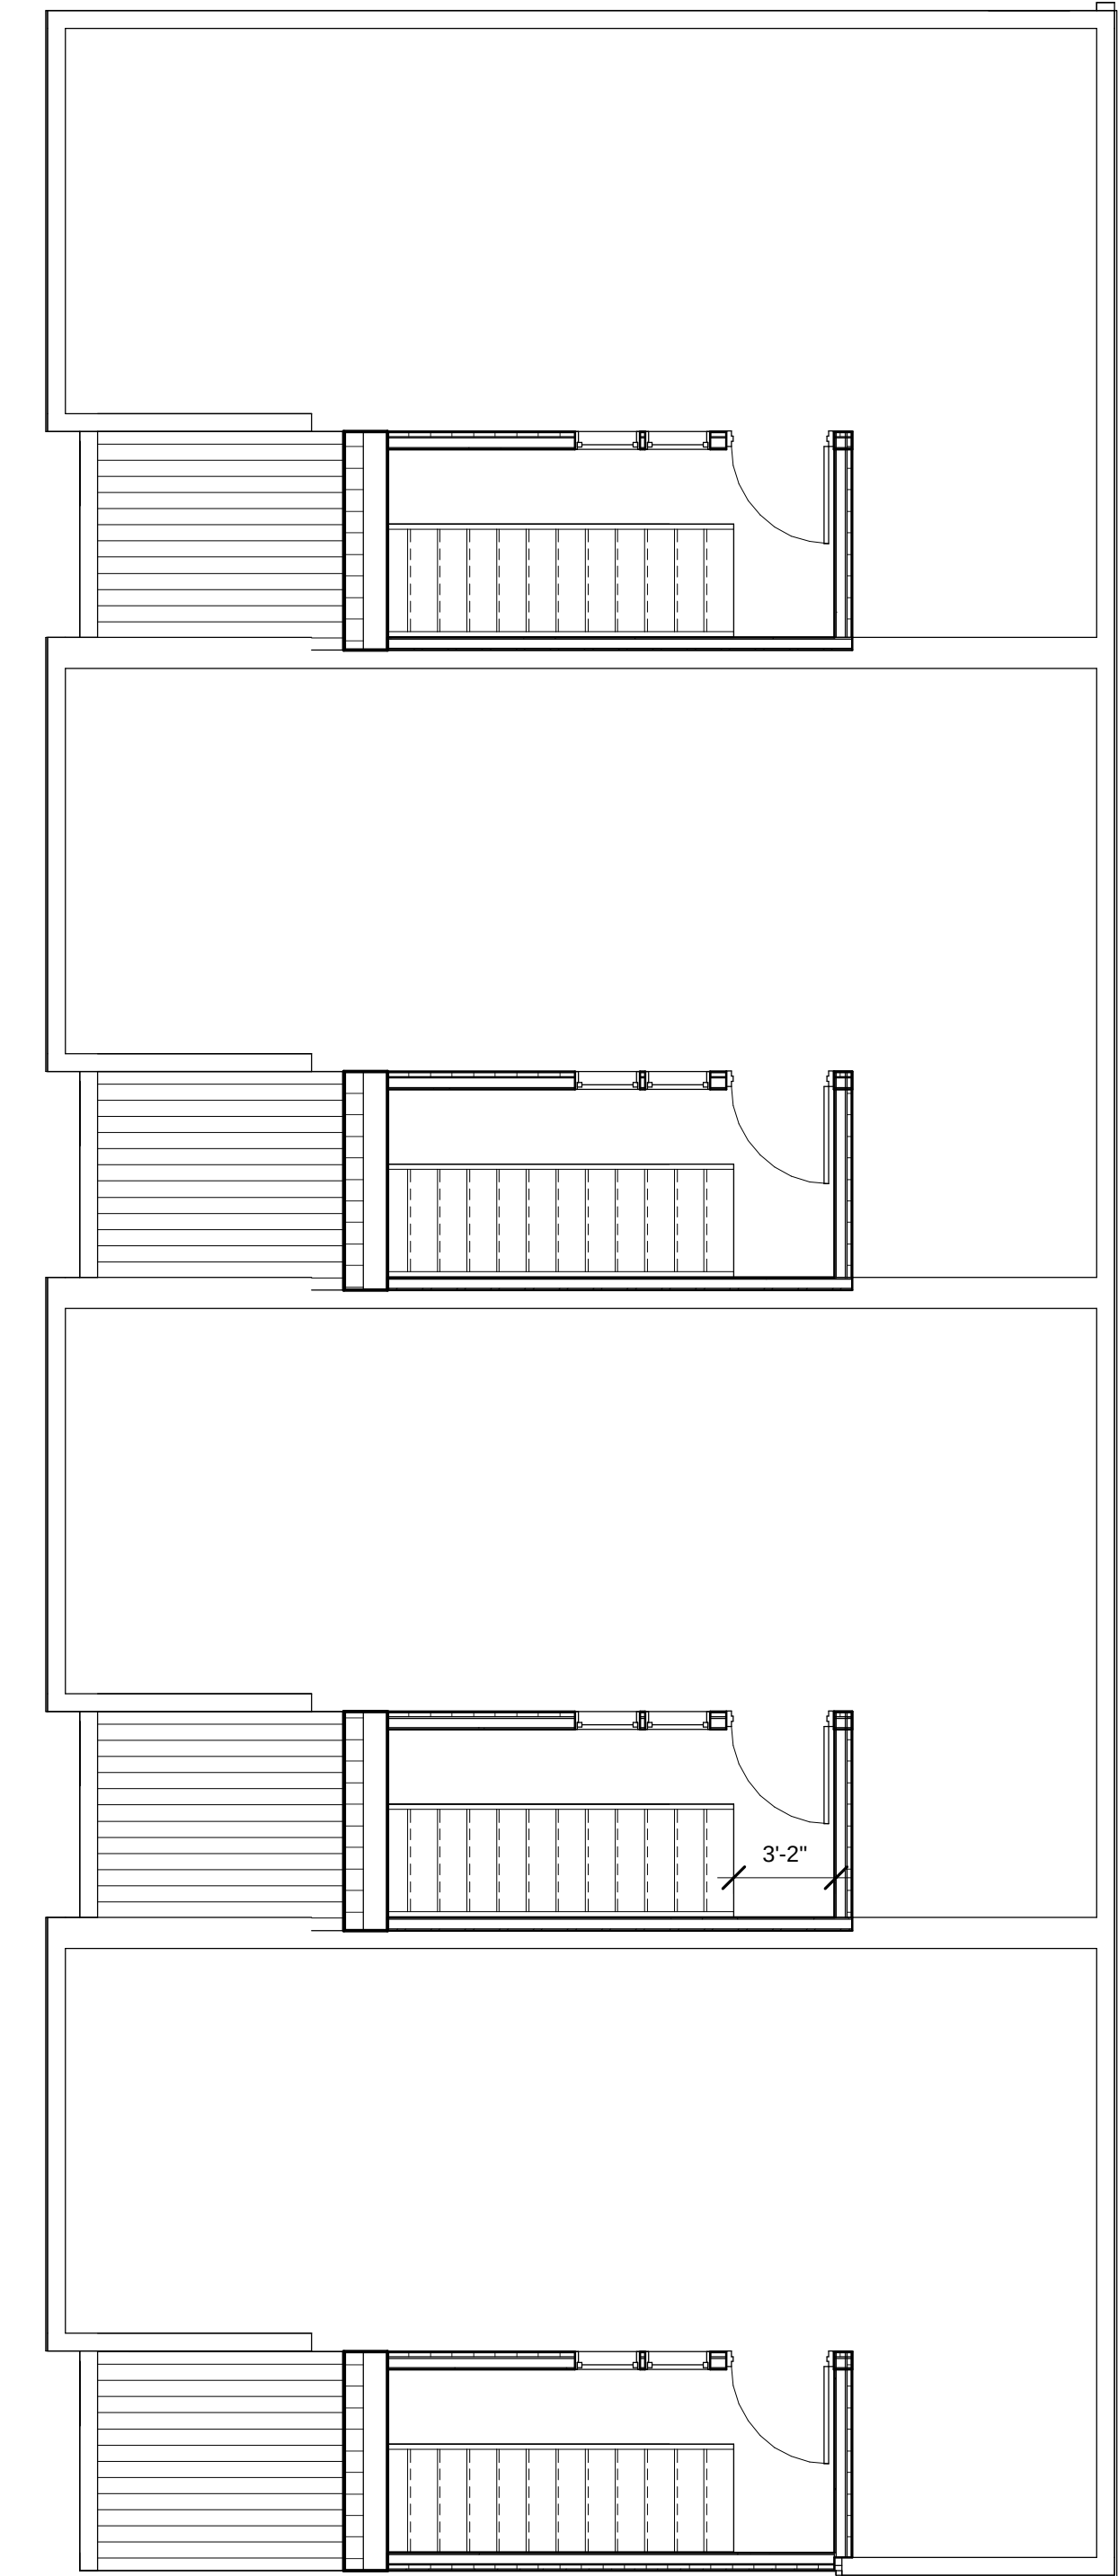


6 Roof
3/16" = 1'-0"



4 Level 3
3/16" = 1'-0"

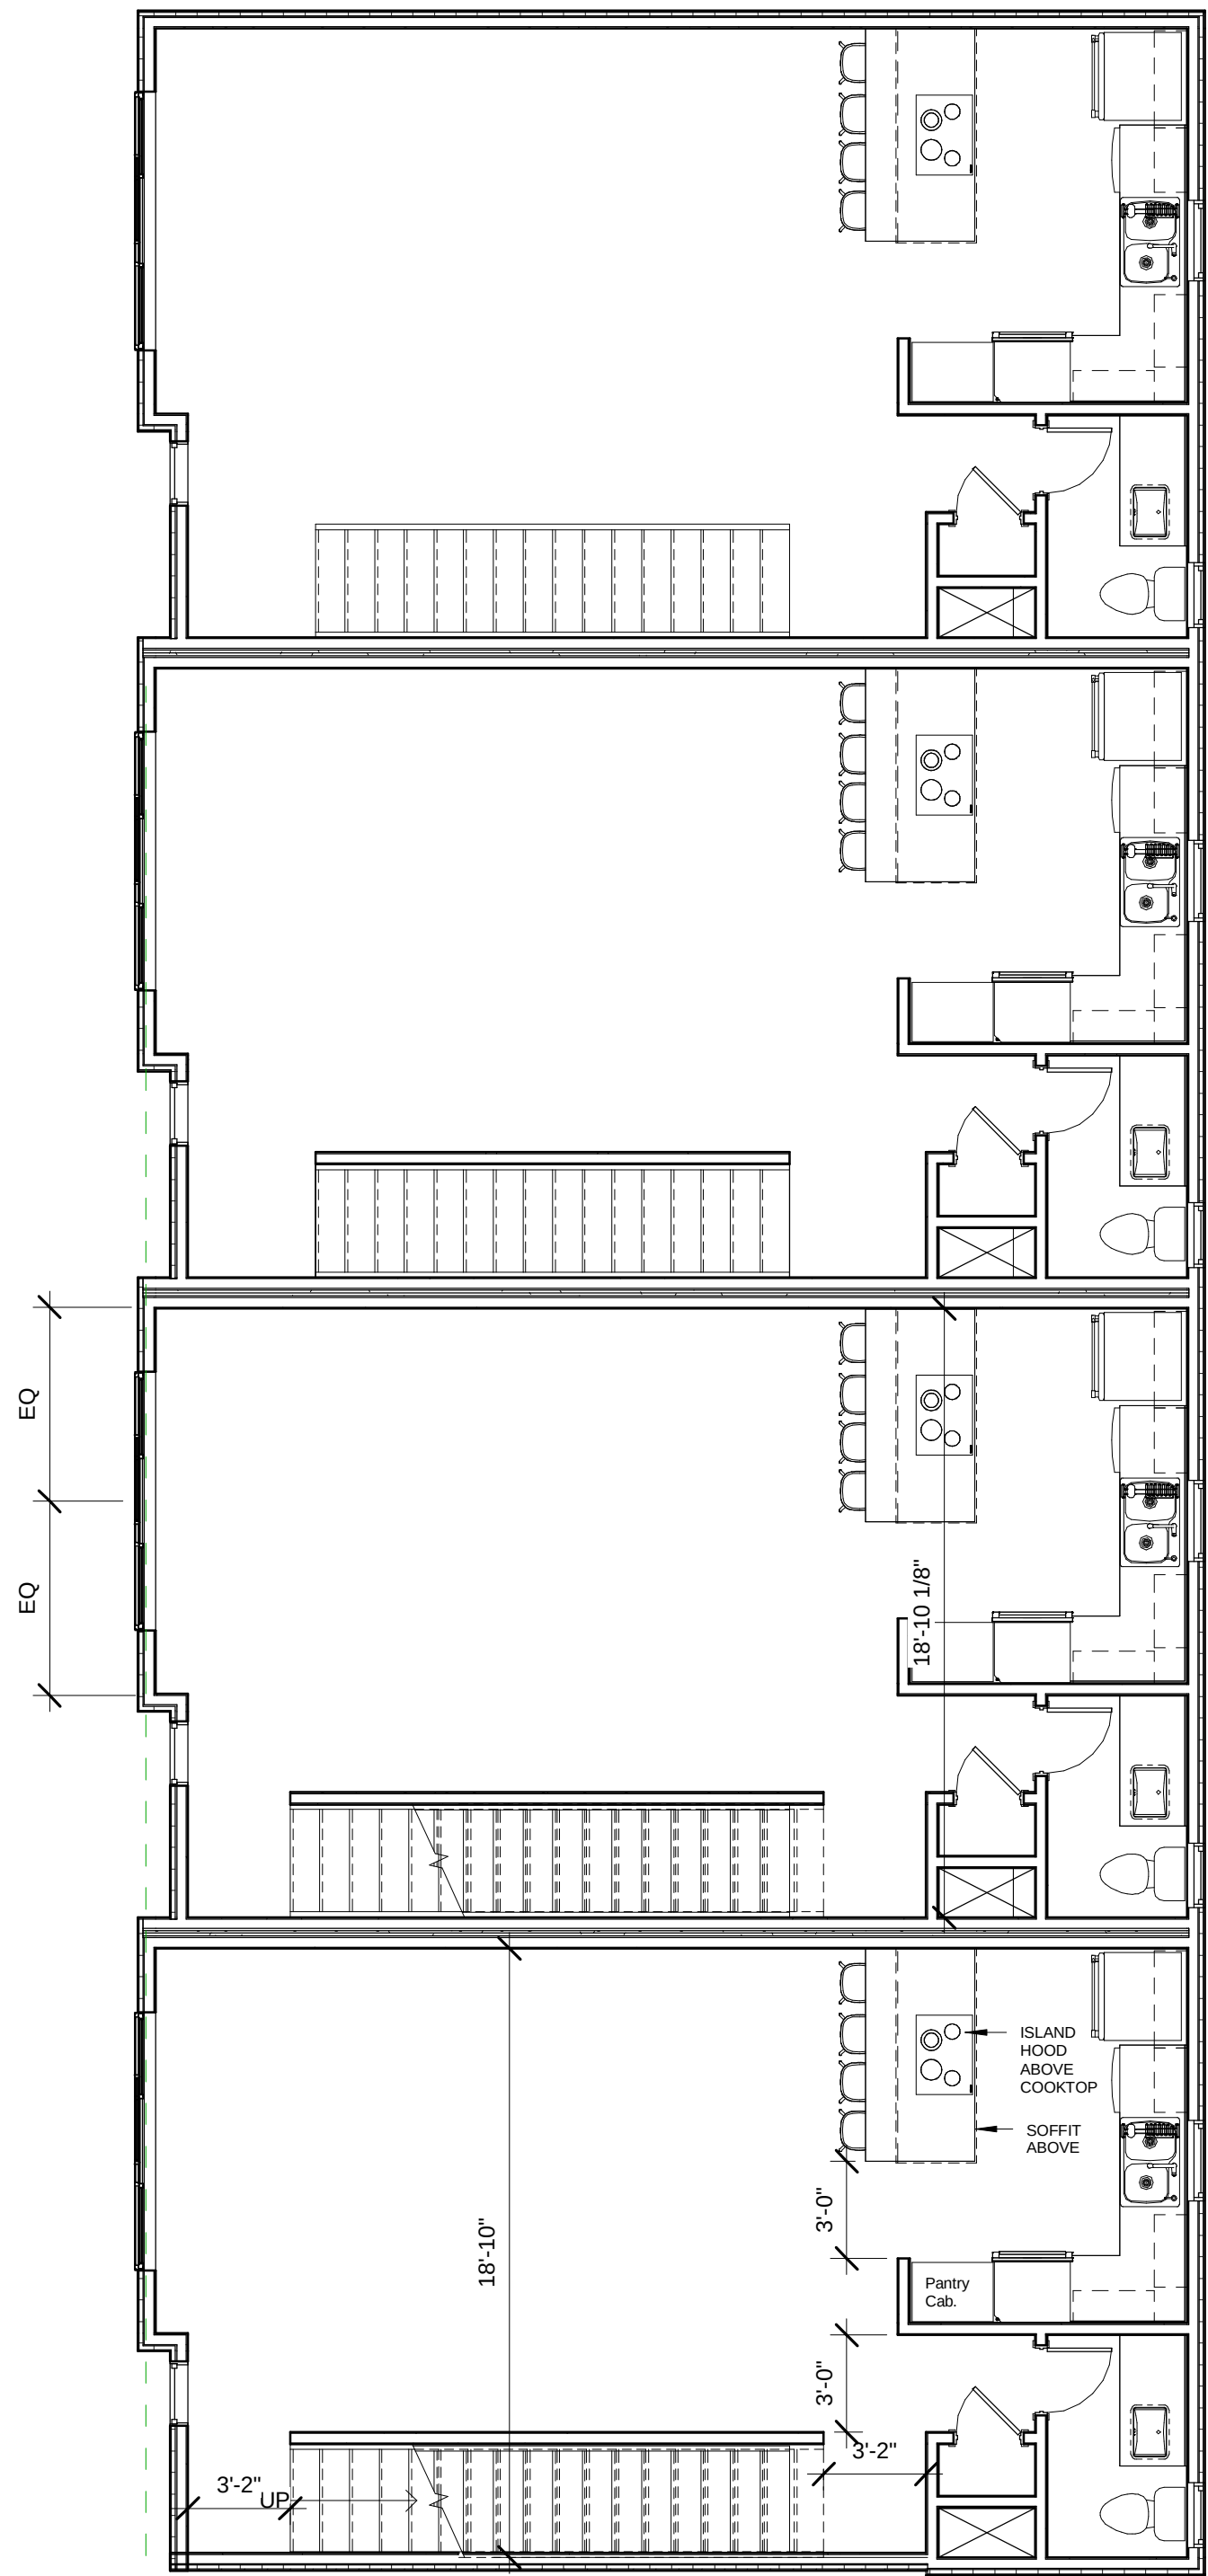


3 Level 2
3/16" = 1'-0"

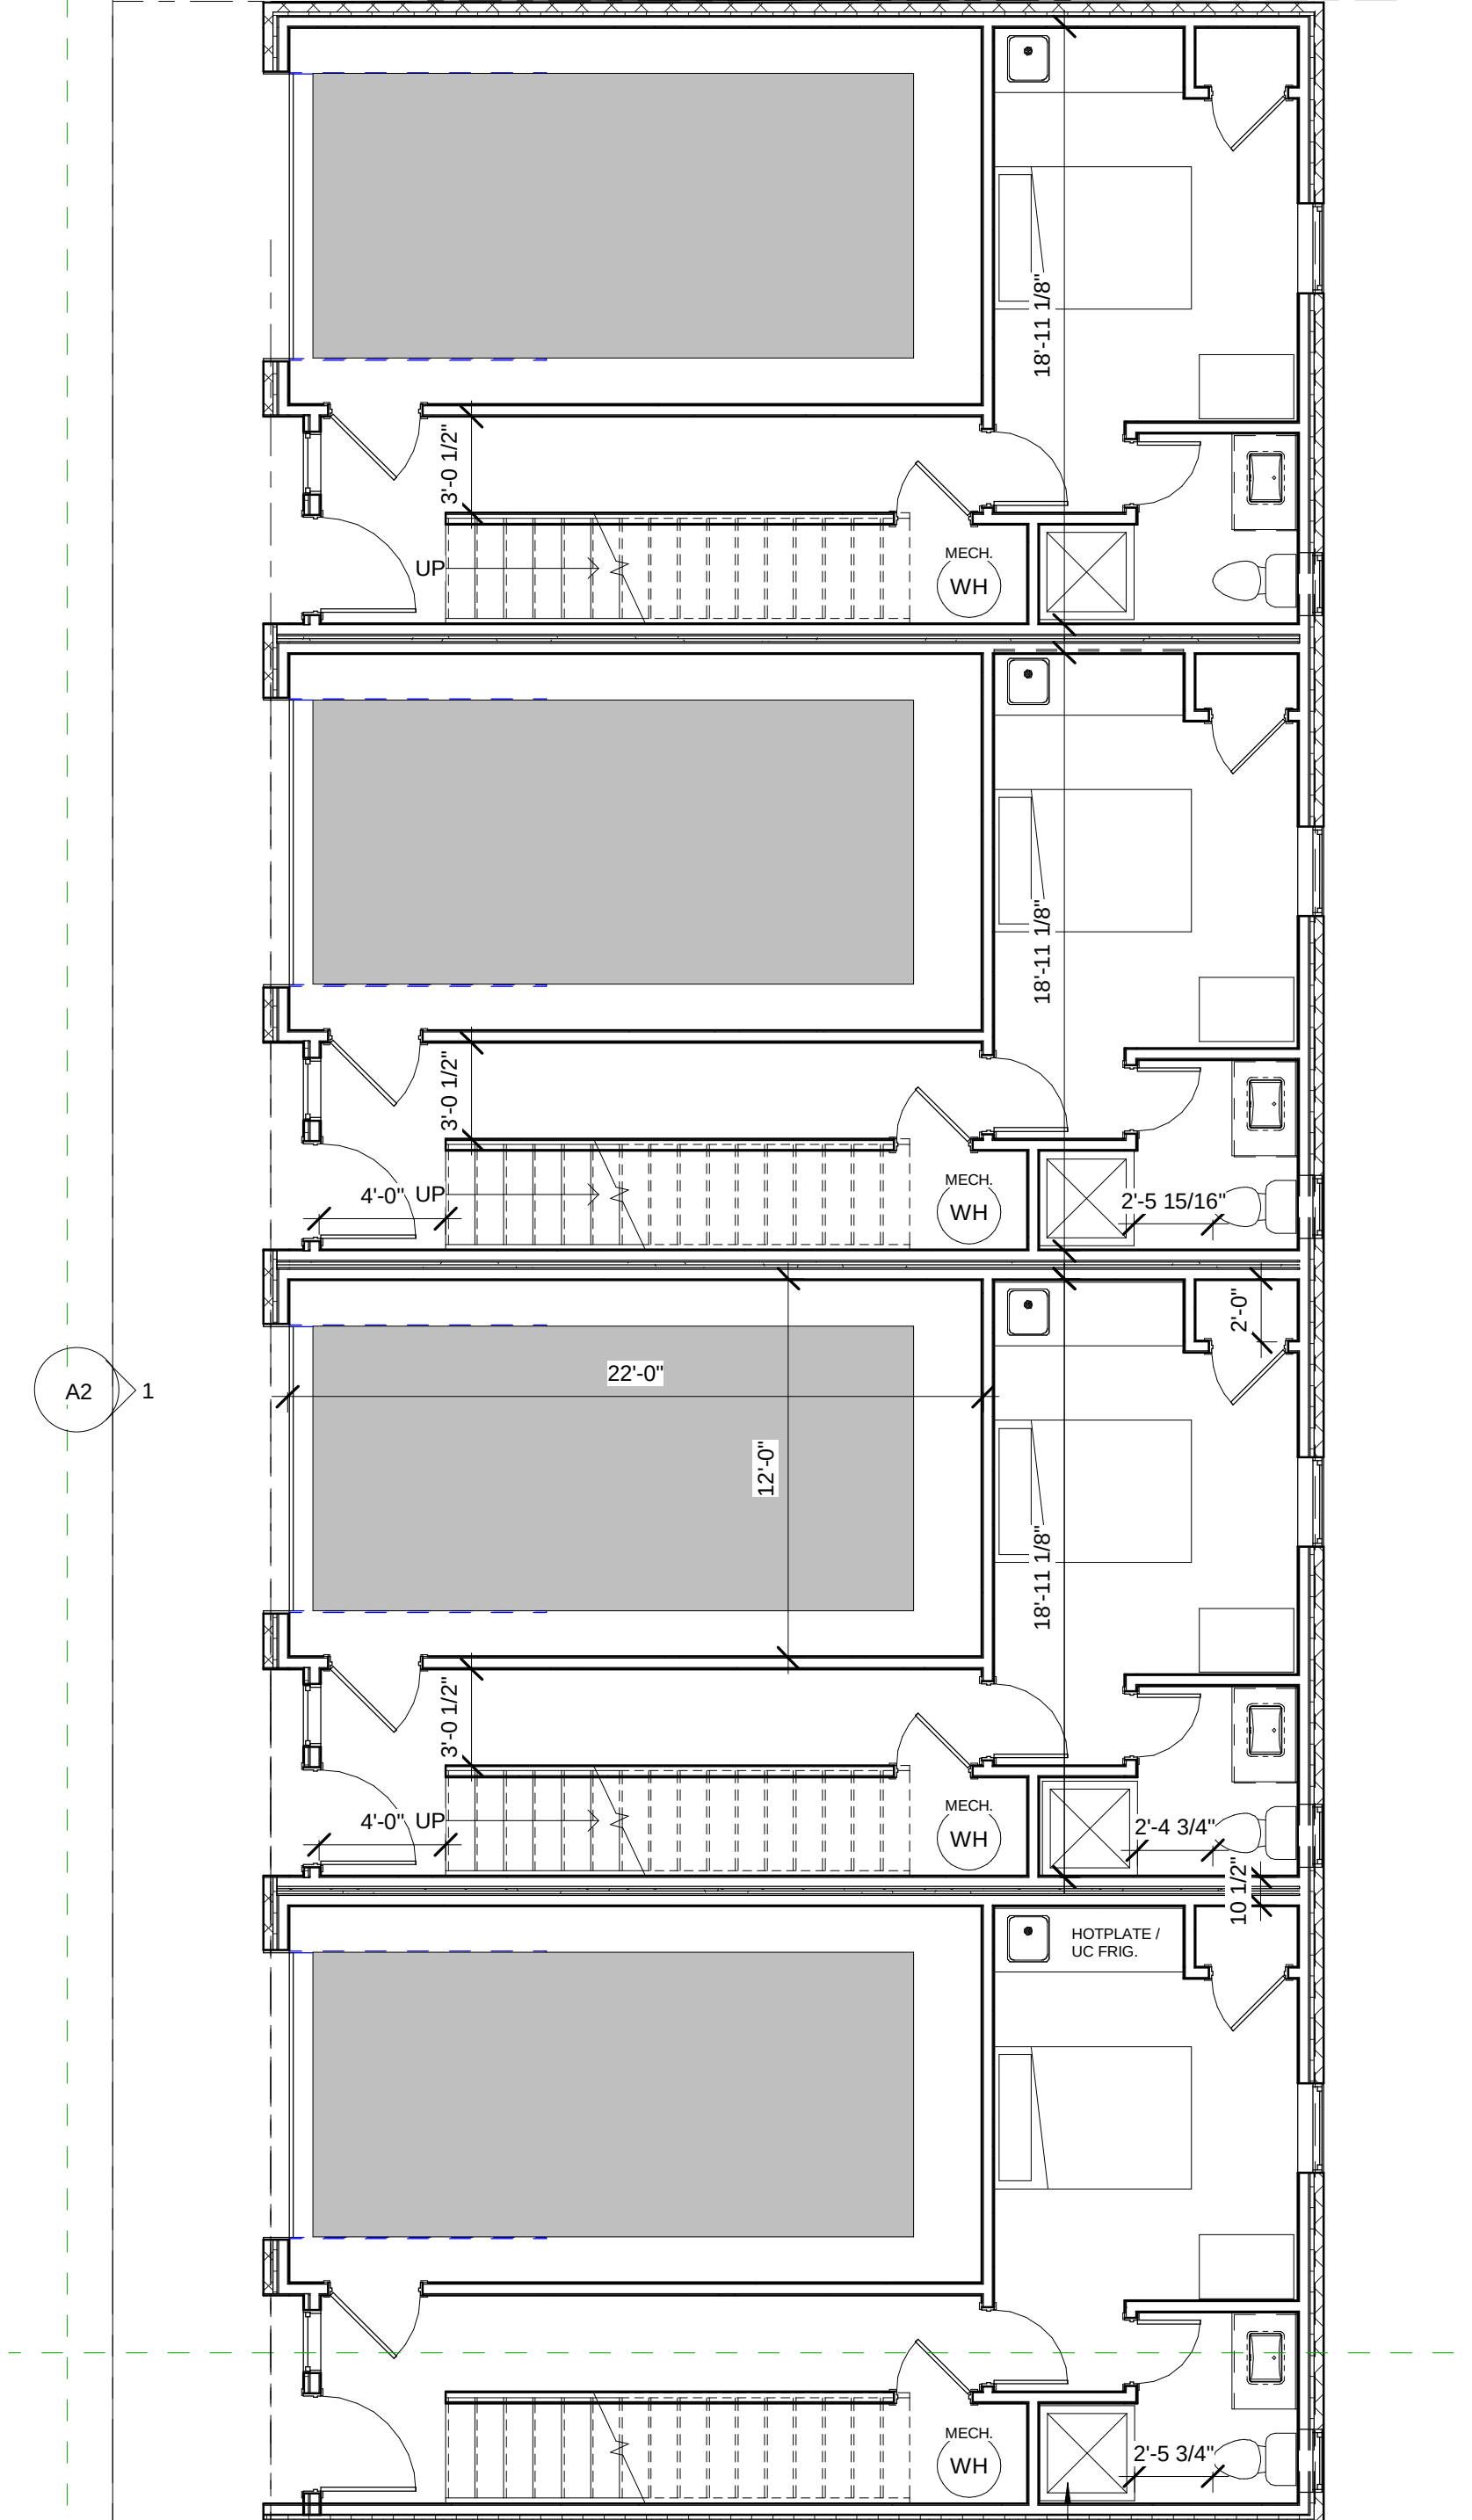

1 Level 1
3/16" = 1'-0"

AREA PER UNIT:
LEVEL 1 = 595 SF
LEVEL 2 = 597 SF
LEVEL 3 = 597 SF
ROOF = 111 SF (ENCLOSED)

SHOWER MAY BE LARGER DEPENDING ON MECHANICAL CHASE REQUIREMENTS.

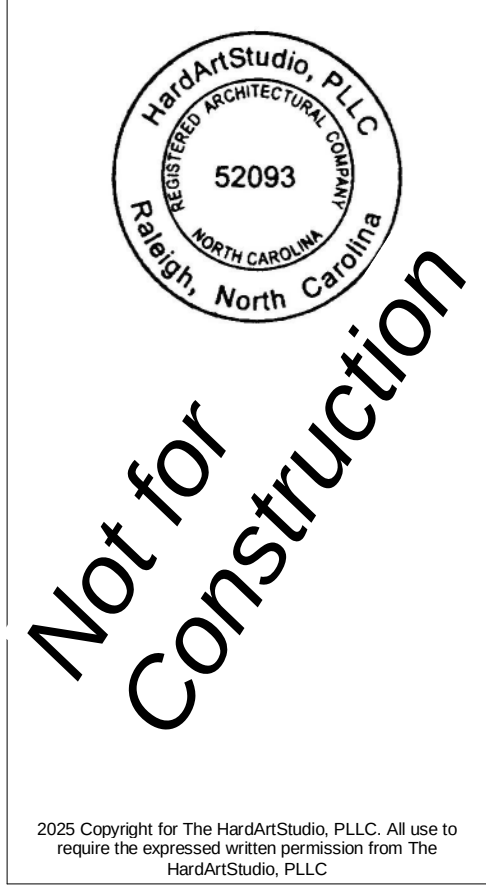

THESE DRAWINGS ARE PREPARED PER ESTABLISHED INDUSTRY STANDARDS AND REPRESENT THE ARCHITECT AND ENGINEERS DESIGN CONCEPT. THEY ARE NOT INTENDED TO PROVIDE EVERY DETAIL OR CONDITION REQUIRED TO CONSTRUCT THE BUILDING. THE CONTRACTOR THROUGH THE SUBMITTAL PROCESS AND OTHER COORDINATED EFFORTS IS FULLY RESPONSIBLE FOR PROVIDING A COMPLETE BUILDING WHETHER INDICATED ON THE PLANS OR NOT.

615 New Bern Towns
615 New Bern Avenue
Raleigh, NC

No.	Description	Date

Floor Plans	
Project number	Project Number
Date	
Drawn by	Author
Checked by	Checker
A1	
Scale	3/16" = 1'-0"