



1305 KINGSTON RIDGE RD
CARY, NC 27511
GOODWORK DESIGN
919 357 0895





LOFT3 - 709 E. LENOIR ST.

PROJECT NO.: 23017
DATE: 03 . 26 . 2025
DRAWN BY: RHL, AC
CHECKED BY: DMK


REVISIONS	
1	CITY COMMENTS

UNIT "A" ENLARGED
PLAN

A2.01

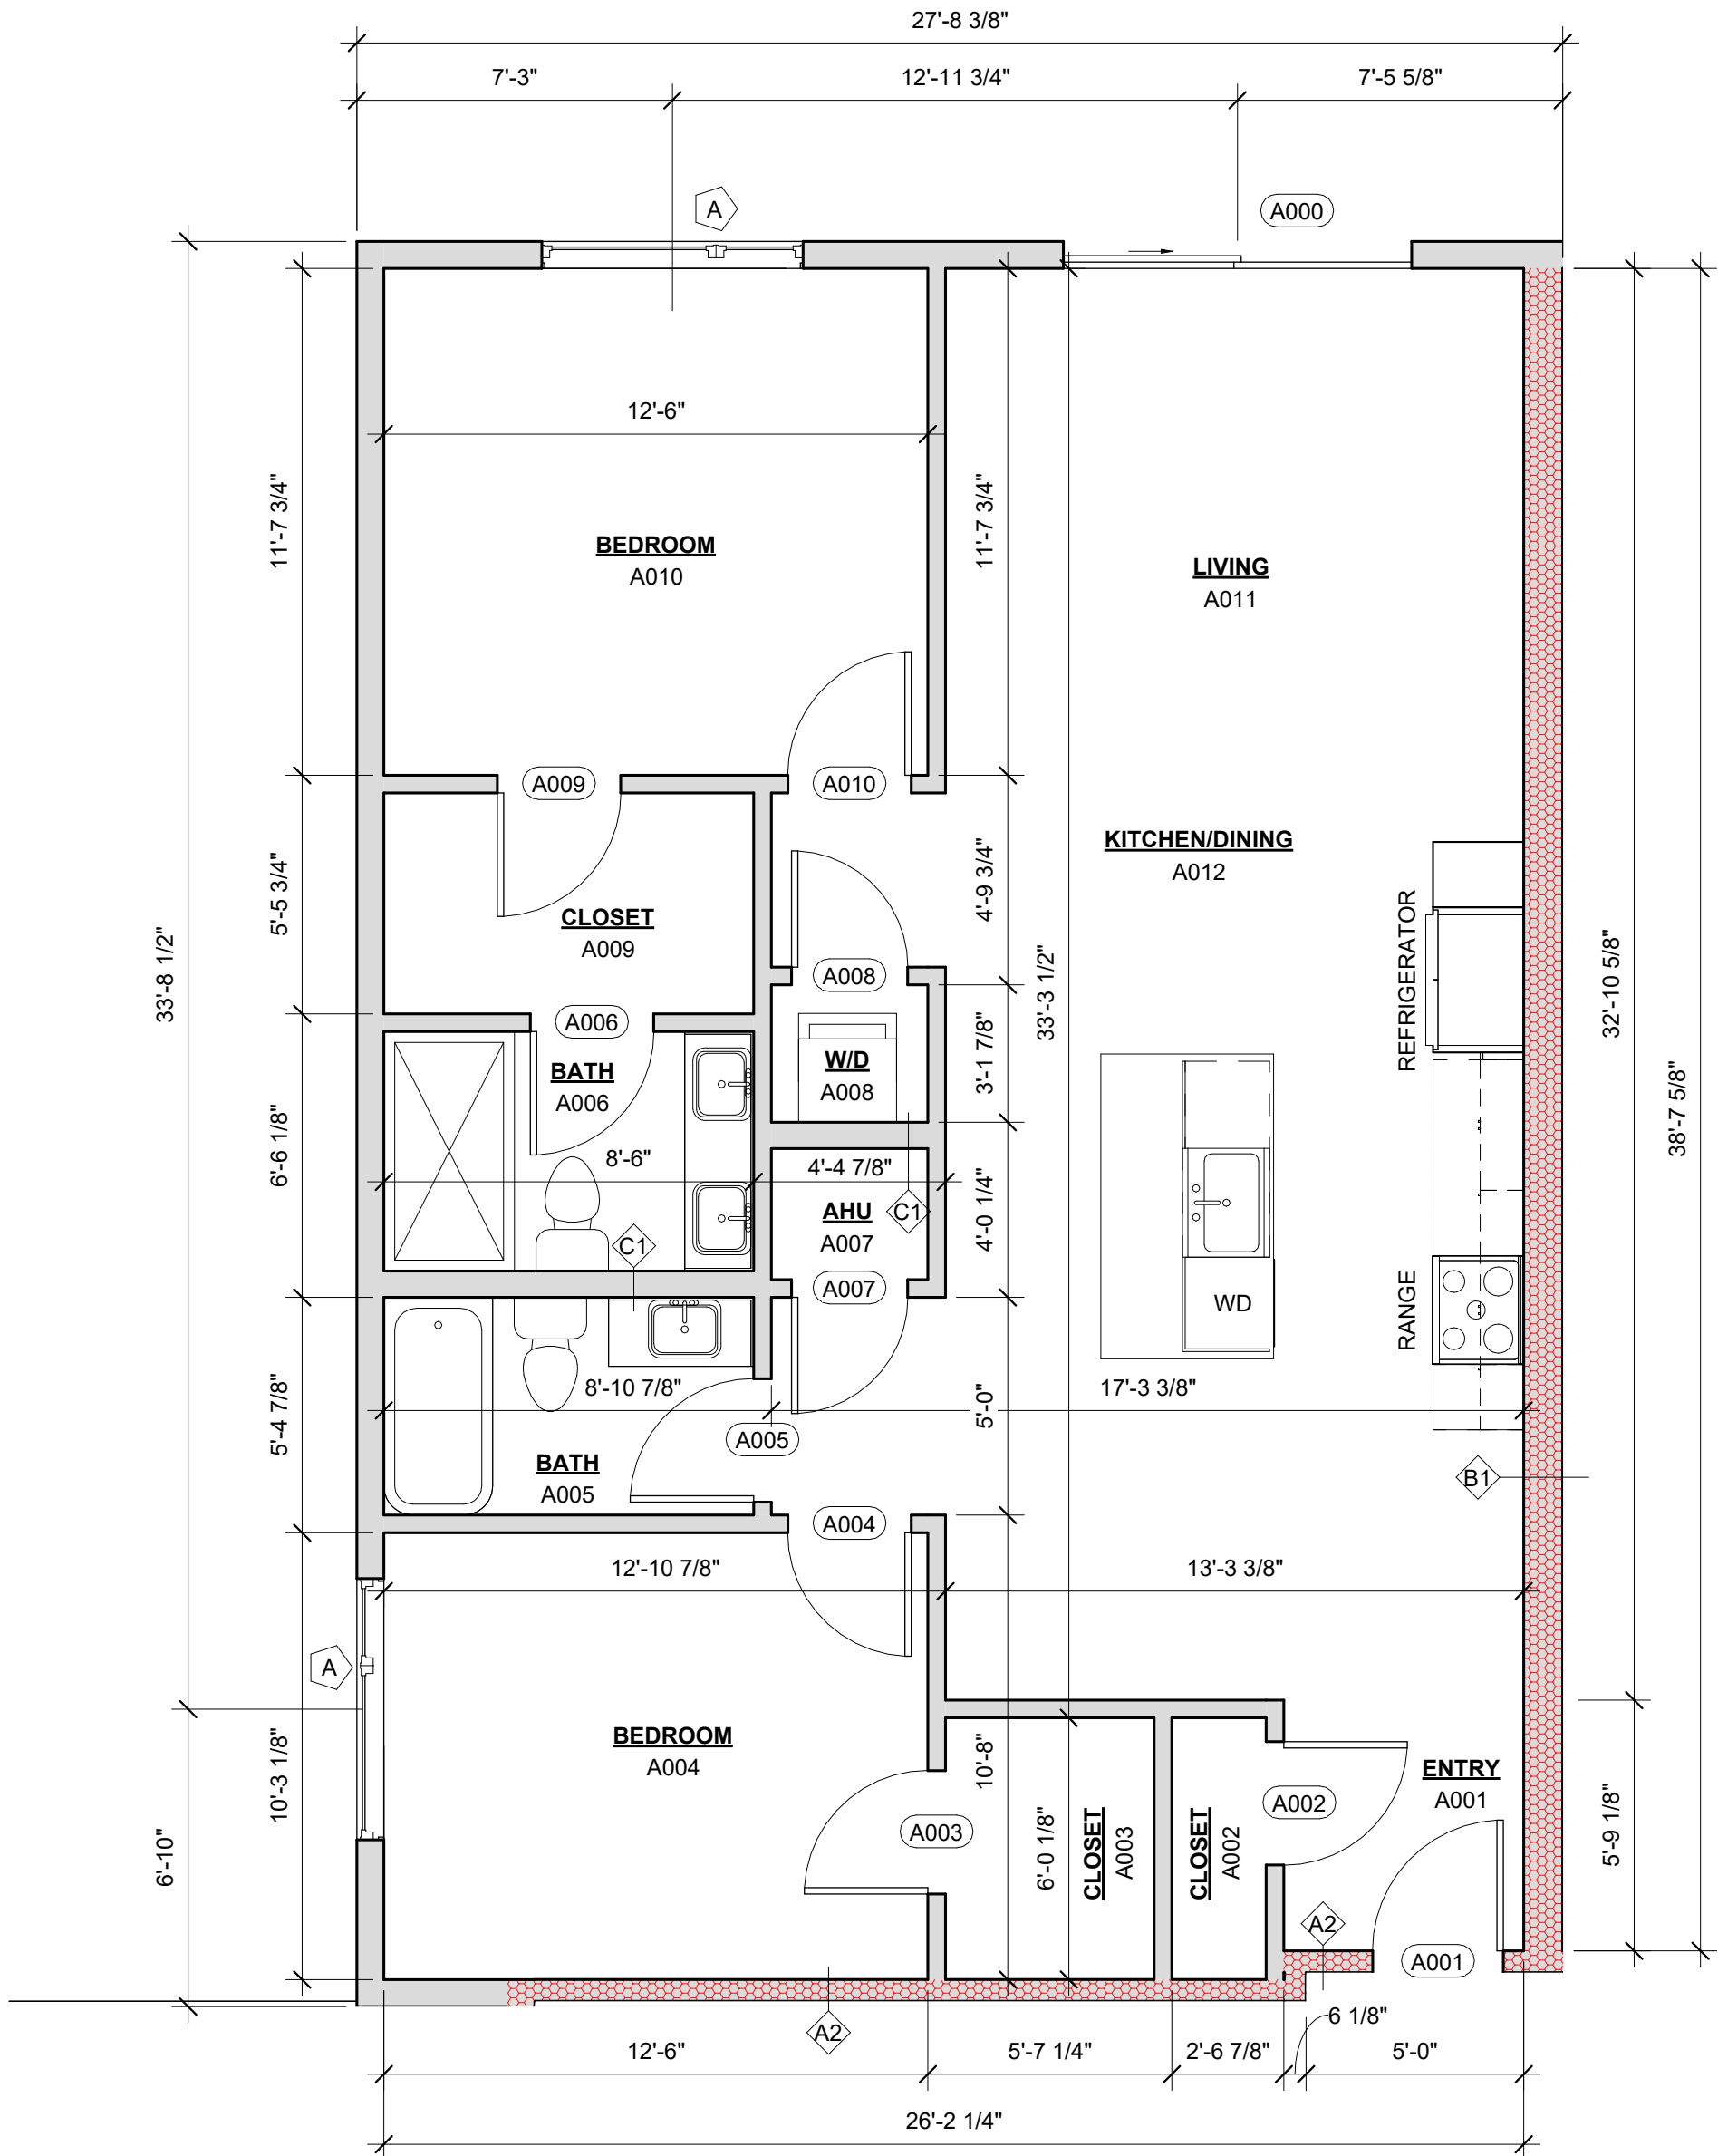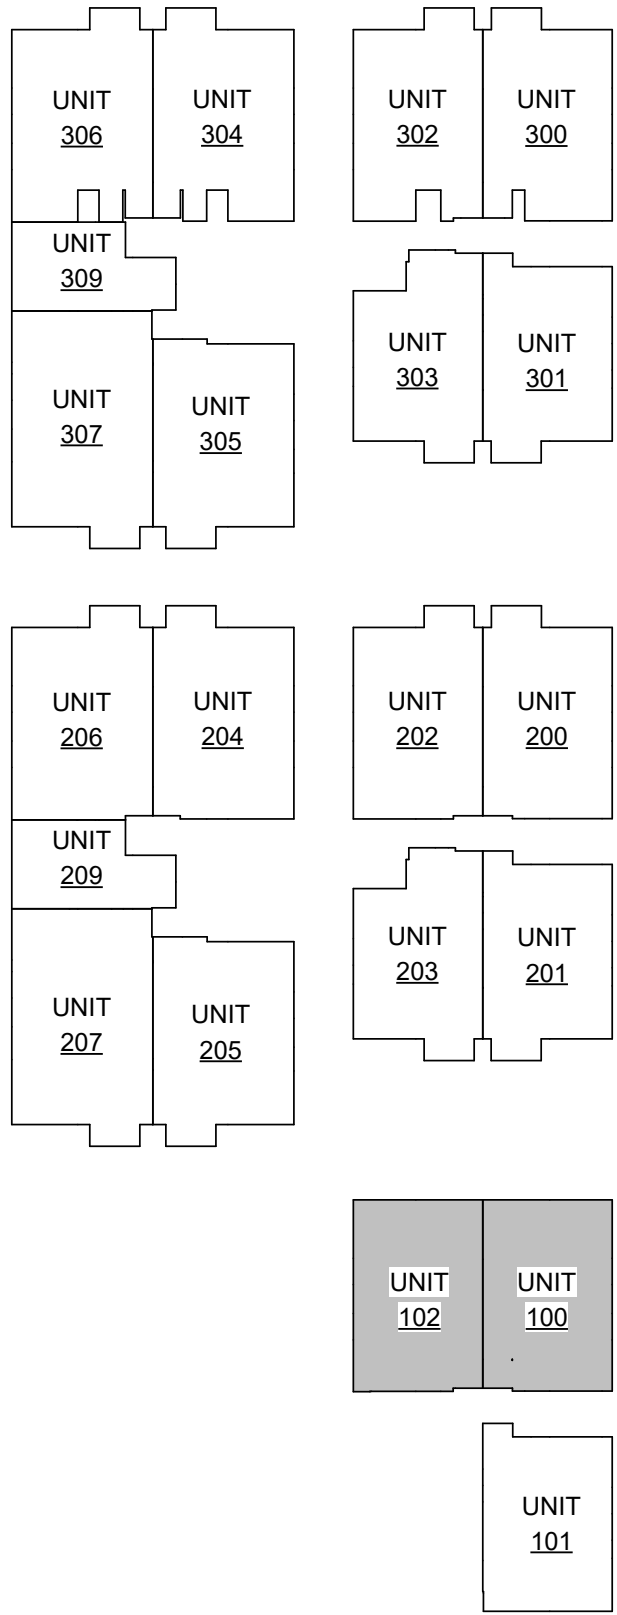

02 UNIT "A" FLOOR PLAN
SCALE = 1/4" = 1'-0"

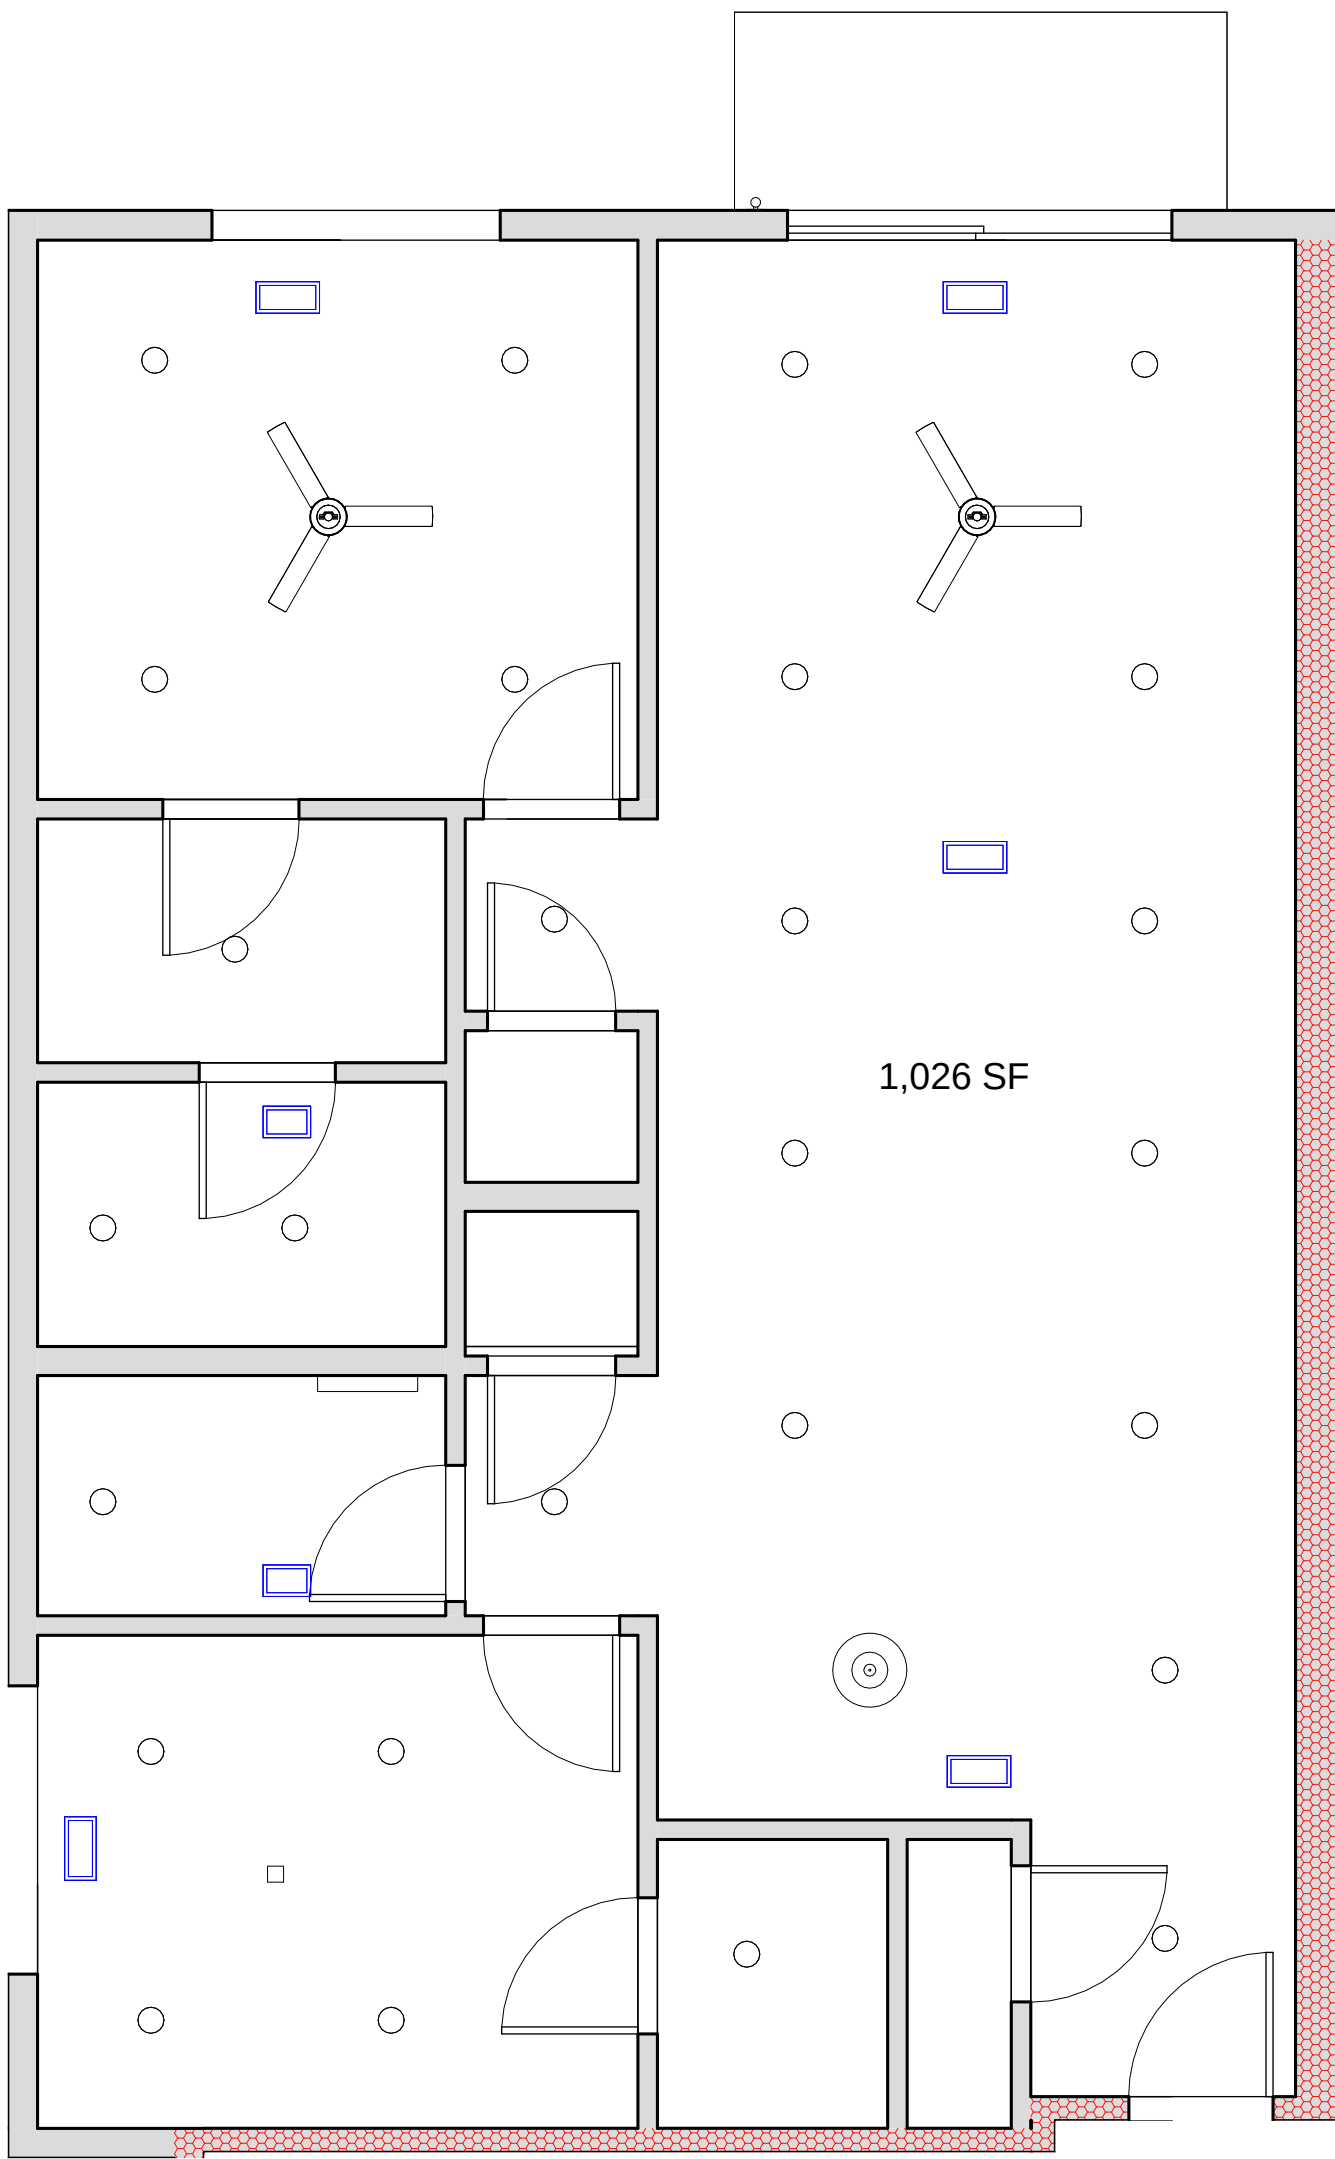

01 UNIT "A" REFLECTED CEILING PLAN
SCALE = 1/4" = 1'-0"

DOOR SCHEDULE UNIT A															
DOOR#	TYPE	DOOR			MATERIAL	FINISH	UNDER CUT	FIRE RATING	HARDWARE	FRAME					REMARKS
		WIDTH	HEIGHT	THICKNESS						TYPE	MATERIAL	FINISH	JAMB	HEAD	
A	E	2'-10"	7'-0"	1 3/4"	WD	PT	-				WD	PT			
A000	J	8'-0"	7'-0"	1 3/4"	WD	PT	-				WD	PT			
A001	G	3'-0"	7'-0"	1 3/4"	WD	PT	-	20 MIN			WD	PT			
A002	E	2'-10"	7'-0"	1 3/4"	WD	PT	-				WD	PT			
A003	E	2'-10"	7'-0"	1 3/4"	WD	PT	-				WD	PT			
A004	E	2'-10"	7'-0"	1 3/4"	WD	PT	-				WD	PT			
A005	E	2'-10"	7'-0"	1 3/4"	WD	PT	-				WD	PT			
A006	E	2'-10"	7'-0"	1 3/4"	WD	PT	-				WD	PT			
A007	F	2'-8"	7'-0"	1 3/4"	WD	PT	-				WD	PT			
A008	F	2'-8"	7'-0"	1 3/4"	WD	PT	-				WD	PT			
A009	E	2'-10"	7'-0"	1 3/4"	WD	PT	-				WD	PT			
A010	E	2'-10"	7'-0"	1 3/4"	WD	PT	-				WD	PT			

ROOM SCHEDULE UNIT A							
ROOM#	NAME	FLOOR	FINISH			CEILING HEIGHT	REMARKS
			BASE	WALL	CEILING		
A001	ENTRY						
A002	CLOSET						
A003	CLOSET						
A004	BEDROOM						
A005	BATH						
A006	BATH						
A007	AHU						
A008	W/D						
A009	CLOSET						
A010	BEDROOM						
A011	LIVING						
A012	KITCHEN/DINING						

1-HOUR RATED
2-HOUR RATED