


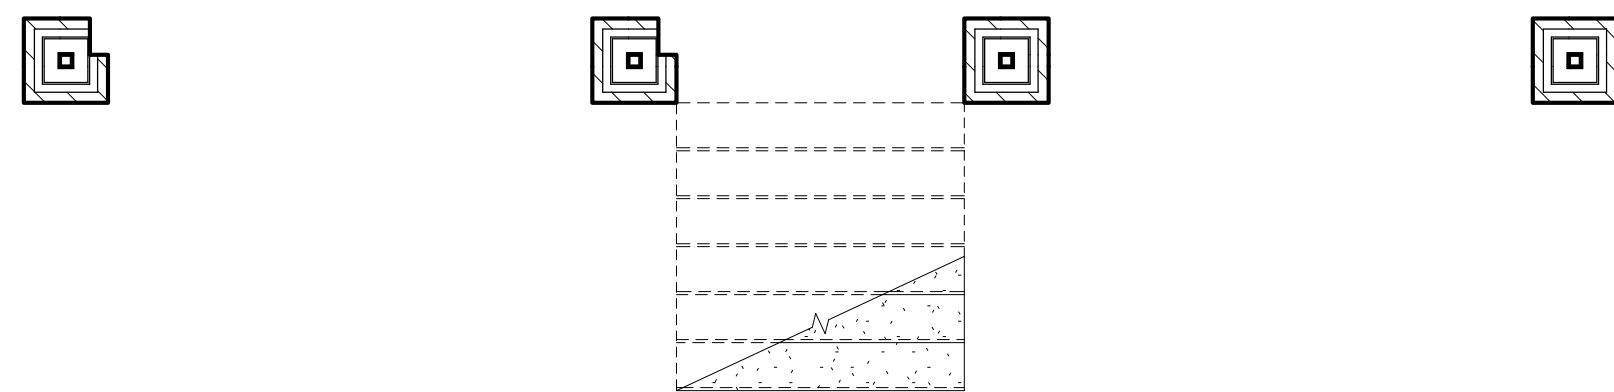


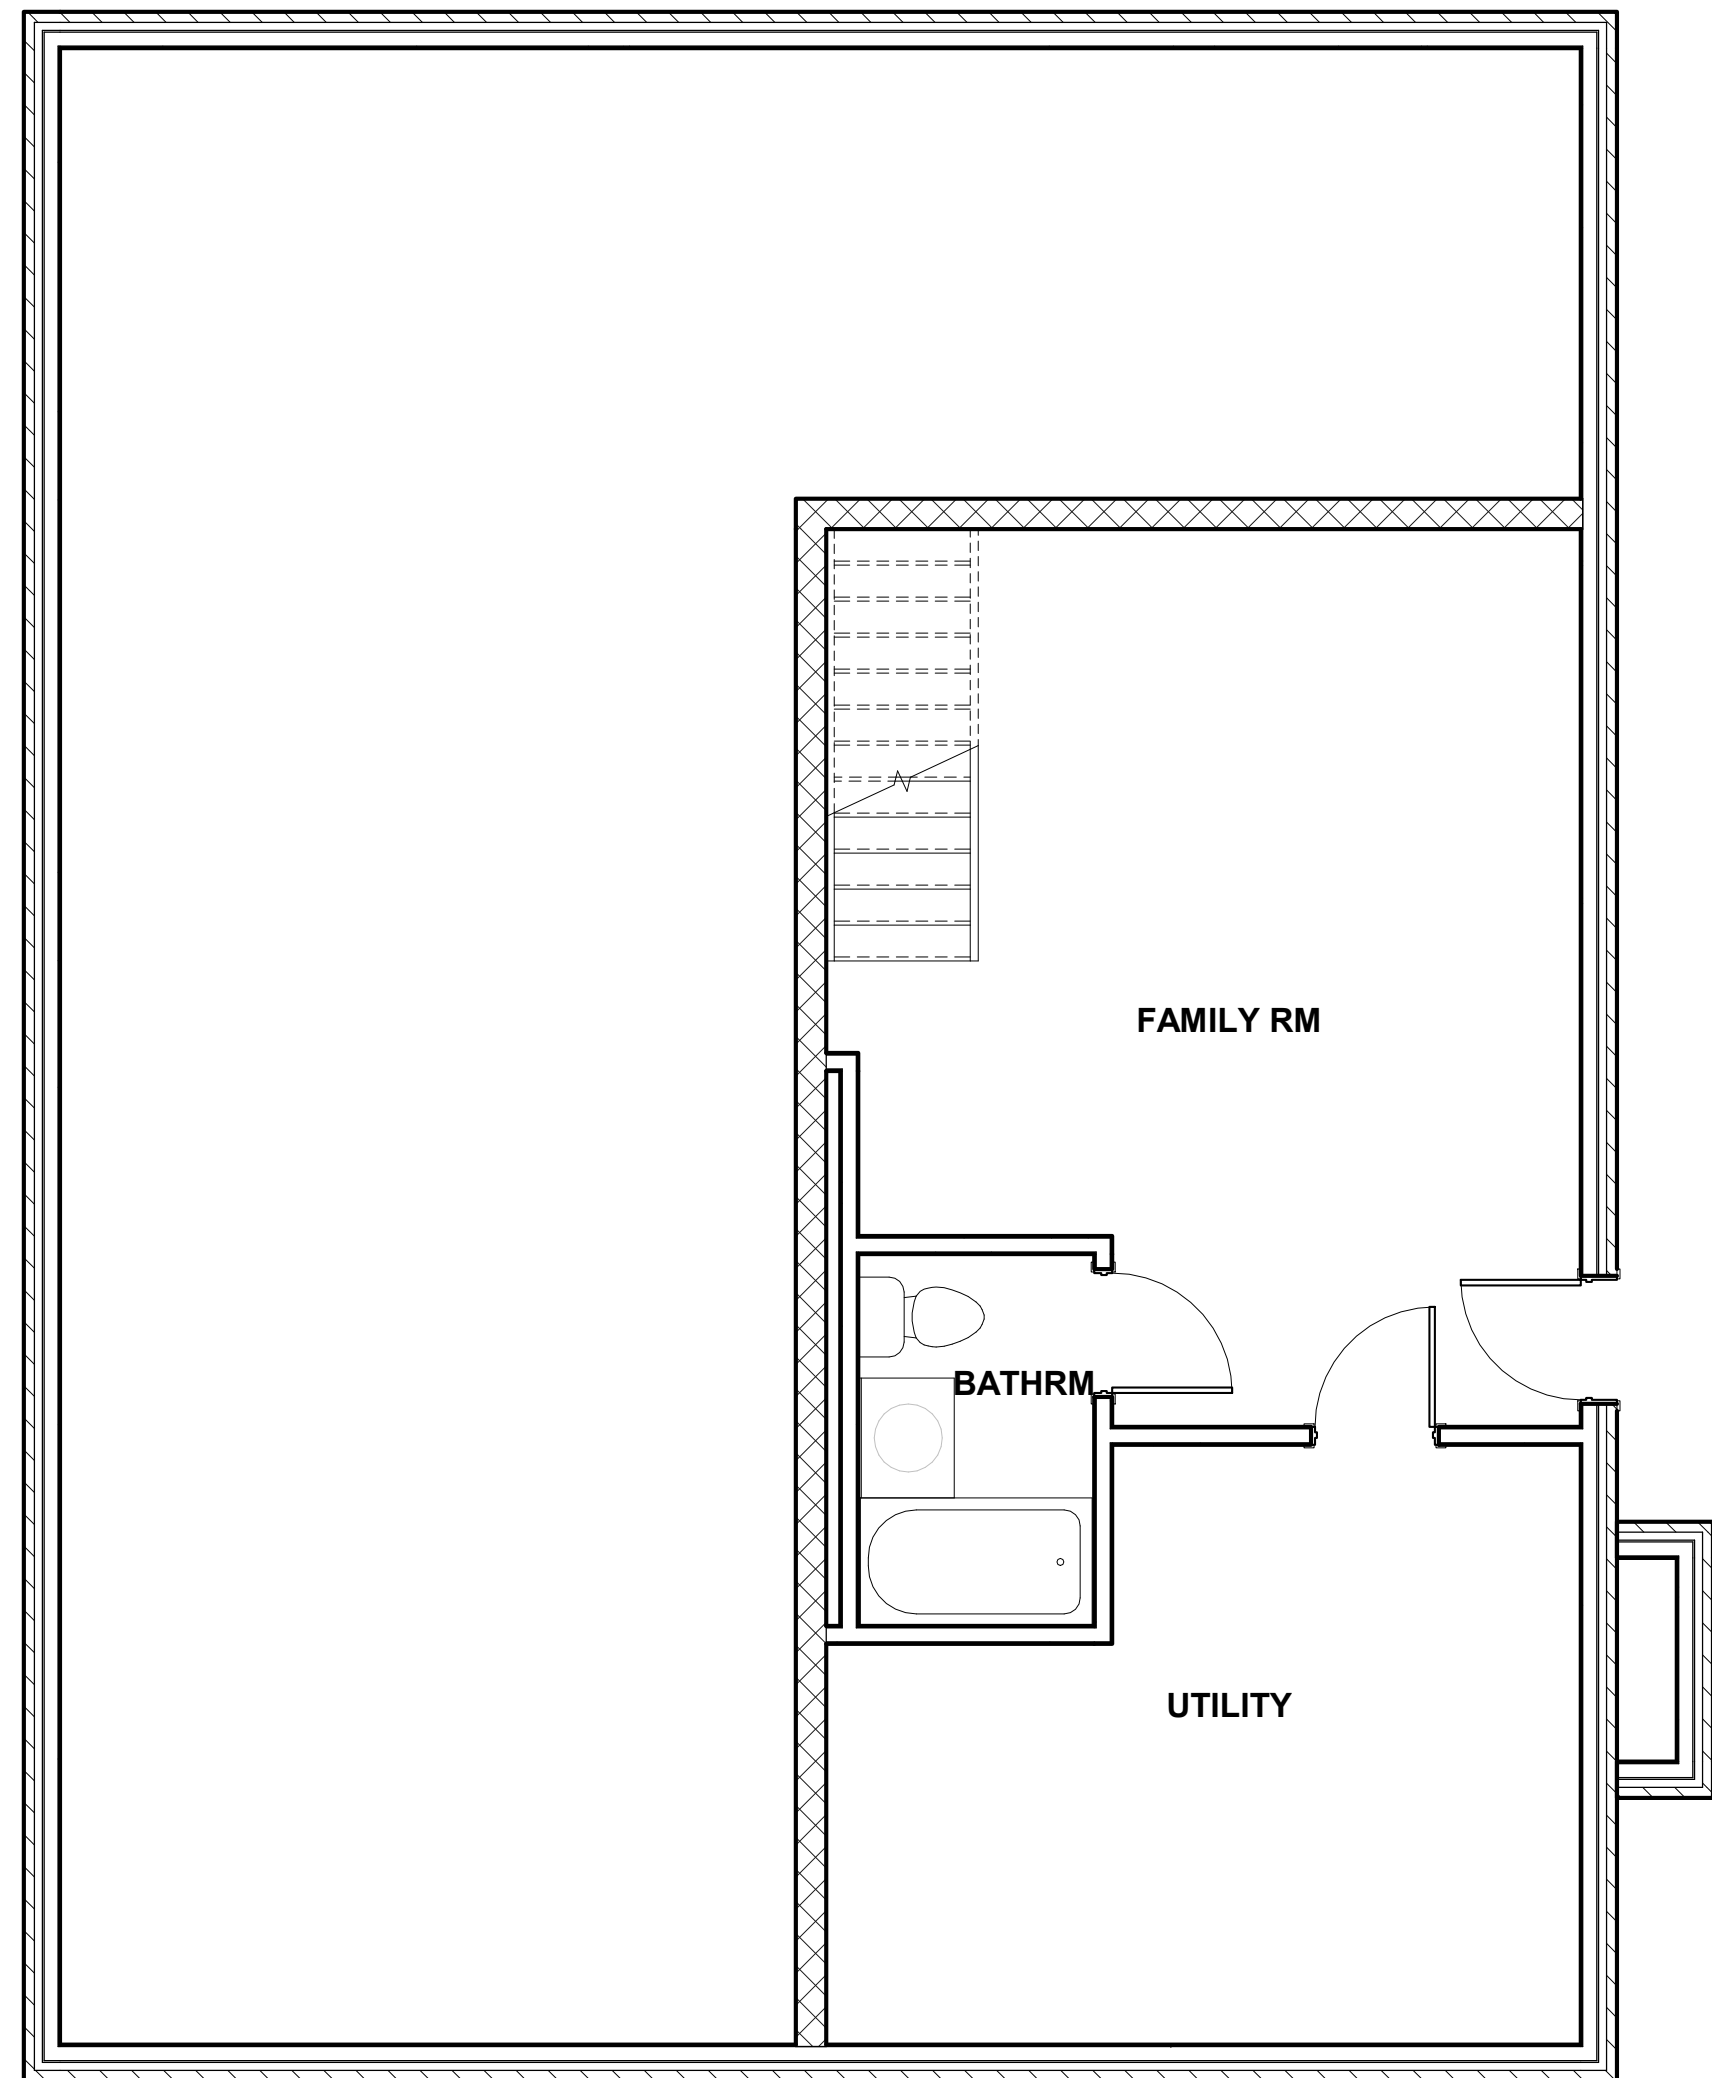

2
A011
EXISTING BASEMENT
1/4" = 1'-0"

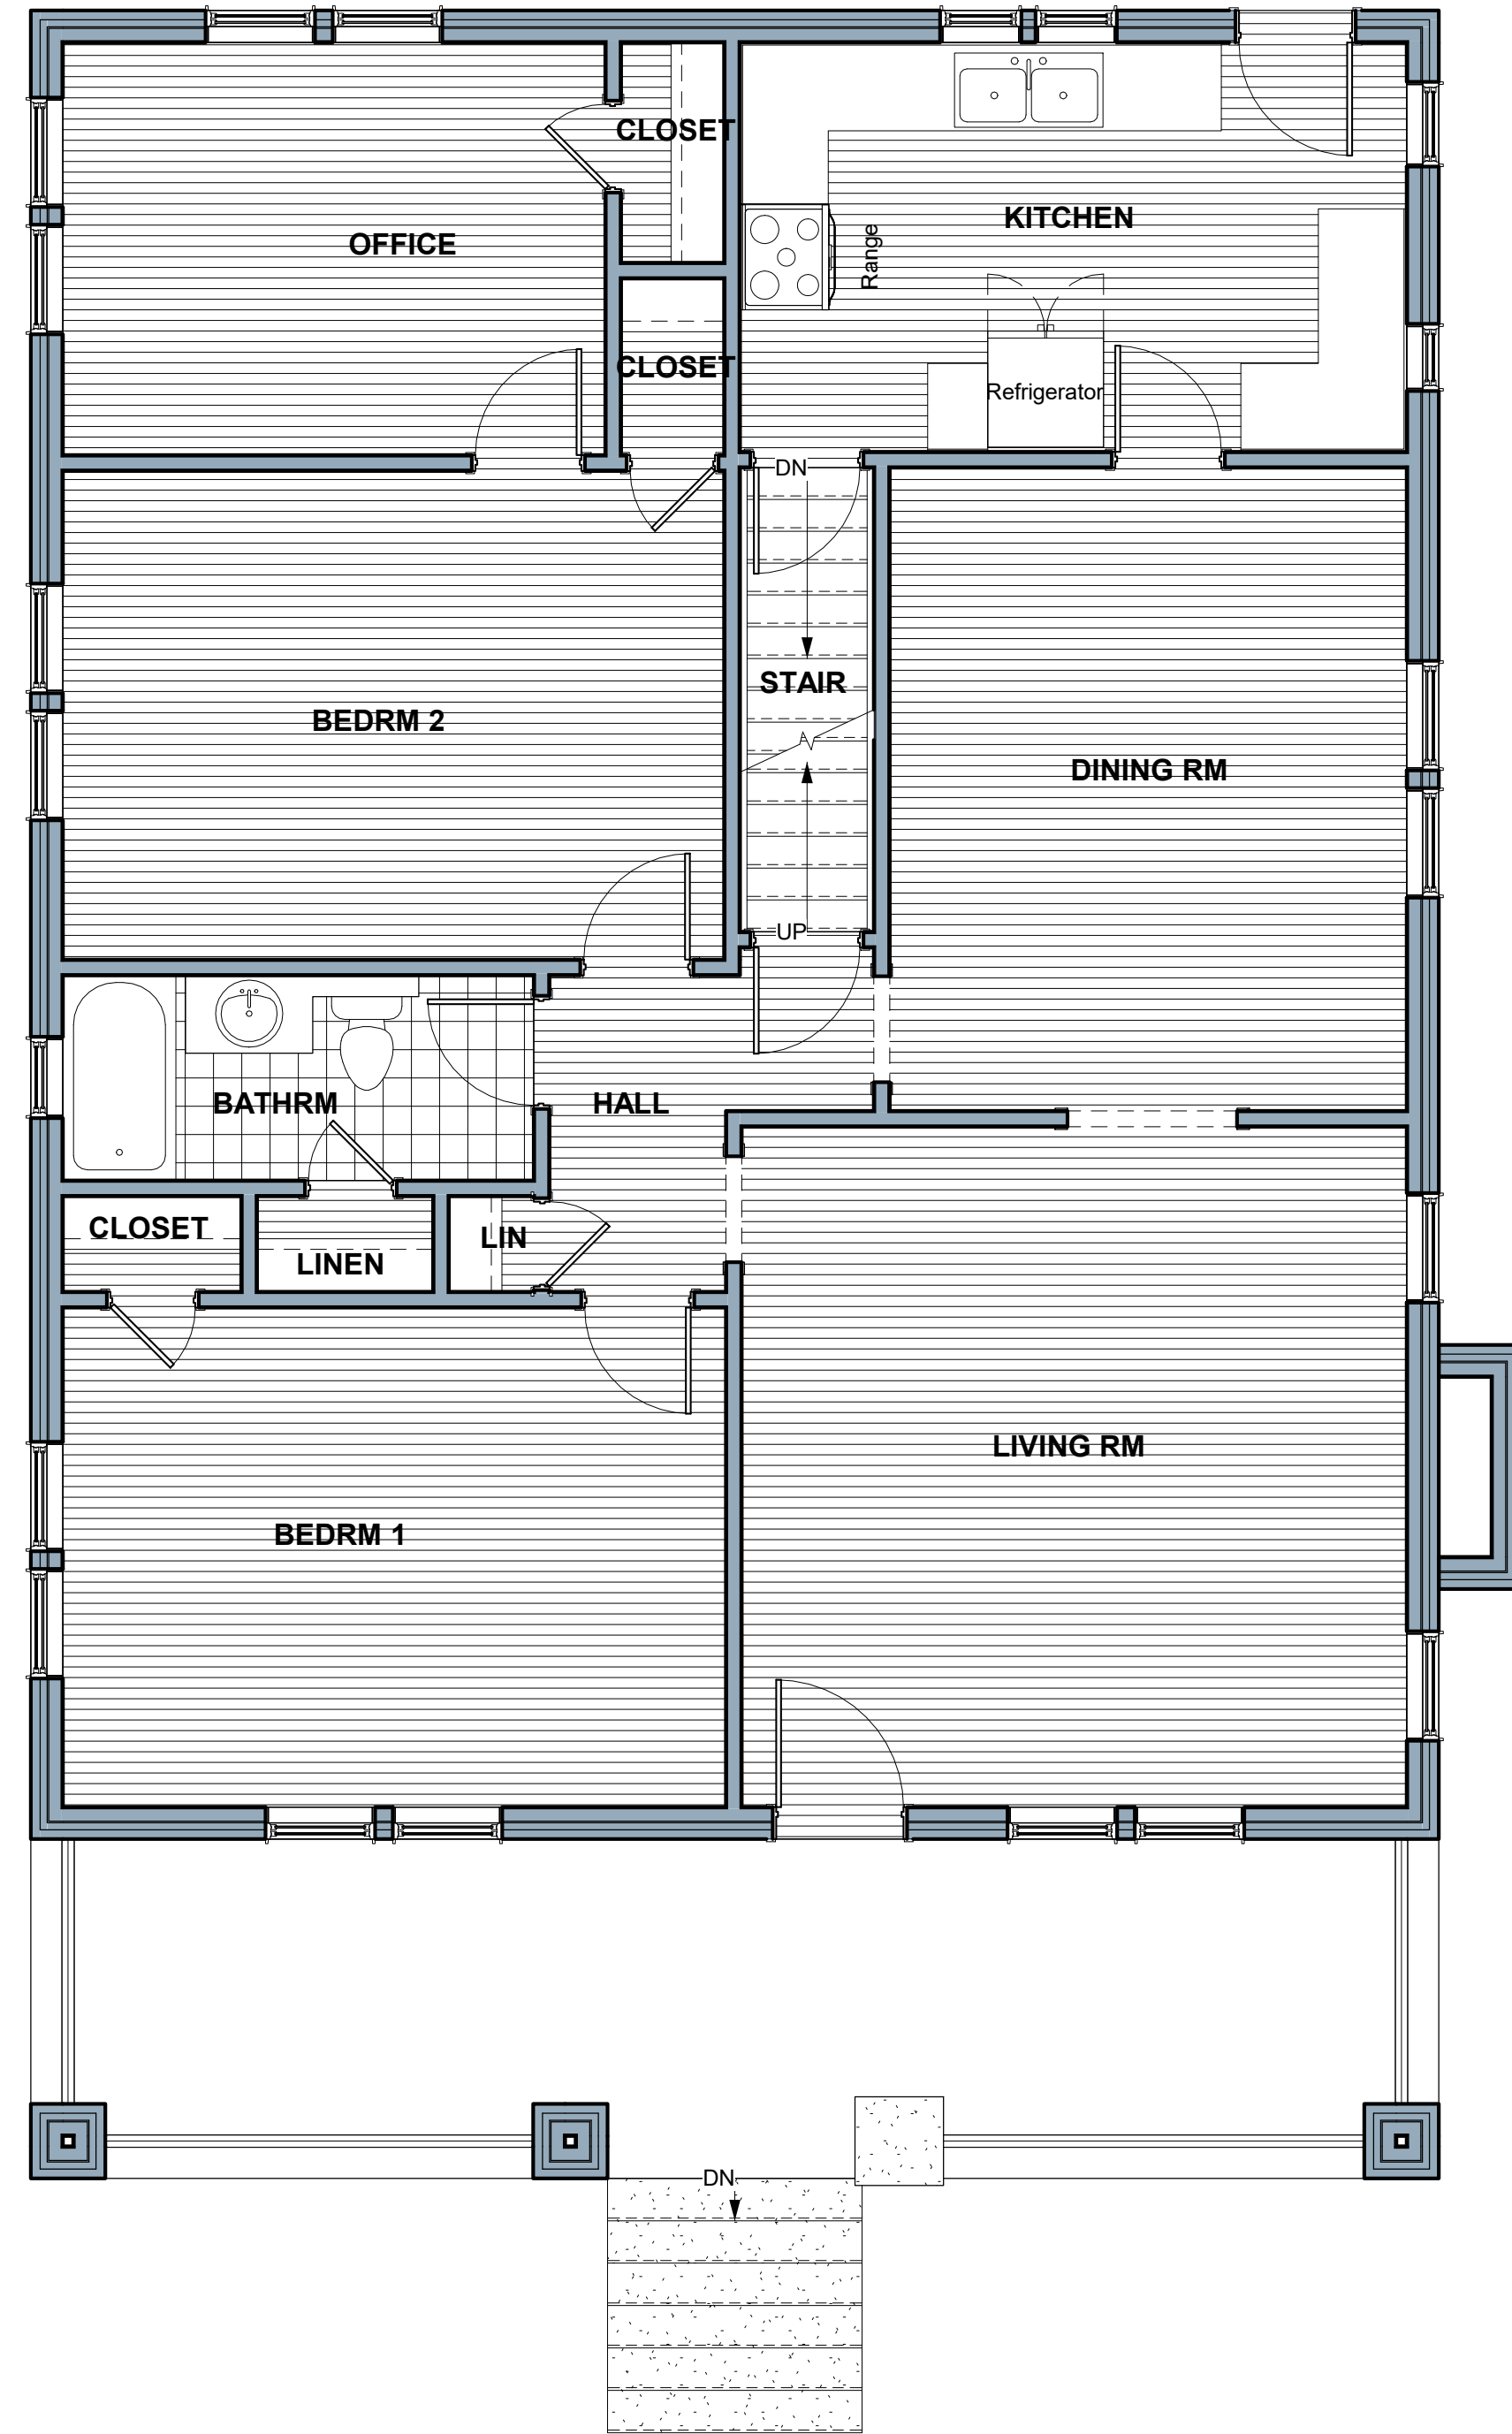


1
A011
EXISTING 1ST FLR PLAN
1/4" = 1'-0"

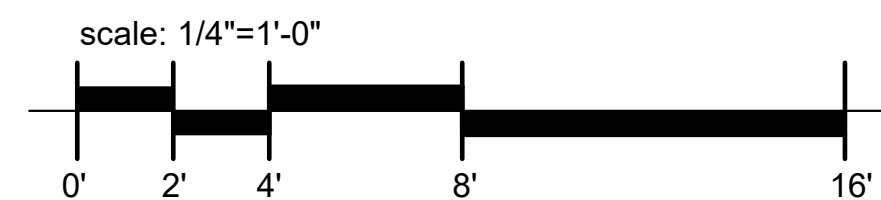

TRINITY
ARCHITECTURE
P.A.

2532 Wrightwood Ave.
DURHAM, NC. 27705
919-624-6007
www.trinitydesignbuild.com

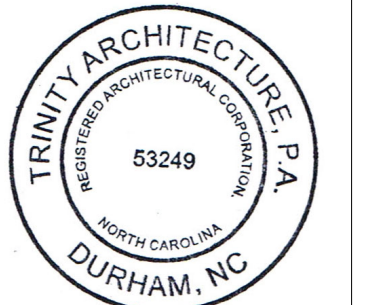

NOT FOR CONSTRUCTION

RENOVATION AND ADDITION
HUMPHREYS RESIDENCE
1925 ALEXANDER RD., RALEIGH, NC 27608


12-20-22 REVIEW

JBA Project number:
22-09

SHEET NAME:

EXISTING
FLOOR
PLANS

A011

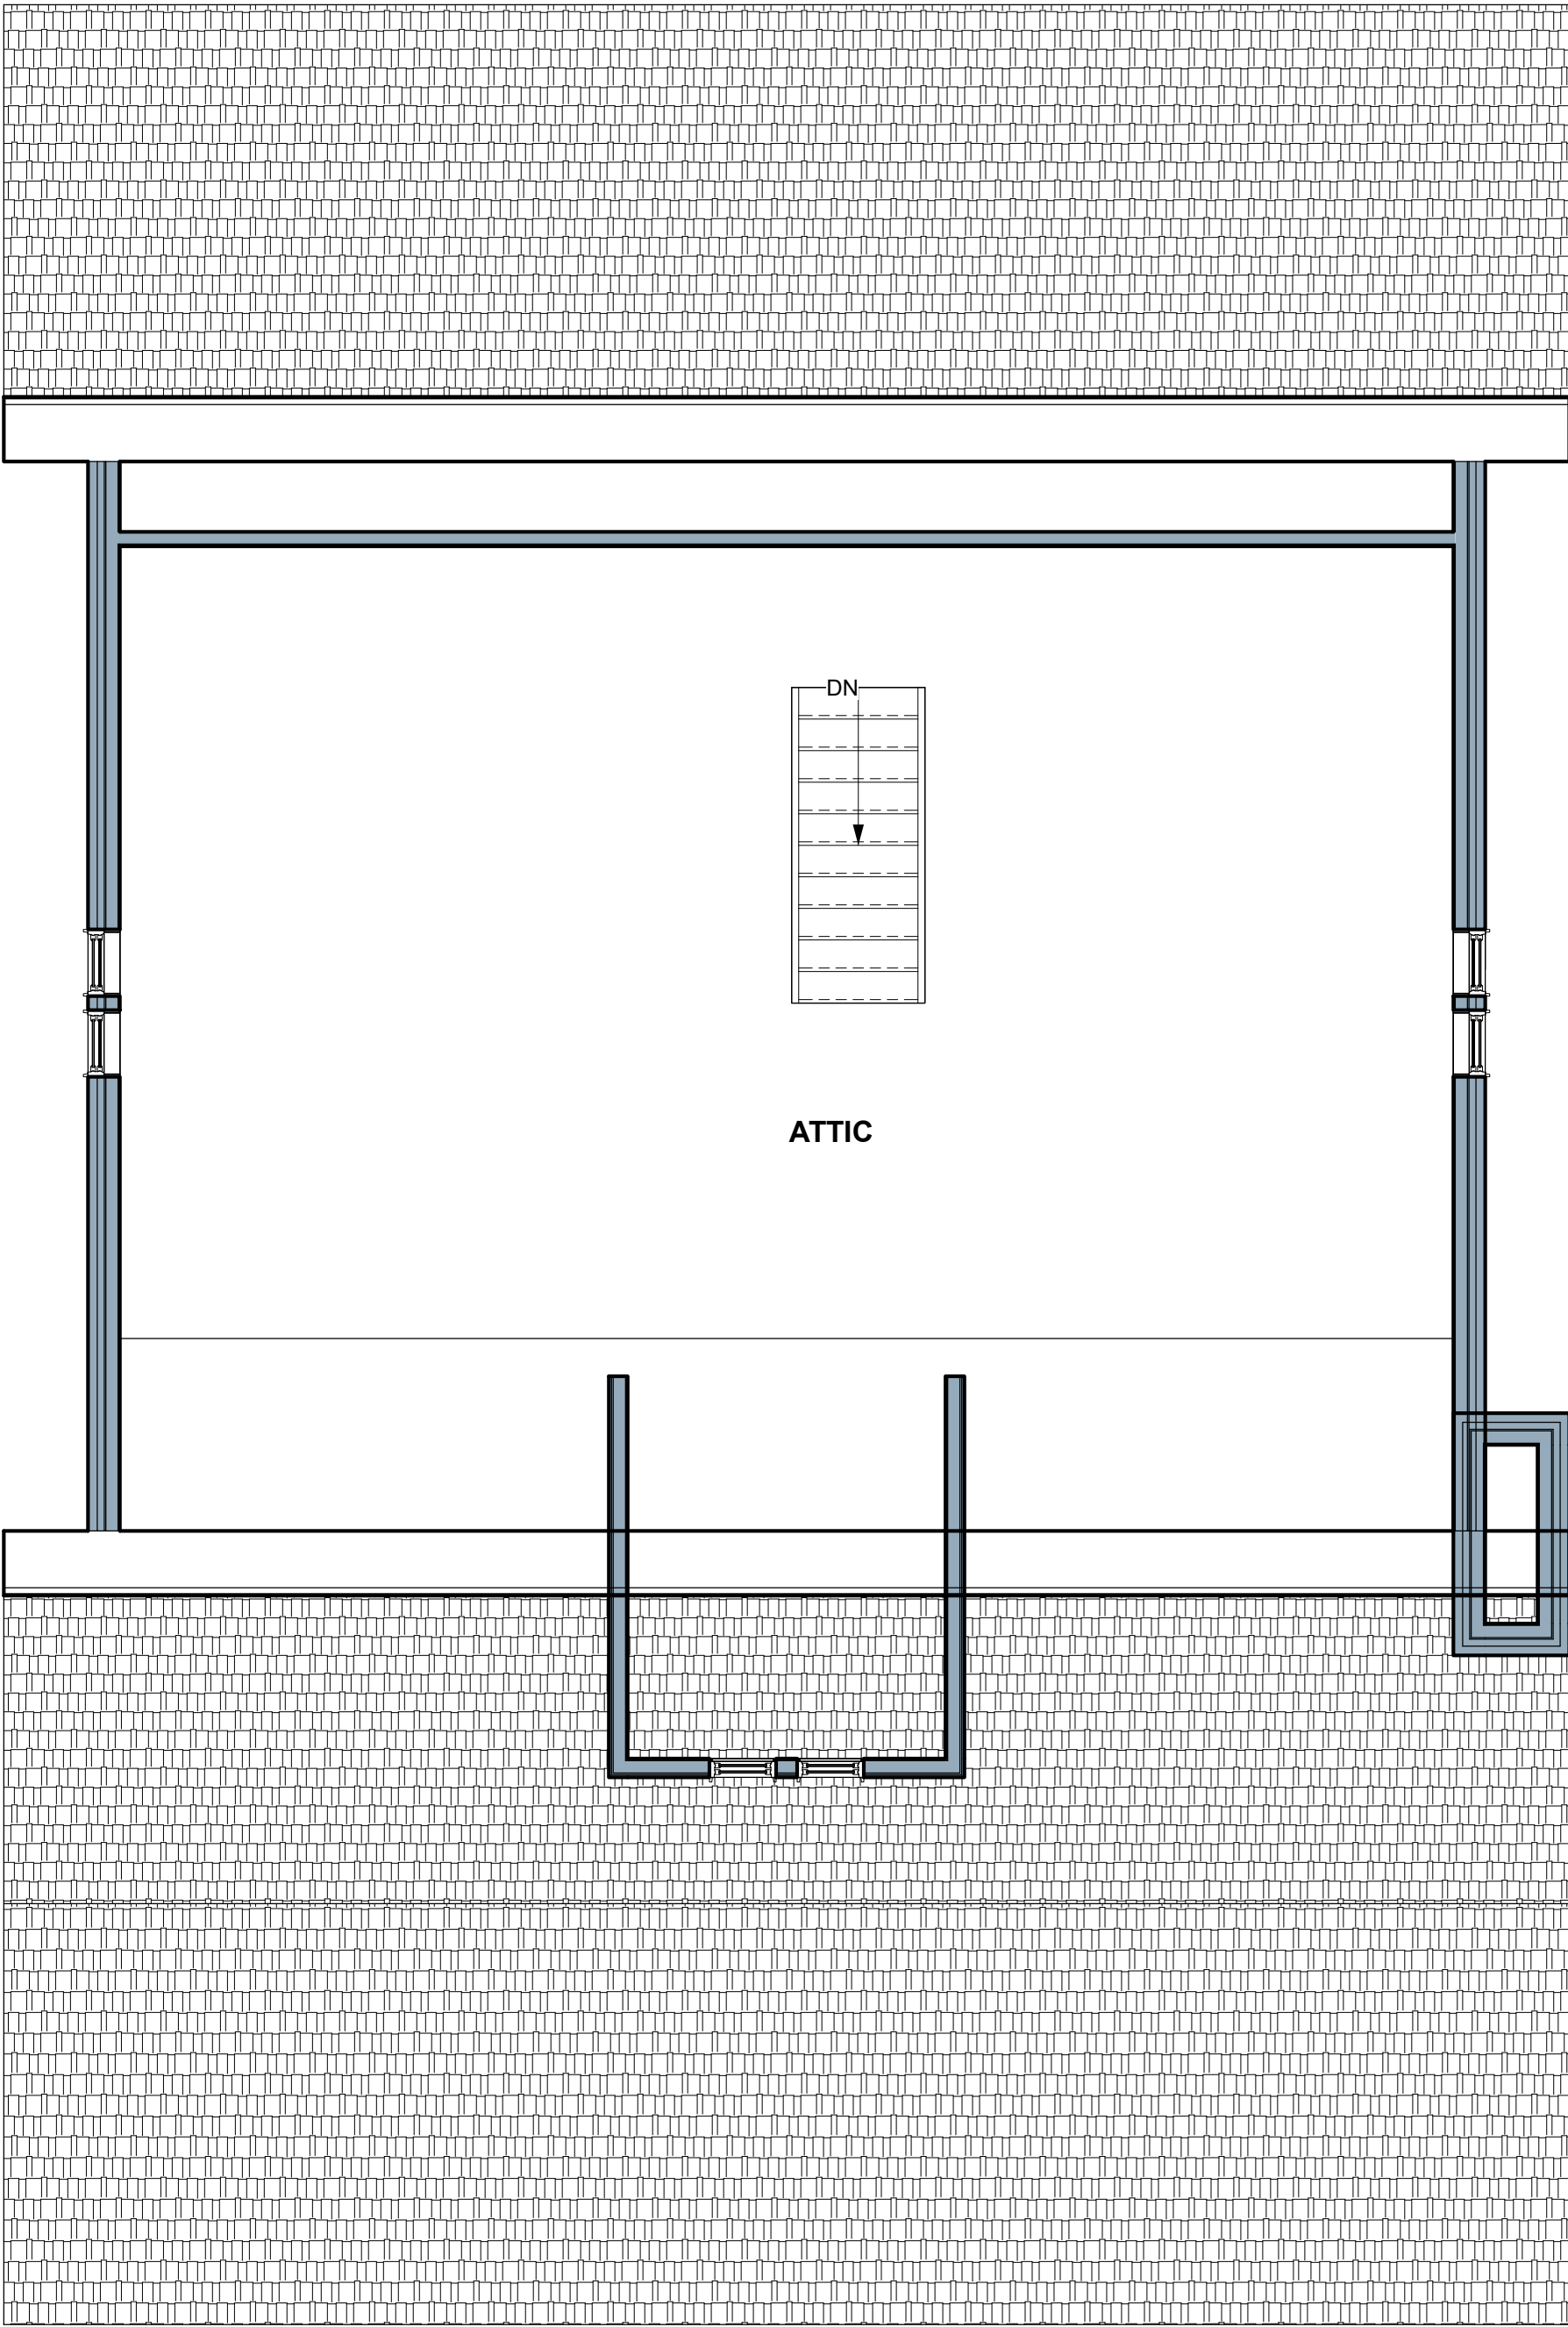

1
A012

EXISTING 2ND FLR PLAN
1/4" = 1'-0"

TRINITY
ARCHITECTURE
P.A.

2532 Wrightwood Ave.
DURHAM, NC. 27705
919-624-6007
www.trinitydesignbuild.com



NOT FOR CONSTRUCTION

RENOVATION AND ADDITION
HUMPHREYS RESIDENCE
1925 ALEXANDER RD., RALEIGH, NC 27608

12-20-22 REVIEW

JBA Project number:
22-09

SHEET NAME:

EXISTING
FLOOR
PLANS

A012




4 RIGHT SIDE ELEVATION
A021 1/4" = 1'-0"




3 FRONT ELEVATION
A021 1/4" = 1'-0"



2 LEFT SIDE ELEVATION
A021 1/4" = 1'-0"

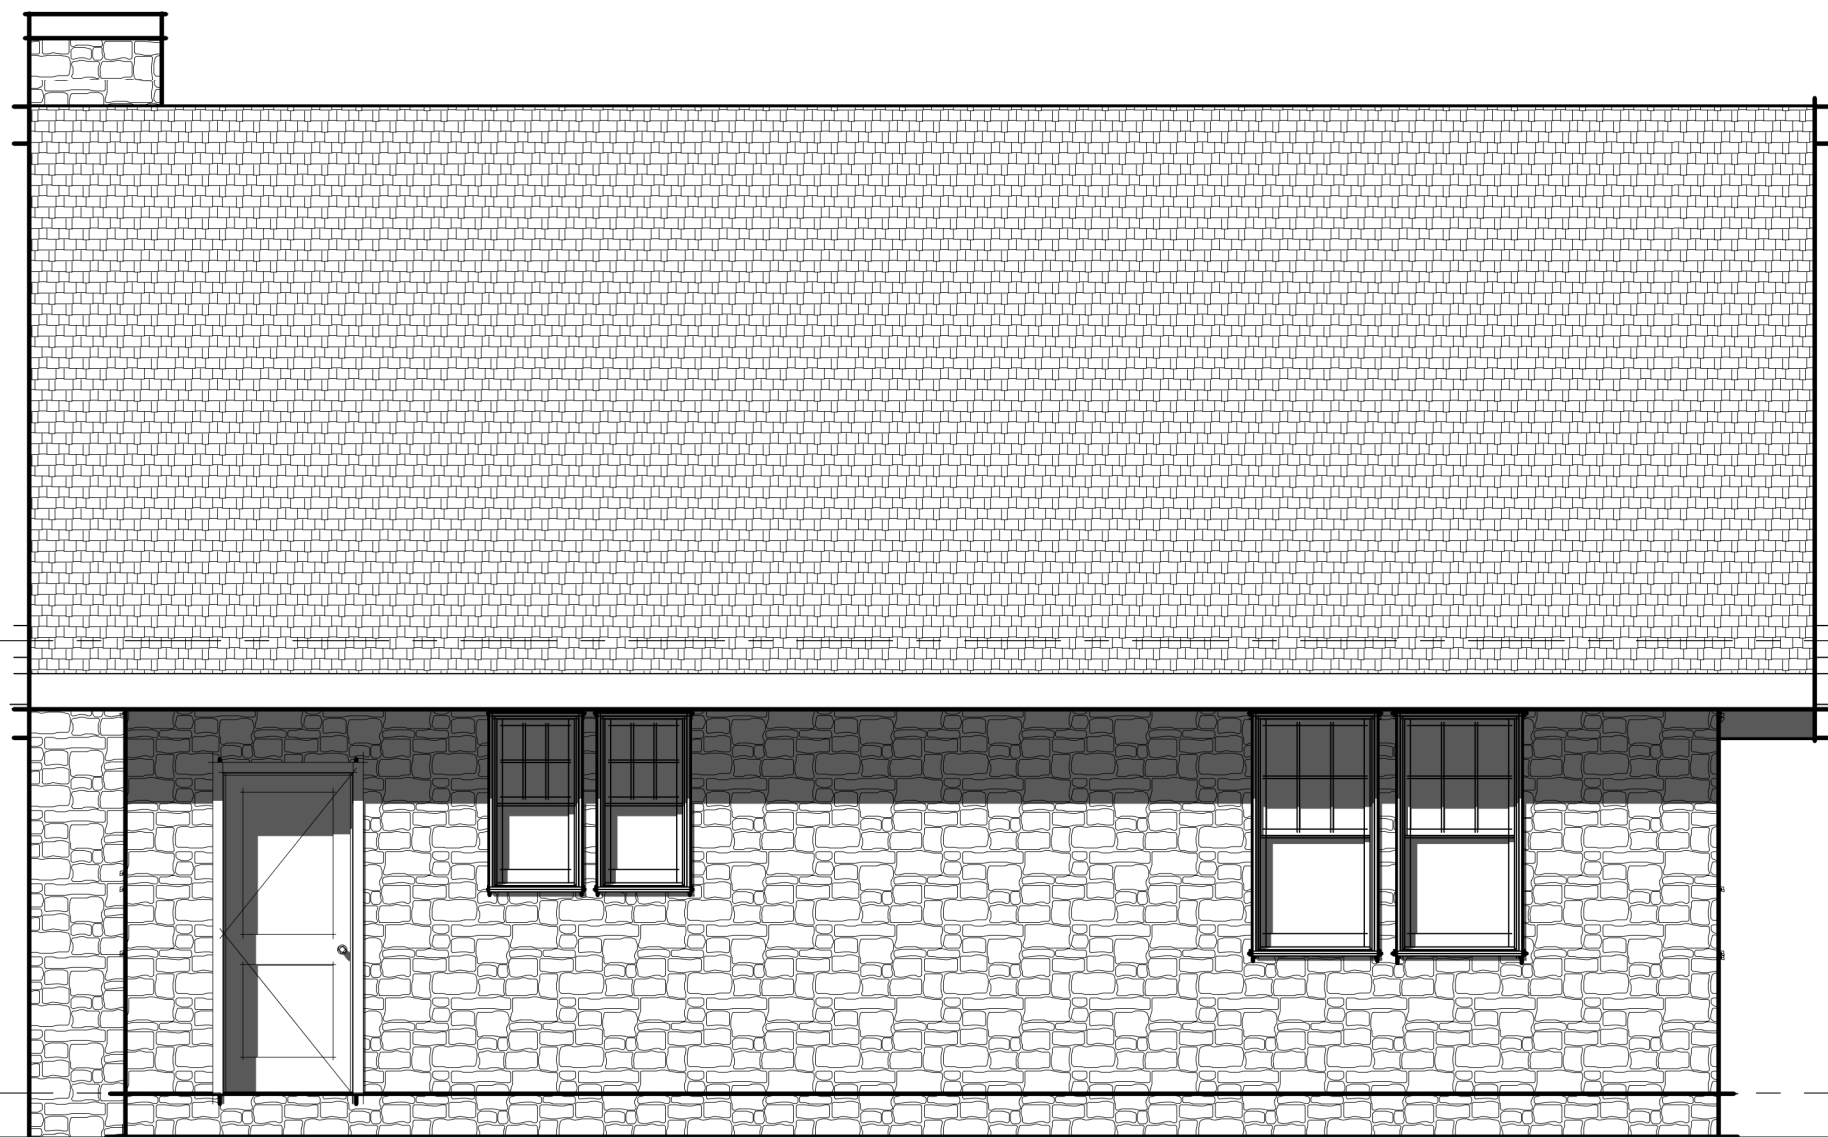


1 REAR ELEVATION
A021 1/4" = 1'-0"

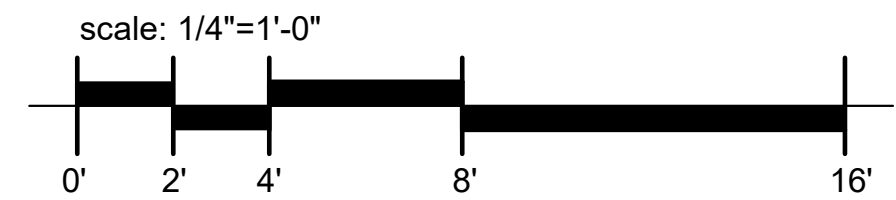

TRINITY
ARCHITECTURE
P.A.

2532 Wrightwood Ave.
DURHAM, NC. 27705
919-624-6007
www.trinitydesignbuild.com

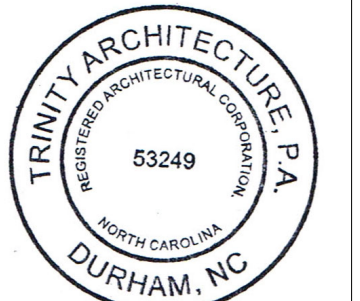

NOT FOR CONSTRUCTION

RENOVATION AND ADDITION
HUMPHREYS RESIDENCE
1925 ALEXANDER RD., RALEIGH, NC 27608

12-20-22 REVIEW

JBA Project number:
22-09

SHEET NAME:

EXISTING
ELEVATIONS

A021