
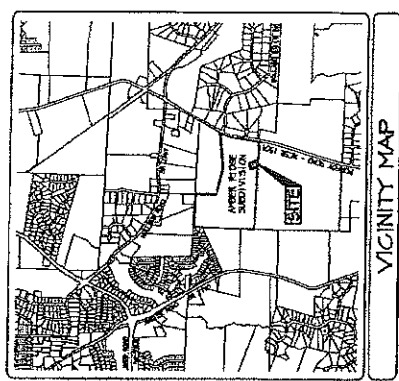


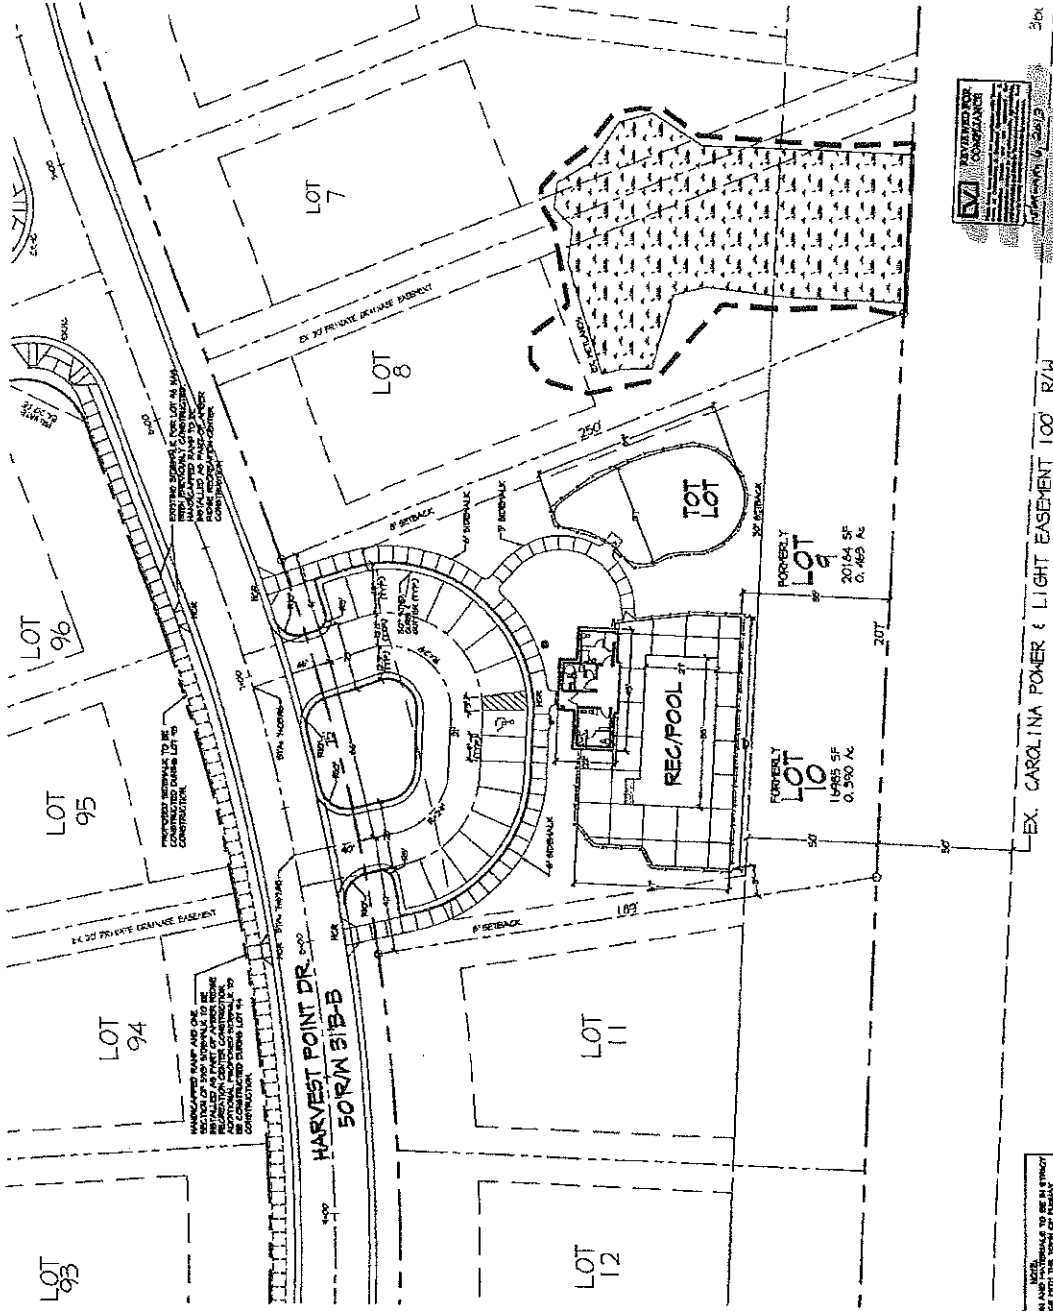

PROJECT STATISTICS
 AMBER RIDGE RECREATION CENTER - LOTS 9 & 10
 PROJECT OWNER / APPLICANT: _____
 PROJECT ENGINEER: _____
 PROJECT ARCHITECT: _____
 PROJECT LANDSCAPE ARCHITECT: _____
 PROJECT CIVIL ENGINEER: _____
 PROJECT MECHANICAL ENGINEER: _____
 PROJECT ELECTRICAL ENGINEER: _____
 PROJECT ENVIRONMENTAL ENGINEER: _____
 PROJECT HISTORIC PRESERVATION ENGINEER: _____
 PROJECT TRAFFIC ENGINEER: _____
 PROJECT GEOTECHNICAL ENGINEER: _____
 PROJECT SOILS ENGINEER: _____
 PROJECT WATER ENGINEER: _____
 PROJECT WASTE ENGINEER: _____
 PROJECT AIR ENGINEER: _____
 PROJECT SOUND ENGINEER: _____
 PROJECT VIBRATION ENGINEER: _____
 PROJECT SPECIALTIES: _____

GENERAL NOTES
 1. THE PLANS AND SPECIFICATIONS SHALL BE THE BASIS FOR THE CONSTRUCTION OF THE PROJECT.
 2. THE CONTRACTOR SHALL BE RESPONSIBLE FOR OBTAINING ALL NECESSARY PERMITS AND APPROVALS.
 3. THE CONTRACTOR SHALL BE RESPONSIBLE FOR THE PROTECTION OF ALL EXISTING UTILITIES AND STRUCTURES.
 4. THE CONTRACTOR SHALL BE RESPONSIBLE FOR THE MAINTENANCE OF ALL ACCESS AND EGRESS ROUTES.
 5. THE CONTRACTOR SHALL BE RESPONSIBLE FOR THE PROTECTION OF ALL ADJACENT PROPERTIES.
 6. THE CONTRACTOR SHALL BE RESPONSIBLE FOR THE PROTECTION OF ALL ENVIRONMENTAL FEATURES.
 7. THE CONTRACTOR SHALL BE RESPONSIBLE FOR THE PROTECTION OF ALL HISTORIC FEATURES.
 8. THE CONTRACTOR SHALL BE RESPONSIBLE FOR THE PROTECTION OF ALL CULTURAL RESOURCES.
 9. THE CONTRACTOR SHALL BE RESPONSIBLE FOR THE PROTECTION OF ALL ARCHAEOLGICAL RESOURCES.
 10. THE CONTRACTOR SHALL BE RESPONSIBLE FOR THE PROTECTION OF ALL PALEONTOLOGICAL RESOURCES.

PROJECT TEAM
 PROJECT OWNER: _____
 PROJECT ARCHITECT: _____
 PROJECT LANDSCAPE ARCHITECT: _____
 PROJECT CIVIL ENGINEER: _____
 PROJECT MECHANICAL ENGINEER: _____
 PROJECT ELECTRICAL ENGINEER: _____
 PROJECT ENVIRONMENTAL ENGINEER: _____
 PROJECT HISTORIC PRESERVATION ENGINEER: _____
 PROJECT TRAFFIC ENGINEER: _____
 PROJECT GEOTECHNICAL ENGINEER: _____
 PROJECT SOILS ENGINEER: _____
 PROJECT WATER ENGINEER: _____
 PROJECT WASTE ENGINEER: _____
 PROJECT AIR ENGINEER: _____
 PROJECT SOUND ENGINEER: _____
 PROJECT VIBRATION ENGINEER: _____
 PROJECT SPECIALTIES: _____

REVISIONS
 NO. 1: _____
 NO. 2: _____
STAKING PLAN
 SCALE: _____
 DATE: _____
 PROJECT: _____
 DRAWN BY: _____
 CHECKED BY: _____
 APPROVED BY: _____

AMBER RIDGE RECREATION CENTER
 LOTS 9 & 10 - PHASE ONE
 PROJECT NO. _____
 SHEET NO. _____


Approved amenity site plan

STAKING PLAN
 SCALE: _____
 DATE: _____
 PROJECT: _____
 DRAWN BY: _____
 CHECKED BY: _____
 APPROVED BY: _____

AMBER RIDGE RECREATION CENTER
 LOTS 9 & 10 - PHASE ONE
 PROJECT NO. _____
 SHEET NO. _____

STAKING PLAN
 SCALE: _____
 DATE: _____
 PROJECT: _____
 DRAWN BY: _____
 CHECKED BY: _____
 APPROVED BY: _____

AMBER RIDGE RECREATION CENTER
 LOTS 9 & 10 - PHASE ONE
 PROJECT NO. _____
 SHEET NO. _____

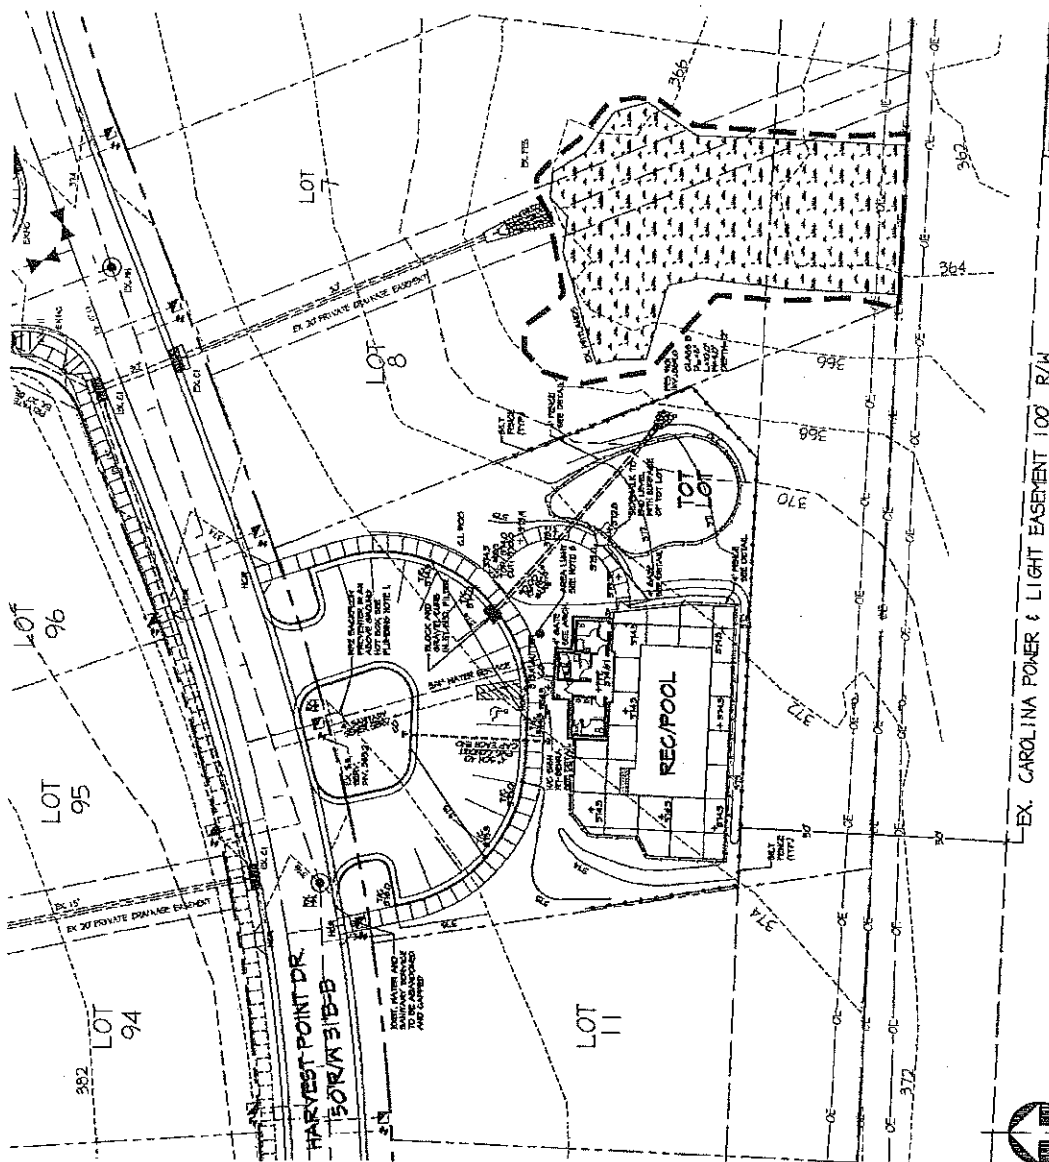

EX. 30' PRIVATE DRAINAGE EASEMENT

EX. CAROLINA POWER & LIGHT EASEMENT 100' R/W



RESERVED PARKING

1. A minimum of 100 reserved parking spaces shall be provided for the use of the residents of the project. The spaces shall be located within the project boundary and shall be accessible to the residents of the project. The spaces shall be marked with the words "RESERVED PARKING" and a wheelchair symbol. The spaces shall be reserved for the use of the residents of the project and shall not be used for any other purpose.

MAXIMUM PENALTY \$250

BLOCK AND GRAVEL CURB INLET SEDIMENT FILTER

1. A block and gravel curb inlet sediment filter shall be installed at the inlet of the stormwater management system. The filter shall be constructed of concrete blocks and gravel. The filter shall be designed to capture sediment and debris from the stormwater before it enters the stormwater management system. The filter shall be maintained and cleaned as needed.

PARKING LOT CROSS-SECTION

1. The parking lot shall be constructed with a minimum of 4 inches of compacted subgrade. The parking lot shall be graded to provide a minimum of 1/4 inch of slope towards the stormwater management system. The parking lot shall be paved with asphalt or concrete.

VELOCITY DISSIPATER PAD

1. A velocity dissipater pad shall be installed at the outlet of the stormwater management system. The pad shall be constructed of concrete and shall be designed to dissipate the velocity of the stormwater before it enters the receiving water body. The pad shall be maintained and cleaned as needed.

STANDARD TEMPORARY SILT FENCE

1. A standard temporary silt fence shall be installed at the outlet of the stormwater management system. The fence shall be constructed of silt fence fabric and shall be designed to capture sediment and debris from the stormwater before it enters the receiving water body. The fence shall be maintained and cleaned as needed.

GENERAL NOTES:

1. BOUNDARY IS SHOWN FROM FIELD SURVEY BY THIS OFFICE.
2. TEMPORARY SIGNAGE SHALL BE FIELD SET BY THIS OFFICE.
3. ALL UTILITIES ARE TO BE FIELD LOCATED AND DEPTH VERIFIED TO 10 FEET.
4. ALL MATERIALS AND CONSTRUCTION SHALL BE IN ACCORDANCE WITH THE LATEST EDITIONS OF THE STANDARD SPECIFICATIONS FOR PUBLIC WORKS, 2003 EDITION, AS AMENDED.
5. THERE IS NO FLOODPLAIN ON THE SITE.
6. SITE IS IN THE C-1 ZONE FROM THE CITY OF RICHMOND.
7. THE SITE IS NOT A FLOODPLAIN AND IS NOT A FLOOD HAZARD AREA.
8. THE SITE IS NOT A FLOODPLAIN AND IS NOT A FLOOD HAZARD AREA.
9. THE SITE IS NOT A FLOODPLAIN AND IS NOT A FLOOD HAZARD AREA.
10. THE SITE IS NOT A FLOODPLAIN AND IS NOT A FLOOD HAZARD AREA.

EXISTING UTILITIES NOTES:

1. ALL UTILITIES ARE TO BE FIELD LOCATED AND DEPTH VERIFIED TO 10 FEET.

PLUMBING NOTES:

1. ALL PLUMBING IS TO BE IN ACCORDANCE WITH THE LATEST EDITIONS OF THE PLUMBING CODE, 2003 EDITION, AS AMENDED.

SCALE

1" = 20'

PRIST, CRAVEN & ASSOCIATES, INC.

LAND SURVEYORS, PLANNERS, LANDSCAPE ARCHITECTS, ENGINEERS & ARCHITECTS

10000 W. 10TH AVENUE, SUITE 100, DENVER, CO 80202

TEL: 303.733.1100 FAX: 303.733.1101

WWW.PRISTCRAVEN.COM

AMBER RIDGE RECREATION CENTER

LOTS 9 & 10 - PHASE ONE

SCALE: 1" = 20'

DATE: 10/10/2007

PROJECT: 2006-000007

SITE DEVELOPMENT PLAN

10000 W. 10TH AVENUE, SUITE 100, DENVER, CO 80202

TEL: 303.733.1100 FAX: 303.733.1101

WWW.PRISTCRAVEN.COM



EX. CAROLINA POWER & LIGHT EASEMENT 100' R/W


REVIEWED FOR COMPLIANCE

FM


These items have been reviewed for compliance with the
policy of the Department of Defense regarding the
classification of information and the release of
information to the public. The information is
classified as follows: (S) Secret, (C) Confidential,
and (U) Unclassified. The information is
classified as follows: (S) Secret, (C) Confidential,
and (U) Unclassified.

Approved for Release by NSA on 09-10-2013 pursuant to E.O. 13526


400 S. CLAYTON DRIVE, Suite 304 Raleigh, NC 27601 Phone 919/781-9999 Fax 919/781-9999 Email info@survivors.org Web <http://www.survivors.org>
 NC 1 RELEASED FOR 2000 RELEASE

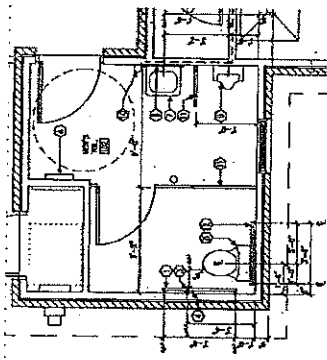


4 ENLARGED MEN'S TOILET

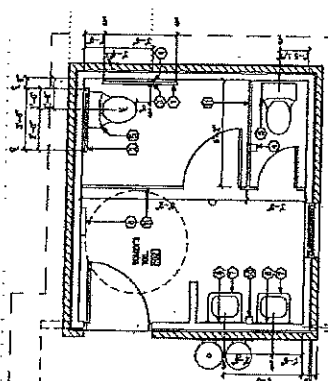[illegible]


3 ENLARGED WOMEN'S TOILET

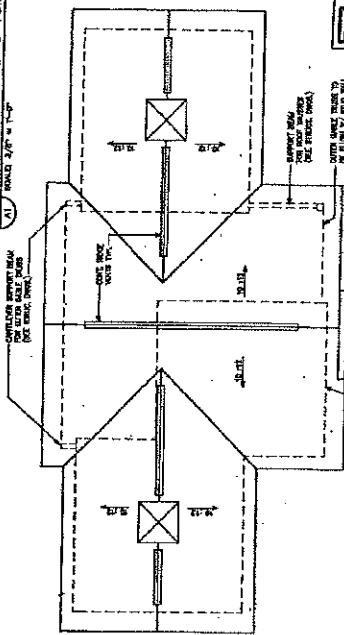

2 ROOF PLAN
SCALE 1/8" = 1'-0"

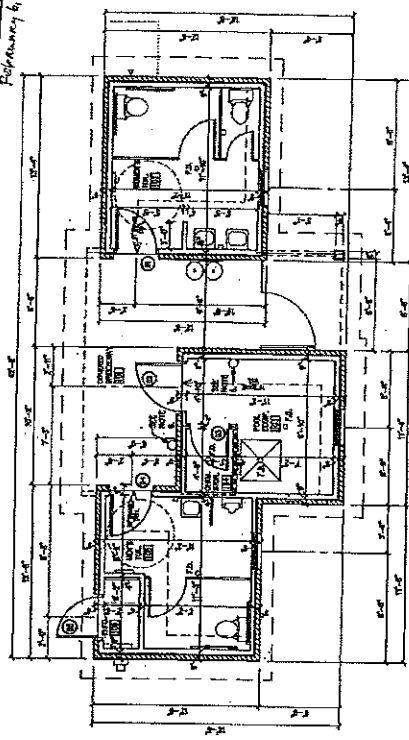

1 FLOOR PLAN & LIFE SAFETY PLAN
A1 SCALE 1/4" = 1'-0"

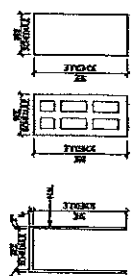[illegible]

DOOR & FRAME ELEVATIONS

ROOM FINISH SCHEDULE									
NO.	ROOM NAME	FLOOR	FINISH	QUANTITY	UNIT	DATE	BY	REMARKS	
1	CLASS ROOM	1ST	PAINT	100	SQ. YD.	10/1/70	J. D.	PAINT	
2	CLASS ROOM	1ST	PAINT	100	SQ. YD.	10/1/70	J. D.	PAINT	
