
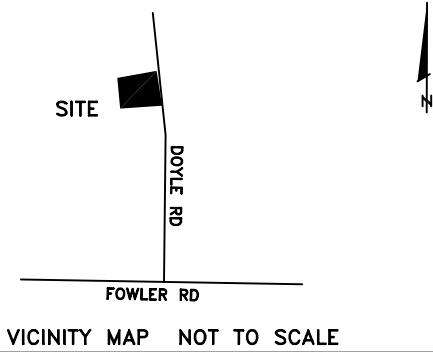


Book of maps 2021 Vol. ____ Page 1564 Book ____ Page ____ County WAKE

Block ____ Lot 10 Subdivision FRED PRIVETTE

EIP=Existing Iron Pipe NIP=New Iron Pipe

 



I, Jackie Ray Thomason, PLS, certify
That the survey is of an existing parcel or parcels of land:
and that this plat was drawn under my supervision from an actual
survey made under my supervision deed description recorded in
Book MAP 2021 Page 1564; that the boundaries not surveyed are
clearly indicated as shown from information found in
Book ____ Page ____; that the ratio of precision as calculated
is 1: 10,880 + 1/100,000. Witness my original signature, registration
number and seal this 18 day of APRIL, A.D., 2022.

[Signature]
SEAL
L-3076
Jackie Ray Thomason, PLS., -3076
LAND SURVEYOR
JACKIE RAY THOMASON



PROPOSED IMPERVIOUS SURFACE TABLE	
HOUSE	- 3299 SF
DRIVEWAY	- 2423 SF
PATIO	- 225 SF
SCR. POR.	- 305 SF
SIDEWALK	- 270 SF
TOTAL	- 6522 SF

WAKE COUNTY N.C. P.D.I.
REVISED SITE PLAN

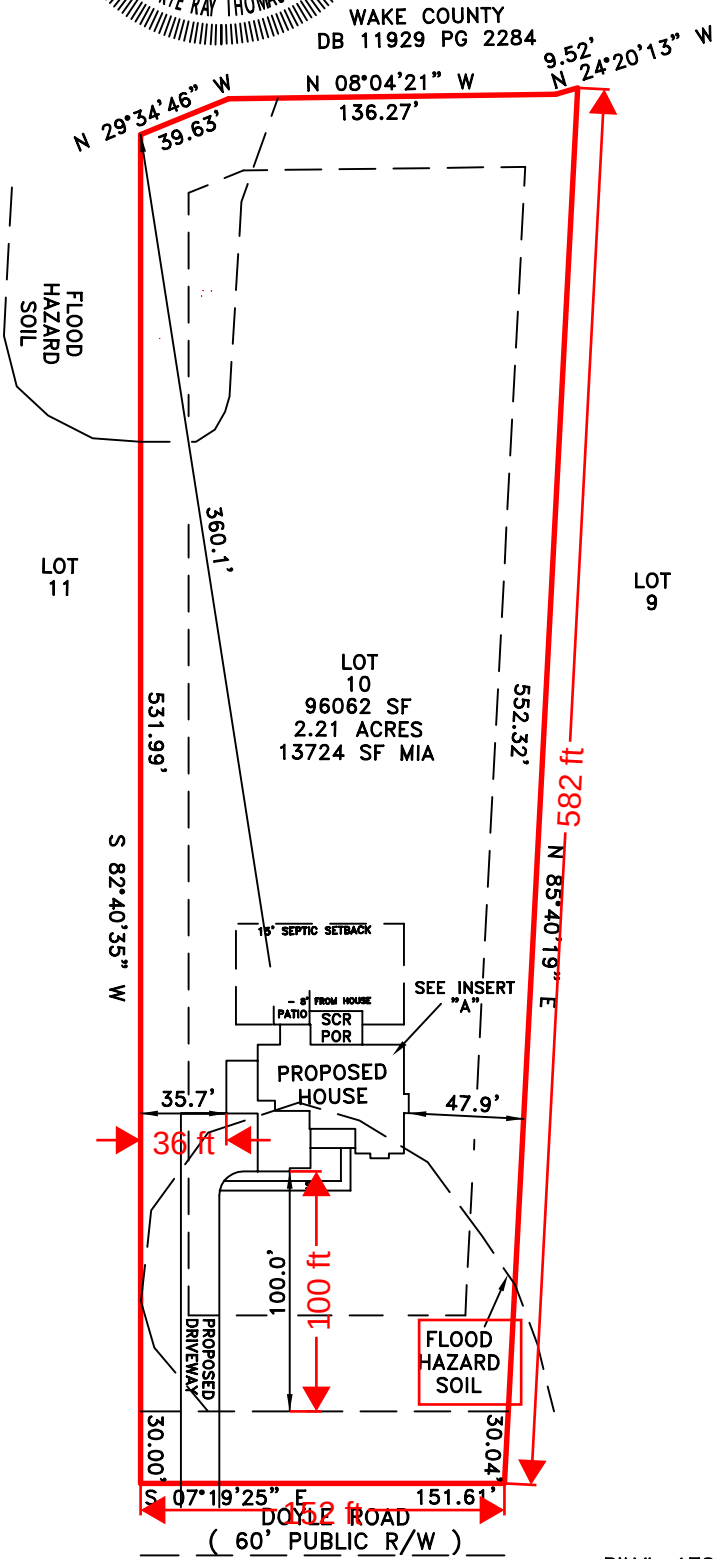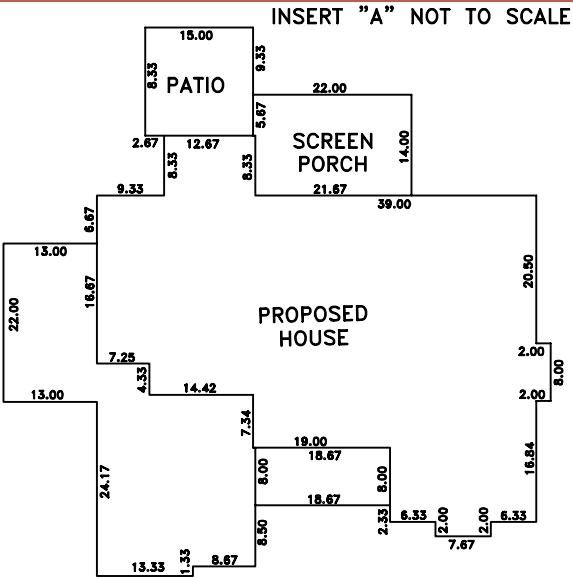

MAP NOT FOR RECORDATION, SALES OR CONVEYANCES

PIN#: 1787570626

Drawn By JRT Surveyed By JRT Date 11-06-21 Dwg.# JB3727
REV: 04-18-22

PROPERTY OF:
MATT BALDWIN HOMES
3717 DOYLE ROAD
ZEBULON, NC 27597

JACK R. THOMASON, PLS
4969 US HWY 401 SOUTH
YOUNGSVILLE, NC 27596
PHONE: 919-556-3307