



**SOUTH
DESIGNS**

P.O. Box 688
Wake Forest, NC 27587
(919) 556-2265
(919) 556-2228
www.southdesigns.com

Drawn By:	2019
Checked By:	2019
Date:	9-19-2023
Revision No.	
Revision Date	

This plan is the property of South Designs, Inc. and may not be used or reproduced without the written consent of South Designs, Inc. These drawings are offered to the named client for a conditional one time use. The conditional use is limited to the lot or parcel specified herein, and only for such location.


South Designs, Inc. assumes no liability for any items constructed from these plans. The drawings are provided as a guide only. Dimensions and conditions prior to construction. Caution must be exercised when making changes to these drawings. It is the responsibility of the contractor to verify all dimensions and conditions prior to construction. Contact South Designs.

3 Kids Building, LLC
Lot #1
Club Drive


The FRONT & RIGHT ELEVATION

Plan No.
3603

Sheet No.
2 of **8**

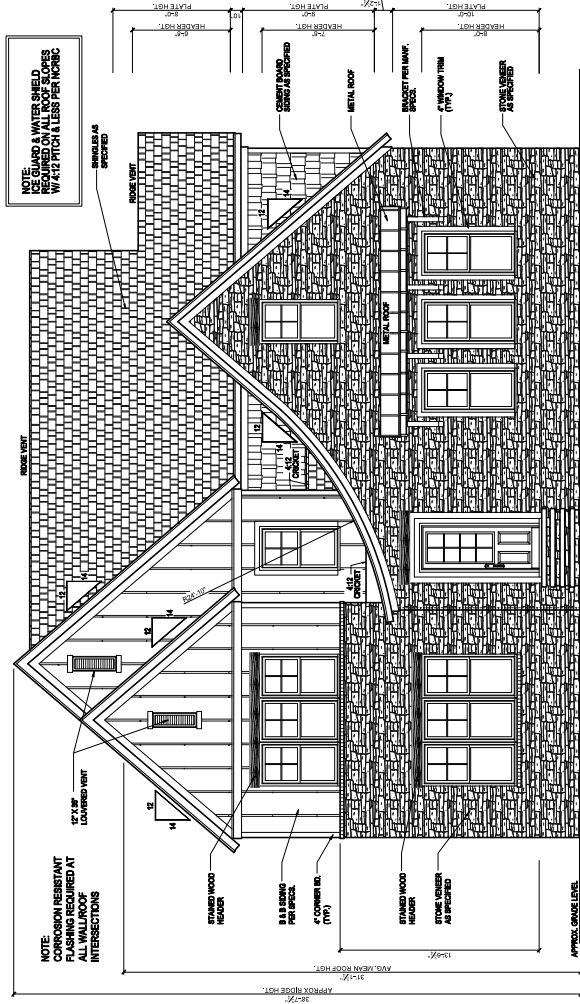

1 FRONT ELEVATION
SCALE 1/8" = 1'-0"

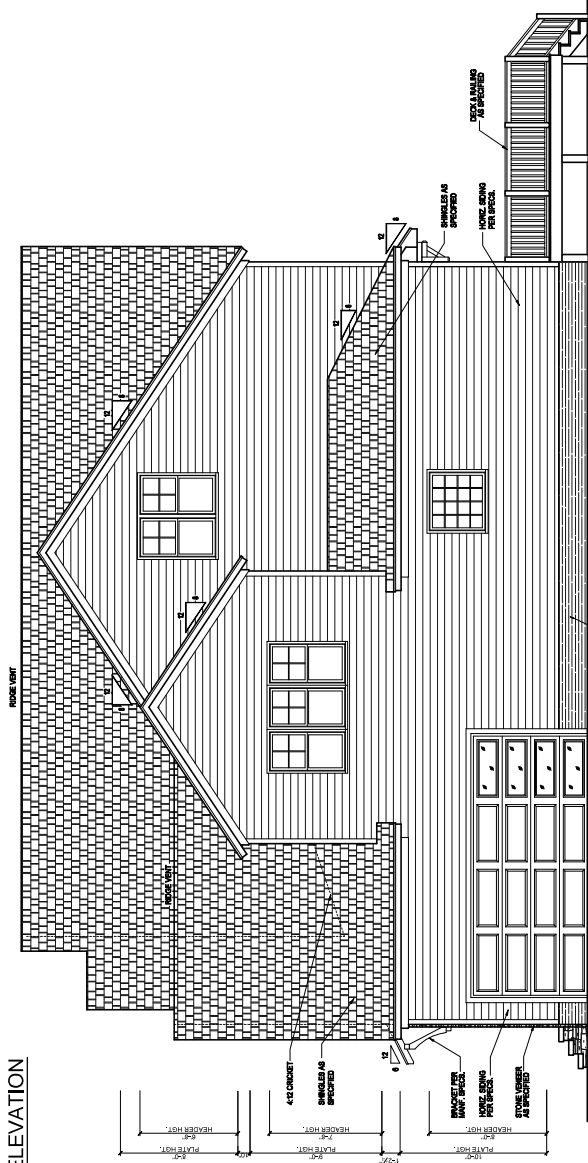

2 RIGHT SIDE ELEVATION
SCALE 1/8" = 1'-0"

© COPYRIGHT 2023 SOUTH DESIGNS, INC.



**SOUTH
DESIGNS**

P.O. Box 688
Wake Forest, NC 27587
(919) 556-2265
(919) 556-2228
www.southdesigns.com

Drawn By:	2019
Checked By:	2019
Date:	5-19-2023
Revision No.	
Revision Date	

This plan is the property of South Designs, Inc. and may not be used or reproduced without the written consent of South Designs, Inc. These drawings are offered to the named client for a conditional one time use. The conditional use is limited to the lot or parcel as shown hereon, and only for such location.


South Designs, Inc. assumes no liability for any items constructed from these plans. The user is responsible for obtaining all necessary permits and for verifying all dimensions and conditions prior to construction. Caution must be exercised when making changes to these drawings. If changes are made, the user must contact South Designs.

3 Kids Building, LLC
Lot #1
Club Drive


**The REAR & LEFT
ELEVATION**

Plan No.
3603

Sheet No.
3 8
of

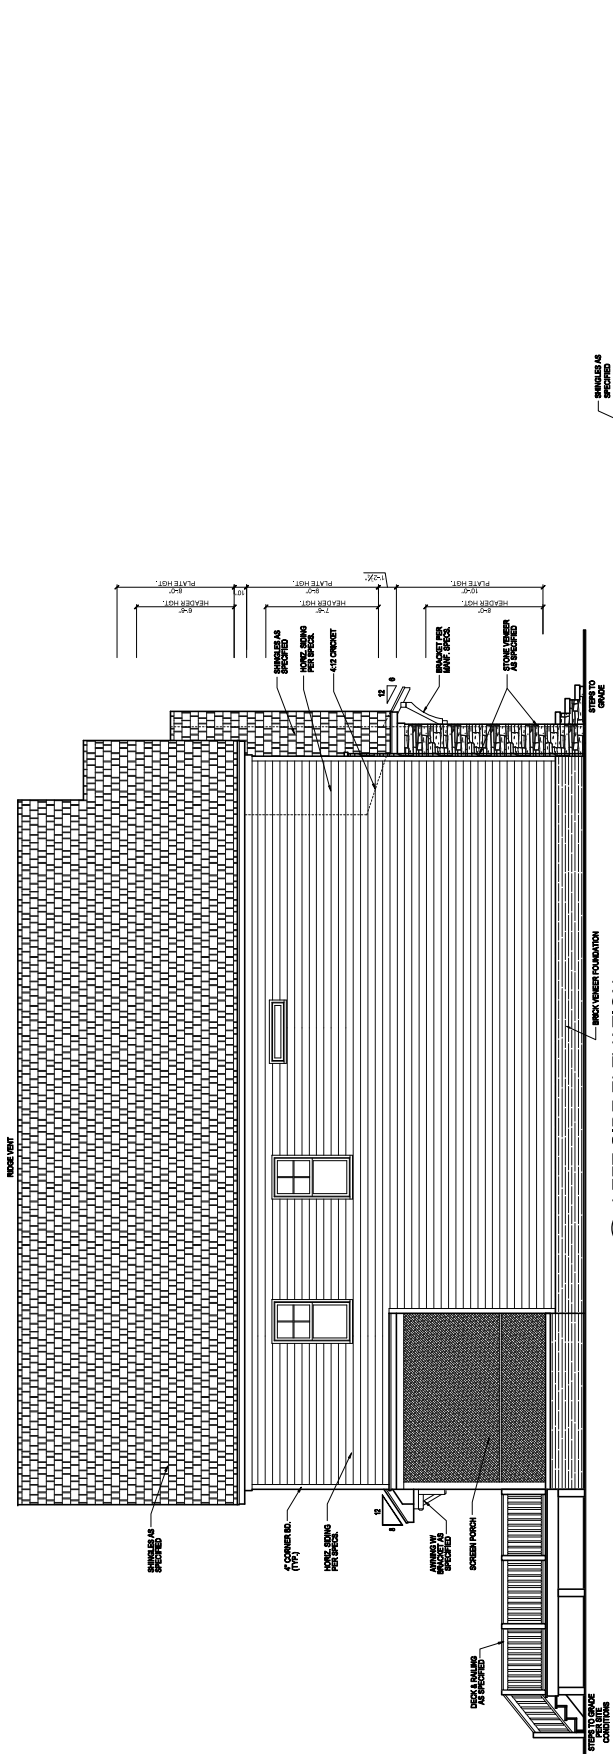

3 LEFT SIDE ELEVATION
SCALE: 1/4" = 1'-0"

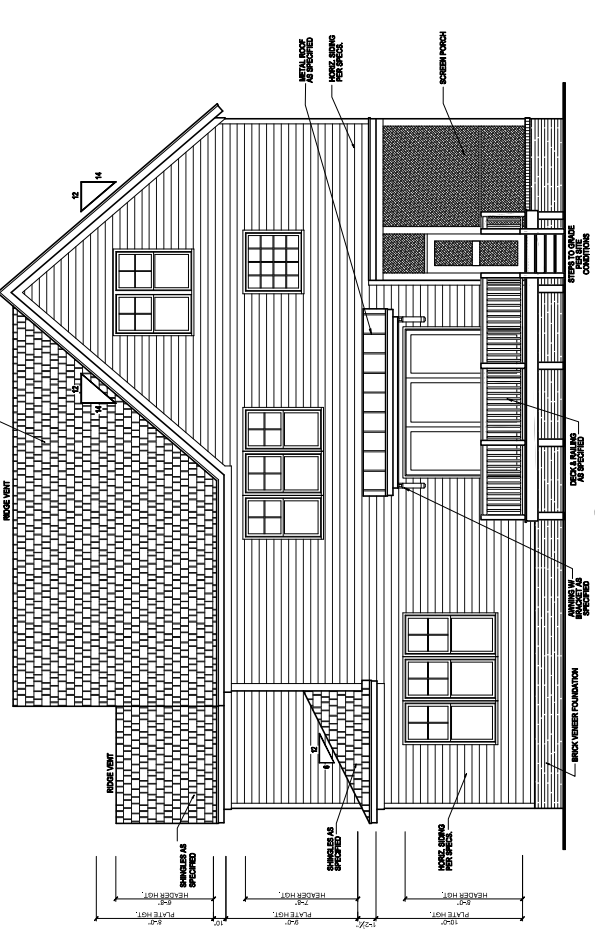

4 REAR ELEVATION
SCALE: 1/4" = 1'-0"

© COPYRIGHT 2023 SOUTH DESIGNS, INC.



P.O. Box 688
Wake Forest, NC 27587
(O) 919-556-2226
(F) 919-556-2228
www.southdesigns.com

Drawn By: RWB	
Checked By: RWB	
Date: 9-19-2023	
Revision No.	Revision Date

This plan is the property of South Designs, Inc. and may not be used or reproduced without the expressed written consent of South Designs, Inc. These drawings are offered to the named client for a conditional one time use. The conditional use is limited to the lot or property as specified herein, and only for said location.

South Designs, Inc. assumes no liability for any home constructed from these plans. Contractor or builder shall verify all dimensions and conditions prior to construction. Caution must be exercised when making changes to these drawings. If changes are made to these drawings, contact South Designs.

3 Kids Building, LLC
Lot #1
Club Drive

**FIRST FLOOR
PLAN**

Plan No.
3603


Sheet No. 48 of _____

General Floor Plan Notes

General Floor Plan Notes shall apply unless noted otherwise on plan.

1. **Triforium**, height 1' 11 1/2" at bays 1, 2, 3, 

1 FIRST FLOOR
SCALE: 1/4" = 1'-0"

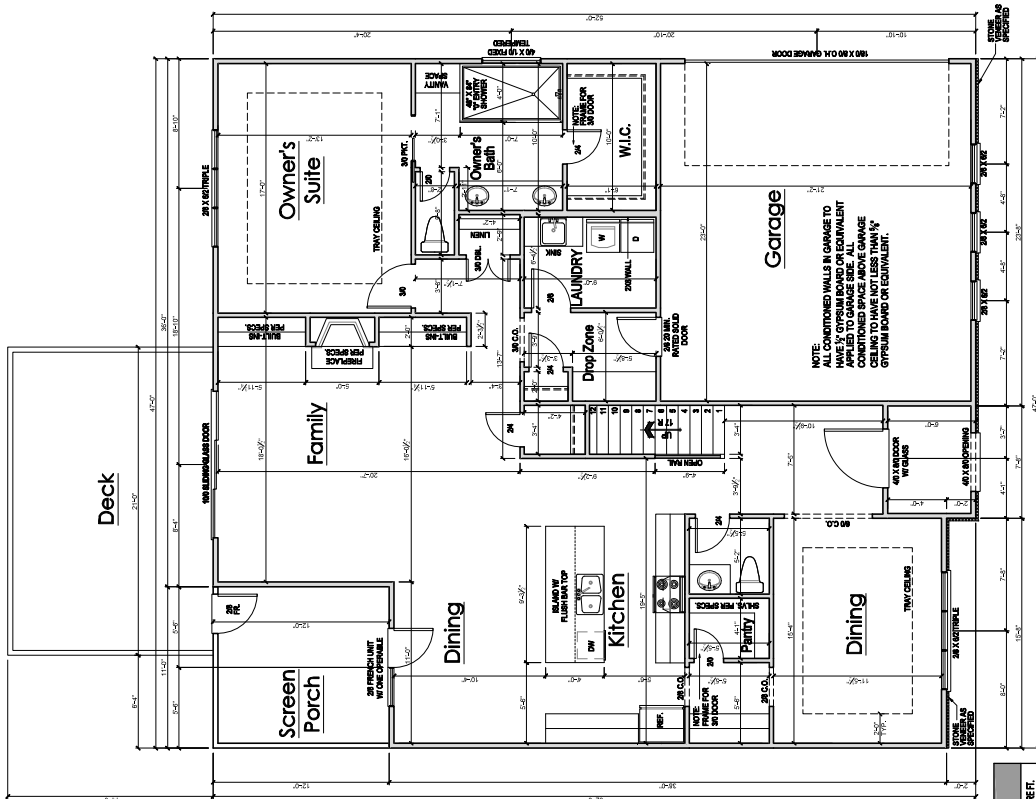

NOTE:
ALL DOORS ARE 8'-0"
TALL UNLESS NOTED
OTHERWISE

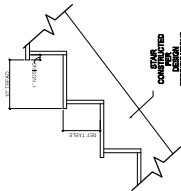


PLATE HEIGHT	RISER HEIGHTS PER STAIR CONFIGURATION		
	10" FLOOR SYSTEM	14" FLOOR SYSTEM	16" FLOOR SYSTEM
8-1 1/2"	14 RISES @ 7 1/16"	15 RISES @ 7 1/2"	15 RISES @ 7 5/8"
9-1 1/2"	14 RISES @ 7 1/2"	16 RISES @ 7 3/4"	17 RISES @ 7 7/16"
10-1 1/2"	15 RISES @ 7 3/4"	18 RISES @ 7 9/16"	18 RISES @ 7 11/16"
	17 RISES @ 7 1/2"		

② TYPICAL STAIR DETAIL

NOTE:
HANDRAILS SHALL BE PROVIDED ON AT
LEAST ONE SIDE OF STAIR TREADS WITH
4" OR MORE RISERS, VERTICAL HT. OF
HANDRAILS SHALL BE NOT LESS THAN
34" AND NO MORE THAN 38" PER NC 2018
RESIDENTIAL CODE SEC. R312.1.8

GUARDS ON ALL HANDRAILS SHALL BE
PLACED SO THAT A SPHERE OF 4"
CANNOT PASS THROUGH PER NC 2018
RESIDENTIAL CODE SEC. R312.1

SQUARE FOOTAGE		
	HAND SQUARE FT.	UNMEASURED SQUARE FT.
FIRST FLOOR	1732	
SECOND FLOOR	1871	
ATRIC FLOOR	889	45
FRONT PORCH		132
COVERED PORCH		294
DECK		504
2 CAR GARAGE		
TOTAL	4492	975



**SOUTH
DESIGNS**

P.O. Box 688
Wake Forest, NC 27587
(919) 556-2225
(919) 556-2228
www.southdesigns.com

Drawn By:	WFB
Checked By:	WFB
Date:	5-19-2023
Revision No.	
Revision Desc.	

This plan is the property of South Designs, Inc. and may not be used or reproduced without the written consent of South Designs, Inc. These drawings are offered to the named client for a conditional one time use. The conditional use is limited to the lot or parcel associated herein, and only for such location.


South Designs, Inc. assumes no liability for any items constructed from these plans. The drawings are provided as a guide only. Dimensions and conditions prior to construction. Caution must be exercised when making changes to these drawings. It is the responsibility of the owner to verify all drawings and conditions prior to construction. Contact South Designs.

3 Kids Building, LLC
Lot #1
Club Drive

THE
SECOND
FLOOR PLAN

Plan No.
3603

Sheet No.
5 of **8**

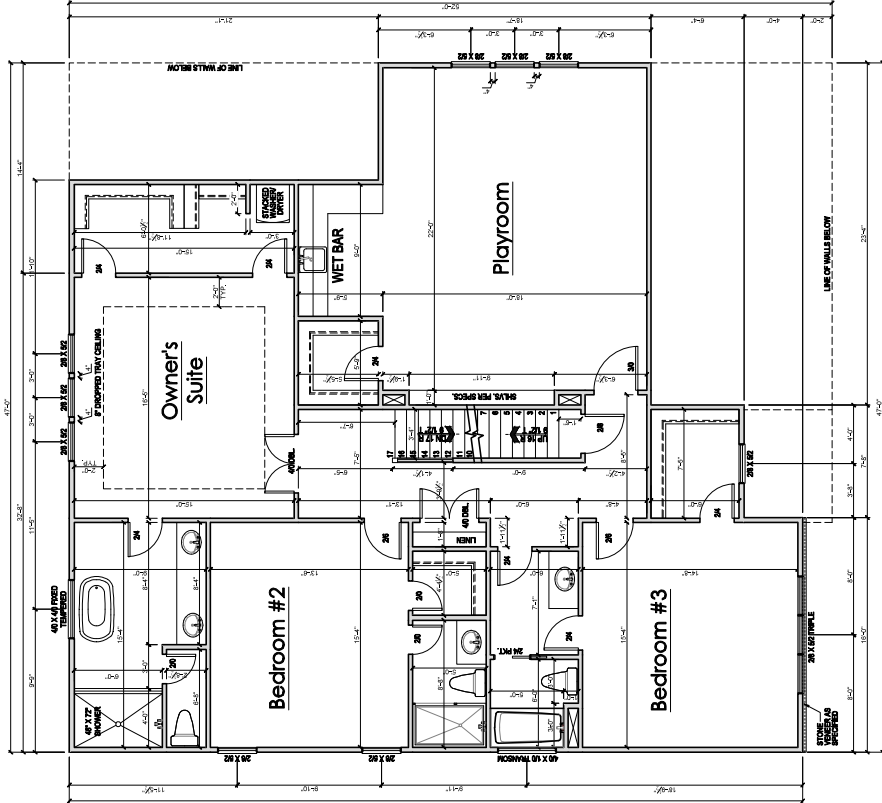

2 SECOND FLOOR
SCALE 1/8" = 1'-0"



**SOUTH
DESIGNS**

P.O. Box 688
Wake Forest, NC 27587
(919) 556-2265
(919) 556-2228
www.southdesigns.com

Drawn By:	SWB
Checked By:	SWB
Date:	5-19-2023
Revision No.	
Revision Date	

This plan is the property of South Designs, Inc. and may not be used or reproduced without the written consent of South Designs, Inc. These drawings are offered to the named client for a conditional one time use. The conditional use is limited to the lot or parcel associated herein, and only for such location.


South Designs, Inc. assumes no liability for any items constructed from these plans. Plans are to be used as a guide only. All dimensions and conditions prior to construction. Caution must be exercised when making changes to these drawings. It is the responsibility of the owner to verify all drawings with the local building department.

3 Kids Building, LLC
Lot #1
Club Drive

The
THIRD FLOOR
PLAN

Plan No.
3603

Sheet No.
6 of **8**

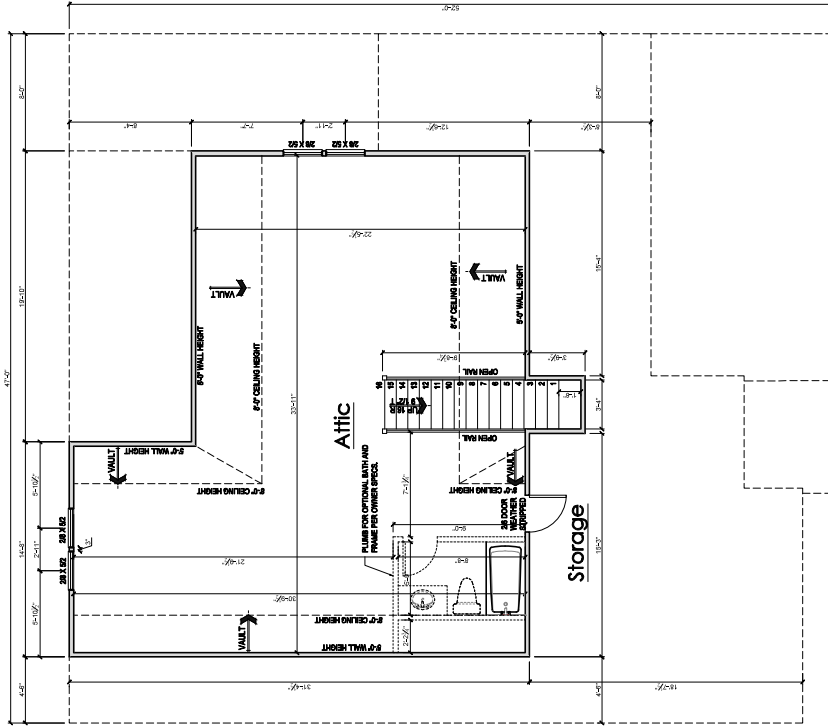

3 **ATTIC FLOOR**
SCALE: 3/4" = 1'-0"



**SOUTH
DESIGNS**

P.O. Box 688
Wake Forest, NC 27587
(919) 556-2265
(919) 556-2228
www.southdesigns.com

Drawn By:	WFB
Checked By:	WFB
Date:	5-19-2023
Revision No.	
Revision Date	

This plan is the property of South Designs, Inc. and may not be used or reproduced without the written consent of South Designs, Inc. These drawings are offered to the named client for a conditional one time use. The conditional use is limited to the lot or project as indicated herein, and only for such location.

South Designs, Inc. assumes no liability for any items constructed from these plans. The user is responsible for obtaining all necessary permits and conditions prior to construction. Caution must be exercised when making changes to these drawings. It is the user's responsibility to ensure the drawings are used for the intended purpose.

3 Kids Building, LLC
Lot #1
Club Drive

ROOF PLAN

Plan No.
3603

Sheet No.
7 of **8**

ATTIC VENT SCHEDULE									
ELEVATION									
MAIN HOUSE	SQ. FTG	2348	AT / NEAR RIDGE	AT / NEAR EAVE	AT / NEAR EAVE	AT / NEAR EAVE	AT / NEAR EAVE	AT / NEAR EAVE	AT / NEAR EAVE
VENT TYPE	SQ. FT. REQUIRED RANGE	50.00	POT. RANGE (SQ. FT. MIN. TO MAX.)	RIDGE VENT (SQ. FT. MIN. TO MAX.)	EAVE VENT (SQ. FT. MIN. TO MAX.)	EAVE VENT (SQ. FT. MIN. TO MAX.)	EAVE VENT (SQ. FT. MIN. TO MAX.)	EAVE VENT (SQ. FT. MIN. TO MAX.)	EAVE VENT (SQ. FT. MIN. TO MAX.)
			0.4234	0.2778	0.125	0.1844	0.0625	0.0625	0.0625
ROOF VENT	3.14	3.95	4.00	46.61	0	32.00			
SOFFIT VENT	4.74	3.95	4.06	50.39					
TOTAL, sq ft	7.89	7.89	8.06	100.00					
* SCHEDULE HAS BEEN CALCULATED BASED ON THE SQUARE FOOTAGE OF TOTAL ROOF AREA AT EAVES OF TOTAL REQUIRED VENTILATION									

