



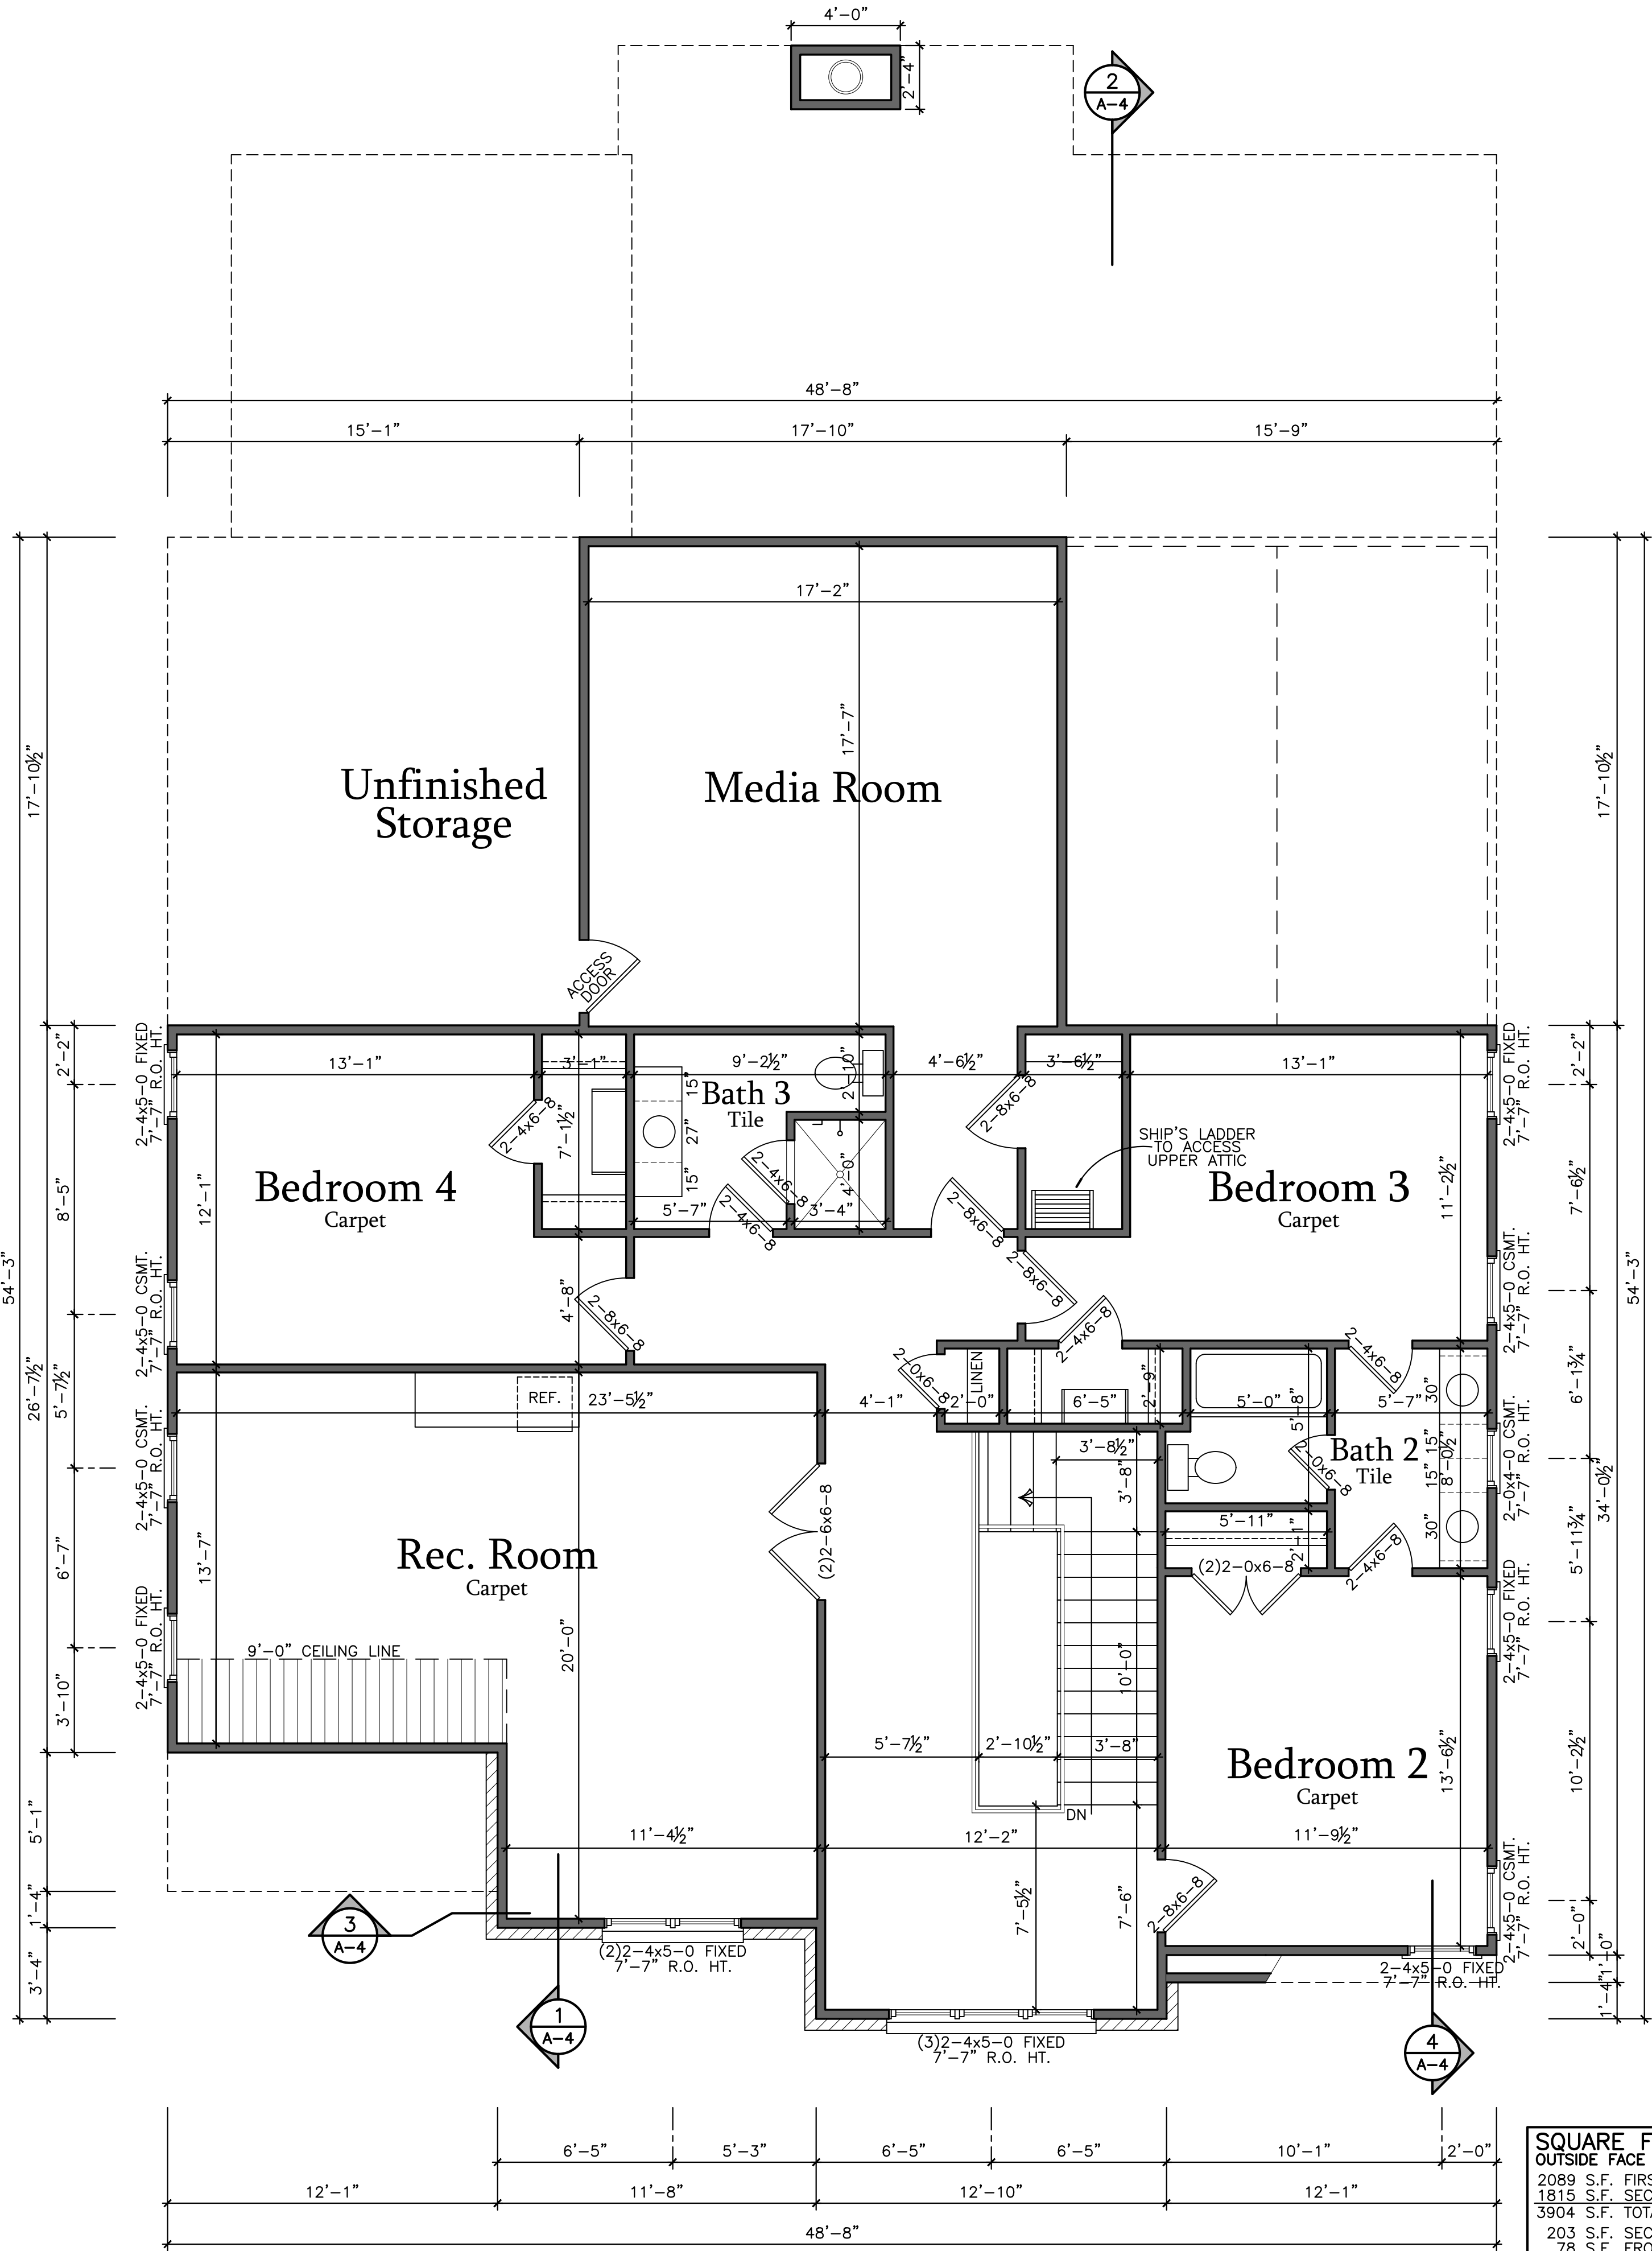

SQUARE FOOTAGE	
OUTSIDE FACE OF SHEATHING	
2089	S.F. FIRST FLOOR CONDITIONED
1815	S.F. SECOND FLOOR CONDITIONED
3904	S.F. TOTAL CONDITIONED
203	S.F. SECOND FLOOR ATTIC
78	S.F. FRONT PORCH
504	S.F. REAR PORCH
567	S.F. GARAGE


Second Floor Plan
1/4" = 1'-0"

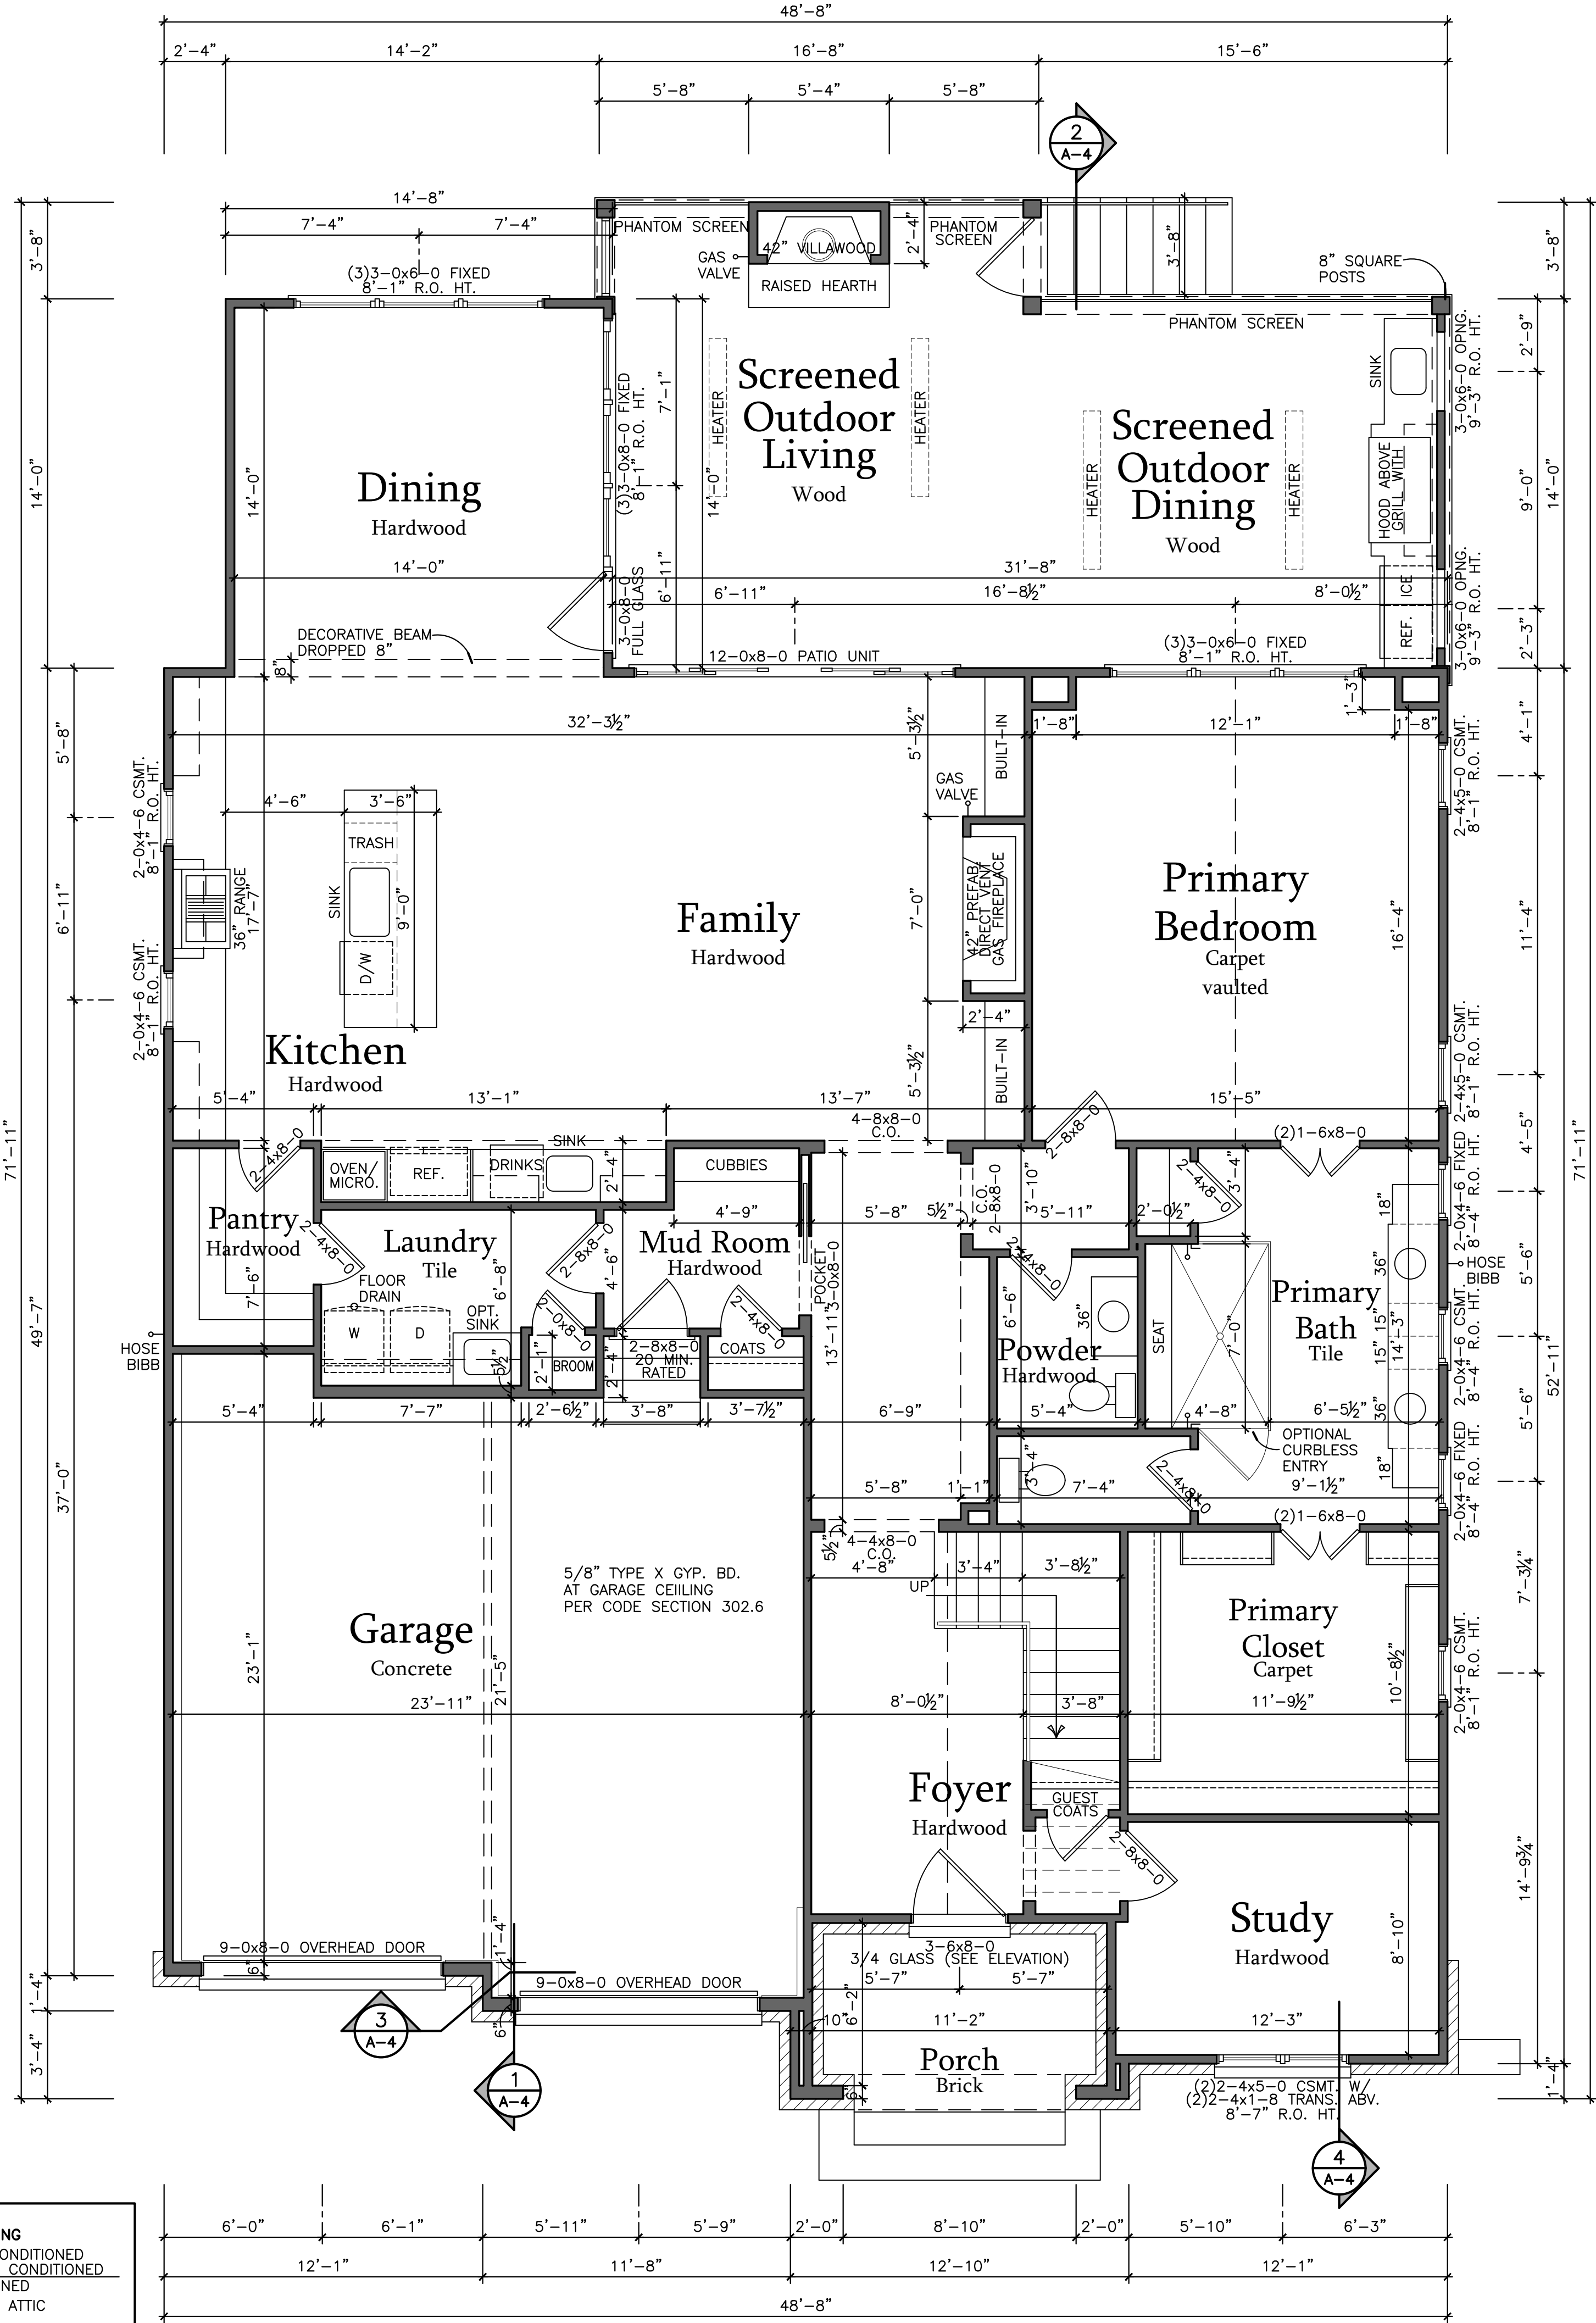

NOTE:
EXTERIOR WALLS ARE
DRAWN 4" THICK, TYP.
INTERIOR WALLS ARE
DRAWN 3-1/2" THICK
UNLESS NOTED OTHERWISE.

First Floor Plan
1/4" = 1'-0"

BRICK VENEER DETAILING
SET UP FOR 5" BRICK POCKET

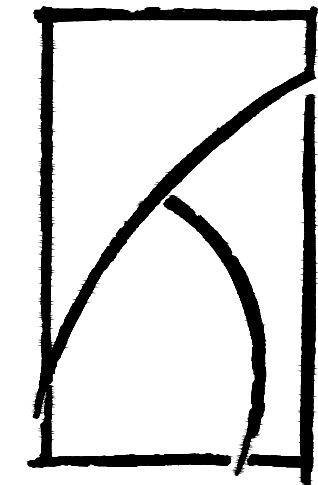

kdkdesign

Speculative Residence
525 Peebles Street - Raleigh, North Carolina
Rock Creek Builders

KDK Design Group, LLC
11401 Horsemans Trail
Raleigh, NC 27613
919.422.7742
kdkdesigngroup.com

© 2023 KDK Design Group, LLC
The information contained herein
(drawings, written material, and
design concepts) shall not be used
or reproduced in whole or in part
in any form or format without
prior written consent of
KDK Design Group, LLC.

March 24, 2025

Floor Plans

A-1