

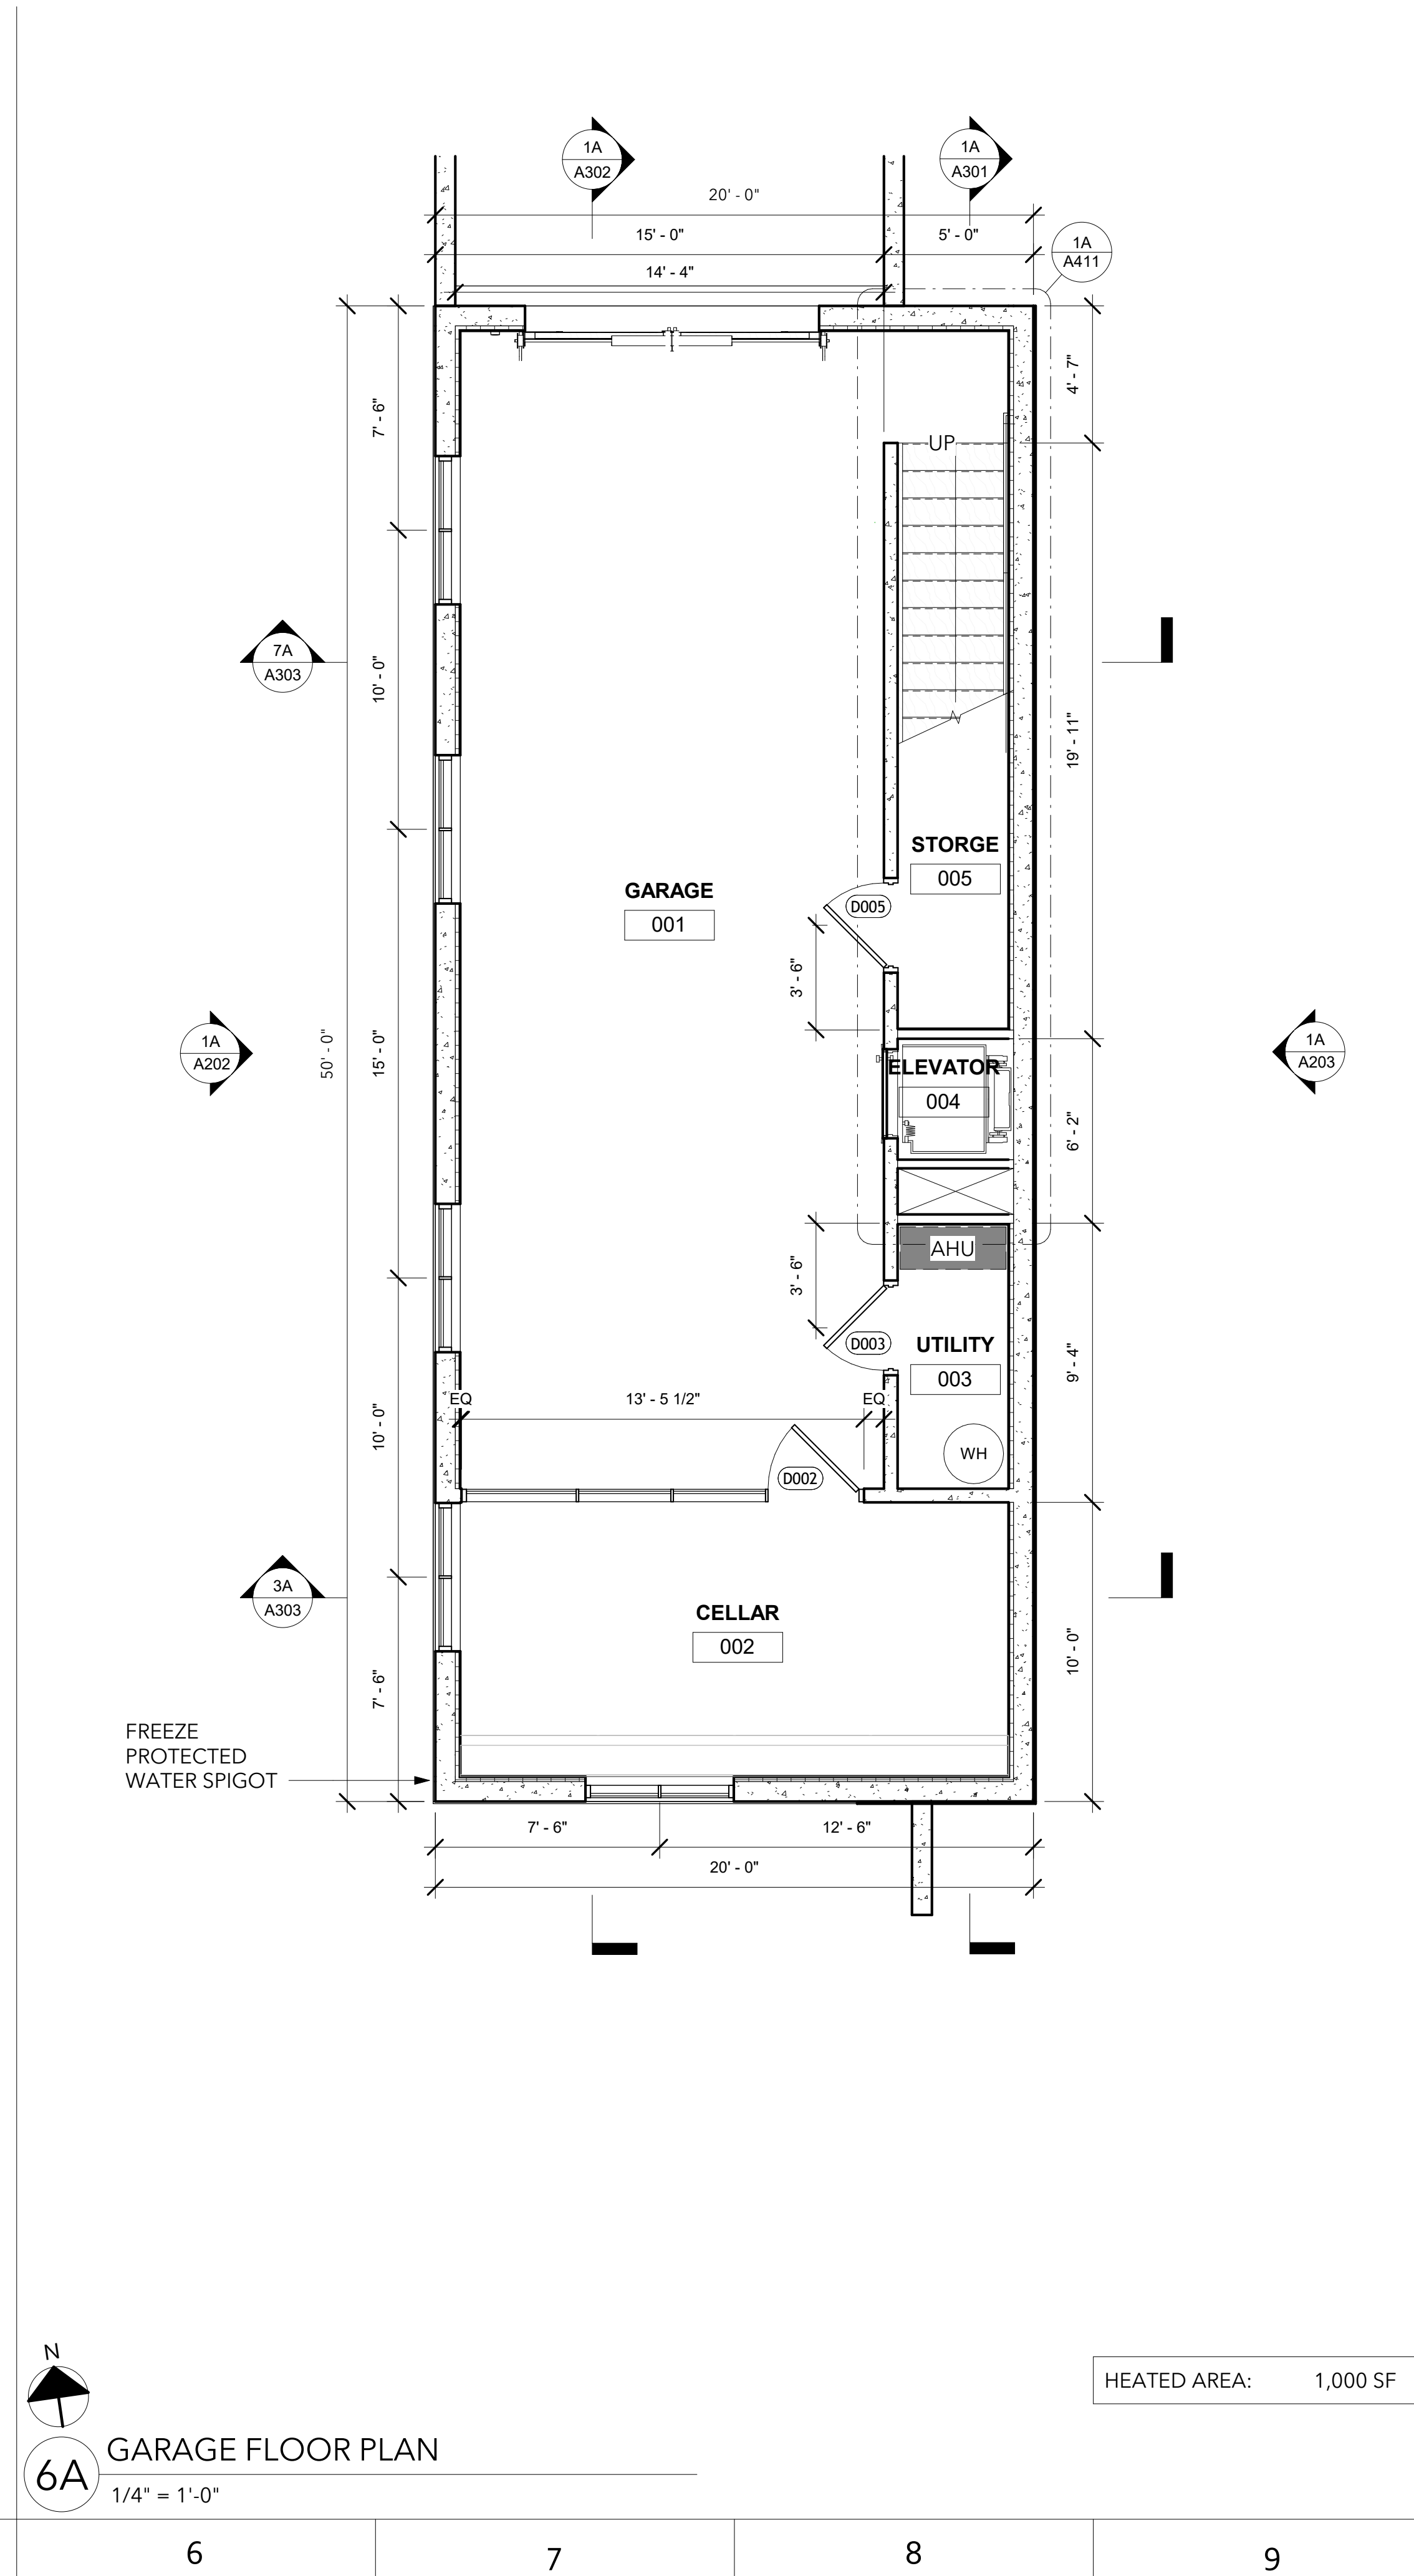


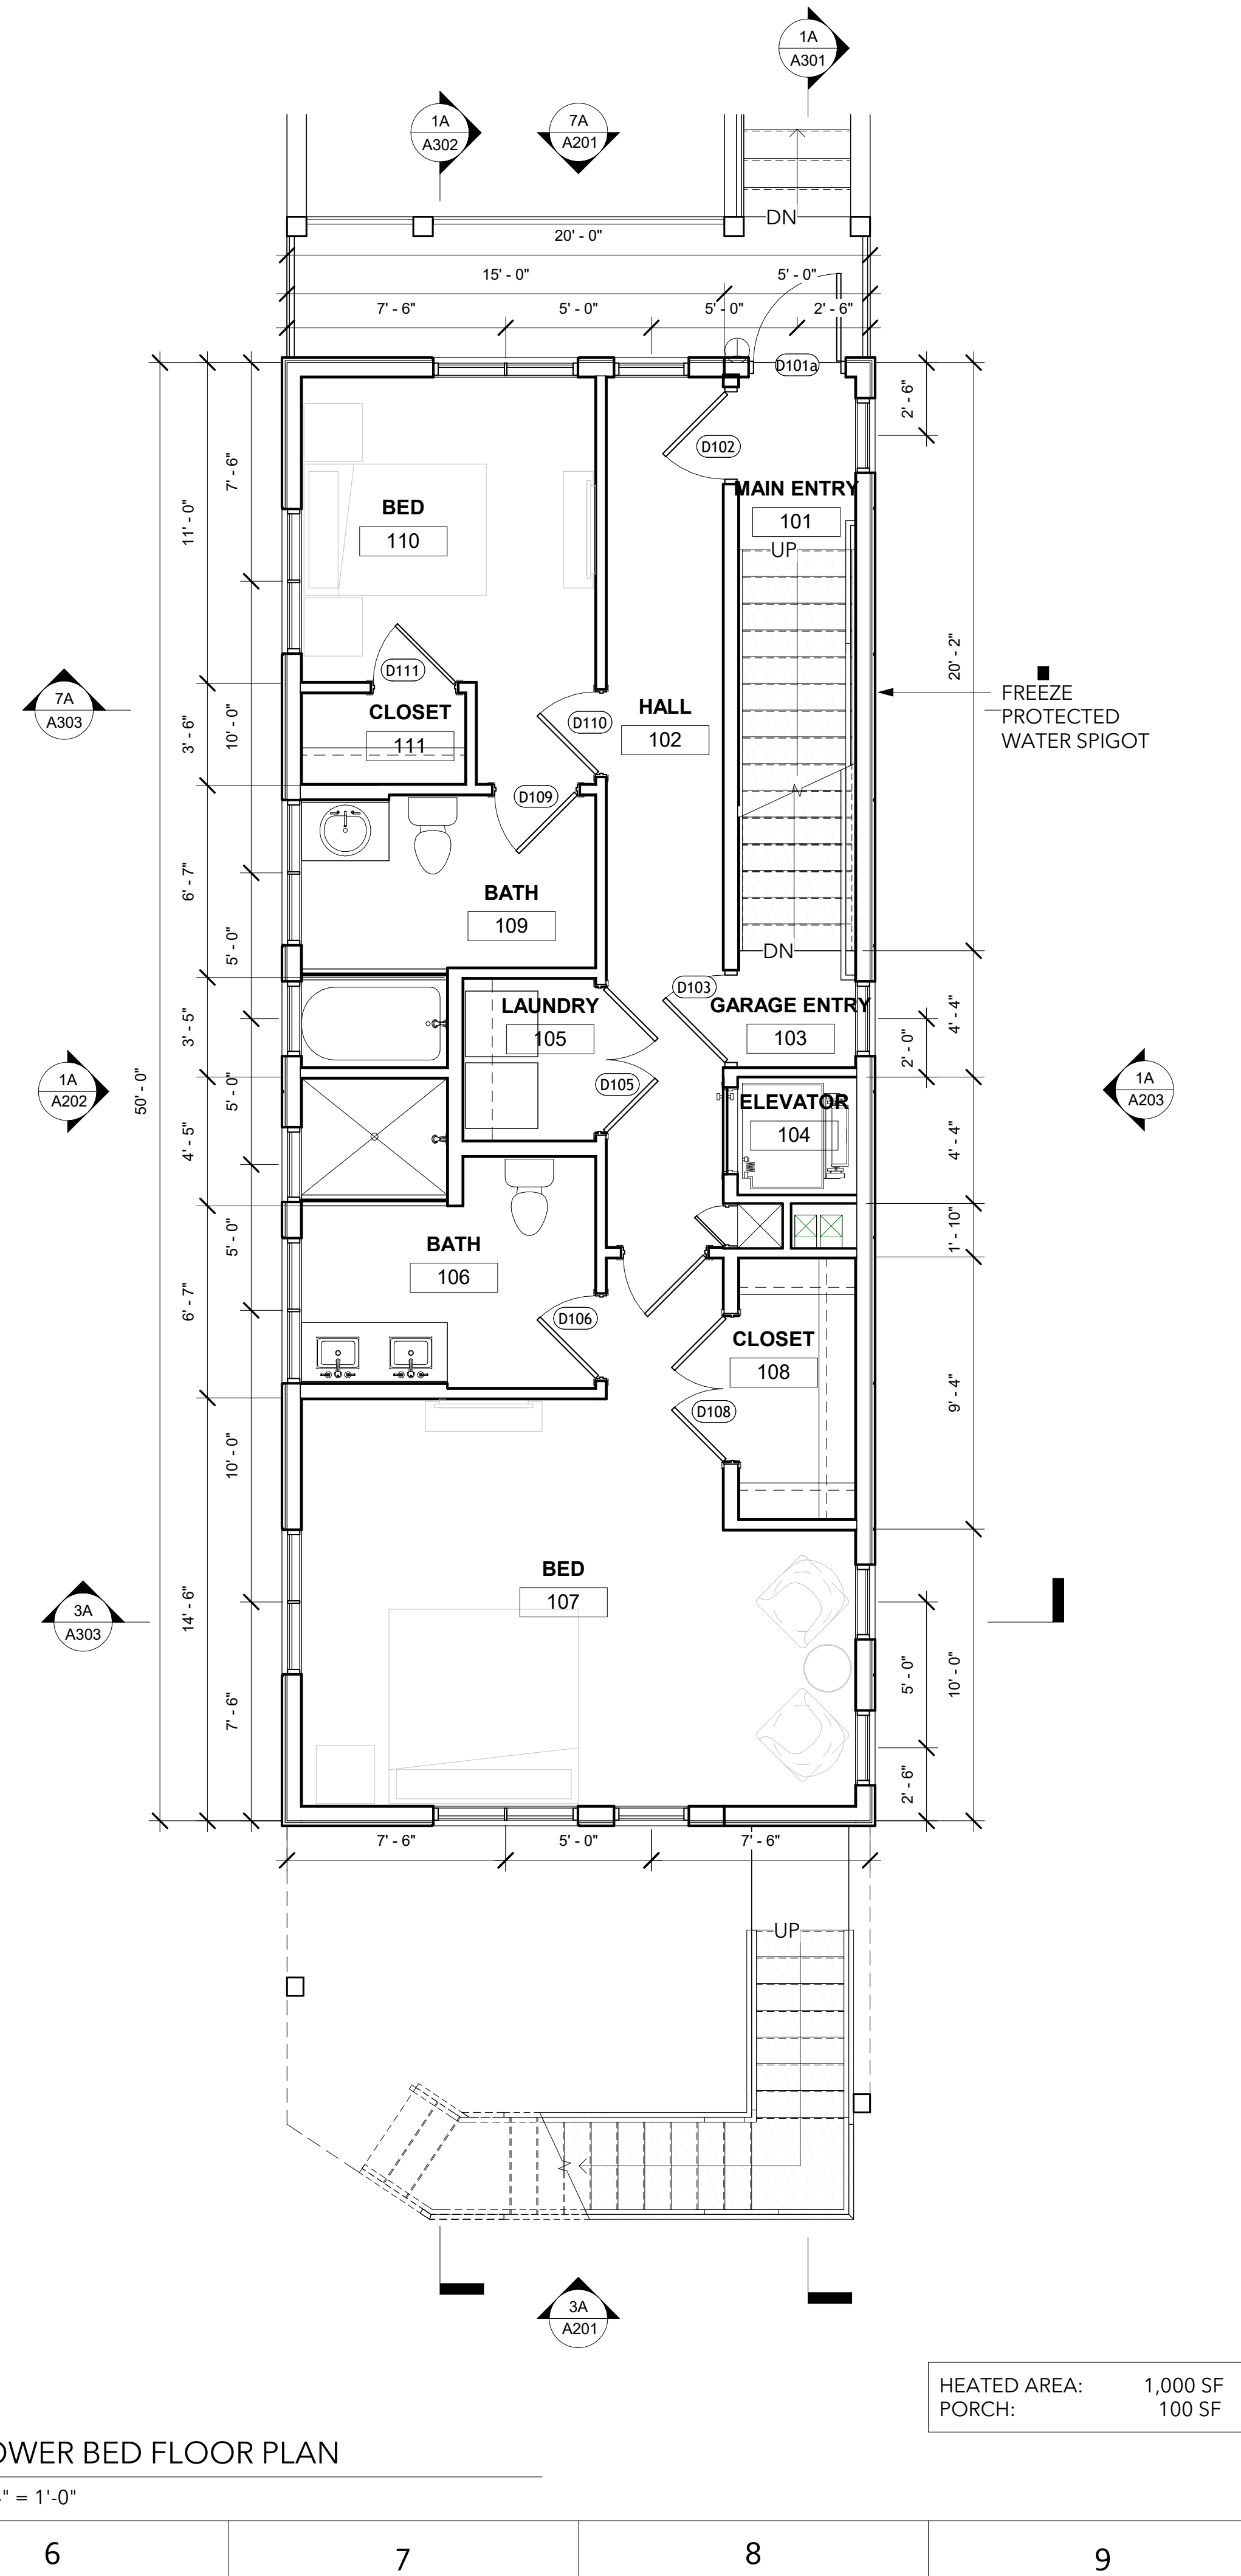

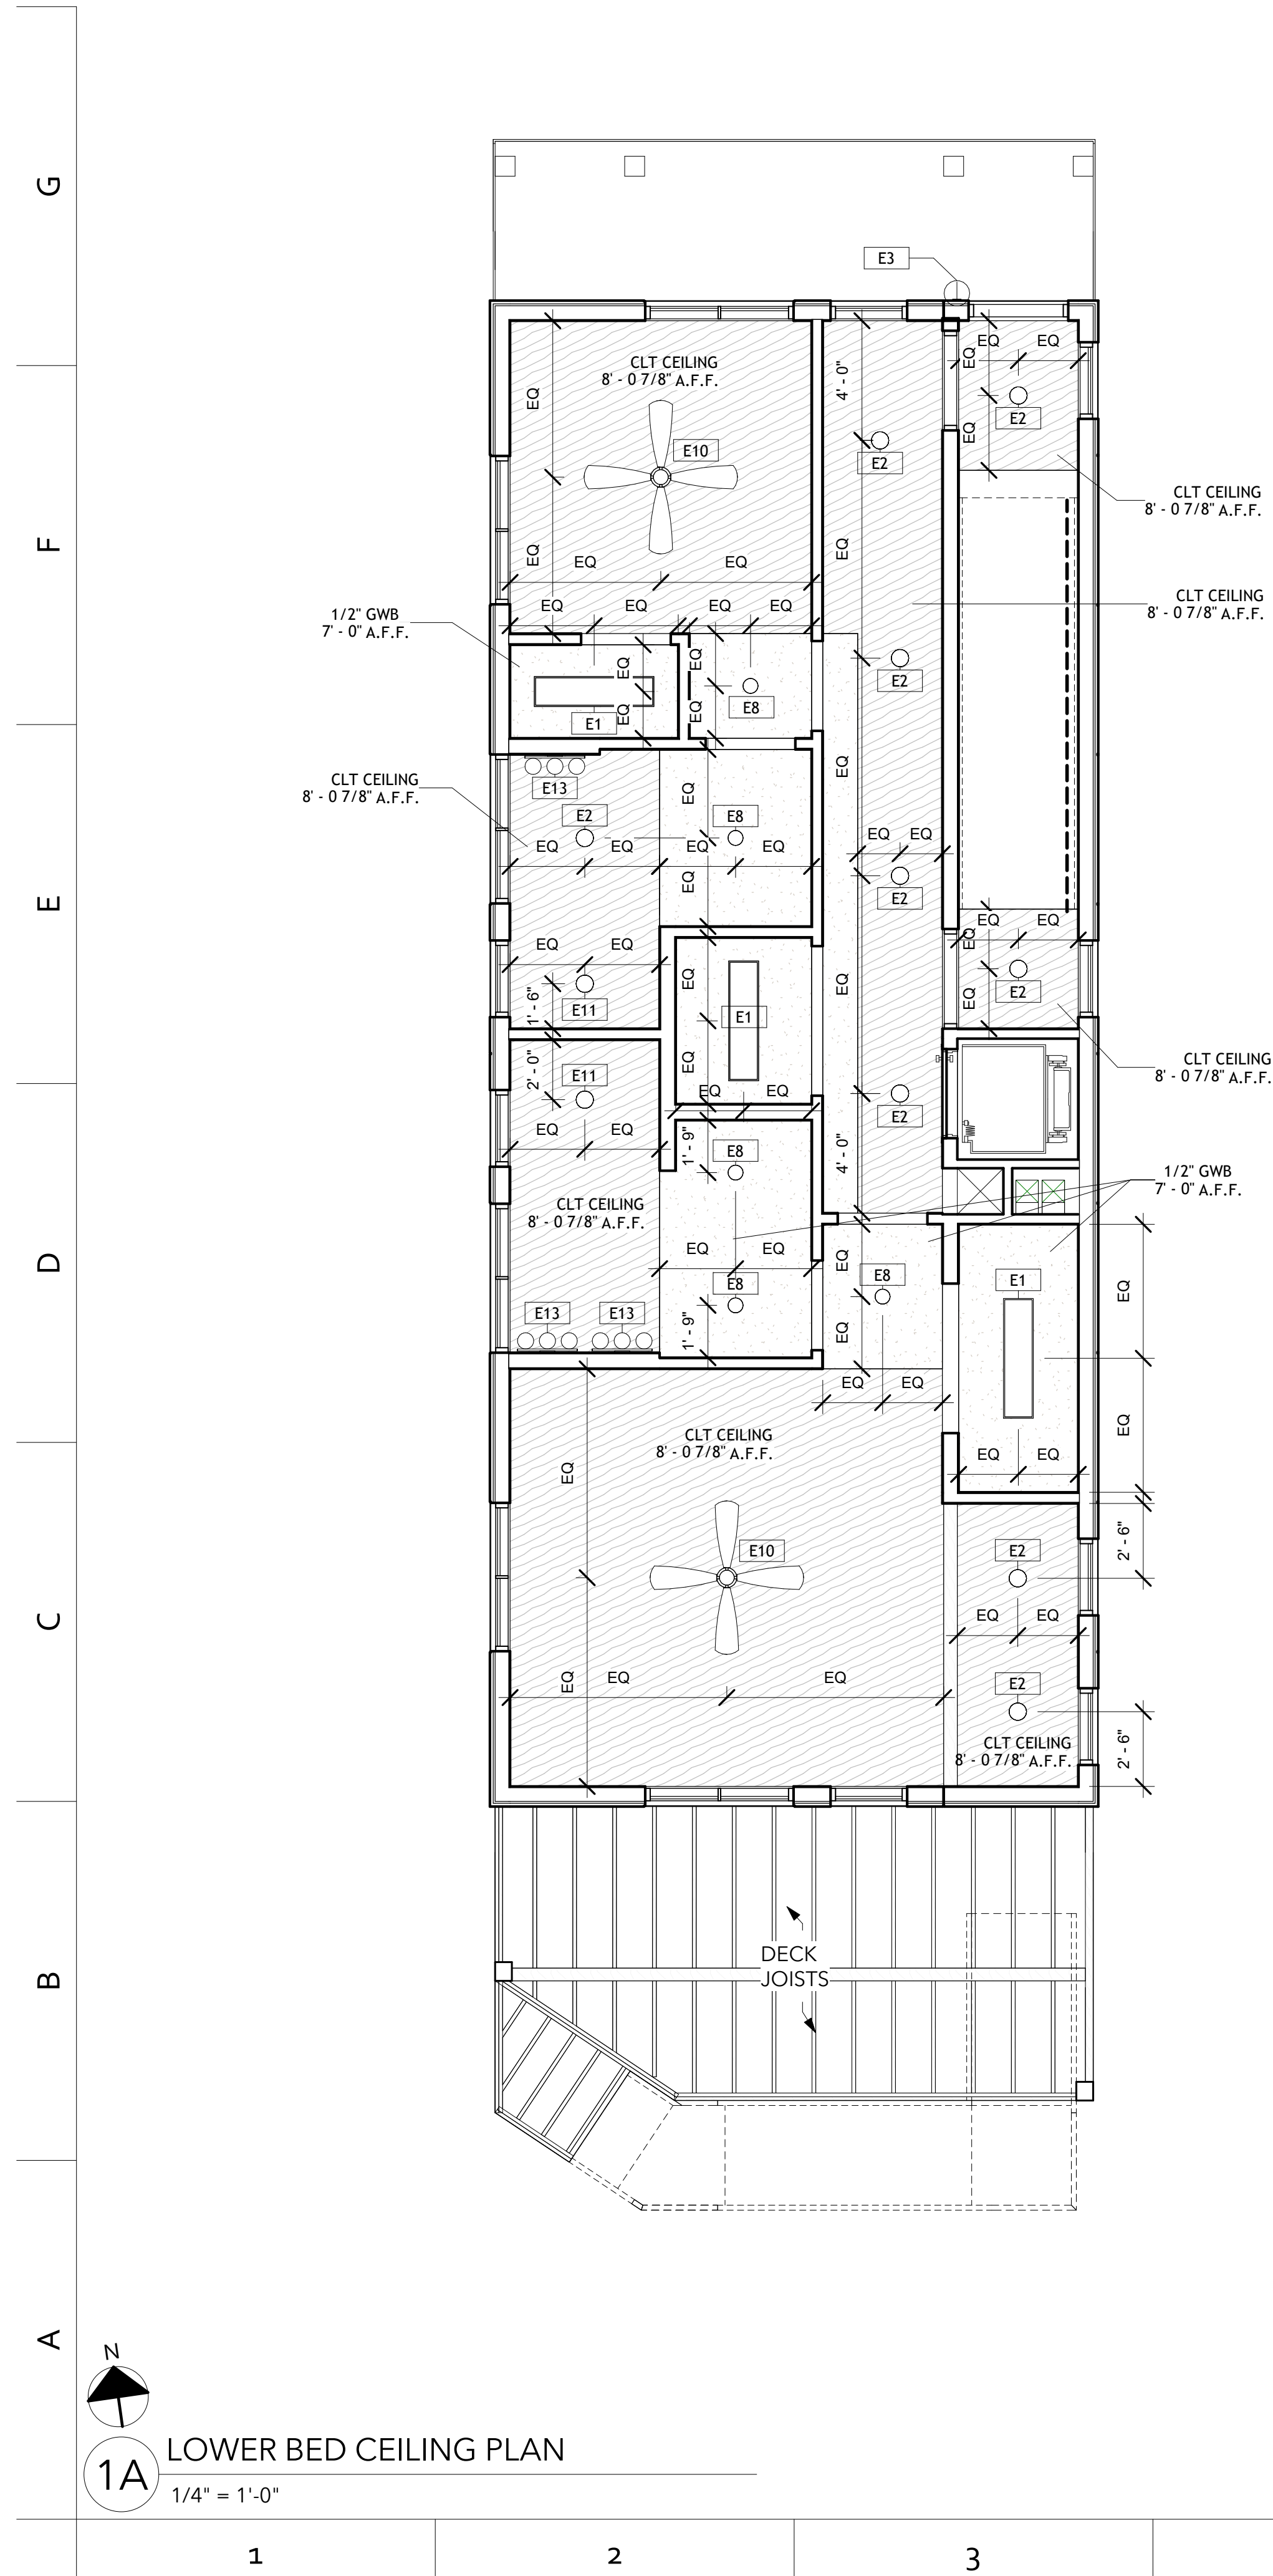

GENERAL NOTES

- A. FIELD VERIFY EXISTING CONDITIONS.
- B. DIMENSIONS ARE TO FACE OF NEW STUDS.
- C. NEW PARTITIONS ARE TYPE P6-4, UNLESS NOTED OTHERWISE.

5 W Hargett Street 310
Raleigh, NC 27601
(919) 838-9337
osterlundarchitects.com

CONSULTANTS:
LYSAGHT & ASSOCIATES, PA
STRUCTURAL ENGINEERS

PROJECT No.: 2235

EVERGREEN RESIDENCE
RALEIGH, NC

OSTERLUND DEVELOPMENT, LLC
RALEIGH, NC



SEALS:

NOT FOR
CONSTRUCTION

ISSUE: CONSTRUCTION
DATE: 3/5/2026
DRAWN BY: JFK
REVISIONS:

FLOOR & CEILING PLANS

A112

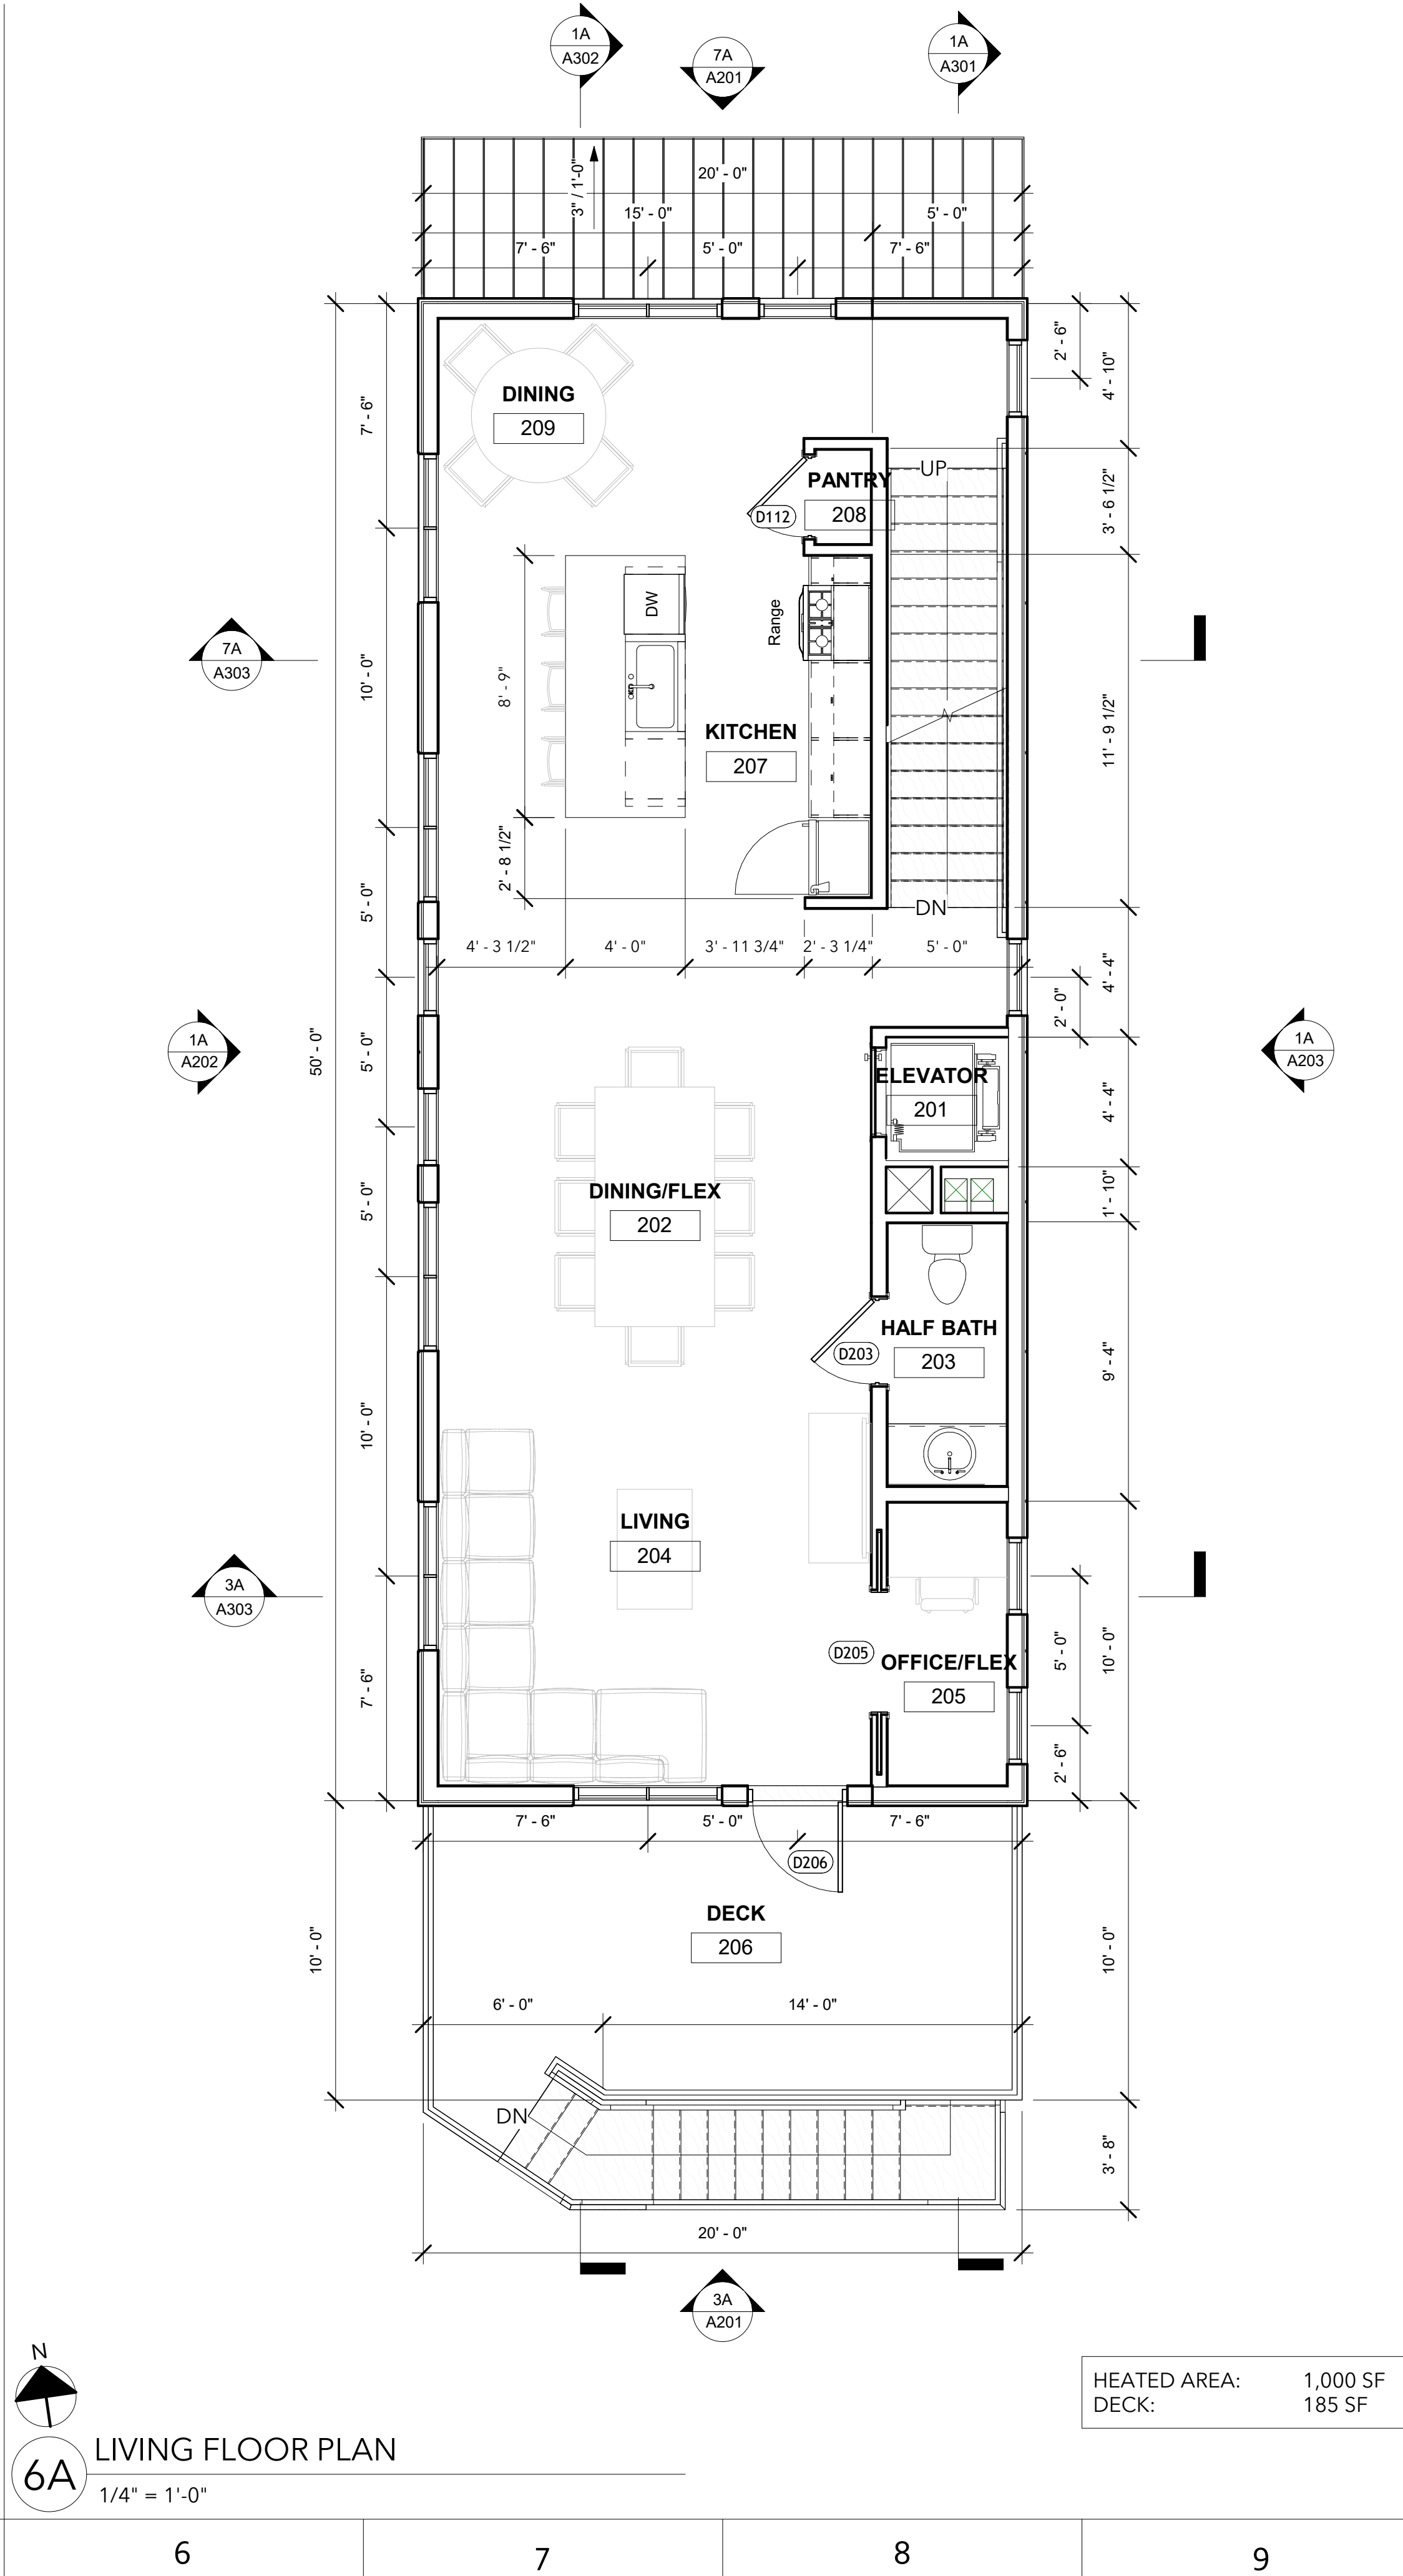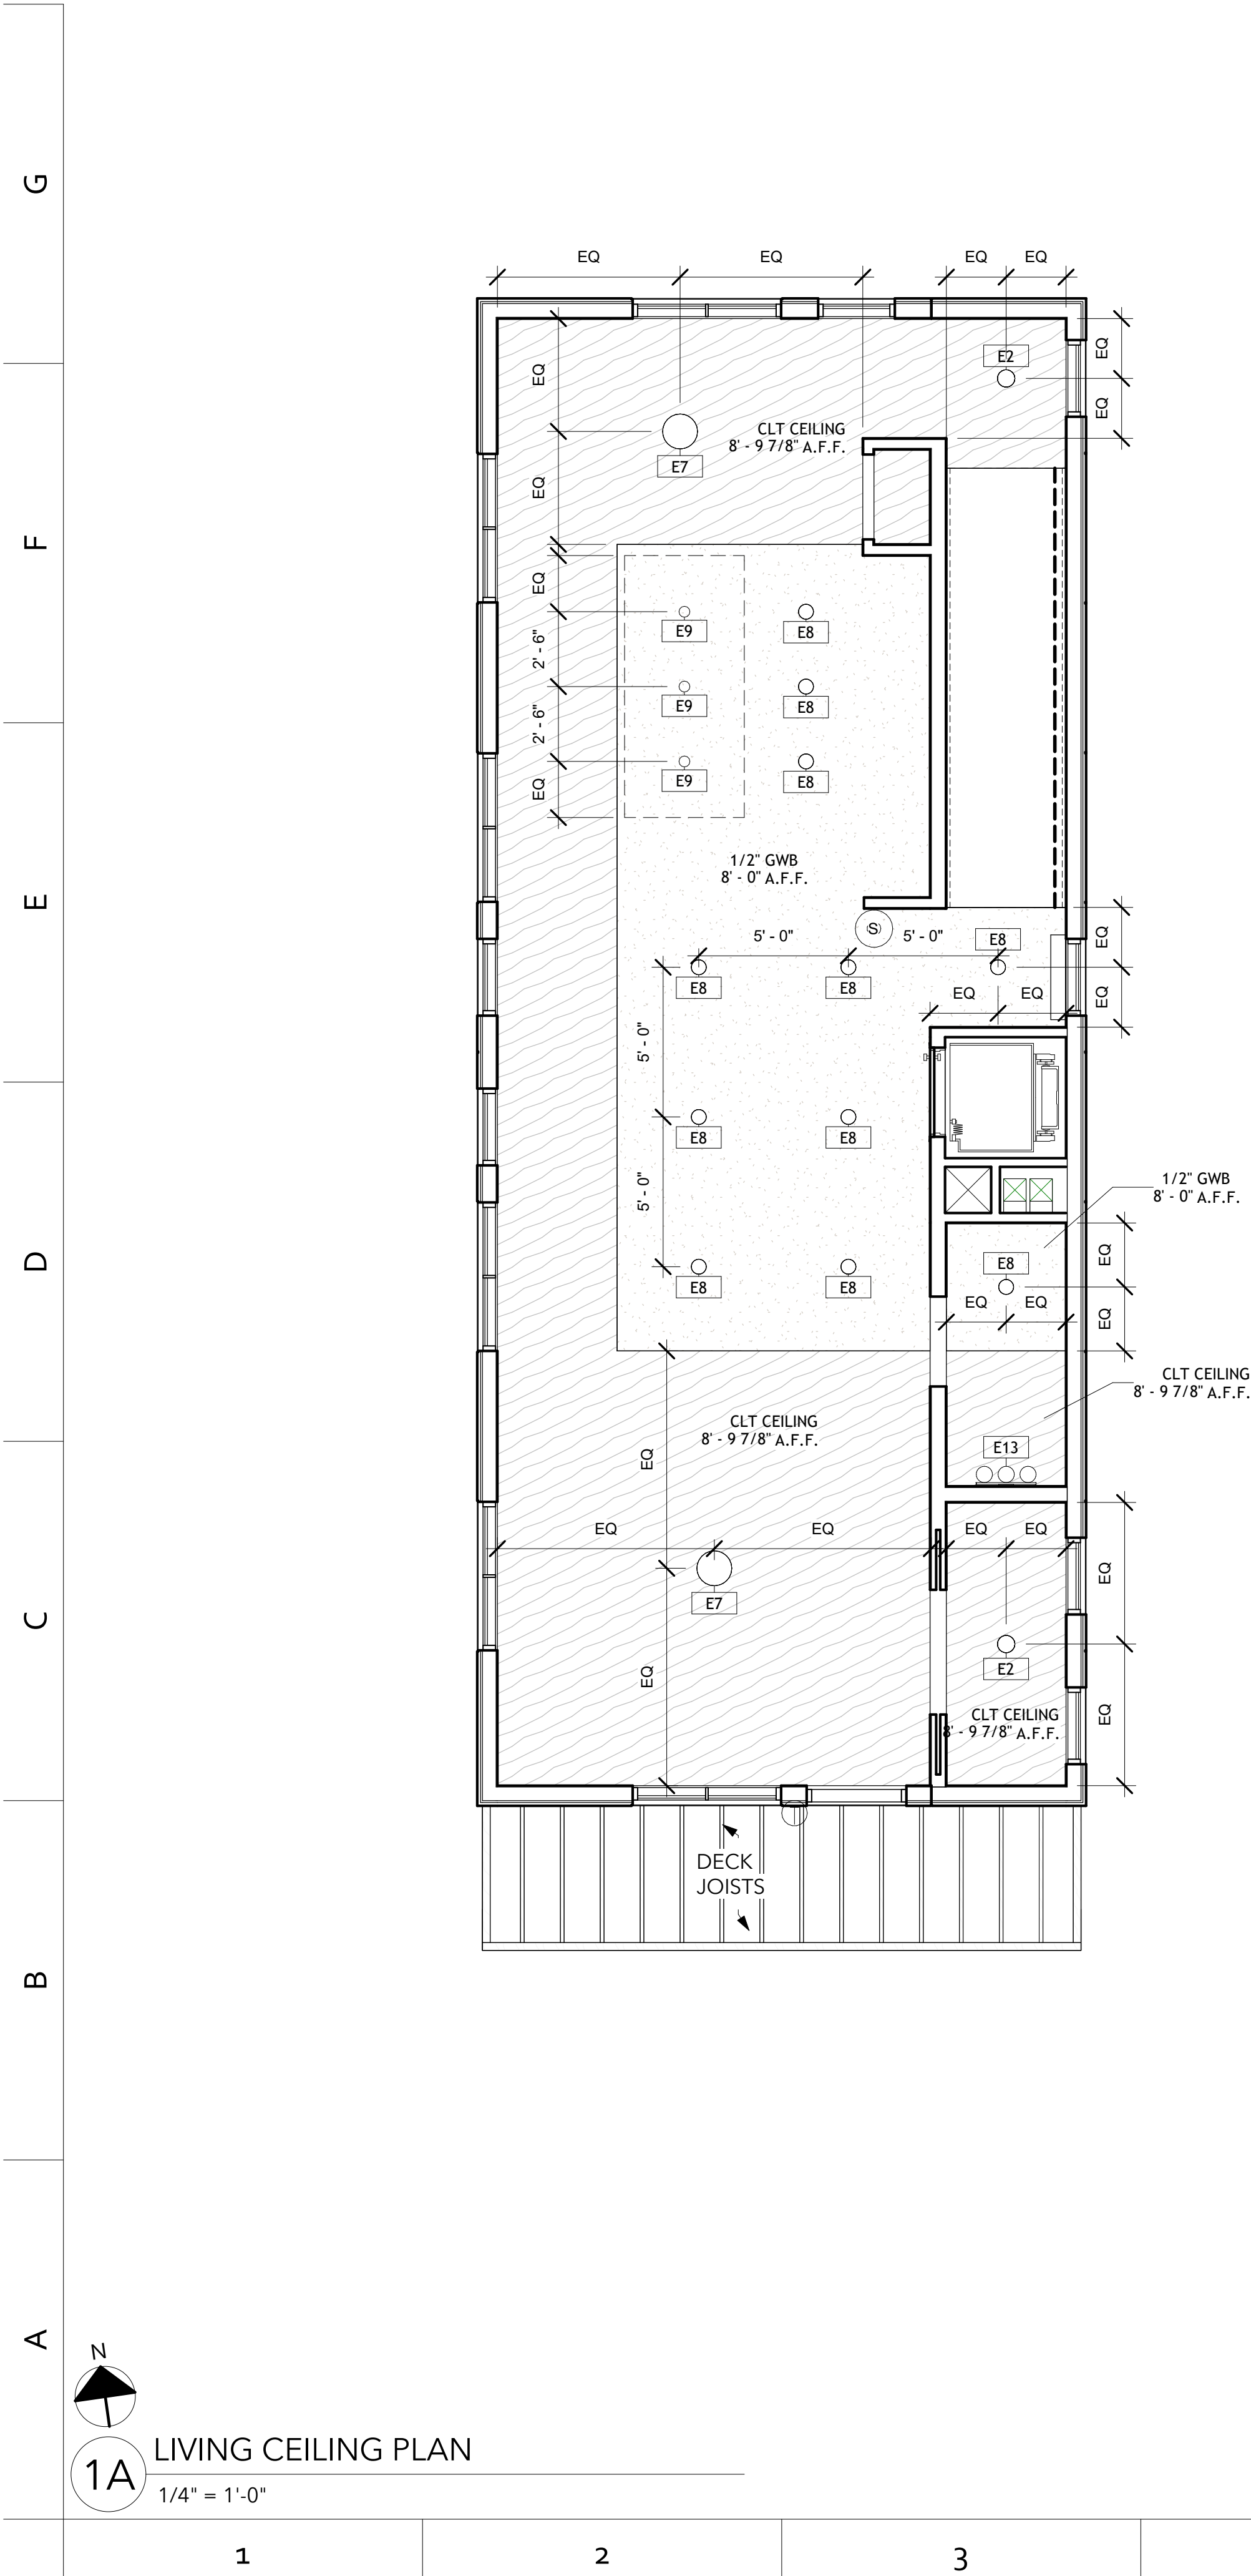

Osterlund

ARCHITECTS, PLLC

GENERAL NOTES

A. FIELD VERIFY EXISTING CONDITIONS.

B. DIMENSIONS ARE TO FACE OF NEW STUDS.

C. NEW PARTITIONS ARE TYPE P6-4, UNLESS NOTED OTHERWISE.

5 W Hargett Street 310
Raleigh, NC 27601
(919) 838-9337
osterlundarchitects.com

CONSULTANTS:
LYSAGHT & ASSOCIATES, PA
STRUCTURAL ENGINEERS

PROJECT No.: 2235

EVERGREEN RESIDENCE
RALEIGH, NC
OSTERLUND DEVELOPMENT, LLC
RALEIGH, NC



SEALS:

NOT FOR CONSTRUCTION

ISSUE: CONSTRUCTION
DATE: 3/5/2026
DRAWN BY: JFK
REVISIONS:

FLOOR & CEILING PLANS

A113

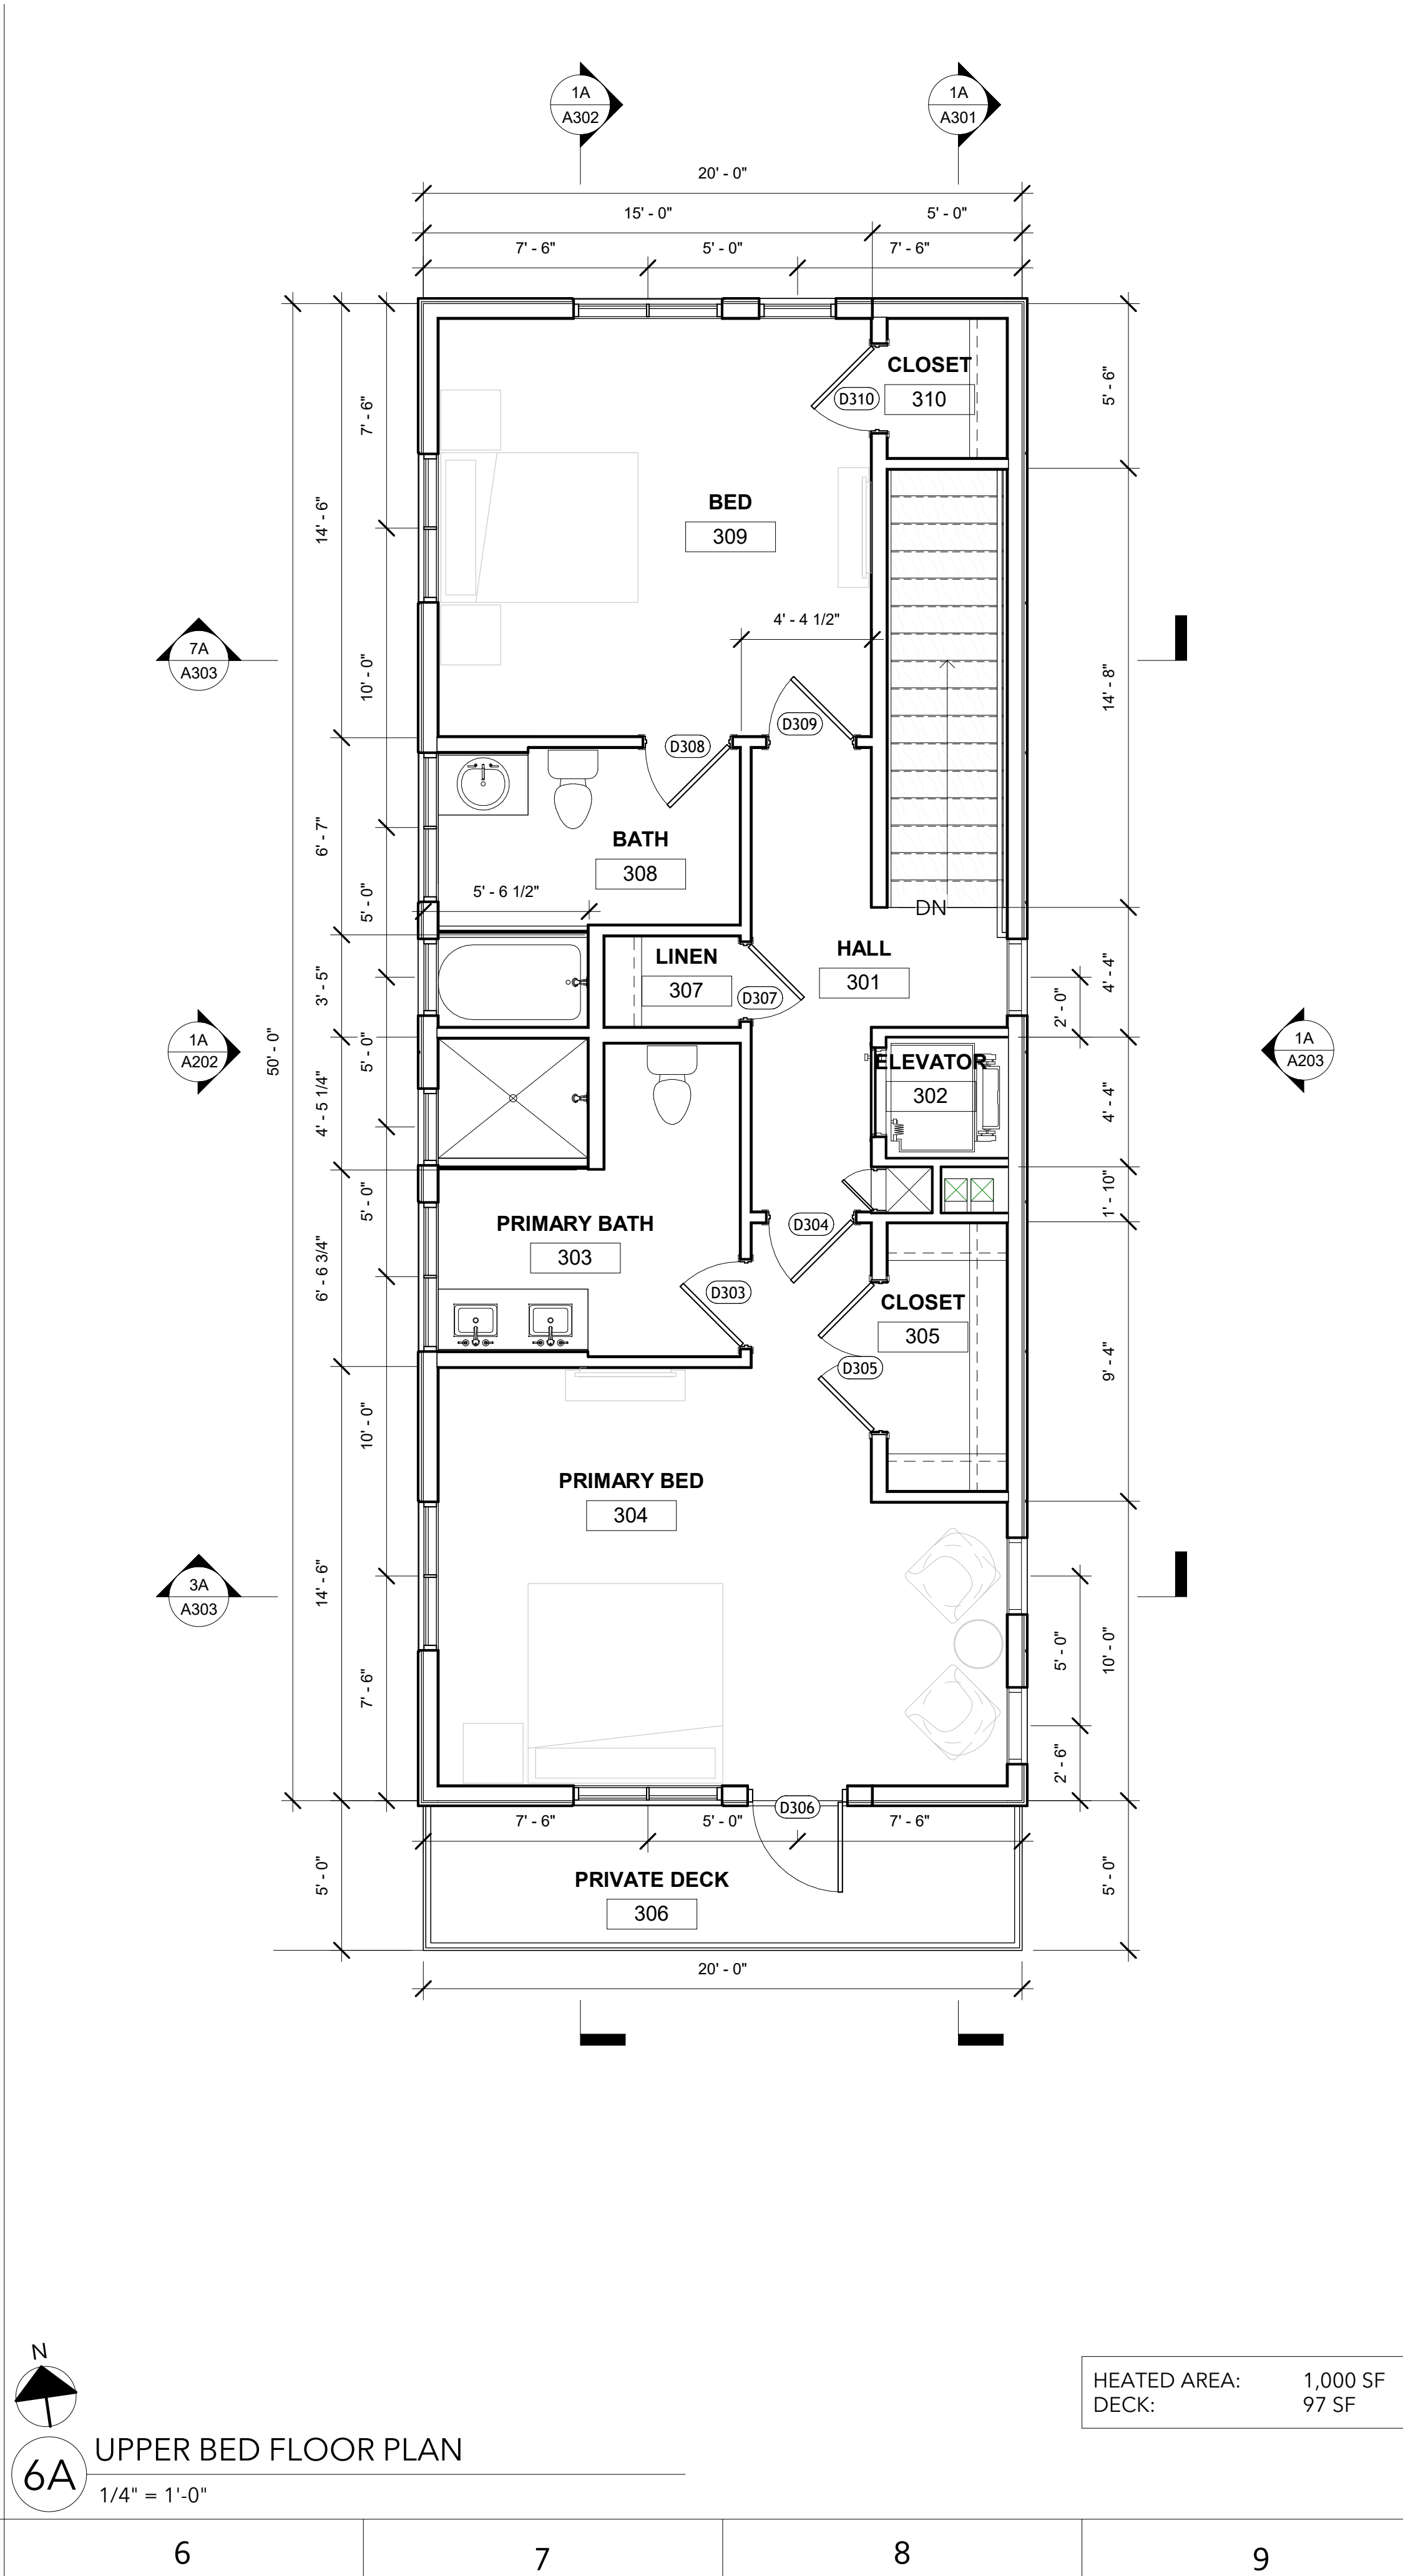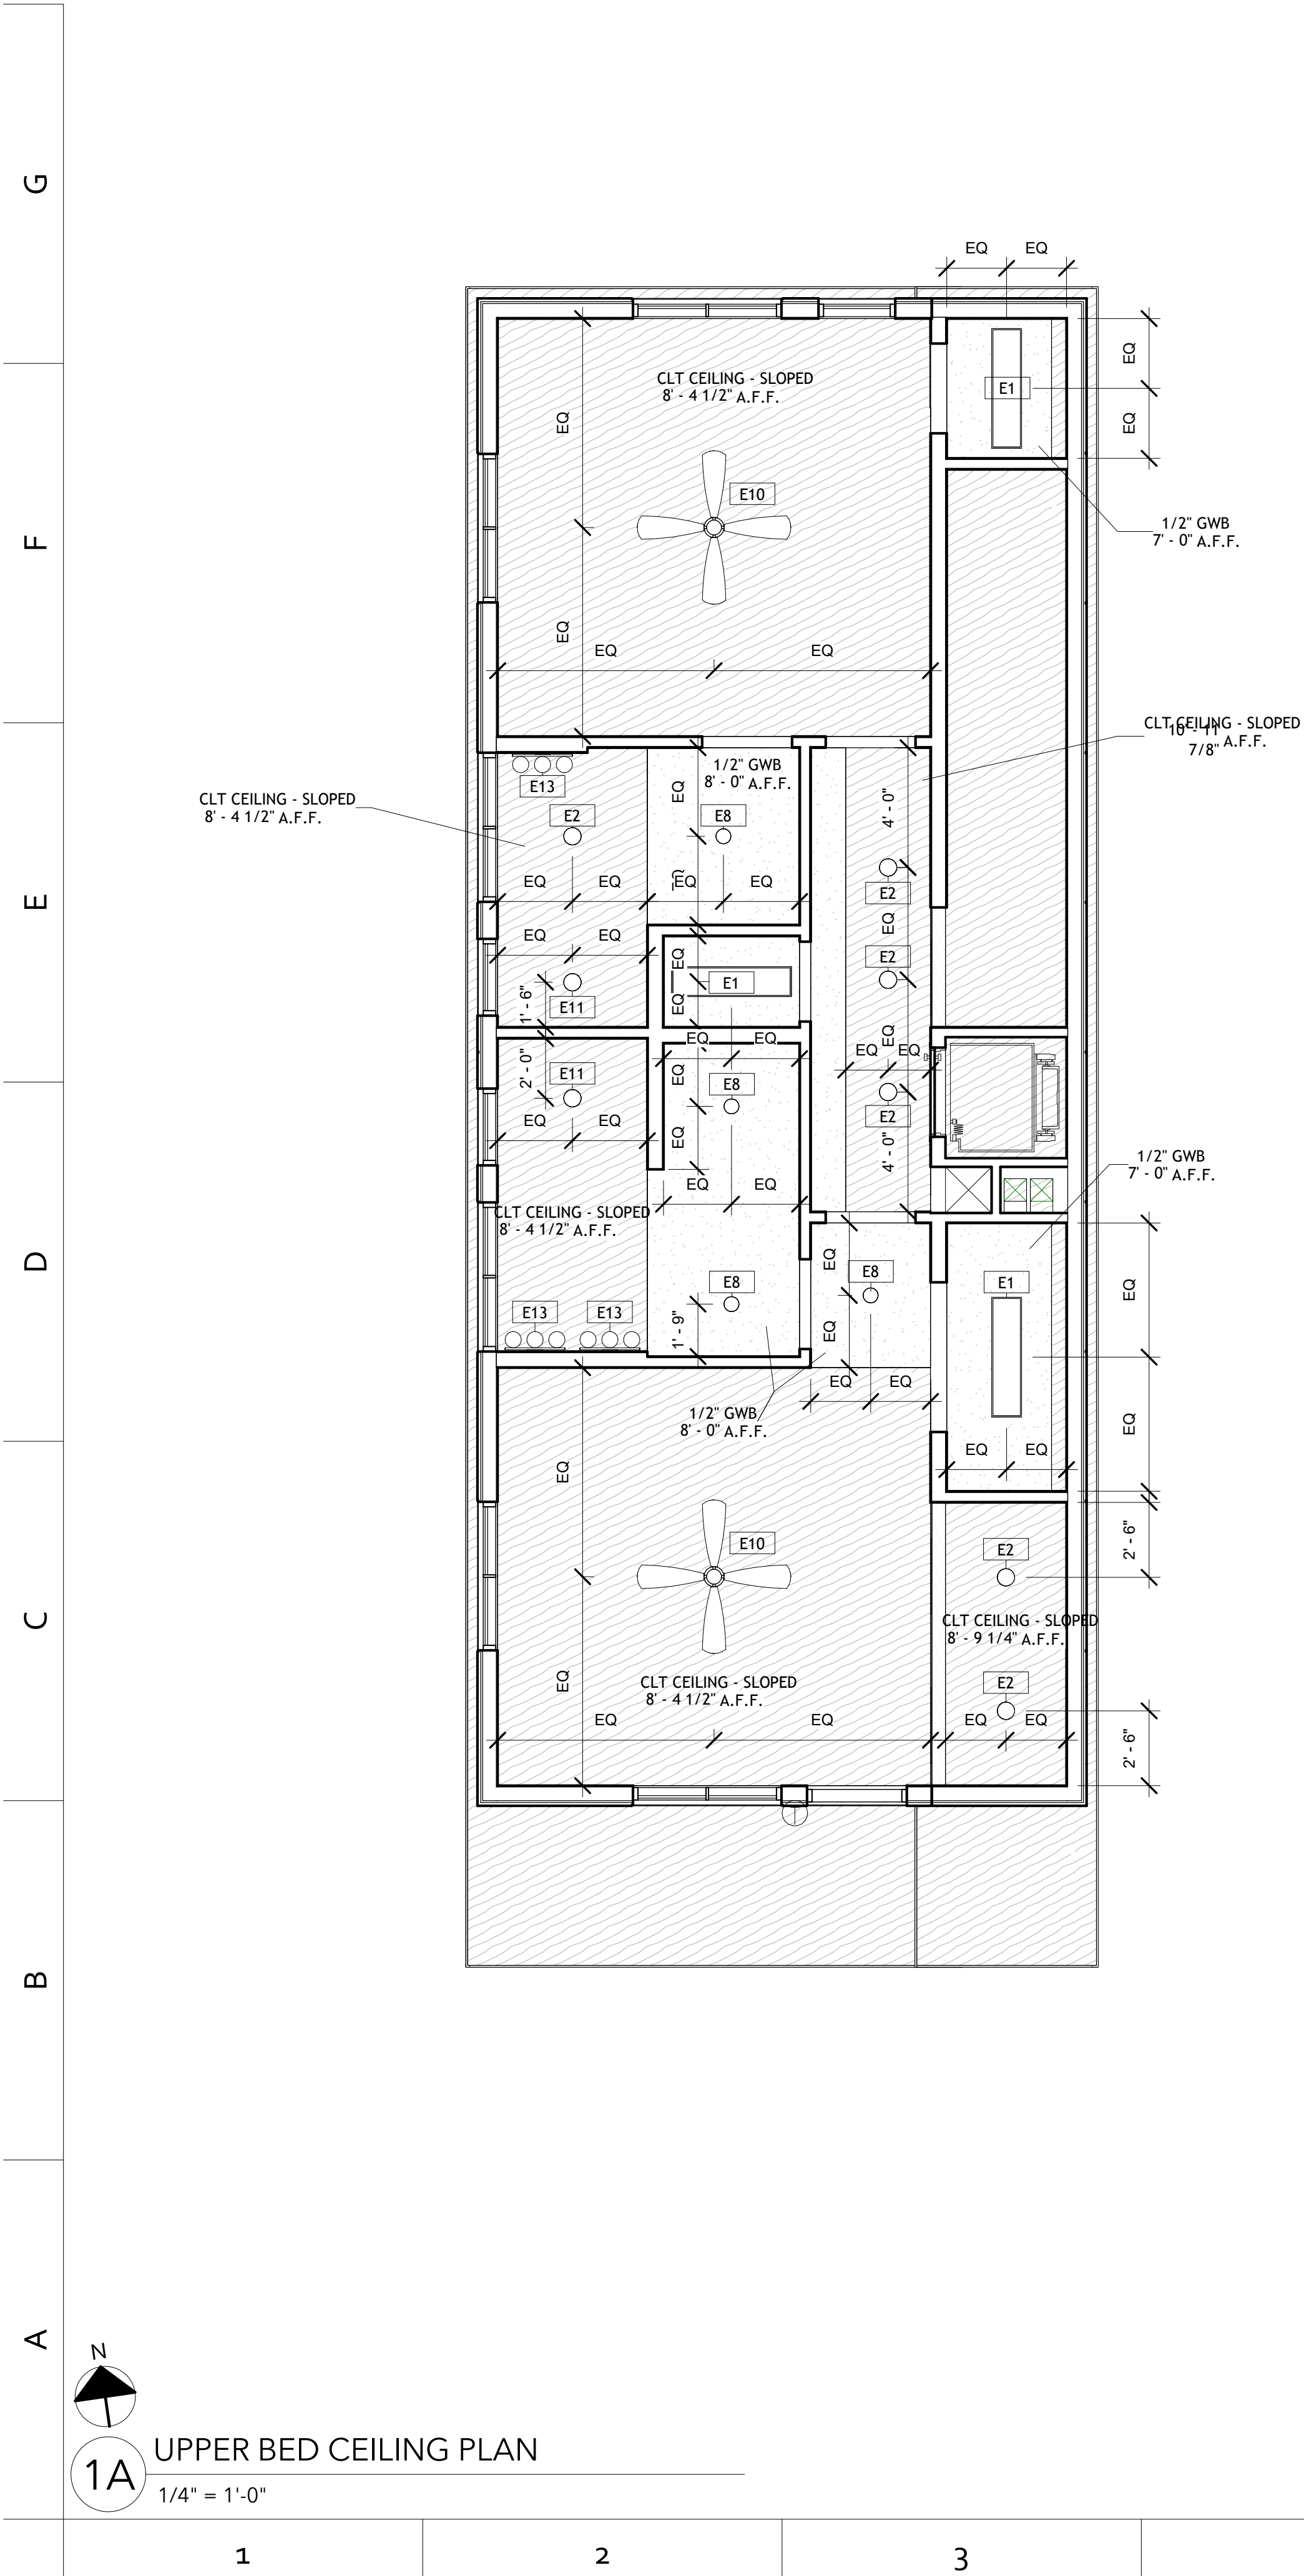

GENERAL NOTES

- A. FIELD VERIFY EXISTING CONDITIONS.
- B. DIMENSIONS ARE TO FACE OF NEW STUDS.
- C. NEW PARTITIONS ARE TYPE P6-4, UNLESS NOTED OTHERWISE.

5 W Hargett Street 310
Raleigh, NC 27601
(919) 838-9337
osterlundarchitects.com

CONSULTANTS:
LYSAGHT & ASSOCIATES, PA
STRUCTURAL ENGINEERS

PROJECT No.: 2235

EVERGREEN RESIDENCE
OSTERLUND DEVELOPMENT, LLC
RALEIGH, NC
RALEIGH, NC

SEALS:

NOT FOR
CONSTRUCTION

ISSUE: CONSTRUCTION
DATE: 3/5/2026
DRAWN BY: JFK
REVISIONS:

FLOOR & CEILING PLANS

A114

A

B

C

D

E

F

G

1

2

3

4

5


6

7

8

9


10

 

6A

ROOF PLAN

1/4" = 1'-0"

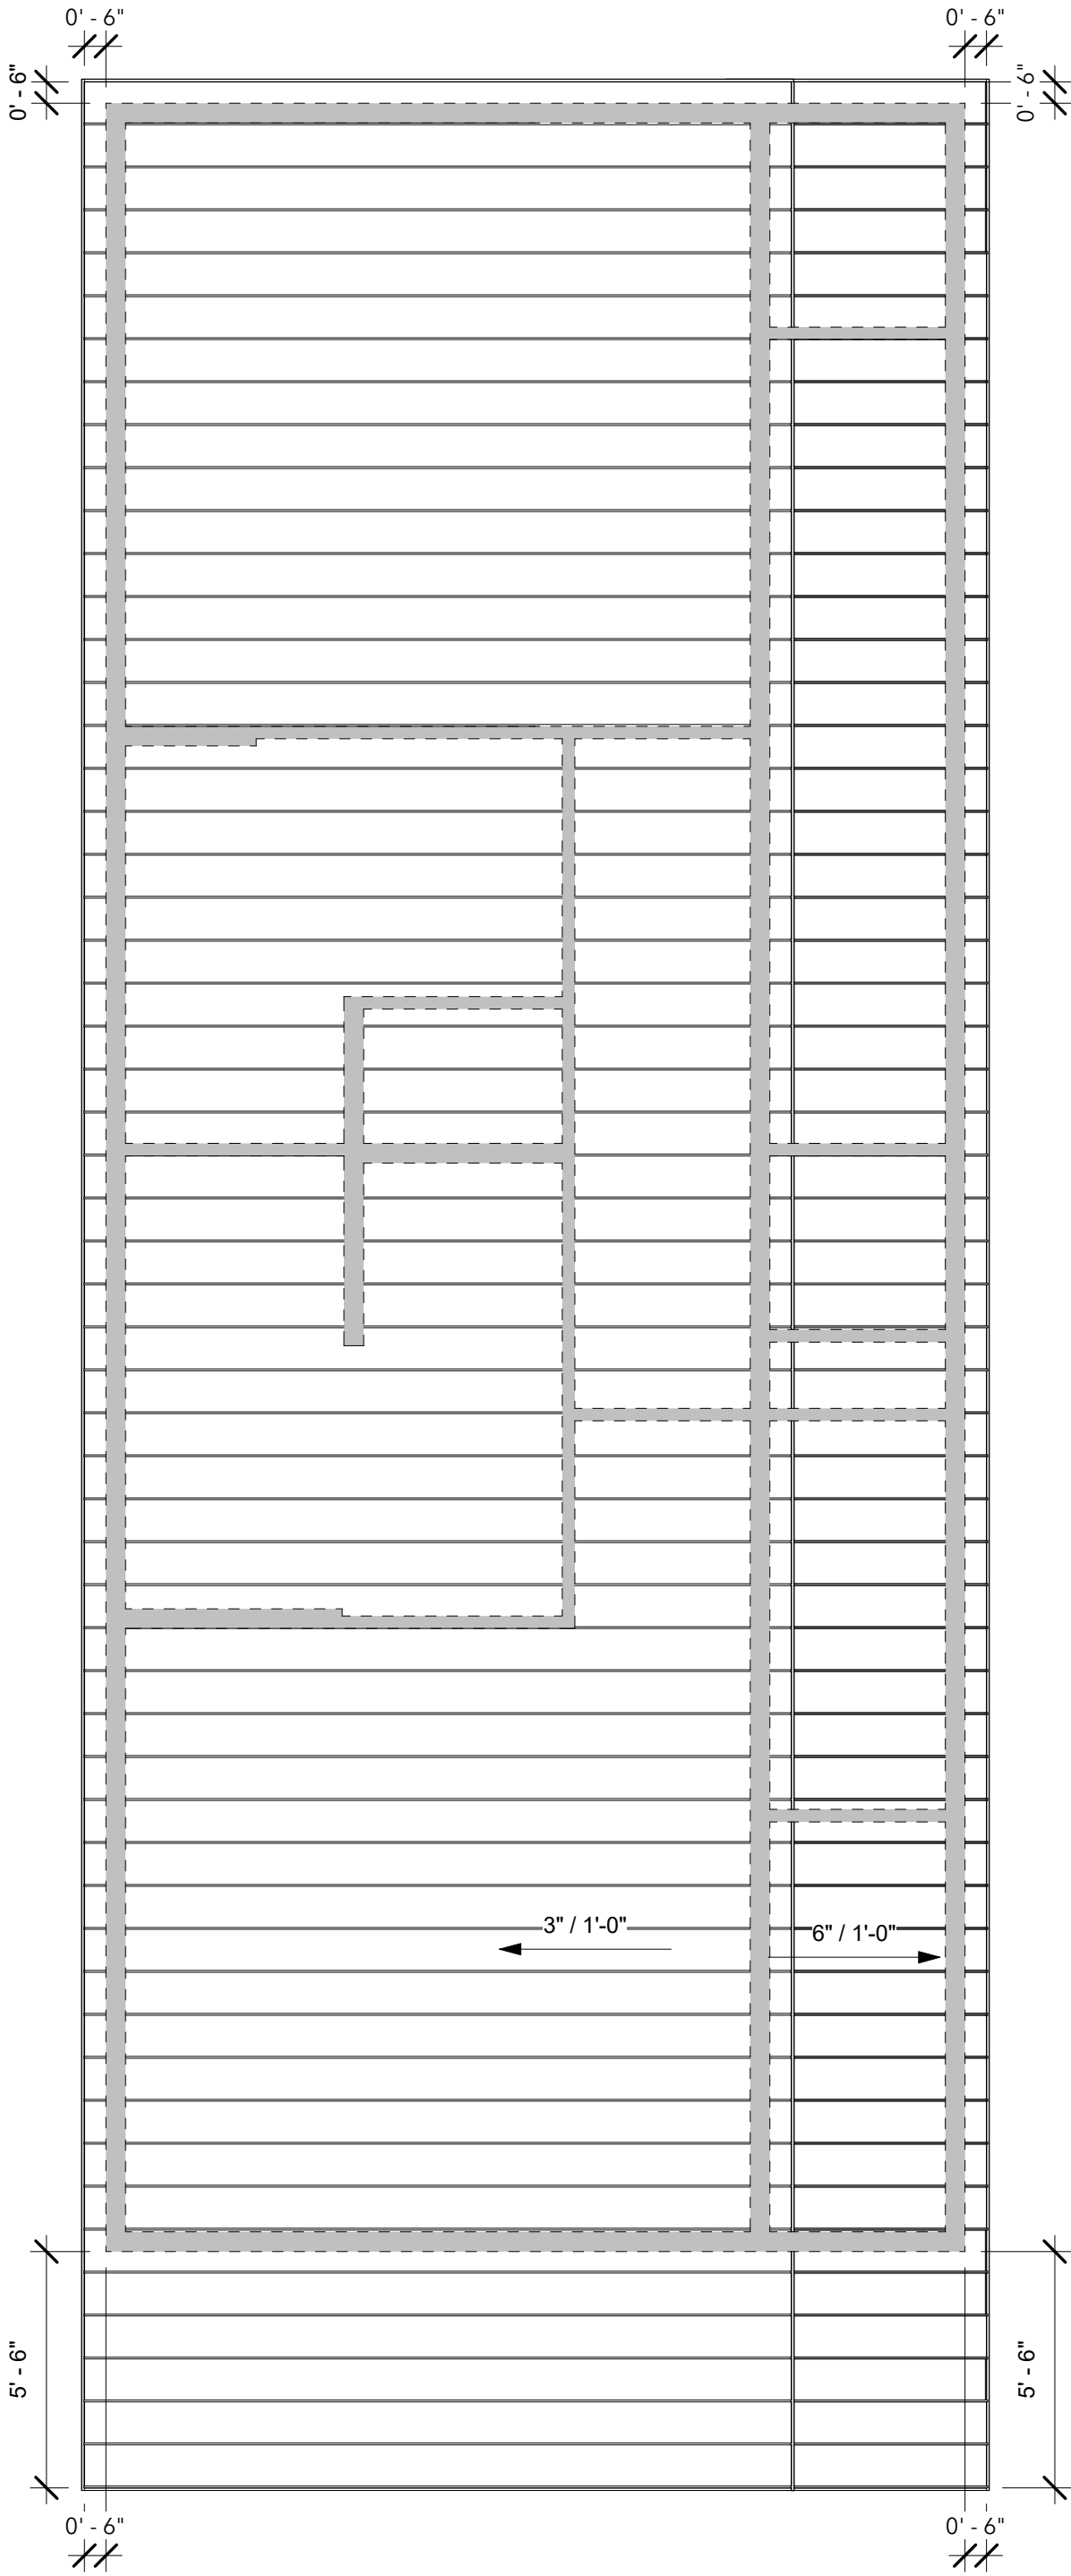

5 W Hargett Street 310
Raleigh, NC 27601
(919) 838-9337
osterlundarchitects.com

CONSULTANTS:
LYSAGHT & ASSOCIATES, PA
STRUCTURAL ENGINEERS

PROJECT No.: 2235

EVERGREEN RESIDENCE
RALEIGH, NC
OSTERLUND DEVELOPMENT, LLC
RALEIGH, NC

SEALS:

NOT FOR
CONSTRUCTION

ISSUE: CONSTRUCTION
DATE: 3/5/2026
DRAWN BY: JFK
REVISIONS:

ROOF PLAN

A115