



P.O. Box 691286
Mint Hill, NC 28221
tel: 704-545-2928
www.elitedesigngroup.com

PLAN 3916 - DAVIDSON MANOR

PROJECT:

© COPYRIGHT 2025



THESE PLANS ARE THE PROPERTY OF ELITE DESIGN GROUP AND ARE NOT TO BE REPRODUCED, COPIED, OR TRANSMITTED IN ANY FORM OR BY ANY MEANS, ELECTRONIC OR MECHANICAL, INCLUDING PHOTOCOPYING, RECORDING, OR BY ANY INFORMATION STORAGE AND RETRIEVAL SYSTEM. WITHOUT THE WRITTEN PERMISSION OF ELITE DESIGN GROUP, ANY UNAUTHORIZED REPRODUCTION OR USE OF THESE PLANS IS PROHIBITED. ELITE DESIGN GROUP ASSUMES NO LIABILITY FOR ANY DAMAGE OR LOSS, INCLUDING CONSEQUENTIAL DAMAGES, ARISING FROM THE USE OF THESE PLANS. THE USER OF THESE PLANS SHALL BE RESPONSIBLE FOR OBTAINING ALL NECESSARY PERMITS AND FOR COMPLYING WITH ALL APPLICABLE LAWS, REGULATIONS, AND ORDINANCES. ANY DEVIATION FROM THESE PLANS WITHOUT THE WRITTEN PERMISSION OF ELITE DESIGN GROUP SHALL BE AT THE USER'S SOLE RISK AND WITHOUT LIABILITY TO ELITE DESIGN GROUP.

DATE:

1/3/25


SHEET

1

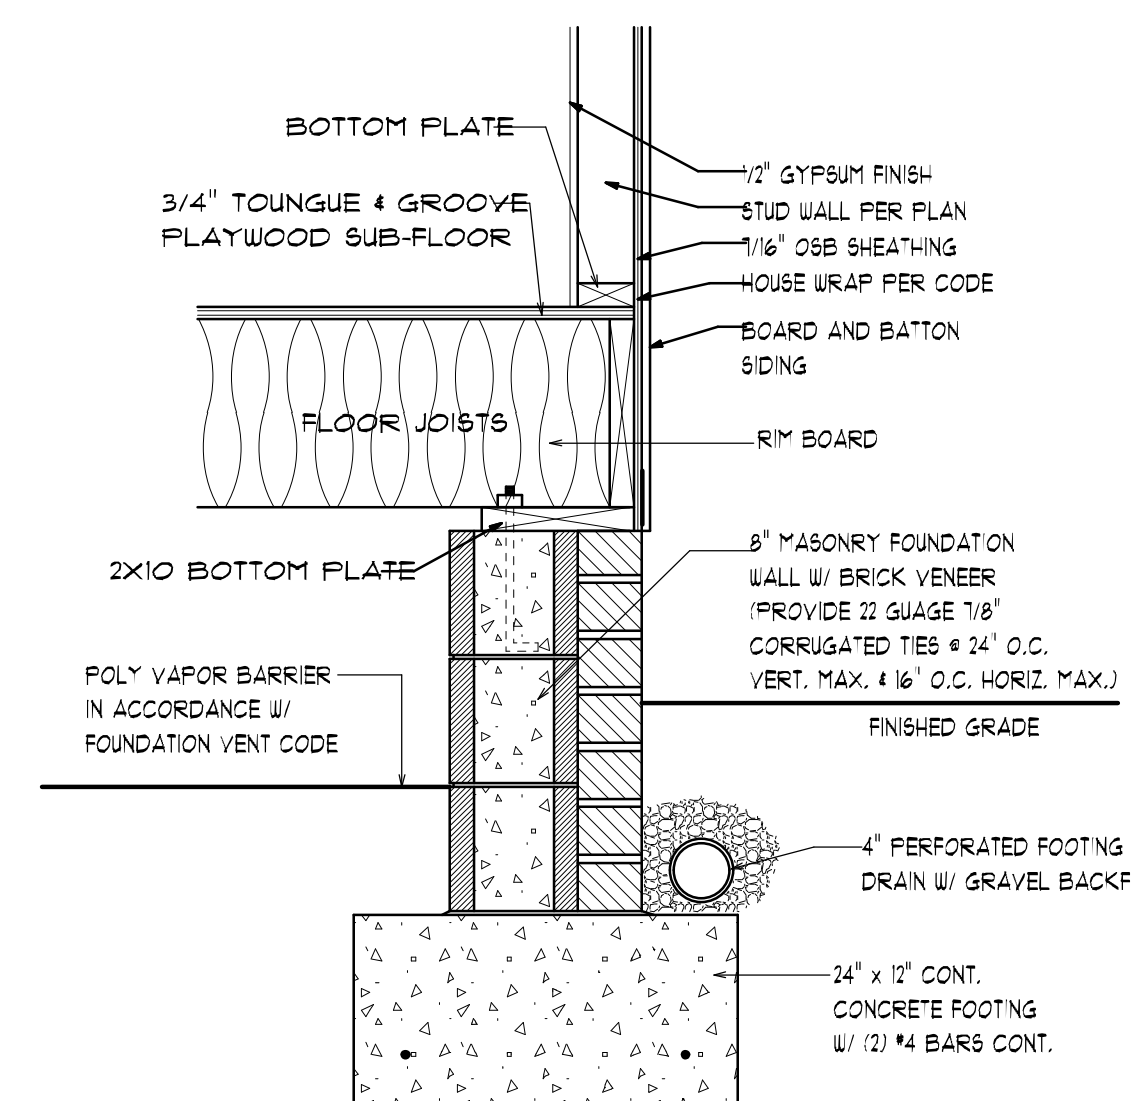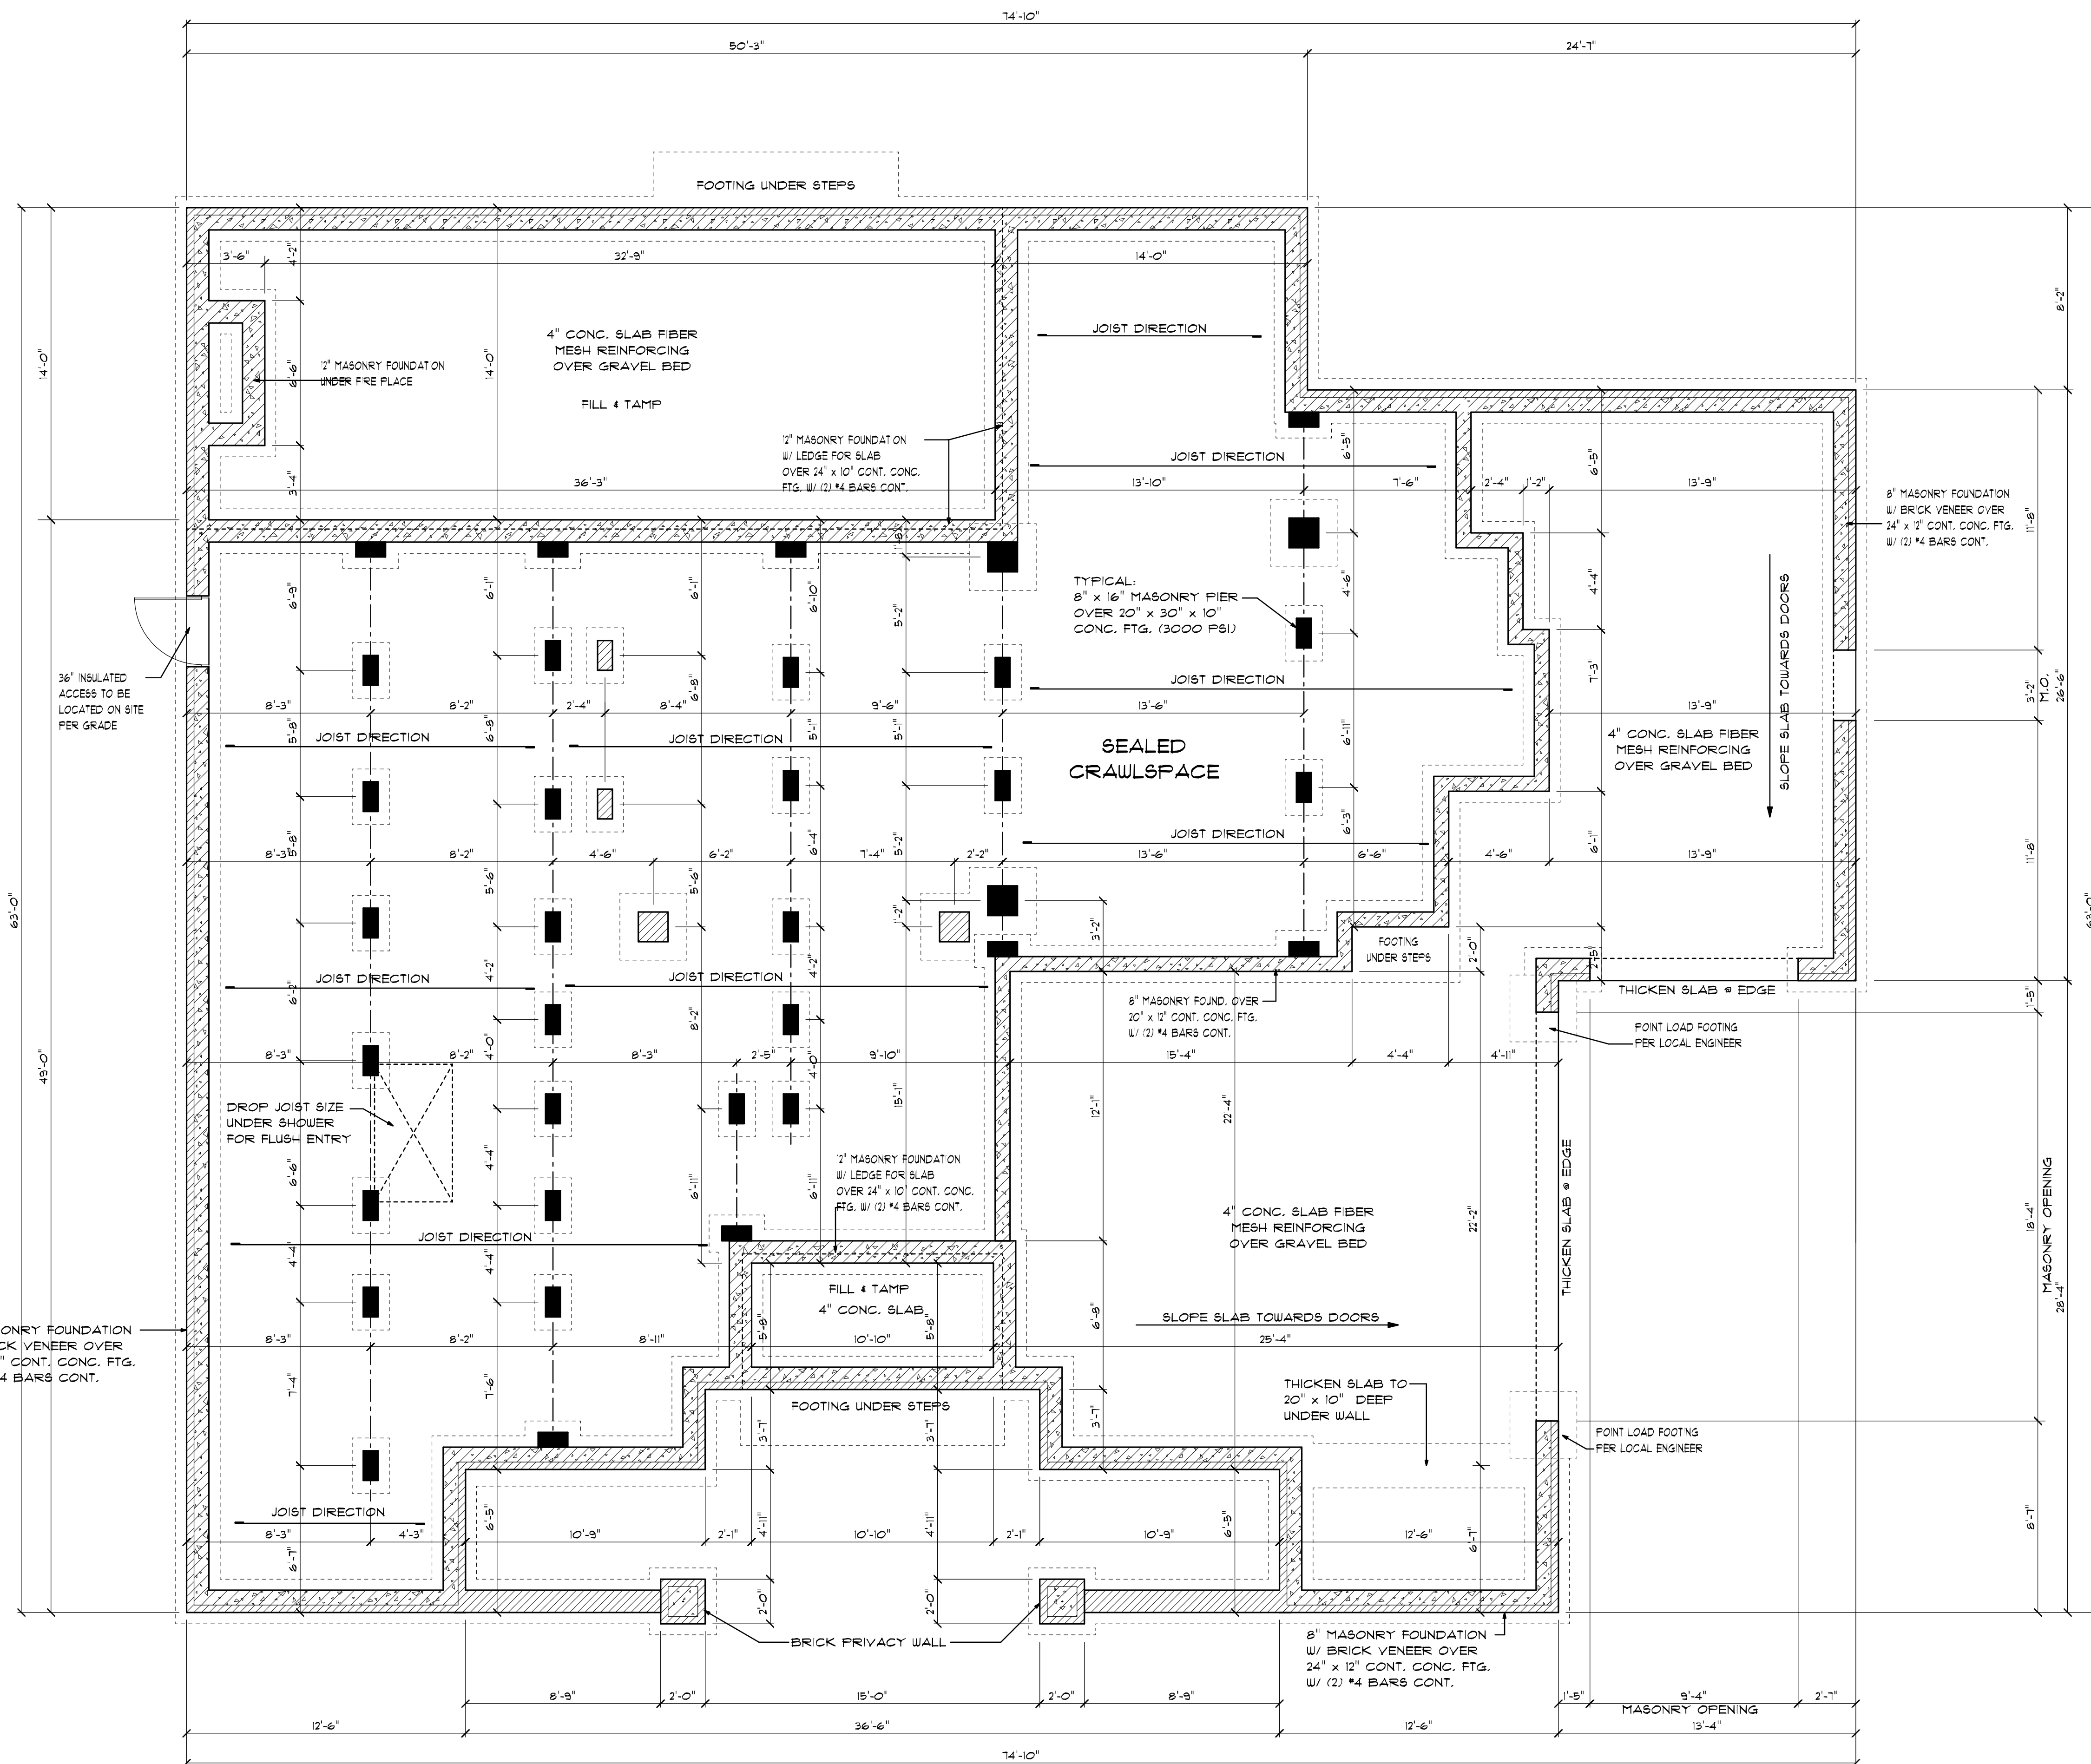


FOUNDATION DETAIL

SCALE 1" = 1'-0"

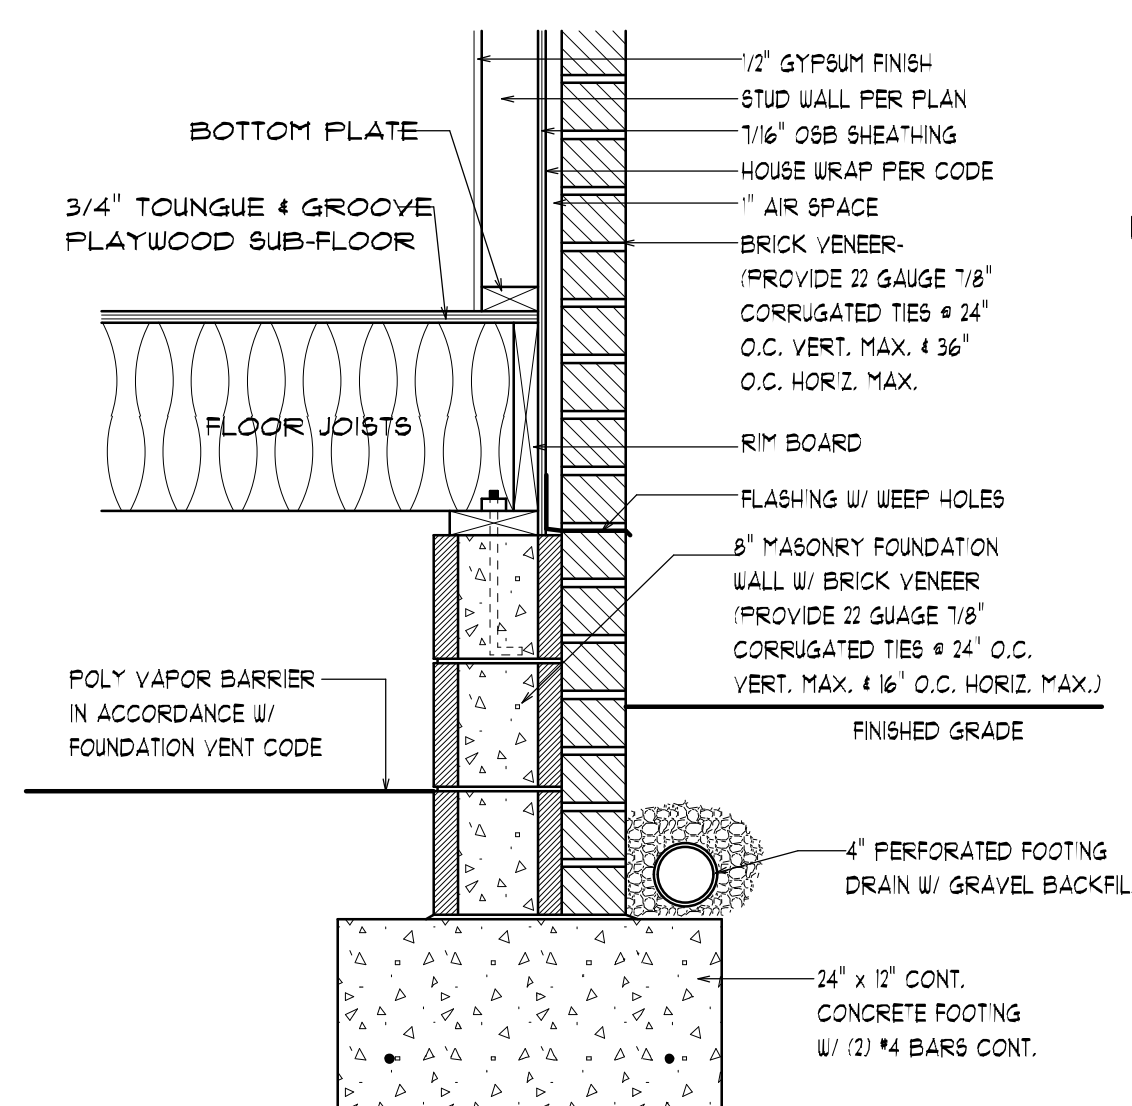


FOUNDATION DETAIL

SCALE 1" = 1'-0"

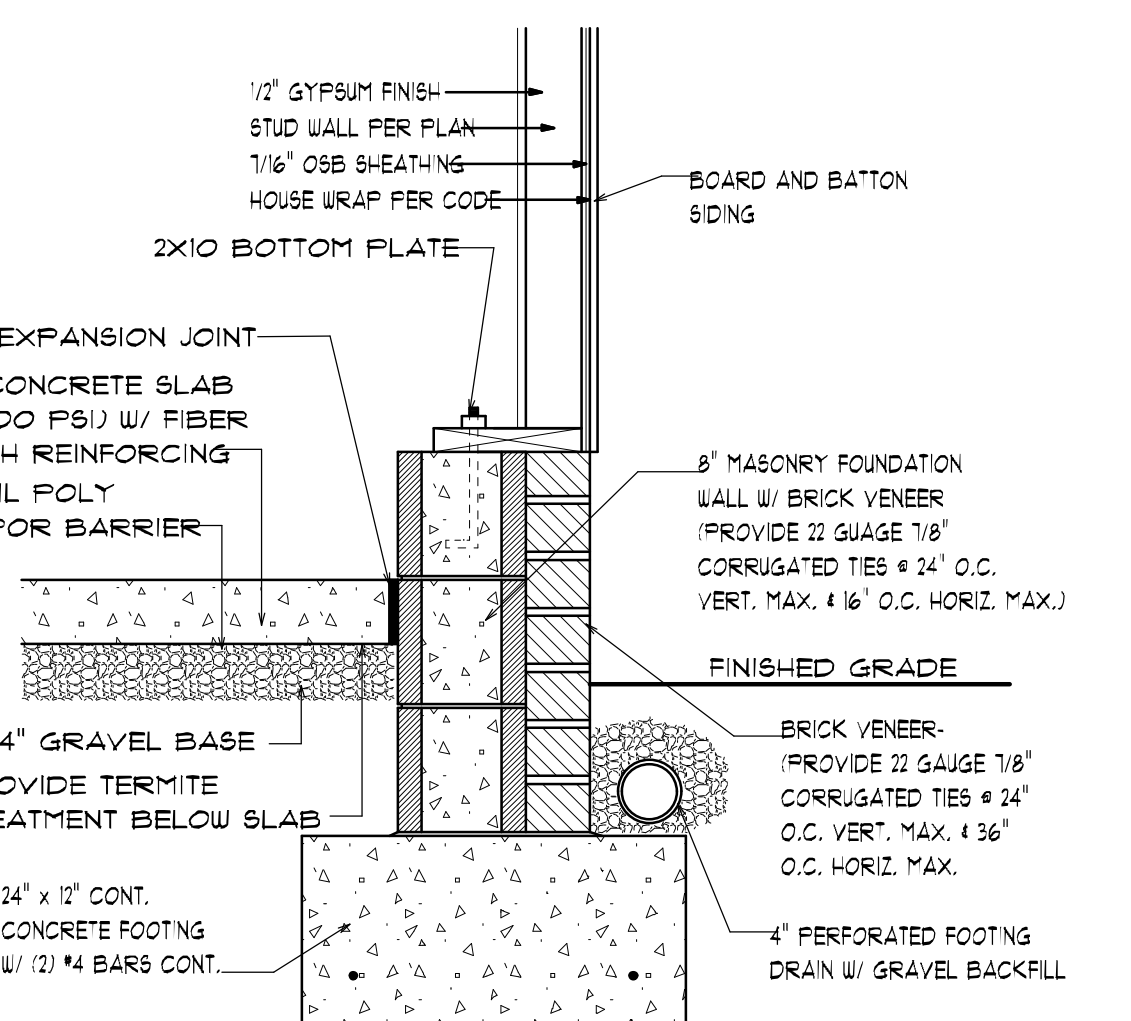


FOUNDATION DETAIL

SCALE 1" = 1'-0"

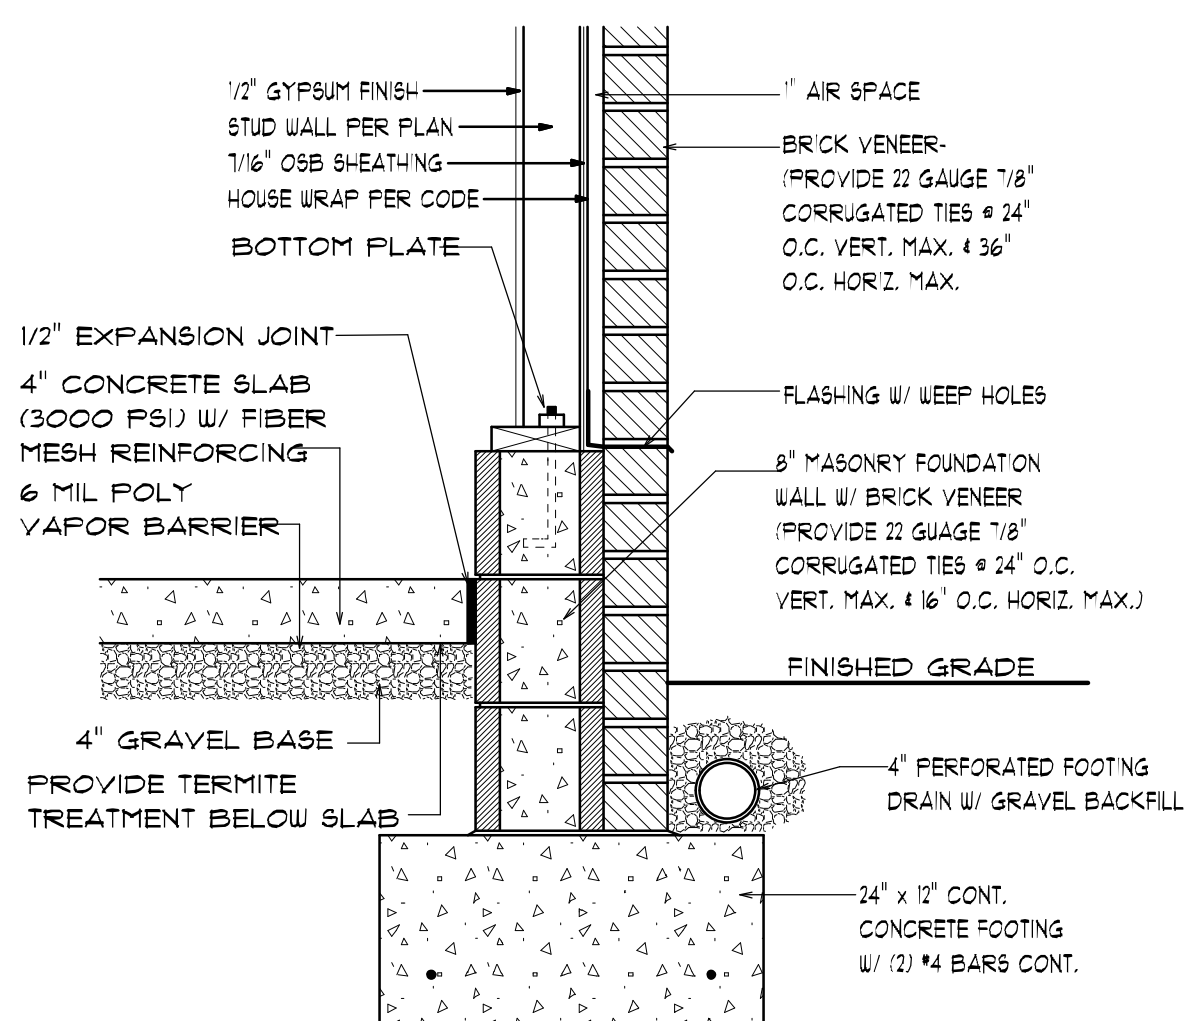


FOUNDATION DETAIL

SCALE 1" = 1'-0"

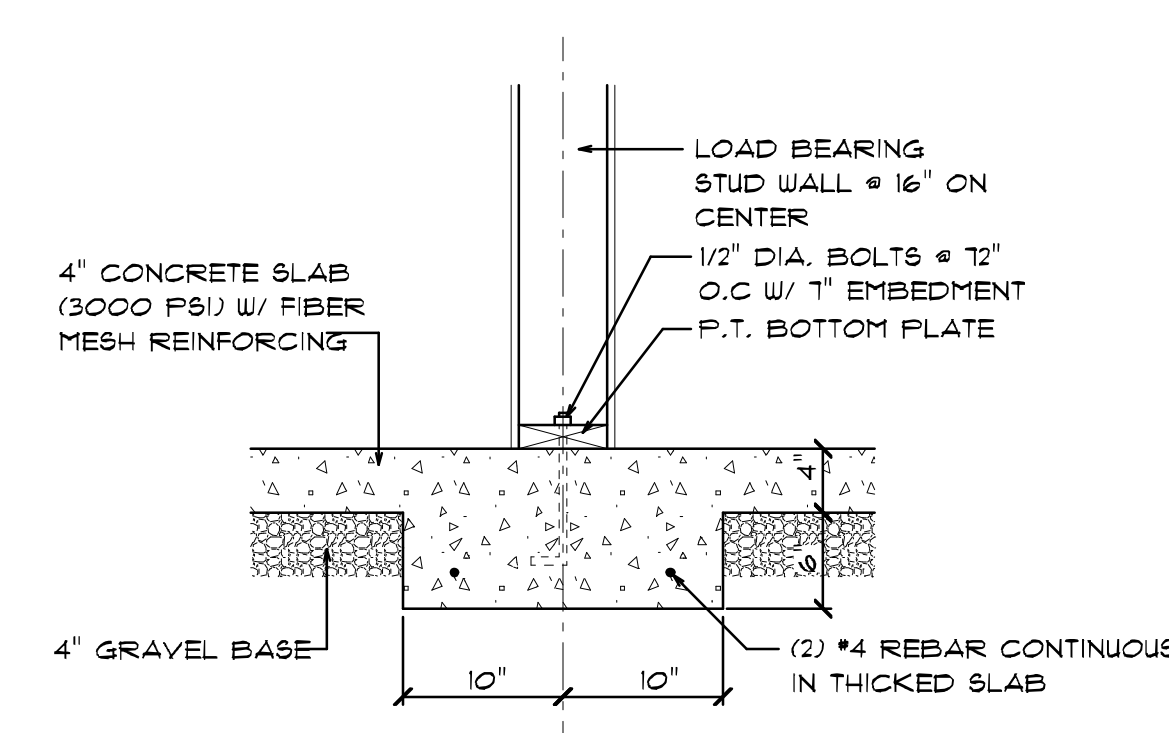

THICKENED SLAB DETAIL

SCALE 1" = 1'-0"

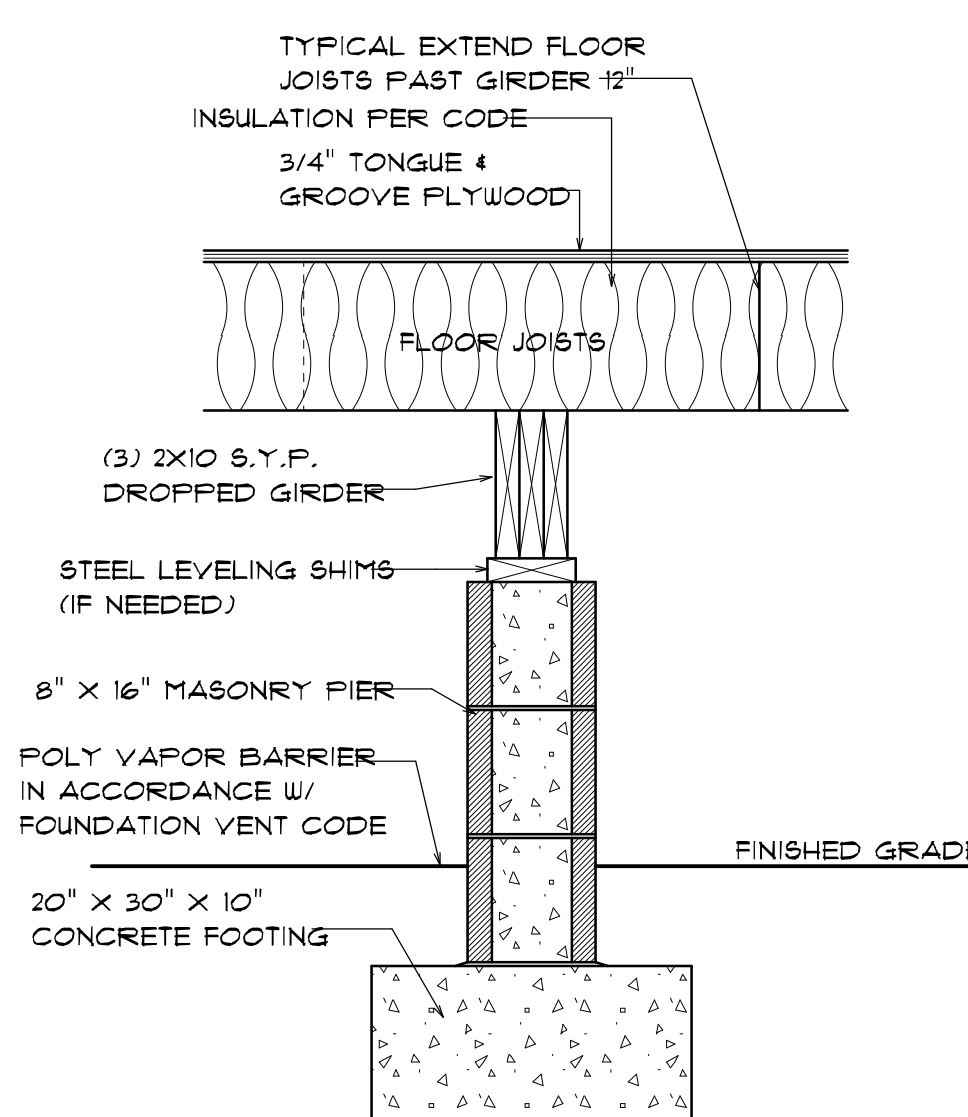


GIRDER DETAIL

SCALE 1" = 1'-0"

- PIER KEY
- 16" x 8" CMU PIER (DROPPED TO ACCOMMODATE DROPPED GIRDERS)
 - 16" x 8" CMU PIER (AT TYPICAL FOUNDATION HEIGHT)
 - 16" x 16" CMU PIER (DROPPED TO ACCOMMODATE DROPPED GIRDERS)
 - 16" x 16" CMU PIER (AT TYPICAL FOUNDATION HEIGHT)




P.O. Box 691286
Mint Hill, NC 28221
tel: 704-545-2928
www.elitedesigngroup.com

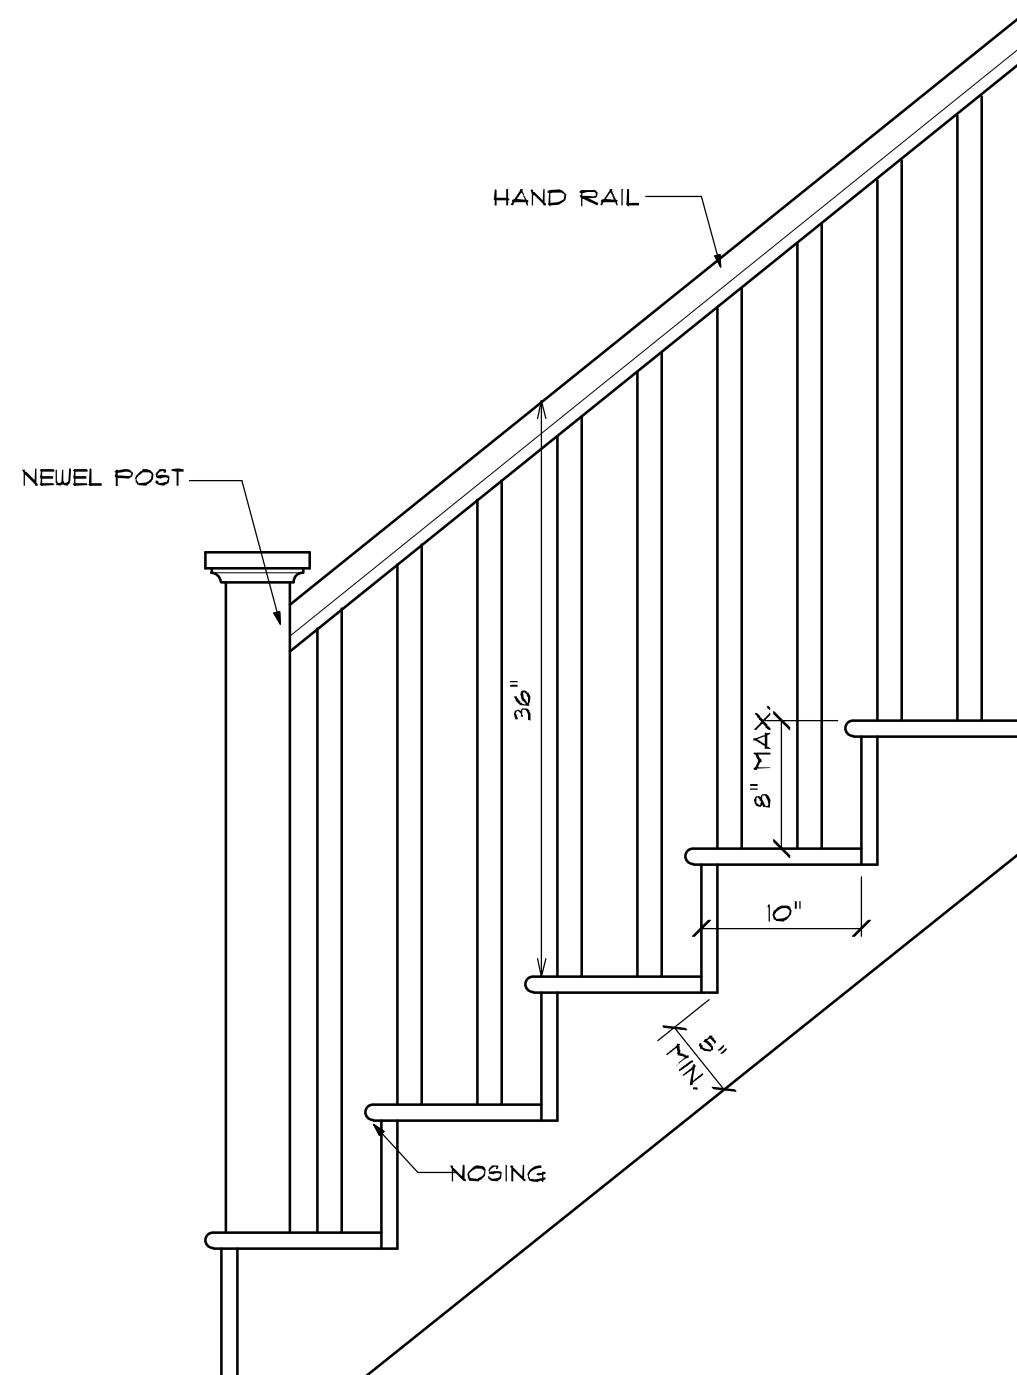

TYPICAL STAIR SECTION
SCALE 1" = 1'-0"

NOTE:
ALL FRAMING DIMENSIONS
FOR FIREPLACES SHOULD
BE CHECKED PER MFG.

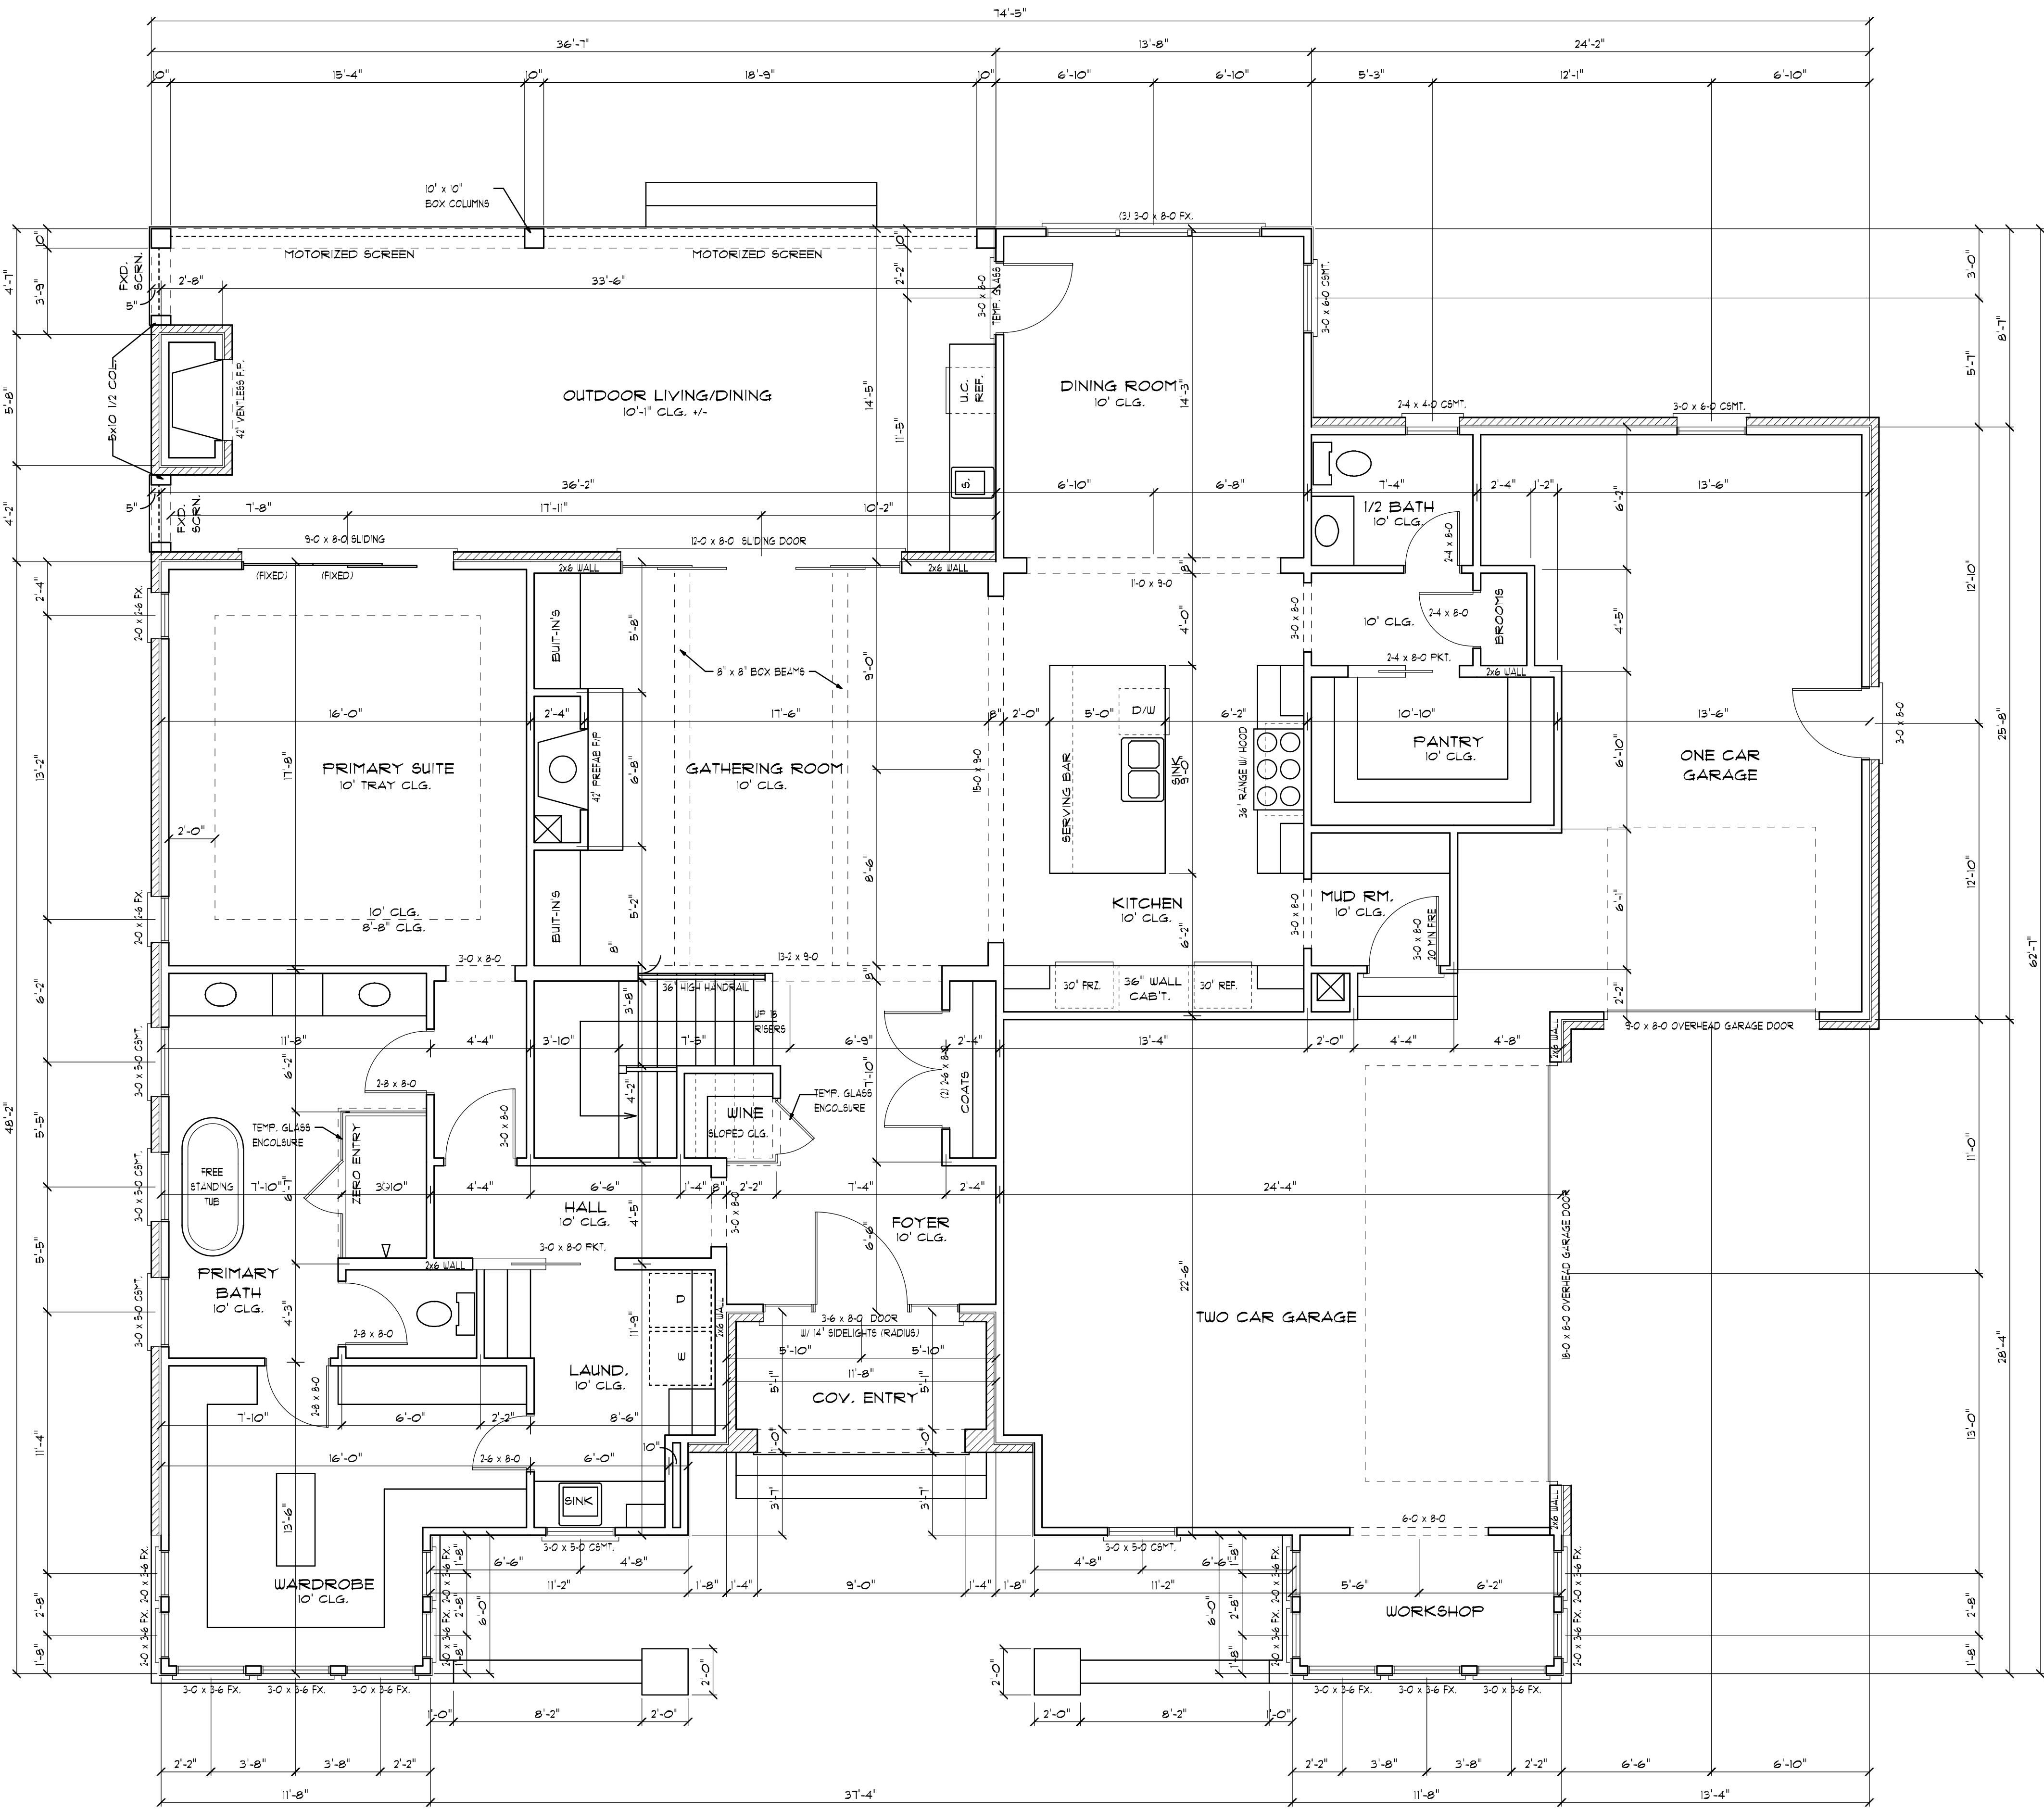

FIRST FLOOR PLAN

SCALE: 1/4" = 1'-0"

SQUARE FOOTAGE:

FIRST FLOOR HEATED	2,121
SECOND FLOOR HEATED	1,855
HEATED TOTAL	3,976
GARAGE	1045
OUTDOOR LIVING	511
COV. ENTRY	61
FUTURE BONUS ROOM	388
TOTAL UNDER ROOF	5,981

NOTE: SQUARE FOOTAGE IS CALCULATED
TO OUTSIDE OF FRAME WALL

PROJECT:

PLAN 3916 - DAVIDSON MANOR

THESE PLANS ARE THE PROPERTY OF ELITE DESIGN GROUP
AND ARE PROTECTED UNDER THE TERMS AND CONDITIONS
OF A LICENSE TO USE. NO PART OF THESE PLANS MAY BE
REPRODUCED OR TRANSMITTED IN ANY FORM OR BY ANY
MEANS, ELECTRONIC OR MECHANICAL, INCLUDING
PHOTOCOPYING, RECORDING, OR BY ANY INFORMATION
SYSTEMS WITHOUT PERMISSION IN WRITING FROM
ELITE DESIGN GROUP. ANY UNAUTHORIZED USE OF
THESE PLANS IS PROHIBITED AND WILL BE
PUNISHED BY LAW.

© COPYRIGHT 2025

ELITE DESIGN GROUP PROVIDES HOUSE PLANS THAT ARE NOT
ENGINEERED. IT IS OUR STRONG RECOMMENDATION AND
OBLIGATION THAT YOU HAVE A PROFESSIONAL ENGINEER
AND/OR ARCHITECT REVIEW YOUR PLANS, SPECIFICATIONS,
AND/OR ARCHITECTURAL DETAILS BEFORE CONSTRUCTION
BEGIN. WE CANNOT BE RESPONSIBLE FOR ANY
CHANGES OR CONSTRUCTION REQUIREMENTS
THAT YOU MAY ENCOUNTER DURING CONSTRUCTION
OR ANY OTHER APPLICABLE LAWS, RESTRICTIONS, OR REQUIREMENTS.


DATE:
1/3/25

SHEET

2



P.O. Box 691286
Mint Hill, NC 28227
tel: 704-545-2928
www.elitedesigngroup.com

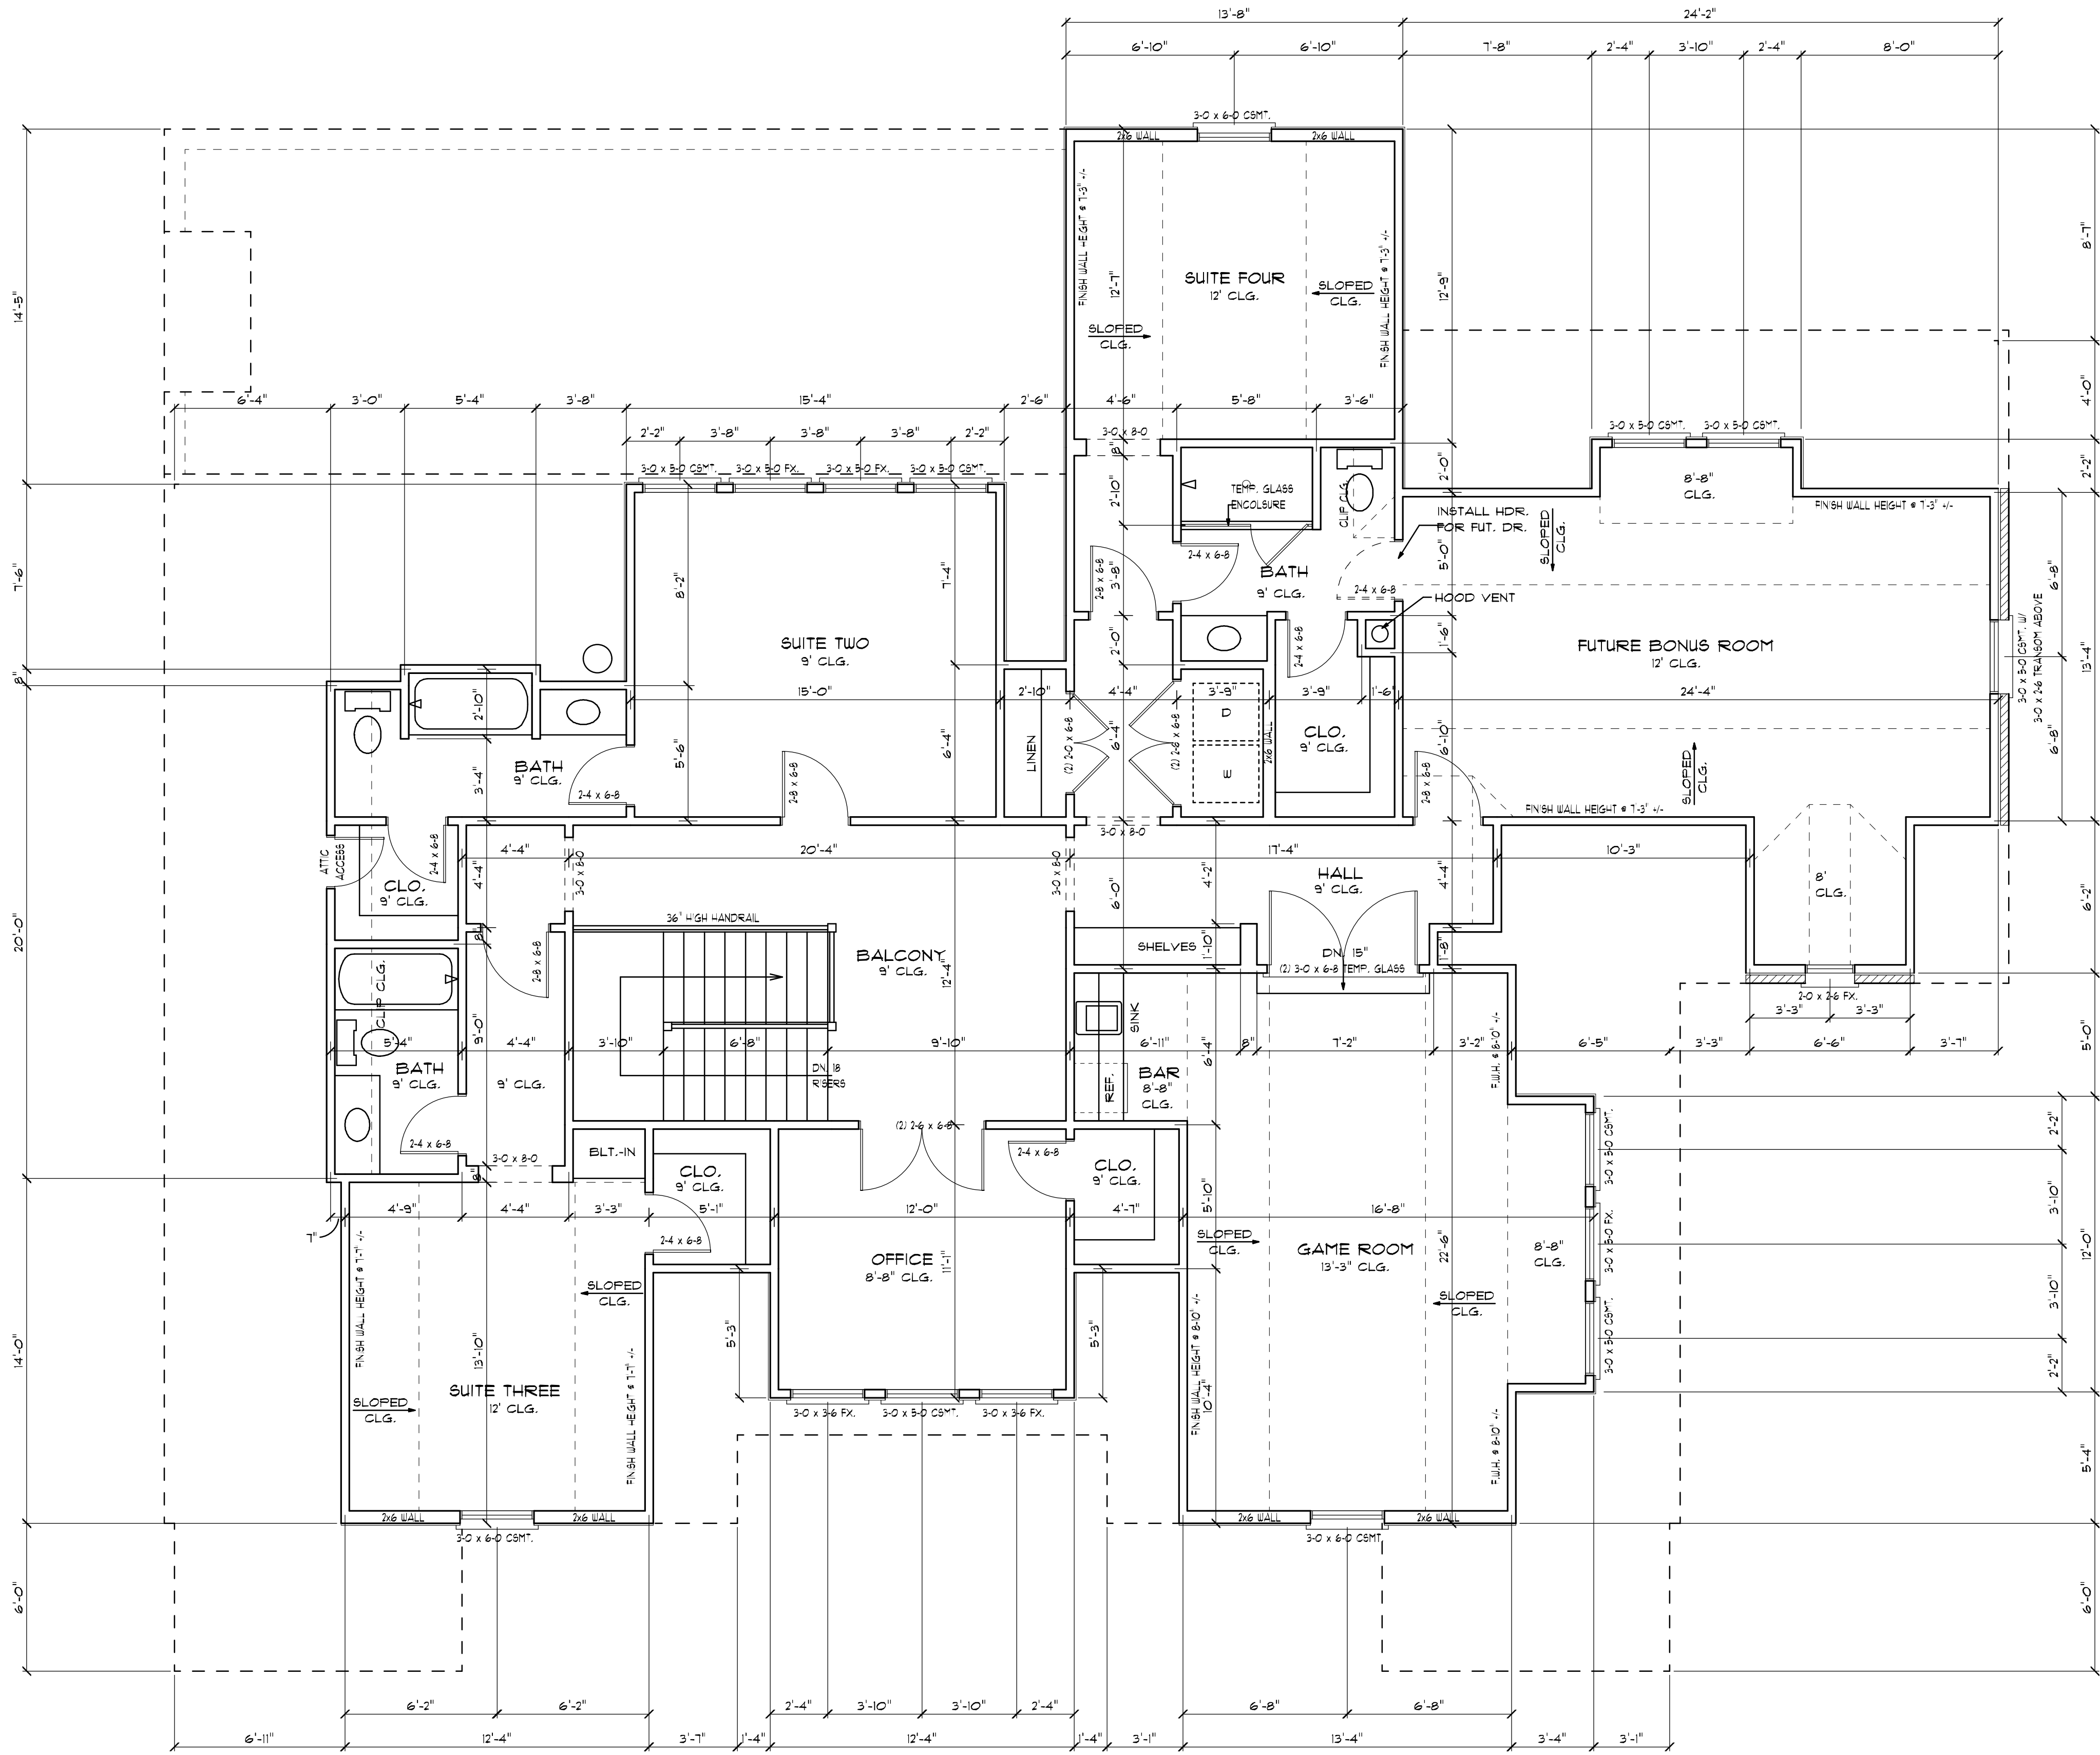

SECOND FLOOR PLAN

SCALE: 1/4" = 1'-0"

PROJECT:

PLAN 3976 - DAVIDSON MANOR

THESE PLANS ARE THE PROPERTY OF ELITE DESIGN GROUP. ANY REUSE OR REPRODUCTION OF THESE PLANS WITHOUT THE WRITTEN PERMISSION OF ELITE DESIGN GROUP IS STRICTLY PROHIBITED. 

© COPYRIGHT 2025

ELITE DESIGN GROUP PROVIDES HOUSE PLANS THAT ARE NOT TO BE USED FOR CONSTRUCTION WITHOUT THE WRITTEN PERMISSION OF ELITE DESIGN GROUP. ANY REUSE OR REPRODUCTION OF THESE PLANS WITHOUT THE WRITTEN PERMISSION OF ELITE DESIGN GROUP IS STRICTLY PROHIBITED. ANY REUSE OR REPRODUCTION OF THESE PLANS WITHOUT THE WRITTEN PERMISSION OF ELITE DESIGN GROUP IS STRICTLY PROHIBITED.


DATE:
1/3/25


SHEET

3



P.O. Box 691286
Mint Hill, NC 28227
tel: 704-545-2928
www.elitedesigngroup.com

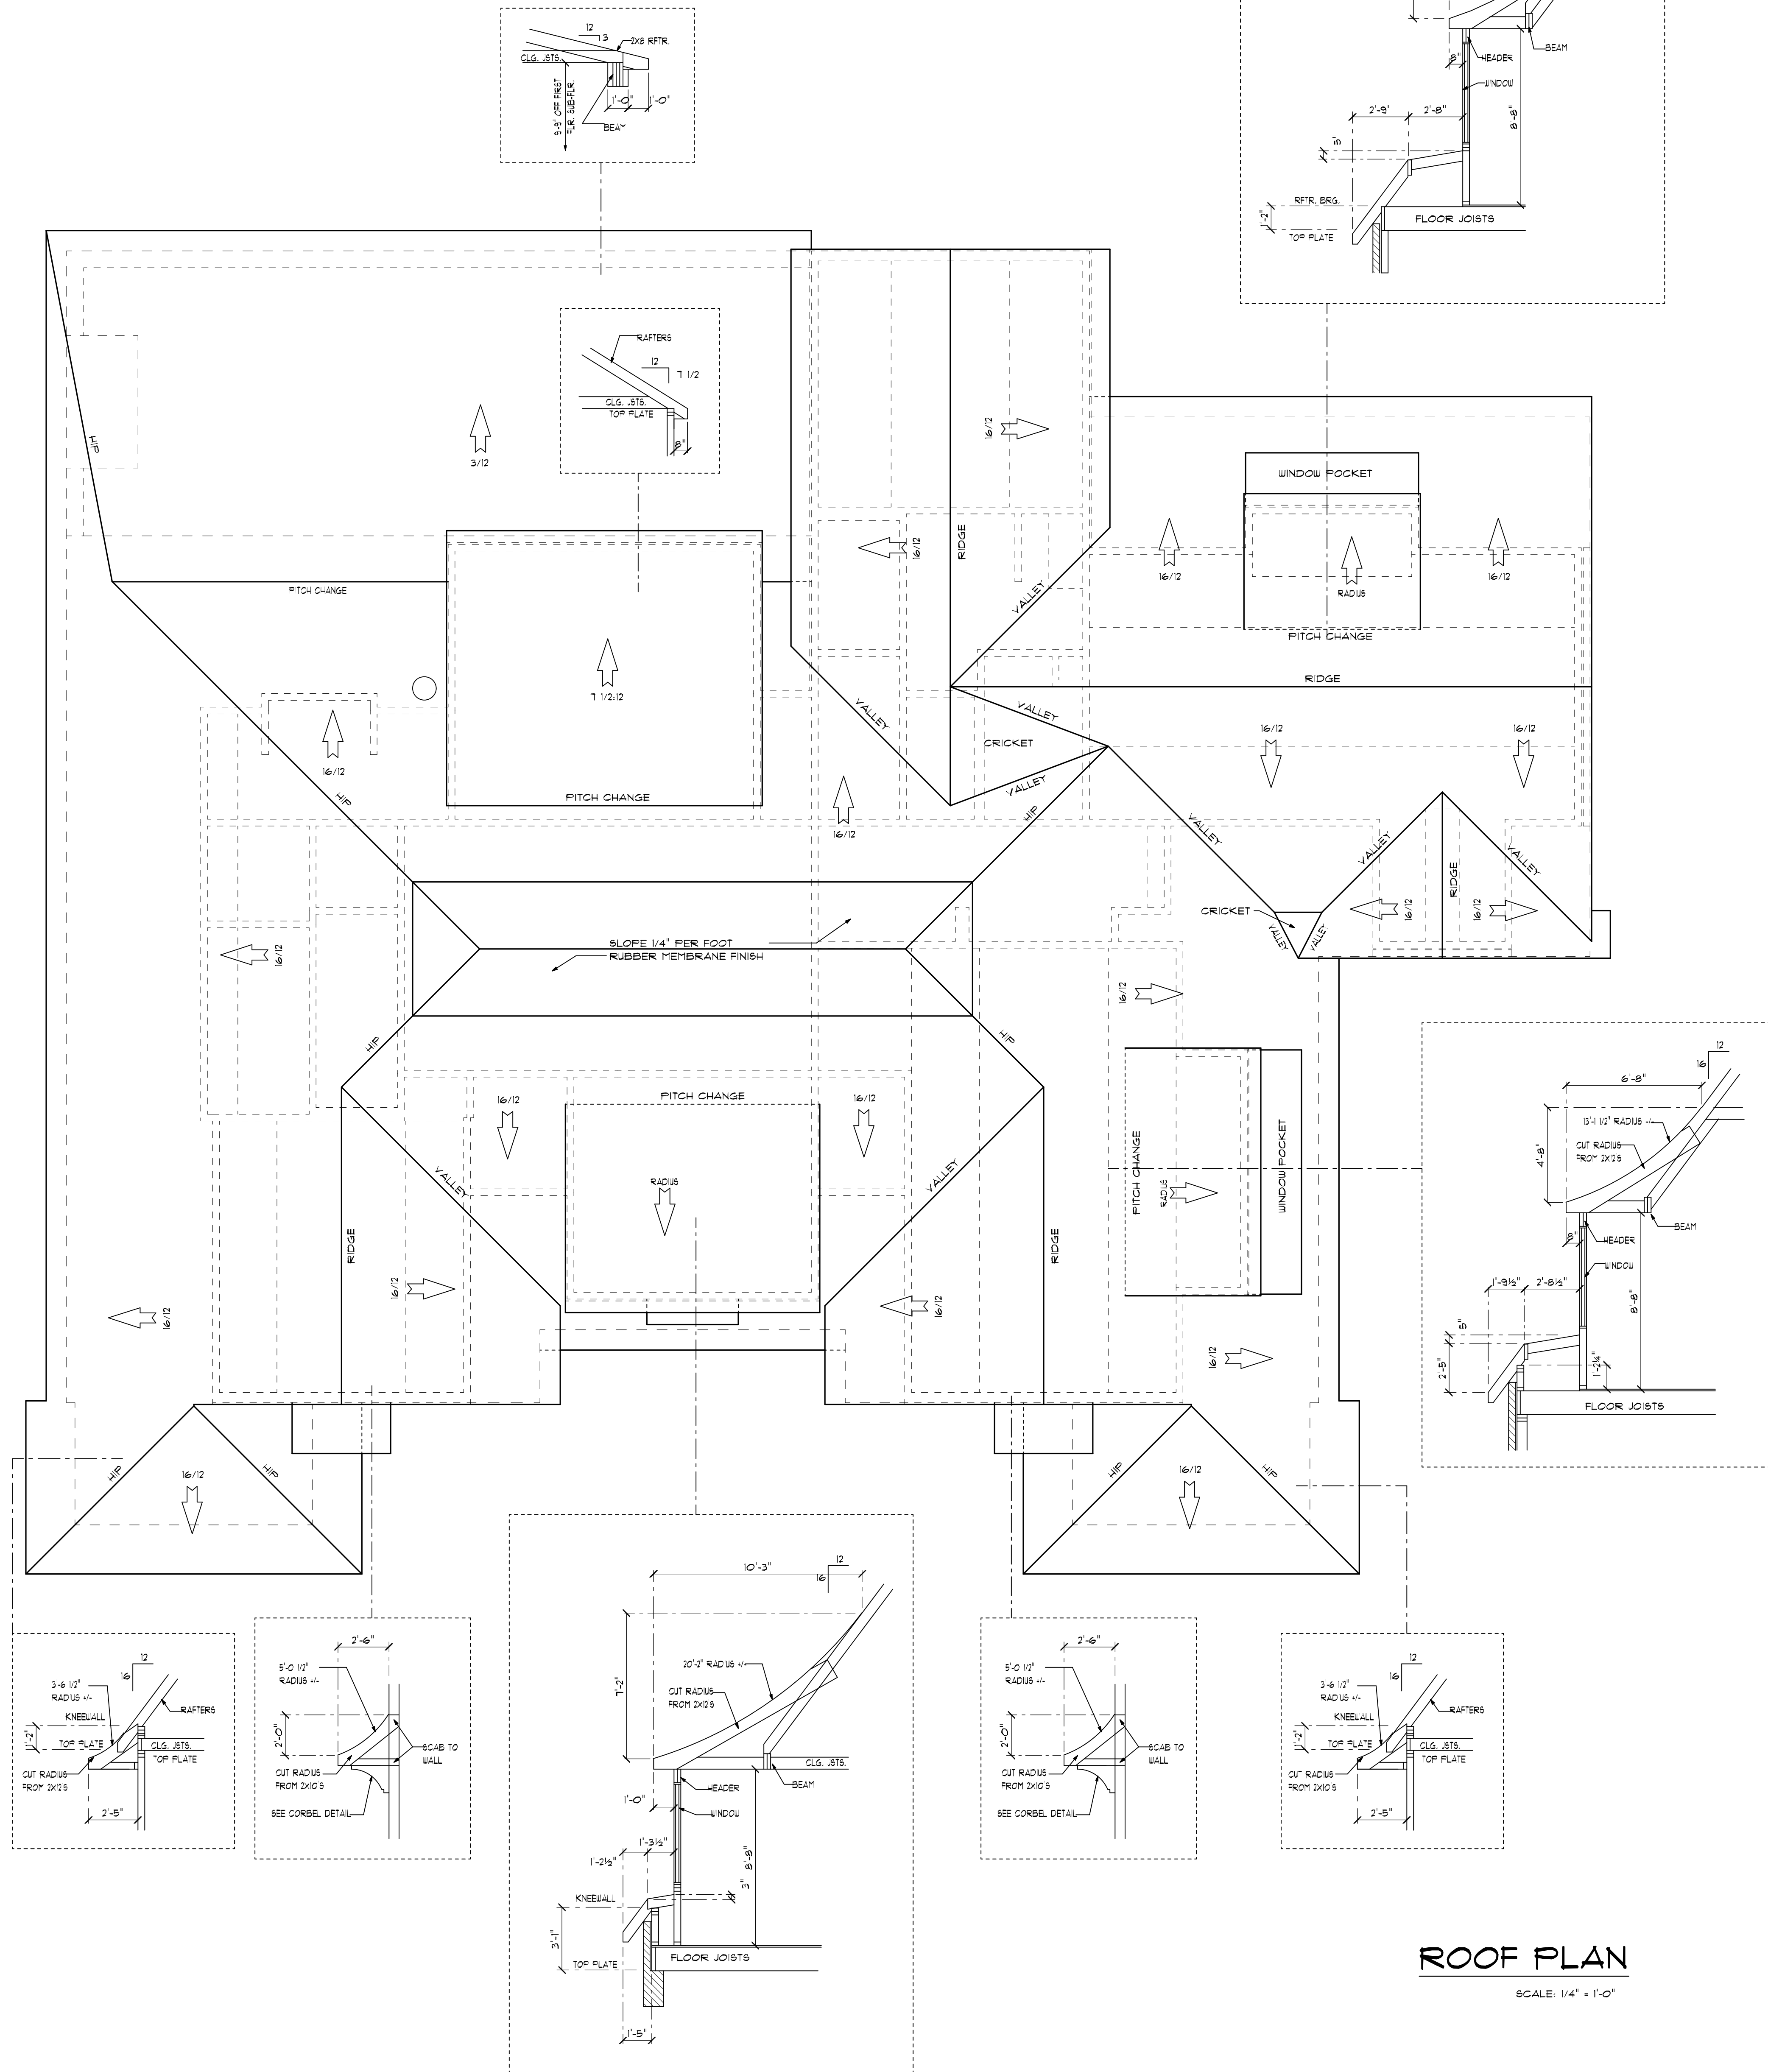

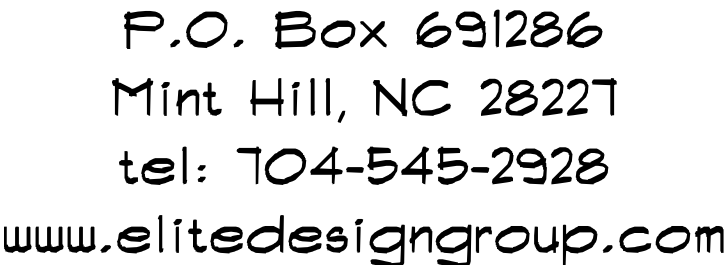

www.elitedesigngroup.com

PROJECT:

PLAN 3976 - DAVIDSON MANOR

© COPYRIGHT 2025


ELITE DESIGN GROUP PROVIDES HOUSE PLANS THAT ARE NOT ENGINEERED. IT IS OUR STRONG RECOMMENDATION AND IS SOMETIMES REQUIRED THAT YOU CONSULT A LOCAL ENGINEER AND/OR ARCHITECT WHEN BUILDING WITH OUR PLANS. WE AUTHORIZE THE USE OF OUR PLANS ON THE EXPRESS CONDITION THAT YOU COMPLY WITH ALL LOCAL BUILDING CODES AND ANY OTHER APPLICABLE LAWS, RESTRICTIONS OR REQUIREMENTS.

1/3/25


五

CONSULT W/ WINDOW & DOOR
MANUFACTURE FOR EXACT HEADER
HEIGHTS, SO THAT TOP OF EXTERIOR
WINDOWS ALIGN W/ TOP OF DOOR
MANUFACTURE HEIGHTS.

ALL DOWN SPOUTS LOCATED ON SITE.
PLEASE CONSULT W/ GUTTER MANUFACTURE.
ALL DOWN SPOUTS TO BE PIPED OUT & AWAY
FROM HOUSE TO NATURAL GRADE / LIGHT.

 


SCALE: 1/2" = 1'-0"

 

SCALE: 1" = 1'-0"



P.O. Box 691286
Mint Hill, NC 28221
tel: 704-545-2928
www.elitedesigngroup.com

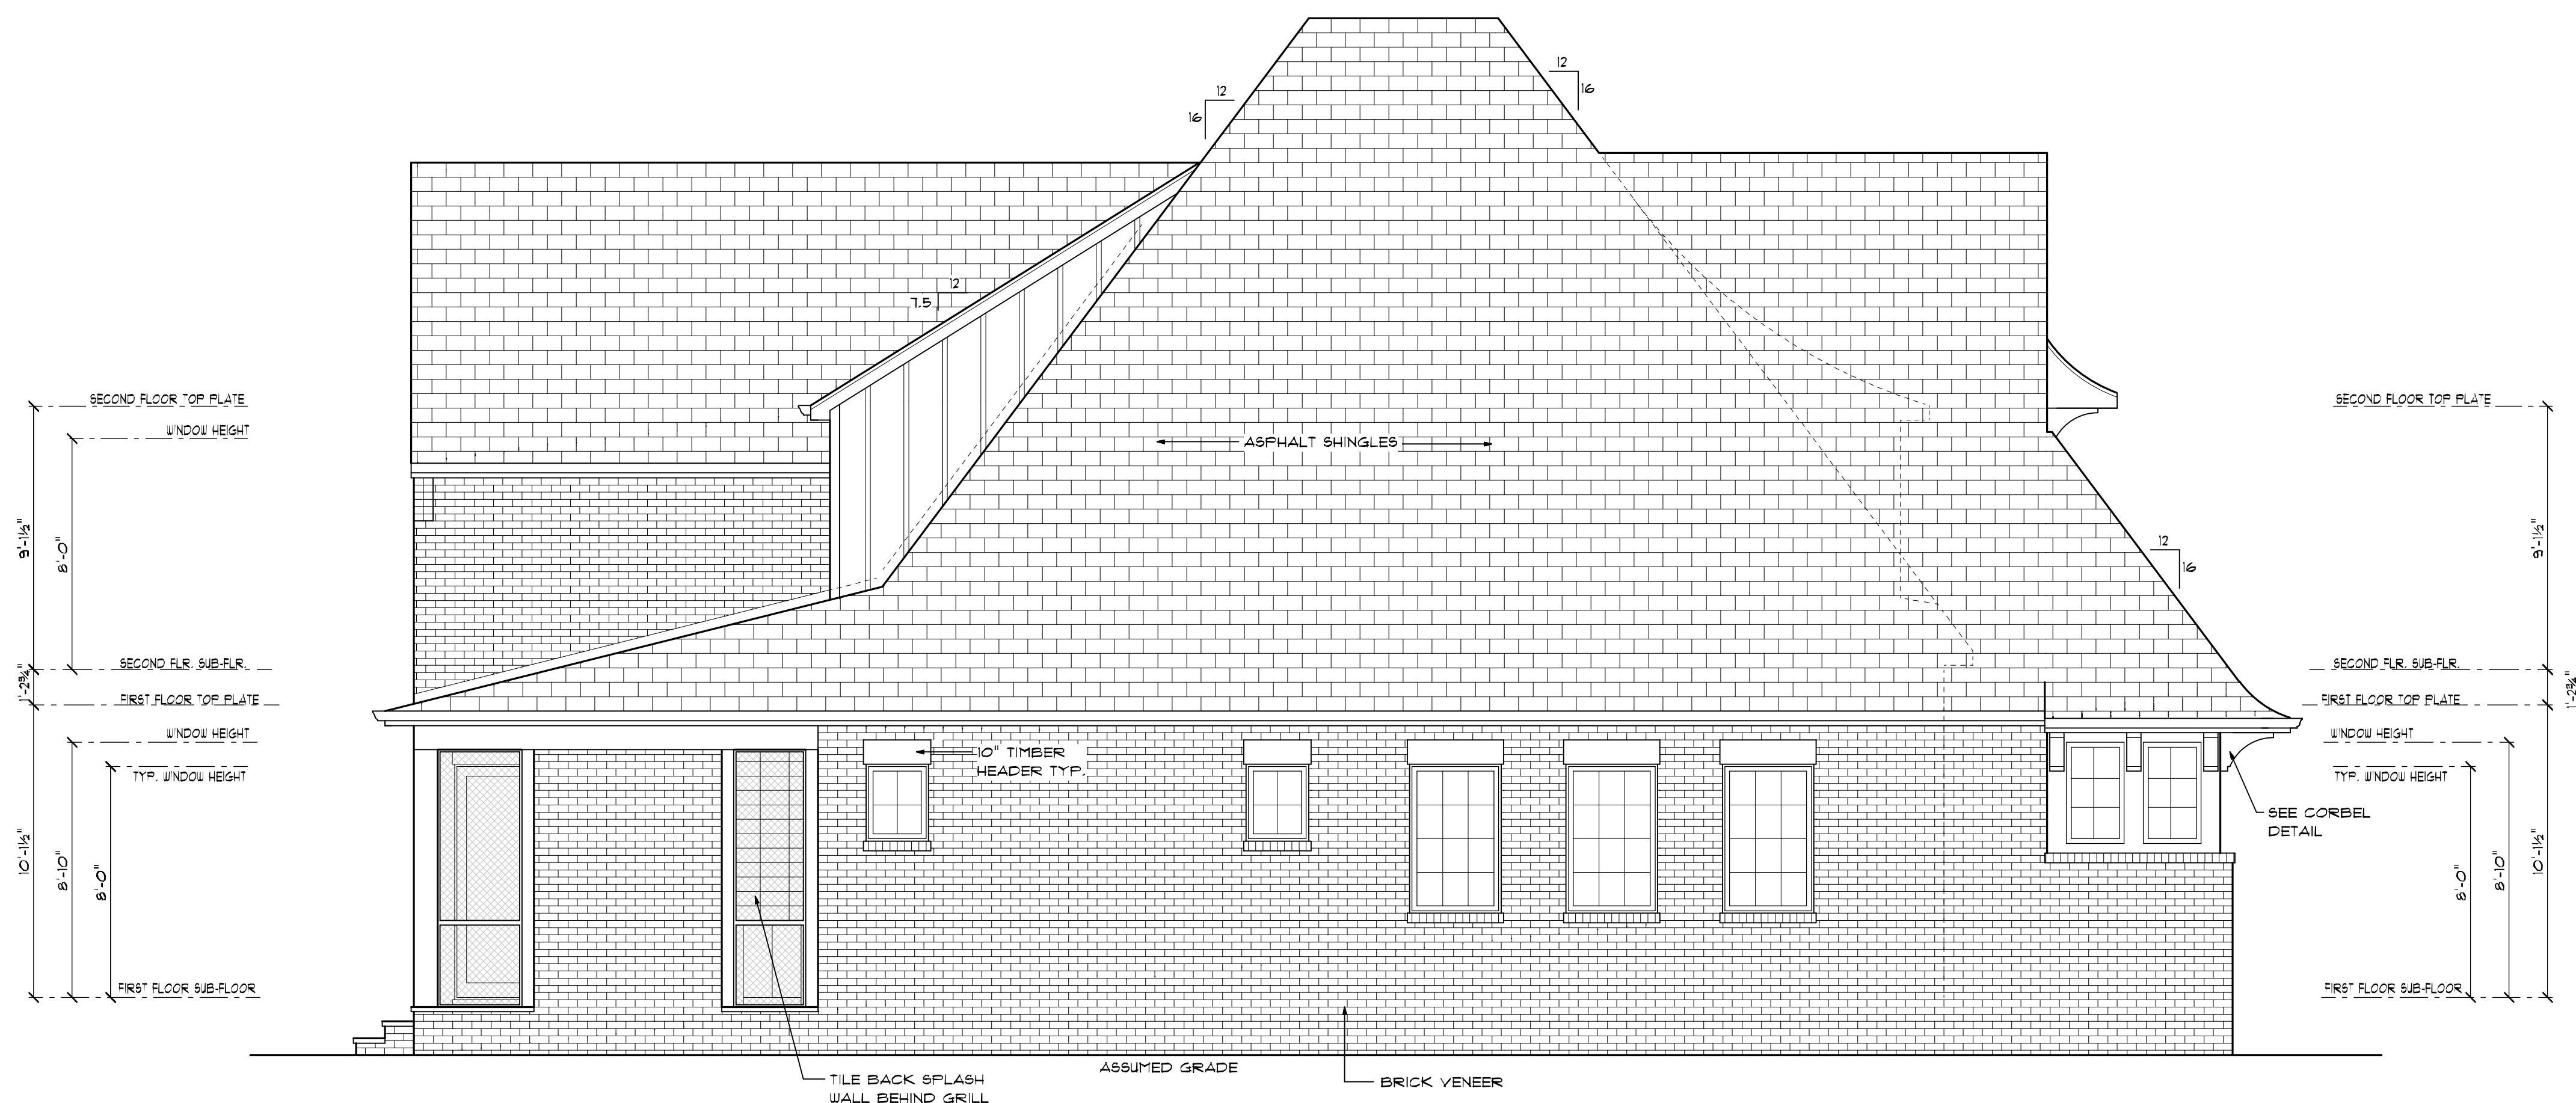

LEFT ELEVATION

SCALE: 1/4" = 1'-0"



RIGHT ELEVATION

SCALE: 1/4" = 1'-0"

PROJECT:

PLAN 3916 - DAVIDSON MANOR

THESE PLANS ARE THE PROPERTY OF ELITE DESIGN GROUP AND ARE NOT TO BE REPRODUCED, COPIED, OR TRANSMITTED IN ANY FORM OR BY ANY MEANS, ELECTRONIC OR MECHANICAL, INCLUDING PHOTOCOPYING, RECORDING, OR BY ANY INFORMATION STORAGE AND RETRIEVAL SYSTEM. WITHOUT THE WRITTEN PERMISSION OF ELITE DESIGN GROUP, ANY REPRODUCTION OR TRANSMISSION OF THESE PLANS IS STRICTLY PROHIBITED. ELITE DESIGN GROUP SHALL NOT BE RESPONSIBLE FOR ANY CONSTRUCTION ERRORS OR OMISSIONS THAT MAY OCCUR DURING THE CONSTRUCTION OF THE PROJECT.

© COPYRIGHT 2025


ELITE DESIGN GROUP PROVIDES HOUSE PLANS THAT ARE NOT ENGINEERED. IT IS OUR STRONG RECOMMENDATION AND SUGGESTION THAT YOU HAVE A PROFESSIONAL ENGINEER REVIEW AND/OR ARCHITECT WHEN BUILDING WITH OUR PLANS. WE CANNOT BE HELD RESPONSIBLE FOR ANY CONSTRUCTION ERRORS OR OMISSIONS THAT MAY OCCUR DURING THE CONSTRUCTION OF THE PROJECT. ELITE DESIGN GROUP SHALL NOT BE RESPONSIBLE FOR ANY CONSTRUCTION ERRORS OR OMISSIONS THAT MAY OCCUR DURING THE CONSTRUCTION OF THE PROJECT.

DATE:

1/3/25

SHEET

6

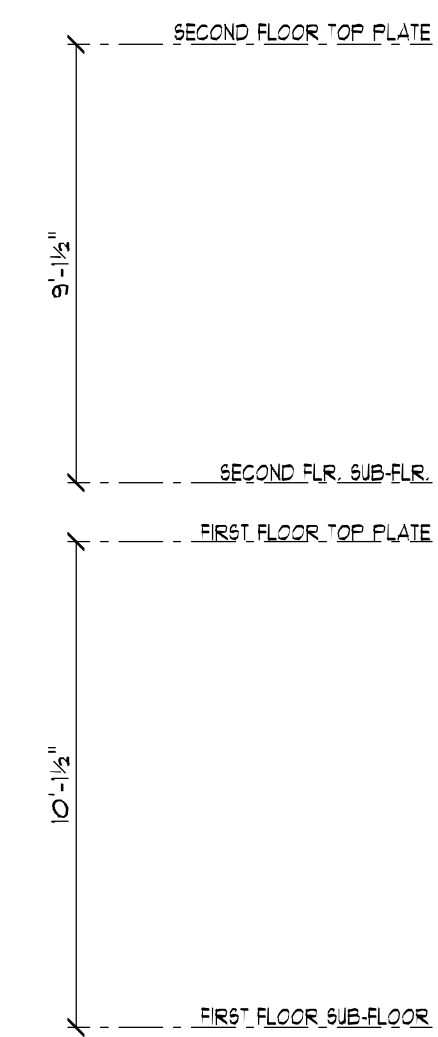

CROSS SECTION
SCALE: 1/4" = 1'-0"

PROJECT:

PLAN 3976 - DAVIDSON MANOR

© COPYRIGHT 2025

ELITE DESIGN GROUP PROVIDES HOUSE PLANS THAT ARE NOT ENGINEERED. IT IS OUR STRONG RECOMMENDATION AND IS SOMETIMES REQUIRED THAT YOU CONSULT A LOCAL ENGINEER AND/OR ARCHITECT WHEN BUILDING WITH OUR PLANS. WE AUTHORIZE THE USE OF OUR PLANS ON THE EXPRESS CONDITION THAT YOU COMPLY WITH ALL LOCAL BUILDING CODES AND ANY OTHER APPLICABLE LAWS, RESTRICTIONS, OR REQUIREMENTS.

SHEET

7