



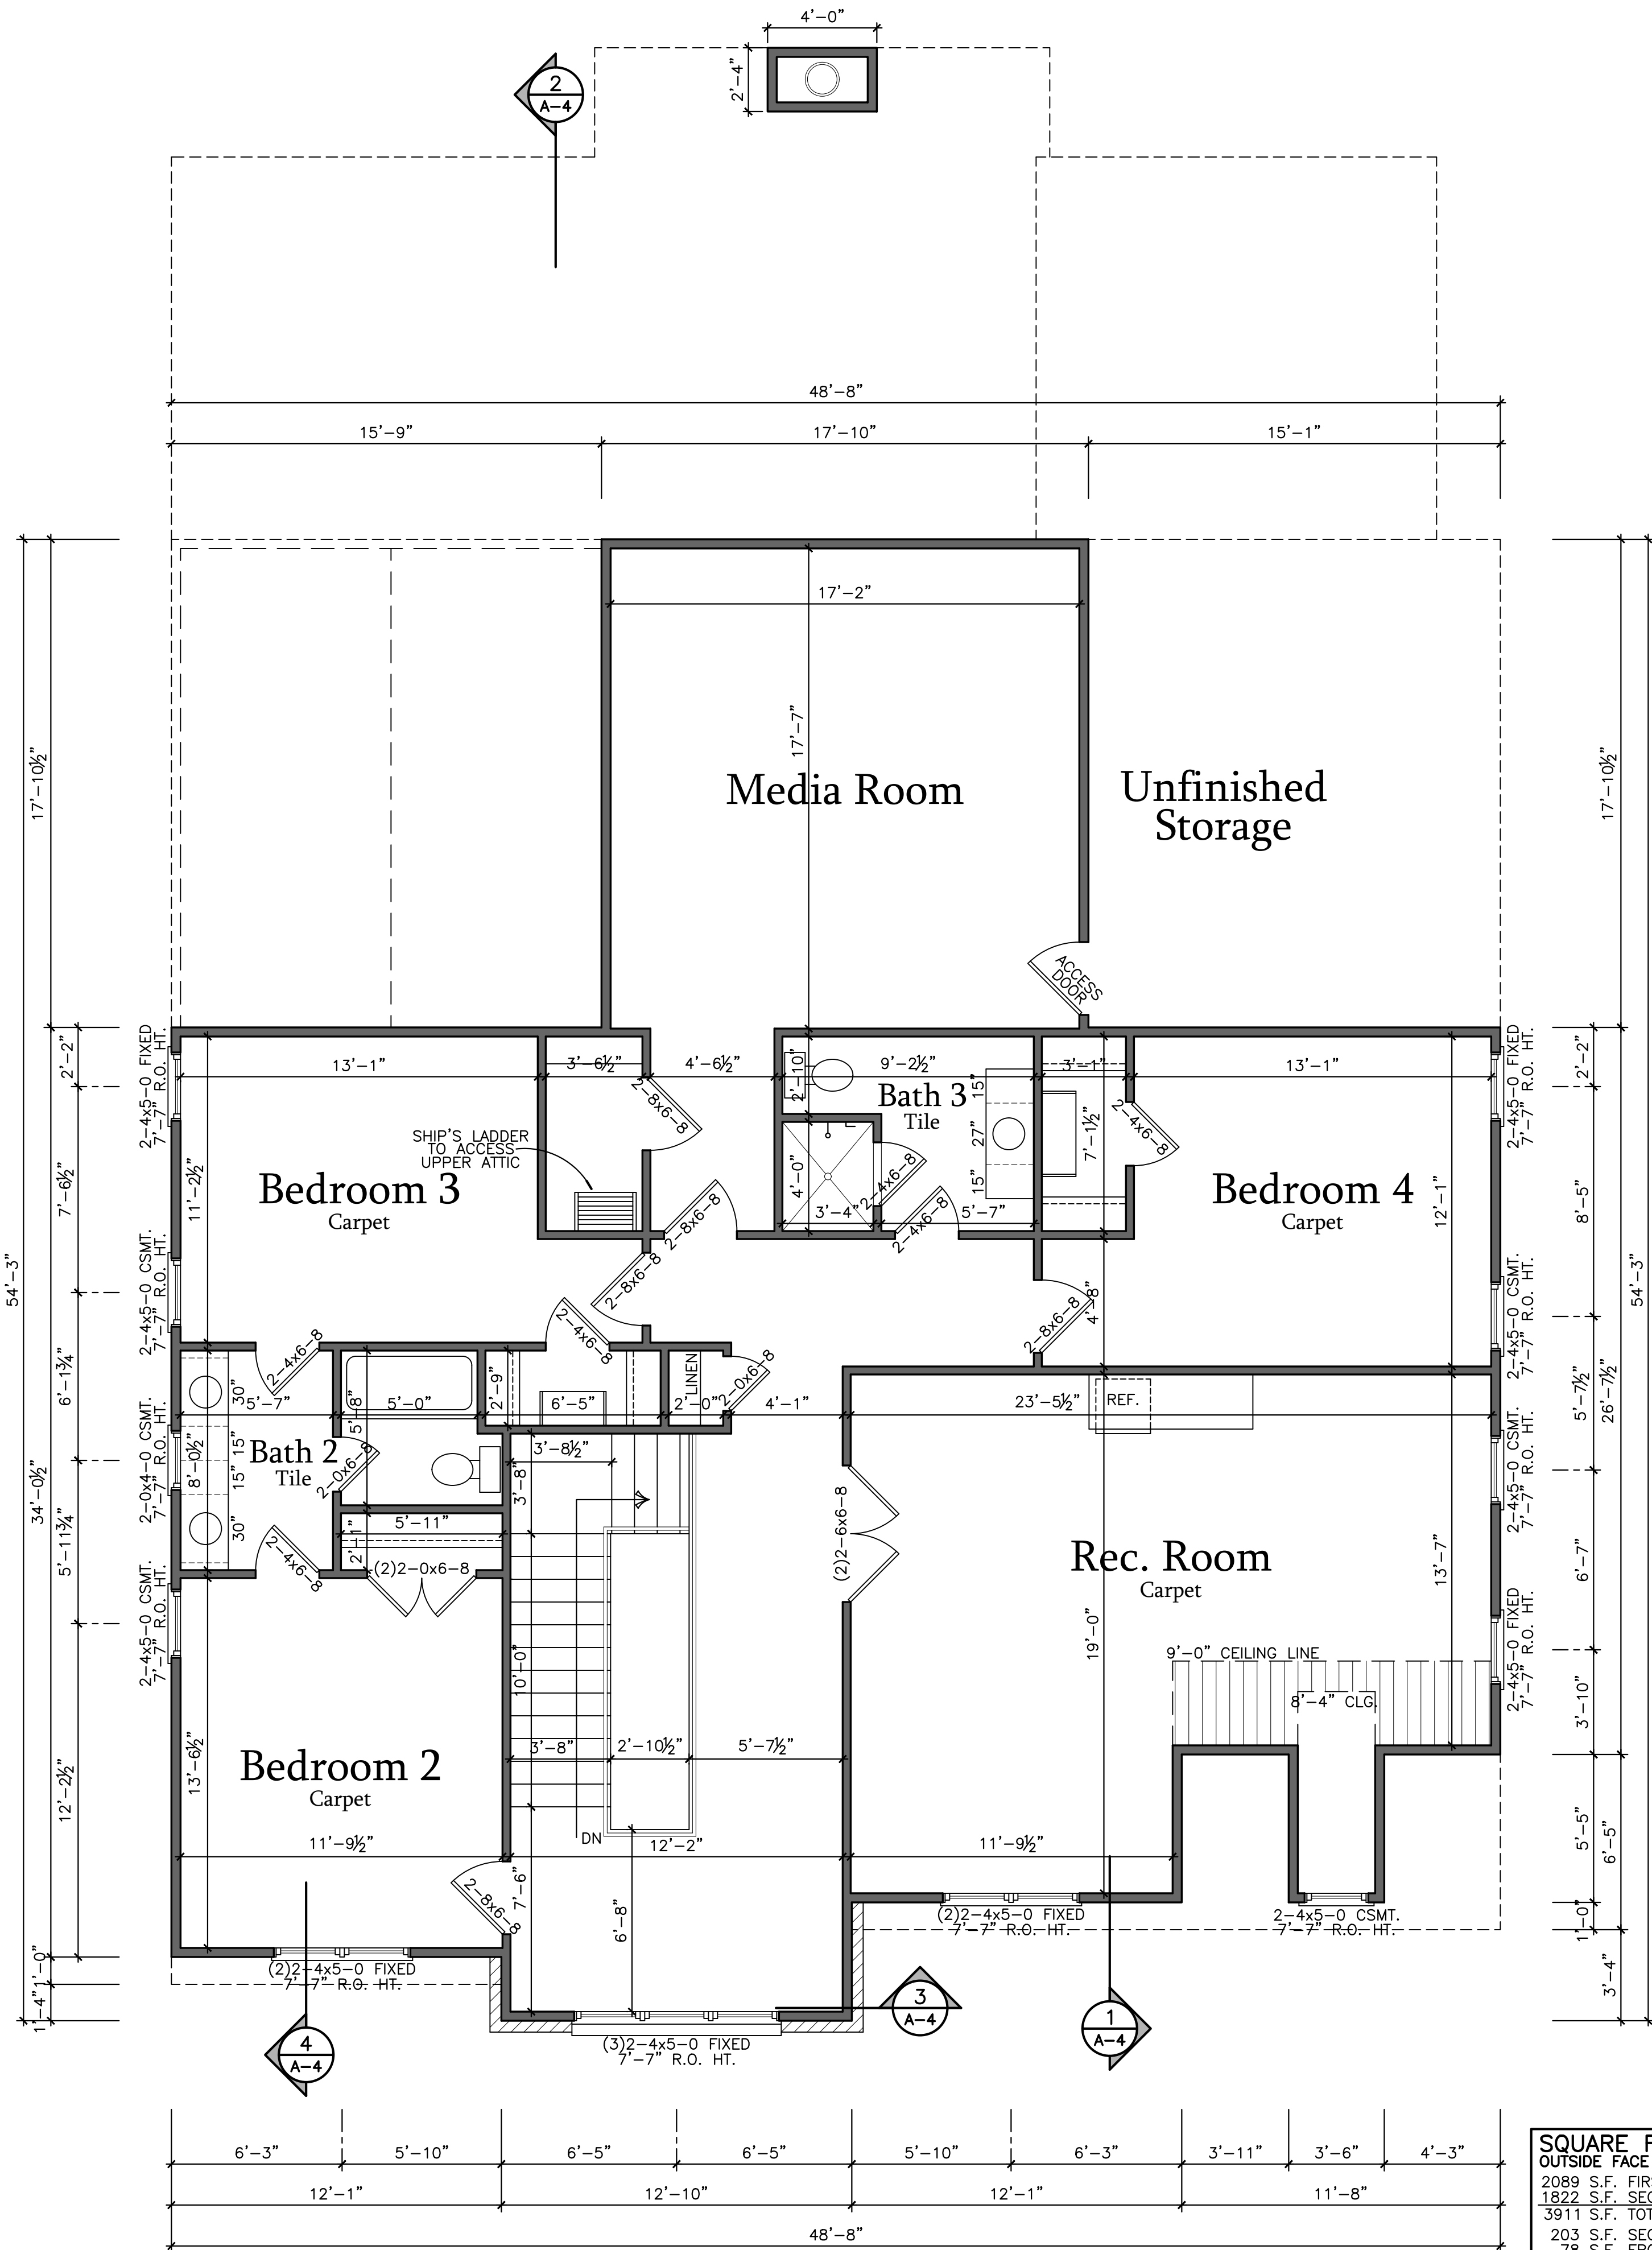

Second Floor Plan
1/4" = 1'-0"


SQUARE FOOTAGE	
OUTSIDE FACE OF SHEATHING	
2089 S.F. FIRST FLOOR CONDITIONED	
1822 S.F. SECOND FLOOR CONDITIONED	
3911 S.F. TOTAL CONDITIONED	
203 S.F. SECOND FLOOR ATTIC	
78 S.F. FRONT PORCH	
504 S.F. REAR PORCH	
583 S.F. GARAGE	

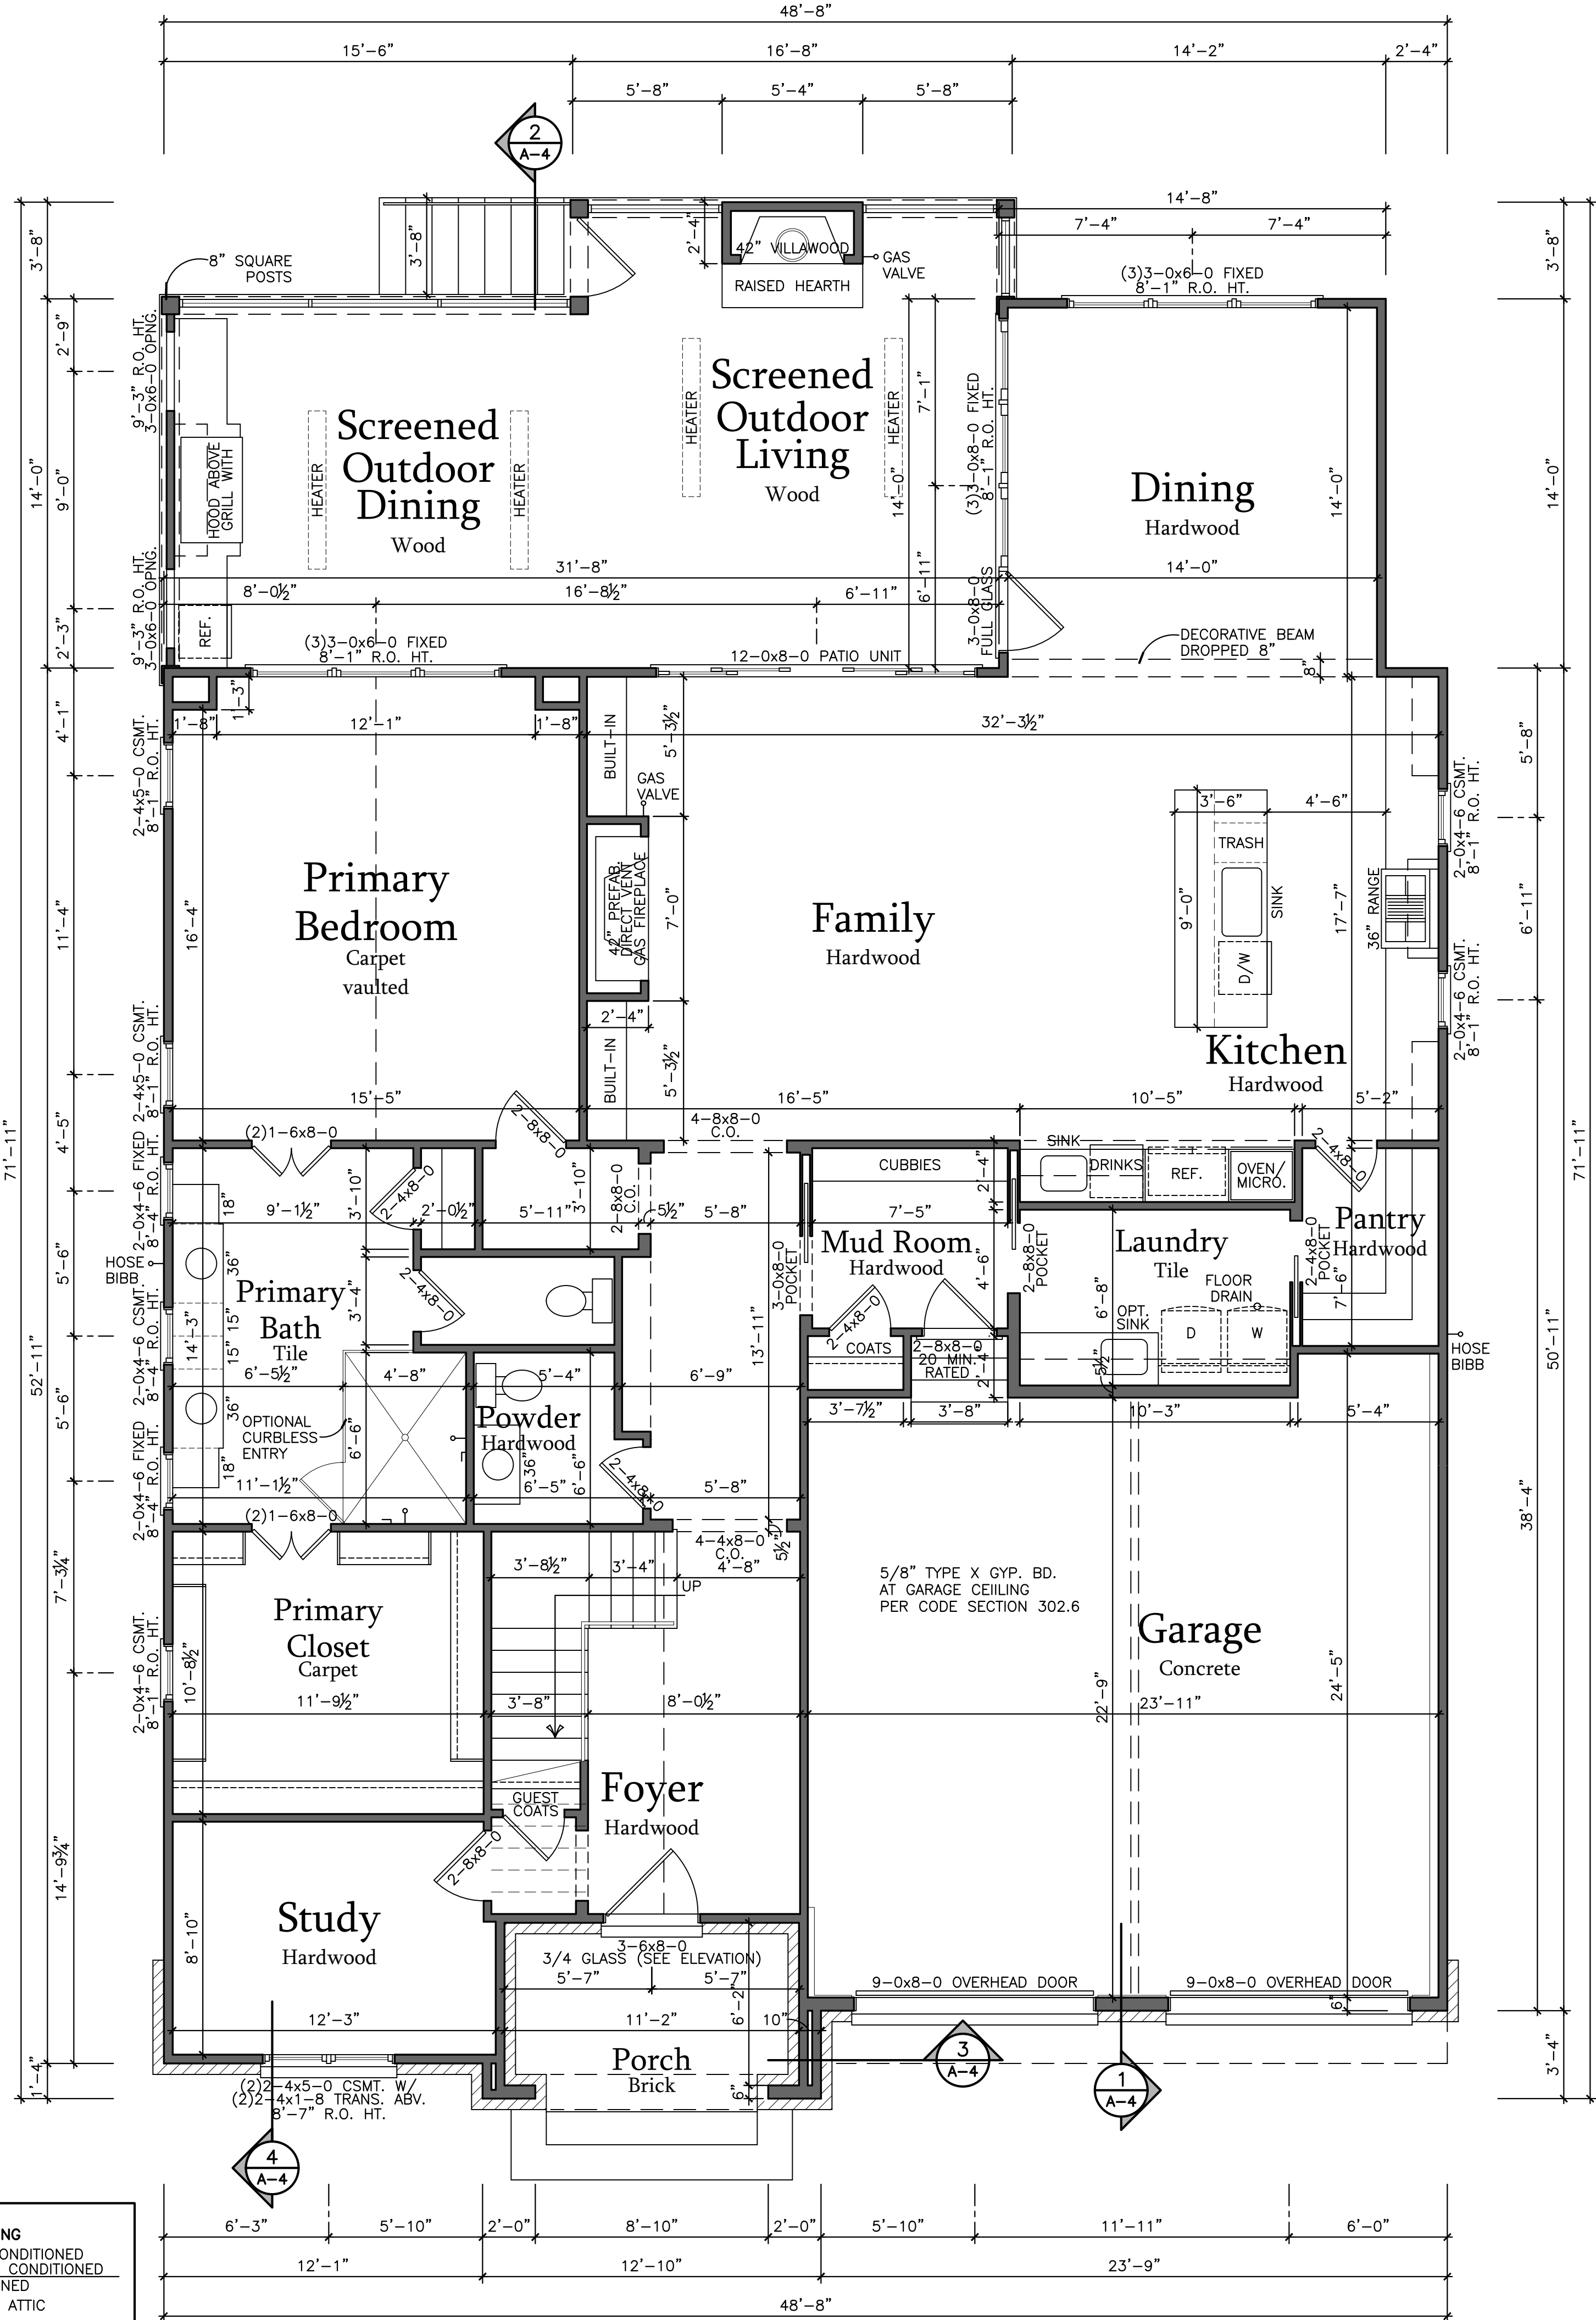

First Floor Plan
1/4" = 1'-0"

BRICK VENEER DETAILING
SET UP FOR 5" BRICK POCKET

NOTE:
EXTERIOR WALLS ARE
DRAWN 4" THICK, TYP.
INTERIOR WALLS ARE
DRAWN 3-1/2" THICK
UNLESS NOTED OTHERWISE.

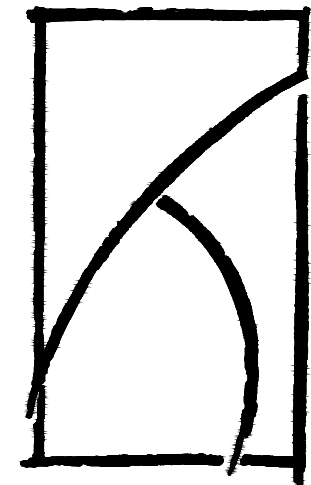

kdkdesign

Speculative Residence
609 Mills Street - Raleigh, North Carolina
Rock Creek Builders

KDK Design Group, LLC
11401 Horsemans Trail
Raleigh, NC 27613
919.422.7742
kdkdesigngroup.com

© 2023 KDK Design Group, LLC
The information contained herein
(drawings, written material, and
design concepts) shall not be used
or reproduced in whole or in part
in any form or format without
prior written consent of
KDK Design Group, LLC.

September 23, 2026

Floor Plans

A-1