

NOTE!!

MURPHY GARNOW DESIGN GROUP, INC.
HEREBY EXPRESSLY RESERVES ITS COPYRIGHT AND
OTHER PROPERTY RIGHTS TO THESE PLANS. THESE
PLANS ARE TO BE USED FOR THE CONSTRUCTION OF
(ONE) RESIDENCE ONLY. ANY CHANGE, CHANGE
AND/OR REPRODUCTION IN ANY FORM WILL RENDER
THESE PLANS FRAUDULENT.

ALL DIMENSIONS, SITE
CONDITIONS & CODES ARE TO
BE VERIFIED BEFORE CONSTR.
BEGINS. ONCE CONSTR. HAS
BEGUN MURPHY GARNOW
DESIGN GROUP, INC. WILL NOT
ASSUME ANY LIABILITY FOR
ANY EXPENSES ASSOCIATED
WITH ERRORS & OMISSIONS.

MURPHY GARNOW DESIGN GROUP, INC.

1140-500 KILPATRICK FARM ROAD
CARY, NORTH CAROLINA 27511
(919) 481-9115 FAX: (919) 481-6970
www.murphygarnowdesign.com

ARCHER RESIDENCE

1926 RAY ROAD
RALEIGH, NC

DRAWN BY: TWG
DATE: 1-12-12
FILE NAME: DJF-2-4590

REVISIONS		
2-15-11	TWG	PLAN

© COPYRIGHT 2011
MURPHY GARNOW DESIGN
GROUP, INC.
ALL RIGHTS RESERVED

HOUSE NAME:
ARCHER

HOUSE NUMBER:

PAGE NUMBER:

4 of 7

FIRST FLOOR NOTES:

- 1) 10'-0" CLG. HGT. (TYP.) UNO.
- 2) SET WINDOWS @ 8'-0" AFF. (TYP.) UNO.
- 3) STAIRS: UP 18 RISERS @ 1 1/4" (+/-) (TYP.) UNO.
(VERIFY W/ FLR. SYSTEM)
- 4) PROVIDE 5/8" TYPE 'X' GYPSUM @ GARAGE WALLS
ADJACENT TO HTD. SPACES
PROVIDE 1/2" GYPSUM @ GARAGE CEILING
ADJACENT TO HTD. SPACES
- 5) ALL WALLS FIGURED AT 4" WIDTHS FOR
FOR STUDS, 9" WIDTHS FOR STUD/BRICK
(TYP.) UNO.
- 6) VERIFY ROUGH OPNG'S, SPECS. FOR CODE
REQUIREMENTS WITH WINDOW MANUF.
- 1) SD = SMOKE DETECTOR
- 8) INT. DOORS TO BE 8'-0" H. (VERIFY W/ BLDG.)

SQUARE FOOTAGE (w/o brick)

	HTD.	UNHTD.
• BSMT.		
• FIRST FLR.	2462	132
• SECOND FLR.	2108	
• ATTIC (3rd. FLR.)		1248
TOTAL	4590	1980

MISC.


- ENTRY PORCH 30
- FRIENDS PORCH 33
- SCREENED PORCH 240
-
-

SQUARE FOOTAGE (w/brick)

	HTD.	UNHTD.
• BSMT.		
• FIRST FLR.	2531	158
• SECOND FLR.	2201	
• ATTIC (3rd. FLR.)		1248
TOTAL	4739	2006

UNDW. FALL PROTECTION NOTES:


SEE CODE SECTIONS R612 THRU R612.4 FOR WINDOW
FALL PROTECTION DEVICE REQUIREMENTS IF WINDOW
SILL IS LESS THAN 24" ABV. FLR. WITH A 6'-0" OR
GREATER DISTANCE TO A SURFACE OUTSIDE AND
BELOW THE WINDOW.

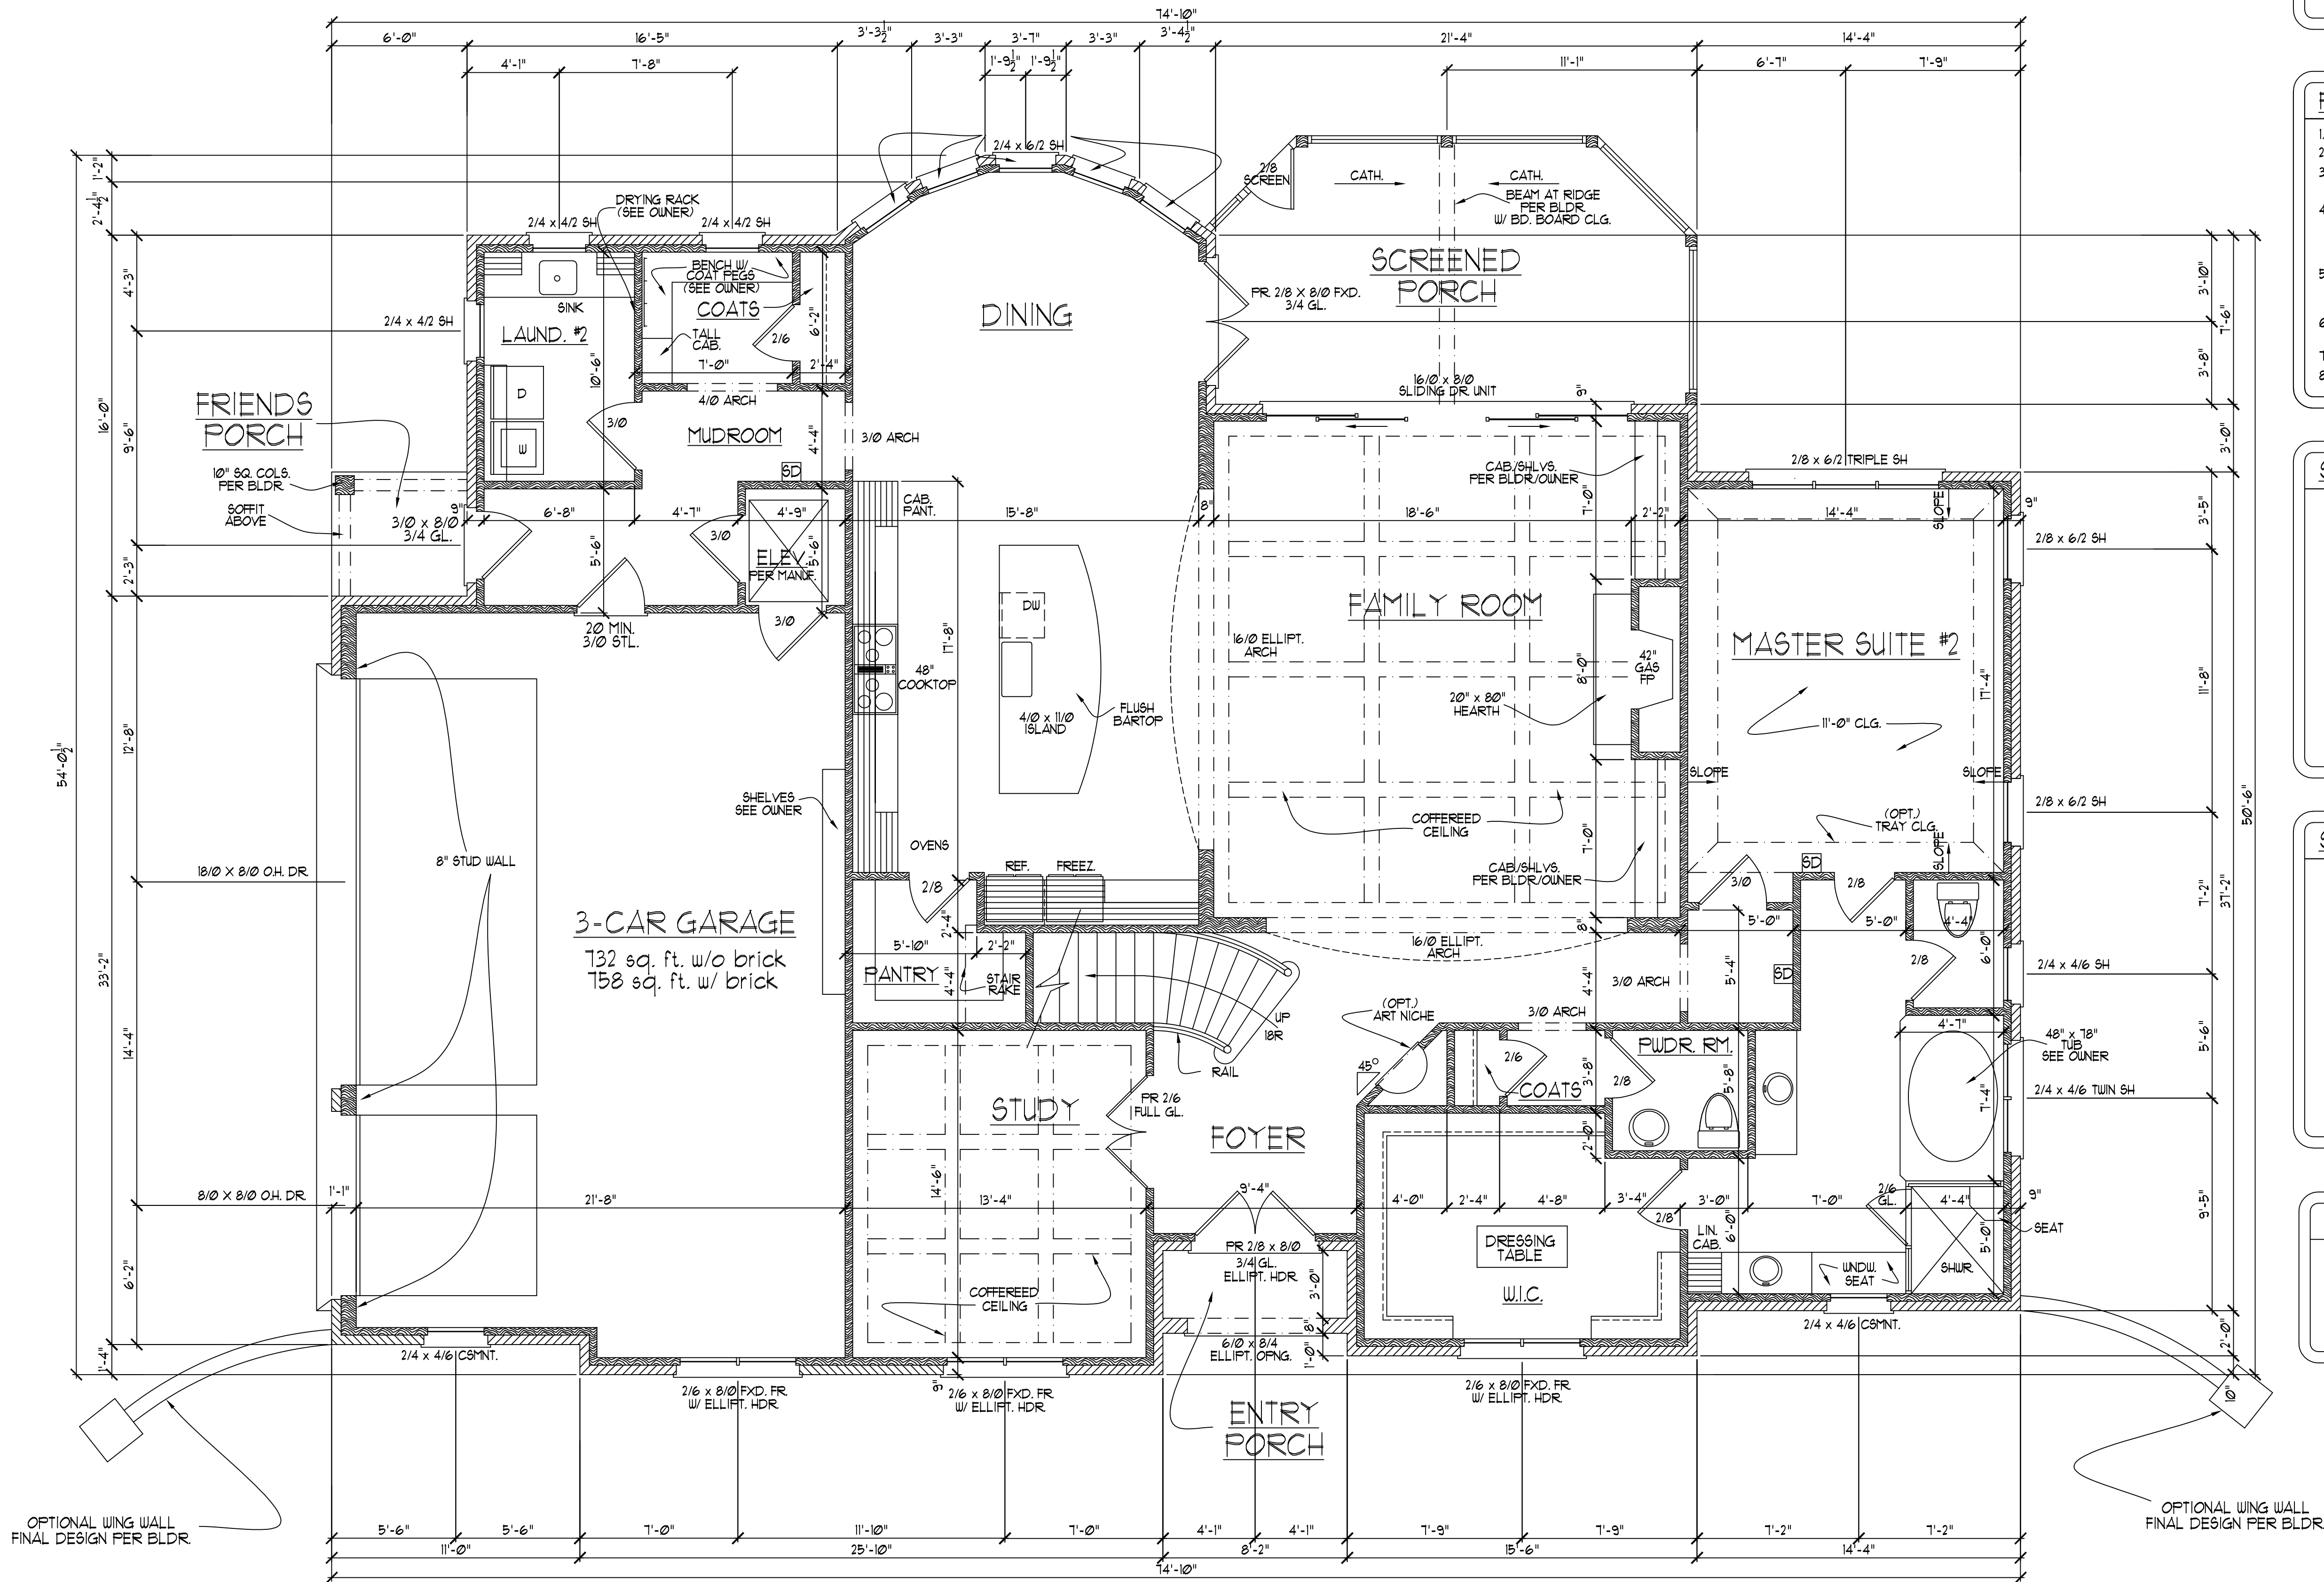

FIRST FLOOR PLAN

SCALE: -----1/4" = 1'-0"

THESE PLANS MEET THE REQUIREMENTS OF THE
NORTH CAROLINA RESIDENTIAL CODE 2012 EDITION.

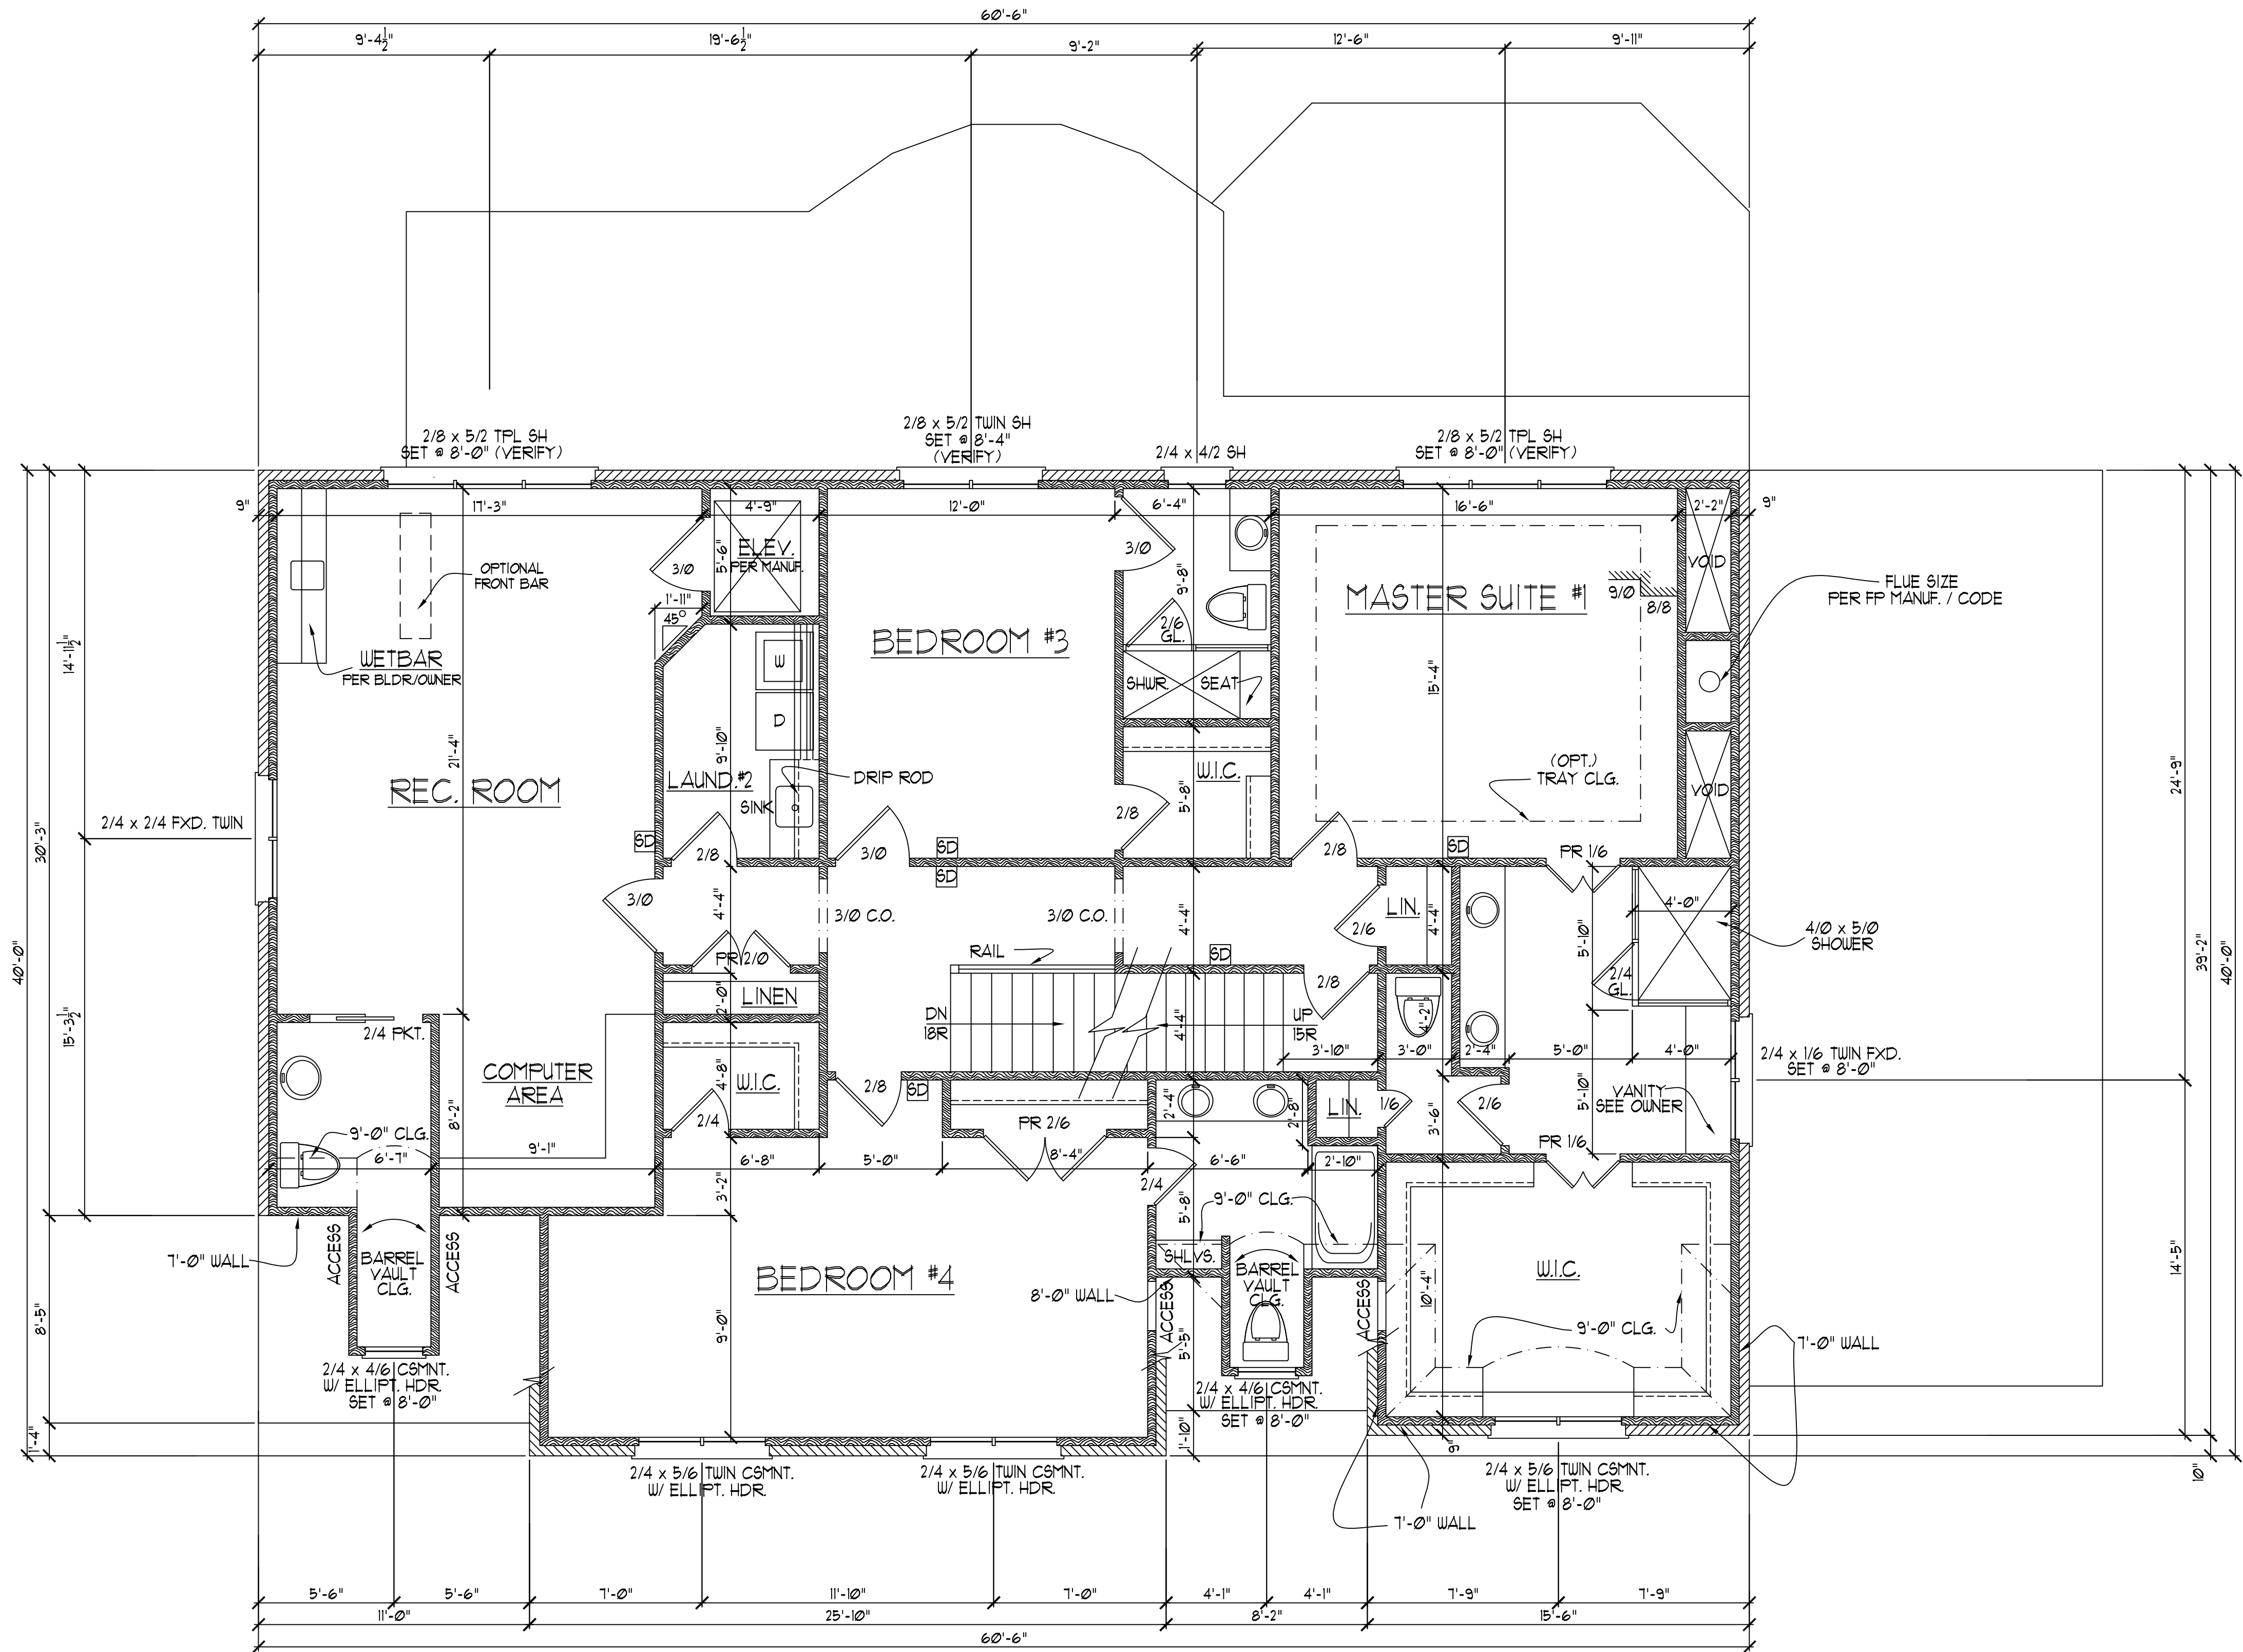

NOTE!!

MURPHY GARNOW DESIGN GROUP, INC.
HEREBY EXPRESSLY RESERVES ITS COPYRIGHT AND
OTHER PROPERTY RIGHTS TO THESE PLANS. THESE
PLANS ARE TO BE USED FOR THE CONSTRUCTION OF
(ONE) RESIDENCE ONLY. ANY OTHER USE, CHANGE
AND/OR REPRODUCTION IN ANY FORM WILL RENDER
THESE PLANS FRAUDULENT.

SECOND FLOOR NOTES:

- 1) 9'-0" CLG. HGT. (TYP.) UNO.
- 2) SET WINDOWS @ 1'-4" AFF. (TYP.) UNO.
- 3) STAIRS: UP 15 RISERS @ 8" (+/-) (TYP.) UNO.
(VERIFY W/ FLR. SYSTEM.)
- 4) ALL WALLS FIGURED AT 4" WIDTHS FOR
FOR STUDS, 9" WIDTHS FOR STUD/BRICK
(TYP.) UNO.
- 5) VERIFY ROUGH OPNG'S, SPECS. FOR CODE
REQUIREMENTS WITH WINDOW MANUF.
- 6) SD = SMOKE DETECTOR

MURPHY GARNOW DESIGN GROUP, INC.

1140-500 KILPAKE FARM ROAD
CARY, NORTH CAROLINA 27511
(919) 481-9115 FAX (919) 481-6970
www.murphygarnowdesign.com

ARCHER RESIDENCE

1926 RAY ROAD
RALEIGH, NC

DRAWN BY: TWG
DATE: 1-12-12
FILE NAME: DJF-2-4590

REVISIONS		
2-15-11	TWG	PLAN

© COPYRIGHT 2011
MURPHY GARNOW DESIGN
GROUP, INC.
ALL RIGHTS RESERVED

HOUSE NAME:
ARCHER

HOUSE NUMBER:

PAGE NUMBER:

5 of 7

SECOND FLOOR PLAN

SCALE: -----1/4" = 1'-0"

THESE PLANS MEET THE REQUIREMENTS OF THE
NORTH CAROLINA RESIDENTIAL CODE 2012 EDITION.

THESE PLANS MEET THE REQUIREMENTS OF THE
NORTH CAROLINA RESIDENTIAL CODE '2012' EDITION.