

WAKE COUNTY DEPARTMENT OF ENVIRONMENTAL SERVICES WASTEWATER PERMIT

NO PERMIT(S) FOR CONSTRUCTION, LOCATION OR RELOCATION ACTIVITY SHALL BE ISSUED UNTIL AN
AUTHORIZATION FOR WASTEWATER SYSTEM CONSTRUCTION AUTHORIZATION HAS BEEN ISSUED
***PERMIT VOID IF NOT IN COMPLIANCE WITH ZONING REGULATIONS AND/OR IF SITE IS ALTERED OR
INTENDED USE CHANGED***

OPERATIONS PERMIT

PERMIT # WRP-135672-2024

APPLICATION DATE: 11/06/2024

BLDG. PERMIT#:

PIN: 0646162166

RECORDED: Yes

TOWNSHIP: 06 - Holly Springs

JURISDICTION: Fuquay Varina

ZONING: RA-CZD

APPLICANT: Gemstone Homes
Chris Schiavone
206 RALEIGH ST

BUSINESS PHONE: (919) 355-6549

HOME PHONE:

MOBILE PHONE:

HD USE: 439D RESIDENTIAL OUTDOOR INGROUND POOL

EXISTING USE: 101A CONVENTIONAL ONE-FAMILY HOUSE

SITE ADDRESS: 3808 COBBLER VIEW WAY

SUBDIVISION: MCLAURIN FARM

LOT: 19

ACRES: 0.53

DIRECTIONS: Take exit 293 for I-440 E/US-1/US-64 W toward Raleigh/Cary/Wake Forest Keep left at the fork to continue toward US-1 S/US-64 W Keep right at the fork to continue on Exit 293A, follow signs for US-1 S/US-64 W/Cary/Asheboro Keep left at the fork to continue toward US-1 S/US-64 W Keep left, follow signs for US-64 W/Apex/Sanford/Asheboro/US-1 S Keep left and merge onto US-1 S/US-64 W Take exit 95 toward Holly Springs/Fuquay-Varina Use any lane to turn left onto NC-55 E Turn right onto Avent Ferry Rd Turn left onto Cass Holt Rd Turn left onto Buckhorn Duncan Rd Turn left onto Burt Rd Destination will be on the left

Systems defined as either type III-b, III-g with a pump, IV, V or VI, in accordance with the North Carolina administrative code 15A NCAC 18a .1961, table V as adopted by reference in the "Regulations Governing Wastewater Treatment Dispersal Systems in Wake County", requires Wake County Environmental Services to conduct periodic inspections of the system type pursuant to 15A NCAC 18a. 1961 (j). Fees for these inspections will be charged as per the approved Fee Schedule. In addition, all systems are to be operated and maintained as specified in 15A NCAC 18A .1961. This permit is based in part on information provided by the homeowner and/or his/her representative in the application submitted for this permit. The Environmental Health Specialist is not responsible for false or misleading information contained in the application. The environmental health specialist is also not responsible for concealed conditions on the property or for statements in this report that may have resulted from false or misleading statements provided to him/her in the application. Neither Wake County nor the Environmental Health Specialist warrants that the septic tank system will continue to function satisfactorily in the future or that the water supply will remain potable.

OPERATION PERMIT VALID FOR: No Expiration

INSTALLED BY: BRANTLEY, CORY - 1036 - IV

PROPRIETARY SYSTEM: EZ1203HG - EZFlow EZ 1203H Geo

PRETREATMENT SYSTEM:

SYSTEM TYPE INSTALLED: II B

OPERATION PERMIT: STATUS: Issued

ISSUED BY: Andrew Thore

ISSUED DATE: 12/30/2024

SEPTIC TANK: Existing

DATE OF MANUFACTURE:

FILTER:

GREASE TRAP:

DATE OF MANUFACTURE:

FILTER:

DOSING PUMP TANK:

DATE OF MANUFACTURE:

FILTER:

CC1:

ETM1:

CC2:

ETM2:

RECIRCULATION TANK:

DATE OF MANUFACTURE:

CC1:

ETM1:

CC2:

ETM2:

SEPTIC TANK ELEVATION:

GREASE TRAP ELEVATION:

DOSING PUMP TANK ELEVATION:

RECIRCULATION TANK ELEVATION:

DISTRIBUTION DEVICE ELEVATION:

INSTALLED TRENCH DEPTH	INSTALLED AGGREGATE DEPTH	INSTALLED TRENCH LENGTH	INSTALLED TRENCH BOTTOM ELEVATION

ACTUAL PRESSURE HEAD:

ACTUAL FLOW RATE:

ACTUAL DOSE VOLUME: 0


SPECIFIC OPERATION REQUIREMENTS:

- Existing system designed for 4 bedroom home, having 480 gallons per day.
- This permit allows for the proposed pool location with modification of future repair design. Future repair is designed for 4 bedroom, 360 gal/day dwelling with use of engineered flow reduction.
- Site serviced by public water.
- Future repair will be a IIIBE 50% reduction system PPBPS –(Horizontal) type system with a maximum trench depth of 18 inches and a 0.35 LTAR.
- Maximum usable soil depth for initial and repair system is 32 inches.
- Repair system is shallow placement, which requires imported soil cover at time of installation. This imported soil must cover the entirety of the system area and extend beyond the system area 5 feet on all sides. A minimum of 6" of soil cover is required after settling, additional soil cover beyond 6" may be required to account for settling. Imported soil cover must be approved by WCES prior to placement. System area must be seeded and strawed for stabilization.
- Existing system not be altered. Only repair system was modified to accommodate proposed pool.
- No malfunction found during time of inspection. This is not a guarantee that system will continue to work under normal usage, only that no malfunction was observed during time of inspection.

ISSUED BY:

Andrew Thore

DATE: 12/30/2024

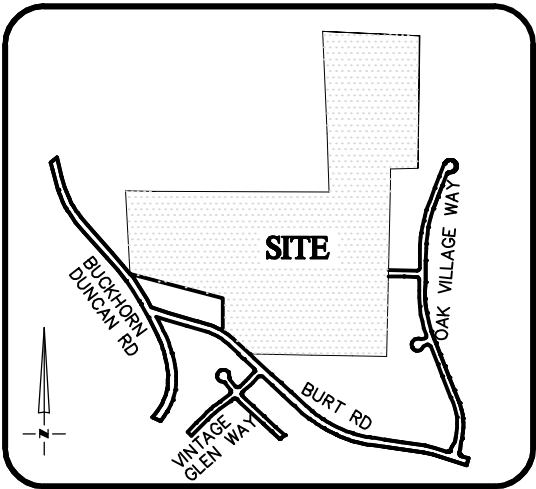

VICINITY MAP
Not To Scale



SETBACKS: (BM 2023 PG 1842)

- FRONT – 35'
- SIDE – 15'
- REAR – 30'
- CORNER SIDE – 25'

AS BUILT PART A


PRIVATE OFFSITE
SEPTIC AND
ACCESS EASEMENT
FOR LOT 21

OPEN SPACE #2

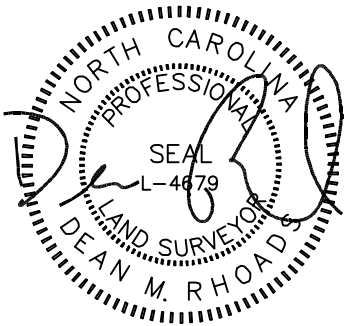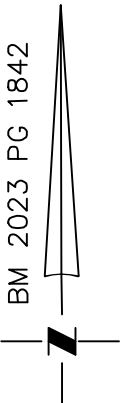

IMPERVIOUS SURFACE AREA	
DESCRIPTION	AREA
HOUSE w/ PORCH	2,367 S.F.
SC PORCH/HVAC	129 S.F.
DRIVEWAY & WALKS	1,381 S.F.
TOTAL (PROPOSED)=	3,877 S.F.
*TOTAL (ALLOWED)=	6,000 S.F.

*BM 2923 PG 1842

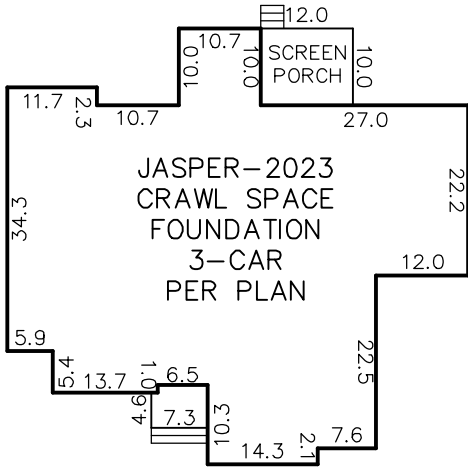

INSET
N.T.S.

**Wake County Environmental Services
Water and Wastewater Section**

TOFV PLANNING

Reviewed by

Approved

12/9/2024

Date

Rejected

RA-CZD

Zoning

Front

35'

Rear

30'

Side


15'

Corner

25'

Comments:

The site plan as shown is compliant with RA-CZD zoning setback standards.

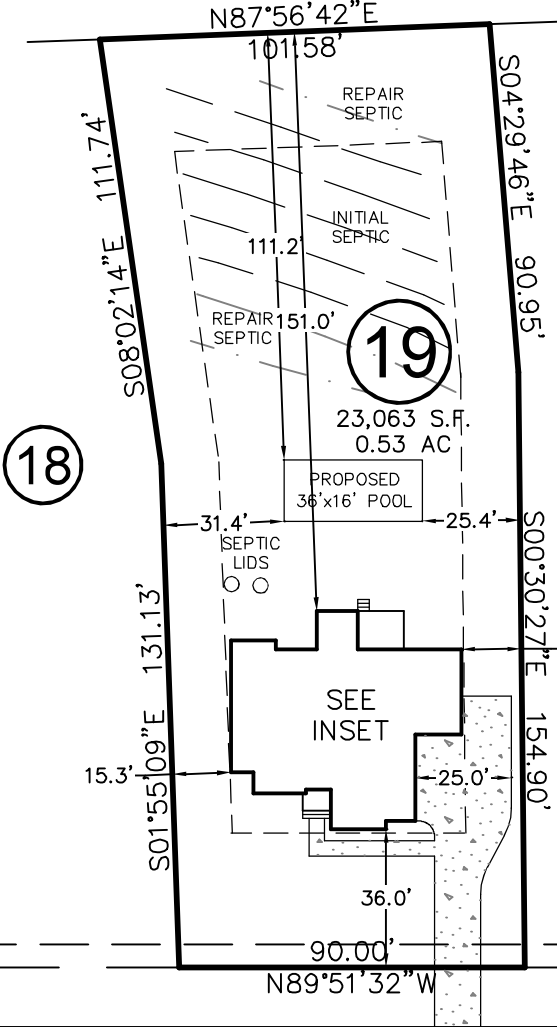

Any alterations to this approved and signed copy from the Town of Fuquay-Varina will nullify the approval. All original copies are kept on file by the Town and are available to all departments.


REV. #	DATE	REVISIONS	COMMENT
1	12/4/21	ADDED	REVISD SEPTIC
2	4/24/22	REVISED	SEPTIC
3		ADDED	TOOL AND
4		ADDED	TOOL AND

COBBLER VIEW WAY
50' PUBLIC R/W

THIS PROPERTY MAY BE SUBJECT TO ANY AND ALL APPLICABLE DEED RESTRICTIONS, EASEMENTS, RIGHT-OF-WAY, UTILITIES AND RESTRICTIVE COVENANTS WHICH MAY BE OF RECORD OR IMPLIED

THIS DRAWING DOES NOT REFLECT AS-BUILT INFORMATION

PRELIMINARY PLAT
NOT FOR RECORDATION, CONVEYANCES, OR SALES.

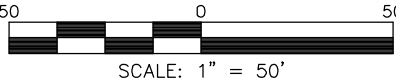

RESIDENTIAL
LAND SERVICES, PLLC.

1917 Evans Road
Cary, North Carolina 27513
Phone (919) 378-9316
Firm License # P-0873

HOUSE LOCATION PLOT PLAN

FOR
#3808 COBBLER VIEW WAY
LOT 19, McLaurin Farm Subdivision
Holly Springs Township, Wake County, North Carolina
PROPERTY OF: GEMSTONE HOMES
PLAT BOOK 2023 PAGE 1842 DEED REFERENCE

DRAWN: JWW SURVEYED: N/A CHECKED: DMR DATE: NOVEMBER 10, 2023

PRIVATE OFFSITE
SEPTIC AND ACCESS
EASEMENT FOR LOT 21

SITE
BOUNDARY

Initial septic drainfield

Repair septic drainfield

FUTURE
16' x 36'
POOL

6' PUBLIC UTILITY &
PRIVATE STREET TREE
EASEMENT

COBBLER VIEW WAY

INITIAL:
4-Bedroom
LTAR: 0.35 gpd/ft²
Initial: Gravity-to-Innovative 25%
Reduction Status Product utilizing
lines 6-10 (350')
REPAIR:
3-Bedroom (Flow Reduction)
LTAR:0.35 gpd/ft²
Repair: Pump-to-PPBPS utilizing
line 4-5, 11 (172')

Notes:
-No soil cuts within 20 feet of septic trenches.
-No swales within 30 feet of septic trenches
unless approved, in writing, by Engineer.

SHEET NUMBER



1 of 5

McLaurin Farm
Lot 19
Overall Septic

REVISION NO.	DATE
Original Submittal	December 15, 2023
Revision 1	October 17, 2024
Revision 2	November 5, 2024
Revision 3	November 20, 2024
Master Set	December 2, 2024

PREPARED FOR :	Gemstone Homes 206 Raleigh Street Fuquay-Varina, NC 27526
DATE :	December 2, 2024
DESIGNER CONTACT:	ADAM AYCOCK, EI
DRAWN BY:	ADAM AYCOCK, EI

MITCHELL ENVIRONMENTAL, PA
C-2917
1501 LAKESTONE VILLAGE LANE
SUITE 205
FUQUAY VARINA, NC 27526

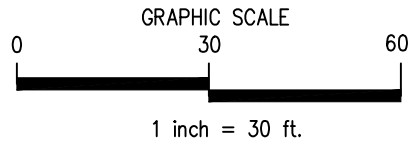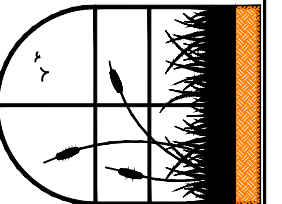

BOOK:019794 PAGE:00685 - 00686

ALTERNATIVE SEWAGE DISPOSAL SYSTEM MAINTENANCE SCHEDULE

To Be Recorded In The Register Of Deed's Office In Wake County.

Owner/Grantor Gemstone Homes, LLC Deedbook and Page Book 19495 ; Pages 1-8
PIN No. 0646162166 Date Installed May 21, 2024
Subdivision Name McLaurin Farm Lot No. 19
System Designed by Mitchell Environmental, PA Installer David Brantley & Sons, Inc.

AN ALTERNATIVE OR NON-TRADITIONAL SEWAGE DISPOSAL SYSTEM USING AN ENGINEER DESIGNED FLOW RATE MODIFICATION PURSUANT TO SESSION LAW 2014-120 SECTION 53 HAS BEEN INSTALLED ON THIS PROPERTY.


The design specifications and locations for alternative sewage disposal systems are specified or authorized in Regulations Governing Wastewater Treatment and Dispersal in Wake County effective November 21, 1988, amended effective May 23, 2002, October 27, 2011, and June 25, 2020.

As A Condition Of Issuance Of This Improvements/Operation Permit, The Property Owner Hereby Grants The Wake County Department Of Environmental Services A Right Of Access To The System During Regular Working Hours For Purposes Of Monitoring Compliance With State And Local Regulations, Recorded Maintenance Agreements And Certified Operator Compliance.

This permit requires the use of pressure manifold distribution to a mode of subsurface wastewater dispersal. Experience and study have shown that pressure manifold systems require routine maintenance in order to function satisfactorily. In as much as each system must be individually designed and sited, special maintenance requirements may apply to a specific installation; however, the following maintenance schedule is applicable to all pressure manifold systems. For additional information, technical assistance or if a malfunction of the system occurs, contact the Wake County Department of Environmental Services, Telephone: 919-856-7400.

<u>System Component</u>	<u>Frequency</u>	<u>Maintenance</u>
1. Septic Tank	6-12 months 1-3 years	Check riser condition (must be accessible from ground surface), excess in/exfiltration, entry of water at riser, and solids accumulation. Pump seepage.
2. Pump/Dosing Tank	6-12 months	Check riser conditions (must be accessible from ground surface), excess in/exfiltration, entry of water at riser, and solids accumulation. Pump sludge accumulation as required and when septic tank is pumped. Check pump(s), controls, floats, electrical connections, and alarm for proper operation. Wash (hose) sludge accumulation from pump housing.
3. Supply lines	6-12 months	Check for settling, pipe exposure and leakage. Includes Manifold(s).
4. Drain Field(s)	1-4 weeks 6-12 months	Maintain vegetative cover (mow grass and remove weeds and brush). Check for settling, erosion and surfacing of effluent. Check site drainage, eliminate low or settled areas and divert surface or shallow groundwater movement around fields.
5. Pressure Manifold	6-12 months	Check and reset pressure head, flush sludge from pressure manifold (any discharge sludge and effluent is to be treated with a chlorine solution).
6. Sampling	12 Months	Influent and Effluent sampling may be required once per year to ensure adherence to domestic strength wastewater standards.
7. General	At all times	Prohibit vehicular or equipment traffic on ground absorption field. Prohibit tillage (gardening) or other soil disturbance over ground absorption field. Practice water conservation to reduce waste water load on system. Do not permit entry or grease and non-domestic waste to system. Use of a garbage disposal is prohibited. Addition of chemical or biological additives has <u>not</u> been demonstrated to be necessary to maintain proper system function. Prevention of root intervention on lateral lines and trenches may be necessary on certain sites. Surface and groundwater diversion structures must be maintained. <u>Adherence to permitted flow rate.</u>

This system is permitted under S.L. 2014-120 for engineer flow reduction utilizing low flow fixtures and technologies, all of which must remain in use for the life of the applicable system. Neither the State nor any local government shall be liable for any damages by a system approved or permitted pursuant to this section.

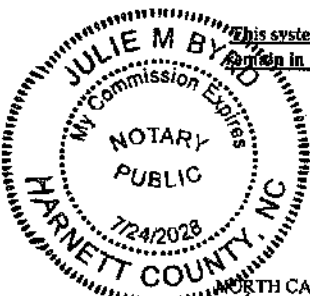

Kenneth Grodin
Signature of Property Owner
12/18/24
Date

NORTH CAROLINA Harnett County. I, a Notary Public of the County and State aforesaid, certify that
Kenneth Grodin Owner, Personally appeared before me this day and acknowledged the execution of the
foregoing instrument. Witness my hand and official stamp or seal, this 18th day of December 2024.

My commission expires 7/24/2028 Notary Public Julie M Byrd
WWDS 02/17

WAKE COUNTY DEPARTMENT OF ENVIRONMENTAL SERVICES WASTEWATER PERMIT

NO PERMIT(S) FOR CONSTRUCTION, LOCATION OR RELOCATION ACTIVITY SHALL BE ISSUED UNTIL AN AUTHORIZATION FOR WASTEWATER SYSTEM CONSTRUCTION AUTHORIZATION HAS BEEN ISSUED
PERMIT VOID IF NOT IN COMPLIANCE WITH ZONING REGULATIONS AND/OR IF SITE IS ALTERED OR INTENDED USE CHANGED

OPERATIONS PERMIT**PERMIT # WRP-116149-2024****APPLICATION DATE:** 01/03/2024**BLDG. PERMIT#:****PIN:** 0646162166**RECORDED:** Yes**TOWNSHIP:** 06 - Holly Springs**JURISDICTION:** Fuquay Varina**ZONING:** RA-CZD**APPLICANT:** Gemstone Homes
Chris Schiavone
206 RALEIGH ST**BUSINESS PHONE:** (919) 355-6549**HOME PHONE:****MOBILE PHONE:****HD USE:** 101A CONVENTIONAL ONE-FAMILY HOUSE**EXISTING USE:****SITE ADDRESS:** 3808 COBBLER VIEW WAY**SUBDIVISION:** MCLAURIN FARM**LOT:** 19**ACRES:** 0.53

DIRECTIONS: Take exit 293 for I-440 E/US-1/US-64 W toward Raleigh/Cary/Wake Forest Keep left at the fork to continue toward US-1 S/US-64 W Keep right at the fork to continue on Exit 293A, follow signs for US-1 S/US-64 W/Cary/Asheboro Keep left at the fork to continue toward US-1 S/US-64 W Keep left, follow signs for US-64 W/Apex/Sanford/Asheboro/US-1 S Keep left and merge onto US-1 S/US-64 W Take exit 95 toward Holly Springs/Fuquay-Varina Use any lane to turn left onto NC-55 E Turn right onto Avent Ferry Rd Turn left onto Cass Holt Rd Turn left onto Buckhorn Duncan Rd Turn left onto Burt Rd Destination will be on the left

Systems defined as either type III-b, III-g with a pump, IV, V or VI, in accordance with the North Carolina administrative code 15A NCAC 18a .1961, table V as adopted by reference in the "Regulations Governing Wastewater Treatment Dispersal Systems in Wake County", requires Wake County Environmental Services to conduct periodic inspections of the system type pursuant to 15A NCAC 18a. 1961 (j). Fees for these inspections will be charged as per the approved Fee Schedule. In addition, all systems are to be operated and maintained as specified in 15A NCAC 18A .1961. This permit is based in part on information provided by the homeowner and/or his/her representative in the application submitted for this permit. The Environmental Health Specialist is not responsible for false or misleading information contained in the application. The environmental health specialist is also not responsible for concealed conditions on the property or for statements in this report that may have resulted from false or misleading statements provided to him/her in the application. Neither Wake County nor the Environmental Health Specialist warrants that the septic tank system will continue to function satisfactorily in the future or that the water supply will remain potable.

OPERATION PERMIT VALID FOR: No Expiration**INSTALLED BY:** BRANTLEY, CORY - 1036 - IV**PROPRIETARY SYSTEM:** EZ1203HG - EZFlow EZ 1203H Geo**PRETREATMENT SYSTEM:****SYSTEM TYPE INSTALLED:** III G**OPERATION PERMIT: STATUS:** Issued**ISSUED BY:** Daniel Potts**ISSUED DATE:** 05/21/2024

SEPTIC TANK: David Brantley & Sons - STB-323 - 1250 gallons

DATE OF MANUFACTURE: 12/29/2023**FILTER:** Other**GREASE TRAP:****DATE OF MANUFACTURE:****FILTER:****DOSING PUMP TANK:****DATE OF MANUFACTURE:****FILTER:****CC1:****ETM1:****CC2:****ETM2:**

RECIRCULATION TANK:

CC1:

ETM1:

CC2:

DATE OF MANUFACTURE:

ETM2:

SEPTIC TANK ELEVATION: 4.00

GREASE TRAP ELEVATION:

DOSING PUMP TANK ELEVATION:

RECIRCULATION TANK ELEVATION:

DISTRIBUTION DEVICE ELEVATION: 5

INSTALLED TRENCH DEPTH	INSTALLED AGGREGATE DEPTH	INSTALLED TRENCH LENGTH	INSTALLED TRENCH BOTTOM ELEVATION
18	12	70	6.58
18	12	70	6.91
18	12	70	7.33
18	12	70	7.83
18	12	70	8.25

ACTUAL PRESSURE HEAD:

ACTUAL FLOW RATE:

ACTUAL DOSE VOLUME: 0

SPECIFIC OPERATION REQUIREMENTS:

- System designed for 4 bedroom residence, having 480 gals/day.
- Site serviced by public water.
- Future Repair is a IIIG type system with a max trench depth of 18" and a 0.35 LTAR.

ISSUED BY:





DATE: 05/21/2024



IMPERVIOUS SURFACE AREA	
DESCRIPTION	AREA
HOUSE w/ PORCH	2,367 S.F.
SC PORCH/HVAC	129 S.F.
DRIVEWAY & WALKS	1,381 S.F.
TOTAL (PROPOSED)=	3,877 S.F.
*TOTAL (ALLOWED)=	6,000 S.F.

*BM 2923 PG 1842

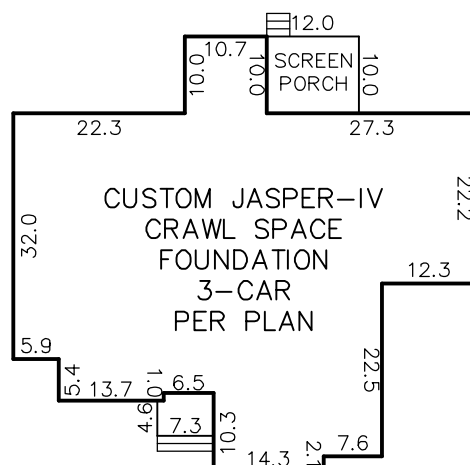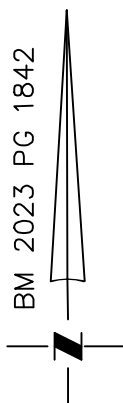



INSET
N.T.S.

SETBACKS: (BM 2023 PG 1842)

FRONT - 35'
SIDE - 15'
REAR - 30'
CORNER SIDE - 25'

PRIVATE OFFSITE
SEPTIC AND
ACCESS EASEMENT
FOR LOT 21

OPEN SPACE #2

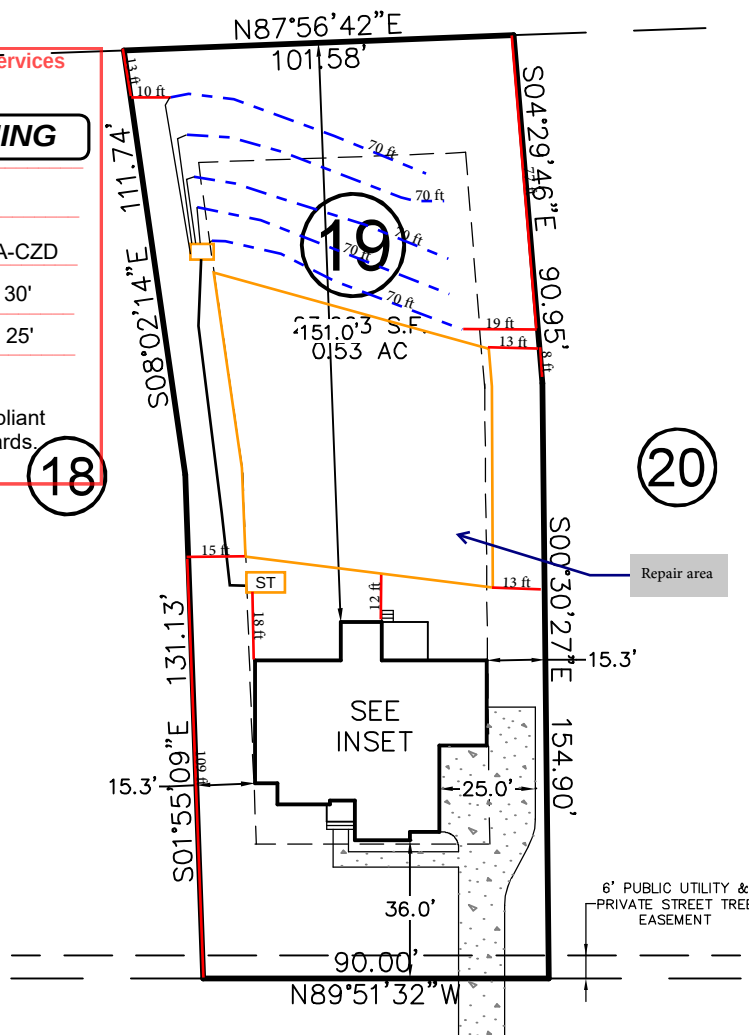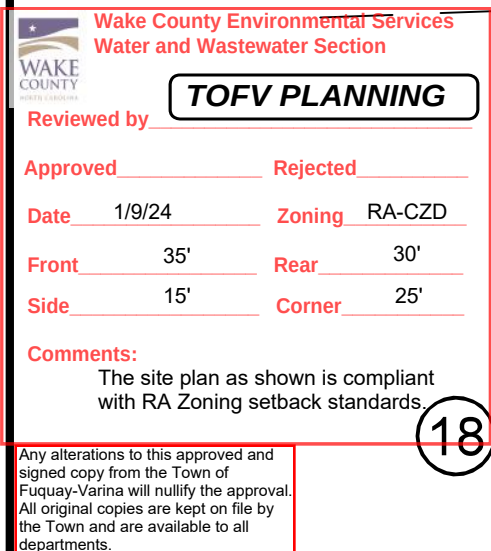


COBBLER VIEW WAY

50' PUBLIC R/W

THIS DRAWING DOES NOT
REFLECT AS-BUILT INFORMATION

PRELIMINARY PLAT
NOT FOR RECORDATION, CONVEYANCES, OR SALES.

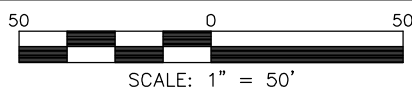

RESIDENTIAL LAND SERVICES, PLLC.

1917 Evans Road
Cary, North Carolina 27513
Phone (919) 378-9316
Firm License # P-0873

HOUSE LOCATION PLOT PLAN

FOR

#3808 COBBLEFR VFW WAY

LOT 19, McLAURIN FARM SUBDIVISION

Holly Springs Township, Wake County, North Carolina

PROPERTY OF: _____ GEMSTONE HOMES

PLAT BOOK 2023 PAGE 1842 DEED REFERENCE _____

DRAWN: JWW

SURVEYED: N/A

CHECKED: DMR

DATE: NOVEMBER 10, 2023



Health & Human Services

☎ 919 856 5700

Onsite Water Protection
P.O. Box 550 • Raleigh, NC 27602
336 Fayetteville St. • Raleigh, NC 27601
wake.gov

December 13, 2024

REQUIREMENTS TO COMPLETE YOUR ENGINEERED FLOW REDUCTION SYSTEM

Dear Sir/Madam:

Enclosed is your approved Engineer Flow Reduction plan as permitted under Session Law 2014-120 Section 53, and the "Engineer Flow Reduction Sewage Disposal System Maintenance Information Sheet". **"Neither the State nor local health department shall be liable for any damages caused by an engineered system approved or permitted pursuant to Session Law 2014-120 Section 53."**

To complete your permit:

- **System Installation** - A contractor **CERTIFIED** by the State of North Carolina and **REGISTERED** in Wake County, must be used to install your system, if applicable.
- **System Components** - All portions of the engineered design plans shall be completed using only materials specified in the engineered design plans.
- **Engineer Certification** - The engineer must certify that the design plans have been completed to the specifications in the approved design and provide an engineer certification letter to Wake County that is **SEALED, SIGNED, AND DATED** stating as much.
- **Alternative Sewage Disposal System Maintenance Schedule** - this document must be signed, notarized, and recorded at the Wake County Register of Deeds Office. A copy of the recorded document must be submitted to Wake County before your permit can be finalized.

A copy of the "Wake County Well and Septic System Owner's Guide", which contains information essential to the long-term performance of this wastewater disposal system, must be forwarded to the owner or user of the system, if other than yourself.

ANY PROPOSED MODIFICATION TO THE APPROVED PLANS MUST BE COORDINATED WITH YOUR DESIGN ENGINEER.

Please call (919) 480-9998 or email at CORY.LARSEN@wake.gov if you have any questions.

Sincerely,

A handwritten signature in blue ink that reads "Cory Larsen".

CORY LARSEN, PE
Environmental Engineer

***** CA PART A - D *****

WAKE COUNTY DEPARTMENT OF ENVIRONMENTAL SERVICES WASTEWATER PERMIT

NO PERMIT(S) FOR CONSTRUCTION, LOCATION OR RELOCATION ACTIVITY SHALL BE ISSUED UNTIL AN AUTHORIZATION FOR WASTEWATER SYSTEM CONSTRUCTION AUTHORIZATION HAS BEEN ISSUED

PERMIT VOID IF NOT IN COMPLIANCE WITH ZONING REGULATIONS AND/OR IF SITE IS ALTERED OR INTENDED USE CHANGED

CONSTRUCTION AUTHORIZATION PERMIT

PERMIT # WRP-135672-2024

APPLICATION DATE: 11/06/2024

BLDG. PERMIT#:

PIN: 0646162166

RECORDED: Yes

TOWNSHIP: 06 - Holly Springs

JURISDICTION: Fuquay Varina

ZONING: RA-CZD

APPLICANT: Gemstone Homes
206 RALEIGH ST
FUQUAY VARINA, 27526

BUSINESS PHONE: (919) 355-6549

HOME PHONE:

MOBILE PHONE:

HD USE: 439D RESIDENTIAL OUTDOOR INGROUND POOL **EXISTING USE:** 101A CONVENTIONAL ONE-FAMILY HOUSE

SITE ADDRESS: 3808 COBBLER VIEW WAY

SUBDIVISION: MCLAURIN FARM

LOT: 19

ACRES: 0.53

DIRECTIONS: Take exit 293 for I-440 E/US-1/US-64 W toward Raleigh/Cary/Wake Forest Keep left at the fork to continue toward US-1 S/US-64 W Keep right at the fork to continue on Exit 293A, follow signs for US-1 S/US-64 W/Cary/Asheboro Keep left at the fork to continue toward US-1 S/US-64 W Keep left, follow signs for US-64 W/Apex/Sanford/Asheboro/US-1 S Keep left and merge onto US-1 S/US-64 W Take exit 95 toward Holly Springs/Fuquay-Varina Use any lane to turn left onto NC-55 E Turn right onto Avent Ferry Rd Turn left onto Cass Holt Rd Turn left onto Buckhorn Duncan Rd Turn left onto Burt Rd Destination will be on the left

Contractors shall install system on contour. See attached SITE PLAN for wastewater system design and well location. No underground utilities, water lines or sprinklers systems may be located in the original system, or permit areas. A septic tank filter with two risers for access is required. The wastewater system shall not be covered or placed into use until inspected by the Wake County Department of Environmental Services and Operations Permit issued. An Accepted Status System may be used in place of conventional system, if it can be placed in the permitted/authorized trench footprint (except reduction in line length and/or number as allowed for in approval) and the installation in accordance with the accepted system approval, without unauthorized product alteration. If permit required use of an Accepted Status System, substitution with another accepted status system may be made, as long as no changes are necessary in the location of each nitrifications line (including any increase in line length), trench depth or effluent distribution method. If changes are necessary, prior approval by this office is required before system installation. Maximum depth of line is calculated using the downhill side of the trench and includes slope correction.

CONSTRUCTION AUTHORIZATION PERMIT VALID FOR: Five Years

CONSTRUCTION AUTHORIZATION PERMIT: CA STATUS: Issued

BY: Cory Larsen

DATE: 12/13/2024

CA VALID FOR: Five Years

DESIGN FLOW: 360 GALLONS

BASEMENT:

BASEMENT FIXTURES:

SEPTIC TANK: EX. 1200 GAL

DOSING PUMP TANK:

GREASE TRAP:

RECIRCULATION PUMP TANK:

SEPTIC TANK FILTER:

DOSING PUMP TANK FILTER:

GREASE TRAP FILTER:

RECIRCULATION PUMP TANK FILTER:

PROPOSED SYSTEM: EX. DRAINFIELD

EXISTING SYSTEM: Yes

DRAINFIELD SQ. FT: 1,050

AGGREGATE DEPTH:

MAX. TRENCH DEPTH:

DISTRIBUTION DEVICE:

TRENCH #: **TRENCH LENGTH:** FEET **TRENCH WIDTH:** **TOTAL TRENCH LENGTH:** 350 FEET

CENTER SPACING:**PRETREATMENT:****SUBFIELDS #:****PUMP TDH:****MINIMUM SOIL COVER:****APPROVAL #:****PUMP DESIGN FLOW:****ZONE VALVE:** No**ASDMS REQUIRED:** Yes**LINE OF CREDIT REQUIRED:** No**OPERATOR REQUIRED:** No**P.E. SIGN OFF/ASBUILT REQUIRED:** Yes**TRIPARTY AGREEMENT REQUIRED:** No**SPECIFIC CONSTRUCTION AUTHORIZATION REQUIREMENTS:**

PERMIT IS ISSUED FOR ENGINEERED FLOW REDUCTION ON FUTURE REPAIR SYSTEM TO ACCOMODATE FUTURE POOL.

THIS PERMIT IS FOR A FOUR (4) BEDROOM (MAXIMUM OCCUPANCY OF 8) DWELLING WITH 360 GALLONS DAILY FLOW USING ENGINEERED FLOW REDUCTION. EXISTING INITIAL SYSTEM IS AN EQUAL LINE LENGTH PRESSURE MANIFOLD SYSTEM PUMPING TO 5 DRAINLINES. (NOTE THAT INITIAL SYSTEM IS SIZED ON UNREDUCED FLOW OF 480 GPD.) REPAIR SYSTEM IS AN UNEQUAL LINE LENGTH PRESSURE MANIFOLD WITH 3 SHALLOW-PLACED DRAINLINES [50% REDUCTION PPBPS PRODUCT – HORIZONTAL INSTALLATION] AND 18" TRENCH BOTTOM. REPAIR SYSTEM PERMITTED AS SHALLOW-PLACEMENT, WHICH WILL REQUIRE IMPORTED SOIL COVER AT THE TIME OF INSTALLATION. 1200 GALLON SEPTIC TANK HAS BEEN INSTALLED AND 1200 GALLON PUMP TANK REQUIRED AT TIME OF REPAIR. FOUNDATION DRAIN ALLOWED.

WHEN INSTALLING SYSTEM, PLEASE MAINTAIN ALL REQUIRED SETBACKS. DO NOT DISTURB OR REMOVE ANY SOIL IN INITIAL OR REPAIR AREAS. MUST MAINTAIN REQUIRED EMERGENCY STORAGE IN PUMP TANK. A NEMA 4X CONTROL PANEL WITH TWO BREAKERS, TWO POWER SUPPLIES, ELAPSED TIME METER AND CYCLE COUNTER IS REQUIRED. IF FLAGS ARE MISSING, CALL DESIGNER TO RE-FLAG. THIS SYSTEM IS DESIGNED BY AN ENGINEER AND MUST BE INSTALLED PER THE DESIGN, INCLUDING THE USE OF THE MATERIALS SPECIFIED IN THE DESIGN. ANY DEVIATION MUST BE APPROVED BY THE ENGINEER OR WAKE COUNTY PRIOR TO SYSTEM INSTALLATION.

WASTEWATER SYSTEM AND REPAIR PERMITTED USING FLOW RATE PROVIDED BY A PROFESSIONAL ENGINEER PURSUANT TO SESSION LAW 2014-120 SECTION 53. FLOW RATES PROVIDED BY A PROFESSIONAL ENGINEER PURSUANT TO SESSION LAW 2014-120 SECTION 53 ARE NOT SUBJECT TO REVIEW BY THIS DEPARTMENT FOR ACCURACY OR CONFORMANCE TO STATE AND LOCAL REGULATIONS. PROFESSIONAL ENGINEER ASSUMES ALL LIABILITY FOR SYSTEM FAILURES RELATED TO FLOWS IN EXCESS OF DESIGN FLOW. NEITHER THE STATE NOR LOCAL HEALTH DEPARTMENT SHALL BE LIABLE FOR ANY DAMAGES CAUSED BY AN ENGINEERED SYSTEM APPROVED OR PERMITTED PURSUANT TO SESSION LAW 2014-120 SECTION 53.

ALTERNATIVE SEWAGE DISPOSAL SYSTEM MAINTENANCE SCHEDULE MUST BE SIGNED, NOTARIZED AND RECORDED AT THE WAKE COUNTY REGISTER OF DEEDS OFFICE. ENGINEER CERTIFICATION OF REQUIRED FIXTURE INSTALLATION ARE REQUIRED PRIOR TO ISSUANCE OF OPERATION PERMIT. PLEASE CONTACT WAKE COUNTY IF ANY QUESTIONS OR PROBLEMS ARISE PRIOR TO INSTALLATION.

Issued By:**Date:** 12/13/2024

HOMEOWNER GUIDE FOR UTILIZATION AND MAINTENANCE OF ON-SITE WASTEWATER DISPOSAL SYSTEMS

What is an On-site Wastewater Disposal System?

There are a number of different types of on-site wastewater disposal systems each designed for your specific site conditions. However, there are several system components that are common to most systems. These include the following:

1. **A septic tank** - a concrete tank that is designed to receive wastewater from the house and to provide a degree of pretreatment for the waste, chiefly through removal of some of the solids in the waste. Note that these solids accumulate over time and necessitate periodic pumping of the septic tank. Currently septic tanks are equipped with two access risers (normally constructed of concrete) which are designed to be at least 6 inches above the ground surface to prevent surface and shallow groundwater from entering the septic tank and to provide access for maintenance. **Care must be taken not to damage or cover these risers so that water intervention can be prevented, and the tank can be accessed for maintenance.**
2. **In some installations, a pump tank** - a concrete tank, very similar to the septic tank, which contains a pump along with the associated controls/componentry. The pump tank and pump is designed to receive effluent from the septic tank, and pump the wastewater to a disposal field located at a higher elevation and/or to a pressurized distribution network in the disposal field. **The pump tank also has an access riser which must be protected in a similar manner to that indicated for the septic tank.** Servicing of the pump tank components often necessitates the assistance of a professional such a septic tank installer or Certified Subsurface System Operator. The latter is required for operation and maintenance of certain types of systems.
3. **A disposal field** - a series of subsurface trenches and lines that are designed to distribute the wastewater into the soil and provide for the ultimate treatment and disposal of the wastewater. There are numerous variations on the design of the disposal field, related chiefly to the type of system chosen, site constraints, etc. Dependent on the type of disposal system, you may have to maintain a contract with a Certified Subsurface System Operator for operation and maintenance of your wastewater disposal system.

Utilization of Your Wastewater Disposal System

In order to obtain the maximum efficiency and life expectancy from your system, the following simple procedures must be adhered to:

1. **Practice water conservation.** This can include many practical considerations such as not leaving the water running while you brush your teeth, not overfilling the tub, limiting time in the shower, not replacing low flow fixtures with those of higher flows, over rinsing dishes (allow the dishwasher to do its job), immediate repair of any leaking fixtures, running washing machines and dishwashers only when full, etc.

NOTE: Washing machines generate significant volumes of wastewater. As a result, laundry activities should be spread over the week as opposed to accumulating all of laundry until the weekend.

2. **Do not utilize your wastewater disposal system as a trash can by dumping nondegradables down your drains or toilet.** These include cigarette butts, sanitary products, grease, plastics, disposable diapers, etc. Avoid use of garbage disposals. Do not retrofit garbage disposals unless the system is specifically permitted for their use. Also, do not dump harmful chemicals down the drain. These include petroleum products, paint thinner, paint, pesticides, antifreeze, etc.

Maintenance of Your Wastewater Disposal System

Every wastewater disposal system requires maintenance in order to function properly. The specific maintenance required is related to the type of system. The following are general considerations that apply to all systems.

1. **Protect your wastewater disposal system components including the tanks, access risers, disposal field and associated components.** Do not drive or park on any portion of the system. The area over the disposal field should be left undisturbed with the grass cover being maintained as you would your lawn. Location of trees and shrubs on or in close proximity to the disposal field is not recommended since roots may clog or damage your drain lines. Additionally, great care must be exercised when considering the addition of any structure(s) to the site. The location of any appurtenances cannot encroach on the installation or repair areas for your system. It is not recommended that irrigation systems be located in proximity to the disposal system since their construction can cause system damage and/or result in additional hydraulic load on the disposal field.
2. **Protect the system from excess surface and shallow groundwater.** The land surface on and around the wastewater disposal system should be landscaped to shed rainfall and runoff and prevent ponding. Be sure that foundation drains, runoff from roofs and drives, etc. are diverted away from the disposal system.
3. **Regularly have the septic tank/pump tank pumped and cleaned by a permitted septage hauler.** Although the necessary frequency of pumping varies with the

household, most tanks need pumping at a frequency of 3-5 years and at any time solids occupy one-fourth to one-third of the septic tank liquid depth.

Note that all septic tanks being currently installed incorporate an effluent filter within the outlet compartment of the septic tank. This filter is to be cleaned anytime the septic tank is pumped. If plumbing becomes sluggish, this filter should be checked. If filter service is found.

4. **Be alert to warning signs that your system may not be functioning properly.** These include sewage surfacing over the disposal system, sewage backups/slow draining in the house, lush growth over the disposal system, sewage odors, etc.
5. **Do not make or allow repairs to your system unless all necessary permits are obtained from Wake County Onsite Water Protection Division.**
6. **Commercial additives for septic tank systems** - It has generally not been demonstrated that these additives enhance the function of septic systems or reduce the need for tank pumping and other necessary maintenance.
7. **Special maintenance considerations** - As already alluded to, some of the more complex wastewater disposal systems require that you retain/maintain the services of a Certified Wastewater System Operator in order to comply with Laws and Rules and maintain a valid operation permit for your system. In Wake County this maintenance requirement should be recorded with Register of Deeds if applicable.

Where Do I Obtain Information and Assistance?

If you are purchasing a new home, you should request a copy of your wastewater system permit from the builder/seller along with information regarding any special maintenance requirements. You may also obtain information and assistance from the **Wake County Onsite Water Protection Division**, 336 Fayetteville Street, Raleigh, NC 27602. Telephone (919) 856-5700.



PRESSURE MANIFOLD SYSTEMS

A Pressure Manifold System is one of several types of septic systems approved for use in Wake County. The Pressure Manifold System, while somewhat more expensive to install, is a flexible and high-quality method of wastewater disposal. A pump doses a pressure distribution manifold that disperses the effluent evenly to each trench. Dosed systems are more common for larger flows. The manifold can be constructed with different size taps to accommodate different trench lengths. This allows for better utilization of the area on the lot. The pressure manifold can include valves or plugs that permit more control over trench loading or trench resting.

Experience and study have shown that pressure manifold systems require routine maintenance in order to function properly. Items 1, 4 and 6 are also recommended for conventional septic systems. The maintenance schedule frequency is as follows:

<u>System Component</u>	<u>Frequency</u>	<u>Maintenance</u>
1. Septic Tank	6-12 months 1-3 years	Check riser condition (must be accessible from ground surface), excess in/exfiltration, entry of water at riser, and solids accumulation. Check and clean septic tank filter. Pump septage when 1/3 to ¼ of the liquid capacity of the tank is occupied by solids.
2. Pump or Dosing Tank	6-12 months	Check riser conditions (must be accessible from ground surface), excess in/exfiltration, entry of water at riser, and solids accumulation. Pump sludge accumulation as required and when septic tank is pumped. Check pump(s), controls, floats, electrical connections, and alarm for proper operation. Wash (hose) sludge accumulation from pump housing.
3. Supply lines (Manifold)	6-12 months	Check for settling, pipe exposure and leakage.
4. Ground Absorption Field	1-4 weeks 6-12 months	Maintain vegetative cover (mow grass and remove weeds and brush). Check for settling, erosion and surfacing of effluent. Check site drainage, eliminate low or settled areas and divert surface or shallow groundwater movement around fields.
5. Pressure Manifold	6-12 months	Flush sludge from pressure manifold (any discharge sludge and effluent is to be treated with a chlorine solution). Check and reset pressure head.
6. General	At all times	Prohibit vehicular or equipment traffic on ground absorption field. Prohibit tillage (gardening) or other soil disturbance over ground absorption field. Practice water conservation to reduce wastewater load on system. Do not permit entry of grease and non-domestic waste to system. Use of a garbage disposal is <u>prohibited</u> . Addition of chemical or biological additives has <u>not</u> been demonstrated to be necessary to maintain proper system function. Prevention of root intervention on lateral lines and trenches may be necessary on certain sites. Surface and groundwater diversion structures must be maintained.

A certified operator may be required.

ALTERNATIVE SEWAGE DISPOSAL SYSTEM MAINTENANCE SCHEDULE

To Be Recorded In The Register Of Deed's Office In Wake County.

Owner/Grantor

Deedbook and Page

PIN No.

Date Installed

Subdivision Name

Lot No.

System Designed by

Installer

AN ALTERNATIVE OR NON-TRADITIONAL SEWAGE DISPOSAL SYSTEM USING AN ENGINEER DESIGNED FLOW RATE MODIFICATION PURSUANT TO SESSION LAW 2014-120 SECTION 53 HAS BEEN INSTALLED ON THIS PROPERTY. The design specifications and locations for alternative sewage disposal systems are specified or authorized in Regulations Governing Wastewater Treatment and Dispersal in Wake County effective November 21, 1988, amended effective May 23, 2002, October 27, 2011 and June 25, 2020. As A Condition Of Issuance Of This Improvements/Operation Permit, The Property Owner Hereby Grants The Wake County Department Of Environmental Services A Right Of Access To The System During Regular Working Hours For Purposes Of Monitoring Compliance With State And Local Regulations, Recorded Maintenance Agreements And Certified Operator Compliance. This permit requires the use of **pressure manifold distribution to a mode of subsurface wastewater dispersal**. Experience and study have shown that pressure manifold systems require routine maintenance in order to function satisfactorily. In as much as each system must be individually designed and sited, special maintenance requirements may apply to a specific installation; however, the following maintenance schedule is applicable to all pressure manifold systems. For additional information, technical assistance or if a malfunction of the system occurs, contact the Wake County Department of Environmental Services, Telephone: 919-856-7400.

<u>System Component</u>	<u>Frequency</u>	<u>Maintenance</u>
1. Septic Tank	6-12 months	Check riser condition (must be accessible from ground surface), excess in/exfiltration, entry of water at riser, and solids accumulation.
	1-3 years	Pump septage.
2. Pump/Dosing Tank	6-12 months	Check riser conditions (must be accessible from ground surface),excess in/exfiltration, entry of water at riser, and solids accumulation. Pump sludge accumulation as required and when septic tank is pumped. Check pump(s), controls, floats, electrical connections, and alarm for proper operation. Wash (hose) sludge accumulation from pump housing.
3. Supply lines	6-12 months	Check for settling, pipe exposure and leakage. Includes Manifold(s).
4. Drain Field(s)	1-4 weeks	Maintain vegetative cover (mow grass and remove weeds and brush).
	6-12 months	Check for settling, erosion and surfacing of effluent. Check site drainage, eliminate low or settled areas and divert surface or shallow groundwater movement around fields.
5. Pressure Manifold	6-12 months	Check and reset pressure head, flush sludge from pressure manifold (any discharge sludge and effluent is to be treated with a chlorine solution).
6. Sampling	12 Months	Influent and Effluent sampling may be required once per year to ensure adhearance to domestic strength wastewater standards.
7. General	At all times	Prohibit vehicular or equipment traffic on ground absorption field. Prohibit tillage (gardening) or other soil disturbance over ground absorption field. Practice water conservation to reduce waste water load on system. Do no permit entry or grease and non-domestic waste to system. Use of a garbage disposal is <u>prohibited</u> . Addition of chemical or biological additives has <u>not</u> been demonstrated to be necessary to maintain proper system function. Prevention of root intervention on lateral lines and trenches may be necessary on certain sites. Surface and groundwater diversion structures must be maintained. <u>Adherence to permitted flow rate.</u>

This system is permitted under S.L. 2014-120 for engineer flow reduction utilizing low flow fixtures and technologies, all of which must remain in use for the life of the applicable system. Neither the State nor any local government shall be liable for any damages by a system approved or permitted pursuant to this section.

Signature of Property Owner


Date

NORTH CAROLINA _____ County. I, a Notary Public of the County and State aforesaid, certify that _____ Owner, Personally appeared before me this day and acknowledged the execution of the foregoing instrument. Witness my hand and official stamp or seal, this ____ day of _____ 20 ____.

My commission expires _____ Notary Public _____

IMPERVIOUS SURFACE AREA	
DESCRIPTION	AREA
HOUSE w/ PORCH	2,367 S.F.
SC PORCH/HVAC	129 S.F.
DRIVEWAY & WALKS	1,381 S.F.
TOTAL (PROPOSED)=	3,877 S.F.
*TOTAL (ALLOWED)=	6,000 S.F.



*BM 2923 PG 1842

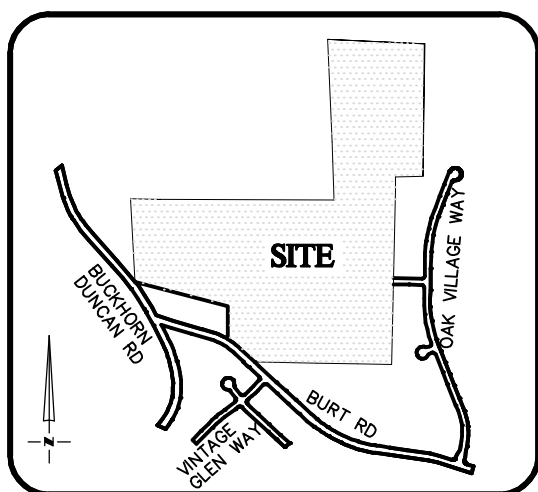


VICINITY MAP
Not To Scale

SETBACKS: (BM 2023 PG 1842)


FRONT - 35'
SIDE - 15'
REAR - 30'
CORNER SIDE - 25'

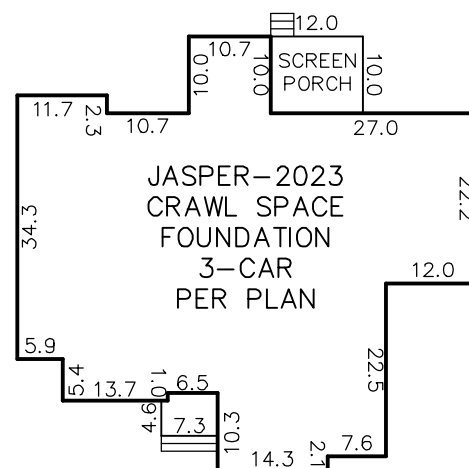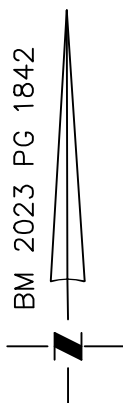

INSET
N.T.S.

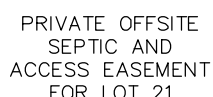

OPEN SPACE #2

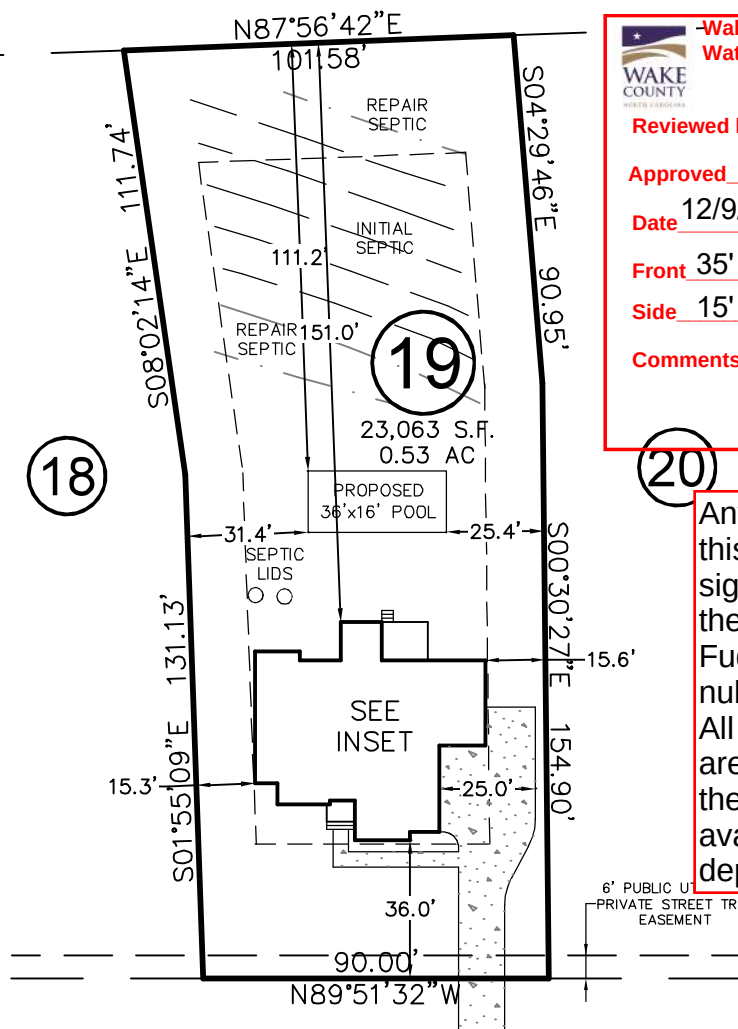

**-Wake County Environmental Services
Water and Wastewater Section**

TOFV PLANNING

Reviewed by

Approved

Rejected

Date 12/9/2024

Zoning RA-CZD

Front 35'

Rear 30'

Side 15'

Corner 25'

Comments: The site plan as shown is compliant with RA-CZD zoning setback standards.

Any alterations to this approved and signed copy from the Town of Fuquay-Varina will nullify the approval. All original copies are kept on file by the Town and are available to all departments.

REVISIONS			
REV. #	DATE	REVISED BY	COMMENT
REV. 1	12/4/24	JWW	ADDED REUSED SEPTIC AND POOL LOCATION

50' PUBLIC R/W

THIS PROPERTY MAY BE SUBJECT TO ANY AND ALL APPLICABLE DEED
RESTRICTIONS, EASEMENTS, RIGHT-OF-WAY, UTILITIES AND
RESTRICTIVE COVENANTS WHICH MAY BE OF RECORD OR IMPLIED

THIS DRAWING DOES NOT
REFLECT AS-BUILT INFORMATION

PRELIMINARY PLAT

NOT FOR RECORDATION, CONVEYANCES, OR SALES.



SCALE: 1" = 50'

RESIDENTIAL LAND SERVICES, PLLC.

1917 Evans Road
Cary, North Carolina 27513
Phone (919) 378-9316
Firm License # P-0873

HOUSE LOCATION PLOT PLAN

FOR

#3808 COBBLER VIEW WAY

LOT 19, McLAURIN FARM SUBDIVISION

Holly Springs Township, Wake County, North Carolina

PROPERTY OF: _____ GEMSTONE HOMES

PLAT BOOK 2023 PAGE 1842 DEED REFERENCE

DRAWN: JWW

SURVEYED: N/A

CHECKED: DMR

DATE: NOVEMBER 10, 2023

CA PART B

INITIAL:
4-Bedroom
LTAR: 0.35 gpd/ft²
Initial: Gravity-to-Innovative 25%
Reduction Status Product utilizing
lines 6-10 (350')
REPAIR:
3-Bedroom (Flow Reduction)
LTAR:0.35 gpd/ft²
Repair: Pump-to-PPBPS utilizing
line 4-5, 11 (172')

DATE

December 15, 2023

REVISION NO.

Original Submittal

PREPARED FOR :

Gemstone Homes
206 Raleigh Street
Fuquay-Varina, NC 27526

DATE

October 17, 2024

REVISION NO.

Revision 1

DATE

December 2, 2024

DATE

November 5, 2024

REVISION NO.

Revision 2

DATE

November 20, 2024

DATE

November 20, 2024

REVISION NO.

Revision 3

DATE

December 2, 2024

DATE

December 2, 2024

REVISION NO.

Master Set

DATE

December 2, 2024

SHEET NUMBER

1 of 5

McLaurin Farm

Lot 19

Overall Septic


MITCHELL ENVIRONMENTAL, PA

C-2917

1501 LAKESTONE VILLAGE LANE

SUITE 205

FUQUAY VARINA, NC 27526

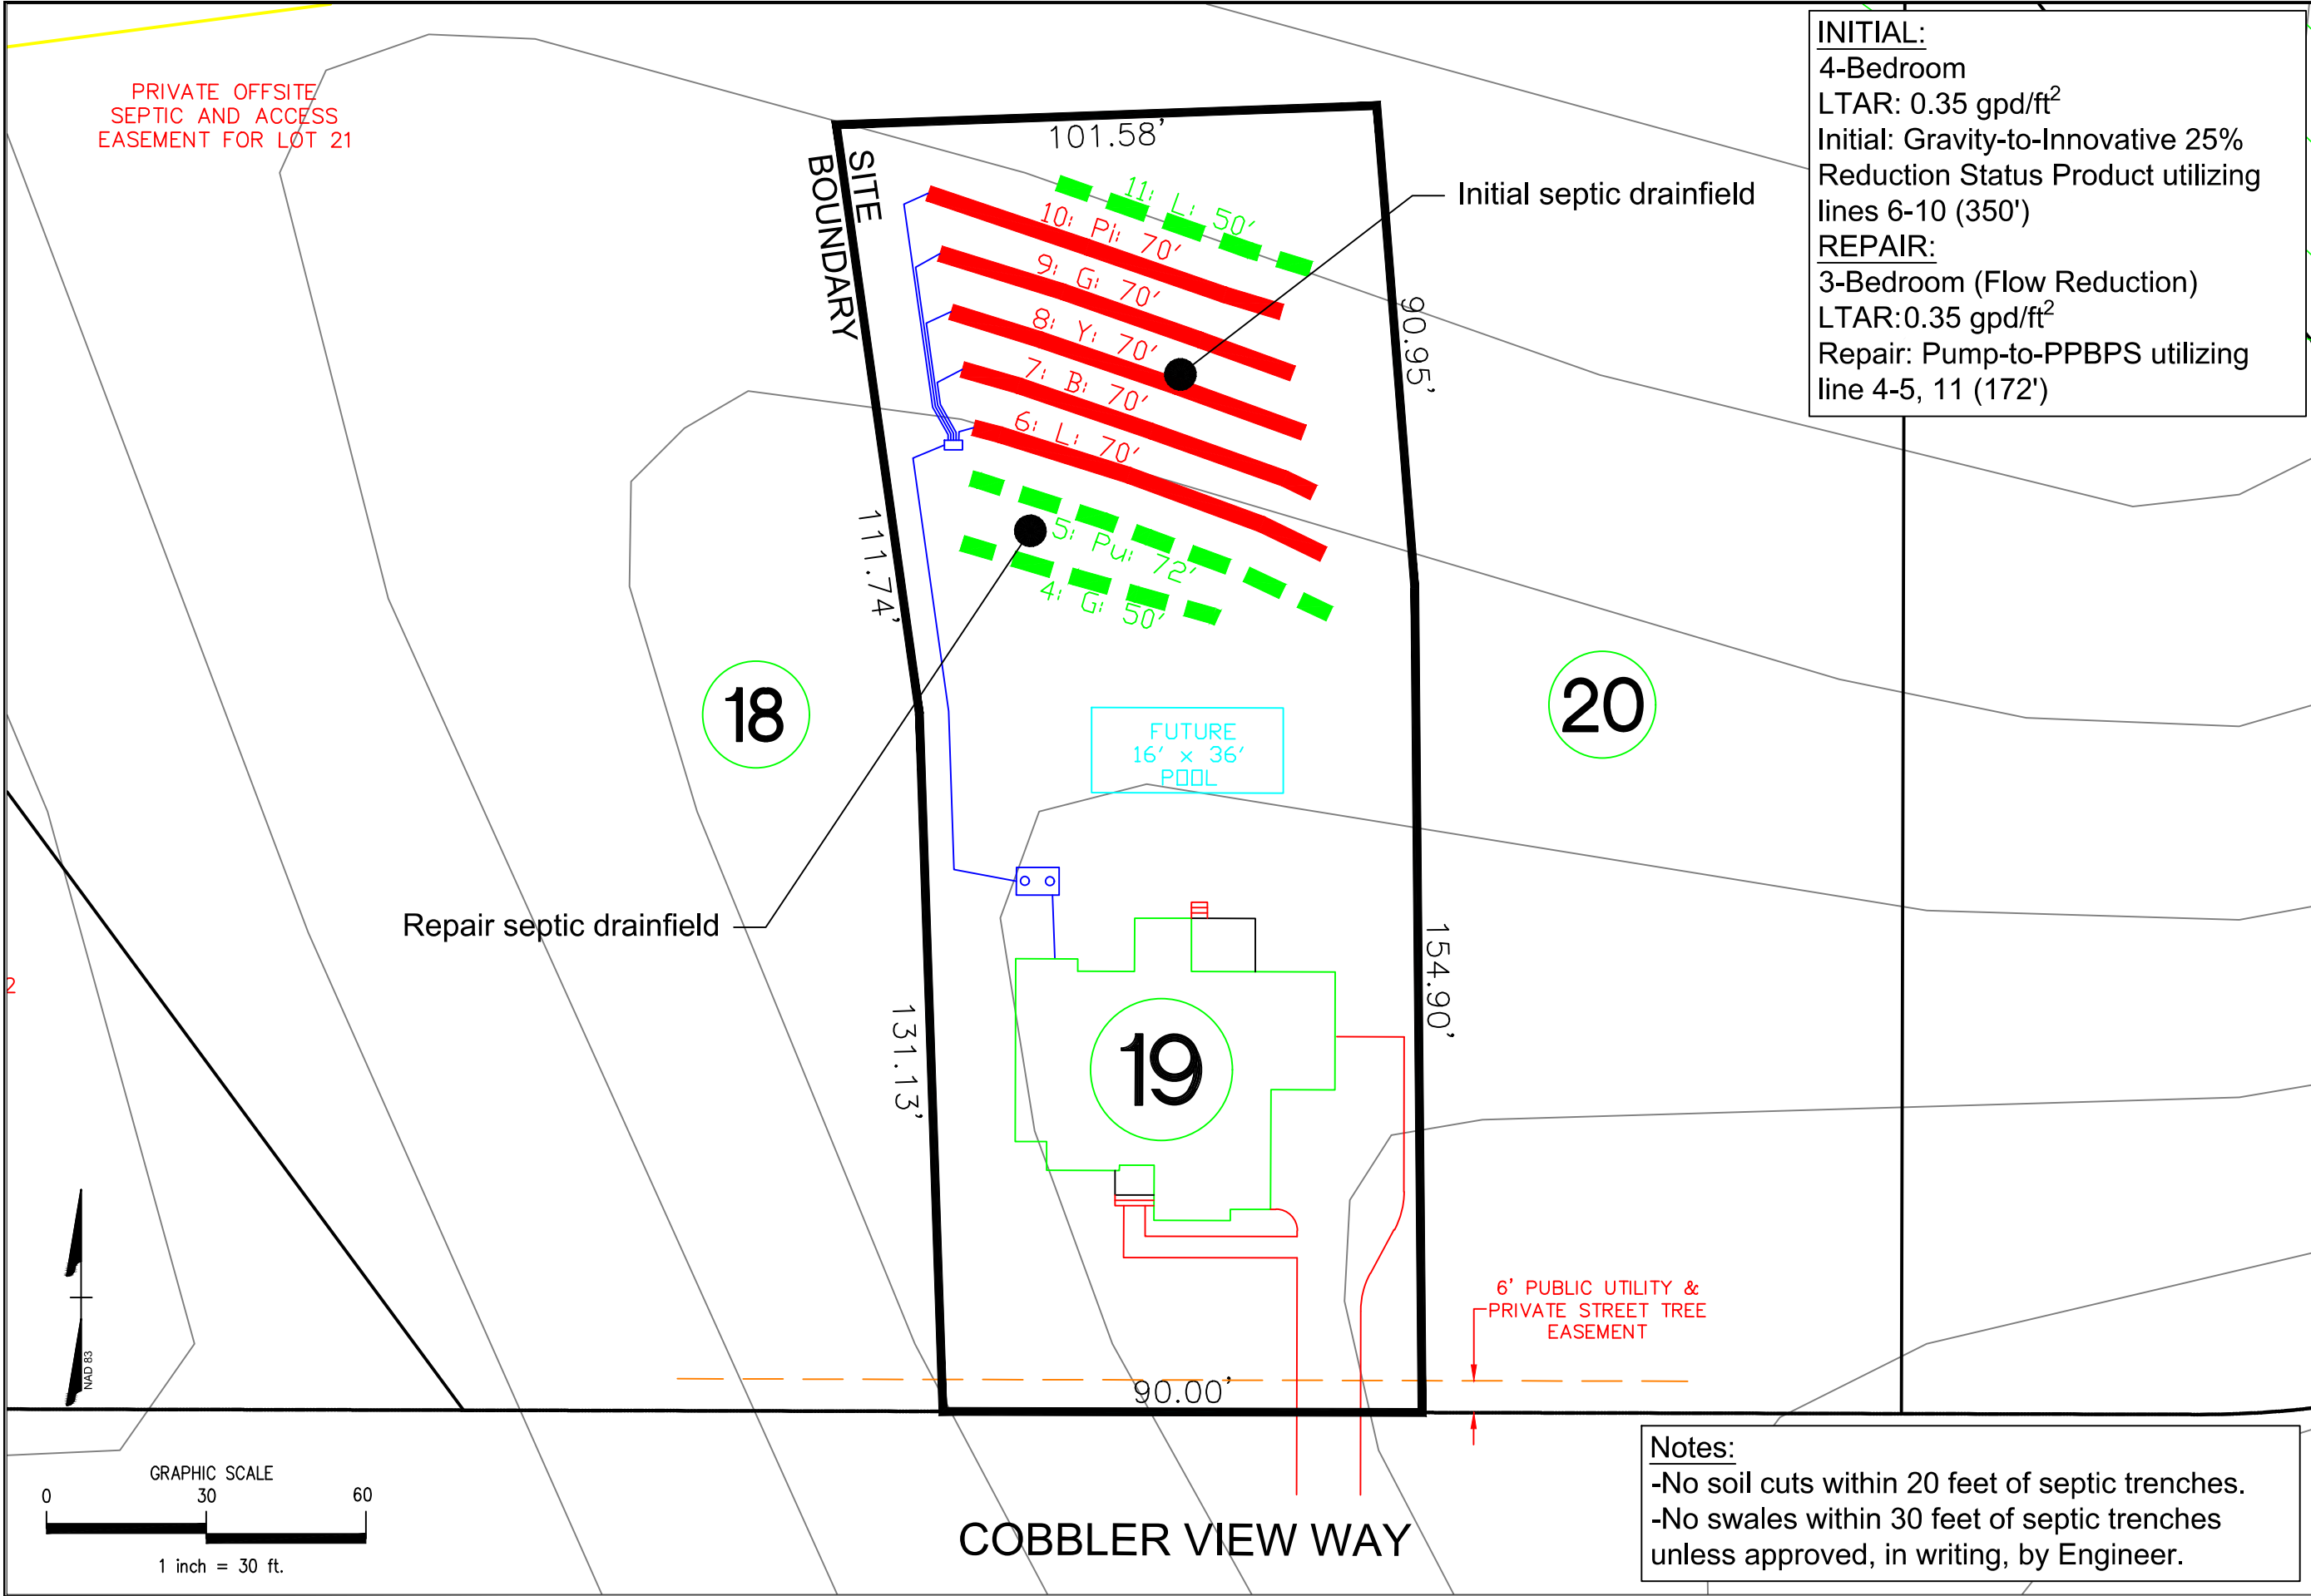

Mitchell Environmental, P.A.



SEPTIC SYSTEM DESIGN

for

McLAURIN FARM SUBDIVISION- LOT 19

Wake County, North Carolina

Submitted to:

Wake County

Department of Environmental Services

Wake County Office Building

336 Fayetteville Street, Suite 101

Raleigh, NC 27601

Prepared for:

Gemstone Homes

206 Raleigh Street


Fuquay-Varina, NC 27526

Prepared by:

Adam Aycock, EI

DATE: December 2, 2024

PROJECT NO.: 1323

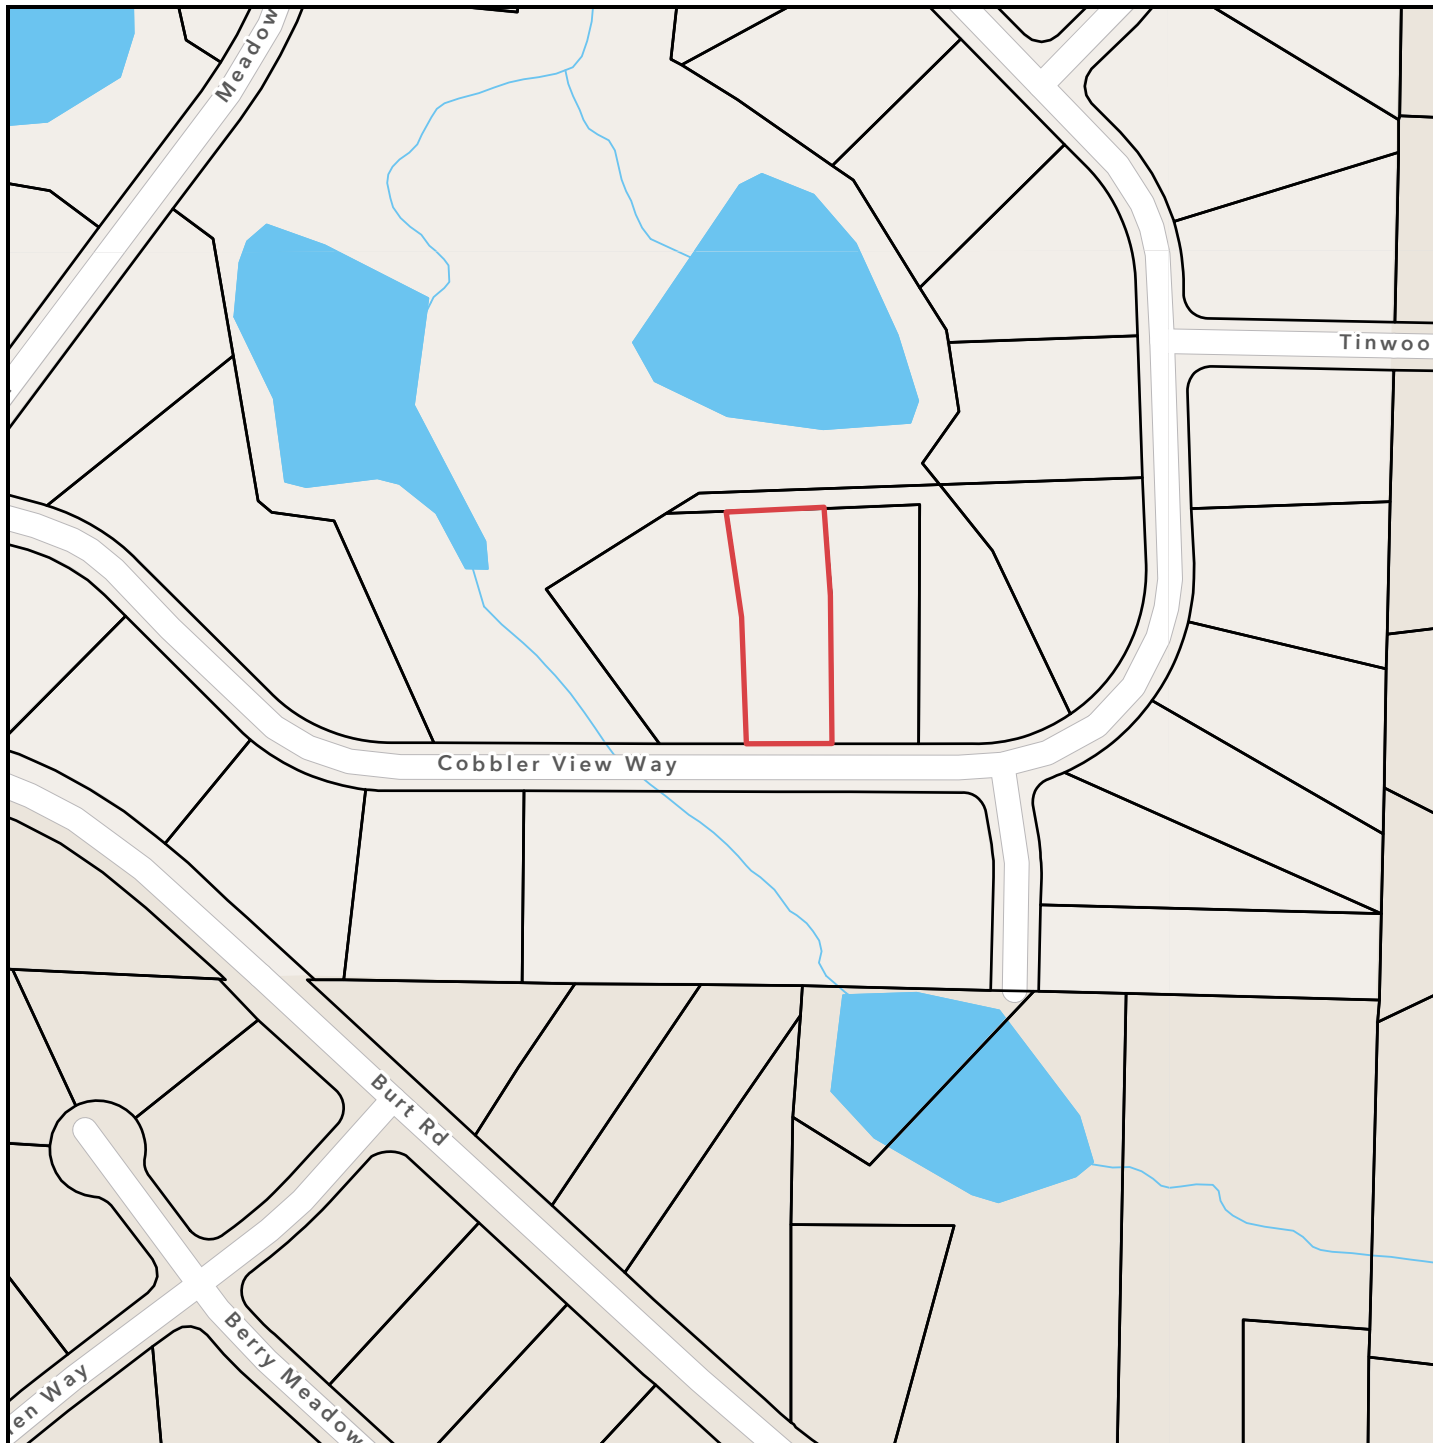

McLaurin Farm Lot 19 Vicinity Map

REID: 0510508
 PIN: 0646162166
 PIN Extension: 000
 Land Value: \$75000
 Total Value Assessed: \$75000
 Deed Acres: 0.53
 City: FUQUAY-VARINA
 Planning Jurisdiction: FV
 Township: Holly Springs
 Owner: GEMSTONE HOMES LLC
 Mailing Address 1: 206 RALEIGH ST
 Mailing Address 2: FUQUAY VARINA NC 27526
 Deed Book: 019495
 Deed Page: 00001
 Deed Date: 12/8/2023
 Land Class: Vacant
 Map Name: 0646 01
 Billing Class: Business
 Property Description: LO19 MCLAURIN FARM
 BM2023 -01842
 Address: 3808 COBBLER VIEW WAY
 Street Name: COBBLER VIEW WAY
 Old Parcel Number: --
 Total Structures: 1



0 100 200 400 ft
 1 inch equals 200 feet

Disclaimer

*iMaps makes every effort to produce and publish the most current and accurate information possible. However, the maps are produced for information purposes, and are **NOT** surveys. No warranties, expressed or implied, are provided for the data therein, its use, or its interpretation.*

McLaurin Farm Lot 19 Soils Map


REID: 0510508
PIN: 0646162166
PIN Extension: 000
Land Value: \$75000
Total Value Assessed: \$75000
Deed Acres: 0.53
City: FUQUAY-VARINA
Planning Jurisdiction: FV
Township: Holly Springs
Owner: GEMSTONE HOMES LLC
Mailing Address 1: 206 RALEIGH ST
Mailing Address 2: FUQUAY VARINA NC 27526
Deed Book: 019495
Deed Page: 00001
Deed Date: 12/8/2023
Land Class: Vacant
Map Name: 0646 01
Billing Class: Business
Property Description: LO19 MCLAURIN FARM
BM2023 -01842
Address: 3808 COBBLER VIEW WAY
Street Name: COBBLER VIEW WAY
Old Parcel Number: --
Total Structures: 1



0 25 50 100 ft
1 inch equals 50 feet


Disclaimer

*iMaps makes every effort to produce and publish the most current and accurate information possible. However, the maps are produced for information purposes, and are **NOT** surveys. No warranties, expressed or implied, are provided for the data therein, its use, or its interpretation.*

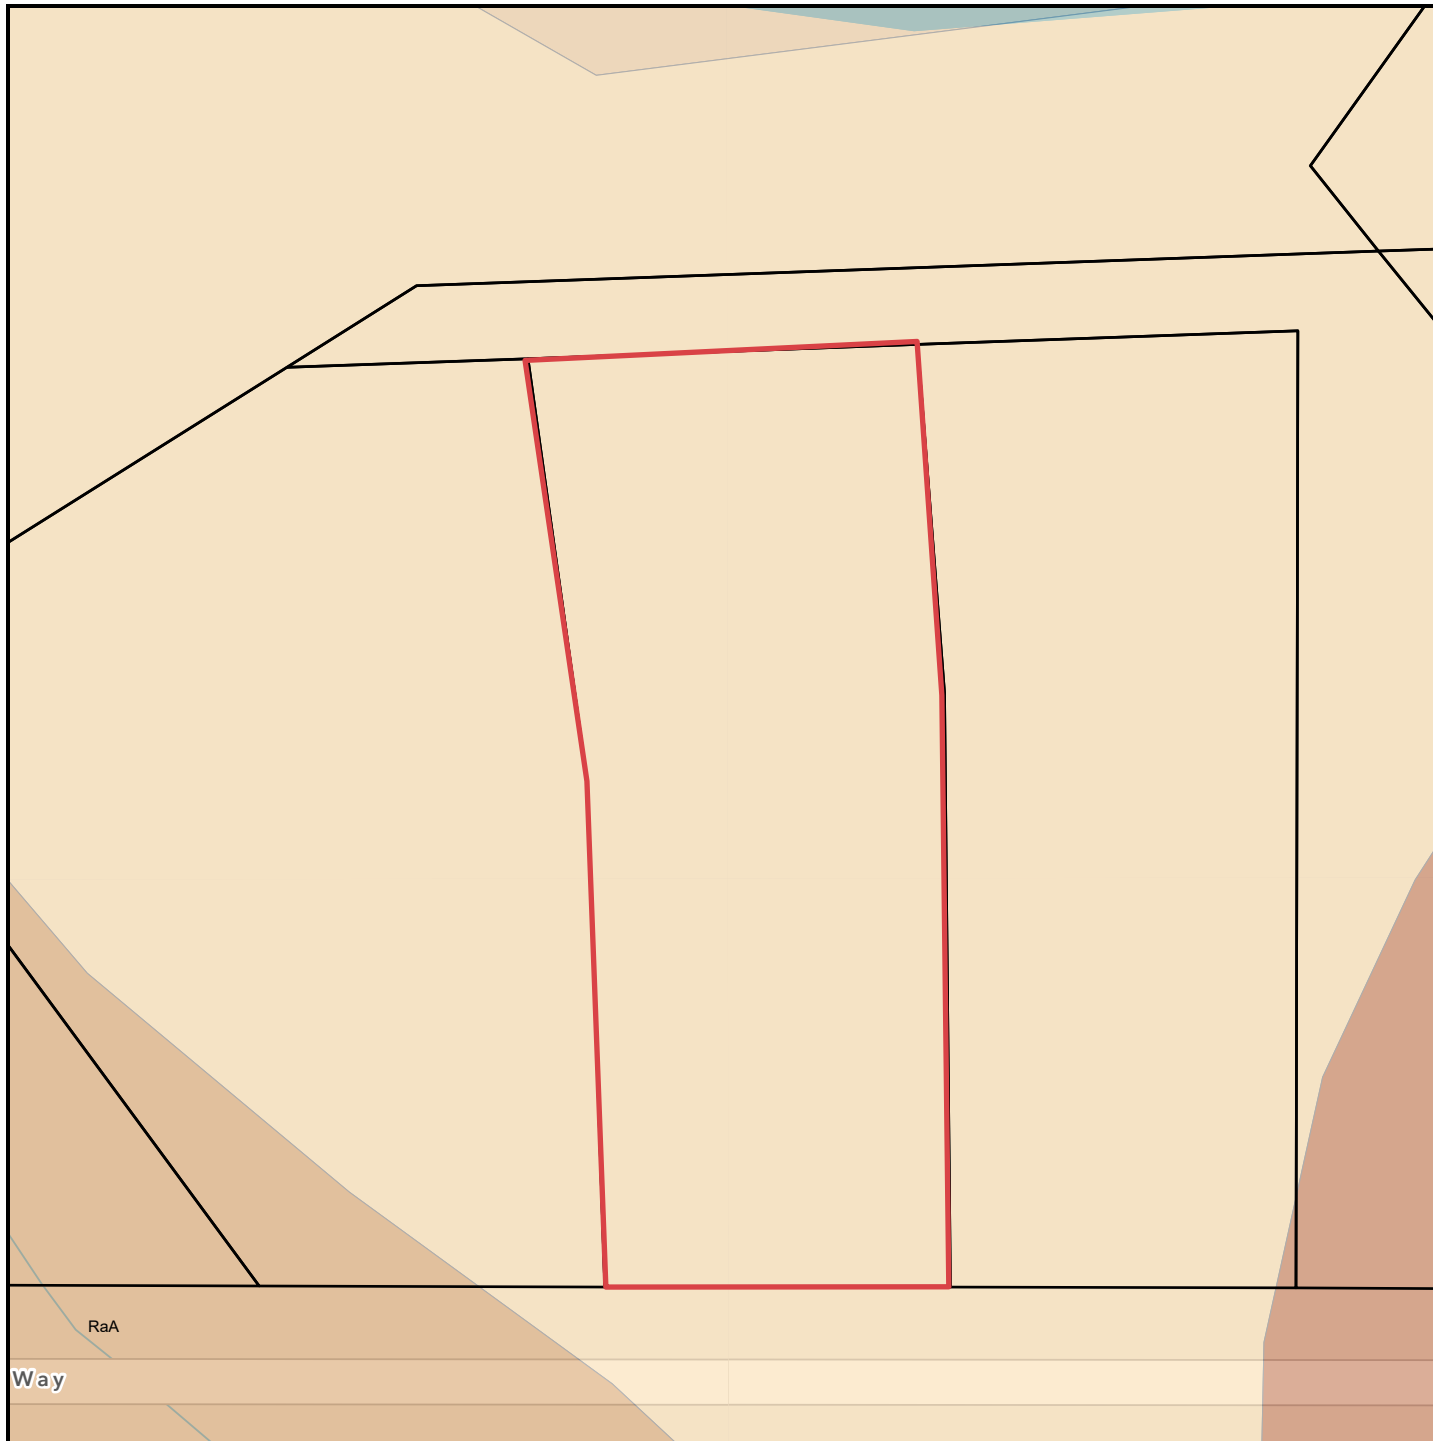

McLaurin Farm Lot 19 Topo Map

REID: 0510508
PIN: 0646162166
PIN Extension: 000
Land Value: \$75000
Total Value Assessed: \$75000
Deed Acres: 0.53
City: FUQUAY-VARINA
Planning Jurisdiction: FV
Township: Holly Springs
Owner: GEMSTONE HOMES LLC
Mailing Address 1: 206 RALEIGH ST
Mailing Address 2: FUQUAY VARINA NC 27526
Deed Book: 019495
Deed Page: 00001
Deed Date: 12/8/2023
Land Class: Vacant
Map Name: 0646 01
Billing Class: Business
Property Description: LO19 MCLAURIN FARM
BM2023 -01842
Address: 3808 COBBLER VIEW WAY
Street Name: COBBLER VIEW WAY
Old Parcel Number: --
Total Structures: 1

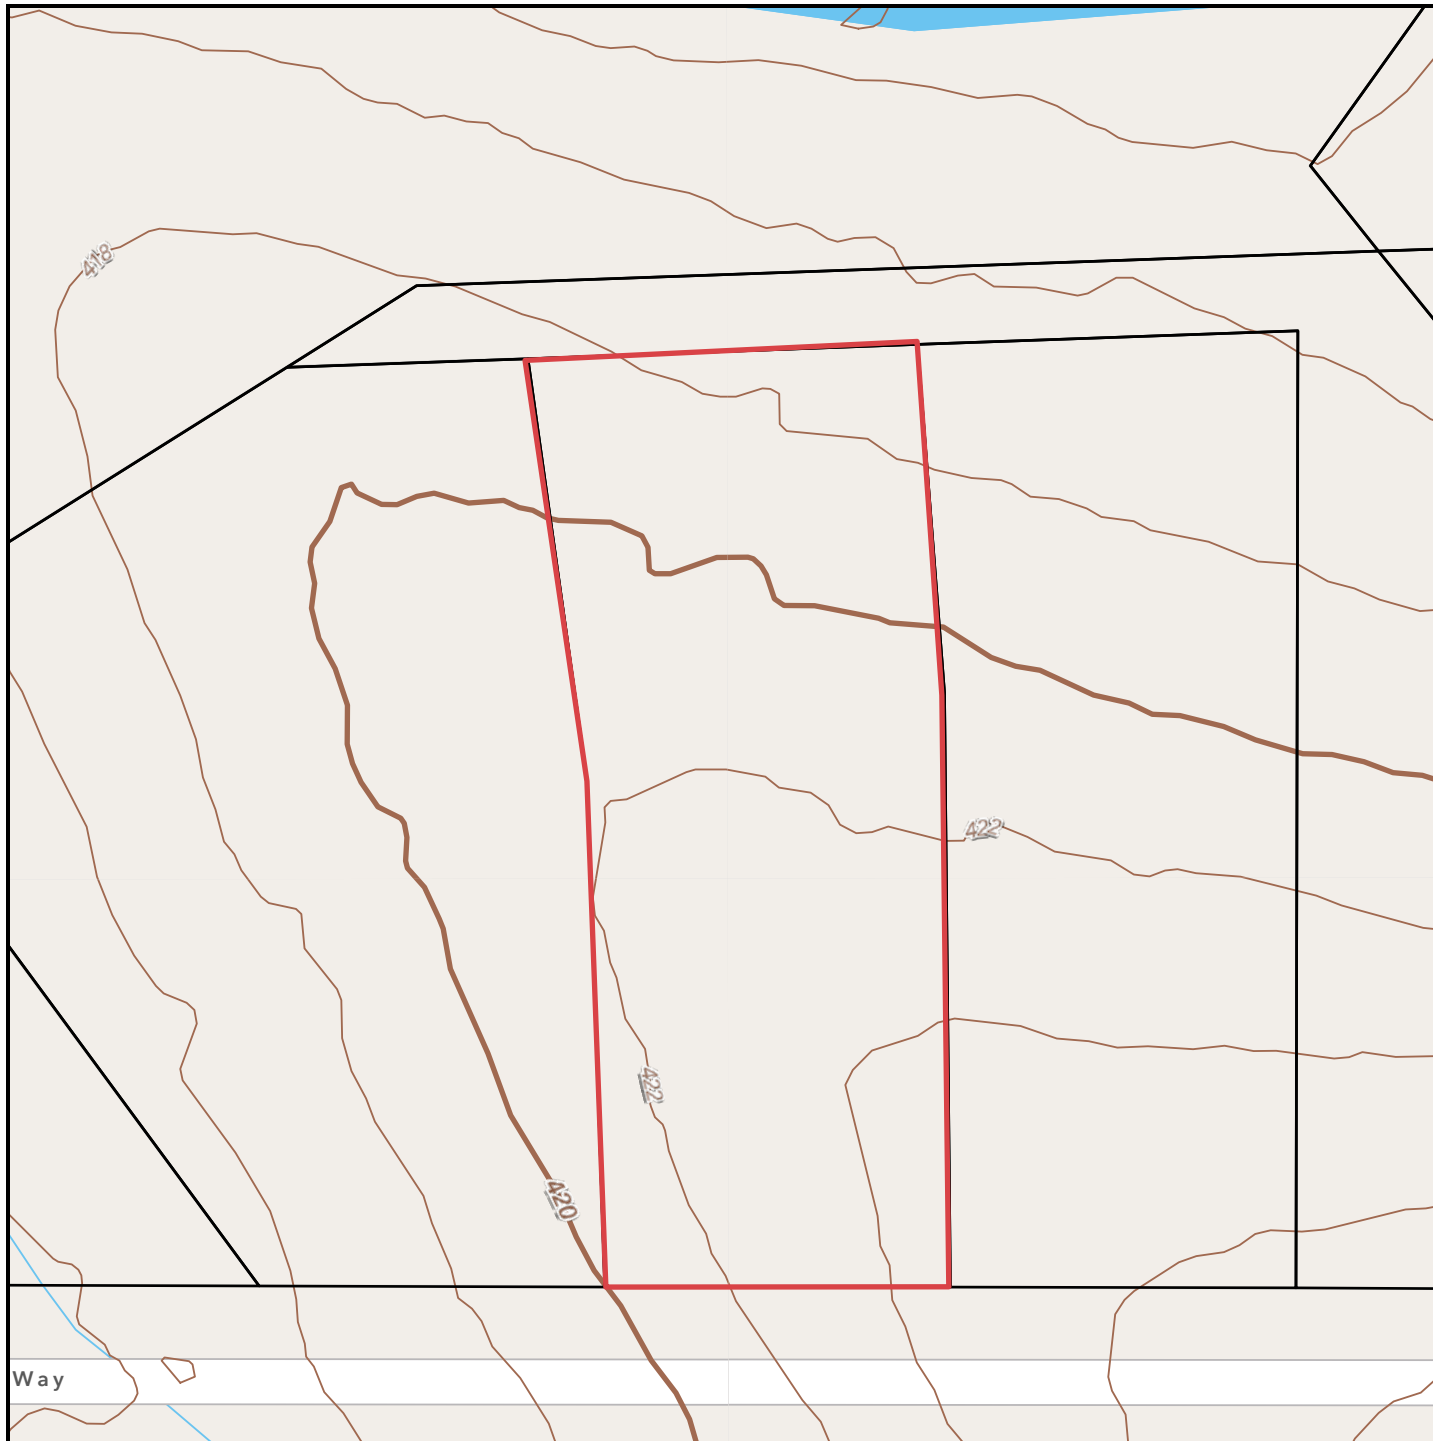

0 25 50 100 ft
1 inch equals 50 feet

Disclaimer

iMaps makes every effort to produce and publish the most current and accurate information possible. However, the maps are produced for information purposes, and are **NOT** surveys. No warranties, expressed or implied, are provided for the data therein, its use, or its interpretation.


PRESSURE MANIFOLD DESIGN

Name: Gemstone Homes **P.I.N. #:** 0646162166 **D #:** N/A
Address: 3808 Cobbler View Way **Subdiv:** McLaurin Farm **Lot#:** 19
of BDR: 4 **Daily Flow:** 360 gal/day **L.T.A.R.:** 0.350 gal/day/sq.ft
Septic Tank: 1200 gals (min.) **Pump Tank:** 1200 gals (min.) **Sq. Foot:** 516 **Stone Depth:** N/A
Number of Taps: 3 **Length of Trenches:** Varies ft(See Tap Chart for Details) (Panel Block)
Depth of Trenches: see Wake County permit **Manifold Length:** 42 in
Manifold Diameter: 4 in sch 80pvc (minimum) **Tap Configuration:** 6 in spacing 1 side(s) of manifold
Supply Line: length: 50 ft **Diameter:** 2 in sch 40pvc
Friction Loss + Fitting Loss: 1.70 ft(supply line length + 70' for fittings in pump tank)
Design Head: 2.0 ft **Elevation Head:** 4.70 ft
Vent Hole Size: 3/16 in **Orifice Coefficient of Discharge:** 0.60
Orifice Coefficient of Contraction: 0.62 **Orifice Coefficient of Velocity:** 0.97
Maximum Head Supplied by Selected Pump(s) at Total Design Flowrate: 23 ft
Orifice / Vent Hole Flowrate: 1.99 gpm **Head Loss at Orifice / Vent Hole:** 1.46 ft
Total Head: 9.86 ft **Pump to Deliver:** 26.31 gals/min at 9.86 ft head
Dosing Volume: 162.11 gals.
Drawdown: 162.11 gals divided by 19 gals/in = 8.53 inches
SJE Rhombus Installer Friendly Series simplex control panel, or equivalent, required
A septic tank filter, or equal is required.
Possible pumps: **Hydromatic:** **Goulds:** **Myers:**
 Zoeller: 137 **Other:**

TAP CHART

Bench Mark	8.49	is = 100.00	set at	EG at 18/19 rear EIR			Design Head:	2.0	
Pump tank elev.		4.1	104.39	Pump elev.	99.39		Manifold elev.	104.09	
line	color	rod read	Elevation	length	hole size	flow/tap	gal/day	trench area	LINE LTAR
3	Orange	5.40	103.09	50	1/2in SCH 40	7.11	105.25	150	0.7016
5	Purple	6.15	102.34	72	3/4in SCH 80	10.10	149.51	216	0.6922
11	Lime	8.73	99.76	50	1/2in SCH 40	7.11	105.25	150	0.7016
		total	feet =	172	gal/min =	24.3	LTAR =		0.3500
% of Pipe Vol.		145		Des. Flow	360.00			(ltar + 5%)	0.3675
Dose Volume		162.11		Pump Run=	14.80			(ltar W/ PB)	0.7000
Dose Pump Time		6.67		Tank Gal/IN	19			(ltar + 5%)	0.7350
Drawdown in Inches		8.53		Elev. Head	4.70				
Supply Line Length		50							

Comments: Lines 3 & 11 require 12 panels each, Line 5 requires 17 panels totalling 41 panels for the system.

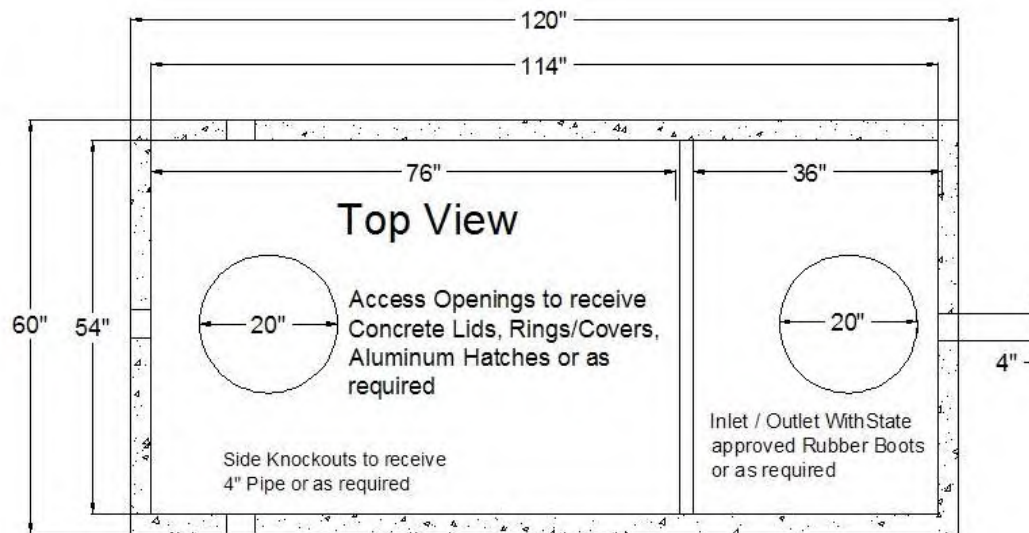

STB - 346 - Top Seam

Date: 12-09-99

Liquid Capacity **1250 Gallons**

Non Traffic Rated

Reinforcing Schedule: # 3 Grade 60 Rebar

4500 PSI Concrete w/ State Approved Structural Fiber

2.85 yds. **Est. Weight 11,500 lbs.**

Manufactured By:

GARNERS
Septic Tanks, Inc.

Eddie Garner, President


919-718-5181

121 Stanton Hill Road




Carthage, NC 28327

Fax 919-775-2229

Eddie@garnersseptic tanks.com

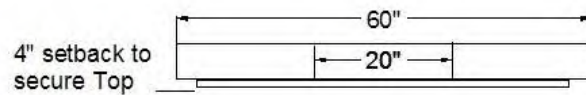

1" Butyl Rubber Sealant in all Jts.

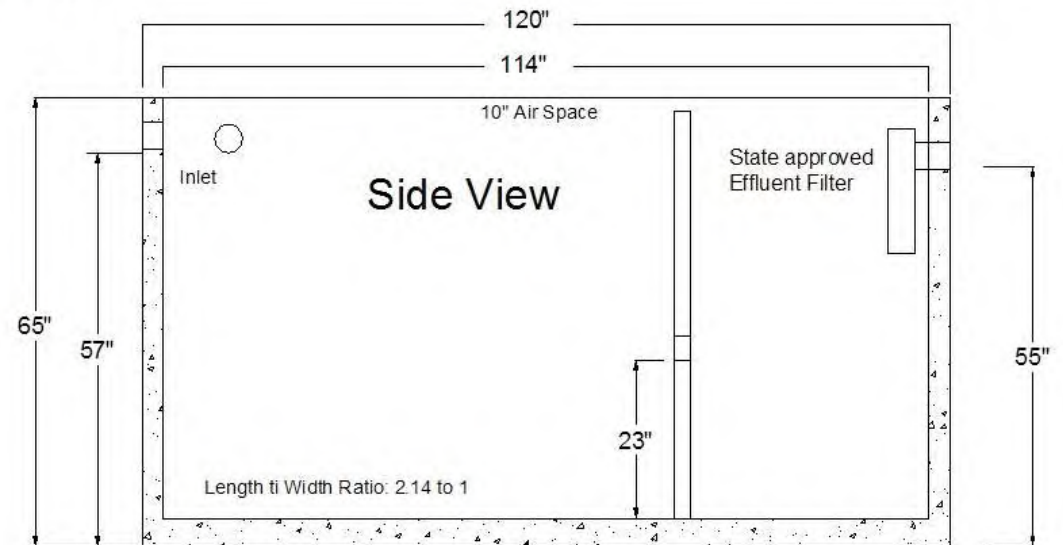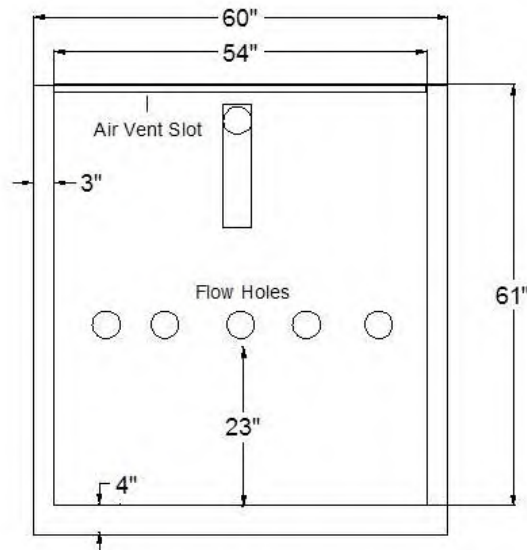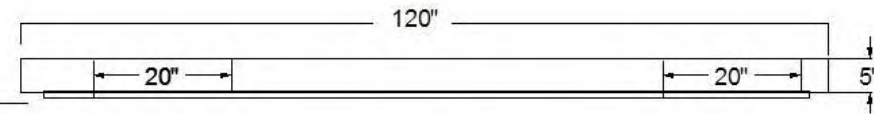

PL-68 Filter and Tee

PL-68 is much more than just an effluent filter. The housing can also be used as an inlet baffle (tee) or an outlet baffle. The housing is designed to accept Polylok's snap in gas deflector to deflect gas bubbles away from the tee and to keep the solids in the tank.

Features:

- Offers 68 linear feet of 1/16" filter slots, which significantly extends time between cleaning.
- Accepts 3/4" PVC handle.
- Locks in any 360° position when used with PL-68 Tee.
- PL-68 Housing can be used as an inlet or outlet tee.
- Gasket prevents bypass.

PL-68 Installation:

Ideal for residential waste flows up to 800 gallons per day (GPD). Easily installs in any new or existing 4" outlet tee.

1. Locate the outlet of the septic tank.
2. Remove the tank cover and pump tank if necessary.
3. Glue the filter housing to the outlet pipe, or use a Polylok Extend & Lok if not enough pipe exists.
4. Insert the PL-68 filter into tee.
5. Replace and secure the septic tank cover.


PL-68 Maintenance:

The PL-68 Effluent Filter will operate efficiently for several years under normal conditions before requiring cleaning. It is recommended that the filter be cleaned every time the tank is pumped, or at least every three years.

1. Do not use plumbing when filter is removed.
2. Pull PL-68 out of the tee.
3. Hose off filter over the septic tank. Make sure all solids fall back into septic tank.
4. Insert filter back into tee/housing.

Related Products:

PL-68 Filter Concrete Baffle
Extend & LokTM

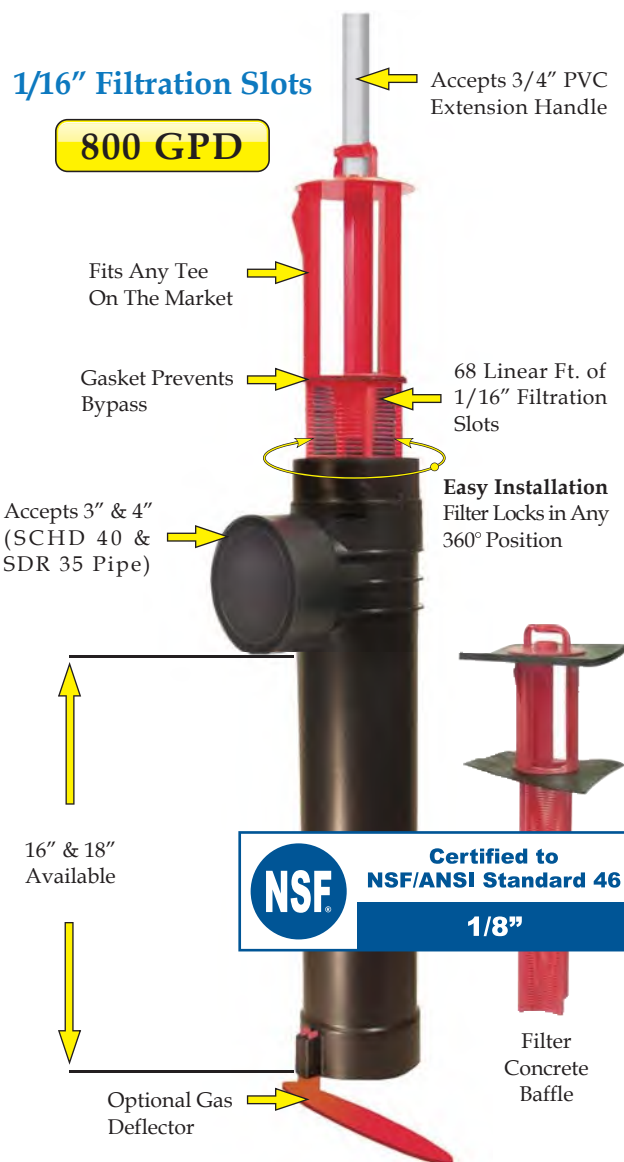

Extend & LokTM
Easily installs
into existing tanks.



Spacer Bushing
4" SCHD 40
to SDR 35



Spacer Bushing
4" SCHD 40
to 110mm Pipe



2" Extender



EZflow by Infiltrator is an environmentally friendly replacement to traditional stone and pipe drainfields using an engineered geosynthetic aggregate modular design. The EZflow system is designed to improve infiltration performance by eliminating the fines associated with crushed stone, and reducing compaction and embedment associated with stone. Preassembled units include a 3" or 4" perforated pipe surrounded by aggregate and held in place with a durable high-strength netting. This product comes in easy-to-contour 5' and 10' lengths and in diameters of 7, 8, 9, 10, 12, 13, or 14 inches.

Lightweight expanded polystyrene


construction offers structural integrity and resists compaction. Engineered flow-channels increase void space creating improved water flow and greater storage.



Compared with stone and pipe, benefits include:

- Always clean and free of fines
- Bundles are quick to install, saving costs on heavy machinery and labor
- Modular construction allows configurations to match trench dimensions for most system shapes and sizes
- Engineered for optimal storage and absorption efficiencies
- Ability to contour along sloped sites and around trees or landscaping
- Lightweight system is perfect for repairs and tight job sites
- Easily hand-carried into position reducing time and labor
- 5' or 10' lengths with simple snap, internal couplers
- Easier cleanup at the job site with the elimination of stone
- Manufactured from recycled materials rather than a mined natural resource
- A wide variety of diameters and configurations to meet any installation professional's needs
- Approved in many jurisdictions with an increased efficiency rating, reducing drainfield size
- Backed by the leader in the onsite wastewater industry

Bundle System Configurations: Available in 7", 8", 9", 10", 12", 13" and 14" diameter bundles.

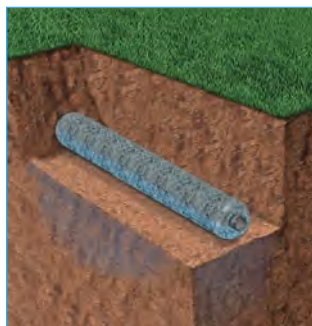


Single Bundle

0701P-GEO 1201P-GEO
0801P-GEO 1401P-GEO
1201P-GEO 1801P-GEO
1001P-GEO



Triangular Bundle

1003T-GEO 1303T-GEO
1203T-GEO 1403T-GEO

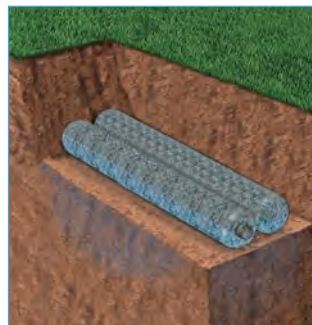

Horizontal Bundles

0705H-GEO 1303H-GEO
0904H-GEO 1202H-GEO
1002H-GEO 1203H-GEO



1206H-GEO 1402H-GEO
1303H-GEO 1802H-GEO



Vertical Bundles

1002V-GEO 1006V-GEO 1203V-GEO 1206V-GEO
1003V-GEO 1202V-GEO 1204V-GEO 1402V-GEO
1004V-GEO



Notes:

1. Other systems include 10" and 12" bed systems. Bed size will dictate the number of bundles.
2. System dimensions are dependent upon bundle diameter and configuration.
3. LLP is for "Low Pressure Pipe" in which a pressurized distribution pipe is field installed within the corrugated pipe.
4. Internal pipe and couplings meet the requirements of ASTM F405.
5. Bundles are also available without geotextile between the netting and synthetic aggregate.

INFILTRATOR WATER TECHNOLOGIES STANDARD LIMITED WARRANTY

(a) The structural integrity of each EZflow by Infiltrator expanded polystyrene drainfield system and other accessories manufactured by EZflow by Infiltrator ("Units"), when installed and operated in a leachfield of an onsite septic system in accordance with Infiltrator's instructions, is warranted to the original purchaser ("Holder") against defective materials and workmanship for one year from the date that the septic permit is issued for the septic system containing the Units; provided, however, that if a septic permit is not required by applicable law, the warranty period will begin upon the date that installation of the septic system commences. To exercise its warranty rights, Holder must notify Infiltrator in writing at its Corporate Headquarters in Old Saybrook, Connecticut within fifteen (15) days of the alleged defect. Infiltrator will supply replacement Units for Units determined by EZflow by Infiltrator to be covered by this Limited Warranty. EZflow by Infiltrator's liability specifically excludes the cost of removal and/or installation of the Units.

(b) THE LIMITED WARRANTY AND REMEDIES IN SUBPARAGRAPH (a) ARE EXCLUSIVE. THERE ARE NO OTHER WARRANTIES WITH RESPECT TO THE UNITS, INCLUDING NO IMPLIED WARRANTIES OF MERCHANTABILITY OR FITNESS FOR A PARTICULAR PURPOSE

(c) This Limited Warranty shall be void if any part of the EZflow system is manufactured by anyone other than EZflow by Infiltrator. The Limited Warranty does not extend to incidental, consequential, special or indirect damages. Infiltrator shall not be liable for penalties or liquidated damages, including loss of production and profits, labor and materials, overhead costs, or other losses or expenses incurred by the Holder or any third party. Specifically excluded from Limited Warranty coverage are damage to the Units due to ordinary wear and tear, alteration, accident, misuse, abuse or neglect of the Units; the Units being subjected to vehicle traffic or other conditions which are not permitted by the installation instructions; failure to maintain the minimum ground covers set forth in the installation instructions; the placement of improper materials into the system containing the Units; failure of the Units or the septic system due to improper siting or improper sizing, excessive water usage, improper grease disposal, or improper operation; or any other event not caused by Infiltrator. This Limited Warranty shall be void if the Holder fails to comply with all of the terms set forth in this Limited Warranty. Further, in no event shall Infiltrator be responsible for any loss or damage to the Holder, the Units, or any third party resulting from installation or shipment, or from any product liability claims of Holder or any third party. For this Limited Warranty to apply, the Units must be installed in accordance with all site conditions required by state and local codes; all other applicable laws; and Infiltrator's installation instructions.

(d) No representative of Infiltrator has the authority to change or extend this Limited Warranty. No warranty applies to any party other than the original Holder.

The above represents the Standard Limited Warranty offered by Infiltrator. A limited number of states and counties have different warranty requirements. Any purchaser of Units should contact Infiltrator's Corporate Headquarters in Old Saybrook, Connecticut, prior to such purchase, to obtain a copy of the applicable warranty, and should carefully read that warranty prior to the purchase of Units.




4 Business Park Road
P.O. Box 768
Old Saybrook, CT 06475
860-577-7000 • Fax 860-577-7001
1-800-221-4436
www.infiltratorwater.com

U.S. Patents: 4,759,661; 5,017,041; 5,156,488; 5,336,017; 5,401,116; 5,401,459; 5,511,903; 5,716,163; 5,588,778; 5,839,844 Canadian Patents: 1,329,959; 2,004,564 Other patents pending. Infiltrator, Equalizer, Quick4, and SideWinder are registered trademarks of Infiltrator Water Technologies. Infiltrator is a registered trademark in France. Infiltrator Water Technologies is a registered trademark in Mexico. Contour, MicroLeaching, PolyTuff, ChamberSpacer, MultiPort, PosiLock, QuickCut, QuickPlay, SnapLock and StraightLock are trademarks of Infiltrator Water Technologies. PolyLok is a trademark of PolyLok, Inc. TUF-TITE is a registered trademark of TUF-TITE, INC. Ultra-Rib is a trademark of IPEX Inc.

© 2015 Infiltrator Water Technologies, LLC. All rights reserved. Printed in U.S.A.

EZ01 0315AG

Contact Infiltrator Water Technologies' Technical Services Department for assistance at 1-800-221-4436

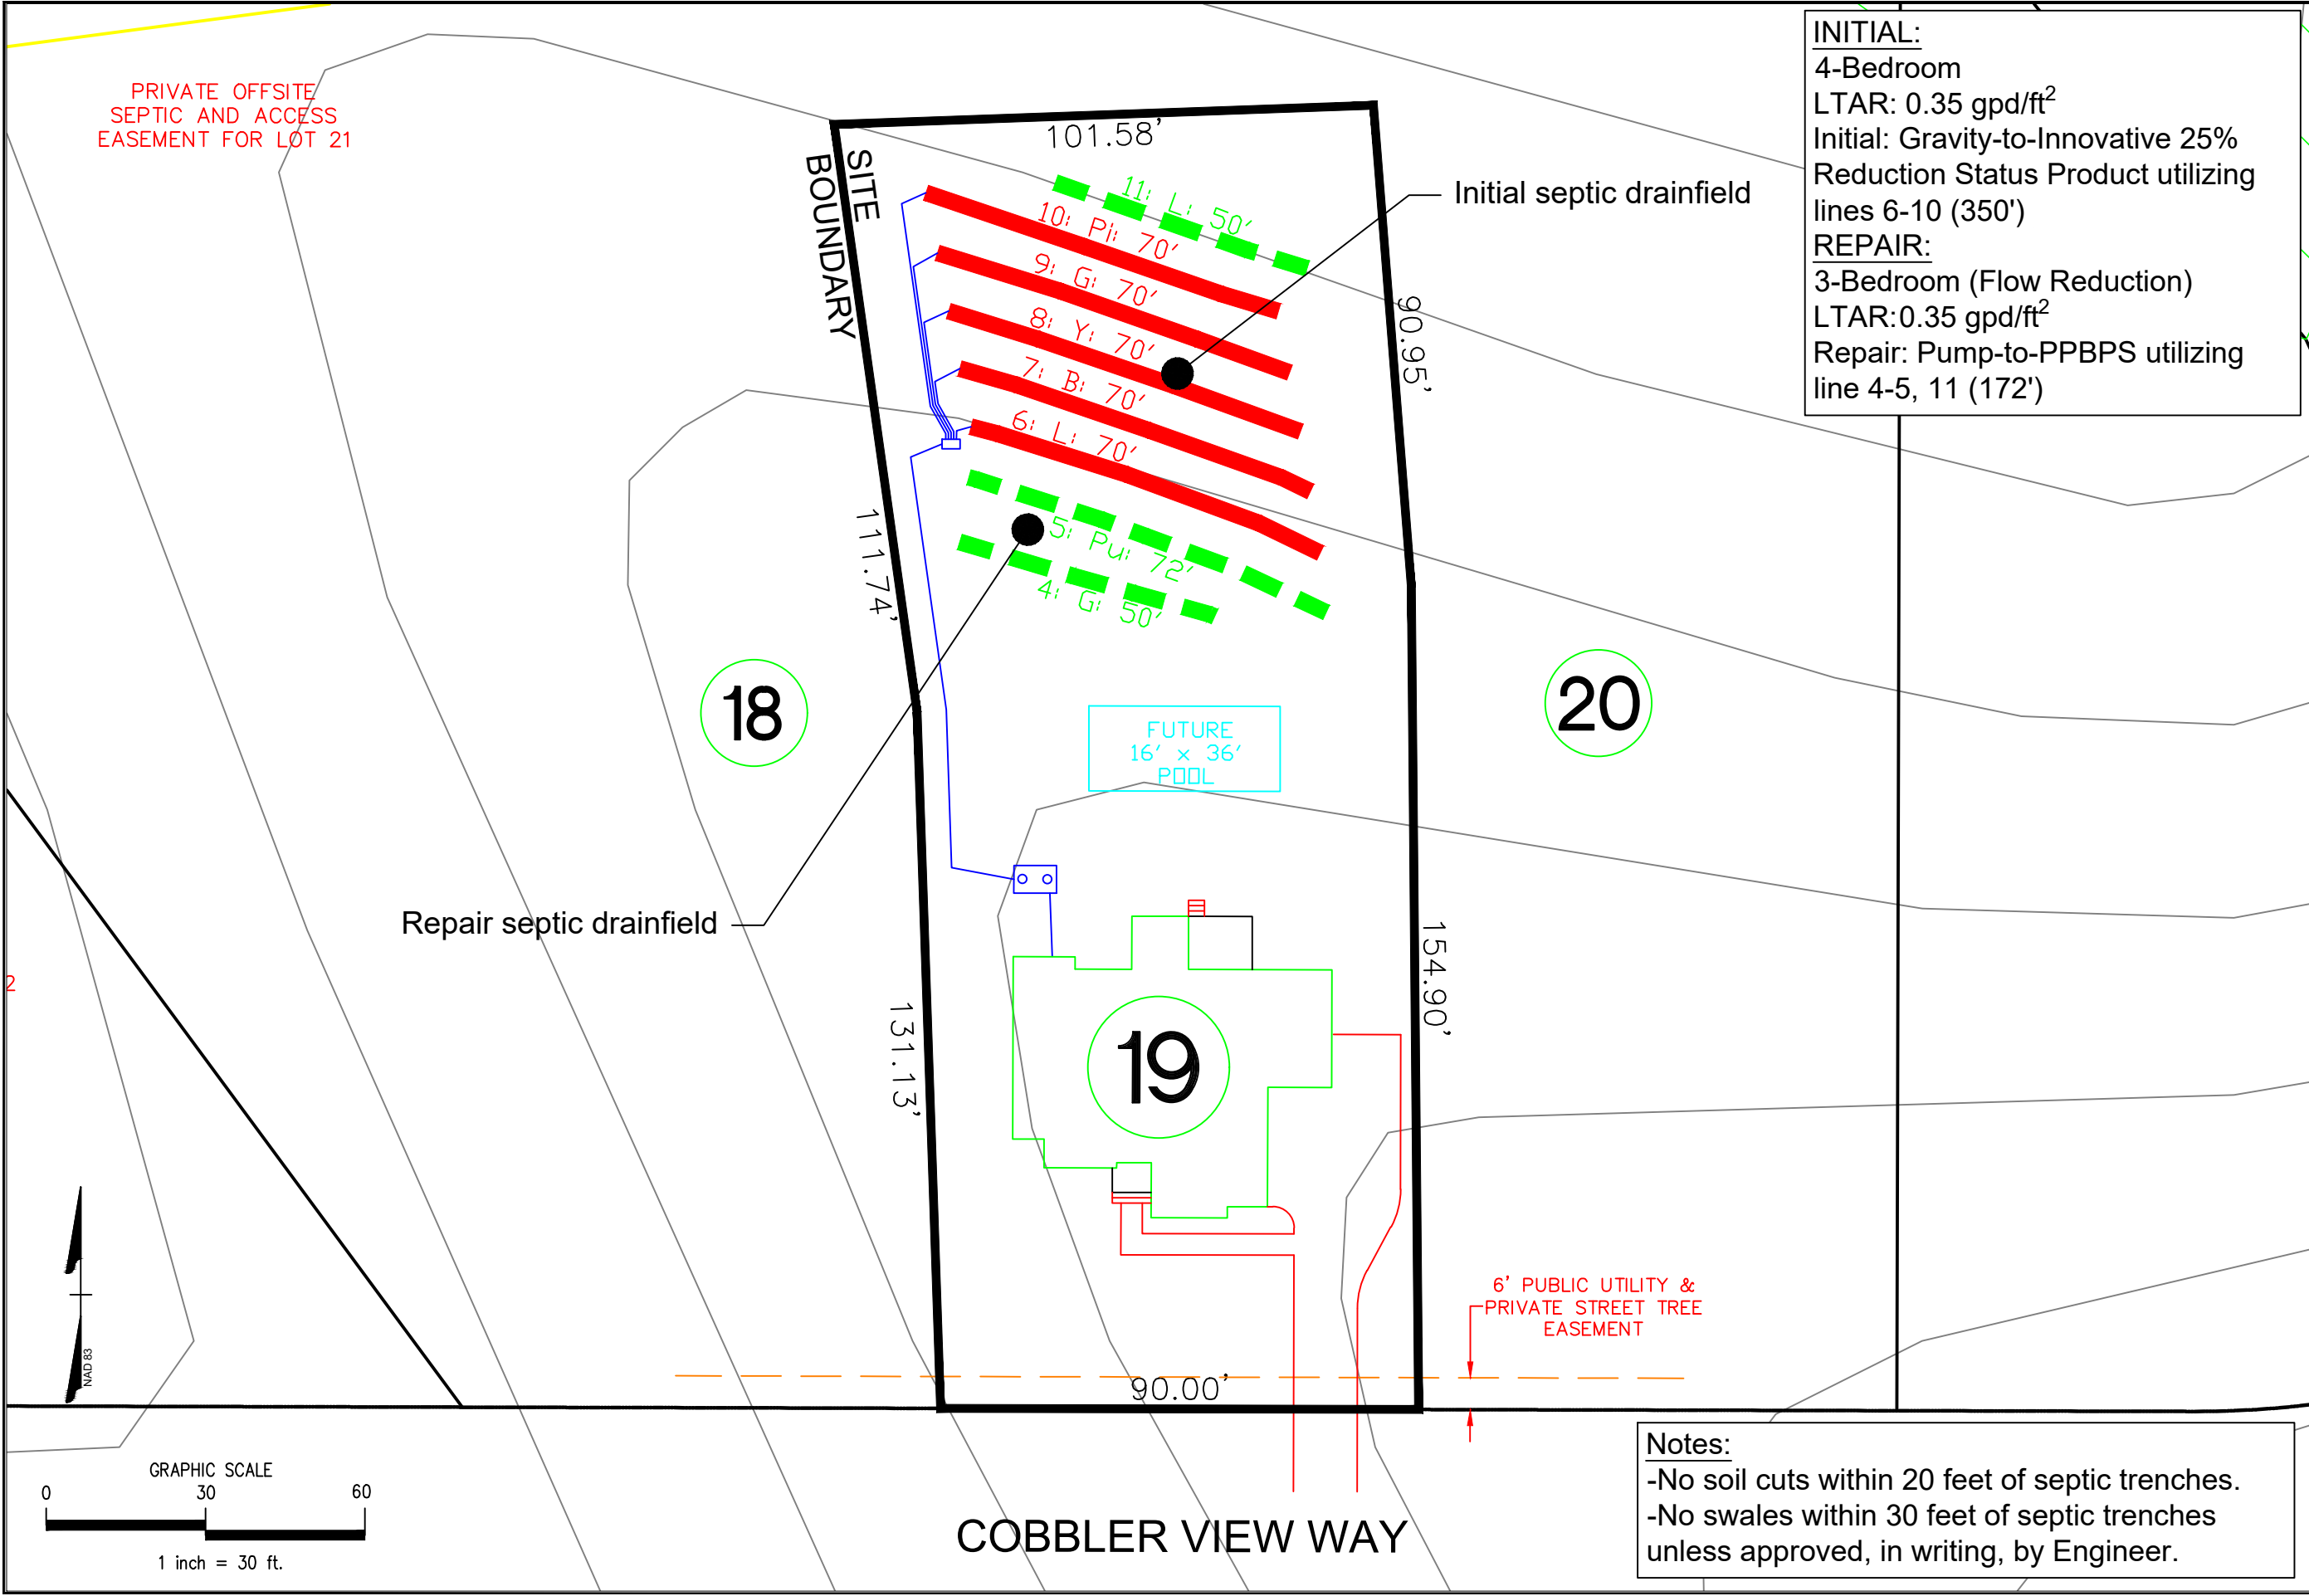

INITIAL:
4-Bedroom
LTAR: 0.35 gpd/ft²
Initial: Gravity-to-Innovative 25%
Reduction Status Product utilizing
lines 6-10 (350')
REPAIR:
3-Bedroom (Flow Reduction)
LTAR:0.35 gpd/ft²
Repair: Pump-to-PPBPS utilizing
line 4-5, 11 (172')

Notes:
-No soil cuts within 20 feet of septic trenches.
-No swales within 30 feet of septic trenches
unless approved, in writing, by Engineer.

DATE

December 15, 2023

Revision 1

October 17, 2024

Revision 2

November 5, 2024

Revision 3

November 20, 2024

Master Set

December 2, 2024

REVISION NO.

Original Submittal

PREPARED FOR :

Gemstone Homes
206 Raleigh Street
Fuquay-Varina, NC 27526

DATE :

December 2, 2024

DESIGNER CONTACT:

ADAM AYCOCK, EI

DRAWN BY:

ADAM AYCOCK, EI

MITCHELL ENVIRONMENTAL, PA

C-2917

1501 LAKESTONE VILLAGE LANE

SUITE 205

FUQUAY VARINA, NC 27526


SHEET NUMBER

1 of 5

McLaurin Farm

Lot 19

Overall Septic

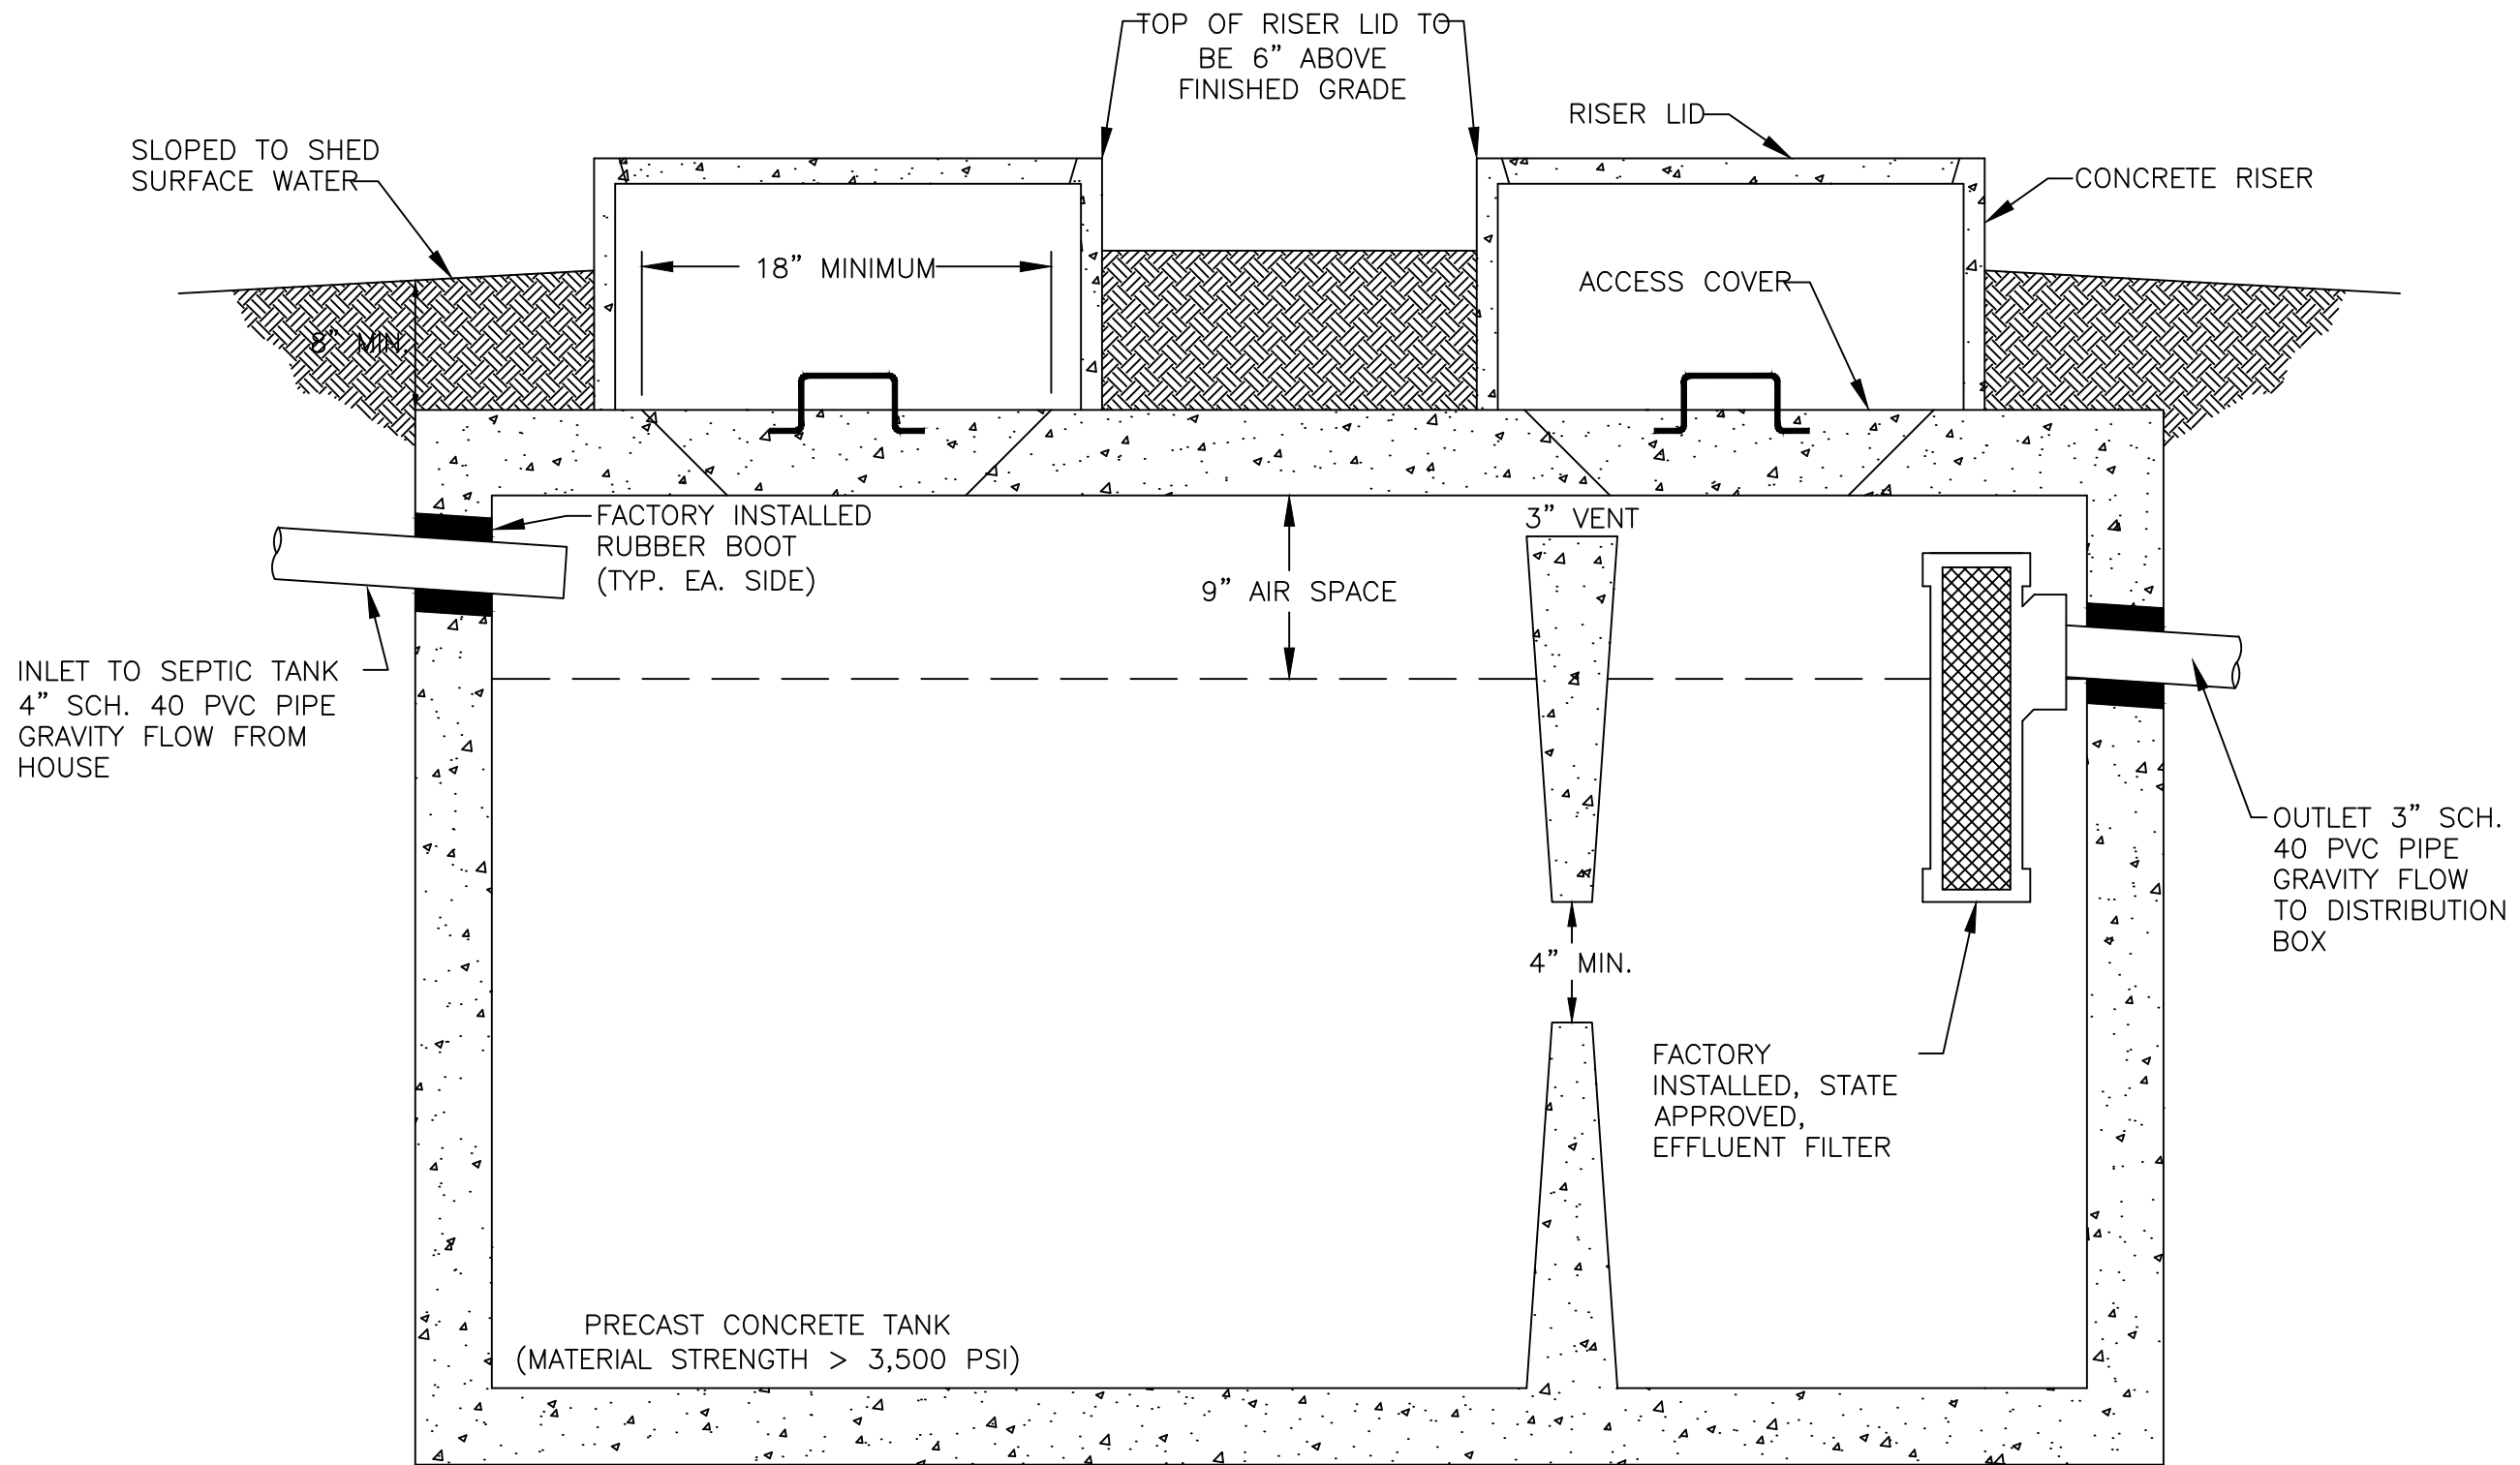

1,200 GALLON SEPTIC TANK

SEPTIC TANK DETAIL

N.T.S.

SHEET NUMBER

4 of 5


McLaurin Farm
Lot 19
Septic Tank Detail

REVISION NO.	DATE
Original Submittal	December 15, 2023
Revision 1	---
Revision 2	---
Revision 3	---
Master Set	---

PREPARED FOR : Gemstone Homes 206 Raleigh Street Fuquay-Varina, NC 27526	DATE : December 15, 2023
DESIGNER CONTACT: ADAM AYCOCK, EI	DRAWN BY: ADAM AYCOCK, EI


MITCHELL ENVIRONMENTAL, PA
C-2917

1501 LAKESTONE VILLAGE LANE
SUITE 205
FUQUAY VARINA, NC 27526

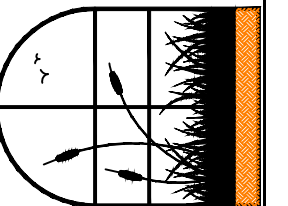


NITRIFICATION TRENCH
DETAIL FOR EZ-FLOW

N.T.S.

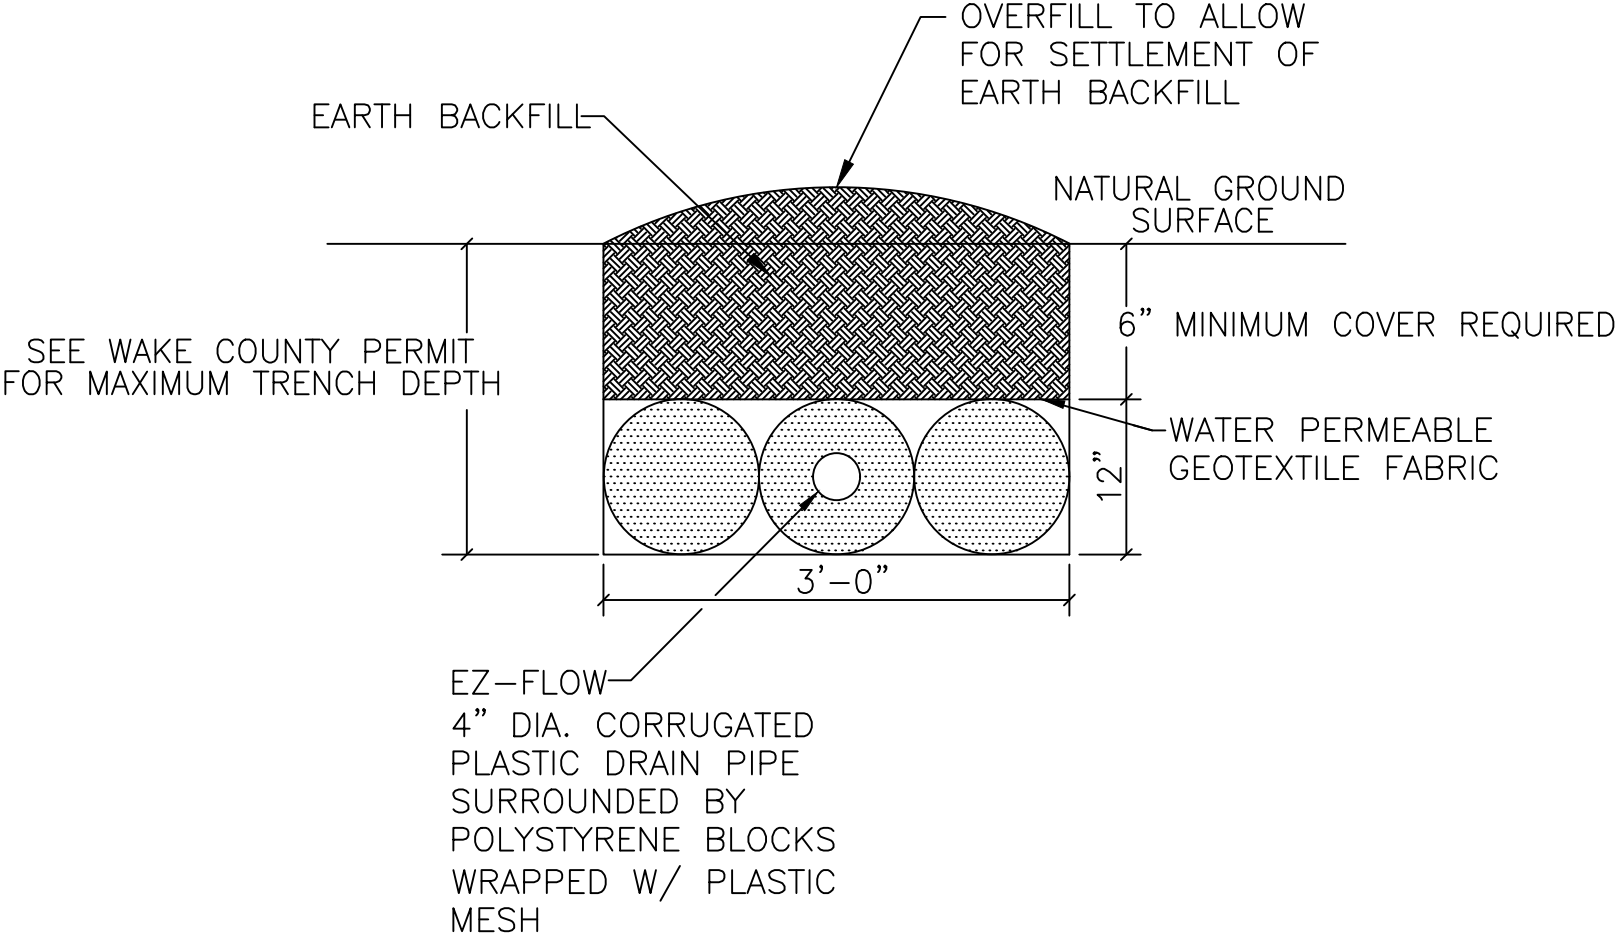

- NOTES:
1. PERFORATED CORRUGATED PLASTIC PIPE SHALL MEET REQUIREMENTS OF ASTM D 2729.
 2. PIPE SHALL BE LEVEL.
 3. ENDCAP SHALL BE PROVIDED AT END OF ALL CORRUGATED PLASTIC PIPE LINES.
 4. TRENCH BOTTOM SHALL BE LEVEL.
 5. HAND RAKE TRENCH WALLS PRIOR TO PLACEMENT OF TRENCH MEDIA IF SOIL SMEARING IS PRESENT.

	<u>MITCHELL ENVIRONMENTAL, PA</u> <u>C-2911</u>		PREPARED FOR : Gemstone Homes 206 Raleigh Street Fuquay-Varina, NC 27526		REVISION NO.	DATE
	1501 LAKESTONE VILLAGE LANE SUITE 205 FUQUAY VARINA, NC 27526		DATE : December 15, 2023		Original Submittal	December 15, 2023
			DESIGNER CONTACT: ADAM AYCOCK, EI		Revision 1	-----
			DRAWN BY: ADAM AYCOCK, EI		Revision 2	-----
					Revision 3	-----
			Master Set		-----	

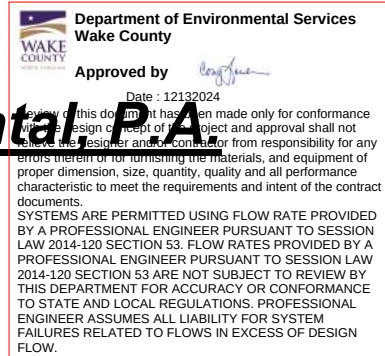

Mitchell Environmental, PA

December 2, 2024

Wake County Onsite Water Protection Division
Wastewater Program
336 Fayetteville Street
Raleigh, North Carolina 27602

**Re: Wastewater Design Daily Sewage Flow Reduction for:
3808 Cobbler View Way, Fuquay-Varina, Wake County**

Dear Wake County Wastewater Program Team:

At the request of Gemstone Homes, Mitchell Environmental, PA has completed design daily sewage flow rate reduction calculations for an existing 4 bedroom home, at 3808 Cobbler View Way in Fuquay-Varina (PIN 0646162166 ; McLaurin Farm Lot 19), using a repair septic nitrification field that is sized for 360 gpd. The initial septic nitrification field was designed, permitted, and installed using the unreduced design flow of 480 gpd, and no changes are proposed for the existing initial septic system.

Wastewater Design Flow:

Wastewater design daily flow rate for the existing 4 bedroom home was first determined using 15A NCAC 18E .0401 DESIGN DAILY FLOW, with a resultant flow of 480 gpd. However, the owner installed water conserving fixtures that will result in a reduced sewage flow to the septic system, per 15A NCAC 18E .0403. All installed toilets, showerheads, and bath faucets meet EPA WaterSense standards of 1.28 gpf, 1.75 gpm, and 1.2 gpm. Kitchen faucet has a maximum flowrate of 1.5 gpm. Fixture cut sheets with specifications that are required for this flow reduction are attached.

The septic tank is sized to accommodate the non-reduced design daily flow rate of 480 gpd. However, the proposed repair horizontal PPBPS nitrification field is sized based on the design reduced daily flow rate, warranted through the use of water conserving plumbing fixtures. Our calculations indicate an anticipated water usage of 288 gpd, resulting in a water usage reduction of 40%, or 192 gpd ($480 \text{ gpd} - 288 \text{ gpd}$; see table below). However, 360 gpd was used for repair drainfield system design, providing a 1.25 safety factor, equating to a design flow rate reduction of 25%.

ADJUSTED WASTEWATER DISCHARGE CALCULATIONS

		CALCULATED FIXTURE LOAD PRIOR TO REDUCTIONS (GPD)	PERCENTAGE OF TOTAL WASTEWATER DEMAND ¹	CHANGE IN FIXTURE LOAD			CALCULATED FIXTURE LOAD WITH REDUCTIONS (GPD)
				WAS (GPM)	NOW (GPM)	REDUCTION IN WATER USAGE	
Toilet	Gerber Maxwell 1.28	115	0.24	3.5	1.28	63%	42
Showerhead	Moen T2263EP, UT3362	96	0.20	3.5	1.75	50%	48
Bath	Moen T2263EP	14	0.03	6	6	0%	14
Clothes Washer		77	0.16	41	31	24%	58
Dishwasher		10	0.02	10	6.1	39%	6
Faucets	Moen T6142, T6222, 7664, 7864	96	0.20	3	1.5	50%	48
Leaks & Other		72	0.15	72	72	0%	72
TOTAL		480	1.00				288

¹Residential End Uses of Water, Version 2: Executive Report; Published by Water Research Foundation, April 2016

Anticipated septic tank effluent constituent concentrations meet domestic strength effluent criteria, per the following calculations.

ADJUSTED WASTEWATER CONSTITUENTS CALCULATIONS FOR SEPTIC TANK EFFLUENT

CONSTITUENT	MAXIMUM DSE (mg/L) ¹	MEDIAN VALUES (mg/L) ^{2,3}	UNREDUCED FLOW RATE (GPD)	DESIGN REDUCED FLOW RATE (GPD)	CONSTITUENT CONCENTRATION MULTIPLIER (UNREDUCED FLOW RATE / DESIGN REDUCED FLOW RATE)	ADJUSTED VALUES (mg/L)	DSE CRITERIA MET?
BOD	350	156	480	360	1.33	208	YES
TSS	100	58				77	YES
TKN	100	52				69	YES
FOG	30	15				20	YES

¹15A NCAC 18E .0402(a)


²WERF: Influent Constituent Characteristics of the Modern Waste Stream from Single Sources: Literature Review, 2007

³Washington State Department of Health, Wastewater Management Program: Septic Tank Effluent Values, 2004


Upon receipt of your approval, we will inspect installed plumbing fixtures to confirm conformance with this flow reduction request, to assure the design daily flow reduction has been achieved. We will provide a PE sealed certification to verify achievement of the design daily flow reduction, upon satisfactory plumbing fixture inspection.

Thank you for your time spent reviewing this design daily sewage flow reduction request for this site. Do not hesitate to call me if you have any questions, or if you need any additional information.

Thank you,

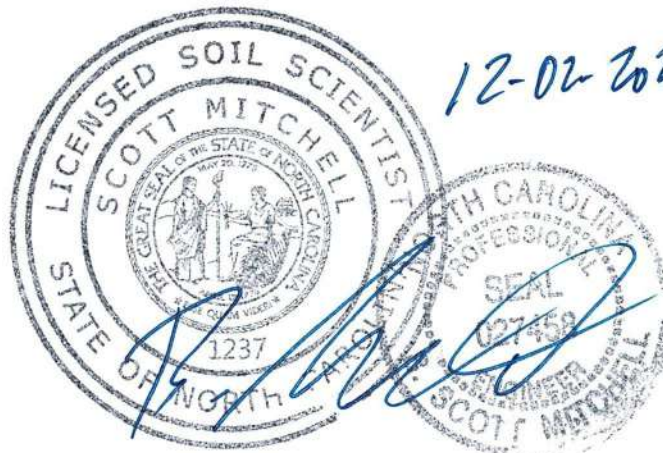

Scott Mitchell, PE, LSS

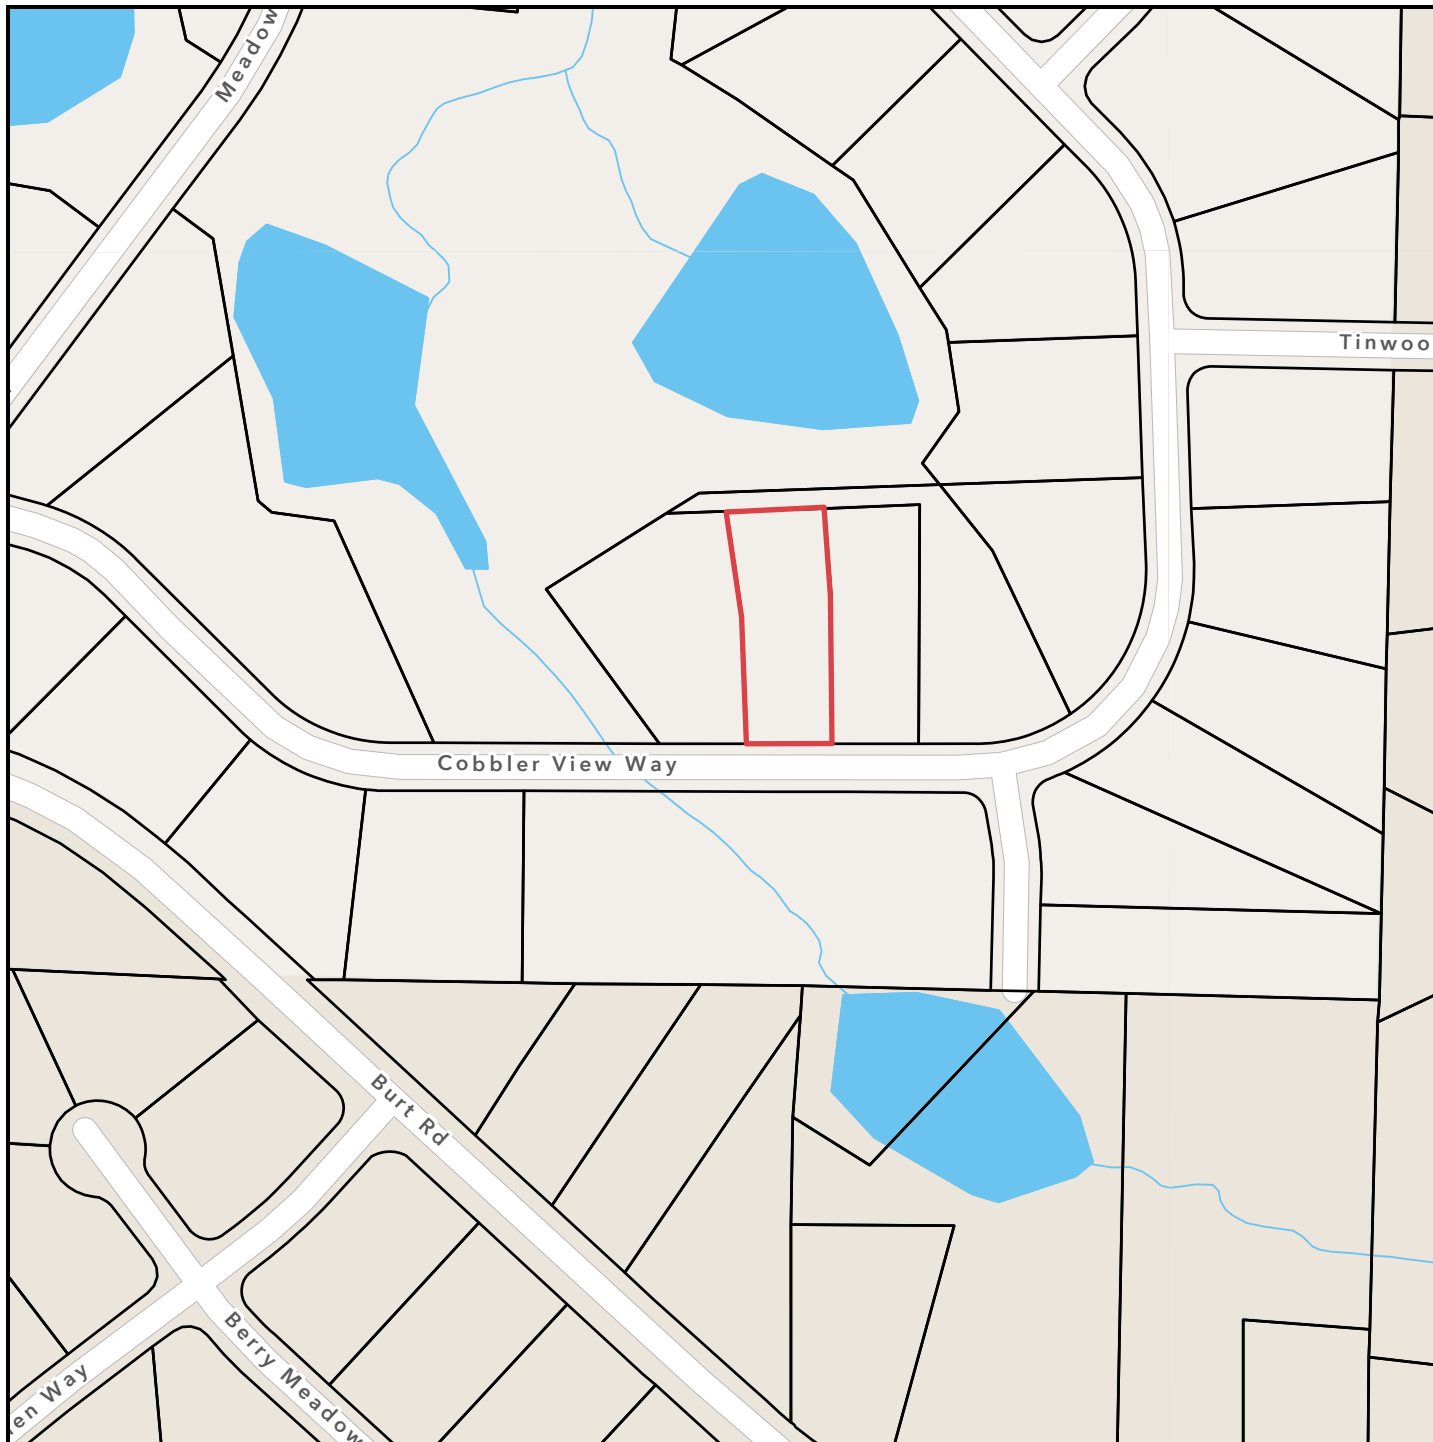

McLaurin Farm Lot 19 Vicinity Map

REID: 0510508
PIN: 0646162166
PIN Extension: 000
Land Value: \$75000
Total Value Assessed: \$75000
Deed Acres: 0.53
City: FUQUAY-VARINA
Planning Jurisdiction: FV
Township: Holly Springs
Owner: GEMSTONE HOMES LLC
Mailing Address 1: 206 RALEIGH ST
Mailing Address 2: FUQUAY VARINA NC 27526
Deed Book: 019495
Deed Page: 00001
Deed Date: 12/8/2023
Land Class: Vacant
Map Name: 0646 01
Billing Class: Business
Property Description: LO19 MCLAURIN FARM
BM2023 -01842
Address: 3808 COBBLER VIEW WAY
Street Name: COBBLER VIEW WAY
Old Parcel Number: --
Total Structures: 1



0 100 200 400 ft
1 inch equals 200 feet

Disclaimer

*iMaps makes every effort to produce and publish the most current and accurate information possible. However, the maps are produced for information purposes, and are **NOT** surveys. No warranties, expressed or implied, are provided for the data therein, its use, or its interpretation.*

Features:

GWS20918

Include Components:

☐ Combination	GWS20918
☐ Bowl	GMX21928
☐ Tank	G0028990

- Vitreous China
- 12" Rough-In
- 3" Flush Valve for Maximum Water Force
- Gerber Pilot Fill Valve
- Corrosion-Resistant Flapper
- Extra-Large Dual Fed Siphon Jet for High Power Bowl Clearing
- 100% Glazed, 2" Large Trapway for Clog-Free Waste Removal
- Double Nut Multi-Point Tank-to-Bowl Mounting System for Tool-Free Installation
- Color Matched Tank Lever
- Color Matched Bolt Caps Included
- Toilet Seat Not Included



Technical Information:

Configuration	Two-Piece, ErgoHeight™ ADA Elongated Toilet
Water Consumption	1.28 gpf (4.8 Lpf)
Rough-In	12"
Height	30 1/8"
Width	17 3/8"
Depth	28 3/4"
Trapway	2"
Water Surface	8 11/16" x 6 5/16"
Shipping Weight Bowl	51.9 lbs
Shipping Weight Tank	30.4 lbs

Accessories Sold Separately:

N/A

Other Tank Options: (Sold Separately)


- Insulated Tank G0028992
- Tank with Right Hand Lever G002899097

Available Colors:

- White
- Other: Refer to Price Book for Additional Colors

Warranty:

- Limited Lifetime on Vitreous China, refer to the website for more details.

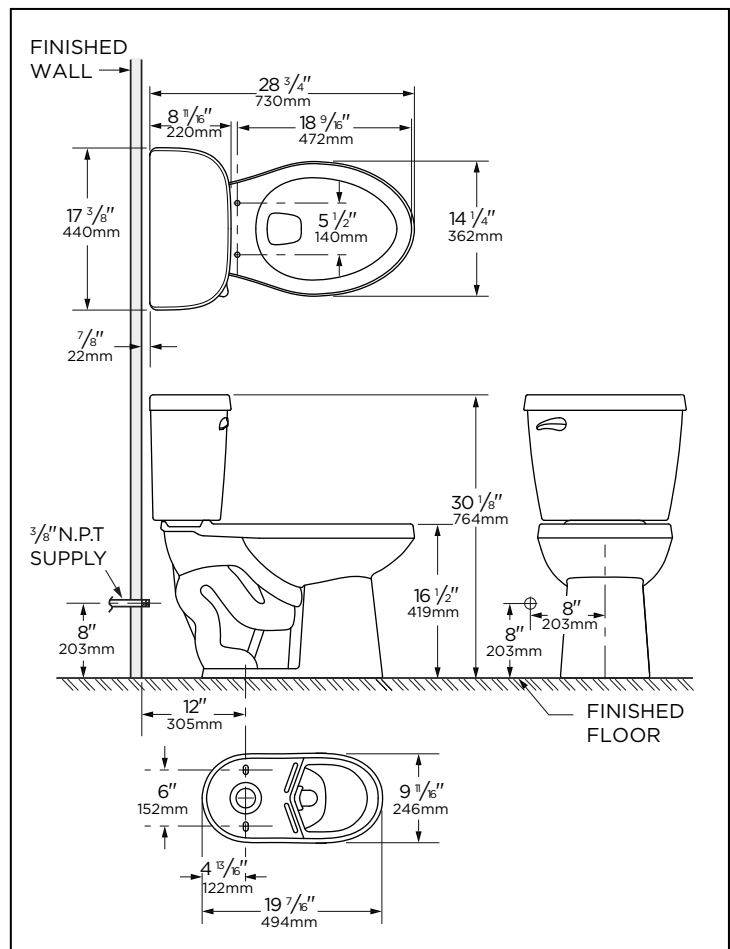

NOTES: All dimensions are in inches and millimeters. Illustrations may not be drawn to scale.

IMPORTANT:

Dimensions of fixtures are nominal and may vary within the range of tolerances established by ASME standard A112.19.2/CSA B45.1. THIS FIXTURE QUALIFIES ACCORDING TO ASME TEST PROCEDURES AS A HIGH EFFICIENCY WATER CLOSET WITH AN AVERAGE CONSUMPTION OF 1.28 gpf (4.8 Lpf). WATER CLOSET CONSUMPTION IS DETERMINED BY THE TANK.

DESCRIPTION

- Metal construction with various finishes identified by suffix
- Includes showerhead, arm, flange and diverter spout
- Includes red and blue temperature markings

OPERATION

- Handle operates counterclockwise through a 270° arc with off at 6 o'clock and maximum hot at the 9 o'clock position.
- Shut off in clockwise direction
- Adjustable temperature limit stop to control maximum hot water temperature
- Pressure balancing mechanism maintains selected discharge temperature to $\pm 3^\circ$

FLOW

- Showerhead is limited to 2.5 gpm (9.5 L/min) at 80 psi
- EP suffix models are limited to 1.75 gpm (6.6 L/min) at 80 psi

CARTRIDGE

- 1212 cartridge design
- Nonmetallic/nonferrous and stainless steel materials
- Accommodates back to back installations

STANDARDS

- Third party certified to meet ASME A112.18.1/CSA B125.1 and all applicable requirements referenced therein
- EP suffix models are third party certified to WaterSense®
- ADA for lever handle

WARRANTY

- Lifetime limited warranty against leaks, drips and finish defects to the original homeowner
- 10 year limited warranty when used in a multifamily installation
- 5 year limited warranty when used in a commercial installation
- Visit www.moen.com/support for complete details and limitations




CIA™

Single-Handle POSI-TEMP® Tub/Shower Trim Kit


MODELS: T2261 series - valve trim only
T2262 series - shower trim only
T2263 series - tub/shower trim

NOTE:

Valves: 62300 series, 2500 series

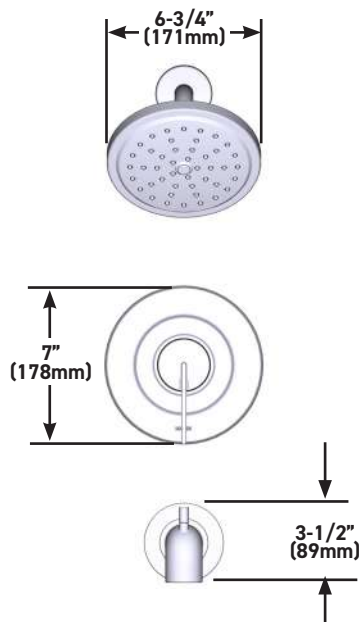

CRITICAL DIMENSIONS DO NOT SCALE

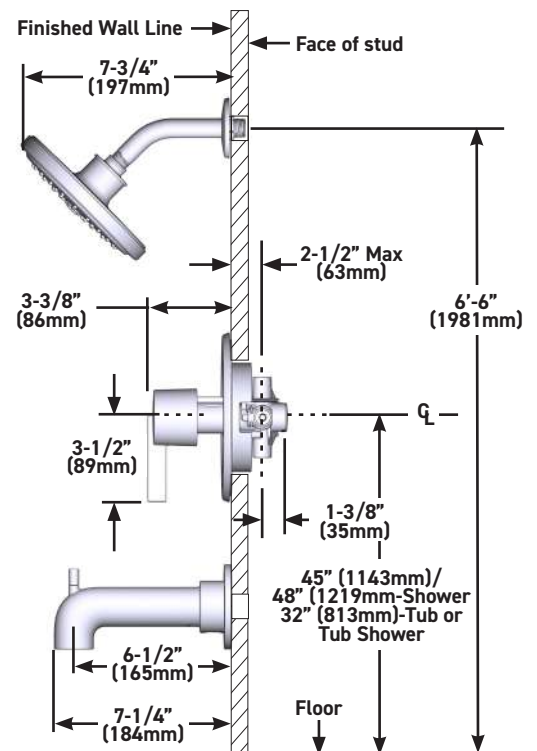

DESCRIPTION

- Metal construction with various finishes identified by suffix
- Includes showerhead, arm, flange and diverter spout
- Includes red and blue temperature markings

OPERATION

- Lever style handle with temperature indicator on the escutcheon.
- Variable volume control handle is lifted in a 0 to 25° arc.
- Temperature operates through an 1 10° arc of handle rotation (full cold to full hot)
- Adjustable temperature limit stop to control maximum hot water temperature.
- Pressure balancing mechanism maintains selected discharge temperature to $\pm 3^{\circ}\text{F}$.

FLOW

- Showerhead is limited to 2.5 gpm (9.5 L/min) at 80 psi
- EP suffix models are limited to 1.75 gpm (6.6 L/min) at 80 psi

CARTRIDGE

- 1213 cartridge design
- Nonmetallic/nonferrous and stainless steel materials
- Accommodates back to back installations

STANDARDS

- Third party certified to meet ASME A112.18.1/CSA B125.1 and all applicable requirements referenced therein
- EP suffix models are third party certified to WaterSense®
- ADA for lever handle

WARRANTY

- Lifetime limited warranty against leaks, drips and finish defects to the original homeowner
- 10 year limited warranty when used in a multifamily installation
- 5 year limited warranty when used in a commercial installation
- Visit www.moen.com/support for complete details and limitations





CIA™

Single-Handle M-CORE™ 3-Series Tub/Shower Trim Kit

MODELS: UT3361 series - valve trim only
UT3362 series - shower trim only
UT3363 series - tub/shower trim

NOTE:

Valves: U140 series, U130 series

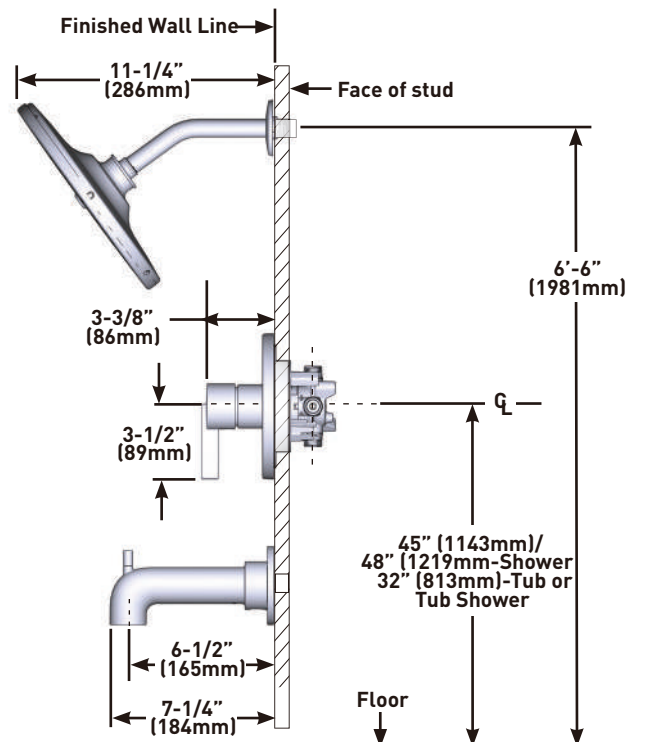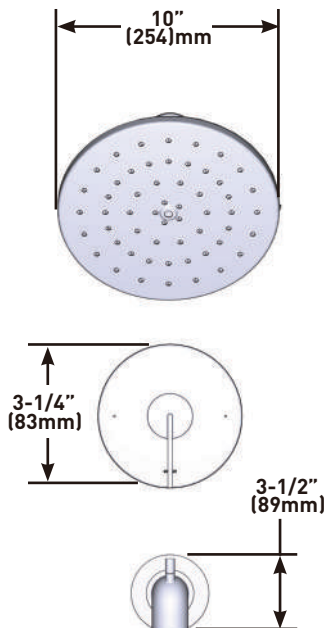

CRITICAL DIMENSIONS DO NOT SCALE

DESCRIPTION

- Metal construction with various finishes identifiable by suffix
- 1/2" IPS connections
- Hot and cold temperature indicators available
- Includes metal pop-up waste assembly

OPERATION

- Lever style handles
- Maximum handle rotation angle is 90° to full on for either handle
- Hot side counterclockwise to open (clockwise to close)
- Cold side clockwise to open (counterclockwise to close)

FLOW

- Water usage is limited to these maximum flow rates as indicated by the corresponding product markings
- ° 1.2 gpm max (4.5L/min) at 60 psi

CARTRIDGE

- 1234 cartridge design
- Nonmetallic, nonferrous and stainless steel material


STANDARDS

- Third party certified to WaterSense®, ASME A112.18.1/CSA B125.1 and all applicable requirements referenced therein
- Certified to NSF 61/9 & 372
- Complies with California Proposition 65 and with the Federal Safe Drinking Water Act
- ADA ♿ for lever handles

WARRANTY

- Lifetime limited warranty against leaks, drips and finish defects to the original homeowner
- 10 year limited warranty when used in a multifamily installation
- 5 year limited warranty when used in a commercial installation

Visit www.moen.com/support for complete details and limitations

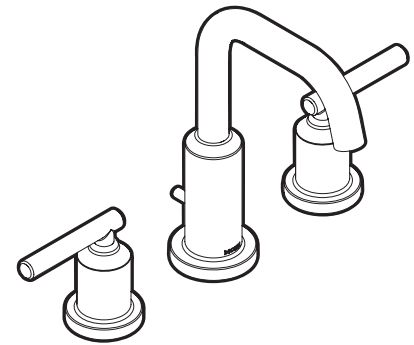


Gibson™
Two-Handle Widespread
Lavatory Faucet

Models: T6142 series

Valve: 9000, 69000

NOTE: THIS FAUCET IS DESIGNED TO
BE INSTALLED THROUGH 3 HOLES,
1-1/8" MIN. DIA.

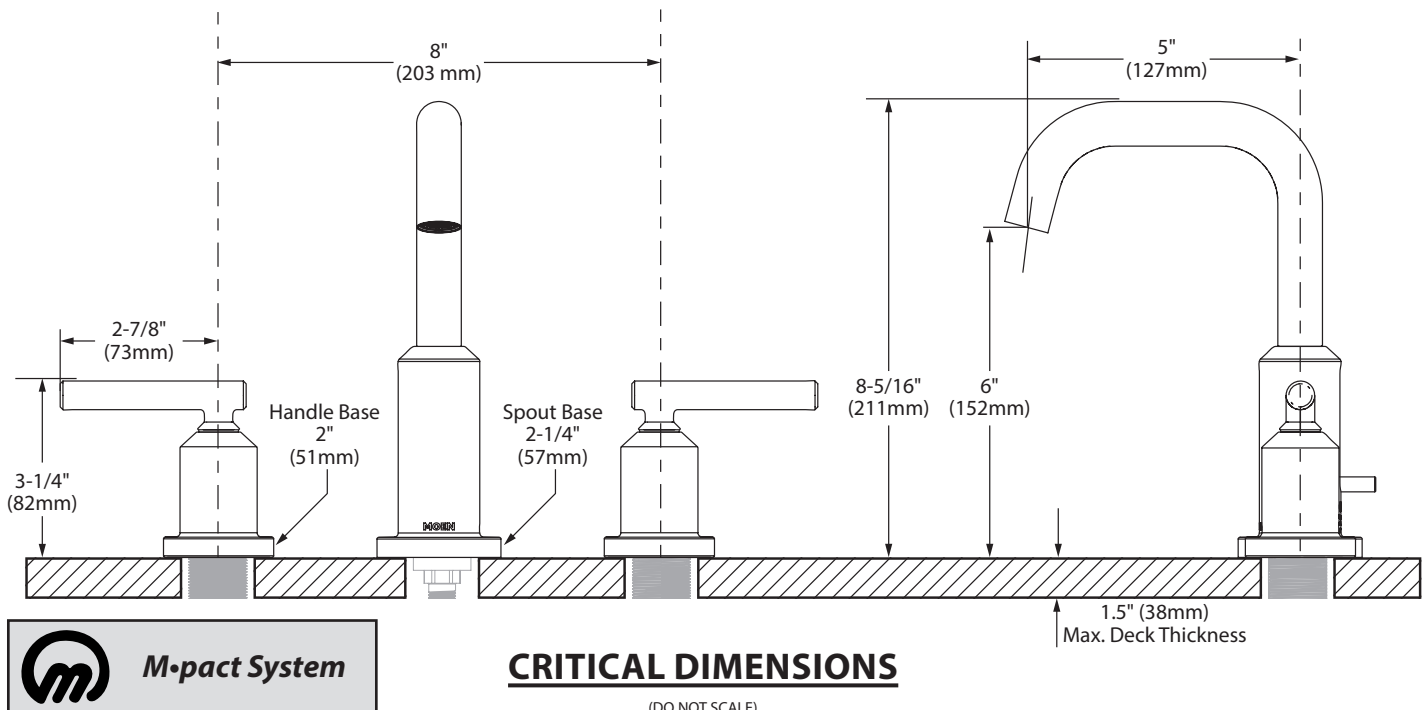

DESCRIPTION

- Duralock™ quick connect installation
- Metal construction with various finishes identified by suffix
- 1/2" IPS connections

OPERATION

- Lever style handles
- Maximum handle rotation angle is 90° to full on for either handle
- Hot side counterclockwise to open (clockwise to close)
- Cold side clockwise to open (counterclockwise to close)
- Includes optional hot and cold temperature indicators

FLOW

- Water usage is limited to these maximum flow rates as indicated by the corresponding product markings
- ° 1.2 gpm max (4.5L/min) at 60 psi

CARTRIDGE

- 1234™ Duralast™ cartridge
- Nonmetallic, nonferrous and stainless steel material

STANDARDS

- Third party certified to WaterSense®, ASME A112.18.1/CSA B125.1, and all applicable requirements referenced therein
- Certified to NSF 61/9 & 372
- Products marked with 1.2 gpm are compliant with California water efficiency regulations
- Complies with California Proposition 65 and with the Federal Safe Drinking Water Act
- ADA for lever handles

WARRANTY

- Lifetime limited warranty against leaks, drips and finish defects to the original homeowner
- 10 year limited warranty when used in a multifamily installation
- 5 year limited warranty when used in a commercial installation
- Visit www.moen.com/support for complete details and limitations



CIA™

Two Handle Widespread Lavatory Faucet Trim


MODELS: T6222 series

NOTE:

THIS FAUCET IS DESIGNED TO BE INSTALLED THROUGH 3 HOLES, 1-1/8" (29mm) MIN. DIA.

FOR DECK THICKNESS 1-1/2" to 3", USE SERVICE KIT #175709. VALVES INSTALL THROUGH 1-1/4" DIA. HOLE.

Valve: 9000, 69000

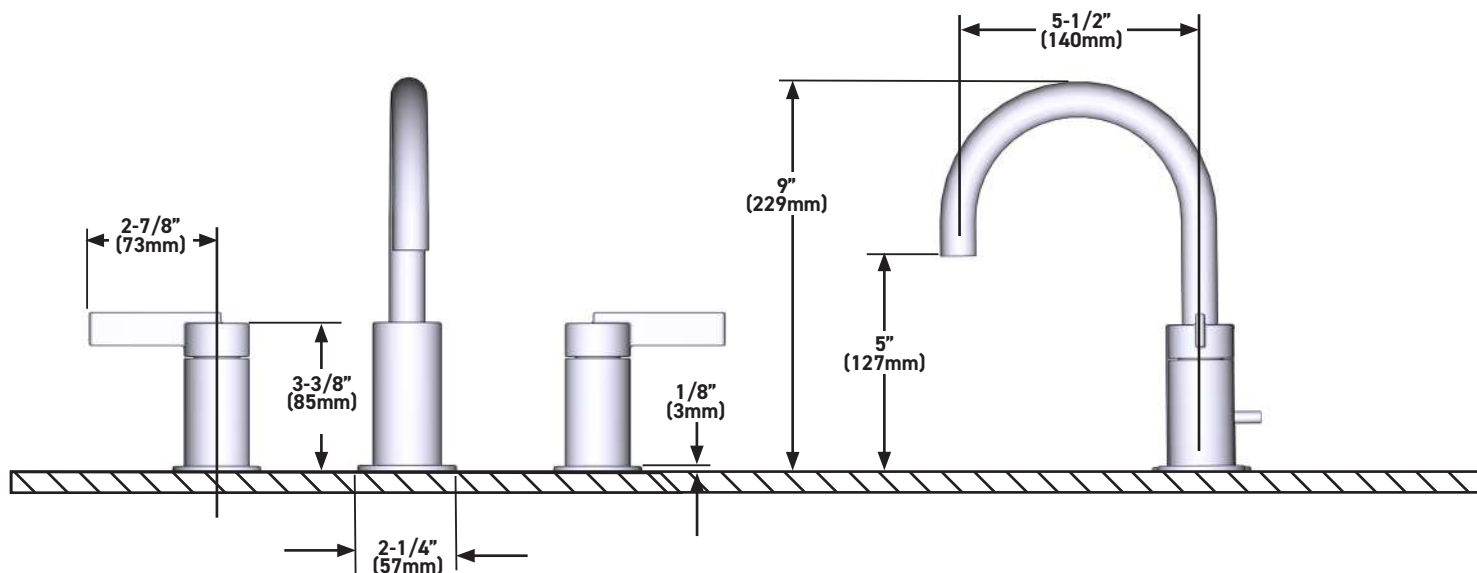

CRITICAL DIMENSIONS DO NOT SCALE

DESCRIPTION

- Reflex™ pulldown system offers smoother operation, easy movement and secure docking
- PowerClean™ Spray Technology
- Duralock™ quick connect installation
- Metal construction with various finishes identified by suffix
- Pulldown spray with 68" braided hose
- High arc spout provides height and reach to fill or clean large pots while pullout wand provides the maneuverability for cleaning or rinsing
- 360° rotating spout
- Flexible supply lines with 3/8" compression fittings
- Optional 3-hole escutcheon available, P/N 141002 series

OPERATION

- Lever style handle
- Operates with less than 5 lbs. of force
- Operates in stream or spray mode in the pulldown or retracted position
- Temperature controlled by 100° arc of handle travel

FLOW

- Flow is limited to 1.5 gpm (5.7 L/min) at 60 psi

CARTRIDGE

- 1255™ Duralast™ cartridge for Single-Handle Faucets
- Engineered polymers, non-ferrous and stainless steel materials


STANDARDS

- Third party certified to IAPMO Green, ASME A112.18.1/CSA B-125.1 and all applicable requirements referenced therein including NSF 61/9 & 372
- Meets CalGreen and Georgia SB370 requirements
- Complies with California Proposition 65 and with the Federal Safe Drinking Water Act
- ADA ♿ for lever handle
- The backflow protection system in this device consists of two independently operating check valves, a primary and a secondary which prevent backflow

WARRANTY

- Lifetime limited warranty against leaks, drips and finish defects to the original homeowner
- 10 year limited warranty when used in a multifamily installation
- 5 year limited warranty when used in a commercial installation


Visit www.moen.com/support for complete details and limitations

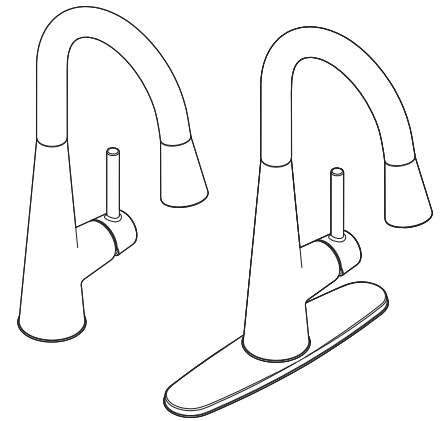

Sleek™
Single-Handle
Pulldown Prep/Bar Faucet

Models: 7664 series

NOTE: THIS FAUCET IS DESIGNED TO BE INSTALLED THROUGH 1 OR 3 HOLES, 1-1/2" (38mm) MIN. DIA.

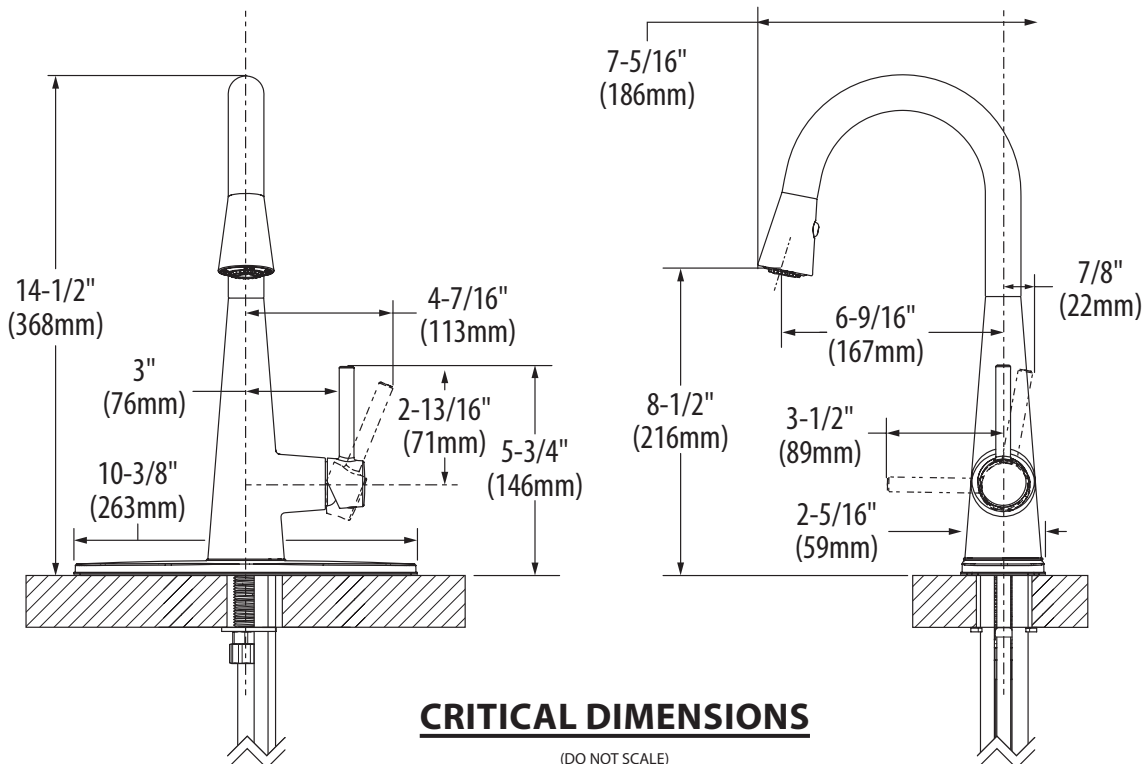

DESCRIPTION

- Reflex™ pulldown system offers smoother operation, easy movement and secure docking
- PowerBoost™ Spray Technology
- Duralock™ quick connect installation
- Metal construction with various finishes identified by suffix
- Pulldown spray with 68" braided hose
- High arc spout provides height and reach to fill or clean large pots while pullout wand provides the maneuverability for cleaning or rinsing
- 360° rotating spout
- Flexible supply lines with 3/8" compression fittings

OPERATION

- Lever style handle
- Operates with less than 5 lbs. of force
- Operates in stream or spray mode in the pulldown or retracted position
- Temperature controlled by 100° arc of handle travel

FLOW

- Flow is limited to 1.5 gpm (5.7 L/min) at 60 psi

CARTRIDGE

- 1255™ Duralast™ cartridge for Single-Handle Faucets
- Engineered polymers, non-ferrous and stainless steel materials


STANDARDS

- Third party certified to IAPMO Green, ASME A112.18.1/CSA B-125.1 and all applicable requirements referenced therein including NSF 61/9 & 372
- Meets CalGreen and Georgia SB370 requirements
- Complies with California Proposition 65 and with the Federal Safe Drinking Water Act
- ADA ♿ for lever handle
- The backflow protection system in this device consists of two independently operating check valves, a primary and a secondary which prevent backflow

WARRANTY

- Lifetime limited warranty against leaks, drips and finish defects to the original homeowner
- 10 year limited warranty when used in a multifamily installation
- 5 year limited warranty when used in a commercial installation


Visit www.moen.com/support for complete details and limitations

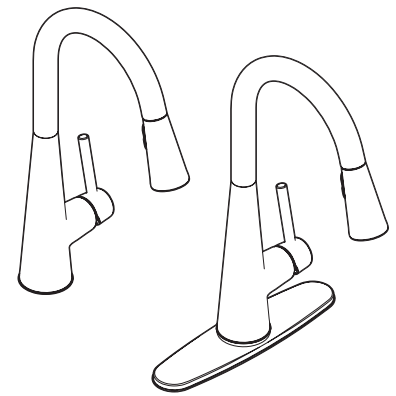

Sleek™
Single-Handle High Arc
Pulldown Kitchen Faucet


Models: 7864 series

NOTE: THIS FAUCET IS DESIGNED TO BE INSTALLED THROUGH 1 OR 3 HOLES, 1-1/2" (38mm) MIN. DIA.

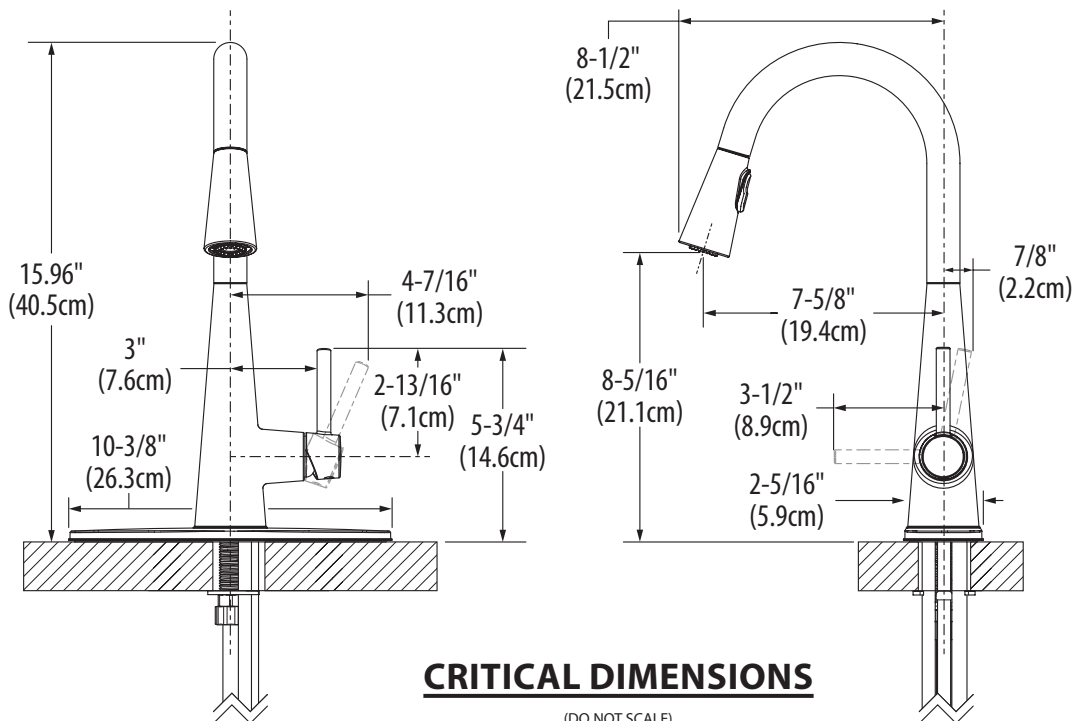

Residential End Uses of Water, Version 2

EXECUTIVE REPORT

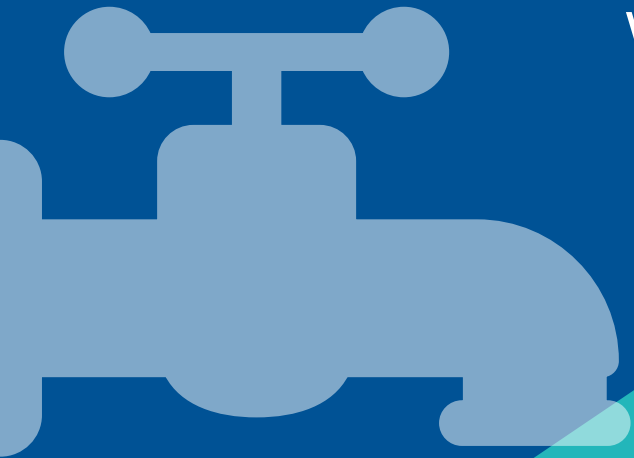



Contents

Introduction	3
Current Usage	4
Comparisons with the 1999 Project	7
The Future	10
About the Utilities in this Study	12

Disclaimer:

This study was jointly funded by the Water Research Foundation (WRF), City of Fort Collins Utilities, City of Scottsdale Water Department, Clayton County Water Authority, Denver Water, Portland Water Bureau, Region of Peel, Region of Waterloo, San Antonio Water System, Tacoma Public Utilities, Toho Water Authority, Tampa Bay Water, and the Alliance for Water Efficiency on behalf of Portland Water Bureau, Region of Peel, San Antonio Water System, and Tampa Bay Water (co-sponsors). WRF and the co-sponsors assume no responsibility for the content of the research study reported in this publication or for the opinions or statements of fact expressed in the report. The mention of trade names for commercial products does not represent or imply the approval or endorsement of WRF or the co-sponsors. This report is presented solely for informational purposes.

Residential End Uses of Water, Version 2: Executive Report

For more information about this project, please visit www.waterrf.org/4309

Prepared by:

William B. DeOreo, Aquacraft, Inc. Water Engineering and Management
Peter Mayer, Water Demand Management
Benedykt Dziegielewski, University of Southern Illinois
Jack Kiefer, Hazen and Sawyer, P.C.

Jointly sponsored by:

Water Research Foundation, City of Fort Collins Utilities, City of Scottsdale Water Department, Clayton County Water Authority, Denver Water, Portland Water Bureau, Region of Peel, Region of Waterloo, San Antonio Water System, Tacoma Public Utilities, Toho Water Authority, and Tampa Bay Water. The Alliance for Water Efficiency coordinated the financial support from Portland Water Bureau, Region of Peel, San Antonio Water System, and Tampa Bay Water.

Project Technical Advisory Committee:

Doug Bennett, Southern Nevada Water Authority
David Bracciano, Tampa Bay Water
Robert Day, San Jose Water Company
Mary Ann Dickinson, Alliance for Water Efficiency
Warren Liebold, New York City Department of Environmental Protection

Published by:




Residential End Uses of Water, Version 2: Executive Report

Single-family homes typically use the most water of any utility customer sector. The 23 utilities studied show a decline of 22 percent in average annual indoor household water use since WRF's landmark 1999 study. Water providers should consider lower household water use when making future plans.

Introduction

It is essential for water providers and the urban water supply industry to have a detailed understanding of how water is used in residential settings. While water use in homes was studied as early as the 1940s, interest intensified after the Energy Policy Act of 1992, which sought to improve energy and water efficiency. This Act established maximum flow rates for new residential toilets, showerheads, and faucets. Later federal regulations included clothes washers. Water efficiency in homes has also been encouraged by programs like EPA's WaterSense.

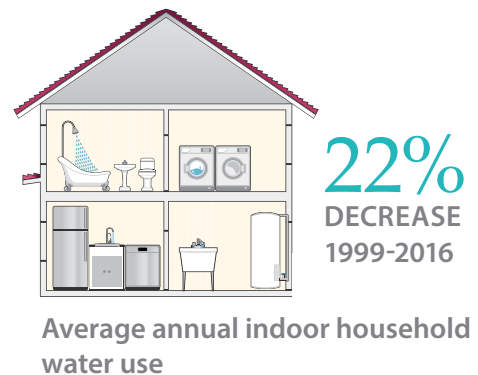

Until now, the most significant residential end use study conducted in North America was the Water Research Foundation's 1999 report, *Residential End Uses of Water* (REU1999) (Mayer et al. 1999). WRF's new report, *Residential End Uses of Water, Version 2* (REU2016) (DeOreo et al. 2016), provides an updated and expanded assessment of water use. It includes more varied study site locations, hot water usage data, more detailed landscape analysis, and additional water rate analysis.

The new study identifies variations in water use by each fixture or appliance, providing detailed information and data on changes since the REU1999 study. Looking to the future, the study's research evaluates conservation potential, and includes predictive models to forecast residential demand.

The decline in water use across the residential sector, even as populations increase, poses new challenges for water utilities. Information on single family home water consumption is significant for utility rate and revenue projections, capital planning (water supply and infrastructure needs), daily operations to provide water, water efficiency programs, and more.

Current Residential Water Use: the REU2016 Study

The homes studied in REU2016 showed an average annual use of 88,000 gallons per household per year (gphy).¹

Annual Use

In REU2016, approximately 1,000 single-family residential accounts were randomly selected from each of 23 study sites (see Figure 8). Billing records showed average annual per household water use ranging from 44,000 to 175,000 gphy.

The large range in use reflects the strong influence of climate and weather patterns. Agencies participating in the study come from across the United States and Canada and encompass a tremendous geographic and climactic diversity. Outdoor use is more variable than indoor use, and homes in warmer climates have higher outdoor use, continuing to irrigate in winter.

A fundamental goal of REU2016 was to quantify how much water is used both indoors and outdoors, as well as per capita and household. Such metrics are valuable for understanding water use patterns, establishing efficiency levels, and developing predictive models of future demand.



¹This REU2016 statistic is based on 23,749 homes (23 study sites, mostly 2010 billing data) with a standard deviation of 32,000 gphy. The median annual water use was 83,000 gphy.

Figure 1. Indoor household use by fixture

							
Toilet 24% 32.6 gphd	Faucet 20% 27.0 gphd	Shower 20% 26.9 gphd	Clothes washer 16% 22.0 gphd	Leak 13% 17.8 gphd	Bath 3% 4.4 gphd	Other* 3% 4.0 gphd	Dishwasher 2% 2.2 gphd

* The “Other” category includes evaporative cooling, humidification, water softening, and other uncategorized indoor uses.

Indoor Use

Toilet flushing is the largest indoor use of water in single-family homes, followed by faucets, showers, clothes washers, leaks, bathtubs, other/miscellaneous, and dishwashers (see Figure 1).

Mandated reductions in toilet flush and clothes washer volumes and shower and faucet flow rates have contributed to the declines in residential water use. REU2016 showed indoor water use at 138 gallons per household per day (gphd). A sample of new homes built according to EPA’s WaterSense New Home Specification Version 1.0 had an average daily per household water use of 110 gphd (DeOreo et al. 2011²).

Hot Water

In a sub-sample of 94 homes, the average household hot water use was 45.5 gphd, which accounted for 33.2% of total indoor water use. Showers and faucets each consumed substantially more hot water than all the other end uses combined. For showers, the average daily household hot water use was 17.8 gallons, and for faucets, 15.4 gallons.


Table 1. Average daily hot water use per household

Shower	39.1%	17.8 gphd
Faucet	33.8%	15.4 gphd
Clothes washer	9.7%	4.4 gphd
Bath	5.7%	2.6 gphd
Dishwasher	4.8%	2.2 gphd
Leak	4.6%	2.1 gphd
Other	2.0%	0.9 gphd
Toilet	0%	0.0 gphd
Total		45.5 gphd

²Nearly 100 percent of the 25 new homes studied in DeOreo et al. 2011 met the following efficiency criteria: clothes washers with capacities of ≤ 30 gallons per load (gpl), shower flow rates ≤ 2.5 gallons per minute (gpm), and toilet flushes ≤ 2.0 gallons per flush (gpf).

Outdoor Use

Figure 2. Percent of the Theoretical Irrigation Requirement (TIR) applied to landscape.

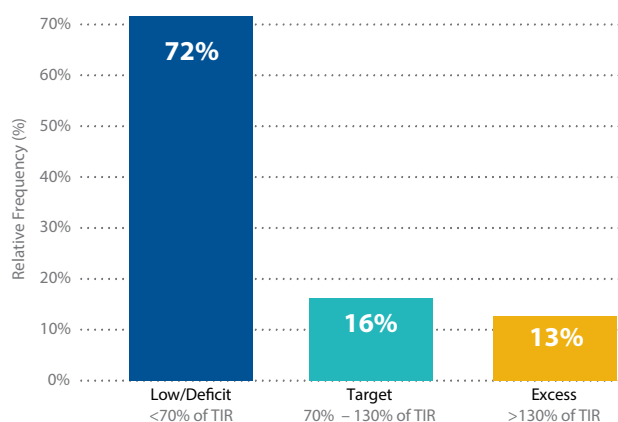


Outdoor water use was studied more extensively in REU2016 than REU1999, specifically, the efficiency of landscape irrigation. The Landscape Group was comprised of a sample of 838 homes selected as a representative subset from participating water utilities. Local weather conditions, irrigated area, water cost, and type of plant material are major drivers of outdoor use. The outdoor water use category is comprised of water uses like landscape irrigation, water used through hose bibs, water for filling and backwashing swimming pools, water for washing pavement and cars, and so forth.

While the average annual use for all sites (23,749 homes) was 88,000 gphy, the Landscape Group's annual use averaged 101,000 gphy, of which outdoor use constituted 50 percent, or 50,500 gphy.

To analyze outdoor water use, the estimated actual use was compared to the theoretical irrigation requirement—an equation used for optimal plant growth for agricultural crops. The theoretical irrigation requirement is considered the amount of irrigation that is theoretically required, although many landscapes can thrive on a lesser amount. The theoretical irrigation requirement was customized for each lot in the Landscape Group, considering irrigation area, groundcover type, and other local factors.

The majority of study participants—72 percent—applied considerably less water than was theoretically required and were termed “low/deficient irrigators.” Sixteen percent of study participants were considered “target” irrigators, because they applied close to the theoretical irrigation requirement. A small group of over-irrigators applied gross excess water compared to the estimated theoretical requirement. This 13 percent accounts for the bulk of excess irrigation for the whole group.

Figure 3. Distribution of application ratios, Landscape Group (n=838)

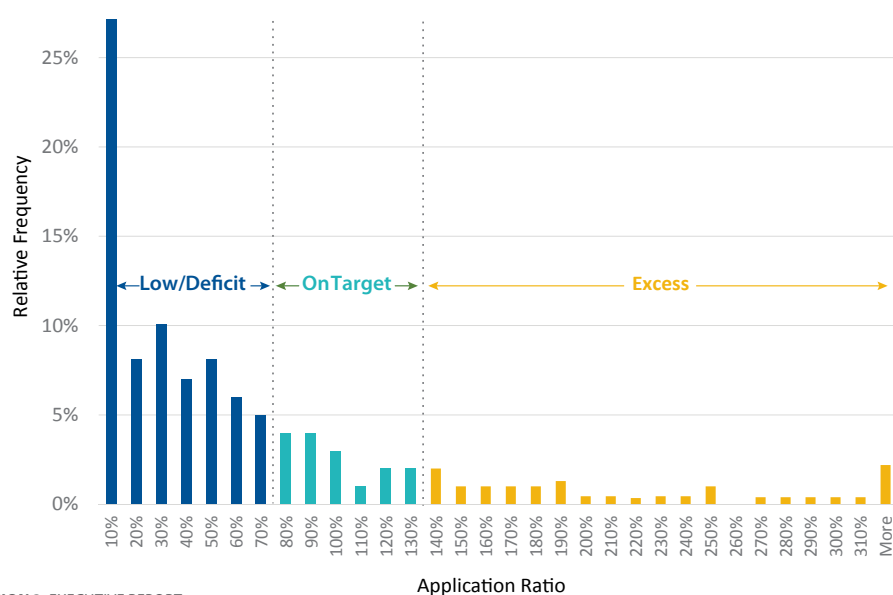

Comparison with the 1999 *Residential End Uses of Water Study*

Reductions in household water use are largely due to more efficient fixtures and appliances and are not the result of either occupancy or behavior.

Annual Use

While it is tempting to compare annual use from REU1999 (146,100 gphy) to REU2016 (88,000 gphy), it is inappropriate to do so, since the participating utilities differed between the two studies. Neither of these studies was designed to be representative of all North American locations. This limits the statistical inferences and generalizations that can be drawn from the data.

REU1999 had 12 participating utilities, with 12,055 households in the sample group. Ten of the 12 participating utilities were located in the western and southwestern United States.

REU2016 had 23 participating utilities, with 23,749 homes in the sample group. The REU2016 participating utilities are spread more diversely throughout the United States, with many more eastern sites.

For both REU1999 and REU2016, the sites show extreme variation in climate and weather, and therefore it can be supposed that households will vary greatly in outdoor water use. It is more useful and appropriate to compare indoor water use between the two studies.



Indoor Daily Per Household and Per Capita Use

Residential indoor water use in single-family homes has decreased. The average per household daily water use has decreased 22 percent, from 177 gphd (REU1999) to 138 gphd (REU2016). Per capita average water use has decreased 15 percent, from 69.3 gpcd (REU1999) to 58.6 gpcd (REU2016). In REU1999, a household averaged 2.77 people and in REU2016, a household averaged 2.65 people. The improved water efficiency of clothes washers and toilets accounts for most of the decreases in indoor use.

Figure 4. Average daily indoor per household water use REU1999 and REU2016


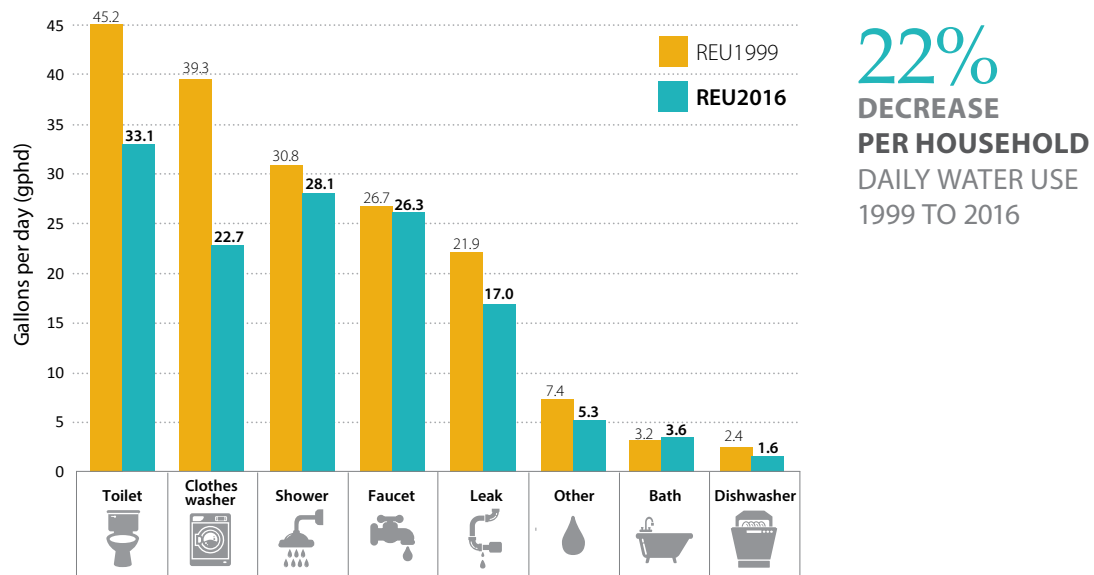


Figure 5. Average daily indoor per capita water use REU1999 and REU2016

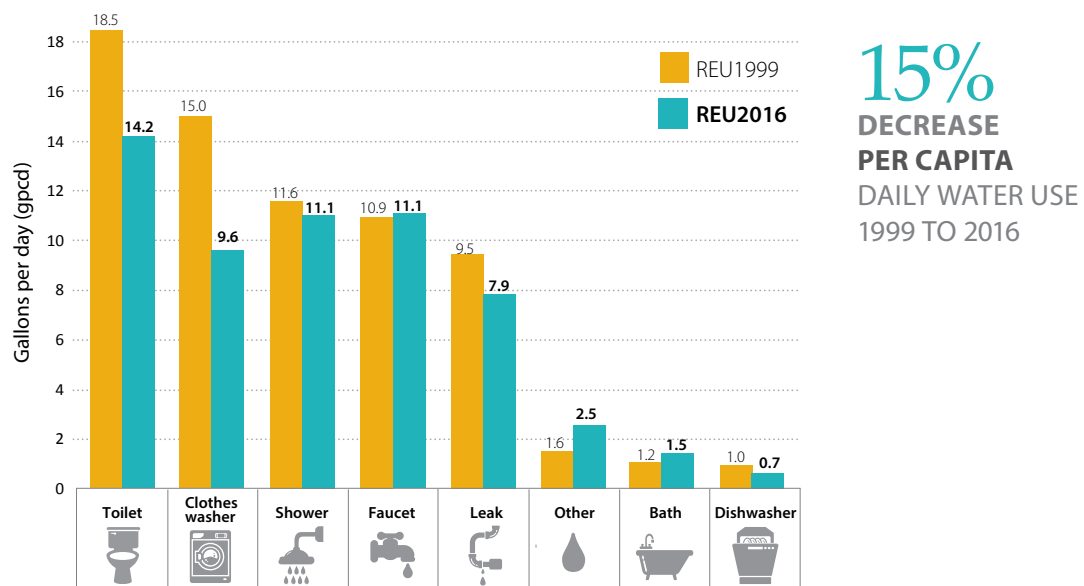

Clothes Washers

The biggest reduction in per capita water use between the two studies was measured in the clothes washer category. Starting in the mid-1990s, efficiency improvements dramatically reduced water usage, from an average volume of 41 gallons per load (REU1999) to 31 gpl (REU2016). Per capita use decreased 36 percent, from 15.0 gpcd (REU1999) to 9.6 gpcd (REU2016).

36%
DECREASE
(gpcd)

Toilets

The flush volume of toilets has decreased 29 percent, from 3.65 gallons per flush (REU1999) to 2.6 gpf (REU2016). Toilet flushing frequency has remained the same—5.0 flushes per person per day. In REU1999, just 5 percent of toilet flushes were 2.2 gpf or less. In REU2016, 37 percent of toilet flushes were 2.2 gpf or less.

29%
DECREASE
(gal/flush)

Dishwashers

An automatic dishwasher was present in 84 percent of the end use study homes in REU2016. The average water volume per dishwasher load decreased 39 percent, from 10.0 gallons per load (REU1999) to 6.1 gpl (REU2016). A comparison of households showed that if a house lacked a dishwasher, faucet use did not increase, which would normally be supposed. Regardless of the presence of a dishwasher, faucet use averaged 26 gphd.

39%
DECREASE
(gal/load)

Leaks

The average daily per capita leakage decreased 17 percent, from 9.5 gallons per capita daily (REU1999) to 7.9 gpcd (REU2016). Thirty-two percent of homes had higher leakage rates, as high as 600 gallons per household per day.

17%
DECREASE
(gpcd)

Showers, Faucets and Bathtubs Showed Minimal Change

REU2016 shows minimal change in showering patterns. The average duration held steady at 7.8 minutes per shower. The flow rate decreased just 0.1 gallon per minute. The average faucet use per household and per capita did not change at a statistically significant level from REU1999 to REU2016. Bathtubs showed a small increase, from 1.2 gpcd (REU1999) to 1.5 gpcd (REU2016). The presence of children (aged 12 and under) increased bathtub use.

0%
DECREASE




The Future: Conservation Potential

Substantial indoor and outdoor conservation potential exists in the single-family sector. With 100 percent occurrence of higher efficiency devices, indoor household water use could drop 35 percent or more, to below 40 gallons per capita per day. Aggressive outdoor water conservation could reduce outdoor use even further.

More efficient appliances and fixtures have contributed to significant reductions in residential indoor water use, but there remains much potential for additional savings. In REU2016, more than half of residences did not meet the study's efficiency criteria for clothes washers and toilets, and 20 percent did not meet those standards for showers (see Figure 6). In addition, households that currently over-irrigate could change their habits and substantially reduce their outdoor use.

Figure 6. Percent of homes meeting efficiency criteria, REU1999 and REU2016

Efficiency criteria include: clothes washers ≤ 30 gal/load, toilets ≤ 2.2 gal/flush, showers ≤ 2.5 gal/minute.

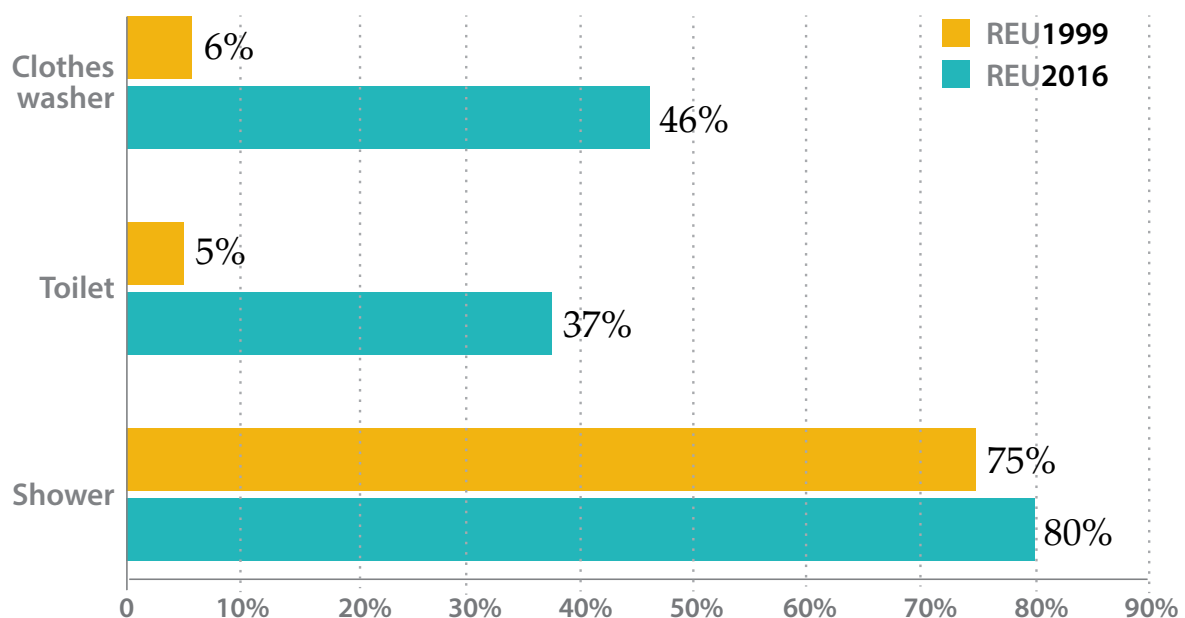




Indoor Conservation Potential

Even without a concerted effort on the part of homeowners to switch to more efficient appliances and fixtures, reductions are anticipated as old toilets and clothes washers wear out and are replaced. The current average daily indoor per household use of 138 gphd is expected to reduce to 110 gphd. Per capita use of 58.6 gpcd is expected to reduce to 36.7 gpcd in the coming years.

Further reductions are anticipated as customer side leakage is reduced (through automated metering and leak alert programs) and through on-site reuse. There are many variables that contribute to indoor water use patterns, such as the age of the fixtures and appliances, the age of housing stock, and the frequency of remodeling. Utilities should determine appropriate efficiency targets for their own service area based on local factors.

Figure 7. Indoor average gallons per capita per day, REU1999, REU2016, High Efficiency Studies

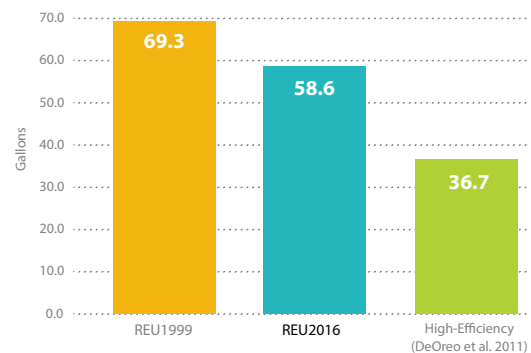

Outdoor Conservation Potential

There are a number of common strategies to maximize outdoor efficiency. Utilities should encourage excess irrigators to be more water-efficient, for example by using irrigation controllers that are activated by environmental conditions, rather than timers. Utilities can also help customers set up irrigation controllers correctly, and encourage them to use plant materials suitable to the local conditions. Deficit irrigators (those using less than the theoretical irrigation requirement) should be prevented from increasing their irrigation in the future.

If excess irrigation could be eliminated in the Landscape Group, the average outdoor use would drop by 8.2 kgal per house, or 16 percent.

About the Utilities in this Study

The 23 utilities studied in this report represent a time and place snapshot of how water is used in single-family homes in North America, based on a statistically representative sample of customers from these locations.

Research Approach

Random samples of representative single-family customers were the center of the research. The study collected highly detailed information from 2010 to 2013 on water use, demographics, and the homes' landscapes.

REU2016 followed the same basic research approach as REU1999, with some notable additions. The new study included more varied site locations, collection of hot water data, and more detailed landscape analysis.

Study Participants

Utilities from across the United States and Canada were invited to participate as study sites. Ultimately, 23 utilities joined the study as full participants. Each selected a sample of approximately 1,000 single-family homes from their active customer accounts. From that database, billed consumption data were collected from 23,749 homes. An extensive survey was mailed to a total of 13,749 selected households and a total of 4,643 usable surveys were returned. The 23 utilities also provided information on metered consumption, water conservation programs, drought and conservation plans, budgets, staffing levels, and water and wastewater rates.

Nine of the utilities, called Level 1 study sites, participated more extensively. Nine hundred homes were selected for additional end use sampling. Of these, 762 analyzed flow traces, 110 were selected for hot water flow monitoring, and 838 homes participated in a Landscape Analysis Group. (The other 14 locations are called Level 2 study sites.)

The 23 utilities participating in REU2016 come from across North America and encompass a tremendous climatic, geographic, and demographic diversity.

Survey data collection

23,749

Billed consumption data

4,634

Extensive surveys

838

Landscape analysis group


762

End use monitoring samples

94

Hot water end use flow monitoring

Figure 8. Diversity of the Level 1 and Level 2 study site locations

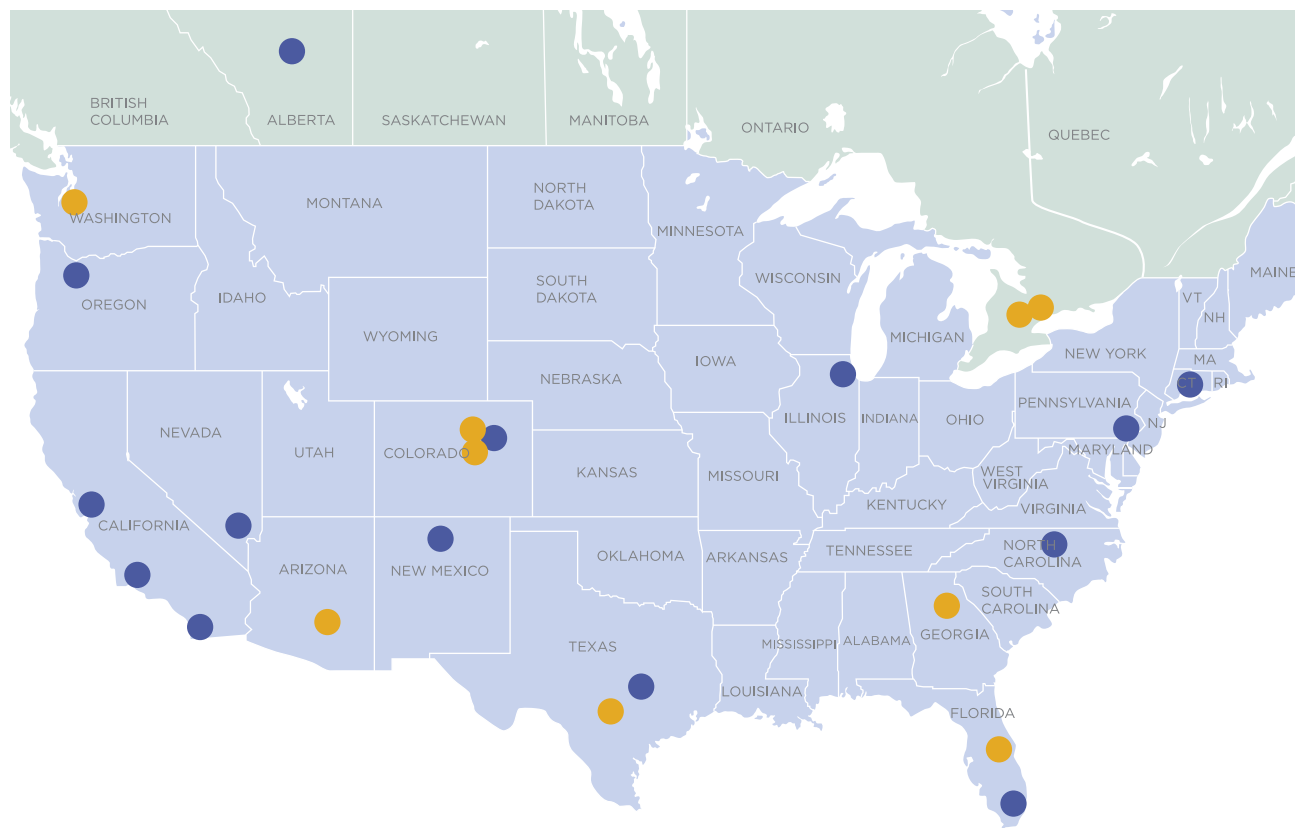

LEVEL 1 STUDY SITES: Clayton County, GA • Denver, CO • Fort Collins, CO • Peel, Ontario • San Antonio, TX
Scottsdale, AZ • Tacoma, WA • Toho, FL • Waterloo, Ontario

LEVEL 2 STUDY SITES: Aurora, CO • Austin, TX • Cary, NC • Chicago, IL • Edmonton, Alberta
Henderson, NV • Miami, FL • Mt. View, CA • New Haven, CT • Otay, CA • Philadelphia, PA • Portland, OR
Santa Barbara, CA • Santa Fe, NM

Flow Trace Monitoring



Meter-Master flow recorder installed on a magnetic drive water meter.
(Photo courtesy of the F. S. Brainard Company)

After the surveys were tabulated, 900 homes (100 from each of the nine Level 1 utilities) agreed to participate in detailed flow trace monitoring, which involved recording flow through each customer's water meter every 10 seconds for a period of about two weeks. The flow trace monitoring portion of the study took more than a year to complete, as the research team installed the equipment, collected the data, and moved the equipment from city to city. High-level flow data were successfully obtained from 762 homes.

Hot Water Flow Trace Analysis

A subset of the end use sample group was selected for hot water flow trace analysis. Accurate and usable hot water data were obtained from 94 homes that had been monitored for hot water use for approximately two weeks. This represents one of the largest efforts to date to collect and analyze hot water end use data in North America.

Outdoor Use Investigation

The Landscape Group was comprised of a sample of 838 households. The primary aim was to explore the efficiency of irrigation practices through a comparison of the volume of irrigation water applied to the theoretical irrigation requirements of each residential lot. Annual outdoor water use was estimated for each house using historical billing records, flow trace monitoring, and pre-existing high-resolution aerial photographs of each home's landscape.

Improved Understanding of Residential Water Use

The information provided by utilities in this study is significant because single-family homes typically use the most water of any customer sector. These data are essential for understanding demand patterns and establishing end-use benchmarks. Indoor water use will continue to decline in the future, which will impact utility water sales. REU2016 provides current data, evaluates conservation potential, and develops predictive models to assess and forecast residential demand.



Works Cited

DeOreo, W.B., P.W. Mayer, L. Martien, M. Hayden, R. Davis, et. al. 2011. *Analysis of Water Use in New Single Family Homes*. Aquacraft, Inc. Water Engineering and Management. Boulder, CO.

DeOreo, W.B., P.W. Mayer, B. Dziegielwski, J.C. Kiefer, 2016. *Residential Uses of Water 2016*. Water Research Foundation. Denver, CO.

Energy Policy Act of 1992, Pub. L. No. 102-486, 106 Stat. 2776 (1992).

Mayer, P.W., W.B. DeOreo, E.M. Optiz, J.C. Kiefer, W.Y. Davis, B. Dziegielewski, J.O. Nelson. 1999. *Residential End Uses of Water*. Denver, Colo.: AwwaRF.

Participating Utilities

Level 1 Study Sites

City of Fort Collins Utilities, Fort Collins, CO
City of Scottsdale Water Department, Scottsdale, AZ
Clayton County Water Authority, Morrow, GA
Denver Water Department, Denver, CO
Region of Peel Public Works, Brampton, ON, Canada
Region of Waterloo, Kitchener, ON, Canada
San Antonio Water System, San Antonio, TX
Tacoma Water, Tacoma, WA
Toho Water Authority, Kissimmee, FL

Level 2 Study Sites

Austin Water Utility, Austin, TX
City of Aurora Water Department, Aurora, CO
City of Chicago Water Management, Chicago, IL
City of Henderson, Henderson, NV
City of Portland Water Bureau, Portland, OR
City of Santa Barbara Public Works Department, Santa Barbara, CA
City of Santa Fe, Santa Fe, NM
EPCOR Water Services, Inc., Edmonton, AL, Canada
Miami-Dade Water and Sewer Department, Miami, FL
Mountain View City Water Division, Mountain View, CA
Otay Water District, Spring Valley, CA
Philadelphia Water Department, Philadelphia, PA
S. Central Connecticut Water Authority, New Haven, CT
Town of Cary Water Department, Cary, NC

Other Utility Participants

City of San Diego, San Diego, CA
Cobb County Water System, Marietta, GA
Colorado Springs Utilities, Colorado Springs, CO



advancing the science of water

6666 West Quincy Avenue
Denver, CO 80235-3098 USA
p: 303.347.6100
www.waterrf.org
email: info@waterrf.org

I S B N 978-1-60573-236-7



9 781605 732367



Water Environment Research Foundation
Collaboration. Innovation. Results.

Wastewater Treatment and Reuse



Influent Constituent Characteristics of the Modern Waste Stream from Single Sources: Literature Review

Co-published by



04-DEC-1a

INFLUENT CONSTITUENT CHARACTERISTICS OF THE MODERN WASTE STREAM FROM SINGLE SOURCES: LITERATURE REVIEW

by:

Kathryn S. Lowe

Nathan K. Rothe

Jill M.B. Tomaras

Kathleen DeJong

Maria B. Tucholke

Dr. Jörg Drewes

Dr. John E. McCray

Dr. Junko Munakata-Marr

Colorado School of Mines

Environmental Science and Engineering Division

2007



The Water Environment Research Foundation, a not-for-profit organization, funds and manages water quality research for its subscribers through a diverse public-private partnership between municipal utilities, corporations, academia, industry, and the federal government. WERF subscribers include municipal and regional water and wastewater utilities, industrial corporations, environmental engineering firms, and others that share a commitment to cost-effective water quality solutions. WERF is dedicated to advancing science and technology addressing water quality issues as they impact water resources, the atmosphere, the lands, and quality of life.

For more information, contact:
Water Environment Research Foundation
635 Slaters Lane, Suite 300
Alexandria, VA 22314-1177
Tel: (703) 684-2470
Fax: (703) 299-0742
www.werf.org
werf@werf.org

This report was co-published by the following organization. For non-subscriber sales information, contact:

IWA Publishing
Alliance House, 12 Caxton Street
London SW1H 0QS, United Kingdom
Tel: +44 (0) 20 7654 5500
Fax: +44 (0) 20 7654 5555
www.iwapublishing.com
publications@iwap.co.uk

© Copyright 2007 by the Water Environment Research Foundation. All rights reserved. Permission to copy must be obtained from the Water Environment Research Foundation.
Library of Congress Catalog Card Number: 2006930842
Printed in the United States of America
IWAP ISBN: 1-84339-773-0

This report was prepared by the organization(s) named below as an account of work sponsored by the Water Environment Research Foundation (WERF). Neither WERF, members of WERF, the organization(s) named below, nor any person acting on their behalf: (a) makes any warranty, express or implied, with respect to the use of any information, apparatus, method, or process disclosed in this report or that such use may not infringe on privately owned rights; or (b) assumes any liabilities with respect to the use of, or for damages resulting from the use of, any information, apparatus, method, or process disclosed in this report.

Colorado School of Mines

The research on which this report is based was developed, in part, by the United States Environmental Protection Agency (EPA) through Cooperative Agreement No. X-830851 with the Water Environment Research Foundation (WERF). However, the views expressed in this document are solely those of Colorado School of Mines and neither EPA nor WERF endorses any products or commercial services mentioned in this publication. This report is a publication of WERF, not EPA. Funds awarded under the Cooperative Agreement cited above were not used for editorial services, reproduction, printing, or distribution.

This document was reviewed by a panel of independent experts selected by WERF. Mention of trade names or commercial products does not constitute WERF nor EPA endorsement or recommendations for use. Similarly, omission of products or trade names indicates nothing concerning WERF's or EPA's positions regarding product effectiveness or applicability.

ACKNOWLEDGMENTS

This research was funded by the Water Environment Research Foundation.

Report Preparation

Principal Investigator:

Kathryn S. Lowe
Colorado School of Mines

Co-Principal Investigators:

Jörg Drewes, Ph.D.
John E. McCray, Ph.D.
Junko Munakata-Marr, Ph.D.
Colorado School of Mines

Project Team:

Kathleen DeJong
Nathan K. Rothe
Jill M. B. Tomaras
Maria B. Tucholke
Colorado School of Mines

Project Subcommittee

Damann Anderson, P.E.
Hazen and Sawyer

Matt Byers, Ph.D.
Zoeller Company

Edward Clerico, P.E.
American Water

Bob Freeman, P.E.
U.S. Environmental Protection Agency

Anish Jantrania, Ph.D.
Virginia Department of Health

Charles McEntyre, P.E.
Tennessee Valley Authority

Barbara Rich
Deschutes County Environmental Health Division

Water Environment Research Foundation Staff

Director of Research:	Daniel M. Woltering, Ph.D.
Program Manager:	Christine Handog

ABSTRACT AND BENEFITS

Abstract:

A literature review was conducted to assess the current status of knowledge on the composition of raw wastewater and primary treated effluent (i.e., septic tank effluent) from single-source onsite wastewater systems. The overall goal of this research project is to characterize the extent of conventional constituents, microbial constituents, and organic wastewater contaminants in single-source onsite raw wastewater and primary treated effluent to aid onsite wastewater system design and management. Information obtained was evaluated using cumulative frequency distributions to compare individual constituent concentrations in various waste streams and by using data qualifiers to enable assessment of parameters that might affect single-source waste stream composition. To supplement information on the single-source raw wastewater and primary treated effluent composition, state agencies responsible for onsite wastewater regulation were contacted to assess the prevalence of different system types installed and in operation. Selected demographics that capture differences in lifestyle habits that could affect raw wastewater composition were also assessed. A large amount of data was captured by this literature review, however information gaps were identified. The information presented here will be used to guide future project monitoring and assessment of modern raw wastewater waste streams.

Benefits:

- ◆ Compiles and summarizes approximately 150 literature sources from the last 35 years providing numerous individual raw wastewater and primary treated effluent constituent values from a variety of waste sources.
- ◆ Provides information on raw wastewater and primary treated effluent composition for single sources including: single family residential, multiple family residential, restaurants, schools, offices, rest areas, correctional facilities, nursing homes, a veterinary clinic, and a RV dump.
- ◆ Presents cumulative frequency distributions to enable the user to assess wastewater constituent concentrations and mass loadings to a treatment unit or the environment.
- ◆ Describes the prevalence of onsite wastewater system types and utilization across the U.S. and regionally within the U.S.
- ◆ Identifies gaps in the current knowledge of raw wastewater and primary treated effluent composition from single sources.

Keywords: Onsite wastewater design, onsite wastewater treatment, raw wastewater, single sources.

TABLE OF CONTENTS

Acknowledgments.....	iii
Abstract and Benefits.....	v
List of Tables.....	viii
List of Figures.....	xi
List of Acronyms.....	xiii
Executive Summary.....	ES-1
1.0 Introduction.....	1-1
1.1 Background and Motivation.....	1-1
1.2 Project Objectives.....	1-2
1.3 Project Approach.....	1-2
1.4 Report Organization.....	1-3
2.0 OWS Prevalence.....	2-1
2.1 Introduction.....	2-1
2.2 Methods.....	2-1
2.3 Results.....	2-4
2.3.1 State and County Prevalence Data.....	2-4
2.3.2 Census Information.....	2-11
2.4 Discussion.....	2-22
3.0 Single-Source Composition.....	3-1
3.1 Introduction.....	3-1
3.2 Methods.....	3-2
3.3 Results.....	3-6
3.3.1 Tier 1: Conventional Constituents.....	3-6
3.3.2 Tier 2: Oil and Grease and Microbial Constituents.....	3-24
3.3.3 Tier 3: Trace Organic Wastewater Constituents.....	3-32
3.4 Discussion.....	3-37
3.4.1 Data Qualifiers.....	3-39
3.4.2 Waste Stream Variations.....	3-42
3.4.3 Constituent Comparison.....	3-54
3.4.4 Informational Gaps.....	3-56
4.0 Summary and Conclusions.....	4-1
Appendix A: American Housing Survey Methods.....	A-1
Appendix B: State and County Database Listings.....	B-1
Appendix C: Complete Listing of Reported BOD Values.....	C-1
Appendix D: Complete Listing of Reported Solids Values.....	D-1
Appendix E: Complete Listing of Reported Nutrient (Nitrogen and Phosphorus) Values.....	E-1
Appendix F: Complete Listing of Reported Fecal Coliform Values.....	F-1
Appendix G: Complete Listing of Reported Flow Values.....	G-1

Appendix H: Complete Listing of Reported Oil and Grease Values	H-1
Appendix I: Complete Listing of Other Reported Values	I-1
References	R-1
R.1 Report References	R-1
R.2 Data References	R-8

LIST OF TABLES

2-1	Poverty Thresholds as Listed by the U.S. Census Bureau.....	2-4
2-2	Summary of Florida OWS	2-5
2-3	Summary of Representative New Mexico OWS	2-6
2-4	Summary of Representative North Carolina Large Flow (>3,000 gpd) OWS	2-8
2-5	Summary of Boulder County, Colorado OWS	2-9
2-6	Summary of Single-Source OWS Prevalence for Available State Databases	2-10
2-7	Summary of Percent Occurrence of Single Sources Served by OWS	2-11
2-8	Total Housing Units.....	2-12
2-9	Occupied Housing Units Served by OWS, Compiled from AHS (2001).....	2-13
2-10	Characteristics of U.S. OWS	2-16
2-11	AHS Data for Total and New Construction of Occupied Housing Units.....	2-20
3-1	Descriptive Statistics for Raw Wastewater and STE BOD ₅ by Source (in mg/L).....	3-7
3-2	Descriptive Statistics for Raw Wastewater and STE TSS by Source (in mg/L)	3-10
3-3	Descriptive Statistics for Raw Wastewater and STE Nitrogen by Source (in mg/L)	3-15
3-4	Descriptive Statistics for Raw Wastewater and STE Total Phosphorus by Source (in mg/L)	3-17
3-5	Descriptive Statistics for Raw Wastewater and STE Fecal Coliform by Source (in cfu/100 MI).....	3-20
3-6	Descriptive Statistics for Raw Wastewater and STE Flow Rate by Source (in gpd)	3-23
3-7	Descriptive Statistics for Raw Wastewater and STE Oil and Grease by Source (in mg/L).....	3-24
3-8	Literature Values for Concentration of Selected Microorganisms found in STE.....	3-27
3-9	Microorganism Concentration found in Raw Wastewater and STE.....	3-27
3-10	Pathogenic Microorganisms found in Raw Wastewater and STE	3-28
3-11	Onsite Wastewater Microbial Research Focus	3-30
3-12	Example of Occurrence (mg/L) of Select Organic Wastewater Contaminants in WWPT Influent and Effluent.....	3-33
3-13	Summary of Reported Studies Quantifying the Occurrence of Organic Wastewater Contaminants (OWC) in STE	3-36
3-14	Summary of Data Qualifiers for Sorting and Evaluation of Literature Values	3-40
3-15	Median and Normalized Values for Major Constituents by Source	3-43
3-16	Comparison of Constituent Median Values and Ranges for Single-Source Domestic Raw Wastewater	3-54
3-17	Comparison of Constituent Median Values and Ranges for Single-Source Domestic STE	3-55
3-18	Summary of the Number of Literature Sources on OWS Raw Wastewater and STE Composition.....	3-56
A-1	2003 Supplemental Sample Size for Each of the Six AHS-National-Based Metropolitan Areas	A-5
A-2	Interview Activity for Each of the Six 2003 AHS-National-Based Metropolitan Areas	A-6
B-1	Complete List of Florida OWS	B-2
B-2	Complete Listing of North Carolina OWS	B-4
B-3	American Housing Survey (AHS) Summary of OWS	B-5

B-4	1990 U.S. Census Information Regarding OWS per State	B-6
B-5	2000 U.S. Census Information Regarding Over Age 65 by State	B-7
B-6	2000 U.S. Census Information Regarding OWS Location (Rural Vs. Urban) per State	B-9
B-7	U.S. Census 2004 Poverty Data	B-10
B-8	State Average Annual Precipitation and Temperature	B-12
C-1	Reported Single-Source Domestic BOD ₅ Raw Wastewater Values	C-3
C-2	Reported Multiple-Source Domestic BOD ₅ Raw Wastewater Values	C-4
C-3	Reported Food Source BOD ₅ Raw Wastewater Values	C-4
C-4	Reported Non-Medical Source BOD ₅ Raw Wastewater Values	C-5
C-5	Reported Single-Source Domestic BOD ₅ STE Values	C-5
C-6	Reported Multiple-Source Domestic BOD ₅ STE Values	C-9
C-7	Reported Food Source BOD ₅ STE Values	C-10
C-8	Reported Non-Medical Source BOD ₅ STE Values	C-11
C-9	Reported Medical Source BOD ₅ STE Values	C-15
C-10	Reported Municipal Source BOD ₅ Raw Wastewater and STE Values	C-16
C-11	Other Reported Oxygen Demand Values	C-17
C-12	Other Reported Carbon Values	C-21
D-1	Reported Single-Source Domestic TSS Raw Wastewater Values	D-3
D-2	Reported Multiple-Source Domestic TSS Raw Wastewater Values	D-4
D-3	Reported Food Source TSS Raw Wastewater Values	D-4
D-4	Reported Non-Medical Source TSS Raw Wastewater Values	D-5
D-5	Reported Single-Source Domestic TSS STE Values	D-5
D-6	Reported Multiple-Source Domestic TSS STE Values	D-9
D-7	Reported Food Source TSS STE Values	D-9
D-8	Reported Non-Medical Source TSS STE Values	D-11
D-9	Reported Medical Source TSS STE Values	D-14
D-10	Reported Municipal Source TSS Raw Wastewater and STE Values	D-15
D-11	Other Reported Solids Values	D-16
E-1	Reported Single-Source Domestic Nitrogen Raw Wastewater Values	E-3
E-2	Reported Multiple-Source Domestic Nitrogen Raw Wastewater Values	E-4
E-3	Reported Multiple-Source Domestic Nitrogen Raw Wastewater Values	E-5
E-4	Reported Single-Source Domestic Nitrogen STE Values	E-5
E-5	Reported Multiple-Source Domestic Nitrogen STE Values	E-13
E-6	Reported Food Source Nitrogen STE Values	E-14
E-7	Reported Non-Medical Source Nitrogen STE Values	E-14
E-8	Reported Medical Source Nitrogen STE Values	E-22
E-9	Reported Municipal Source Nitrogen Raw Wastewater and STE Values	E-23
E-10	Other Reported Nitrogen Raw Wastewater and STE Values	E-23
E-11	Reported Single-Source Domestic Total Phosphorus Raw Wastewater Values	E-25
E-12	Reported Multiple-Source Domestic Total Phosphorus Raw Wastewater Values	E-25
E-13	Reported Non-Medical Source Total Phosphorus Raw Wastewater Values	E-26
E-14	Reported Single-Source Domestic Total Phosphorus STE Values	E-26
E-15	Reported Multiple-Source Domestic Total Phosphorus STE Values	E-28
E-16	Reported Food Source Total Phosphorus STE Values	E-28
E-17	Reported Non-Medical Source Total Phosphorus STE Values	E-29
E-18	Reported Municipal Source Total Phosphorus Raw Wastewater and STE Values	E-32
E-19	Other Reported Phosphorus Raw Wastewater and STE Values	E-33

F-1	Reported Single-Source Domestic Fecal Coliform Raw Wastewater Values	F-3
F-2	Reported Single-Source Domestic Fecal Coliform STE Values	F-3
F-3	Reported Multiple-Source Domestic Fecal Coliform STE Values	F-6
F-4	Reported Non-Medical Source Fecal Coliform STE Values	F-6
F-5	Other Reported Microorganism Values	F-8
G-1	Reported Single-Source Domestic Flow STE Values	G-2
G-2	Reported Multiple-Source Domestic Flow STE Values	G-2
G-3	Reported Food Source Flow STE Values	G-3
G-4	Reported Non-Medical Source Flow STE Values	G-3
H-1	Reported Single-Source Domestic Oil and Grease Raw Wastewater Values	H-2
H-2	Reported Non-Medical Source Oil and Grease Raw Wastewater Values	H-2
H-3	Other Reported Fats/Oil/Grease Raw Wastewater Values	H-2
H-4	Reported Single-Source Domestic Oil and Grease STE Values	H-2
H-5	Reported Food Source Oil and Grease STE Values	H-3
H-6	Reported Non-Medical Source Oil and Grease STE Values	H-4
I-1	Reported Ph Values	I-2
I-2	Reported Alkalinity (as CaCO ₃) Values	I-3
I-3	Reported Hardness (as CaCO ₃) Values	I-3
I-4	Reported Temperature (°C) Values	I-4
I-5	Reported Dissolved Oxygen (mg/L) Values	I-4
I-6	Reported Turbidity (ntu) Values	I-5
I-7	Reported Anion and Cation (mg/L) Values	I-5

LIST OF FIGURES

2-1	Summary of Florida Known Non-Residential Single-Source OWS Greater Than 1% Prevalence.....	2-5
2-2	Summary of Representative New Mexico Known Non-Residential Single-Source OWS Prevalence	2-6
2-3	Summary of Representative North Carolina Large Flow (>3,000 gpd) Single-Source OWS Prevalence	2-7
2-4	Summary of Boulder County, Colorado Non-Residential Single-Source OWS Prevalence	2-9
2-5	Summary of Single-Source OWS Prevalence for Available State Databases	2-10
2-6	Summary of Percent Occurrence of Single-Source Served by OWS	2-11
2-7	Percentage of all OWS in the U.S., by Region	2-12
2-8	Percentage of Region's Occupied Households Served by OWS	2-12
2-9	Total Number of Housing Units with OWS in 1990	2-14
2-10	Percent Total Housing Units Served by OWS	2-15
2-11	Percentage of the Region's Demographic Category Served by OWS	2-16
2-12	Percent of Total Occupied Housing Units per Region Served by OWS Where Householder is Older than 65 Years	2-17
2-13	Percentage of Total Occupied Housing Units in Rural Areas, by Region.....	2-18
2-14	Percentage of Total Occupied Housing Units in Rural Areas, by State	2-18
2-15	Percent of the Population in Poverty per Total Occupied Housing Units	2-19
2-16	Trends in OWS Based on AHS Data	2-20
2-17	Average Annual Precipitation per State.....	2-21
2-18	Average Annual Temperature per State.....	2-21
3-1	Raw Wastewater BOD ₅ by Source	3-8
3-2	STE BOD ₅ by Source.....	3-8
3-3	Comparison of BOD ₅ in Single-Source Domestic Raw Wastewater and STE.....	3-9
3-4	Raw Wastewater TSS by Source	3-12
3-5	STE TSS by Source	3-12
3-6	Comparison of TSS in Single-Source Domestic Raw Wastewater and STE.....	3-13
3-7	Raw Wastewater Total Nitrogen.....	3-16
3-8	STE Total Nitrogen by Source.....	3-16
3-9	Comparison of Total Phosphorus in Single-Source Domestic Raw Wastewater and STE.....	3-18
3-10	STE Total Phosphorus by Source	3-19
3-11	Comparison of Fecal Coliform in Single-Source Domestic Raw Wastewater and STE.....	3-20
3-12	STE Fecal Coliform by Source	3-21
3-13	STE Flow Rate by Source.....	3-23
3-14	STE Oil and Grease by Source	3-25
3-15	Example of Variability within the Reported Data Illustrated by a CFD.....	3-38
3-16	Cumulative Normalized Median Values for Constituent by Source	3-43
3-17	Cumulative Normalized Median Values for Constituent by Region	3-45
3-18	Single Source Domestic BOD ₅ by Decade	3-46
3-19	Single-Source Domestic TSS by Decade.....	3-46

3-20	Single-Source Domestic Total Nitrogen by Decade	3-47
3-21	Single-Source Domestic Total Phosphorus by Decade	3-48
3-22	Cumulative Normalized Interquartile Range Values for Type of Sample.....	3-50
3-23	Cumulative Normalized Interquartile Range Values for Analytical Methods.....	3-52
3-24	Cumulative Normalized Interquartile Range Values for Sampling Events	3-53

LIST OF ACRONYMS

AHS	American Housing Survey
BOD	biochemical oxygen demand
BOD ₅	biochemical oxygen demand, five-day test
CFD	cumulative frequency distribution
cfu	colony forming unit
DNA	deoxyribonucleic acid
HPLC	high performance liquid chromatography
GC/MS	gas chromatography / mass spectrometry
LAS	linear alkylbenzene sulfonate
MPN	most probable number
NSFC	National Small Flows Clearinghouse
NOWRA	National Onsite Wastewater Recycling Association
OWS	onsite wastewater systems
PAH	polycyclic aromatic hydrocarbon
PCB	polychlorinated biphenyls
pfu	plaque forming unit
RNA	ribonucleic acid
STE	septic tank effluent
TSS	total suspended solids
U.S.	United States
U.S. EPA	United States Environmental Protection Agency
VOC	volatile organic compound
WWTP	wastewater treatment plant

EXECUTIVE SUMMARY

Proper onsite wastewater system (OWS) design, installation, operation, and management are essential to ensure protection of the water quality and the public served by that water source. Ideally, an OWS should perform reliably and achieve the desired risk management goals over a design life that can be 10 to 20 years or more. Conventional OWS rely on septic tanks for the primary digestion of raw wastewater followed by discharge of primary treated effluent (i.e., septic tank effluent) to the subsurface soils for eventual recharge to underlying groundwater. Over the last 35 years, there have been increasing uses of alternative OWS that rely on additional treatment of the primary treated effluent prior to discharge to the environment in sensitive areas or may eliminate use of a septic tank altogether. Waste streams to be treated by OWS have also changed in recent years due to changing lifestyles including increasing use of personal care and home cleaning products, increasing use of pharmaceutically active compounds (e.g., antibiotics), and lower water use due to water conservation efforts. In each case, understanding the raw wastewater composition based on the single-source type is critical for:

- ◆ successful OWS design,
- ◆ informed management decisions, and
- ◆ assessment of OWS performance and environmental impacts.

The overall goal of this research project is to characterize the extent of conventional constituents, microbial constituents, and organic wastewater contaminants in single-source OWS raw wastewater and primary treated effluent to aid OWS system design and management. This report describes the work performed and results to meet the first project objective of determining the current state of knowledge and identification of knowledge gaps in single-source OWS raw wastewater and primary treated effluent composition.

Information obtained from the literature was evaluated using cumulative frequency distributions to compare individual constituent concentrations in various specific waste streams. There was limited information for OWS raw wastewater relative to primary treated effluent values. In addition, domestic sources are generally well characterized compared to the diverse variety of other (non single-family residential) sources.

To provide additional insight into the reported data values, data qualifiers were used to investigate individual parameters that may affect either the expected median value or the variability within a reported data range. Five key conditions were identified: methods, frequency and duration, date of study, geography, and literature source. There was an apparent regional difference in waste stream composition with the largest difference between the Midwest and West. The most notable changes in constituent concentrations over the last 30 years were for total nitrogen and total phosphorus. Total nitrogen concentrations appear to have declined between the 1970s and the 1990s followed by an increase in 2000 to the present. The total phosphorus concentration decreased between the 1970s and the 1990s and has remained relatively low through the present. The study methods were also found to impact the reported data quality. The type of sample (grab and composite) had the largest effect and the analytical methods employed had the lowest apparent effect. Finally, no trend in the reported data was observed based on the literature source, because nearly 90% of all reported literature values were from similar sources.

To supplement information on the single-source OWS composition, the prevalence of various single-source OWS currently installed and in operation were assessed. American Housing Survey data indicates that 21.0% of all occupied households are served by OWS and that 28% of new construction utilizes OWS. Domestic (residential) sources account for a minimum of approximately 75% of OWS within a state with a wide assortment of non-residential sources also identified. Selected demographics that could affect differences in lifestyle habits and ultimately the raw wastewater composition were assessed. There appear to be three distinct regional locations that encompass the observed differences in the characteristics; 1) the South, 2) the Midwest and Northeast, and 3) the West. Several states stand out as representative to capture differences in the OWS prevalence and demographic characteristics. Florida has a medium percentage of the region's occupied households served by OWS, high annual average temperature and precipitation, low percentage of rural systems, average levels of poverty, and high percentage of individuals over age 65. Maine has a high percentage of the region's occupied households served by OWS, low annual average temperature, high annual average precipitation, high percentage of rural systems, average levels of poverty, and medium percentage of individuals over age 65. Colorado has a low percentage of the region's occupied households served by OWS, low annual average temperature and precipitation, low percentage of rural systems, low levels of poverty, and low percentage of individuals over age 65.

While a large amount of data was captured by this literature review, information gaps were identified including:

- ◆ limited information on the prevalence of OWS types was readily available,
- ◆ limited raw wastewater data is available,
- ◆ limited non-domestic raw wastewater and primary treated effluent data is available,
- ◆ limited studies reported a full suite of comparable constituents (e.g., biochemical oxygen demand + total suspended solids + total nitrogen + total phosphorus + etc.) for each waste stream characterized, and
- ◆ limited information on the microbial community or trace organic constituents.

The information presented here will be used to guide future project monitoring and assessment of modern raw wastewater streams.

CHAPTER 1.0

INTRODUCTION

1.1 Background and Motivation

Decentralized wastewater management involving onsite wastewater systems (OWS) has been recognized as a necessary and appropriate component of a sustainable wastewater infrastructure (U.S. EPA, 1997, 2002). OWS currently serve over 21% of the U.S. population and about 28% of all new residential development (AHS, 2001). In Colorado alone, there are over 600,000 OWS in operation with 7,000 to 10,000 new systems installed every year, amounting to over 100 billion liters of wastewater processed and discharged to the environment by OWS each year (DeJong et al., 2004).

Proper OWS design, installation, operation, and management are essential to ensure protection of the water quality and the public served by that water source. Ideally, an OWS should perform reliably and achieve the desired risk management goals over a design life that can be 20 years or more. Field evaluations often examine and assess the suitability of a site based on soil permeability, unsaturated zone depth, and setback distances to drinking water wells and surface waters. Assuming soils and site conditions are judged suitable, a wide variety of OWS are designed and implemented (U.S. EPA, 1997, 2002; Crites and Tchobanoglous, 1998; Siegrist, 2001). Conventional OWS rely on septic tanks for the primary digestion of raw wastewater followed by discharge of septic tank effluent (STE) to the subsurface soils for eventual recharge to underlying groundwater (Crites and Tchobanoglous, 1998; Metcalf and Eddy, 1991; U.S. EPA, 2002). However, increasing uses of alternative OWS rely on additional treatment of the STE prior to discharge to the environment in sensitive areas or may eliminate use of a septic tank altogether. In addition, waste streams to be treated by OWS have changed during recent years due to changing lifestyles including increasing use of personal care and home cleaning products and lower water use due to water conservation efforts. In each case, the raw wastewater composition and concentration varies based on the source type (e.g., single-family home, restaurant, etc.) as well as with time (e.g., daily, weekly, etc.). Information on the composition of single-source OWS raw wastewater is critical for:

- ◆ successful OWS design to achieve desired levels of treatment prior to discharge in the environment,
- ◆ informed management decisions to ensure protection of public health and the environment, and
- ◆ use of available tools, such as model simulations at the single site-scale and the watershed-scale, to assess the effect of OWS performance and water quality impact.

While much research has been done to understand the composition of STE and its treatment in the soil or with engineered treatment units, limited information on raw wastewater is available. Data reported are often of different quality or type, limiting the usefulness of the information. Furthermore, scientific understanding has not been fully or clearly documented, with studies and observations published in project reports and other formats not widely available to the field or not published at all, but retained by the researcher or practitioner (Siegrist, 2001).

The work presented here is part of a larger project to assess the influent constituent characteristics of the modern waste stream from single sources. Results from this literature review document the current understanding of single-source OWS raw wastewater composition, identify gaps in this current knowledge, identify the prevalence of different types of single-source OWS types, and will be used to guide future monitoring and assessment of modern raw wastewater waste streams.

1.2 Project Objectives

The overall goal of this research project is to characterize the extent of conventional constituents, microbial constituents, and organic wastewater contaminants in single-source OWS raw wastewater and primary treated effluent (i.e., STE) to aid OWS system design and management. Specific objectives include:

- ◆ determine the current state of knowledge related to the characteristics of single-source OWS raw wastewater,
- ◆ assess single-source OWS raw wastewater,
- ◆ assess variations in single-source OWS raw wastewater composition, and
- ◆ transfer the findings to the scientific community, system designers, and decision-makers.

In addition to the above objectives related to raw wastewater, the current state of knowledge for STE was also assessed. The composition of the raw wastewater: 1) is expected to be highly variable, 2) may not reflect constituents of interest present, such as some trace organic contaminants which undergo transformation in the septic tank prior to discharge to the environment, and 3) will not reflect treatment achieved in the tanks used in the majority of OWS to equalize flow and provide primary treatment prior to discharge to the environment (soil treatment unit) or for further treatment (engineered pretreatment unit). Results from the work described in this report are also being shared with the companion Water Environment Research Federation project (04-DEC-7) entitled, *Primary Treatment in Onsite Systems: Factors That Influence Performance* for incorporation into the database under development in the companion project.

This report describes the work performed and results to meet the first objective of determining the current state of knowledge and identification of knowledge gaps in single-source OWS raw wastewater and STE composition. This information will be used to guide future project monitoring and assessment of modern raw wastewater waste streams.

1.3 Project Approach

The first step of the overall project was to conduct a literature review to assess the current status of knowledge of the composition of waste streams from single-source OWS. To ensure results from the literature review were sound, available information was obtained from peer-reviewed journal publications, peer-reviewed conference proceedings (e.g., American Society of Agricultural Engineers [ASAE] now referred to as The American Society of Agricultural and Biological Engineers), less widely distributed publications and project reports, and from solicitations to individual researchers and experts in the OWS field. No attempt was made to screen, weight, or rank the available data. However, within the Excel database, qualifiers were

used to enable sorting of the data to evaluate what effect the parameter may or may not have on the single-source waste stream composition. The data were then compiled into summary tables and cumulative frequency distribution (CFD) graphs. Compilation of the data enables review of the data in many ways to help determine key conditions potentially affecting the composition of a single-source waste stream. The database provides assessment of the available data from the individual's perspective to address specific and potentially unique questions or needs. These compilations and the database provide tools for prediction of waste stream composition useful in OWS design based on the available data. Finally, CFDs also illustrate the amount of available data (or lack of) as shown by the individual data points used to generate the distribution curves. To supplement information on the single-source OWS composition, the frequencies of various single-source OWS currently installed and in operation were assessed.

1.4 Report Organization

This report is organized into four chapters. The first chapter provides an introduction and purpose for this literature review. Chapter 2.0 describes the prevalence of OWS within the United States based on available records. The composition of single-source OWS raw wastewater and primary treated effluent is presented in Chapter 3.0. Chapter 4.0 summarizes the data collected from the literature and provides conclusions and recommendations for future monitoring. Compilation tables of all the reported data found are provided in appendices.

CHAPTER 2.0

OVS PREVALENCE

2.1 Introduction

Currently over 60 million people in the United States live in homes served by OVS (Crites and Tchobanoglous, 1998). Based on U.S. Census information this equates to over 20% of occupied households served by OVS (AHS, 2001). Not only do OVS serve residential homes, they also serve public facilities, industrial parks, and commercial establishments. Although numerous studies have examined the composition of residential primary treated effluent (i.e., STE), few have investigated the composition of raw wastewater or STE from non-residential sources. Due to the variety of source activities the composition of non-residential systems varies greatly. For example, waste streams from restaurants have higher levels of biochemical oxygen demand (BOD), fats, oils, and grease. Institutions such as hospitals, schools, and daycare centers are expected to have a higher rate of pathogen occurrence due to the high density of potential carriers of disease, and hospitals also have higher levels of trace organic contaminants. Examining and characterizing the raw wastewater and STE from single sources will aid in OVS design. Based on the source type, it may be determined that some waste streams warrant distinct pretreatments (i.e. removal of solids, nitrogen reduction, phosphorus or pathogen removal) prior to discharge to the environment (e.g., discharge to bodies of water, subsurface soil dispersal, biosolids management). A different issue is ensuring that sufficient replicates of the waste source have been characterized such that insight is gained into the expected or likely variability within a single-source waste stream.

For this report, data regarding single-source prevalence was ultimately categorized as domestic (residential), food, medical, and non-medical sources. Domestic, a somewhat exclusive category, only consists of single-family residential households and small multifamily housing (< 8 units). The food category includes restaurants, delis, and other structures with food preparation as the main function. Medical sources include both human medical practices as well as veterinary clinics. Finally, non-medical includes all other sources (e.g., schools, day care centers, gas stations, mobile home parks, hotel/motels, etc.).

2.2 Methods

In order to assess the prevalence of various single-source OVS currently installed, several approaches were taken, including contacting state agencies as well as querying the U.S. Census. A list of contact names, phone numbers, and email addresses was acquired from the National Small Flows Clearinghouse (NSFC). The list was comprised of various regulating agencies within each state responsible for implementing OVS regulations. After three attempts to contact all states, 32 states were successfully contacted. Based on the responses of each state's regulating agency, information regarding source type is maintained primarily on a county level. Even at the county level, many of the databases are not electronic, making a manual search prohibitive (>3000 counties in the U.S.). Furthermore, of the responding states, only Florida,

New Mexico, and North Carolina had databases useful for determining the prevalence of systems.

Both Florida and New Mexico have comprehensive OWS databases. Florida's database (provided by the Florida Department of Health) is quite detailed and encompasses new permits from 1990 to present (approximately 503,000 entries). New Mexico's database, found on the New Mexico Environment Department Webpage (www.nmenv.state.nm.us), contains over 100,000 permit entries, although it is not broken down into individual source types. Two counties, with over 3000 entries, were randomly selected and manually examined to determine OWS type. One county, located in southern New Mexico, includes a mix of urban and rural areas, a higher population density and average household income, and an economic base from service providers, retail businesses, and tourism. The second county, located in northeastern New Mexico, was primarily rural. North Carolina also has an extensive database (found on the North Carolina Department of Environment and Natural Resources, On-Site Wastewater Section webpage at www.deh.enr.state.nc.us) of approximately 2,500 systems, but is restricted to "large" systems as defined by North Carolina as over 3,000 gallons per day (gpd). This North Carolina database provided a more detailed overview of the prevalence of non-residential OWS. Finally, to more closely assess the prevalence of OWS within a single county, the database containing over 18,000 OWS entries was obtained from Boulder County, Colorado. Boulder County is expected to be representative of Colorado as the county has a diverse economic base and distribution including both urban and rural areas, industry, agriculture, older established communities, and new developments. While the OWS prevalence within each state and between counties is expected to vary, Florida, North Carolina, New Mexico, and Boulder County are expected to be representative of the U.S. encompassing different geographic locations, climate conditions, OWS densities, and economic bases.

The prevalence information from these sources was gathered and entered into Excel spreadsheets for further examination and interpretation. Several tables were generated illustrating the most prevalent single sources for each data set. Information was then separated into four general categories: domestic, food, non-medical, and medical.

To supplement the individual state information, the U.S. Census Bureau data was gathered. In addition to taking a census of the population every 10 years, the Census Bureau conducts censuses of economic activity and state and local governments every five years. Every year, the Census Bureau conducts more than 100 other surveys, including the American Housing Survey (AHS). The AHS collects data on the Nation's housing, including number and type of housing (e.g., apartments, single-family homes, mobile homes, and vacant housing units), household characteristics (income, housing, and neighborhood quality), housing costs, equipment and fuels, size of housing unit and recent movers. National data are collected in odd numbered years, and data for each of 47 selected Metropolitan Areas are collected about every six years (U.S. Census Bureau, 2001).

For this study, data from the 2001 AHS was utilized. The 2001 national survey is a sample of about 53,600 interviews. In 2003, the weighting procedures were changed by switching independent estimates from 1990 census-based to 2000 census-based in various steps of the weighting. This included retroactively re-weighting the 2001 AHS according to the 2000 census. The weighting procedures used for AHS partially correct for the bias due to nonresponse and housing unit under coverage, but not for within-household under coverage. The procedures assume the housing units missed by the survey are similar to those included, which may not be entirely accurate. Housing unit under coverage varies by age, ethnicity, and race of householder,

and type of household (U.S. Census Bureau, 2001). A more detailed discussion of how the numbers were proportionally adjusted is presented in Appendix A.

AHS data was first examined on a regional basis and then by state. Information gathered for occupied housing units included selected demographic data (age and ethnicity) as well as economic status (living above or below the poverty level). Other characteristics including climate (average temperature and precipitation values obtained from the National Climatic Data Center, NCDC) and urbanization were also compared alongside the AHS data. These characteristics were chosen because of their potential for affecting the composition of OWS raw wastewater.

Data were compiled per state whenever available; however, some data could only be obtained per U.S. Census region. In order to remain consistent with information gathered from other sources, the U.S. Census regions are defined as follows:

- ◆ **Midwest:** Illinois, Indiana, Iowa, Kansas, Michigan, Minnesota, Missouri, Nebraska, North Dakota, Ohio, South Dakota, and Wisconsin
- ◆ **Northeast:** Connecticut, Maine, Massachusetts, New Hampshire, New Jersey, New York, Pennsylvania, Rhode Island, and Vermont
- ◆ **South:** Alabama, Arkansas, Delaware, District of Columbia, Florida, Georgia, Kentucky, Louisiana, Maryland, Mississippi, North Carolina, Oklahoma, South Carolina, Tennessee, Texas, Virginia, and West Virginia
- ◆ **West:** Alaska, Arizona, California, Colorado, Hawaii, Idaho, Montana, Nevada, New Mexico, Oregon, Utah, Washington, and Wyoming

Excel was used to create a variety of graphs and charts to illustrate the relationships between the number of households utilizing OWS and other characteristics of importance. Maps were created using MapViewer™, a mapping and spatial analysis tool developed by Golden Software, Inc. MapViewer™ that creates maps by linking data from a worksheet, such as Excel, to areas or points on a designated map.

First, a base map was created showing the U.S. Census regional areas. From this base map, several additional maps were created to depict other characteristics that may be of importance to OWS. The characteristics included the percent of OWS serving households with elderly residents, the percent serving Hispanic, the percent serving African-American (listed in the Census data as “Black”), as well as the percent serving residents living below the poverty level. Additional maps were generated to depict variation in climate across the U.S., which may have an impact on the raw waste stream.

The following U.S. Census Bureau definitions have been used to create consistency between this report and other surveys performed by the U.S. Census Bureau (2001):

- ◆ **Housing Unit:** a house, apartment, group of rooms, or single room occupied or intended for occupancy as separate living quarters.
- ◆ **Occupied Housing Unit:** a housing unit where at least one person resides as a usual residence (synonymous to household).
- ◆ **Urban/Rural Housing Units:** any housing unit in either an urbanized area or an urbanized cluster. An urbanized area consists of densely settled territory (1,000 or more people per square mile) that contains 50,000 or more people. An urban cluster consists of

densely settled territory that has at least 2,500 people but fewer than 50,000 people. Housing units not classified as urban are considered Rural Housing Units.

- ◆ **Total Number of People Below the Poverty Level:** the sum of the number of people in poor families and the number of unrelated individuals with incomes below the poverty threshold. A poor family is defined as a family whose total income is less than the threshold for the family's size and composition. The dollar amounts of the poverty thresholds used in this report are shown in Table 2-1.
- ◆ **Householder:** the first household member listed on the questionnaire that is an owner or renter of the sample unit and is aged 18 years or older.
- ◆ **New Construction:** any housing unit less than four years of age.

Table 2-1. Poverty Thresholds as Listed by the U.S. Census Bureau (in dollars).

Size of Household	Number of children under 18 years of age								
	None	1	2	3	4	5	6	7	>8
1 person									
65 years and older	8,259								
Under 65 years	8,959								
2 persons									
65 years and older	10,409	11,824							
Under 65 years	11,531	11,869							
3 persons	13,470	13,861	13,874						
4 persons	17,761	18,052	17,463	17,524					
5 persons	21,419	21,731	21,065	20,550	20,236				
6 persons	24,632	24,734	24,224	23,736	23,009	22,579			
7 persons	28,347	28,524	27,914	27,489	26,696	25,772	24,758		
8 persons	31,704	31,984	31,408	30,904	30,188	29,279	28,334	28,093	
9 persons or more	38,138	38,322	37,813	37,385	36,682	35,716	34,841	34,625	33,291

2.3 Results

2.3.1 State and County Prevalence Data

After the prevalence information was gathered, assessment of the types and occurrence of different single-source OWS was evaluated. For this report, unknown sources were determined as an unidentified or unable to be interpreted category from the permit information. Each individual state or county database was summarized in tables and graphically with the percentage of OWS serving each category displayed. Because in each case the occurrence of residential systems greatly exceeded all other types of OWS, the percentage of OWS serving each category was determined as the percent of non-residential systems. Additionally, due to the large number of unknown system types, the percentage of each category was also determined as the percent of non-residential after removing unknown numbers from the database (referred to as the percent known non-residential). This helps to illustrate the diversity of sources served by OWS which would be missed when including the residential or unknown sources.

2.3.1.1 Florida

The total number of permits issued in Florida for OWS between 1990 and 2006 was 503,464. While the database included some permit entries dating back to 1920, 99.5% of the entries were between 1990 and 2006. Of these permits, residential systems made up 95.4% (480,914) with less than 1% (524) from unknown sources that could not be categorized. The most prevalent

single sources other than residential OWS were offices (19.0% of non-residential OWS), mobile homes/RVs (18.0% of non-residential OWS), warehouses (8.5% of non-residential OWS), and churches (6.0% of non-residential OWS) (Table 2-2 and Figure 2-1). A complete listing of the OWS types is presented in Appendix B (Table B-1).

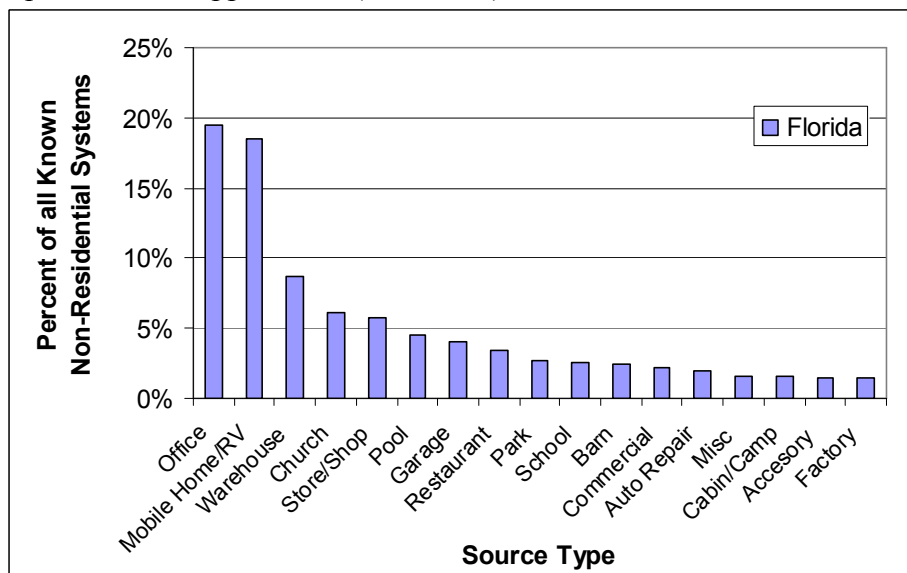


Figure 2-1. Summary of Florida Known Non-residential Single-Source OWS Greater Than 1% Prevalence.

Table 2-2. Summary of Florida OWS.

Source Type	Number of Systems	Percent of All Systems	Percent of Non-Residential Systems	Percent of Known Non-Residential Systems
Residential	480,834	95.5%		
Unknown	524	0.1%	2.3%	
Office	4,291	0.8%	19.0%	19.5%
Mobile Home/RV	4,064	0.8%	18.0%	18.4%
Warehouse	1,924	0.4%	8.5%	8.7%
Church	1,348	0.3%	6.0%	6.1%
Store/Shop	1,260	0.2%	5.6%	5.7%
Pool	1,011	0.2%	4.5%	4.6%
Garage	878	0.2%	3.9%	4.0%
Restaurant	756	0.2%	3.4%	3.4%
Park	595	0.1%	2.6%	2.7%
Other	5,979	1.2%	26.5%	27.2%
Total	503464			
Total Non-Residential	22550			
Total Known Non-Residential	22026			

¹ A complete listing of “other” source types is presented in Appendix B.

2.3.1.2 New Mexico

The New Mexico database contains over 100,000 entries (from 1973 – present) that are not categorized in any way. Two counties were randomly selected with over 3,000 entries which

were manually categorized to gain insight into single-source OWS prevalence in New Mexico. Of these 3000 systems, 94.5% (2,855) were associated with residential systems. Unknown sources (55.3%), churches (14.5%), and hardware stores (3.9%) were the most prevalent non-residential source types (Table 2-3 and Figure 2-2).

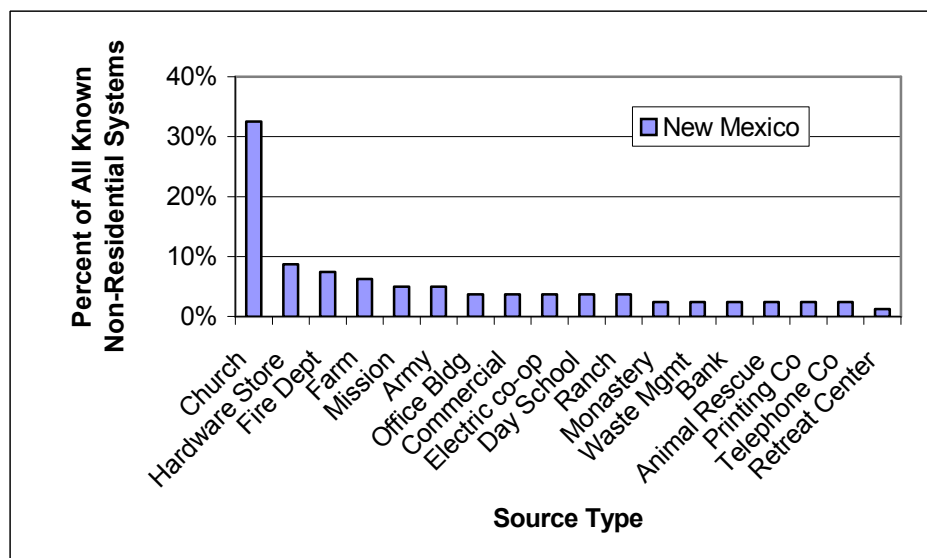


Figure 2-2. Summary of Representative New Mexico Known Non-residential Single-Source OWS Prevalence.

Table 2-3. Summary of Representative New Mexico OWS.

Source Type	Number of Systems	Percent of All Systems	Percent of Non-Residential Systems	Percent of Known Non-Residential Systems
Residential	2,855	94.0%	-	-
Unknown	99	3.3%	55.3%	-
Church	26	0.9%	14.5%	32.5%
Hardware Store	7	0.2%	3.9%	8.8%
Fire Department	6	0.2%	3.4%	7.5%
Farm	5	0.2%	2.8%	6.2%
Mission	4	0.1%	2.2%	5.0%
Army	4	0.1%	2.2%	5.0%
Office Building	3	0.1%	1.7%	3.8%
Commercial	3	0.1%	1.7%	3.8%
Electric co-op	3	0.1%	1.7%	3.8%
Day School	3	0.1%	1.7%	3.8%
Ranch	3	0.1%	1.7%	3.8%
Monastery	2	0.07%	1.1%	2.5%
Waste Management	2	0.07%	1.1%	2.5%
Bank	2	0.07%	1.1%	2.5%
Animal Rescue	2	0.07%	1.1%	2.5%
Printing Company	2	0.07%	1.1%	2.5%
Telephone Company	2	0.07%	1.1%	2.5%
Retreat Center	1	0.03%	0.6%	1.2%
Total	3,034	100%	100%	100%
Total Non-Residential	179			
Total Known Non-Residential	80			

2.3.1.3 North Carolina

The North Carolina database provided a more detailed overview of the source distribution of large, non-residential OWS. The North Carolina database contains data for 2,669 large flow OWS (defined by North Carolina as >3,000 gpd; data base includes permits from 1982 – present). Of these 2,669 entries, 500 entries were randomly selected, manually examined, and categorized. Because the database entries were not organized by date, source type, or flow, the 500 randomly selected entries were assumed to be a representative of the database entries. Of these large OWS entries, 25.0% (125) serve unknown sources, 15.6% (78) serve schools, and 8.2% (41) serve residential facilities (apartments, cluster systems, townhouses) (Table 2-4 and Figure 2-3). Figure 2-3 suggests a higher percent of OWS in North Carolina are non-residential compared to Florida or New Mexico. However, almost all residential systems have daily flows <3,000 gpd and were not included in the database examined. While a comparison between residential and non-residential systems cannot be made from the North Carolina database, insight into the source distribution of large systems can be gained. A complete listing of the OWS types for the 500 entries examined is presented in Appendix B (Table B-2).

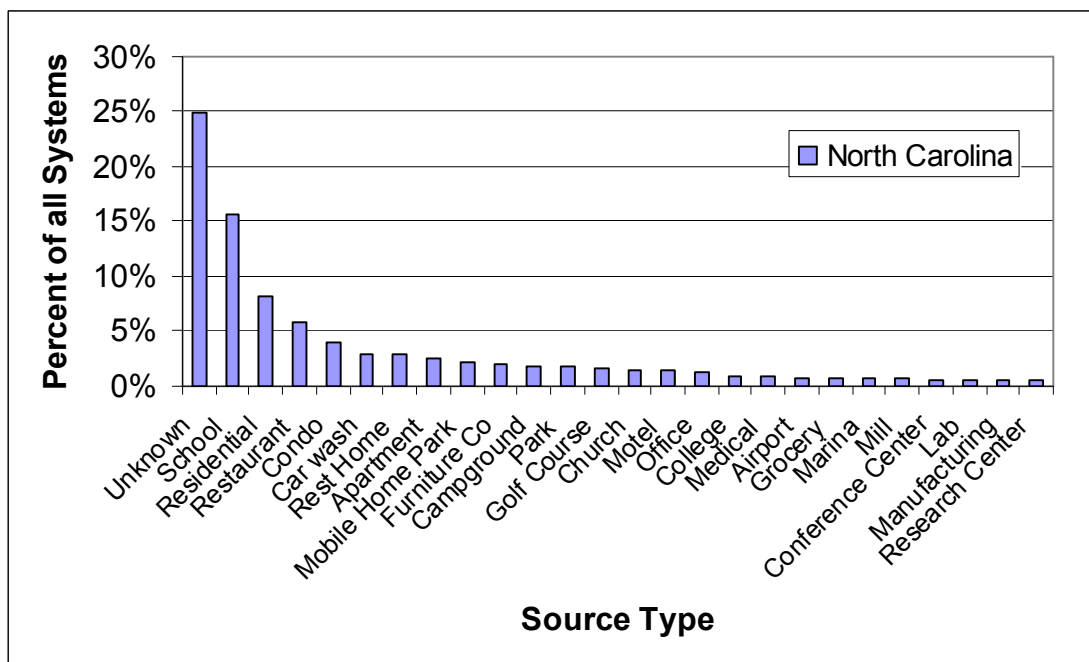


Figure 2-3. Summary of Representative North Carolina Large Flow (>3,000 gpd) Single-Source OWS Prevalence.

Table 2-4. Summary of Representative North Carolina Large Flow (>3,000 gpd) OWS.

Source Type	Number of Systems	Percent of All Systems	Percent of Non-Residential Systems	Percent of Known Non-Residential Systems
Unknown	125	25.0%	27.2%	-
School	78	15.6%	17.0%	23.4%
Residential	41	8.2%	-	-
Restaurant	29	5.8%	6.3%	8.7%
Condo	20	4.0%	4.4%	6.0%
Car wash	15	3.0%	3.3%	4.5%
Rest Home	15	3.0%	3.3%	4.5%
Apartment	13	2.6%	2.8%	3.9%
Mobile Home Park	11	2.2%	2.4%	3.3%
Furniture Co	10	2.0%	2.2%	3.0%
Campground	9	1.8%	2.0%	2.7%
Park	9	1.8%	2.0%	2.7%
Golf Course	8	1.6%	1.7%	2.4%
Church	7	1.4%	1.5%	2.1%
Motel	7	1.4%	1.5%	2.1%
Office	6	1.2%	1.3%	1.8%
College	5	1.0%	1.1%	1.5%
Medical	5	1.0%	1.1%	1.5%
Airport	4	0.8%	0.9%	1.2%
Grocery	4	0.8%	0.9%	1.2%
Marina	4	0.8%	0.9%	1.2%
Mill	4	0.8%	0.9%	1.2%
Conference Center	3	0.6%	0.7%	0.9%
Lab	3	0.6%	0.7%	0.9%
Manufacturing	3	0.6%	0.7%	0.9%
Research Center	3	0.6%	0.7%	0.9%
Other ¹	59	11.8%	12.9%	17.7%
Total	500	100.0%	100.0%	100.0%
Total Non-Residential	459			
Total Known Non-Residential	334			

¹ A complete listing of “other” source types is presented in Appendix B.

2.3.1.4 Boulder County, Colorado

Boulder County, Colorado was selected to more closely assess the prevalence of OWS within a single county. The Boulder County database contains 18,735 entries (from 1950 – present), of which 17,716 are for residential OWS (94.6%). The most prevalent non-residential single-source OWS are categorized as other (35.0%), commercial (25.2%), and industrial (7.5%) (Table 2-5 and Figure 2-4). Note, this database separates OWS single sources into more general categories than those used by other states.

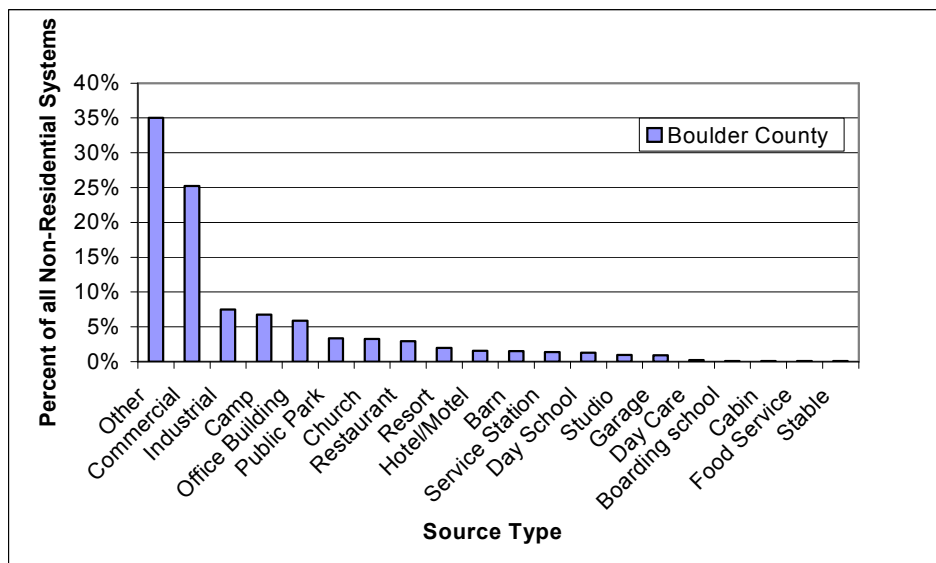


Figure 2-4. Summary of Boulder County, Colorado Non-residential Single-Source OWS Prevalence.

Table 2-5. Summary of Boulder County, Colorado OWS.

Source Type	Number of Systems	Percent of All Systems	Percent of Non-Residential Systems
Residential	17,716	94.6%	-
Other	357	1.9%	35.0%
Commercial	257	1.4%	25.2%
Industrial	76	0.4%	7.5%
Camp	69	0.4%	6.8%
Office Building	60	0.3%	5.9%
Public Park	34	0.2%	3.3%
Church	33	0.2%	3.2%
Restaurant	30	0.2%	2.9%
Resort	20	0.1%	2.0%
Hotel/Motel	16	0.09%	1.6%
Barn	15	0.08%	1.5%
Service Station	14	0.07%	1.4%
Day School	13	0.07%	1.3%
Studio	10	0.05%	1.0%
Garage	9	0.05%	0.9%
Day Care	2	0.01%	0.2%
Boarding school	1	0.01%	0.1%
Cabin	1	0.01%	0.1%
Food Service	1	0.01%	0.1%
Stable	1	0.01%	0.1%
Total	18,735	100%	100%
Total Non-Residential	1,019		

2.3.1.5 Summary

Based on the specific categories of each OWS source database, prevalence is highest for residential dwellings, followed distantly by commercial and office structures (Table 2-6 and Figure 2-5). The wide variety of different non-residential OWS types made meaningful assessment of the OWS prevalence difficult. While the North Carolina database provided a more detailed overview of the source distribution of large, non-residential OWS, the database entries were further summarized based on expected wastewater characteristics into four categories: domestic, food, non-medical, and medical. Based on the information available, domestic (residential) sources are the most prevalent single sources served by OWS followed by non-medical, food, and medical (Table 2-7 and Figure 2-6). Again it is important to note that the higher percent of non-residential OWS in North Carolina is due to the database examined containing only information on systems with daily flows >3,000 gpd. Because almost all residential systems have daily flows <3,000 gpd a comparison between residential and non-residential systems cannot be made from the North Carolina database. However, insight into the source distribution of large non-residential systems can be gained.

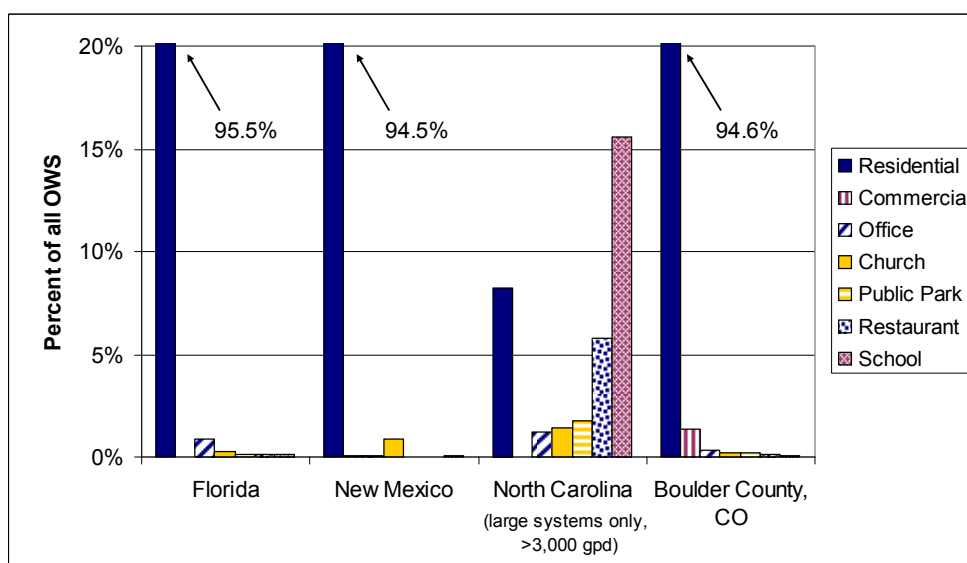


Figure 2-5. Summary of Single-Source OWS Prevalence for Available State Databases.

Table 2-6. Summary of Single-Source OWS Prevalence for Available State Databases (in % of all OWS).

Source Type	Florida	New Mexico ¹	North Carolina ²	Boulder County, CO
Residential	95.5%	94.5%	8.2%	94.6%
Commercial	-	0.1%	-	1.4% ³
Office	0.8%	0.1%	1.2%	0.3%
Church	0.3%	0.9%	1.4%	0.2%
Public Park	0.1%	-	1.8%	0.2%
Restaurant	0.2%	-	5.8%	0.6%
School	0.1%	0.1%	15.6%	0.07%

- OWS type not listed in permit database

¹ Values represent over 3,000 of the 100,000 available entries

² Values represent 500 of the 3,000 available large flow (defined by North Carolina as >3,000gpd) entries

³ No additional detail is provided for commercial facilities

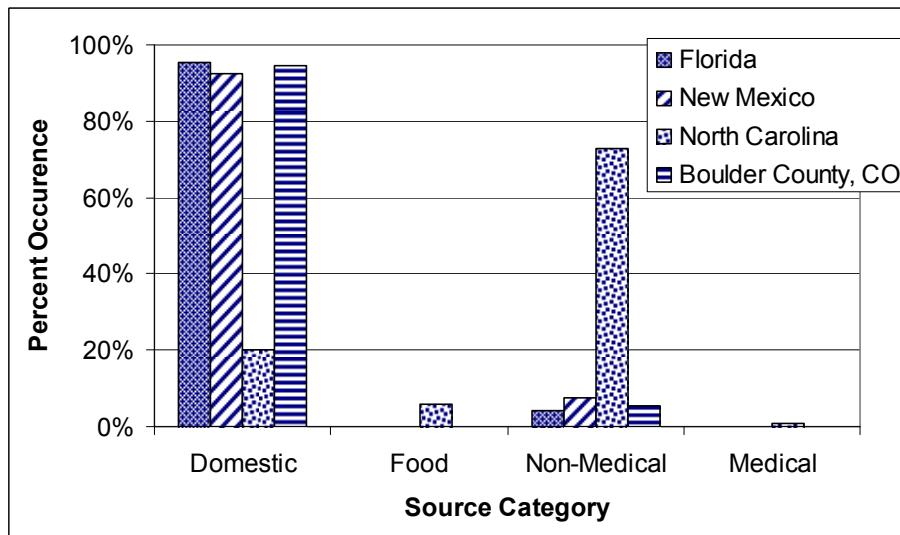


Figure 2-6. Summary of Percent Occurrence of Single Sources Served by OWS.

Table 2-7. Summary of Percent Occurrence of Single Sources Served by OWS.

Source Category	Florida	New Mexico ¹	North Carolina ²	Boulder County, CO
Domestic	95.4%	92.6%	20.0%	94.6%
Food	0.2%	0.0%	6.0%	0.2%
Non-Medical	4.2%	7.4%	73.0%	5.3%
Medical	0.08%	0.0%	1.0%	0.0%

¹ Values represent over 3,000 of the 100,000 available entries

² Values represent 500 of the 3,000 available large flow (defined by North Carolina as >3,000 gpd) entries

2.3.2 Census Information

2.3.2.1 Total Housing Units

According to the 2000 U.S. Census Bureau data, the total number of housing units in the U.S. was 115,904,641. Out of those, 91.0% are considered occupied housing units (Table 2-8). Of all occupied housing units in the U.S., 19.3% are located in the Northeast, 23.2% in the Midwest, 36.0% in the South, and 21.5% in the West. Examination of census data for the AHS (2001) indicated that 21.0% (22,194,000) of all occupied households are served by OWS. This is a slightly lower than the 25% often reported. Because the U.S. Census Bureau relies on the survey response from a limited number of homes and then extrapolates these findings to estimate the reported census data, the difference (4%) may be due to the uncertainty in the U.S. Census Bureau data. If the estimated occupancy per household ranges between 2.5 and 3 persons, approximately 56 to 66 million persons are served by OWS. The U.S. Census Bureau reported an average household size of 2.63 in 1990, 2.59 in 2000, and 2.6 in 2004.

Regionally 19.4% of all OWS are in the Northeast, 22.0% are in the Midwest, 45.3% are in the South, and 13.3% are in the West (Table 2-9 and Figure 2-7). The South has almost half of all OWS in the U.S., more OWS than the Midwest and Northeast combined, and almost three and one half times as many systems as the entire Western region. The national distribution of OWS per U.S. Census region is illustrated in Figure 2.7 (Table 2-9). To assess the amount of OWS within each region, the percent of total occupied households was determined. In the

Northeast 21.3% of occupied households are served by OWS, in the Midwest 19.9%, in the South 26.5%, and in the West 13.0% of the occupied households are served by OWS (Table 2-9, Figure 2-8).

Table 2-8. Total Housing Units (AHS, 2001).

Type of Unit	Number of Units
Total Occupied Housing Units	105,435,000
Total Vacant/Seasonal Units	12,761,000
Total Housing Units	118,196,000

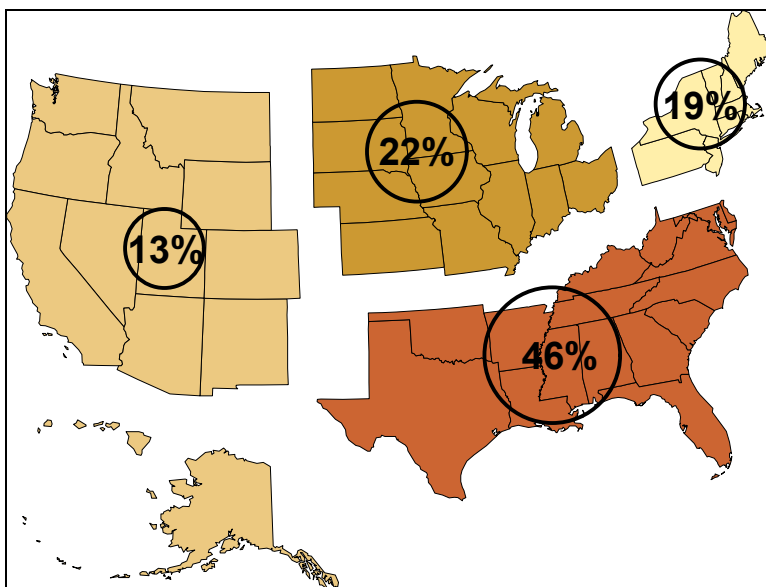


Figure 2-7. Percentage of All OWS in the U.S., by Region (AHS, 2001).

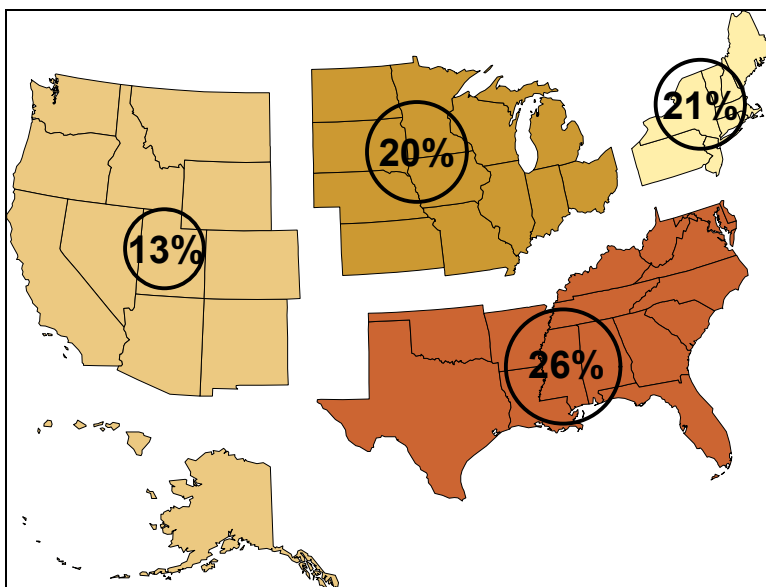


Figure 2-8. Percentage of Region's Occupied Households Served by OWS (AHS, 2001).

Table 2-9. Occupied Housing Units Served by OWS, Compiled from AHS (2001).

Household Characteristics	Region				
	United States	Northeast	Midwest	South	West
Total Occupied Housing Units in Category	105,435,000	20,352,000	24,446,000	37,976,000	22,662,000
Number of Households Served by OWS	22,194,000	4,311,000	4,874,000	10,061,000	2,948,000
Percentage of All OWS in U.S.	100.0%	19.4%	22.0%	45.3%	13.3%
Percentage of Regional Households Served by OWS	21.0%	21.2%	19.9%	26.5%	13.0%
Total Housing Units Occupied by African-Americans	13,223,000	2,391,000	2,471,000	7,162,000	1,199,000
Number of African-American Households Served by OWS	1,197,000	45,000	44,000	1,092,000	16,000
Percent of Region's OWS Serving African-American Households	5.4%	1.0%	0.0%	10.8%	0.5%
Percent of Region's African-American Households Served by OWS	9.0%	1.9%	1.8%	15.2%	1.3%
Total Housing Units Occupied by Hispanics	9,720,000	1,490,000	739,000	3,596,000	3,895,000
Number of Hispanic Households Served by OWS	696,000	75,000	52,000	306,000	263,000
Percent of Region's OWS Serving Hispanic Households	3.1%	1.7%	1.1%	3.0%	8.9%
Percent of Region's Hispanic Households Served by OWS	7.2%	5.0%	7.0%	8.5%	6.8%
Total Housing Units Occupied by Householders Over Age 65	21,656,000	4,785,000	5,098,000	7,786,000	3,987,000
Number of Households Over Age 65 Served by OWS	4,970,000	930,000	987,000	2,391,000	662,000
Percent of Region's OWS Serving Households Over Age 65	22.4%	21.6%	20.2%	23.8%	22.5%
Percentage of Region's Households Over Age 65 Served by OWS	23.0%	19.4%	19.4%	30.7%	16.6%

Information regarding number of OWS per state is currently available only for the year 1990. The distribution of OWS per state using this data is illustrated in Figure 2-9. Five states (Texas, Florida, North Carolina, Pennsylvania, and New York) had more than 1.2 million OWS, and 28 of the states had less than 400,000 systems. Florida alone had more systems than the entire West region minus California and Washington. On the other hand, eight states had less than 100,000 systems; five of those were in the West region. Interestingly, Washington DC was listed as having 575 systems (approximately 0.2% of the households served by OWS) and 1433 households served by other means (approximately 0.5% of the households served by other means). This is an unexpected result and may be attributed to the uncertainty within the survey (e.g., inaccurate survey responses or error due to survey weighting factors). A complete listing of the OWS distribution per state is presented in Appendix B (Table B-4).

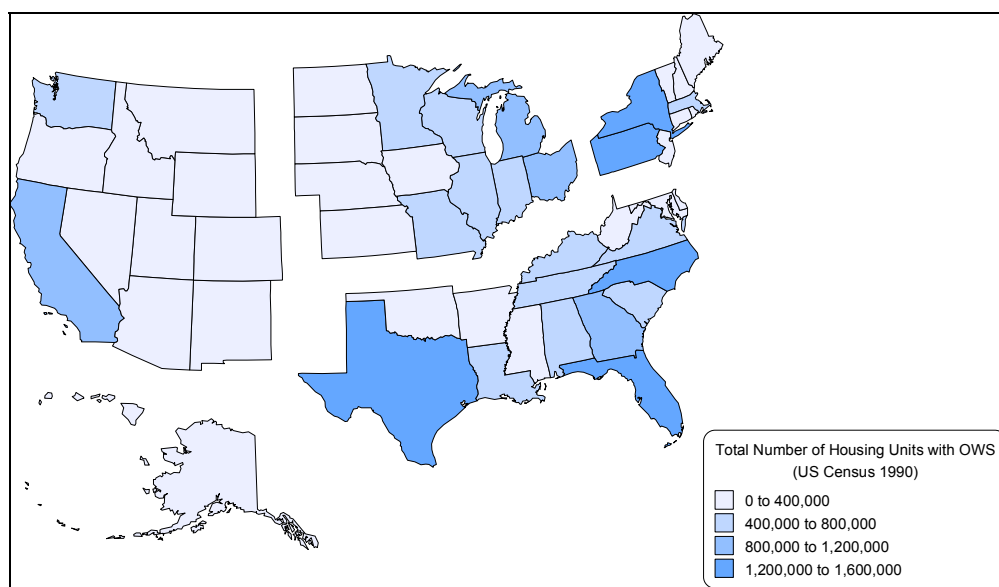


Figure 2-9. Total Number of Housing Units with OWS in 1990 (does not reflect occupied housing units).

It is also interesting to note subtle trends within each region (see Appendix B, Table B-4). For example, Figure 2-10 shows seven states in the South with between 15 and 30% of the housing units served by OWS. Of these seven states, only Maryland and Texas have less than 20% of their housing units served by OWS (Table B-4). Although the South has more systems than any region, North Carolina is the only state in the South where more than 45% of all housing units are served by OWS. Conversely, in the Northeast three states (New Hampshire, Vermont, and Maine) all have more than 45% of their housing units served by OWS (Figure 2-10). This suggests that while the greatest number of OWS is located in the South, portions of the Northeast have a higher percentage of the region's occupied households served by OWS.

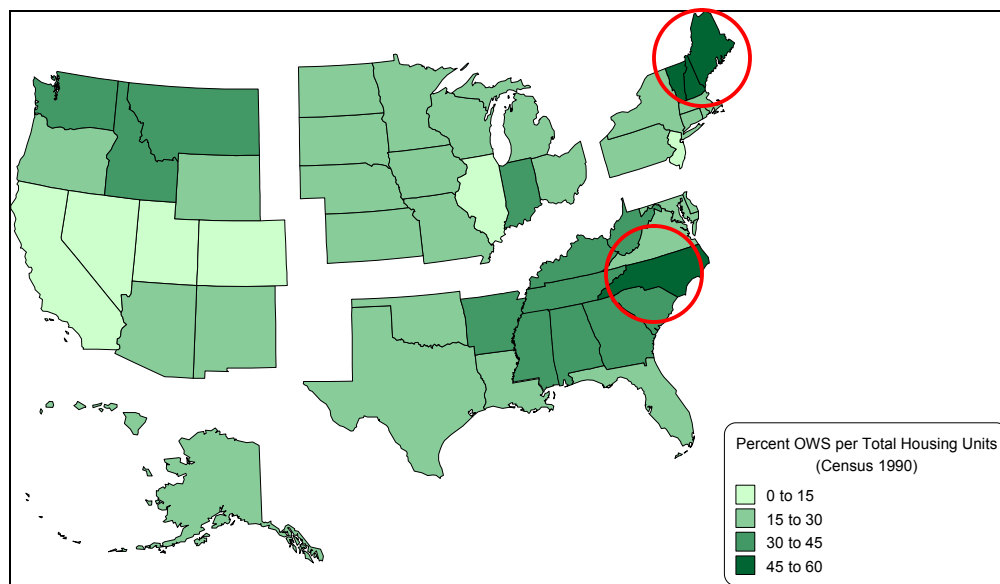


Figure 2-10. Percent Total Housing Units Served by OWS (circled states have >45% total housing units served by OWS) (U.S. Census, 1990).

2.3.2.2 Demographics

Additional information gained from the U.S. Census Bureau (2000) included insight into the demographics of households being served by OWS. Several specific demographics (i.e. age, location [urban vs. rural], income, and ethnicity) were examined that may affect the wastewater composition due to potential differences in lifestyle habits. Households with occupants over the age of 65 were assessed as these households may be more likely to contribute higher loads of pharmaceuticals and other trace organic wastewater contaminants to the waste stream due to increased use of medications. In addition, households with occupants over the age of 65 were assumed to have fewer total occupants per household resulting in potentially lower water use. The location (urban vs. rural) was assessed due to potential differences in water use. Similar to the location of the household served by OWS, the age of the household with an OWS was summarized because it was assumed newer households would be more likely to have low flow fixtures resulting in lower daily water use. Specific data related to the year of OWS construction was not available in the AHS data; however information related to new construction was collected. Although income (household income above or below the poverty level) and ethnicity may result in different lifestyle habits, it is summarized for informational purposes only. Summaries of the demographic characteristics can be found in Tables 2-9 and 2-10, and Figure 2-11.

Table 2-10. Characteristics of U.S. OWS (AHS, 2001).

Category	Total Occupied Housing Units in Category	Number of Total Occupied Housing Units Served by OWS	Percentage of All OWS in U.S.	Percentage of Category Total Occupied Housing Units Served by OWS
Occupied Housing Units in the United States	105,435,000	22,194,000	100.0%	21.0%
Urban Households	78,482,000	4,504,000	20.3%	5.7%
Rural Households	26,953,000	17,691,000	79.7%	65.6%
New Construction Households	5,853,000	1,656,000	7.5%	28.3%
Households Below Poverty Level	14,495,000	2,672,000	12.0%	18.4%
African-American Households	13,223,000	1,197,000	5.4%	9.0%
White Households	82,492,000	20,301,000	91.5%	24.6%
Hispanic Households	9,720,000	696,000	3.1%	7.2%
Households Under Age 65	83,780,000	17,224,000	77.6%	20.6%
Households Over Age 65	21,655,000	4,970,000	22.4%	23.0%

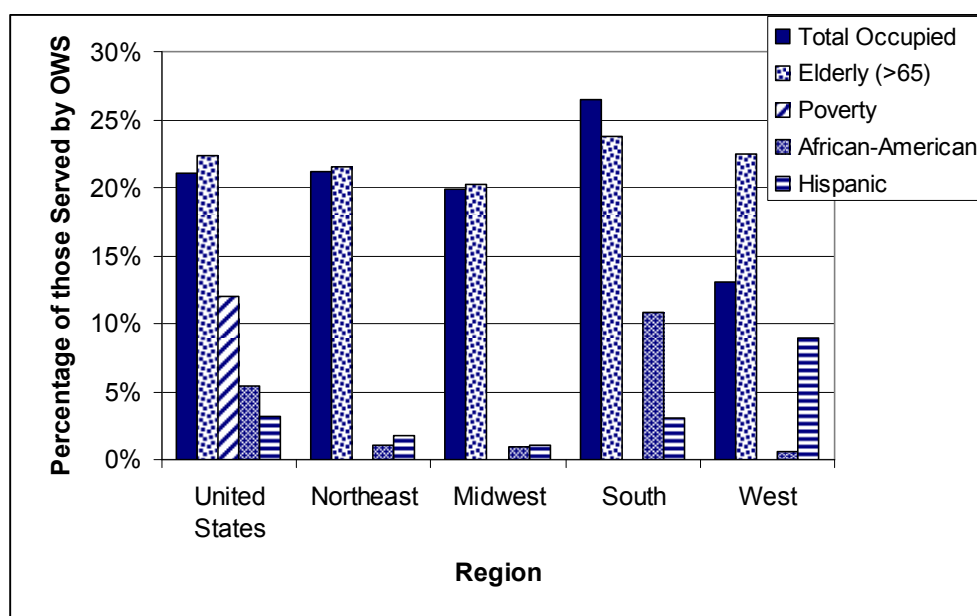


Figure 2-11. Percentage of the Region's Demographic Category Served by OWS (regional poverty OWS values are unavailable) (AHS, 2001).

Over age 65 Information on the age of the occupants (over 65) was assessed due to potential differences in waste stream composition based on lower water use and higher trace organic wastewater contaminant loads. Of all the OWS in the U.S., 77.6% (17,224,000) serve the population under age 65 and 22.4% (4,970,000) serve the population over age 65 (Tables 2-9 and 2-10, Figure 2-11). For the over age 65 households, 23.0% are served by OWS which is similar to the distribution of total households served by OWS across the U.S. of 21.0%. This suggests that households with occupants over the age of 65 are no more likely to utilize OWS than the entire U. S. population. However, there are some regional differences. In the South, 23.8% of the total OWS serve households with occupants over the age of 65, but 30.7% percent of the householders over the age of 65 are served by OWS (Figure 2-12). Conversely, in the West, 22.5% of the total OWS serve households with occupants over the age of 65, but only 16.6% of households over age 65 are served by OWS. In other words, households over the age of 65 are more likely to be served by OWS in the South and less likely to be served by OWS in the West compared to households under the age of 65. A complete listing of over age 65, by state, is presented in Appendix B (Table B-5).

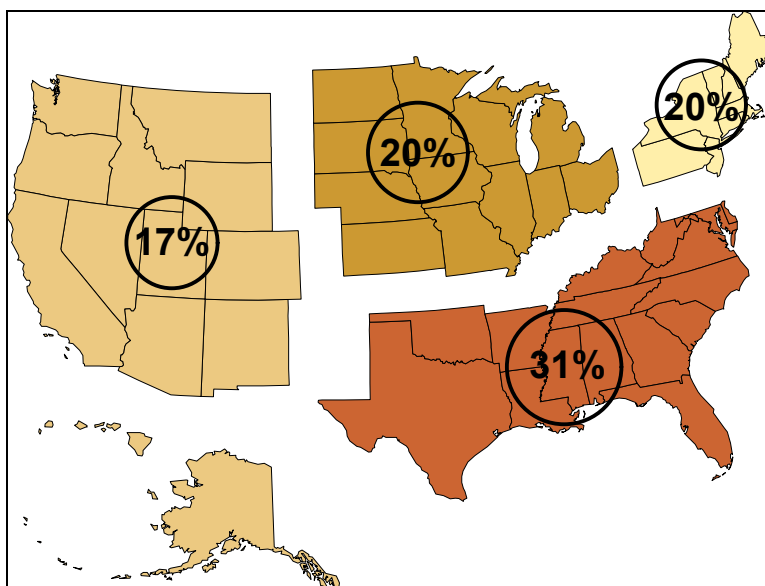


Figure 2-12. Percent of Total Occupied Housing Units per Region Served by OWS Where Householder is Older than 65 Years (AHS, 2001).

Location Information on the location and OWS age were assessed due to potential differences in waste stream composition based on water use. According to the AHS, approximately 25.6% of all occupied housing units (105,435,000 total households) are rural households (26,953,000), and of these rural households 65.6% of those are served by OWS. Of the remaining 74.4% of occupied urban housing units, only 5.7% of these urban households are served by OWS (Table 2-10). Alternatively, specific to the households in the U.S. utilizing OWS, 79.7% are located in rural locations and 20.3% are located in urban locations.

Similar to total household trends and the age of the householder (over 65), regional differences were observed. The South has the most rural households per region and the West has the fewest (Figure 2-13). More detailed information regarding the percentage of households found in rural areas for individual states is shown in Figure 2-14. In Arkansas, Mississippi, South

Dakota, and West Virginia more than 45% of the total occupied units are rural households. In Vermont and Maine, more than 55% of all households are rural. The complete data are provided in Appendix B (Table B-6).

Although the year of construction was not available, the U.S. Census also contained information regarding new construction (defined as households less than four years old). In 2001, 7.5% (1,656,000) of the households in the U.S. utilizing OWS, serve new construction (Table 2-10). Of the new construction, 28.3% is served by OWS which is slightly higher than the distribution across the U.S. of total households served by OWS of 21.0%. This suggests that new construction is more likely to utilize OWS than the entire U.S. population.

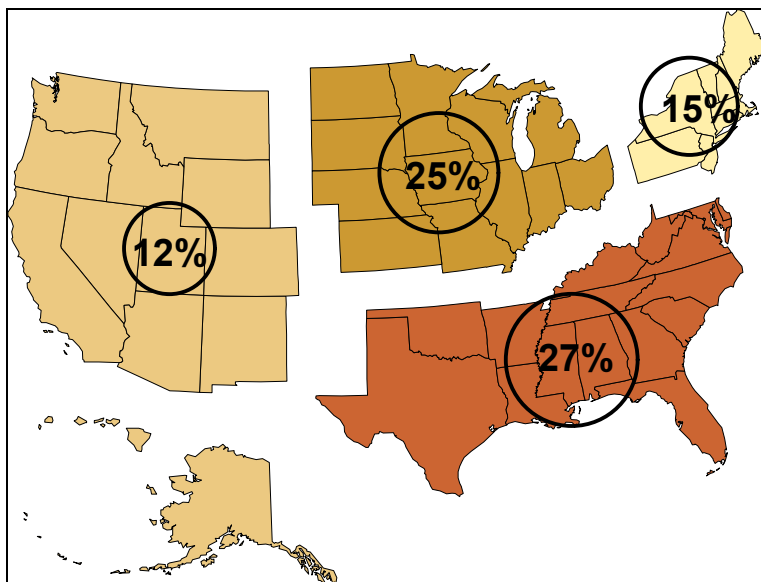


Figure 2-13. Percentage of Total Occupied Housing Units in Rural Areas, by Region (U.S. Census, 2000).

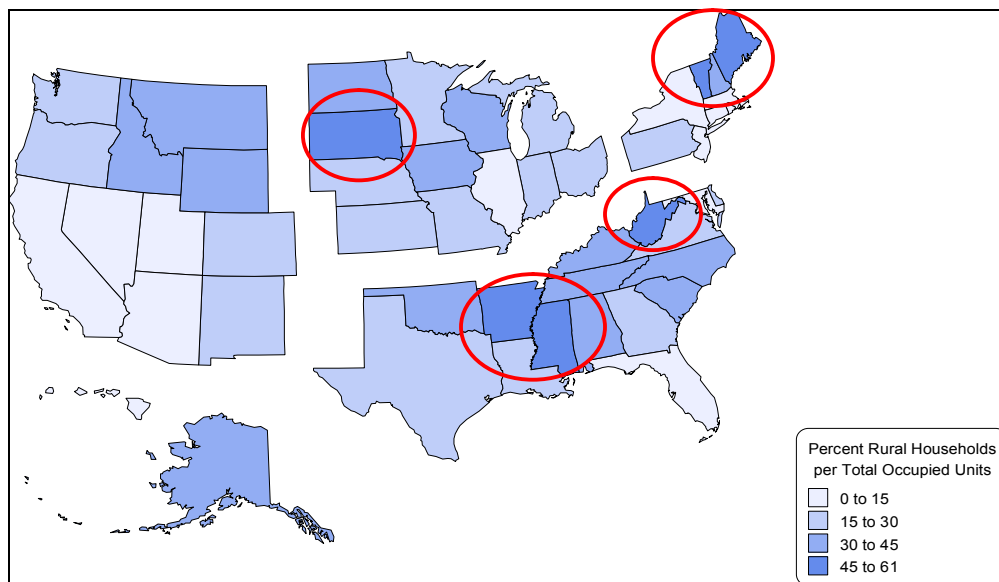


Figure 2.14. Percentage of Total Occupied Housing Units in Rural Areas, by State (circle indicates state with the highest percentage of rural households) (U.S. Census, 2000).

Poverty and Ethnicity Although income (above or below the poverty level) and ethnicity may result in different lifestyle habits, it is summarized for informational purposes only. Approximately 12.0% (2,672,000) of the total number of OWS in the U.S. serve households below the poverty level (Table 2-10 and Figure 2-11). Of all U.S. households living below poverty level, 18.4% are served by OWS. Data regarding households below the poverty level served by OWS were not available on a regional basis. However, individual state data was available detailing the percent of occupied housing units below the poverty level (U.S. Census 2004). For example, the South has more households living in poverty than any other region (Figure 2-15). More than one fifth of all the population in Mississippi lives in poverty, and almost 40% of all the housing units there are served by OWS. A complete listing of households below the poverty level, by state, is presented in Appendix B (Table B-7).

Of all OWS, 91.5% (20,301,000) serve the white population, 5.4% (1,197,000) serve the African-American population, and 3.1% (696,000) serve the Hispanic population (Tables 2-9 and 2-10, Figure 2-11).

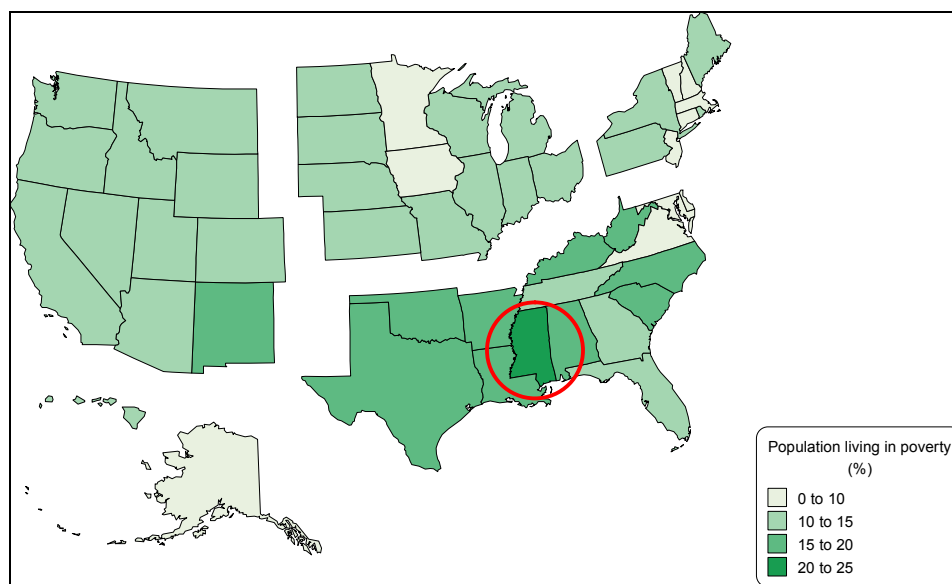


Figure 2-15. Percent of the Population in Poverty per Total Occupied Housing Units (circle indicates state with the highest percentage of the population in poverty) (U.S. Census, 2004).

2.3.2.3 Trends in Time

Over the last 35 years, the percentage of households utilizing OWS nationwide appears to have decreased slightly (Figure 2-16 and Table 2-11). Based on the AHS data, a high of 28.4% of the total households were served by OWS in 1973, and a low of 20.5% in 2003. A similar decrease since 1999 was also seen regionally (Appendix B). Not surprisingly, the number of total occupied households has increased. However, the number of total households served by OWS has not increased at a similar rate. Comparison of the new construction of housing units (defined as less than four years old) suggests that the total number of new housing units and the percent of this new construction that utilize OWS have remained relatively constant. The new construction housing units utilizing OWS ranged between 1.4 – 2.4 million units annually between 1973 and

2003. These estimates are based on the frequency of the AHS reported data which varied from 6 to 12 years before 1991 and every 2 years after 1991. A high of 33.8% of the total new construction housing units were served by OWS in 1973, and a low of 24.9% in 2003.

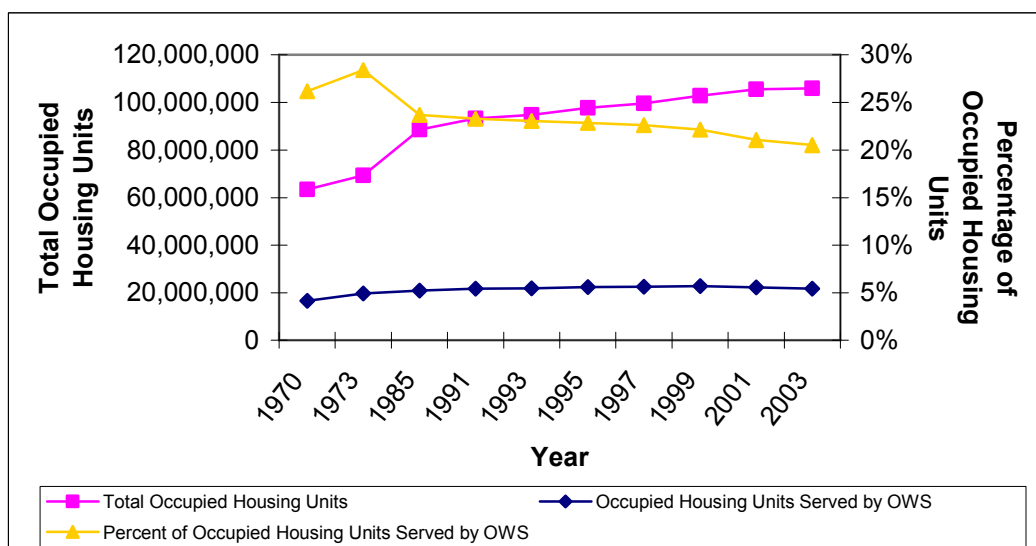


Figure 2-16. Trends in OWS Based on AHS Data.

Table 2-11. AHS Data for Total and New Construction Occupied Housing Units.

	AHS Year									
	1970	1973	1985	1991	1993	1995	1997	1999	2001	2003
Total Occupied Housing Units (in millions)	63.4	69.3	88.4	93.1	94.7	97.7	99.5	102.8	105.4	105.8
Occupied Housing Units Served by OWS (in millions)	16.6	19.7	20.9	21.7	21.8	22.3	22.5	22.8	22.2	21.7
Percent of Occupied Housing Units Served by OWS (in %)	26.2	28.4	23.7	23.3	23.0	22.8	22.6	22.1	21.0	20.5
Total Number of New Construction Occupied Housing Units (in millions)	-	7.1	5.8	5.1	5.0	5.3	5.8	5.9	5.8	5.7
New Construction Occupied Housing Units Served by OWS (in millions)	-	2.4	1.4	1.5	1.6	1.6	2.0	1.9	1.7	1.5
Percent of New Construction Occupied Housing Units Served by OWS (in %)	-	33.8	24.9	28.3	32.3	29.1	33.6	32.7	28.3	25.5

- data not available

2.3.2.4 Climate

Mapping the average yearly temperature as well as the average yearly precipitation for each state shows distinct climate difference between regions. While not expected to be critical to constituent transformations in the raw wastewater, climate may play an important role in the composition of the primary and secondary treated waste stream due to seasonal variations. For example, extended cool temperatures may inhibit nitrification in soil during the winter season in cold climates (Converse, 1999). Figures 2-17 and 2-18 illustrate the wide range of average annual precipitation and average annual temperature found across the United States (see Appendix B for a complete listing, Table B-8).

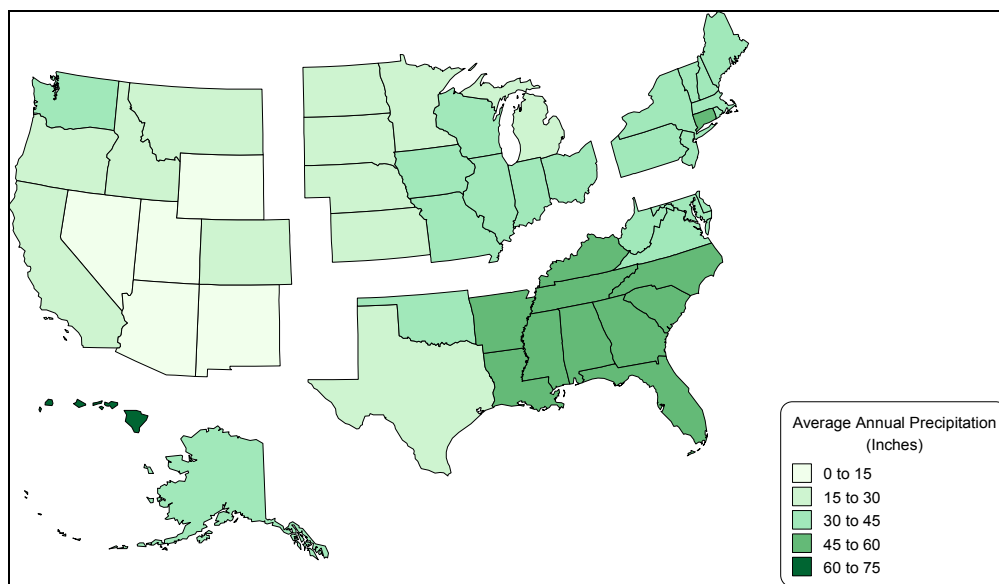


Figure 2-17. Average Annual Precipitation per State.

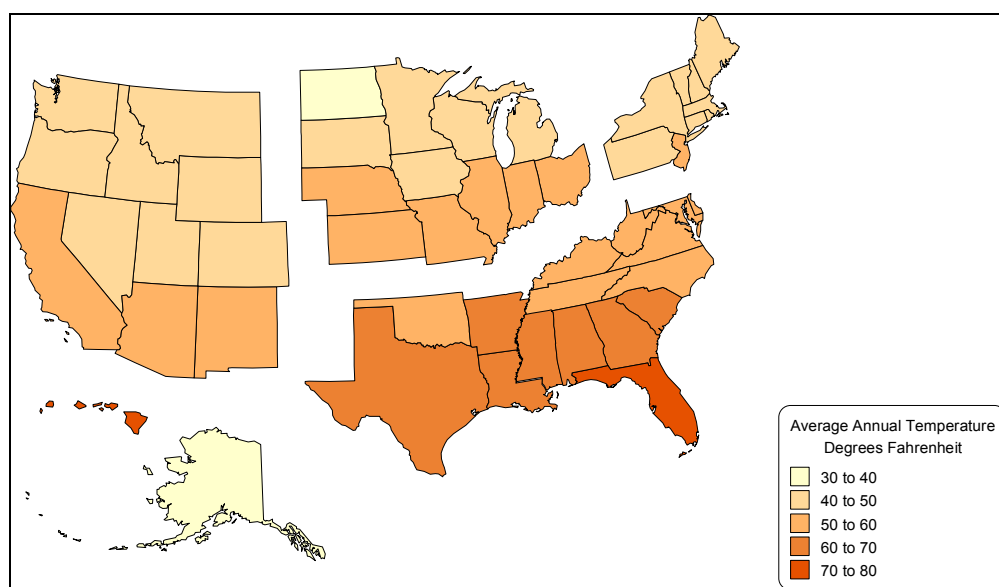


Figure 2-18. Average Annual Temperature per State.

2.4 Discussion

Based on the results obtained from the available state and county databases, domestic (residential) sources are the most prevalent (Table 2-7 and Figure 2-6). This is not surprising and is reinforced by the lack of available data regarding STE composition from other sources (Section 3). North Carolina has a higher percentage of non-medical sources probably due to the fact that these systems serve higher flow institutions and were therefore captured by the specific North Carolina database (>3,000 gpd systems only). By summarizing the available data into four categories, comparisons across the databases were made easier; an obvious trend in prevalence was seen for the three databases specific to small flow systems (Florida, New Mexico, and Boulder County, CO) with domestic >> non-medical > food > medical. However, the detailed characteristics within these four categories demonstrate the diverse assortment of institutions utilizing OWS.

Detailed information on the prevalence of OWS types was not obtained. Only Florida, New Mexico, and North Carolina had electronically available databases useful for assessing the prevalence of OWS for this study. In the absence of specific State data, AHS data was used. Because the U.S. Census Bureau survey relies on the response of a subset of the population and then assumes that the results are representative of the entire U.S., there are inherent uncertainties in the estimates. For example, the estimated number of OWS in Florida in 1990 was 1,559,113 (AHS, 1990). However 2,019,106 installations are shown with the permit database obtained from the Florida website (www.doh.state.fl.us/environment/sdtds/statistics/newinstallations.htm). This represents a 22% difference in the AHS estimates compared to the actual numbers maintained by the State. It should be noted that the Florida permit database includes repairs and does not reflect systems that have since been placed on centralized sewers or have been otherwise removed from service while the AHS does not provide information on the type of OWS. While not surprising, this example illustrates the level of detail and type of information that is “lost” when accessible databases are not maintained and the variability in prevalence estimates from different sources.

OWS permit databases are typically kept at the County level providing detailed information to the required regulatory decision makers. Resource limitations (staffing and funding) at the County level may preclude establishing an electronic database with records kept as hard copy files and/or microfiche. In these cases, detail information cannot be readily rolled-up to provide insight within a specific county, state and/or across the U.S. This limited availability of accurate OWS prevalence and type data was identified as an information gap.

Selected demographics were assessed due to differences in lifestyle habits that could affect raw wastewater composition including:

- ◆ over the age of 65,
- ◆ location (urban vs. rural),
- ◆ new construction, and
- ◆ poverty and ethnicity.

Households with occupants over the age of 65 may be more likely to contribute higher loads of pharmaceuticals and other trace organic wastewater contaminants to the waste stream due to increased use of medications. There may be a difference in water use between rural and urban locations that may affect the wastewater strength. Newly constructed homes may also have lower water use relative to older households due to installation of low flow water fixtures. Although income (household income above or below the poverty level) and ethnicity may result in different lifestyle habits, it was assessed for informational purposes only.

Several characteristics are apparent when examining the 2001 AHS data (Table 2-9). The South, for example, has the majority of the total OWS in the United States (45.3%), has the highest percentage of the region's occupied households served by OWS (26.5%), and has the highest percentage of households over age 65 served by OWS (23.8%). Furthermore, the Southern states have the highest percentage of households living below the poverty level, highest percentage living in rural areas (Figures 2-13 and 2-14) as well as the most annual precipitation in the warmest climate (Figures 2-17 and 2-18). The combination of these characteristics suggests that the South may be an important region to characterize providing a wide range of conditions expected to affect the composition of the raw wastewater. This information will aid in site selection for future monitoring.

The characteristics of the West provide a comparison to the South. The West has the fewest number of total OWS in the United States with only 13.0% of the region's households served by OWS (Table 2-9). The West also has the lowest percentage of OWS serving households over age 65, living below the poverty level, and living in rural areas (Figures 2-13 and 2-14) with some of the driest conditions in the United States (Figure 2-17). Within the West, northern states (i.e. Idaho, Montana, and Wyoming) appear to have a greater percentage of households residing in rural areas (Figure 2-14) than compared to the southwestern states (i.e., California, Nevada, Utah, and Arizona).

The Midwest and Northeast regions have some similar characteristics; both have approximately 20% of the population served by OWS, and 20% of the region's households over 65 (Table 2-9 and Figure 2-12). They also appear to have a similar percentage of the population below the poverty level as well as similar overall climates (Figures 2-13, 2-17, and 2-18). One major distinction between the two regions is in the percent of rural households, with the Midwest having 25% and the Northeast having 15% of households in rural areas (Figure 2-14).

Based on the demographics assessed in this study, there appears to be three distinct regional locations that encompass the observed differences in the characteristics:

- ◆ South,
- ◆ Midwest and Northeast, and
- ◆ West.

Within each of the regions, several states seem to stand out as representative to capture differences in the OWS prevalence and demographic characteristics potentially affecting the raw wastewater composition. For example, relative to the other states, Florida has a medium percentage of the region's occupied households served by OWS (25.6%), high annual average temperature and precipitation, low percentage of rural systems (10.0%), average levels of poverty (12.2%), and high percentage of individuals over age 65 (27.5%). Maine has a high percentage of the region's occupied households served by OWS (51.3%), low annual average temperature, high annual average precipitation, high percentage of rural systems (51.3%), average levels of poverty (12.3%), and medium percentage of individuals over age 65 (22.7%). Colorado has a low percentage of the region's occupied households served by OWS (12.4%), low annual average temperature and precipitation, low percentage of rural systems (15.0%), low levels of poverty (11.1%), and low percentage of individuals over age 65 (16.0%). When determining site selection it will be important to examine diverse conditions and areas within the U.S. in order to gain an understanding of how these factors potentially affect the raw wastewater composition from similar sources (e.g., domestic). This data will be used to ensure that the monitoring plan will capture the diversity present in the U.S.

CHAPTER 3.0

SINGLE-SOURCE COMPOSITION

3.1 Introduction

Historically, OWS design and regulations did not consider the complex physical, chemical and biological interactions that occur within the OWS, but rather were based on local practices, past experience, and soil percolation tests, despite known shortcomings (U.S. EPA, 2002). This approach has led to prescriptive guidance and regulations that typically allow only specific system designs or unit operations without consideration for environmental impacts. Alternatively, performance-based design and regulation requires increased focus on the performance of components in the OWS related to contaminant fate and transport, potential environmental impacts, and include planning, design, siting, installation, maintenance, and management to protect public health and the environment (U.S. EPA, 2002).

Successful design of OWS unit operations and determination of environmental impacts require the best available information on the raw wastewater composition to be treated by the OWS. While OWS are typically robust treatment systems, problems can occur and have occurred due to site limitations and improper design. Typical problems that have occurred due to the use of OWS for wastewater treatment include, but are not limited to:

- ◆ human health risks,
- ◆ environmental impacts, and
- ◆ poor performance or failure of the treatment process.

Human health risks may be attributed to the discharge of pathogens, but may also result from elevated nutrient concentrations such as nitrate in ground water. Environmental risks can occur from increased nutrient loading leading to the degradation of the quality of receiving waters and potentially aquatic life. Damage to the treatment unit itself is also an important aspect to consider. Improper usage or design can lead to premature failure of the system leading to an unexpected cost to the owner as well as potential human health and environmental risks.

Ideally, to overcome these problems, performance goal OWS design requires understanding of the raw wastewater composition and variations expected in the waste stream. However, little information is known regarding the composition of raw wastewater from specific sources. In the absence of raw wastewater data, STE composition data has been extrapolated based on assumptions related to septic tank performance. A vast amount of data has been reported related to STE composition. If a correlation can be made between the raw wastewater and STE, the STE data could be used to further the understanding of raw wastewater characterization.

This section will present the current knowledge of both OWS raw wastewater and STE based on review and assimilation of available reported data. The focus of this literature review was on conventional constituents of interest for single-family residences where more information is available. Reported data were also gathered for other single-source OWS types such as restaurants, health care institutions, and schools. Conventional constituents of interest include

nutrients (total nitrogen, nitrate, ammonia, and total phosphorus), solids (total solids, total suspended solids, and total dissolved solids), carbon (biochemical oxygen demand, chemical oxygen demand, total organic carbon, and dissolved organic carbon), fats/oils/grease, pH, alkalinity, and fecal coliform bacteria. OWS operational conditions including typical daily flows and septic tank sizing were captured when available. Although less information is available, efforts also focused on microorganisms of interest and trace organic contaminants reported in single-source OWS raw wastewater. Microorganisms of interest include bacteria (fecal coliform, *E.coli*) and virus (indigenous coliphage). Trace organic contaminants of interest include pharmaceutically active compounds, personal care products, and household chemicals. The findings from the literature review are presented by waste stream source and specific constituent followed by discussion related to reported sampling technique and other parameters that can affect the concentration of a constituent, the variability, and the overall data quality.

3.2 Methods

A literature review was conducted to gain an understanding of the current knowledge of raw wastewater OWS composition. Data were compiled from reported studies with information pertaining to the composition of both OWS raw wastewater and the primary treated effluent (i.e., STE) from a single source. While the literature search focused on single-source OWS raw wastewater, more information was available on STE. This is not surprising due to the effort required for raw wastewater sample collection and analysis compared to STE. Furthermore, most recent studies focused on treatment performance in engineered treatment units and/or soil treatment, with characterization of the STE providing a basis for the performance assessment of the soil or engineered treatment unit. Limited information was found related to OWS cluster system raw wastewater, while an abundance of information was available for municipal wastewater composition. These two waste streams are beyond the scope of this project. However, some information was gathered to determine whether a correlation between sources could be established that might allow use of a larger data set (i.e., OWS cluster raw wastewater) for additional insight into a limited data set (i.e., single-source OWS raw wastewater). The literature review focused specifically on U.S. data. Limited information found from studies outside the U.S. (specifically Canada and Australia) were retained. Best efforts were made to capture all available information that may provide insight into raw wastewater variability and composition expected to be useful for OWS design.

Results from experimental studies and research can be reported in a variety of avenues that fall into four general levels of integrity and accessibility. Peer reviewed journal publications provide the highest level of integrity and accessibility. During the publication process the study must document methods and procedures used and undergo a formal independent critical peer review by experts in the field. Peer reviewed journal publications also provide an accessible reference for many years after the study due to the data storage, management and cataloging procedures of the publication. Studies published in journals can be both accessed and obtained publicly from numerous library search engines available within the U.S. and internationally. Conference proceedings provide the next highest level of integrity and accessibility. Conferences provide the opportunity for researchers and others to share study results that may not have undergone a rigorous independent critical review or where evaluation is ongoing (e.g., statistical tests not yet completed). Many conference proceedings have been reviewed by one or more experts in the field during selection of the work for inclusion in the conference, but an independent critical peer review is not always required. The next level of integrity and accessibility is found in the “grey” literature (e.g., project reports not widely available). Project reports may document details not published elsewhere, but have typically not undergone review

other than by those who conducted the work or sponsored the study. Results might be more biased and/or the methods and approach less rigorous due, in part, to the lack of an independent critical review. Finally, unpublished data typically provides the lowest level of integrity and accessibility. That is not to say that reputable studies do not exist as unpublished data, have well documented methods, or sound approaches. However, without documentation or review of the methods and approaches, it remains difficult to assess the integrity of the data or obtain the study results. Unpublished data may provide valuable insight not captured by other means.

Initial efforts were focused on journal publications and conference proceedings. For this project, conference proceedings were the largest source of OWS raw wastewater and primary treated effluent composition data. The conference proceedings included ASAE, Northwest On-Site Wastewater Treatment Short Course and Equipment Exhibition, National Onsite Wastewater Recycling Association (NOWRA), and Water Environment Federation (WEFTech). Journal publications were searched with applicable OWS studies found in, but not limited to, *Journal of Environmental Engineering*, *Small Flows Quarterly*, and *Water Science and Technology*. Efforts were then expanded from the available literature sources including journal publications and conference proceedings to include web searches (e.g., NSFC, websites of universities conducting OWS research) and grey literature (e.g., project reports not widely available). Attempts to obtain grey literature were difficult as the reports are not referenced in library search engines and are typically available/accessible only if one is knowledgeable about the work and associated reporting. Universities, researchers, and experts within the decentralized wastewater field were independently queried to ascertain if relevant unpublished data were available, and if so, captured during the review. Finally, an open request for applicable information was made on the EPA Decentralized Listserver. The Listserver was established to facilitate national discussion of onsite/decentralized wastewater management issues.

All data found during the literature review were entered into an Excel database. It should be noted that in several cases, the same data was reported in several publications (e.g., ASAE and NOWRA, project report and ASAE, etc.). In these cases, only one data source was used and incorporated into the Excel database to avoid duplication. Any reported statistical data were also recorded which included: average, median, maximum, and minimum values, the number of values (count), the standard deviation, the coefficient of variance, and 95% confidence intervals. No attempt was made to screen the data; all information was included regardless of reported units or thoroughness of sampling and analyses methods. No data values were averaged or pooled prior to entry into Excel to avoid biasing the study results. This was done to ensure no information was lost, and to provide insight into the quality of the overall data set from the specific reference. However, several references provided individual data results collected over several months or years. In these cases, the average value was used rather than the complete data set to avoid biasing the reported data to studies of single waste streams with multiple samples (e.g., one waste stream with 30 data values compared to ten waste streams with three data values). To ensure that references with multiple data values did not bias the overall data set, data qualifiers were used (see Section 3.4, number of samples).

In addition to the statistical data, information regarding the actual study was also recorded. The information recorded included where the data were sampled, how often it was sampled, how many sampling events occurred, and which methods were used. Any additional information such as tank details and post tank treatment was also included.

Data values were then categorized to enable manageable sorting and analysis. The primary category was whether the sample was taken prior to any treatment (raw wastewater) or

after primary treatment (STE). The data were then further subdivided by source: domestic and commercial. A domestic source was defined as being any place where household activities occurred. A commercial source included anything other than domestic sources. This division in wastewater source is logical as domestic dwelling activities may include toilet, shower, bath, laundry, dishwasher, and faucets, while commercial system activities may have unique water use activities (e.g., food preparation, only restroom water use, etc.).

The domestic source was further subdivided into single source (single family residential) and multiple source (apartment with <8 units, duplex). Waste stream composition from multiple sources is expected to be less variable due to homogenization of the waste stream. This homogenization may also affect the OWS design. For this study, multiple sources were restricted to small apartment units (<8 units). Larger cluster systems and municipal systems are beyond the scope of this project.

The commercial systems were subdivided into food, medical, and non-medical. These categories correspond to the same categories described in Chapter 2.0. The first commercial category was chosen for any institution that had food preparation as the main purpose. The preparation and disposal of food was expected to result in a high concentration of organic material and oil and grease. The medical waste was separated into a category because of the anticipated elevated concentrations of pathogens and trace organic contaminants. The non-medical category captured the remainder of the commercial systems. Although the non-medical category is broad and the waste streams differ, further subcategorization often led to categories with insufficient data to reveal meaningful results.

In the literature, many different constituents were reported based on the goal of the study. For this project, the primary focus was on Tier 1 conventional constituents including: BOD, total suspended solids (TSS), total nitrogen, nitrate-nitrogen ($\text{NO}_3\text{-N}$), ammonium-nitrogen ($\text{NH}_3\text{-N}$), total phosphorus, fecal coliforms, and OWS daily flow. These constituents were chosen because they were the most frequently reported, provide an overall understanding of the wastewater composition, and are most likely to be required or of interest for OWS design. Tier 2 constituents included oil and grease and other microorganisms. Oil and grease was selected as it is critical to design for specific wastewater sources. Microorganisms were selected to capture organisms that may be of greatest interest regarding human health, but poorly characterized in raw wastewater or not captured by reported fecal coliform values (i.e., virus occurrence). Finally, Tier 3 constituents included trace organic contaminants including personal care products, and pharmaceutically active compounds. The occurrence of these constituents in the environment has received increasing attention worldwide in the last decade due to the potential adverse effects on ecosystems and human health. Yet, their presence in OWS raw wastewater and primary treated effluent remains largely unknown.

To provide additional insight, data qualifiers representing key conditions expected to affect the composition of an individual wastewater stream were incorporated into the Excel database. The five key conditions identified were: methods, duration of study, date of study, geography, and literature source. Both sample collection and analytical methods are important to understanding the data cited. Documentation of accepted sample collection and analysis methods enables evaluation of the biases in the data (e.g., composite vs. grab samples, U.S. EPA approved methods vs. field monitoring kits) as well as the precision and accuracy of the reported value. The duration of the study and frequency of sampling are also important with smaller data sets likely capturing less variation and having potentially less confidence in the measured value (i.e., higher standard deviations) while larger data sets are more likely to capture seasonal trends

and/or waste stream variations over time at a higher level of confidence due to replicate sampling events. The date of study was identified as potentially providing insight to the change in the waste stream composition over time (e.g., decline in phosphorus concentrations). Geography was identified as an important factor due to climate, lifestyle and cultural differences potentially affecting wastewater characteristics. Finally, the literature source was identified as an important consideration due to the level of integrity and accessibility as previously discussed. A complete description of data qualifiers and evaluation of the data using the data qualifiers is presented in Section 3.4.

After compilation of the data into Excel, analysis of the data employed several different techniques. First, descriptive statistics were summarized for each constituent by wastewater source to investigate how the source alters constituent concentrations. The median, standard deviation, range, and number of values reported were recorded for each constituent in each waste stream. The median value was used in place of the average value for several reasons. With a larger data set, the median value will be less affected than the average value by outliers. Because the literature search included references and data values from a wide range of conditions (sources, duration of study, methods used, etc.) and no attempt was made to screen the data, the existence of outliers is expected.

Reported data were also used to create CFD graphs. CFDs may be used to estimate the proportion of a population whose measured values are greater than or less than some stated level (Snedecor and Cochran, 1980), such as the percentage of reported total nitrogen values below a concentration of 20 mg-N/L. The cumulative frequency as a percentage is presented on the vertical axis of the CFD and the limits of reported concentration are presented on the horizontal axis. Data points represent values reported in the literature sources. Trend lines are presented as solid lines. Values (e.g., median values) selected from the CFD plots are interpolated from given points and should be used as approximate values of any given cumulative percentile.

The data used to construct these CFDs were obtained from numerous literature sources with often variable experimental methodologies and data reporting styles. For example, some studies report an average value from samples collected in the study. In other studies, only a single value is reported. In studies where multiple data were given for a single site, the average value was incorporated.

The CFDs enabled analysis of both raw wastewater and STE on the same graph. In addition, CFDs display each individual data value for the entire range of the data. A CFD may also aid in OWS design and decision making based on a willingness to accept risk for a given scenario. For example, if design of an OWS to treat food waste required confidence that the expected BOD₅ concentration in the raw wastewater was not higher than designed for, the 90th percentile value could be used instead of the median value, reducing the likelihood that the actual BOD₅ would be higher than expected.

Another technique used was a cumulative bar graph. For these graphs, values were normalized for a specific group of data and then illustrated on a single graph to reveal relative effects that might not be captured through descriptive statistics or CFDs. The normalized values were then stacked giving a relative cumulative waste strength. This was done for all data qualifiers to establish which parameters affected both the median value and variability within a data set.

Some references listed both median and average values. In an effort to ensure all data values were comparable during the analysis, only the average data values were used. The CFD

diagrams and cumulative bar graphs both used the average values reported. In addition, statistical information was provided only for any data set that had three or more values. A cutoff of three data values was arbitrary, but when viewing the CFD diagrams, it was evident that data sets with three or fewer data points did not give a trend line with any confidence in the result.

3.3 Results

3.3.1 Tier 1: Conventional Constituents

The following sections provide a summary of the literature review results for the conventional constituents: BOD, TSS, total nitrogen, total phosphorus, fecal coliforms, and flow rate. The information is presented first in table format to give the statistical information for each source. The data values are then presented in CFDs to evaluate how raw wastewater and STE vary by constituent, as well as by the wastewater source. Complete listings of the reported data values are presented in Appendices C through I.

3.3.1.1 BOD₅

Of the Tier 1 constituents investigated, the most frequently reported constituent within raw wastewater and STE was BOD. The BOD test measures the aerobic biological decomposition of the organic material within the wastewater (Crites and Tchobanoglous, 1998). The total BOD is comprised of the ultimate carbonaceous and nitrogenous BOD. The nitrogenous BOD comes from the nitrification of the ammonia and organic nitrogen within the wastewater. The five-day (BOD₅) test measures the difference in dissolved oxygen within the sample over a given time period. Although commonly used, the BOD₅ test has several shortcomings. The five-day waiting time for the analytical test is arbitrary and may not reflect the true oxygen demand of the waste (Crites and Tchobanoglous, 1998). The nitrification, if not properly accounted for, can also give inaccurate results (Crites and Tchobanoglous, 1998). Although the actual BOD₅ test may have limitations, it is the most frequently used analytical test for organic contaminants in wastewater. Typically, literature results were reported as BOD or BOD₅ with no indication of total, carbonaceous, or nitrogenous fractions.

The organic concentration in a waste stream can have serious effects on an OWS. In a conventional OWS utilizing a septic tank followed by soil treatment, 30-50% of the BOD₅ can be removed within the tank (U.S. EPA, 2002). This can lead to high concentrations of organic material being applied to the soil. Elevated organic waste within a waste stream can have detrimental effects on the soil treatment unit. The biodegradation of the organics within the soil treatment unit can lead to cell growth that can eventually reduce the soil infiltration capability and cause failure of the OWS. Concerns related to system failure and organic loading make BOD₅ an important OWS design and operation/maintenance parameter.

During the literature review 51 reported values for BOD in raw wastewater were found and 221 values were reported for STE. For this study, all reported BOD values were assumed to be based on the five-day test (i.e., BOD₅), and to include both the carbonaceous and nitrogen oxygen demand. APHA (2005) states that results should be reported as cBOD₅ when the nitrogenous oxygen demand has been inhibited and as BOD₅ if not inhibited. While some of the reported values were probably for the carbonaceous demand only or may not be true five day values, additional detail related to the actual BOD measurement remained unclear. It should be noted that the extent of nitrogenous BOD is dependent on microorganisms capable of carrying out this oxidation which are not typically present in raw wastewater or primary treated effluent in

sufficient numbers. Thus, the reported BOD and BOD₅ values were combined and are assumed to reflect carbonaceous plus nitrogenous BOD₅. A complete listing of reported BOD₅ values is presented in Appendix C. The majority of reported values for both raw wastewater and STE came from single source domestic sources. The statistical information for BOD₅ for raw wastewater and STE is presented in Table 3-1.

Table 3-1. Descriptive Statistics for Raw Wastewater and STE BOD₅ by Source (in mg/L).

	Median		Average		Standard Deviation		Range		Number of Reported Values	
	Raw	STE	Raw	STE	Raw	STE	Raw	STE	Raw	STE
Single Source Domestic	343	156	359	180	220	104	30-1,147	38-861	29	94
Multiple Source Domestic	260	184	273	169	104	44.0	144-580	63-229	13	16
Food	-	561	-	620	-	443	-	74-2,820	3	42
Non-Medical	616	244	1,353	267	1,360	261	171-3,110	28-1,537	6	57
Medical	-	197	-	224	-	112	-	104-431	-	12

- value not reported or calculated for 3 or less reported data values.

Despite different numbers of studies reporting BOD₅ values for each raw wastewater source, the limited data values indicate that the source of the raw wastewater impacts the observed BOD₅ concentration. Similar trends for the raw wastewater BOD₅ are observed for both the single and multiple-source domestic raw wastewater (Figure 3-1). The more vertical trends for the multiple-source domestic raw wastewater indicate less variability within the reported data. Less variability within the data set might imply that the multiple-source domestic raw wastewater is more apt to be represented by the average concentration illustrated on the CFD than a single-source raw wastewater. The non-medical raw wastewater had a higher concentration than the single- and multiple-source domestic raw wastewater (Figure 3-1). The non-medical raw wastewater source also had fewer data values and more variability within the reported data which indicates more uncertainty in the trend line. The two highest values for non-medical raw wastewater were from a RV dump which would be expected to have high BOD values.

For STE BOD₅, the single-source domestic, multiple-source domestic, medical and non-medical STE values all have similar trends, while the food BOD₅ concentration is much higher (Figure 3-2). The median value of the food source STE BOD₅ is more than two times as high as the other STE source median values. As with the raw wastewater, the multiple-source domestic STE has less variability within the data set, indicating a homogenization effect from multiple-source inputs.

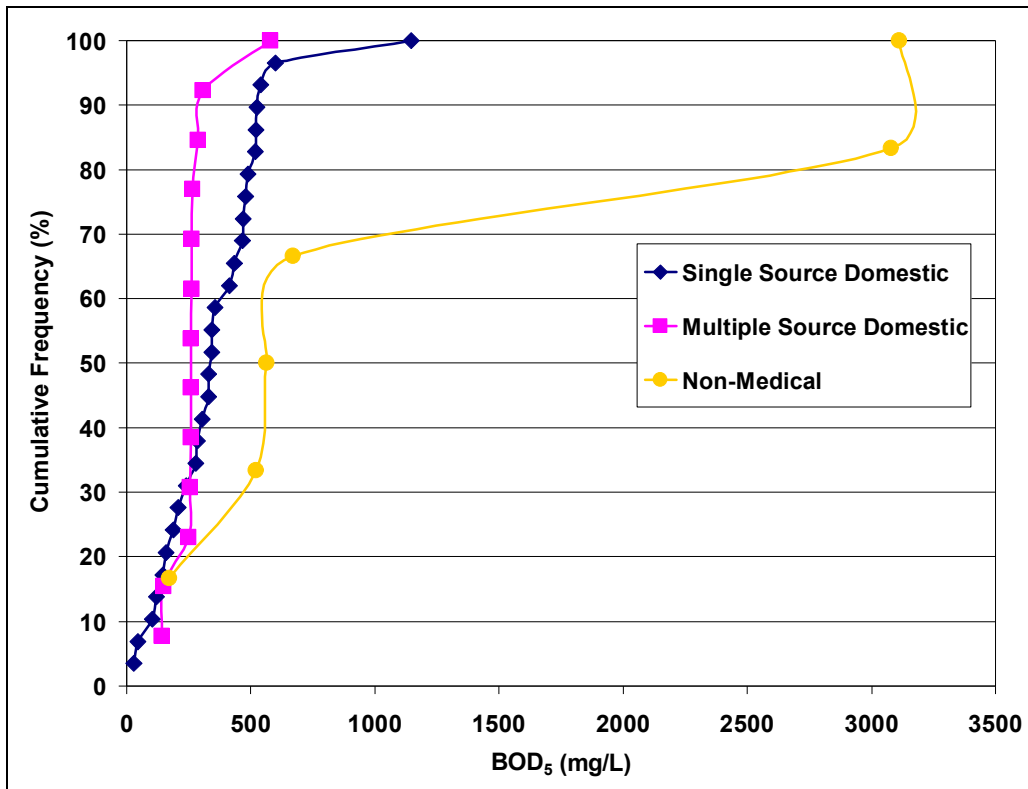


Figure 3-1. Raw Wastewater BOD₅ by Source.

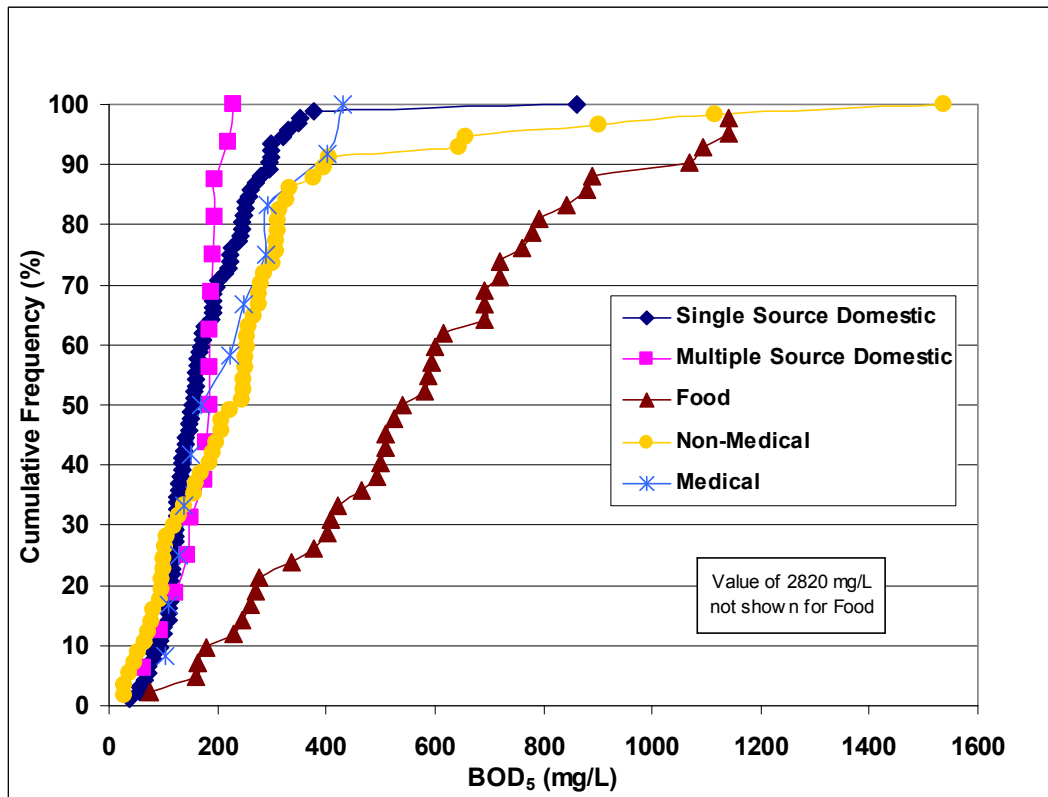


Figure 3-2. STE BOD₅ by Source.

More data values in a CFD better represent the cumulative distribution and provide greater certainty in the reported range of values. When comparing the single-source domestic raw wastewater and STE, a trend appears to exist (Figure 3-3). It was expected that the raw wastewater would have higher concentrations of BOD than STE when comparing percentiles, indicating removal of BOD₅ within the tank. This trend was observed in the reported data.

Comparison of the median raw wastewater and STE values suggests 55% removal within the septic tank which is near the upper end of the range of 30-50 % as reported by U.S. EPA (2002). It is interesting to note the widening gap between the raw wastewater and STE at higher percentiles. This suggests higher removal within the tank at higher raw wastewater BOD₅ concentrations. At the lower percentiles, a lack of reported values may be responsible for the raw wastewater BOD₅ concentration being less than the STE concentration. Because the raw wastewater and STE values shown on Figure 3-3 are from different studies, additional monitoring including raw wastewater and STE concentrations from the same system, and further statistical analysis are required to validate apparent BOD removals.

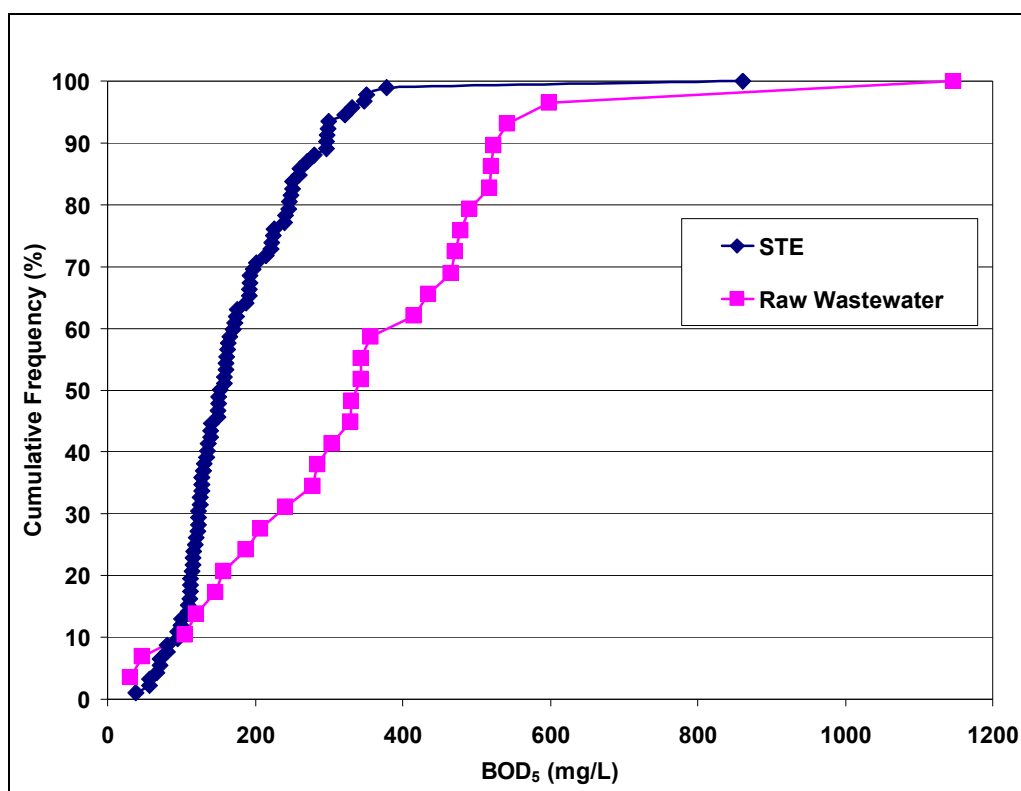


Figure 3-3. Comparison of BOD₅ in Single-Source Domestic Raw Wastewater and STE.

3.3.1.2 Solids

Solids in wastewater are an important factor to consider when designing or operating an OWS and include anything flushed down the toilet to colloidal material (Crites and Tchobanoglous, 1998). Several analytical tests are used to determine different fractions within the total solids (TS). These typically include total dissolved solids (TDS), volatile solids (VS) and the suspended material that does not pass through a predetermined filter (total suspended solids [TSS]). The TSS test was the most common solids test analyzed and reported within the wastewater literature. As with BOD₅, the TSS analytical test has several deficiencies. The TSS result will vary with the filter pore size. A larger pore size will reduce the apparent TSS (Crites and Tchobanoglous, 1998). According to the Standard Methods (APHA, 2005), the filter size should be 1.0 µm, but it is difficult to ensure all reported data values used such a filter size during the analysis. The TSS result can also vary depending on filtration methods. If the filter is not properly prepared (wetted with deionized water passed through the filter and dried in an oven) before the initial weight is recorded, some of the filter material can detach during sample filtration giving an inaccurate reading.

The TSS concentration in a waste stream can significantly impact the functionality of an OWS. Indeed many engineered treatment units are utilized and designed for TSS removal. In a conventional OWS, with a typical septic tank, TSS removals of 60-80% are common. The remaining TSS in the STE can have a negative effect on the soil treatment unit (U.S. EPA, 2002). During soil infiltration, TSS settle into the pore spaces resulting in clogging of the infiltrative surface. Unlike biological clogging from organics, the solids can produce a physical clogging effect. The TSS and BOD₅ concentrations together have the most influence on premature failure within the soil treatment unit (Siegrist and Boyle, 1987).

During the literature review, 53 reported values for TSS in raw wastewater were found and 201 values for STE. Values were also found in the literature for total solids, total dissolved solids, volatile solids, and volatile suspended solids. A complete listing of all reported solids values is presented in Appendix D. The majority of reported values for both raw wastewater and STE came from single-source domestic sources with the least amount of data available from medical sources. The statistical information for TSS raw wastewater and STE is presented in Table 3-2.

Table 3-2. Descriptive Statistics for Raw Wastewater and STE TSS by Source (in mg/L).

	Median		Average		Standard Deviation		Range		Number of Reported Values	
	Raw	STE	Raw	STE	Raw	STE	Raw	STE	Raw	STE
Single-Source Domestic	293	58	405	79	454	58.6	18-2,233	22-276	31	88
Multiple-Source Domestic	306	62.4	285	66.4	91.7	20.3	180-477	27-99	13	16
Food	-	110.4	-	274	-	710	358-1,030	12-4,775	3	44
Non-Medical	768	41.8	1,550	50.9	1,535	28.5	118-3,847	13.8-150	6	41
Medical	-	47.8	-	53.1	-	31.0	-	10-126.2	-	12

- value not reported or calculated for 3 or less reported data values.

Only three TSS values were reported for raw wastewater food sources and no values were reported for raw wastewater medical sources. The non-medical raw wastewater TSS concentration of 768 mg/L is high compared to the domestic waste sources. However, several of the reported non-medical raw wastewater data values came from an RV dump site, which might lead to a higher concentration of TSS due to the high contribution of toilet waste. STE TSS median values varied between waste stream sources ranging between 41.8 to 155.7 mg/L (Table 3-2). As with BOD₅, the median food TSS is over twice as large as any other waste source.

The source of the raw wastewater impacts the TSS concentration. Non-medical values were greater than other source values for all percentiles (Figure 3-4). This trend is again likely attributed to the reported data from the RV dump station included in the non-medical category. As observed with BOD₅, TSS raw wastewater trends were similar for single and multiple-source domestic sources with less variability in the multiple-source domestic raw wastewater likely due to homogenization.

For STE, the TSS CFD illustrates a different relationship between waste source than was illustrated for the raw wastewater. The non-medical, medical and single-source domestic STE all had similar trends (Figure 3-5). The food STE TSS concentration was the highest overall.

When comparing the single-source domestic raw wastewater and STE, a TSS trend appears to exist (Figure 3-6). It was expected that the raw wastewater would have higher concentrations compared to STE indicating removal of TSS within the tank. Comparison of the median raw wastewater and STE values suggests 80% removal within the septic tank which is near the upper end of the range of 60-80 % as reported by U.S. EPA (2002). The raw wastewater was found to have higher TSS concentrations than STE for all percentiles with an increased difference at higher percentiles. This might indicate inconsistent removal within the septic tank and increased TSS removal efficiency at higher raw wastewater concentration. Again, because the raw wastewater and STE values shown on Figure 3-6 are from different studies, additional monitoring including raw wastewater and STE concentrations from the same system, and further statistical analysis are required to validate apparent TSS removals.

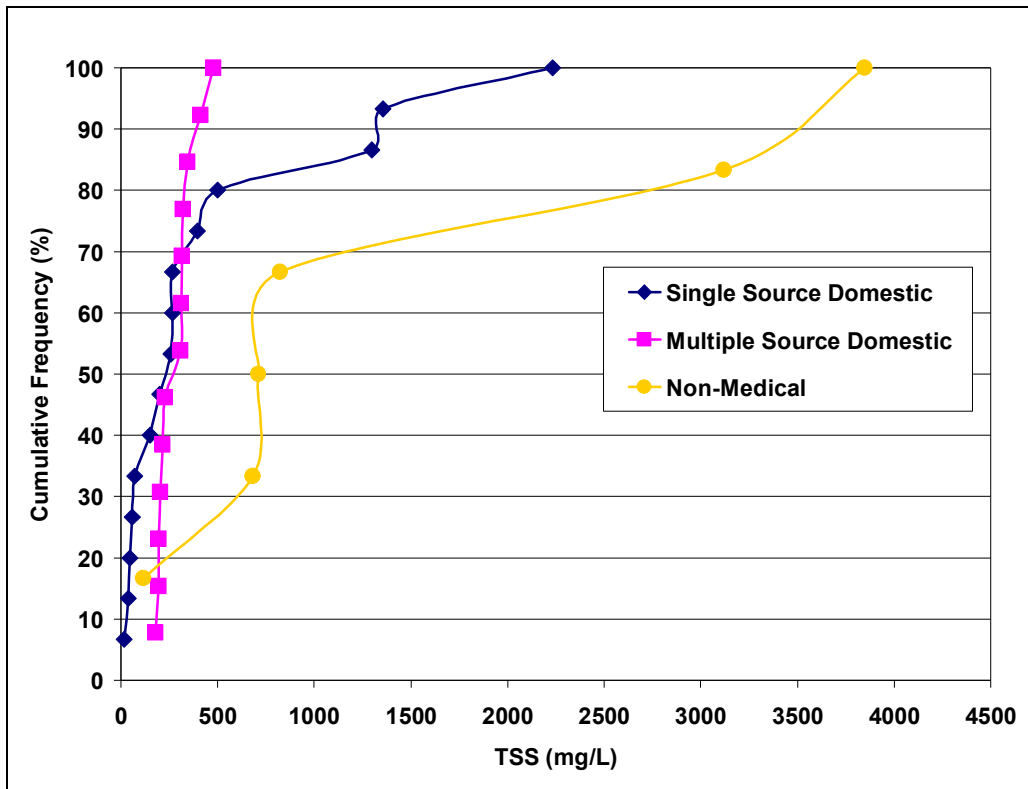


Figure 3-4. Raw Wastewater TSS by Source (insufficient data from food and medical sources).

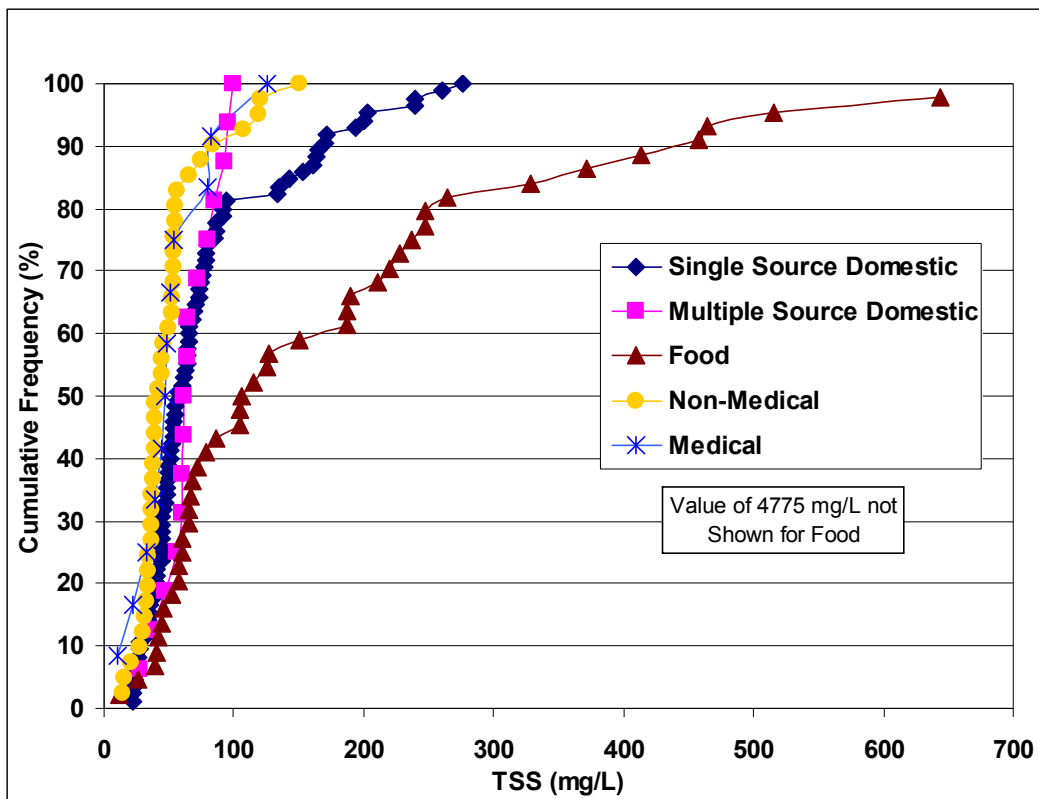


Figure 3-5. STE TSS by Source.

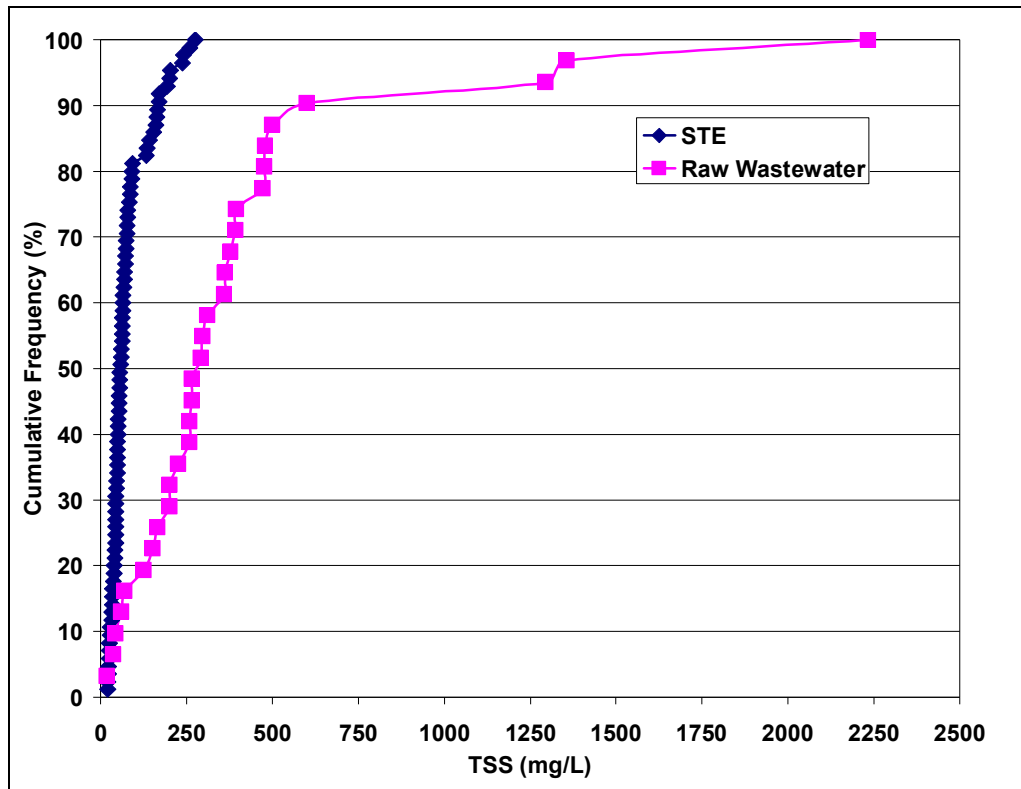


Figure 3-6. Comparison of TSS in Single-Source Domestic Raw Wastewater and STE.

3.3.1.3 Nutrients

Nitrogen and phosphorus are the nutrients of interest in raw wastewater and STE due to potential human health risks and environmental concerns. Of these two nutrients, nitrogen is considered to pose a larger threat due to human health risks and its higher mobility in the environment (Reneau et al., 1989; Siegrist et al., 2001). The major health issue associated with nitrogen is elevated nitrate in drinking water which is thought to cause methemoglobinemia, or blue baby syndrome. Infants are especially susceptible to methemoglobinemia because the pH in the stomach allows for more of the nitrate to be reduced to nitrite. The nitrite binds to the hemoglobin in the blood stream, reducing the oxygen capacity of the blood, eventually leading to asphyxiation. Nitrate is a regulated contaminant in drinking water with a maximum concentration limit of 10 mg-N/L.

Elevated levels of nitrogen can also cause eutrophication (excessive growth of aquatic plants) in receiving bodies of water. Nitrogen is used as a food source for algae. When excess levels of nitrogen are present, algae growth and respiration increases, depleting the water of oxygen which can suffocate the remaining aquatic life. In addition, excess nitrogen leads to development of algal mats on the surface of the water which prevents sunlight from reaching the submerged plants. These submerged plants then cannot respire the much needed oxygen.

Both nitrogen and phosphorus are essential nutrients for plant growth. The portion of total phosphorus that is available for phytoplankton growth is the dissolved reactive phosphorus fraction. Determination of the ratio of nitrogen concentration to phosphorus concentration (N/p ratio) provides an estimation of the limiting nutrient controlling plant growth in surface waters.

Generally, *N/p* ratios of 20 or more suggest phosphorus limited waters, while *N/p* ratios of 5 or less suggest nitrogen limited waters (Thomann and Mueller, 1987).

Nitrogen Forms of nitrogen in water and wastewater are: ammonia, nitrite, nitrate, and organic nitrogen. All of these forms of nitrogen as well as nitrogen gas are components of the nitrogen cycle and are of interest for many reasons. In water at pH near 7, about 99% of the ammonia (NH_3) molecules are protonated (addition of H^+ molecule) forming the ammonium ion (NH_4^+). Raw wastewater generally is dominated by the ammonium-nitrogen and organic-nitrogen. Because a septic tank is typically anaerobic (absence of oxygen), conversion of organic-nitrogen to ammonium-nitrogen is rapid and nitrogen remains predominantly as ammonium in STE. Once STE is applied to the soil treatment unit, nitrification occurs (conversion of ammonium to nitrate) if sufficient oxygen along with the proper microbial population are present. Subsequently, if anaerobic conditions and the required microbial population are present, denitrification occurs to convert nitrate to nitrogen gas. The rate of nitrification/denitrification is site-specific and dependent upon other factors such as temperature, organic matter, and water content. Engineered treatment units are often designed for nitrogen removal by nitrifying the ammonium to nitrate through an aerobic process followed by recirculation back into the anaerobic septic tank for denitrification.

Ammonia-nitrogen, nitrate-nitrogen, and nitrite-nitrogen are easily measured colorimetrically. High solids content in the samples may result in interferences with ammonia analyses, but this can be overcome by using other analytical methods. Nitrite-nitrogen is relatively unstable and seldom exceeds 1 mg/L in wastewater or 0.1 mg/L in natural waters (Crites and Tchobanoglous, 1998). Total oxidized nitrogen is also typically analyzed and is the sum of nitrite-nitrogen and nitrate-nitrogen. Total kjeldahl nitrogen is frequently reported for wastewaters. Analytically, organic nitrogen plus ammonia-nitrogen is referred to as kjeldahl nitrogen. If kjeldahl nitrogen and ammonia nitrogen are determined individually, the organic nitrogen is obtained as the difference. Total nitrogen is also frequently reported and includes all of the forms of nitrogen (ammonia, nitrite, nitrate, and organic).

The numerous species of nitrogen make it important to quantify all forms of nitrogen to fully understand what is occurring during the treatment process. During the literature review, all reported nitrogen values were included in the Excel database. Because different forms of nitrogen were reported, incomplete information was available for each nitrogen form. Total nitrogen will be the focus of this section because it can be used to evaluate nitrogen removal during specific treatment processes. In addition, the expected total nitrogen concentration in the raw wastewater is an important OWS design criteria. A complete listing of reported nitrogen values is presented in Appendix E.

During the literature review under 50 values for nitrogen (total nitrogen, kjeldahl nitrogen, ammonia, and nitrate) in raw wastewater were found while over 250 values were found for STE. The majority of reported values for both raw wastewater and STE came from single-source domestic sources. A similar number of total nitrogen values in non-medical STE were found. Table 3-3 presents the statistical information for nitrogen in raw wastewater and STE.

Because the nitrogen values were from different studies, a mass balance for nitrogen can not be completed based on the reported values in Table 3-3. However, the median values appear to coincide with the known relationship between total nitrogen, kjeldahl nitrogen, ammonia-nitrogen and nitrate-nitrogen. The total nitrogen should be approximately equivalent to kjeldahl nitrogen plus nitrate-nitrogen. In the single-source domestic raw wastewater, the median value of kjeldahl nitrogen plus nitrate nitrogen is 62.2 mg-N/L, which is very close to the median total

nitrogen value of 63 mg-N/L. Similarly the median total nitrogen value in single-source domestic STE was 55.4 mg-N/L, which is roughly 3 mg-N/L more than the kjeldahl nitrogen and nitrate nitrogen median values added together. Given the analytical error and variability between different studies, the relative closeness of the reported total nitrogen values to the kjeldahl nitrogen plus nitrate-nitrogen values is surprisingly similar and suggests that the median values may be a good representation of the data set.

Table 3-3. Descriptive Statistics for Raw Wastewater and STE Nitrogen by Source (in mg-N/L).

		Median		Average		Standard Deviation		Range		Number of Reported Values	
		Raw	STE	Raw	STE	Raw	STE	Raw	STE	Raw	STE
Total nitrogen	Single-Source Domestic	63	55.4	87.0	57.7	45.2	17.1	44.1-189	26-124	11	43
	Multiple-Source Domestic	-	46	-	49.3	-	21.7	-	29.8-75.3	2	4
	Food	-	86.5	-	75.0	-	36.5	-	24.2-103	-	4
	Non-Medical	-	84.0	-	83.8	-	33.0	-	7-192	1	41
	Medical	-	45.6	-	55.8	-	30.2	-	28.3-125	-	12
Kjeldahl nitrogen	Single-Source Domestic	62	52	78.0	54.2	40.1	14.8	43-123.9	27-94.4	5	25
	Multiple-Source Domestic	-	-	-	-	-	-	-	-	2	2
	Food	-	71	-	65.6	-	17.3	-	30-82	-	7
	Non-Medical	-	100	-	233	-	257	-	30-830	3	26
	Medical	-	-	-	-	-	-	-	-	-	-
Ammonia nitrogen	Single-Source Domestic	47.5	36.1	53.4	37.2	37.7	14.8	8.8-154	0-96.2	12	80
	Multiple-Source Domestic	-	30	-	34.2	-	13.6 8	-	20.1-55	-	7
	Food	-	-	-	-	-	-	-	-	-	-
	Non-Medical	178	83	289	186	345	229	32.2-767	19.8-890	4	37
	Medical	-	-	-	-	-	-	-	-	-	-
Nitrate nitrogen	Single-Source Domestic	0.16	0.20	0.49	0.82	0.56	1.9	0.05-1.1	0-10.3	5	45
	Multiple-Source Domestic	-	-	-	-	-	-	-	-	-	3
	Food	-	-	-	-	-	-	-	-	-	-
	Non-Medical	-	0.23	-	0.45	-	0.53	-	0-1.4	1	7
	Medical	-	-	-	-	-	-	-	-	-	-

- value not reported or calculated for 3 or less reported data values.

There was not enough data to compare raw wastewater total nitrogen concentrations by waste source (Figure 3-7), but the STE comparison shows that the waste source is important (Figure 3-8). The limited STE data values for multiple-source domestic and food made it difficult to compare to the other sources. The non-medical sources generally had a higher concentration than the single-source domestic in STE. This might be due to the non-medical sources including waste sources such as offices, where the toilet waste contribution to the waste stream would be higher compared to the typical single-source domestic waste stream.

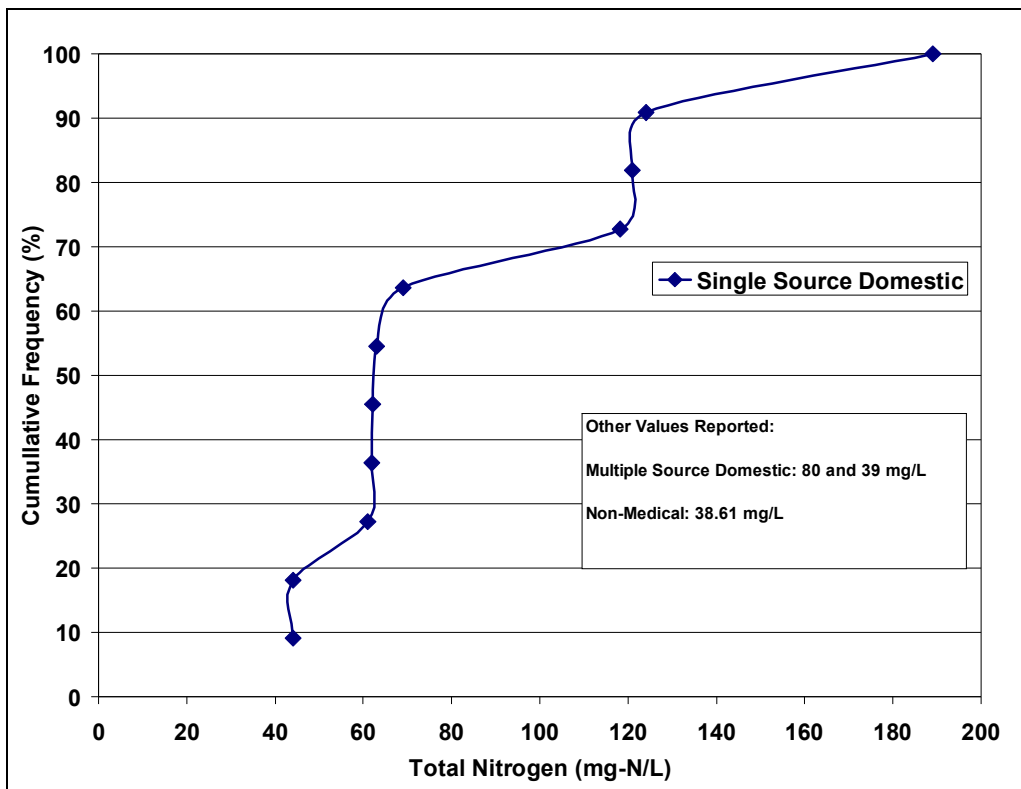


Figure 3-7. Raw Wastewater Total Nitrogen.

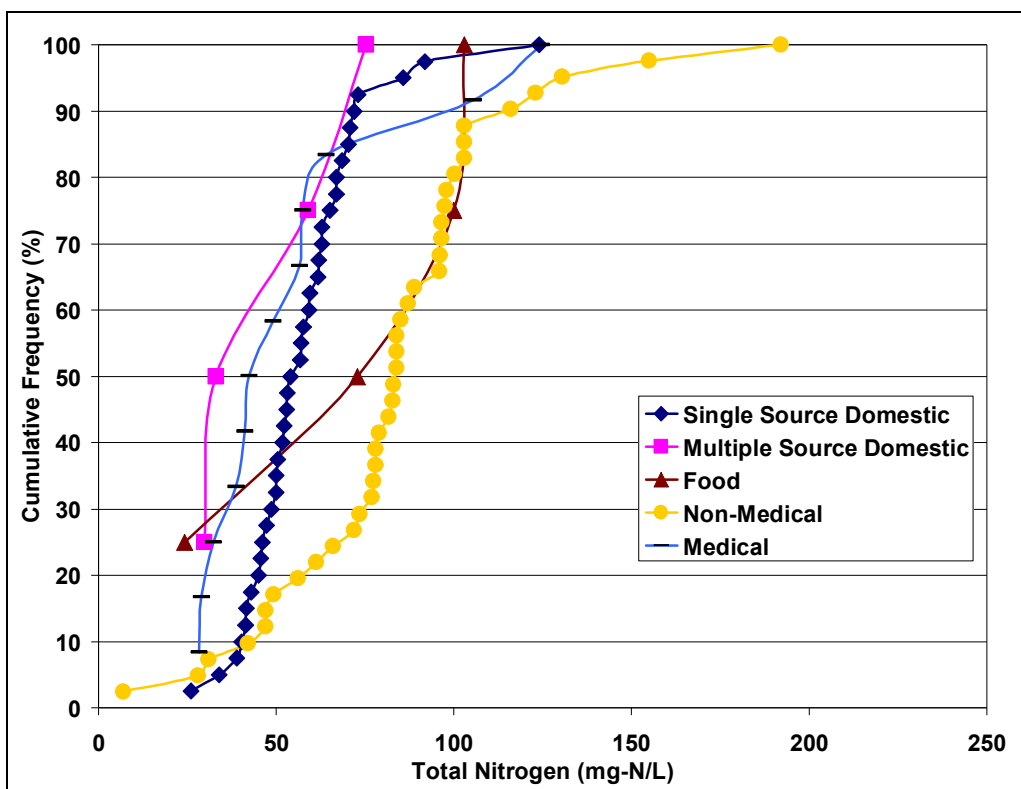


Figure 3-8. STE Total Nitrogen by Source.

Phosphorus Phosphorus occurs in natural wastes and wastewaters almost solely as phosphates. Phosphorus can be found in several species including: orthophosphate, polyphosphates, and organic phosphorus (Crites and Tchobanoglous, 1998). Kirkland (2001) reported that in wastewater, about 85% of the total phosphorus is orthophosphate. The organically bound phosphorus is usually of minor importance in most domestic wastes, but can be important in industrial waste and wastewater sludges (Crites and Tchobanoglous, 1998).

As previously discussed, phosphorus is of concern in wastewater as eutrophication can occur with relatively low phosphorus concentrations. The removal of phosphorus can be difficult to achieve on any scale, whether onsite or municipal, due to complex precipitation, adsorption, and desorption reactions that phosphorus undergoes. In conventional OWS, most of the phosphorus removal is achieved by sorption in the soil treatment unit with removal efficiency dependent on specific site conditions. Although OWS currently are not typically regulated for point source discharge of phosphorus, the removal of phosphorus might be an important constituent when designing an OWS system.

The analytical test for total phosphorus converts all of the species into orthophosphate form. Reported values for total phosphorus are assumed to be representative of total phosphates. One issue that occurred during the literature search was the reported units for phosphorus. The most frequently reported analytical result was total phosphorus, but many data values were also reported for orthophosphate or organic phosphorus. Only data values that were reported as total phosphorus are discussed here to ensure all data values were a measure of the same parameter. A complete listing of reported phosphorus values are presented in Appendix E.

Limited data values were found in the literature for total phosphorus. Only a few total phosphorus raw wastewater data values were found with the majority of those from single-source domestic raw wastewater. Single-source domestic raw wastewater was the only waste source to have more than three data values for total phosphorus concentrations. The majority of STE data values were from single-source domestic and non-medical. The food STE total phosphorus concentration was the highest overall median value. The statistical information regarding both raw wastewater and STE concentrations by source is shown in Table 3-4.

Table 3-4. Descriptive Statistics for Raw Wastewater and STE Total Phosphorus by Source (in mg/L).

	Median		Average		Standard Deviation		Range		Number of Reported Values	
	Raw	STE	Raw	STE	Raw	STE	Raw	STE	Raw	STE
Single-Domestic	19	10	19.1	12.2	4.15	7.86	13.05-25.8	3-39.5	8	49
Multiple-Source Domestic	-	6.9	-	7.03	-	1.9	-	5-10	3	6
Food	-	17	-	17.9	-	6.85	-	7-28	-	4
Non-Medical	-	14	-	21.9	-	23.2	-	4.1-100	1	42
Medical	-	-	-	-	-	-	-	-	-	-

- value not reported or calculated for 3 or less reported data values.

The literature search did not reveal sufficient raw wastewater total phosphorus values to compare waste sources. However, comparison of all raw wastewater total phosphorus values to

all STE values illustrated on a CFD, indicates a potential relationship for total phosphorus (Figure 3-9). The total phosphorus in raw wastewater was higher than STE except at higher percentiles (>90%). Some phosphorus removal could be expected within the septic tank due to adsorption to solids. Comparison of the median raw wastewater and STE values suggests nearly 50% removal within the septic tank. This might be due to the lack of raw wastewater data values or chemical precipitation reactions that can occur within the septic tank. However, because the raw wastewater and STE values shown on Figure 3-96 are from different studies, additional monitoring including raw wastewater and STE concentrations from the same system, and further statistical analysis are required to validate apparent removals. The STE total phosphorus concentrations appear dependent upon the waste source with the lowest values reported for multiple-source domestic STE (Figure 3-10). The multiple-source domestic STE also appears to have the least variability within the waste stream as illustrated on the CFD.

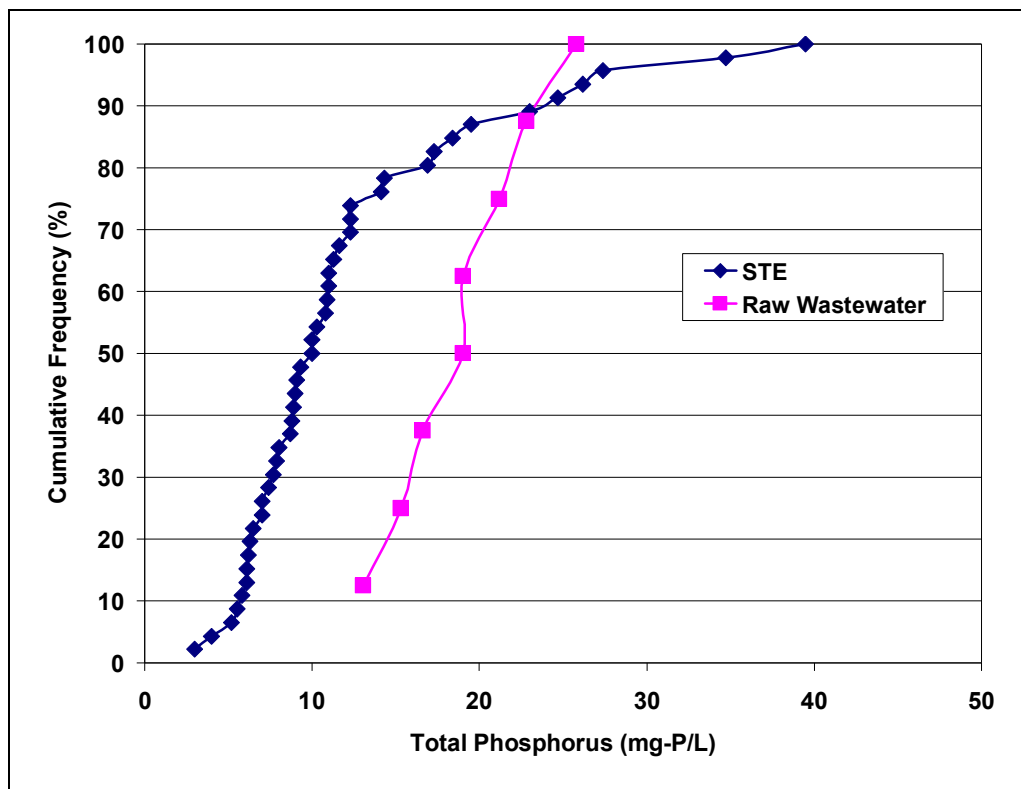


Figure 3-9. Comparison of Total Phosphorus in Single-Source Domestic Raw Wastewater and STE.

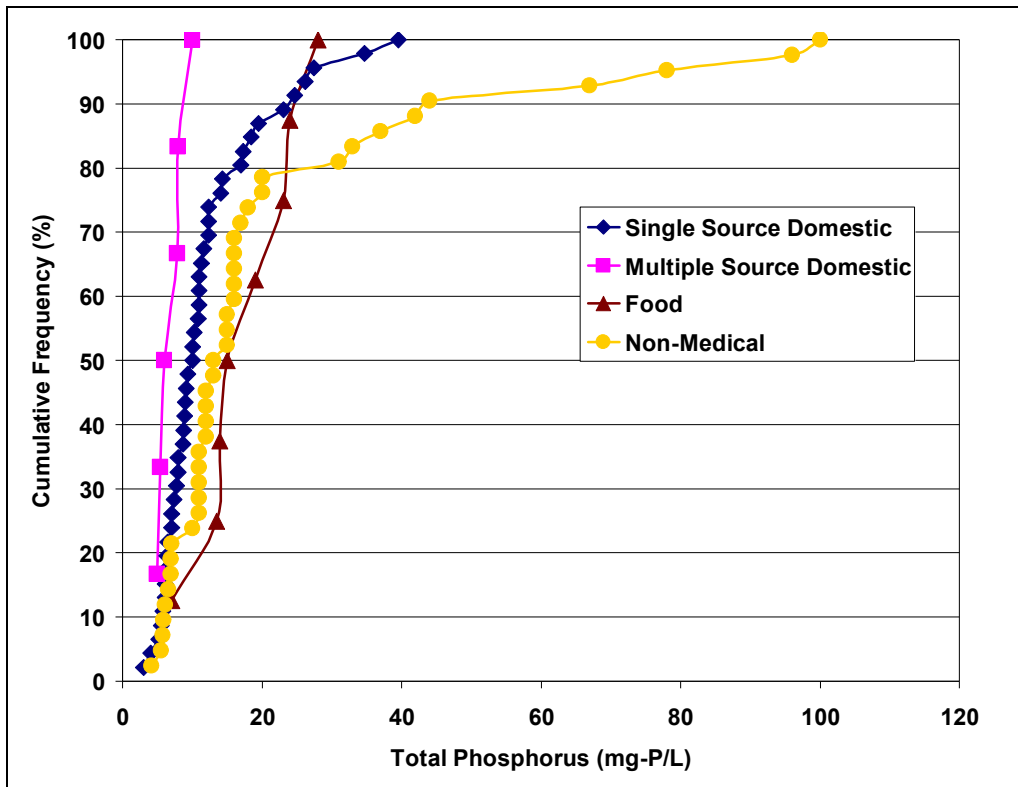


Figure 3-10. STE Total Phosphorus by Source (insufficient data for medical sources).

3.3.1.4 Fecal Coliform

Fecal coliform bacteria are rod shaped bacteria found in human intestines (Crites and Tchobanoglous, 1998). Fecal coliform was the most frequent microbial parameter analyzed and reported within the literature. Results are typically reported as colony forming units (cfu) per 100 milliliters ranging over several orders of magnitude. Traditionally, the presence of fecal coliform bacteria has been used as an indicator for the possible presence of pathogenic organisms. Although often reported, the fecal coliform analytical result may not be ideal in characterizing the virus and bacteria in a waste stream. The presence of enteric viruses and protozoa may not correlate with the presence of fecal coliforms, and nonhuman pathogenic organisms can also be found in waste streams (see Section 3.3.2.2 for additional discussion) (Crites and Tchobanoglous, 1998).

Statistical information for fecal coliforms in raw wastewater and STE is presented in Table 3-5. Note, the geometric mean value is reported to better capture small values in the data that range by orders of magnitude rather than the average value which neglect the smaller values. A complete listing of reported fecal coliform values is presented in Appendix F. Limited fecal coliform data values in raw wastewater were found with only single-source domestic values reported. Based on the limited reported fecal coliform data values in raw wastewater, greater uncertainty exists when evaluating the CFD. Fecal coliform values were reported for single-source domestic, multiple-source domestic, and non-medical STE sources.

Figure 3-11 illustrates the CFD for the limited raw wastewater fecal coliform values in comparison to the reported STE values. Comparison of raw wastewater and STE fecal coliform

trends is difficult due to the few reported data values for raw wastewater. Figure 3-12 suggests that fecal coliform concentrations in STE were similar across all waste sources.

Table 3-5. Descriptive Statistics for Raw Wastewater and STE Fecal Coliform by Source (in cfu/100mL).

	Median		Geometric Mean		Range		Number of Reported Values	
	Raw	STE	Raw	STE	Raw	STE	Raw	STE
Single-Source Domestic	4.9×10^5	2.2×10^5	4.4×10^5	2.2×10^5	3.0×10^4 - 7.4×10^6	1.9×10^3 - 1.3×10^8	5	65
Multiple-Source Domestic	-	1.1×10^6	-	7.0×10^5		1.4×10^5 - 2.7×10^6	-	5
Food	-	-	-	-		-	-	-
Non-Medical	-	3.7×10^5	-	3.9×10^5		4.1×10^4 - 9×10^6	-	20
Medical	-	-	-			-	-	-

- value not reported or calculated for 3 or less reported data values.

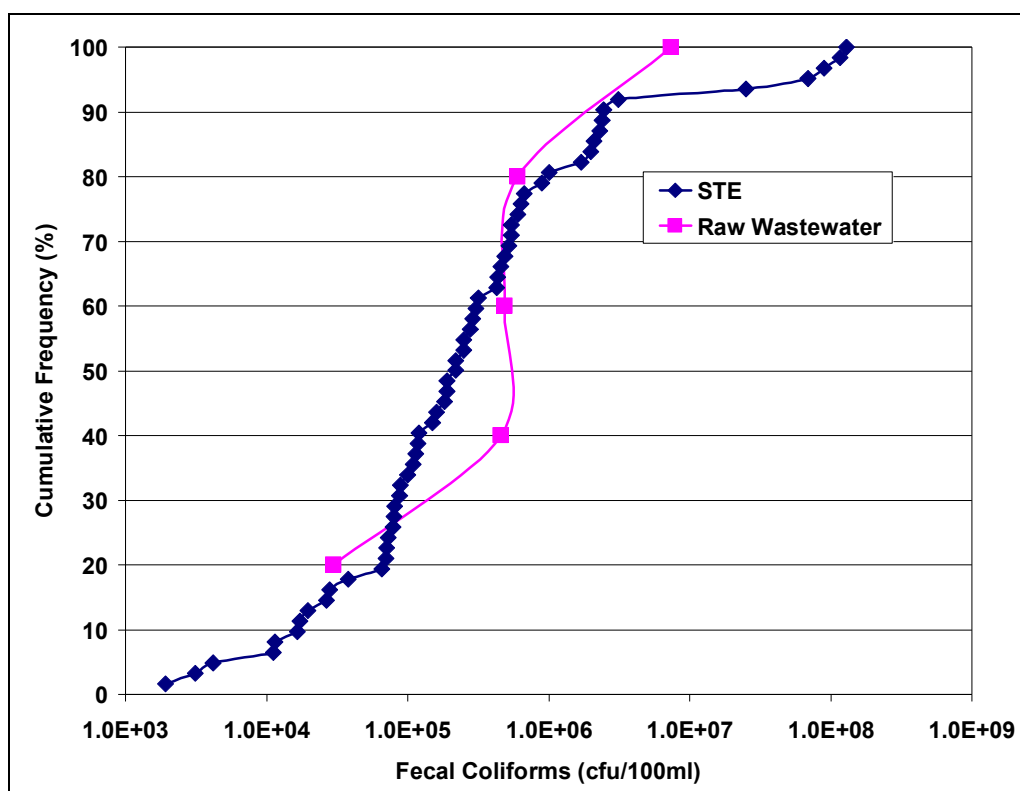


Figure 3-11. Comparison of Fecal Coliform in Single-Source Domestic Raw Wastewater and STE.

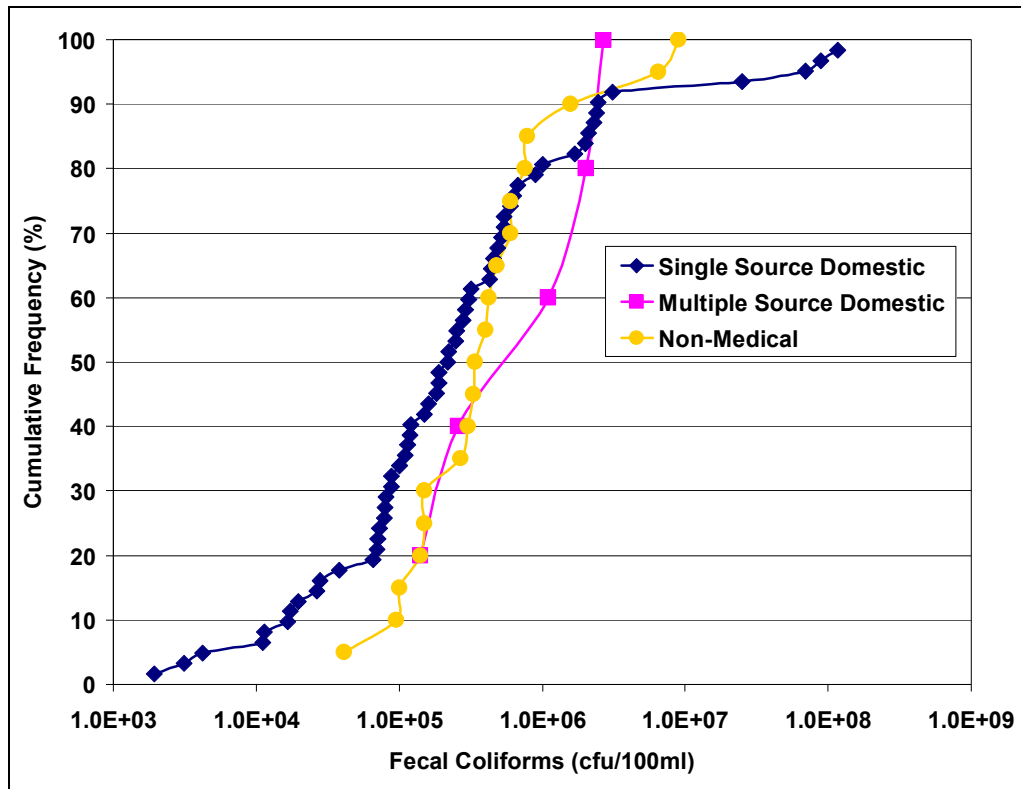


Figure 3-12. STE Fecal Coliform by Source.

3.3.1.5 Flow Rate

Previous studies have looked extensively into household water use flow rates (Mayer et al., 1999; Anderson et al., 1993; Anderson and Siegrist, 1989; Brown and Caldwell, 1984). Flow rate is an important parameter when designing an OWS for obvious reasons including treatment unit sizing, estimation of hydraulic loading rates, assessment of peak flow conditions, and estimation of constituent mass loading (e.g., nitrogen, phosphorus). The design for many OWS treatment units must consider the peak flows as well as ensure a safety factor. If the actual flow rate from a structure were to be significantly higher than the design flow, the treatment unit could be undersized leading to poor performance. Alternatively if the actual flow rate was significantly lower than the design flow, the treatment unit could be oversized resulting in unnecessary costs. In other cases, the total mass loading to the environment may be of concern where the mass loading is calculated by multiplying a concentration by flow rate.

Reported median single-source flow rates may not be adequate from a design perspective. A CFD for flow rates enables the user to assess likely flow rates and the degree of uncertainty. For example, an OWS goal may be to limit the impact of nitrogen to groundwater in a sensitive environment. For this example the 80th percentile nitrogen concentration and flow rate might be used. Selection of conservative values for both nitrogen and flow would result in a mass loading that is more conservative than the 80th percentile suggests and some other combination might be appropriate. In either case, the user can select values based on the particular goal.

Limited flow rate data values specific to OWS were found within the literature. Furthermore, of all literature sources reviewed, only 16 studies provided any information related to septic tank configuration and sizing. Of the information found, the majority was from single-

source domestic systems. Non-medical and food sources provided enough data values to provide a source comparison, but only 3 data values were found for multiple-source domestic systems and no values were found for medical sources.

The statistical information for flow rate data found within the literature is shown in Table 3-6. The median value of 161 gpd for single-source domestic systems is comparable to previously reported values. Brown and Caldwell (1984) reported an average flow rate of 66.2 gallons/capita/day for all households, ranging between 77 gallons/capita/day for non conserving households and 59.7 gallons/capita/day for households with water conserving fixtures. In the arid southwest with high outdoor water use, the average water use can be as high as 105-120 gallons/capita/day (Anderson and Siegrist, 1989). According to the American Water Works Association Research Foundation study (Mayer et al., 1999) including over 1100 households, the median indoor flow rate was 60.5 gallons/capita/day, and the average household per capita was 2.8 (the average indoor flow rate was 69.3 gallons/capita/day). By multiplying the median flow rate by the average household per capita, a daily household flow rate of 169 gpd is estimated. Assuming the same median flow rate of 60.5 gallons/capita/day and an average household per capita of 2.6 (U.S. Census Bureau) a household flow rate of 157 gpd is estimated. These estimates are similar to the median value of 161 gpd found within the literature for single-source domestic (Table 3-6).

As the household occupancy increases, the average per capita water use declines due to common household activities such as washing clothes and dishes. Mayer et al., (1999) suggest that the water use increased by approximately 37.2 gallons/capita/day above a common threshold household water use of 69.2 gallons/day. In this case, water use for a household with 5 occupants would be approximately 255 gallons/day ($37.2 \text{ gallons/capita/day} \times 5 \text{ occupants} + 69.2 \text{ gallons/day household water use}$) rather than estimated as 302 gallons/day if the median per capita water use was simply multiplied by the number of occupants (i.e., $60.5 \text{ average gallons/capita/day} \times 5 \text{ occupants}$).

Comparison of estimated flow rates with water conserving fixtures suggests up to 20% or more water savings. Brown and Caldwell (1984) suggest approximately 22% less total water use due to the use of water conserving fixtures. Mayer et al., (1999) evaluated the water savings attributed to ultra low flow toilets and showers. Compared to the average indoor water use, savings of 10.5 gallons/capita/day for ultra low flow toilets and 3 gallons/capita/day for low flow shower heads were observed. Other conservation methods such as running full loads for clothes washers and dishwashers, repair of plumbing leaks, and water use habits (e.g., running water faucet during tooth brushing) would lead to additional water savings.

The CFD for flow rate provides a comparison between single-source domestic, food, and non-medical sources. The non-medical sources had high flow rates at the high percentiles because of the broad range of waste sources. The food flow rate showed some variability because it included data from full service restaurants as well as convenience stores with a quick stop restaurant. The commercial sources are expected to have higher variability within the reported data because of the wide variety of sources included within the groupings. For example, both a five-bedroom and 20-bedroom motel would be included in the non-medical category, even though they are expected to have different flow rates.

Table 3-6. Descriptive Statistics for STE Flow Rate by Source (in gpd).

	Median	Average	Standard Deviation	Range	Number of Reported Values
Single-Source Domestic	161	184	84.8	62.9-388	30
Multiple-Source Domestic	-	-	-	-	3
Food	353	814	1,079	73.2-3,791	12
Non-Medical	234	1,554	3,056	30-14,100	26
Medical	-	-	-	-	-

- value not reported or calculated for 3 or less reported data values.

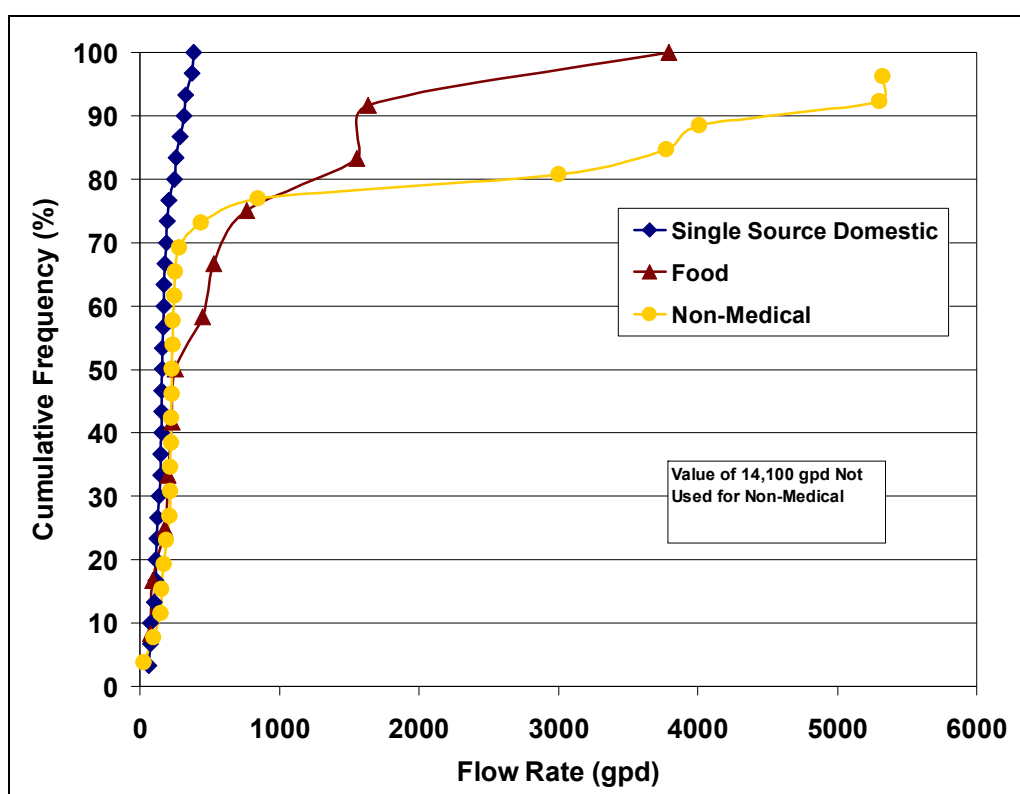


Figure 3-13. STE Flow Rate by Source.

3.3.1.7 Other Constituents

Values were found in the literature for pH, alkalinity, chemical oxygen demand, total organic carbon, and chloride. However, these other constituents were reported sporadically which prevents detailed analysis of descriptive statistics or CFDs. A complete listing of these other constituents is presented in Appendix I.

3.3.2 Tier 2: Oil and Grease and Microbial Constituents

The following sections provide a summary of the literature review results for oil and grease, and microbial constituents of interest. The information is presented first in table format to give the statistical information for each source. The data values are then presented in CFDs to evaluate how raw wastewater and STE vary by constituent, as well as by the wastewater source.

3.3.2.1 Oil and Grease

Oil and grease is typically used to describe the fats, oils, waxes, and other related constituents found in wastewater. Oil and grease are composed of esters from alcohol or glycerol from fatty acids (Crites and Tchobanoglous, 1998). The presence of oil and grease within an OWS can be detrimental to treatment processes due to accumulation and interference with biological processes.

The literature search found limited data values for oil and grease concentrations in both raw wastewater and STE. Data values were found for single-source domestic, food, and non-medical. The statistical information for oil and grease within raw wastewater and STE is found in Table 3-7.

The oil and grease concentrations in raw wastewater and STE by source are shown in Figure 3-14. Insufficient data were available to illustrate raw wastewater by source. The STE data values for food, and non-medical indicate that the source, as expected, affects oil and grease concentration, due to the high oil and grease content of food waste.

Table 3-7. Descriptive Statistics for Raw Wastewater and STE Oil and Grease by Source (in mg/L).

	Median		Average		Standard Deviation		Range		Number of Reported Values	
	Raw	STE	Raw	STE	Raw	STE	Raw	STE	Raw	STE
Single-Source Domestic	73.5	-	73.3	-	39.3	-	16-134	-	14	3
Multiple-Source Domestic	-	-	-	-	-	-	-	-	-	-
Food	-	48	-	66.9	-	59	-	9-300	-	36
Non-Medical	-	40	-	50.1	-	44.2	-	6-140	2	15
Medical	-	-	-	-	-	-	-	-	-	-

- value not reported or calculated for 3 or less reported data values.

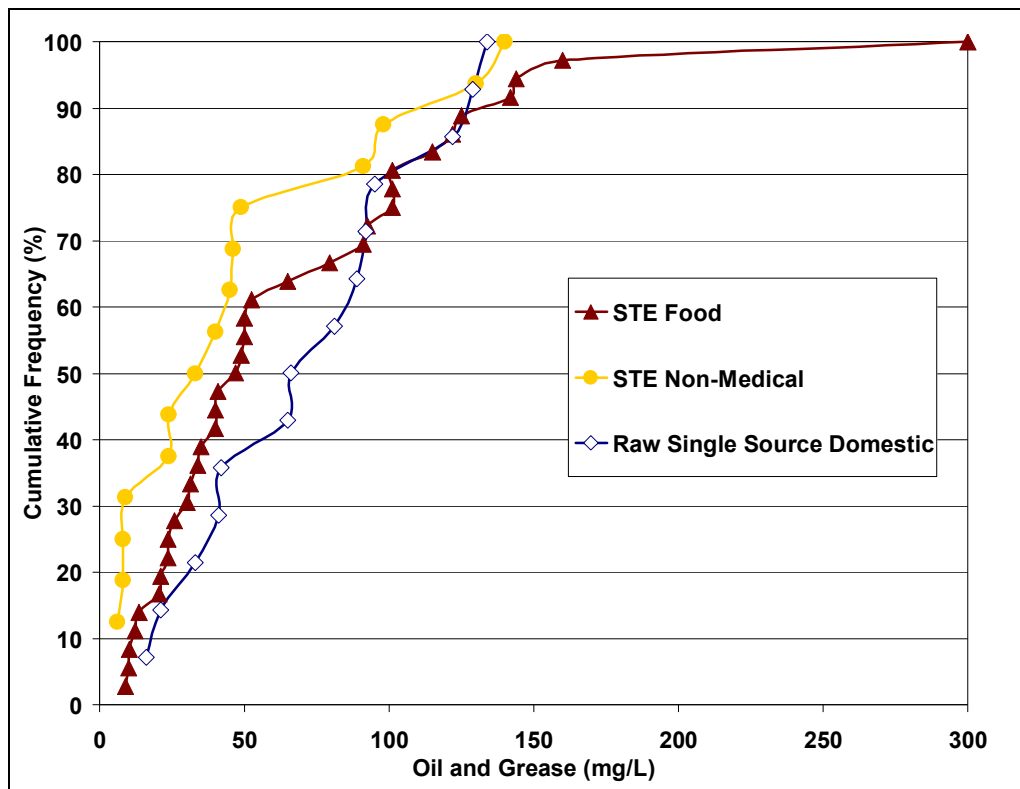



Figure 3-14. STE Oil and Grease Concentration by Source.

3.3.2.2 Microbial Constituents

Raw wastewater as well as STE is known to contain many microorganisms (i.e. bacteria, virus, and protozoa), both harmless and pathogenic (disease causing). From a human health perspective, the release of pathogenic organisms may have a profound impact. Several outbreaks of disease have been documented and attributed to the release of human pathogens to wastewater and subsequent exposure and infection of others (McGinnis and DeWalle, 1982). It is important to note that not all viruses and bacteria are harmful; in fact, the majority are actually beneficial to human health. In addition to being beneficial or essential to human health, microorganisms are also important for proper OWS function. A wide array of microorganisms can be found in wastewater, but much of the research on these microorganisms focuses on eliminating them as possible contaminants of groundwater. In addition, research typically has focused on centralized wastewater treatment plants and their treated effluent. Thus, little has been done to characterize the microbial community of OWS raw wastewater from single sources. Although it is essential to characterize any organisms present after treatment and dispersal in the environment, it is also important to characterize prior to any treatment. Characterizing raw wastewater from single sources will provide a better understanding of potential risks and may allow more appropriate treatment methods to be implemented.

Background Bacteria are the best-studied group of microorganisms found in wastewater, which is quite evident through the numerous standard analytical methods for detection. Bacteria are single-celled organisms with no membrane-enclosed nucleus or other organelles (prokaryotic), and usually have their deoxyribonucleic acid (DNA) in a single circular molecule (Madigan et al., 1997). Bacteria range in size from about 0.2 μm -2.0 μm in diameter.

In addition to the human health concerns, bacteria are essential for the proper functioning of OWS. In a conventional OWS, the septic tank allows for some anaerobic carbon digestion. This process involves the conversion of organic matter to less complex compounds including, methane (CH₄), carbon dioxide (CO₂), hydrogen (H₂), ammonia (NH₃), and hydrogen sulfide (H₂S) (see Equation 3.1). Bacteria are responsible for much of the digestion and thus removal of organic compounds, and are also responsible for much of the nutrient cycling that occurs in OWS prior to and after release to the environment. Many factors affect digestion including temperature, retention time, and pH (Bitton, 1999). At this time, little is known about the specific roles of specific microorganisms in septic tank digestion. However, several groups of organisms have been found to act in a synergistic manner within the septic tank. Hydrolytic bacteria breakdown complex organic molecules into amino acids, glucose and fatty acids; fermentative acidogenic bacteria convert sugars, amino acids and fatty acids to organic acids, alcohols and ketones, hydrogen, carbon dioxide and acetate; acetogenic bacteria convert fatty acids and alcohols into acetate, hydrogen and carbon dioxide; and methanogens convert hydrogen and carbon dioxide or acetate into methane (Bitton, 1999). The overall anaerobic digestion reaction (Bitton, 1999) is described in equation 3.1.

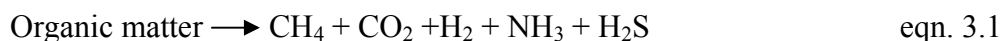

The presence of viruses in wastewater is of increasing concern. Viruses are much smaller than bacteria at 0.01 µm-0.10 µm in size. They are obligate intracellular parasites that are dependent on host cells for metabolic and reproductive needs; they replicate only inside a living host (Hass et al., 1999). They consist of a strand of either DNA or ribonucleic acid (RNA) inside a protein covering called a capsid. Viruses are not well-characterized, are difficult to detect, and often even more difficult to treat. They are frequently host-cell specific, meaning they will only replicate inside a specific cell type.

Finally, another class of organisms that has recently gained interest is the protozoan parasites. These organisms are single-celled, eukaryotic organisms (cellular organisms having a membrane-bound nucleus). Protozoa are generally much larger than bacteria and range in size from 10 µm-100 µm in diameter.

Pathogens in Wastewater Human fecal matter contains an average of 10¹² bacteria per gram, which represents approximately 9% of the feces weight (Dean and Lund, 1981). Of these bacteria, humans shed about 2×10^9 coliforms/day/capita (Bitton, 1999). Coliform bacteria are members of the family Enterobacteriaceae, and are commonly found in the intestinal tracts of warm-blooded animals. They are not all of fecal origin, however. In sanitary bacteriology, these organisms are defined as aerobic (grow in the presence of oxygen) or facultative anaerobic (grows in the presence or absence of oxygen), gram-negative, nonspore-forming, rod-shaped bacteria that ferment lactose with gas and acid formation within 48 hours at 95°F (35°C). Fecal coliform bacteria are members of the total coliform group of bacteria but are characterized by their ability to ferment lactose at 112.1°F (44.5°C). Both coliforms and fecal coliforms are often considered “indicator” organisms. That is, they commonly indicate contamination of soil or water by human waste (and potentially pathogens) as they are found in large quantities in human fecal matter. These organisms are considered part of the normal human flora (they are expected to be present, and may be useful or essential for human survival) and generally do not cause disease. However, fecal coliforms are considered more specific indicators of fecal contamination than are coliforms that ferment lactose only at 95°F(35°C), because they are exclusively found in intestinal tracts. There is probably no universal indicator organism for determining contamination; under different conditions, different organisms may be better indicators than

others may. *Escherichia coli* and some *Klebsiella pneumoniae* strains are the principal fecal coliforms of interest and are easily cultured. Much of what we know of microorganisms in raw wastewater and STE stems from enumeration of these indicator organisms. Table 3-8 shows a variety of bacterial concentrations found in STE by several investigators. Table 3-9 illustrates the range of concentrations of microorganisms that may be found in raw wastewater and/or STE.

Table 3-8. Literature Values for Concentration of Select Microorganisms Found in STE.

Organism/Organism Type	Mean cfu ¹ /100ml or pfu ² /100ml
Fecal Coliforms	1.1×10^6 (Brown <i>et al.</i> , 1980)
	4.2×10^5 (Ziebell <i>et al.</i> , 1977)
	1.9×10^6 (Ziebell <i>et al.</i> , 1977)
	4.2×10^5 (McCoy and Ziebell, 1975)
Coliphages/Viruses	6.4×10^1 (Brown, <i>et al.</i> , 1980)
Total Coliforms	3.4×10^6 (Ziebell <i>et al.</i> , 1977)
	5.7×10^6 (Ziebell <i>et al.</i> , 1977)
Fecal Streptococci	3.8×10^3 (Ziebell <i>et al.</i> , 1977)
	1.6×10^5 (Ziebell <i>et al.</i> , 1977)
	3.8×10^3 (McCoy and Ziebell, 1975)
Total Bacteria	3.4×10^6 (Ziebell <i>et al.</i> , 1977)
	3.0×10^7 (Ziebell <i>et al.</i> , 1977)
	3.4×10^8 (McCoy and Ziebell, 1975)

¹ cfu, colony forming units; refers to bacterial counts

² pfu, plaque forming units; refers to viral counts

Table 3-9. Microorganism Concentration Found in Raw Wastewater and STE. ¹

Organism	Concentration found in raw wastewater and STE (MPN/100 mL) ²
Bacteria	
Total Coliform	10^7 - 10^{10}
Fecal Coliform	10^6 - 10^8
<i>Clostridium perfringens</i>	10^3 - 10^5
Enterococci	10^4 - 10^5
Fecal streptococci	10^4 - 10^6
<i>Pseudomonas aeruginosa</i>	10^3 - 10^4
<i>Shigella</i>	10^0 - 10^3
<i>Salmonella</i>	10^2 - 10^4
Viruses	
Enteric virus	10^3 - 10^4
Coliphage	10^3 - 10^4
Protozoa	
<i>Cryptosporidium parvum</i> oocysts	10^1 - 10^4
<i>Entamoeba histolytica</i> cysts	10^{-1} - 10^3
<i>Giardia lamblia</i> cysts	10^3 - 10^4

¹ Adapted from Crites and Tchobanoglous (1998) and U.S. EPA (2002)

² Most probable number per 100 mL

Pathogenic bacteria found in wastewater include *Salmonella typhi*, *Shigella*, *Vibrio cholerae*, pathogenic *E. coli*, *Legionella pneumophila*, *Mycobacterium tuberculosis*, *Leptospira*, and *Helicobacter pylori* (Crites and Tchobanoglous, 1998; Bitton, 1999); these and other

wastewater pathogens, and the diseases they cause, are summarized in Table 3-10. All of these organisms have the potential to infect exposed humans. *Salmonella* spp. are the most predominant pathogenic bacteria found in wastewater and can range in numbers from just a few organisms to 8,000 organisms/100 mL (Crites and Tchobanoglous, 1998; Bitton, 1999). Ziebell and others (1977) found, along with high coliform, fecal streptococci and *Pseudomonas aeruginosa* counts, *Salmonella* in 59% of 17 different septic tank pumpout sludges.

In human waste, 100 types of virus have been detected (Gerba and Bitton, 1984). Most individuals have at least one viral infection per year, so it is likely that wastewater systems will receive virus-laden waste at some point over a given year (Gerba, 2002). The following viruses have been found in fecal specimens: poliovirus, ECHOvirus, coxsackie virus, enterovirus, Norwalk virus, and adenovirus (Table 3-10). Additionally, HIV has been isolated from wastewater; however, there is no evidence of its transmission via this route. Hepatitis A has also been found and is of greatest concern due to its disease severity and potential to survive for long periods in soil (Bitton, 1999).

Table 3-10. Pathogenic Microorganisms found in Raw Wastewater and STE.¹

Organism	Disease Caused	Symptoms
Bacteria <i>Salmonella typhi</i> <i>Shigella</i> <i>Vibrio cholerae</i> <i>Yersinia enterocolitica</i> <i>E. coli</i> (pathogenic) <i>Legionella pneumophila</i> <i>Leptospira</i> spp. <i>Campylobacter jejuni</i>	Typhoid fever Bacillary dysentery Cholera Gastroenteritis Gastroenteritis Legionnaires' disease Weil's Disease Gastroenteritis	High fever, diarrhea Dysentery Diarrhea, dehydration Diarrhea Diarrhea Malaise, acute respiratory illness Jaundice, fever Diarrhea
Virus Adenovirus Enteroviruses Poliovirus Echovirus Coxsackie virus Hepatitis A Norwalk Parvovirus Rotavirus HIV	Respiratory disease Gastroenteritis, meningitis, heart anomalies Infectious hepatitis Gastroenteritis Gastroenteritis Gastroenteritis AIDS	 Jaundice, fever Vomiting Diarrhea Diarrhea
Protozoa <i>Cryptosporidium parvum</i> <i>Giardia lamblia</i> <i>Balantidium coli</i> <i>Entamoeba histolytica</i> <i>Cyclospora</i>	Cryptosporidiosis Giardiasis Balantidiasis Amoebic dysentery Cyclosporiasis	Diarrhea, low-grade fever Diarrhea, nausea, indigestion Diarrhea, dysentery, intestinal ulcers Diarrhea, dysentery Severe diarrhea, nausea, vomiting, severe stomach cramps

¹ Partially adapted from Bitton (1999) and from Crites and Tchobanoglous (1998)

Protozoa cause a number of diseases, such as African sleeping sickness, malaria, and dysentery. Several pathogenic protozoa have been detected in wastewater, including *Cryptosporidium parvum*, *Cyclospora*, and *Giardia lamblia* (Crites and Tchobanoglous, 1998). These organisms may have a significant impact on children, elderly and immuno-compromised individuals.

Detection Methods Several methods are available for detection of bacteria in wastewater samples (APHA, 2005). By far, detection of indicator organisms (coliforms and fecal coliforms) is the most common and well understood. Bacteria can be enumerated/detected using several methods: direct count, membrane filtration, multiple tube fermentation, and plate culture methods (Crites and Tchobanoglous, 1998; APHA, 2005). Direct counts are obtained microscopically using a counting chamber. One drawback to direct counts is that it is impossible to differentiate between live and dead cells. With the membrane filtration technique, a known volume of water is passed through a membrane filter and bacteria are retained on the filter. The filter is then placed in contact with agar that contains the appropriate nutrients for growth. The bacteria are then incubated and colony-forming units can be counted to determine the concentration found in the sample. Advantages to this technique include its ability to directly count coliform bacteria and its ease of analysis. Multiple tube fermentation is a tedious method that often over-estimates the number of organisms present (Crites and Tchobanoglous, 1998). Concentrations of bacteria are reported as the most probable number per 100 mL (MPN/100 mL) and are obtained by the analysis of positive and negative results of the test. Plate culture methods involve dilution of samples and subsequent culturing in petri dishes containing nutrient agar. Distinct colonies seen on the agar after incubation are counted to determine the concentration in the original sample. This method is extremely sensitive, but depending on the nutrients added to the agar may not differentiate groups of bacteria. With the latter three methods, it is important to note that only a small fraction of organisms can actually be cultured in the laboratory.

Although fecal coliforms are indicators for the potential presence of pathogenic bacteria, they may not be indicators of the presence of pathogenic viruses or protozoa. Due to their size, survivability, and surface properties, the behavior of fecal coliform bacteria may not adequately mimic that of viruses (Van Cuyk et al., 2004). Attention is now being focused on detection of bacteriophages as indicators of virus presence. Bacteriophages are viruses that infect bacterial cells and may be shed in feces along with their bacterial hosts. The most common means of detection of bacteriophages is via a double-layer plaque assay (APHA, 2005).

Detection of viruses can be quite difficult due to several factors. Virus concentrations are generally low, thus the first problem is concentrating the virus sufficiently for detection and enumeration. Concentration methods include ultracentrifugation (requires expensive equipment), dialysis, and adsorption to sediment particles (appears to offer protection against inactivation (Atlas and Bartha, 1998). For detection, viruses must be grown in suitable host cells, specific for individual virus types. Thus, the target virus of interest must be known before detection methods can be implemented.

Microbial Fate and Transport The main route of infection by such pathogens is the fecal/oral route, thus exposure to raw wastewater or STE is of primary concern. For this reason, much attention is paid to the fate of organisms as they leave the septic tank (Table 3-11). Removal of pathogens is often accomplished by soil filtration, adsorption, desiccation, radiation, predation, and exposure to adverse conditions (Crites and Tchobanoglous, 1998). Areas of focus include microbial transport and removal through soils (Gilbert et al., 1976; McGinnis and DeWalle, 1982; Stewart and Reneau, 1983; Hagedorn, 1984; Converse et al., 1992; Kanter et al., 1998). These focus areas as well as microbial source tracking are important when examining groundwater and surface water contamination.

Table 3-11. Onsite Wastewater Microbial Research Focus.

Organism	Research Focus	Reference
Bacteria		
Fecal and total coliform	Impact of water conservation on fecal and total coliform concentrations in STE	Cole and Sharpe, 1983
Coliform, streptococci, and <i>P. aeruginosa</i>	STE and soil concentrations	Ziebell et al., 1977
Fecal and total coliform, <i>P. aeruginosa</i> , <i>S. aureus</i> , <i>Salmonella</i> (spp.)	Bacterial numbers in STE	McCoy and Ziebell, 1975
<i>C. perfringens</i> , fecal coliform, and <i>E. coli</i>	Bacterial numbers in treatment plant	Lisle et al., 2004
<i>Salmonella</i> (spp.)	Bacterial numbers in soil	Gilbert et al., 1976
Sulfur oxidizing bacteria	Mound system using bacteria for denitrification	Kanter et al., 1998
Fecal coliform	Transport through soil	Stewart and Reneau, 1983
Bacterial review	Survival and transport through soil	Gerba and Bitton, 1984
Bacterial review	Transport through soil	Hagedorn, 1984
<i>Salmonella typhi</i>	Transport through soil	McGinnis and DeWalle, 1982
Fecal coliform	Concentration with depth below at-grade OWS	Converse et al., 1992
Virus		
HIV	Detection in raw wastewater	Ansari et al., 1992
Enterovirus	Feces analyzed concentration and STE concentrations	Anderson and Lewis, 1992
Hepatitis A	Virus degradation mixed waste	Deng and Cliver, 1995b
Polio virus	Concentrations in mixed waste	Snowden et al., 1989
Coliphage	Concentrations in cluster system and transport in soil	Brown et al., 1980
Polio virus	Inactivation in wastewater sludge	Ward et al., 1976
Reovirus, enterovirus, and adenovirus	Concentrations in wastewater treatment plant	Sedmak et al., 2005
Rotavirus	Detection in raw sewage and creeks	Mehnert and Stewein, 1993
Coliphage	Concentrations in wastewater	Goya et al., 1980
Coliphage	Fate and transport, STE concentrations	Hinkle et al., 2005
Coliphage- PRD1	Removal of PRD1 in septic tank drainfield, tracer test	Nicosia et al., 2001
Enterovirus	Transport through soil	Anderson and Lewis, 1992
Polio virus	Transport in sand columns	Green and Cliver, 1977
Tracer virus	Tracer transport through soil	Yates and Yates, 1997; Rose et al., 1999
Tracer virus- MS-2 and PRD1	Tracer transport through sand packed 3-D tanks	Van Cuyk et al., 2004
Protozoa		
<i>Giardia</i>	Degradation in mixed waste	Deng and Cliver, 1995a; Snowden et al., 1989
<i>Cryptosporidium parvum</i>	Transport in sand filters	Logan et al., 2001

Upon application of OWS effluent to the soil infiltrative surface, viruses may be more mobile than bacteria counterparts and thus persistent in the soil partially due to their size. Viruses die or become inactivated (no longer able to replicate inside a host cell) by damage to their structural integrity (Hass et al., 1999), but are not impacted by nutrient deprivation. Studies have focused on viral transport through soils (Gerba, 1989; Anderson et al., 1992; Bechdol et al., 1995; Yates and Yates, 1997; Van Cuyk, 2003; Van Cuyk et al., 2004) and survival in soils and

wastewater (Ansari et al., 1992; Lago et al., 2003) due to their potential as contaminants to groundwater. Because viruses themselves do not metabolize or respire, they can often survive long periods outside of the host. Because the cells (hosts) needed for replication of human pathogenic viruses are present in low concentrations in ground water systems, it is often assumed that long-term transport of virus is unlikely. However, Keswick et al. (1982) showed that poliovirus, coxsackie virus and rotavirus survive much longer in the subsurface environment- on the order of weeks and months- than had generally been assumed. Additional research has been done to create a link between episodic virus release and survival within the septic tank. Anderson et al., (1992) found on several occasions residents shedding viruses for up to 30 days. The same viruses identified in feces were identified in the STE.

The goal of microbial source tracking is to distinguish between sources of microbial contamination, in order to effectively direct mitigation efforts (Albert et al., 2003). Most microbial source tracking relies on the use of genetic biomarkers of individual microorganism that are specific for a host population. There is an obvious need to reduce the potential for human exposure to pathogens that may be discharged in to the soil environment and to determine the origin of contamination.

Environmental Impact Microorganisms are most often examined from a human health standpoint rather than their impact on the environment into which they are released. Although of secondary importance at this time, the release of pathogenic organisms into the environment may have a more dramatic effect than we have yet to realize. For example, natural soils can contain 10^6 - 10^9 autochthonous microorganisms (indigenous to a given ecosystem) per gram of soil; if other allochthonous microorganisms (“foreign” to the ecosystem) are released into this environment, they may have an effect on the ecology of the system (Atlas and Bartha, 1998). Autochthonous organisms may be out competed for resources by these allochthonous individuals, leading to an alteration of the soil community. Autochthonous soil microorganisms play an important role in organic matter decomposition and mineral cycling. They are essential for maintaining fertile soils for plant growth and thus directly affect primary productivity (conversion of carbon dioxide to organic carbon) (Atlas and Bartha, 1998).

Characterization of the microorganisms present in raw wastewater and septic tank effluent is critical to understanding their roles in OWS function as well as their potential human health impact and environmental impact. Identification of indicator organisms is important for determining potential contamination but should be coupled with detection of pathogens to gain more insight for human health risk assessment. Pathogens have been identified in wastewater on numerous occasions, but the frequency of occurrence and their fate is not well understood. Characterizing the microbial community of raw wastewater is essential to understanding the impact microorganisms may have on humans as well as the environment.

3.3.3 Tier 3: Trace Organic Wastewater Constituents

The occurrence and fate of pharmaceuticals, consumer product chemicals, and other trace organic wastewater contaminants in the environment has received increasing attention worldwide in the last decade due to the potential adverse effects on ecosystems and human health. Thousands of synthetic organic chemicals are produced each year worldwide for use in industrial and domestic products. In addition, natural organic compounds present in plants and animals may enter the environment through excretion. Chemical groups include polycyclic aromatic hydrocarbons (PAHs), polychlorinated biphenyls (PCBs), dioxins and furans, phthalates, and phenols. These chemicals are used in many categories of organic wastewater contaminants, including non-prescription drugs, antibiotics, reproductive hormones, natural hormones, surfactants, plasticizers, antioxidants, steroids, disinfectants, fire retardants, fragrances, solvents, and pesticides. Some organic wastewater contaminants, such as pharmaceuticals, are designed to elicit a dosed biochemical effect, however they may be incompletely metabolized and enter the environment at biochemically-active levels. Other organic wastewater contaminants have unintentional effects or are degraded to metabolites with more toxic properties than their parent compound. For example, studies have reported hormonally mediated toxic effects, such as elevated levels of vitellogenin, an egg yolk precursor, in fish living in streams impacted by organic wastewater contaminants (Sumpter and Jobling, 1995). Concentrations as low as 10 µg/L of 4-nonylphenol, a detergent surfactant metabolite, inhibited testes growth in rainbow trout (Jobling et al., 1996). Adverse effects have been observed in fish exposed to stream water from Boulder Creek, Colorado, impacted by organic wastewater contaminants (Vajda et al., 2005). These effects include higher proportions of female and intersex fish, gonadal morphology abnormalities, and compromised reproductive potential. The increased use of antimicrobial agents in household cleaning agents, appliances, and clothing has led to concern over the development of antimicrobial-resistant bacteria (Schweizer, 2001).

Wastewater is a primary source of trace organic contaminants to the environment. A number of these compounds are released into the environment after passing through wastewater treatment plants (WWTPs), which are not designed to remove them from the effluent (Kolpin et al., 2002). Several studies (Glassmeyer et al., 2005; Kolpin et al., 2002; Desbrow et al., 1998; Ternes et al., 1999 I and II; Sekela et al., 1999) have reported the occurrence of organic wastewater contaminants in the influents and effluents of municipal WWTPs and explored the fate of these chemicals in some treatment operations (e.g., Giger et al., 1984; Ball et al., 1989; Barber et al., 2000; Belfroid et al., 1999; Sakai 1999; Ternes et al., 1999 I and II; Kolpin et al., 2002). Table 3-12 presents examples of reported concentrations of select organic wastewater contaminants in WWTP influent and effluent. While the source of organic wastewater contaminants to urban streams may be through municipal WWTP discharge, the source of contamination to private domestic wells may be from agriculture, urban development, or through the discharge of treated effluent from OWS to subsurface soils with eventual groundwater and/or surface water recharge.

Table 3-12. Example of Occurrence (µg/L) of Select Organic Wastewater Contaminants in WWTP Influent and Effluent.

Compound	Common Use	Location (number of samples)	Influent		Effluent		Reference
			Max	Med	Max	Med	
			Range		Range		
Acetaminophen	antipyretic	U.S. (11)	-		1.06	0.006	Glassmeyer et al., 2005
Bisphenol A	plasticizer	U.S. (11)	-		0.31	0.12	Glassmeyer et al., 2005
		U.S. (8)	-		nd-2.7		Barber et al., 2000
		U.S. (4)	0.094-0.15		-		Rudel et al., 1998
Caffeine	stimulant	U.S. (11)	-		7.99	0.053	Glassmeyer et al., 2005
		U.S. (8)	-		0.12-4.0		Barber et al., 2000
Carpamazepine	antiepileptic	U.S. (11)	-		0.27	0.08	Glassmeyer et al., 2005
17-β-Estradiol	reproductive hormone	Germany (16)	-		0.003	<RL	Ternes et al., 1999
		Canada (10)	-		0.064	0.006	Ternes et al., 1999
Estrone	reproductive hormone	Germany (16)	-		0.07	0.009	Ternes et al., 1999
		Canada (10)	-		0.048	0.003	Ternes et al., 1999
Ethinylestradiol	ovulation inhibitor	Germany (16)	-		0.015	0.001	Ternes et al., 1999
		Canada (10)	-		0.042	0.009	Ternes et al., 1999
Ethylenediaminetetra- acetic acid (EDTA)	metal chelating agent	U.S. (8)	-		132-439		Barber et al., 2000
4-Nonylphenol	surfactant metabolite	U.S. (8)	-		0.90-23		Barber et al., 2000
		U.S. (2)	25-33		-		Rudel et al., 1998
4-Nonylphenoldi- ethoxycarboxylate (NP1EC)	surfactant metabolite	U.S. (8)	-				Barber et al., 2000
		U.S. (2)	1.3-1.7				Rudel et al., 1998
4-Nonylphenoldi- ethoxylate (NP1EO)	surfactant metabolite	U.S. (11)	-		38	2.2	Glassmeyer et al., 2005
		U.S. (8)	-		1.5-55		Barber et al., 2000
		U.S. (2)	15-21		-		Rudel et al., 1998
4-Nonylphenolmono- ethoxycarboxylate (NP2EC)	surfactant metabolite	U.S. (8)	-		16-120		Barber et al., 2000
4-Nonylphenolmono- ethoxylate (NP2EO)	surfactant metabolite	U.S. (11)	-		18	0.88	Glassmeyer et al., 2005
		U.S. (8)	-		0.78-110		Barber et al., 2000
		U.S. (2)	6.4-8.0		-		Rudel et al., 1998
Sulfamethoxazole	antibiotic	U.S. (11)	-		0.589	0.15	Glassmeyer et al., 2005
Triclosan	antimicrobial	U.S. (11)	-		1.6	0.25	Glassmeyer et al., 2005

Max - maximum concentration; Med - median concentration; - not measured; nd - not detected at ~0.01 mg/L;
<RL – less than the reporting level

While much is known about the characteristics and performance of OWS with respect to conventional pollutants, there is almost no information regarding the occurrence and fate of organic wastewater contaminants in these systems and the potential for adverse impacts on receiving waters to which they discharge. However, OWS may treat more variable and potentially higher-strength effluent with respect to organic wastewater contaminants. A WWTP receives wastewater each day from a variety of sources that buffers the system from individual high strength inputs and produces a relatively constant raw wastewater and effluent composition over time. In contrast, OWS waste stream composition is directly affected by water use and waste load characteristics at the individual source or small cluster of sources. Variations occur due to a number of factors, including differences in activities using consumer product chemicals (i.e. presence or absence of a prescription drug-consuming occupant), the proportion each activity contributes to the daily wastewater flow (i.e. household vs. commercial cleaning

frequency), and the volume treated by the system, which is correlated to the number of occupants and may fluctuate over time (i.e. morning vs. mid-day water use in a residence, Sunday church service vs. a weekday, school year vs. summer vacation).

Vast improvements in instrumentation and methodology in the last few decades have made possible quantifiable identification of compounds at trace levels, in the microgram and nanogram per liter range, and even down to picogram per liter levels in clean environmental matrices. Methods using solid-phase extraction, liquid-liquid extraction, or derivatization followed by analysis by high performance liquid chromatography (HPLC) or gas chromatography coupled with mass spectrometry (GC/MS and GC/MS/MS) are becoming more established (Zaugg et al., 2001; Meyer et al., 2000; Vanderford et al., 2003; Cahill et al., 2004), allowing for the analysis of large numbers of samples with reproducible results in all environmental matrices. The complex composition of OWS effluent pushes the limit of quantification of organic wastewater contaminants using these developing analytical methods. However, knowledge of the wastewater source (residential vs. restaurant) and treatment type (conventional septic tank vs. engineered treatment unit) will aid in appropriate sample preparation for quantification of organic wastewater contaminants.

Due to the complex nature of raw wastewater and the continuing development and establishment of methodology, the occurrence of organic wastewater contaminants in OWS raw wastewater has not been quantified to date. Interest in the occurrence and fate of “priority pollutants” by the Environmental Protection Agency (EPA) in the 1980s led to quantification of select volatile organic compounds (VOCs) in OWS, including raw wastewater (DeWalle et al., 1980; Viraraghavan and Hasham, 1985). VOCs were detected including toluene (up to 320 µg/L), benzene (15 µg/L), and additional compounds at low concentrations (<5 µg/L) including dichloromethane, benzene, chloroform, bromodichloromethane, tetrachloroethene, and ethylbenzene. No other known studies have quantified the occurrence of organic wastewater contaminants in OWS raw wastewater.

While few studies have quantified VOCs in raw wastewater, more studies have identified these compounds in STE. Toluene, chloroform, methylene chloride and 1,4-dichlorobenzene were routinely detected in STE samples from eight single-family homes in Florida (Ayres Associates, 1989; Sherman and Anderson, 1991). A septic tank serving 97 single-family homes in western Washington, U.S., identified toluene (average concentration = 39 µg/L) as the most frequently detected priority pollutant, as well as methylene chloride, chloroform, tetrachloroethene, and benzene in concentrations ranging from 1 to 4 µg/L (DeWalle et al., 1980). A similar suite of substituted benzenes (i.e. chloroform, bromodichloromethane, toluene, benzene, methylene chloride, tetrachloroethylene) was identified in STE in Regina, Saskatchewan, Canada (Viraraghavan and Hasham, 1986). Ten of 45 VOCs were detected in STE serving 5 communities and 1 mobile home (Greer and Boyle, 1987). The most frequently detected compounds were toluene (30-200 µg/L) and 1,4-dichlorobenzene (2.2-39 µg/L); other detections included 1,1,1-trichloroethane, tetrachloroethylene, xylenes, ethylbenzene, 1,2-dichloroethane, chloroform, benzene, and carbon disulfide.

In addition to VOCs, research has focused on the occurrence and fate of surfactants in laundry detergents such as linear alkylbenzene sulfonate (LAS). For example, organic compounds occurred in the STE of an OWS serving a single-family home in Cambridge, Ontario at concentrations ranging from microgram to milligram per liter levels (LAS = 10 mg/L, nitritotriacetic acid = 2 mg/L, ditallow dimethyl ammonium chloride = 4570 µg/L, many substituted benzenes ~5-10 µg/L) (Shimp et al., 1994; Robertson, 1994; McAvoy et al., 1994).

More recently, LAS (9.5-18.1 mg/L), alcohol ether sulfate (4.13-5.46 mg/L), and alcohol ethoxylate (0.44-0.94 mg/L) were identified in STE serving a single-family home in Jacksonville, Florida, U.S. (Neilsen et al., 2002).

Advances in extraction methods and chromatographic analyses have allowed for the recent quantification of large suites of trace organic wastewater contaminants in complex matrices such as OWS waste streams. Eriksson et al., (2003) analyzed grey wastewater (from shower and bathroom sink water only, excluding toilet or other household waste) and identified over 200 organic wastewater contaminants including surfactants, emulsifiers, fragrances and flavors, preservatives and antioxidants, softeners and plasticizers, UV filters, solvents, and miscellaneous compounds. Half of the compounds identified were long-chain fatty acids and their esters (i.e. hexanoic acid, octanoic acid, decanoic acid) which are commonly used as surfactants. These compounds also had the highest quantified concentrations, with the highest concentration exceeding 15,000 µg/L (9-octadecenoic acid). In contrast, low levels of chlorophenols, phthalates, and substituted benzenes were generally found.

Rudel et al., (1998) analyzed composite STE from residential sources for phenolic compounds. Nineteen of 20 organic wastewater contaminants were identified, including the endocrine disruptors nonylphenol (1000-1500 µg/L), octylphenol (35-42 µg/L), and bisphenol A (0.11-1.7 µg/L). In comparison, the same study identified WWTP influent concentrations ranging from 25-33 µg/L for nonylphenol, 0.20 to 0.74 µg/L for octylphenol, and 0.094 to 0.15 µg/L for bisphenol A, suggesting concentrations of some organic wastewater contaminants are higher in OWS influents than in WWTP influents.

Eighteen of 22 pharmaceuticals were detected in OWS STE serving residential sources and a school (Godfrey, 2004). The most frequently detected compounds were acetaminophen (up to 1530 µg/L), caffeine (877 µg/L), nicotine, 1,7-dimethylxanthine (910 µg/L), cotinine, warfarin, codeine, trimethoprim, and carbamazepine. The results agreed well with a study that identified 8 of 18 pharmaceuticals in STE from a senior center in La Pine, Oregon, including acetaminophen (120 µg/L), caffeine (110 µg/L), and 1,7-dimethylxanthine (58 µg/L) (Hinkle et al., 2005). In the same study, 45 of 63 organic wastewater contaminants were detected in 21 STE samples serving single-family homes and the senior center. Fourteen of the 45 were detected in greater than 90% of the samples, including 4-methylphenol (max = 1300 µg/L), caffeine (max = 320 µg/L), 3-methyl-1H-indole (max = 320 µg/L), indole (max = 220 µg/L), menthol (max = 160 µg/L), nonylphenoldiethoxylate (max = 130 µg/L), and cholesterol (max = 110 µg/L). A number of these compounds were identified at low concentrations in down gradient wells, indicating potential persistence and transport of organic wastewater contaminants to receiving environments. The results from these studies are given in Table 3-13.

The studies described above focused on residential sources; however, effluent from OWS serving non-residential sources (i.e. medical facilities, food establishments) may have higher pollutant loading with respect to organic wastewater contaminants to the receiving environment. A study has been underway at CSM in collaboration with the U.S. Geological Survey (DeJong et al., 2006; DeJong et al., 2004) to quantify the occurrence and fate of organic wastewater contaminants in OWS serving a range of wastewater sources with varying pretreatment operations (e.g., septic tank, biofilter, or constructed wetland) and during percolation through soil before ground water and surface water recharge. STE from 30 OWS was analyzed for a suite of organic wastewater contaminants. The systems served a variety of wastewater sources,

Table 3-13. Summary of Reported Studies Quantifying the Occurrence of Organic Wastewater Contaminants (OWC) in STE.

Ref.	Geographic Location	Sample Type : Source : No. of Sites	Samp. Events	Method	OWC Occurrence and Comments
Rudel et al., 1998	Cape Cod, MA, U.S.	STE : primarily residential (many sources) : 2	up to 5 total	solvent extraction, GC/MS or HPLC	19/20 phenolic OWCs detected up to 1500 µg/L (nonylphenol); total alkylphenol ethoxylates = 11,000 µg/L
Eriksson et al., 2003	Copenhagen, Denmark	Grey wastewater (from showers and sinks, not toilets, kitchen, laundry) : Res. (17 apts) : 1	multiple	SPE, GC/MS	191 OWCs qualitatively identified (long-chain fatty acids, emulsifiers, fragrances and flavors, solvents, plasticizers, misc.); 119 OWCs quantified (surfactants, BTEXN, chlorophenols, phthalates)
Godfrey, 2004	Missoula, MT, U.S.	STE : Single-family homes : 32	1	SPE, HPLC/TO F/MS	18/22 pharmaceuticals detected up to 1530 µg/L (acetaminophen); most freq detected: acetaminophen, caffeine (877 µg/L), nicotine, 1,7-dimethylxanthine (910 µg/L), cotinine, warfarin, codeine, trimethoprim, carbamazepine
		STE : Community systems (serving 10-75 apts) : 10	1		
		STE : High School : 1	1		
Hinkle et al., 2005	La Pine, OR, U.S.	STE (sometimes mixed with recirculated effluent from various advanced treatment units) : 20 single-family homes, 1 senior center : 21	1	SPE, GC/MS	45/63 OWCs detected up to 1300 µg/L (4-methylphenol)
		STE (sometimes mixed with recirculated effluent from various advanced treatment units) : senior center : 1	1	SPE, HPLC/MS	8/18 pharmaceuticals in 1 OWS up to 120 µg/L (acetaminophen)
Zimmerman, 2005	Cape Cod, MA, U.S.	STE : Single-family home : 1	1	SPE, GC/MS	10/63 detected, all less than 1 µg/L
		STE mixed with sand filter effluent : Single-family home : 1	1		19/63 detected up to 3.7 µg/L
DeJong et al., 2006	Colorado, U.S.	STE : Residential, commercial, and industrial : 30	1	derivatization or solvent extraction, GC/MS	21/25 OWCs detected up to 1500 µg/L (4-methylphenol); most freq detected: caffeine, coprostanol, EDTA, cholesterol, 4-methylphenol, nonylphenol, nonylphenol-ethoxylates, nonylphenol-carboxyethoxylates, triclosan
DeJong et al., 2006	Colorado, U.S.	STE : Residential, commercial, and industrial : 5	1	SPE, GC/MS; SPE, HPLC/MS ; immuno-assay	51/104 pharmaceuticals, antibiotics, and OWCs detected; high concentrations: phenol (80-240 µg/L), acet-aminophen (45-87 µg/L), 1,7-dimethylxanthine (21-56 µg/L)

including residential (single-family and multi-family homes), food (restaurants), medical (veterinary hospitals), and non-medical (convenience stores, retail centers, church, and elementary schools). Twenty-one of 25 organic wastewater contaminants were detected in STE including 4-methylphenol (max ≈ 1500 $\mu\text{g/L}$), ethylenediaminetetraacetic acid (max ≈ 1300 $\mu\text{g/L}$), 3- β -coprostanol (max ≈ 1250 $\mu\text{g/L}$), caffeine (max ≈ 940 $\mu\text{g/L}$), cholesterol (max ≈ 430 $\mu\text{g/L}$), nonylphenolethoxycarboxylates (max ≈ 100 $\mu\text{g/L}$), 4-*t*-octylphenol (max ≈ 90 $\mu\text{g/L}$), and triclosan (max ≈ 75 $\mu\text{g/L}$). Fifty one of 104 pharmaceuticals, antibiotics, and other organic wastewater contaminants were identified in 5 select OWS effluents, including phenol, acetaminophen, the caffeine metabolite 1,7-dimethylxanthine, tetracycline, and the nicotine metabolite cotinine. Differences in water activities and use at the source contributed to variations in organic wastewater contaminants occurrence and concentration in STE. Effluent from convenience stores had elevated levels of human-derived compounds (coprostanol, cholesterol, caffeine) and consumer product-derived compounds common in cleaning agents (1,4-dichlorobenzene, triclosan, 4-methylphenol, nonylphenolethoxycarboxylates). Effluent from veterinary hospitals had elevated concentrations of 4-*t*-octylphenol, octylphenolethoxylates, nonylphenolethoxylates, 4-methylphenol, and ethylenediaminetetraacetic acid. Effluents from food establishments had high levels of fatty acids, as well as nonylphenol. In contrast, organic wastewater contaminants were detected frequently in effluents from residential sources, but usually at relatively low concentrations.

Results from the few studies that have focused on characterization of STE with respect to trace organic wastewater contaminants suggest that these chemicals occur frequently in variable concentrations that can exceed 1,000 $\mu\text{g/L}$. Wastewater effluent from OWS may have more variable and potentially higher organic wastewater contaminant strength composition than municipal WWTP influent and effluent due to differences in chemical use and waste load characterization at the individual source. Difficulties in quantifying trace organic contaminants within complex OWS matrices has limited the results to date; however, continuing methodology improvements will aid in improved characterization of OWS effluent with respect to trace organic wastewater contaminants.

3.4 Discussion

During this study, a literature search was conducted to assimilate a large amount of data related to raw wastewater and STE composition for single OWS sources. When a data set is input into a CFD, a vertical trend indicates less difference (i.e., variance) in the reported data values (Figure 3-15). In this case, the median value is a good representation of the overall data set. If little variability occurs for a constituent of interest, there is less uncertainty in the system design based on this median value. As the trend in the CFD flattens out (approaches horizontal), more variability exists in the reported data. In this case, a constituent with high variability might warrant collection of additional information, if key to the design, or selection of a value higher than the median value to ensure adequate treatment can be achieved. Illustration of individual data points on the graph also allows for an immediate assessment of the number of reported data values or lack thereof. However, subtle differences within the data may not be captured.

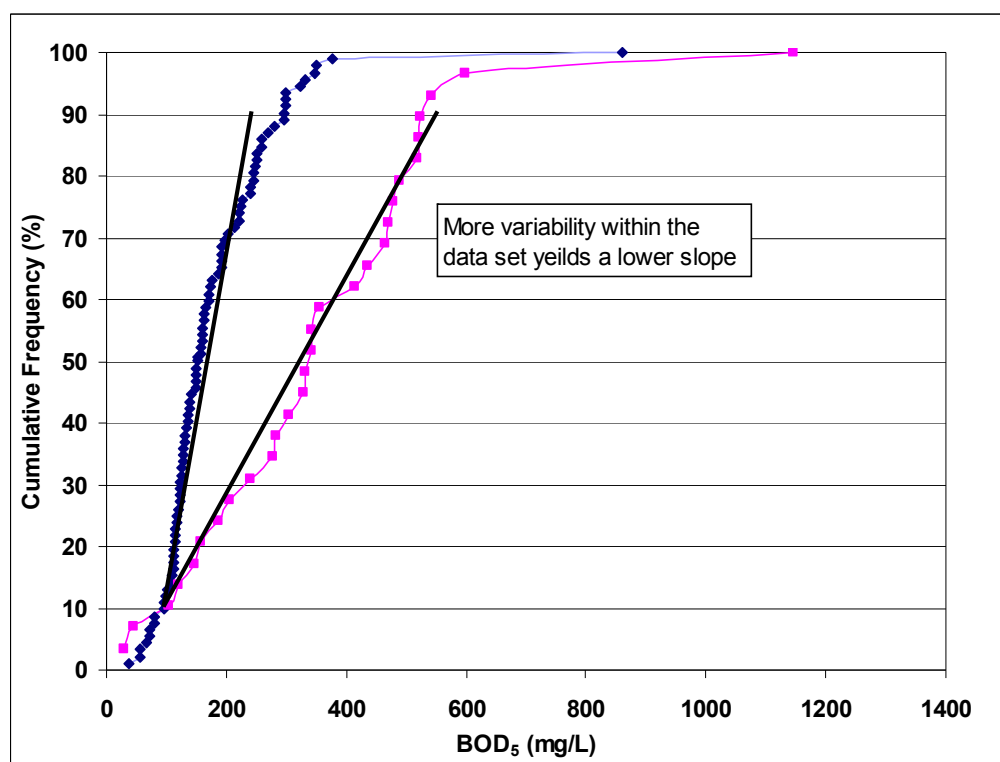


Figure 3-15. Example of Variability within the Reported Data Illustrated by a CFD.

To provide additional insight into the reported data values, data qualifiers were used to investigate individual parameters that may affect either the expected median value or the variability within a reported data range. Five key conditions were identified: methods, frequency and duration, date of study, geography, and literature source. Both sample collection and analytical methods are important to understanding the data cited. Documentation of accepted sample collection and analysis methods enables evaluation of the biases in the data (e.g., composite vs. grab samples, U.S. EPA approved methods vs. field monitoring kits) as well as the precision and accuracy of the reported value. The frequency of sampling over the study duration is also important with smaller data sets likely capturing less variation and having potentially less confidence in the measured value (i.e., higher standard deviations) while larger data sets are more likely to capture seasonal trends and/or waste stream variations over time at a higher level of confidence due to replicate sampling events. The date of study was identified as potentially providing insight to the change in the waste stream composition over time (e.g., decline in phosphorus concentrations). Geography was identified as an important factor due to climate, lifestyle and cultural differences potentially affecting wastewater characteristics. Finally the literature source was identified as an important consideration due to the level of critical review (both within the study as well as externally during manuscript review) implied with different publication formats.

When evaluating the data using the data qualifiers, two guiding questions were asked:

- ◆ What was the sampling approach, including where was the sample collected, when was the sample collected, how was the sample collected, what analyses methods were used, and how was the data reported?

- ◆ What is the sensitivity of the waste stream composition to the sampling approach used, regional location of the study and year the study was conducted?

Analysis of the reported data using data qualifiers required sufficient data in each subcategory to warrant a meaningful result. Based on the results from the literature search, this effort focused on: BOD₅, TSS, total nitrogen, total phosphorus, and fecal coliforms. In addition to being the most frequently reported constituents, these constituents provide an overall characterization of the raw wastewater or STE. Although each of the listed constituents may have analytical deficiencies as previously discussed, these constituents still provide the best available overall characterization of a waste stream.

A description of the data qualifier categories and specific subcategories is presented below. The effects of waste source and sampling methods on median constituent concentration and data value confidence were also investigated. Finally, the waste stream characteristics found in this study were compared to commonly cited OWS data values in the literature, and informational gaps in OWS raw wastewater and STE are discussed.

3.4.1 Data Qualifiers

Five key conditions were identified: methods, frequency and duration of sampling, date of study, geography, and literature source. Table 3-14 summarizes the five conditions, subcategories within each condition, and the data qualifiers used in this study. The following sections provide a more detailed discussion of each condition, subcategory and data qualifier.

3.4.1.1 Methods

The methods used by the study are one of the most important tools to evaluate the study and results. The three areas that best describe the methods used are: how the samples were analyzed, how the samples were taken, and how the data is presented. When looking at the analytical methods, if the exact analysis method is known, the error with that reported data value can be estimated as well. If a study simply states standard methods were used, it is assumed that some care went into the analysis, but the error is unknown. The sampling technique is also important because a grab sample may not necessarily be truly representative of a highly variable waste stream. A composite sample, if done properly, may give a better representation, and if sample frequency was adequate, may better capture the variability within the waste stream. The following list details the different analytical, sampling technique, and data evaluation subcategories in this study. The numerical value does not indicate a rank, but rather an assigned value that enabled the data to be sorted. The definitions for the individual method data qualifiers used are:

- ◆ Analytical Methods Used
 - 1 – detailed methods used = specified which approved method was used (e.g., APHA 4500-N B or 4500-N C for total nitrogen, or Hach kit used, etc.).
 - 2 – standard methods = specified use of approved methods (e.g., American Public Health Association Standard Methods for the Examination of Water and Wastewater, EPA methods).
 - 3 – no methods = did not specify which method was used
- ◆ Sampling Technique Used
 - 1 – composite sample collected
 - 2 – grab sample collected
 - 3 – unknown; type of sample collected was not specified

- ◆ Data Evaluation
 - 1 –more than a single average value reported (e.g., standard deviation, range of values, number of sample values, etc.)
 - 2 – only the average value reported for each constituent

Table 3-14. Summary of Data Qualifiers for Sorting and Evaluation of Literature Values.

Key Condition	Subcategory	Data Qualifier Codes
Method	Analytical methods	1) Specific method cited 2) General method cited 3) No method cited
	Sample collection method	1) Composite 2) Grab 3) Unknown
	Data evaluation/presentation methods	1) Descriptive statistics provided 2) Only average value provided
Frequency and Duration of Sampling	Frequency	1) Weekly 2) Bi-weekly to monthly 3) Less than monthly 4) Unknown
	Seasonal monitoring	1) Spring (March – May) 2) Summer (June – August) 3) Fall (September – November) 4) Winter (December – February)
	Number of sampling events	1) greater than 12 2) between 3 and 12 3) less than 3
Date of Study		1) 2000 – present 2) 1990 – 1999 3) 1980 – 1989 4) < 1970 – 1979
Geography		1) Northeast 2) South 3) Midwest 4) West 5) Other (HI, AK, international)
Literature Source		1) Peer reviewed and published 2) Published without peer review 3) Unpublished (grey literature)

3.4.1.2 Frequency and Duration of Sampling

The frequency and duration of monitoring are also important. A study that includes a higher sampling frequency over a similar study duration is assumed to more accurately describe the waste stream. Fewer sampling events could result in a higher standard deviation, and may not adequately characterize variability within the waste stream. If the sampling frequency is sufficient, a study conducted over a longer duration is expected to better capture the variability that occurs during the time period, including seasonal variations and OWS usage variations compared to a study conducted over a shorted time period (e.g., bi-monthly samples collected over four months compared to bi-monthly samples collected over 12 months). Unfortunately, few studies reported the sampling frequency or duration.

In the absence of frequency and duration data, the number of sampling events was used to give an impression of how “well” the waste stream was characterized during the study. A higher

number of sampling events was assumed to reflect a higher sampling frequency, longer study duration, and/or increased duplicate sample collection all of which would be expected to better describe the waste stream composition. The following list details the subcategories for sampling events and seasons. The seasons, as well as how many seasons (1-4) occurred during the study, were recorded for each data value. Again, the numerical values do not indicate a rank, but rather an assigned value to enable sorting of the data.

- ◆ Frequency of sample collection
 - 1 – at least weekly
 - 2 – bi-weekly to monthly
 - 3 – less than one time per month
 - 4 – unknown
- ◆ Season: Spring (Mar-May), Summer (Jun-Aug), Fall (Sept-Nov), Winter (Dec- Feb)
- ◆ Number of sampling events:
 - 1 – more than 12 sampling events reported
 - 2 – between 3 and 12 sampling events reported
 - 3 – less than 3 sampling events reported
 - 4 – unknown; number of sampling events not reported

3.4.1.3 Year of Study

The year the study was conducted can also be important to capture changes in lifestyle habits, but also potentially improved analytical methods. Waste stream composition trends may change over time, and this variability will be captured by separating the data by the year the study was conducted. For example, manufacturers have changed the amount of phosphorus in detergents over time, and it would be reasonable to assume the concentration in the wastewater would also change. The year of publication of each study, categorized by decade, was recorded for all data values.

3.4.1.4 Geography

Climate and cultural differences could potentially alter wastewater characteristics between regions. The geographic location was deemed important to capture these seasonal variations as well as differences in lifestyles, such as water use in the arid western region. It may also be important to know how much information comes from each geographic region to ensure that one region is not biasing the overall wastewater characterization. The following list details the region assigned to each state. The region assigned to the state was determined using the U.S. Census Bureau regional definitions (Section 2.2). Both the state and region were recorded for each data value.

- ◆ **Midwest:** Illinois, Indiana, Iowa, Kansas, Michigan, Minnesota, Missouri, Nebraska, North Dakota, Ohio, South Dakota, and Wisconsin
- ◆ **Northeast:** Connecticut, Maine, Massachusetts, New Hampshire, New Jersey, New York, Pennsylvania, Rhode Island, and Vermont
- ◆ **South:** Alabama, Arkansas, Delaware, District of Columbia, Florida, Georgia, Kentucky, Louisiana, Maryland, Mississippi, North Carolina, Oklahoma, South Carolina, Tennessee, Texas, Virginia, and West Virginia
- ◆ **West:** Alaska, Arizona, California, Colorado, Hawaii, Idaho, Montana, Nevada, New Mexico, Oregon, Utah, Washington, and Wyoming

3.4.1.5 Literature Source

The literature source of the study is important as a level of data integrity is implied as previously discussed. The following list details the different literature quality subcategories. The numerical value does not indicate a rank, but rather an assigned value that enabled the data to be sorted. When the same study results were reported in several publications, only one data source was used.

- ◆ 1 – publicly available and published in a peer reviewed journal
- ◆ 2 – publicly available and published in conference proceedings or project report
- ◆ 3 – not publicly available and unpublished; information obtained directly from researcher

3.4.2 Waste Stream Variations

The source of the wastewater was expected to have the most impact on how a waste stream varied. Different inputs (toilet, sink, etc.) and the varying constituent concentrations associated with those inputs within each source ultimately affect the raw wastewater or STE composition. Based on the results from the literature search, this study focused on six different waste sources:

- ◆ raw single-source domestic,
- ◆ raw municipal,
- ◆ STE single-source domestic,
- ◆ STE multiple-source domestic,
- ◆ STE food,
- ◆ STE non-medical, and
- ◆ STE medical.

Cumulative bar graphs were used to reveal relative effects that might not otherwise be captured. For these graphs, normalized median values (see Section 3.3.1) were calculated and illustrated on bar graphs. The normalized median value was determined by dividing the median value for a specific waste source by the average of median values for all seven waste sources listed in Table 3-15. This normalized median value enables comparison between each parameter using a similar scale. For example it enables a relative comparison of BOD₅, total nitrogen, and fecal coliform between waste sources on a single graph even though units for these parameters vary by orders of magnitude. Both raw wastewater and STE sources were normalized together to enable relative comparison between the different waste streams. There was not sufficient raw wastewater data for each waste source for evaluation by this method. The median values and corresponding normalized values are presented in Table 3-15. Additional detail for raw municipal wastewater is presented in Appendices C through I.

Figure 3-16 shows the cumulative bar graph for normalized median BOD₅, TSS, total nitrogen and total phosphorus values. Fecal coliform values were not used in this comparison due to limited reported information for several waste sources. No total phosphorus values were found for medical sources and it is excluded from the medical column.

Table 3-15. Median and Normalized Values for Major Constituents by Source.

Source	BOD ₅ (mg/L)		TSS (mg/L)		Total nitrogen (mg-N/L)		Total phosphorus (mg-P/L)	
	Median Value	Normalized Value	Median Value	Normalized Value	Median Value	Normalized Value	Median Value	Normalized Value
Raw Single-Source Domestic	343	1.27	293	2.41	63.0	1.05	19.0	1.58
Raw Municipal Wastewater	210	0.78	237	1.95	38.9	0.65	7.1	0.59
STE Single-Source Domestic	156	0.57	58	0.48	55.4	0.92	10.0	0.83
STE Multiple-Source Domestic	184	0.68	62	0.51	46.0	0.77	6.9	0.58
STE Food	561	2.07	110	0.91	86.5	1.44	17.0	1.42
STE Non-medical	244	0.91	42	0.34	84.0	1.40	12.0	1.00
STE Medical	197	0.73	48	0.39	45.6	0.76	-	-

- value not reported.

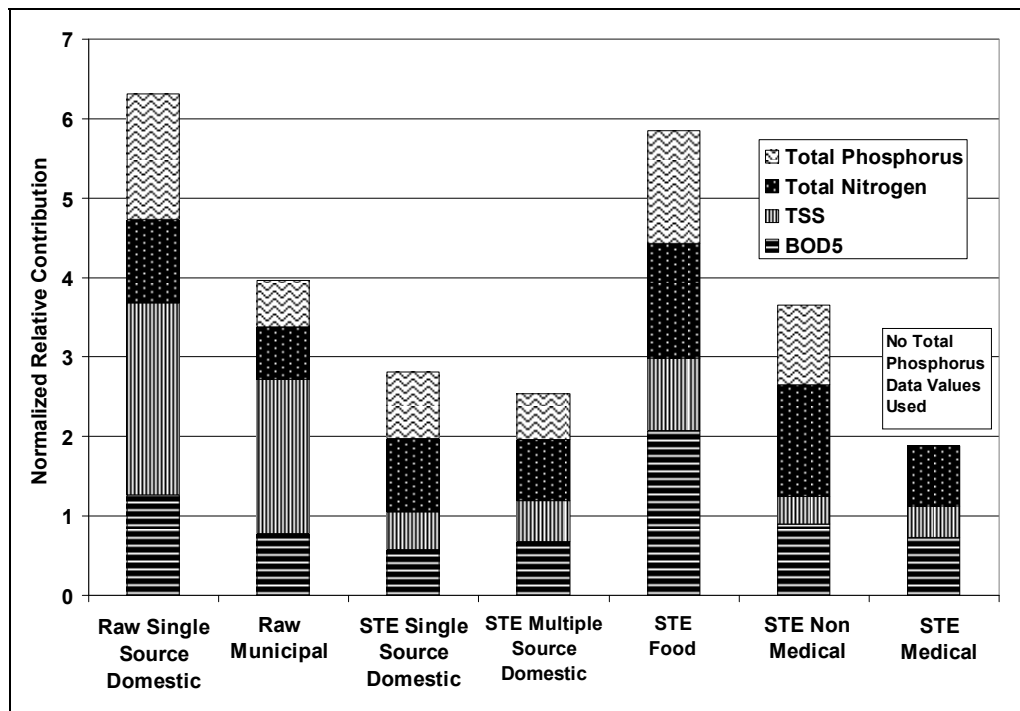


Figure 3-16. Cumulative Normalized Median Values for Each Constituent by Source.

Because four constituents were presented in Figure 3-16, individual constituent values of 1 and a cumulative value of 4 would suggest the median waste stream of all reported values. If the individual constituent bar is > 1 , then the relative concentration of the constituent in that waste stream is greater than the average constituent value for all waste streams. Similarly, if the individual constituent bar is < 1 , then the relative concentration of the constituent in that waste stream is less than the average constituent value for all waste streams. For example, the raw municipal source and the STE non-medical source both have a cumulative value close to the median cumulative value of 4, although the contributions from individual constituents varied. This information combined with values selected from the CFD provides insight into the waste stream to aid OWS design. A higher percentile value from the CFD might be considered for total nitrogen in a non-medical STE waste stream because total nitrogen values are expected to be higher than the median value (i.e., individual contribution for total nitrogen in the non-medical source as shown on Figure 3-16 is greater than one). Alternatively the median total nitrogen value from a CFD may be appropriate for single-source domestic STE.

The raw single-source domestic and STE food sources had the highest cumulative value and was over twice the STE single and multiple-source domestic values. The largest contributor for the raw single-source domestic was TSS and was BOD₅ for the food waste source. Multiple-source domestic had the lowest cumulative waste strength.

There is little relative difference between the STE single- and multiple- domestic sources suggesting these waste streams are similar. The similar waste composition of the two waste streams might warrant a similar design approach for the two waste sources. However, this similarity may be due use of the median value which does not necessarily capture the variability within each waste stream. The single-source domestic STE has a slightly higher relative contribution of total nitrogen and total phosphorus while the multiple-source domestic STE has a slightly higher relative BOD₅ contribution. The raw municipal source and multiple-source domestic STE have similar normalized values for BOD₅, total nitrogen, and total phosphorus, but very different TSS values. The TSS is much larger in both raw wastewater sources relative to the STE sources, indicating higher concentrations in raw wastewater and high removal of TSS in the septic tank.

3.4.2.1 Regional Waste Stream Variations

Regional waste stream variations were also expected to occur based on expected differences in water use by region, leading to varying constituent concentrations within the waste stream. Trends in the cumulative normalized waste streams confirm these regional differences. The largest difference in raw wastewater was due to TSS. While the largest relative difference in STE composition was between the Midwest and West (Figure 3-17), the specific cause for the regional variability is unclear. However, it is important to note these regional differences and how they might affect OWS design. For example, in the West STE waste stream, total nitrogen and total phosphorus are relatively higher compared to other regions while in the Northeast, BOD₅ is relatively higher than the other regions.

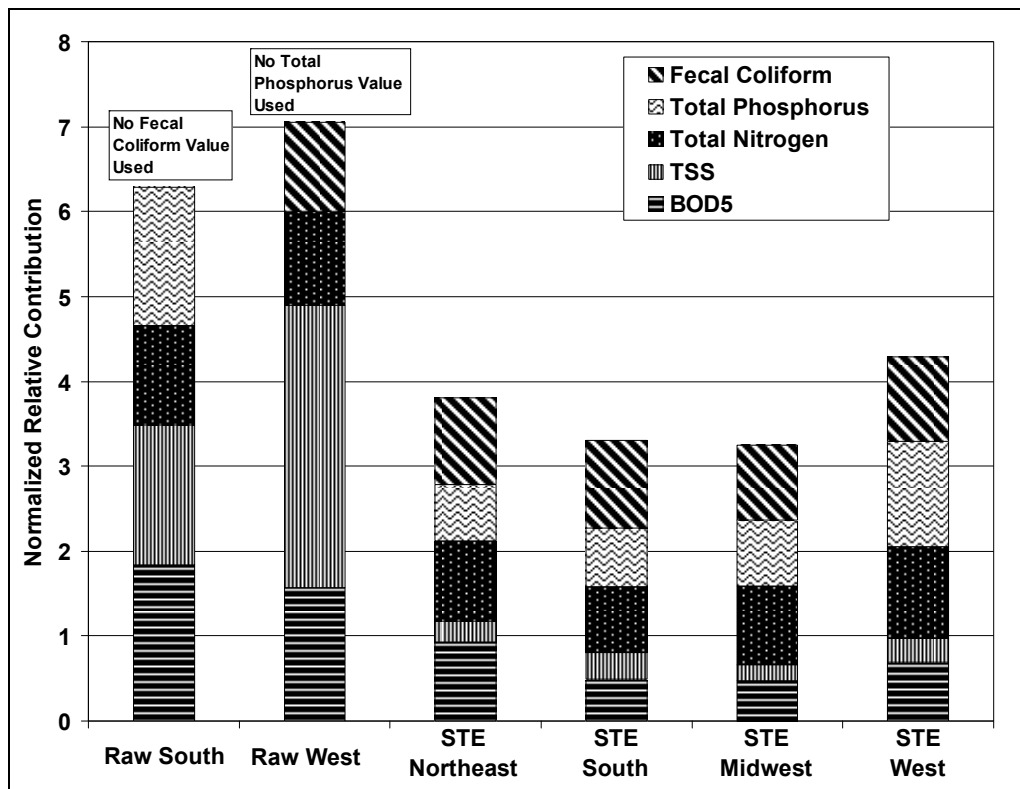


Figure 3-17. Cumulative Normalized Median Values for Each Constituent by Region.

3.4.2.2 Historical Waste Stream Variations

Most of the data values found within the literature were analyzed and reported between 1970 to present. During this time the waste stream composition might have changed due to changing lifestyles. The greatest amount of available information was for single-source domestic STE. Information for single-source domestic raw wastewater is presented when available. The constituents were separated by decade: <1970-1979, 1980-1989, 1990-1999, and 2000 to present. The constituents appeared to vary over the last 30 years (Figures 3-18 through 3-21).

Although data is limited, the raw wastewater concentration of BOD₅ and TSS appear to have declined between the 1970s and 2000s (Figures 3-18 and 3-19). Further inspection revealed that the yearly fluctuation for STE may be a function of where the sample was taken for BOD₅ and TSS. For example, 11 of the 12 BOD₅ values for <1970-1979 and 19 of the 27 BOD₅ values for 2000-present were all from the Midwest. In the 1990s there was a nearly even distribution of samples by region and in the 1980s most of the data values were from the West. A similar BOD₅ concentration trend for the time frames <1970-1979 and 2000-present might imply that the region has more influence than the year sampled (Figure 3-18).

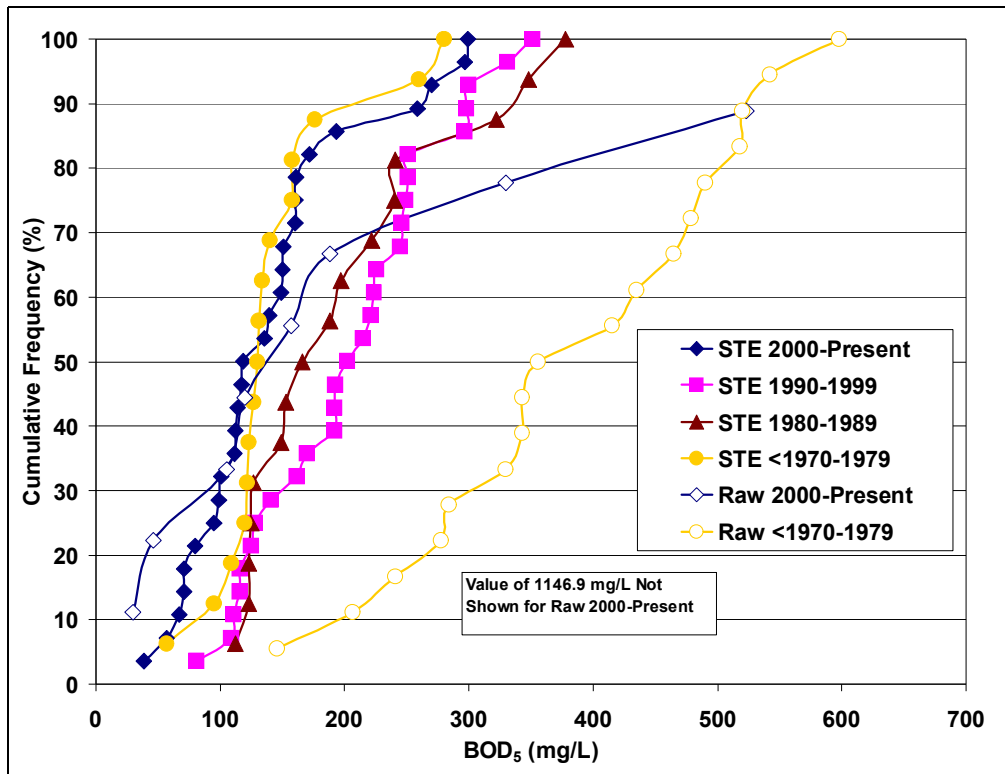


Figure 3-18. Single-Source Domestic BOD₅ by Decade.

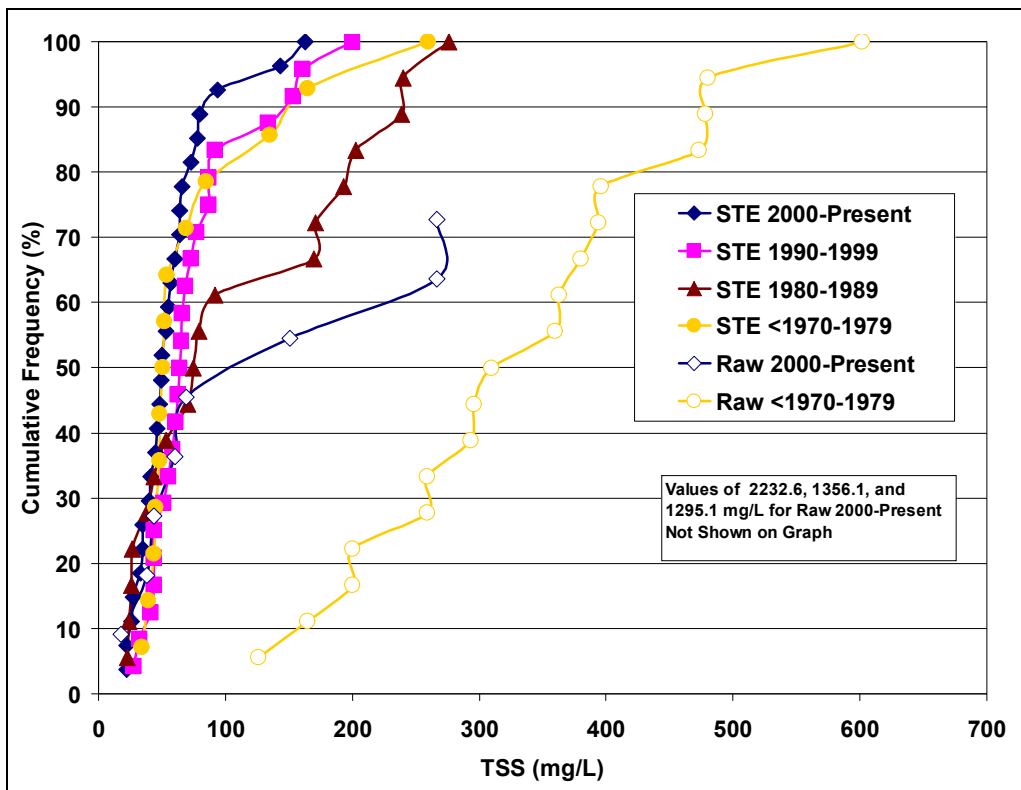


Figure 3-19. Single-Source Domestic TSS by Decade.

The same regional/year relationship appeared to occur for single-source domestic STE TSS (Figure 3-19). For the time period of 2000-present, 19 of 25 data values came from the Midwest, while all 10 data values for <1970-1979 came from the Midwest. Again the data values in the 1990s were nearly evenly distributed and in the 1980s were primarily from the West. The 2000-present and <1970-1979 trend lines are similar near the median value, but differ slightly at the extreme percentiles. The similarity for two time periods suggests that the region might be influencing the TSS trend more than, or in addition to, when the sample was taken.

Although data is limited for total nitrogen in raw wastewater, similar to BOD₅ and TSS there is a decline in total nitrogen between the 1970s and 2000s (Figure 3-20). For STE, the total nitrogen did not follow the same regional and time trend as observed for BOD₅ and TSS. Most of the total nitrogen values reported between 2000-present and in the 1980s were from the West, however; in this case an increase in total nitrogen values are suggested on the CFD (Figure 3-20). The majority of total nitrogen within a waste stream comes from toilet use (Siegrist, 1978). The increased total nitrogen values may be attributed to wider use of low flow toilets and water fixtures, especially in the West. The decline in total nitrogen concentration between the 1970s and the 1990s could indicate less toilet use contribution to the waste stream due to fewer people per house and/or increased water use resulting in a lower total nitrogen concentration. Conversely, the higher total nitrogen concentrations in 2000 to the present could be attributed to water conservation practices. The actual cause for the differences between years is uncertain.

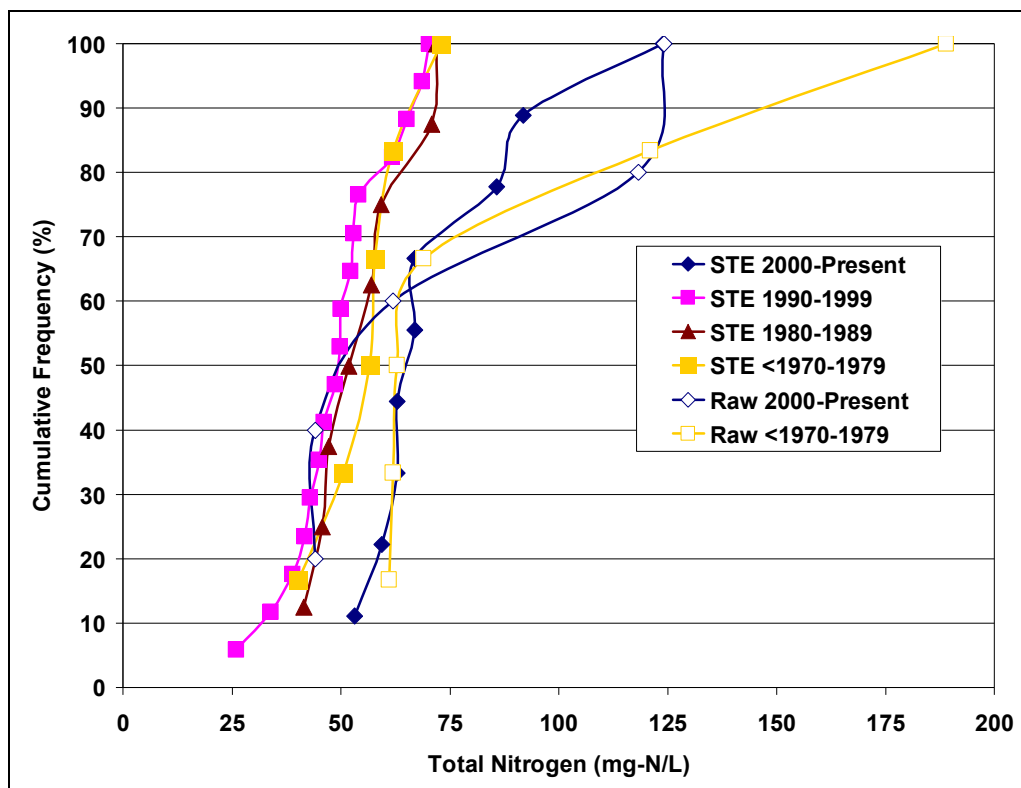


Figure 3-20. Single-Source Domestic Total Nitrogen by Decade.

There was insufficient total phosphorus data to evaluate changes in raw wastewater concentration over time. However, the total phosphorus concentration in the single-source domestic STE decreased over time. Figure 3-21 illustrates this decline between the 1970s and the 1990s. Although there was more variability in the reported values in the 2000s, the median total phosphorus value for STE was reduced from 13.2 mg/L in the 1970s to 8.8 mg/L in the 2000s representing a 37% reduction in total phosphorus concentrations. Most of the total phosphorus loading comes from the kitchen sink, dishwasher, and laundry (Siegrist, 1978). The decline in total phosphorus is most likely caused by the reduction in phosphorus in detergents. By reducing the phosphorus used in soaps and detergents, it appears the total phosphorus concentration has been reduced in STE.

Similar to total nitrogen, the total phosphorus concentrations did not appear to be dependent on region. The data from 2000-present and 1970-1979 were predominantly from the Midwest and did not reveal a similar trend line for the data from <1970-1979 and 2000-present. This indicates that the total phosphorus concentration reduction in single-source domestic STE is more likely a result of changing lifestyles and habits over time than any regional impact.

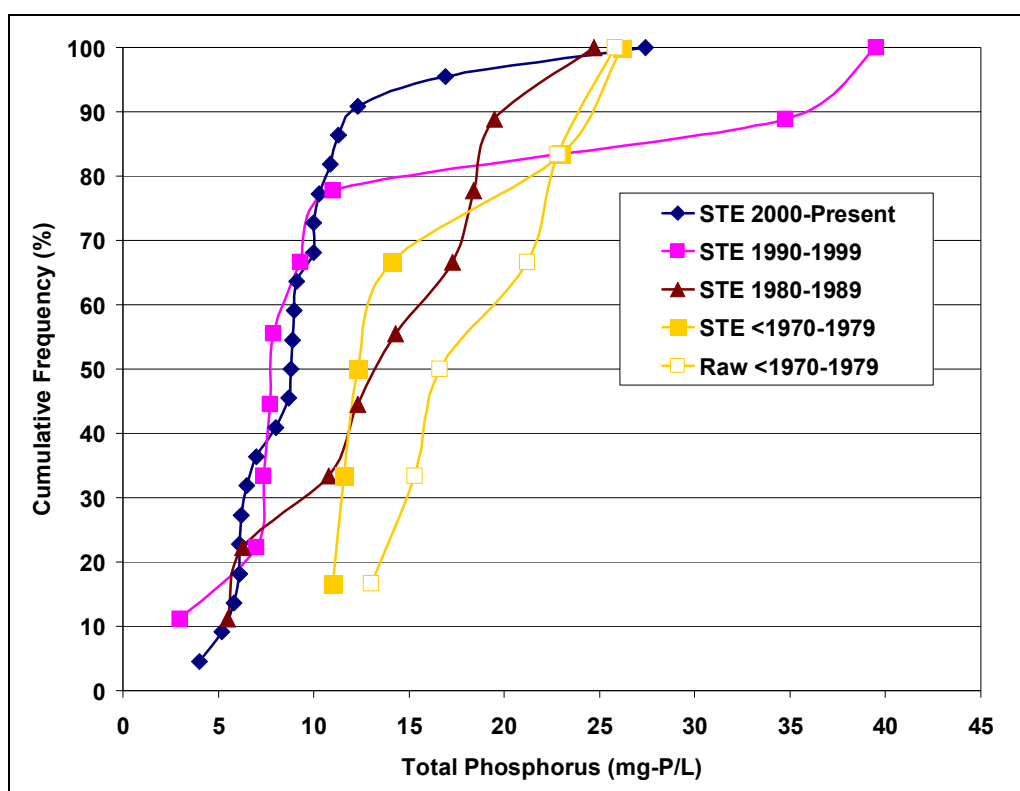


Figure 3-21. Single-Source Domestic Total Phosphorus by Decade.

3.4.2.3 Seasonal Waste Stream Variations

Seasonal variations may occur in a waste stream. The original data qualifier category was divided into the calendar seasons. After separating the data by seasons it became evident that it would not reveal any meaningful information due to references including several, but not all, seasons. Thus, it was difficult to compare the data by either the seasons that occurred or the seasons that were excluded.

The seasonal category was then divided into the months during which the study occurred. The months were separated into warm (March-Sept) and cold (Oct-Feb). Again, the data did not reveal any meaningful results. Complete listings of the data with the data qualifiers are presented in Appendices C through I.

3.4.2.4 Literature Source Variations

It was expected that insight into the overall data integrity would be implied by the literature source and its possible effect on the waste stream composition. Because nearly 90% of all reported literature values (127 of 145 references) are from similar sources (i.e., conference proceedings and/or project reports), no observable trend was present. While the literature source implies a level of data integrity or data quality, information specific to sampling and analysis methods also provides insight into the data quality. These methods were captured during the literature search and are discussed in the following section.

3.4.2.5 Sampling Method Variations

The key sampling methods that provide insight into the overall data quality include: sample type (how the sample was collected), analytical methods used, frequency of sampling, and the duration of the sampling. Instead of focusing on median values, such as was done for comparison of waste stream variations, the sampling method results focused on the variability within the data set for each data qualifier.

Data sets were compiled for each constituent and for each sampling category. For example, the BOD₅ data values were separated by the type of sample. This created an individual list of BOD₅ data values for composite samples, grab samples, and unknown sample types. Each data set was then entered into the statistical program JMP IN[®] (version 5.1) to determine the 90th, 75th, 50th, 25th, and 10th percentile values, as well as 95% confidence intervals, mean and standard deviation.

The interquartile range, which is difference between the 75th and 25th percentile values, was used as a single value that could easily be compared to illustrate the variability of the reported data values near the median value. The interquartile range was chosen over the more inclusive 90th and 10th percentile values to reduce the impact of possible outliers. Just as a more vertical trend line on a CFD suggests less variability within the reported values, a relatively smaller interquartile range suggests less variability within the reported values. In other words, a waste source with a BOD₅ interquartile range of 50 suggests less variability in the waste stream compared to a waste source with a BOD₅ interquartile range of 150. To enable relative comparison of the interquartile ranges between constituents measured at different scales (e.g., 180 mg/L BOD₅ compared to 35 mg/L TSS), the interquartile values for each constituent were normalized for each data qualifier. The normalized interquartile value was found by dividing the interquartile value for a specific data qualifier subcategory by the average interquartile value for the data qualifier category.

The assessment of sampling method impacts on the waste stream focused on single-source domestic raw wastewater and STE for conventional constituents: BOD₅, TSS, total nitrogen, total phosphorus, and fecal coliforms. Following the same method described for assessment of the waste source variations, each constituent was normalized, and a cumulative bar graph using the normalized constituents was created for relative comparison. Insufficient data prevented similar assessment of the sampling method impacts for other single sources (multiple-source domestic, food, medical, and non-medical).

Variability by Sample Type The sampling approach for wastewater can consist of either a grab sample or a composite sample. A grab sample is typically a random portion of a waste stream at one point in time. A grab sample generally does not capture the variability in the waste stream because one sample in time cannot represent changes in the waste stream throughout the day or week. If the waste stream has minimal variation (e.g., a septic tank with several days of hydraulic residence time and mixing of event specific variability), a grab sample will be representative of the composition.

A composite sample is typically composed of several small sample aliquots collected over time. These aliquots can be analyzed individually or directed into a collection basin or container that mixes the waste stream. Depending on the frequency of the sample aliquots and analyses, a composite sample can capture weekly variations, daily variations or specific waste events. Alternatively, a fraction of the total flow may be composited over the duration of the sampling event. A homogenized composite sample, either time- or flow-weighted, is expected to have less variability compared to a single grab sample because it captures characteristics over a specific event or time interval. The type of composite sample (time vs. flow) was typically not reported. Therefore, for the purposes of this literature search, there was no distinction in sample type other than grab or composite.

Only one raw wastewater value was reported as a grab sample. All remaining raw wastewater values were either composite or unknown sample types. Furthermore, the only constituents reported with unknown sample type were BOD₅ and TSS. As illustrated in Figure 3-22, the STE composite sample data values have less variability compared to either STE grab sample values or STE values that did not document the sample type. The cumulative normalized interquartile range for the grab samples was nearly double compared to the composite samples (Figure 3-22).

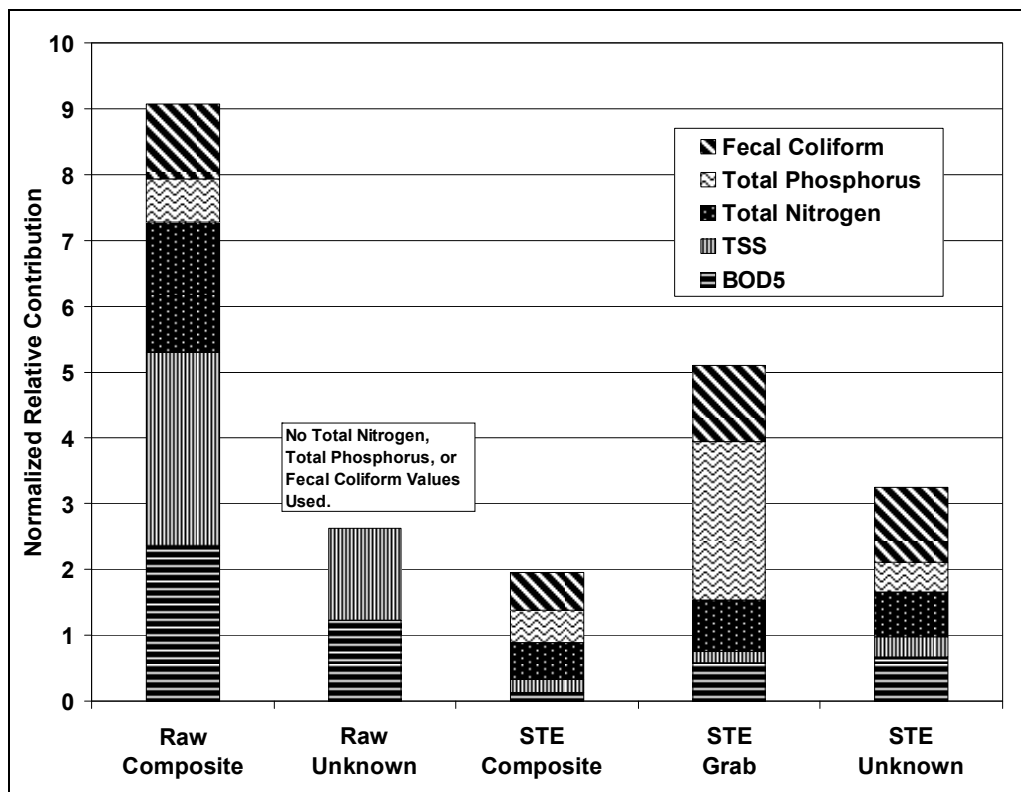


Figure 3-22. Cumulative Normalized Interquartile Range Values for the Type of Sample (single-source domestic only).

The variability that might occur by sample type is important for any wastewater characterization. If the intent of the study is to capture variability in a waste stream, composite sampling may be necessary. However, if there is little change in the waste stream a grab sample will provide accurate representation of the waste stream.

Variability in Analytical Technique The analytical method used to quantify a data result has an impact on the data quality due to the error and interference associated with each individual analytical method. A study qualified as a “standard methods study” was one that simply stated in the report that standard methods were used. For example the data source referred to APHA, but the specific analytical technique was not identified. This is an important point as standard methods described by APHA can encompass analysis using electrodes with high uncertainty and minimal quality control to more rigorous analytical methods such as ion chromatography with greater reproducibility and more inherent quality control. A study that detailed exactly which analytical approach was used to quantify the data value was described as using “excellent methods”. A data value found using excellent methods was assumed to have less variability than a “standard method” approach. During the literature search, studies that used standard methods often did not detail other aspects of the sampling approach. Alternatively, a study that used excellent methods often gave detailed descriptions of the entire sampling approach. Finally data values obtained from studies that did not reference analytical methods were noted as “unknown”.

All raw wastewater values were qualified as either excellent or unknown analytical methods. The only constituents reported with excellent analytical methods were BOD₅ and TSS. As expected, the excellent methods approach resulted in less cumulative variability of the normalized interquartile range compared to the standard method and undocumented approaches for both raw wastewater and STE (Figure 3-23). For raw wastewater, the variability was largely due to TSS and BOD₅. This is not surprising as the TSS and BOD₅ analytical test result can vary depending on several factors. TSS is a highly variable parameter greatly affected by the inputs to the waste stream at the time of sampling. In addition, the TSS analytical test is sensitive to the filter used, filter preparation, and the amount of time the sample is allowed to heat and dry. The BOD₅ analytical test can also be sensitive to the dissolved oxygen probe, calibration, and sample preparation. The dissolved oxygen probe must be calibrated using elevation and surrounding temperature. Along with the error that can occur during calibration, the five day wait period is arbitrary. Incomplete oxidation may occur, as well as nitrification which might not be accounted for leading to analytical errors. For STE, high relative variability was also attributed to total phosphorus.

The analytical methods used and documentation of the methods are an important parameter for analyzing the quality of wastewater data. The variability that might occur when analyzing a sample appears to warrant a thorough and careful approach during the analysis of a wastewater sample.

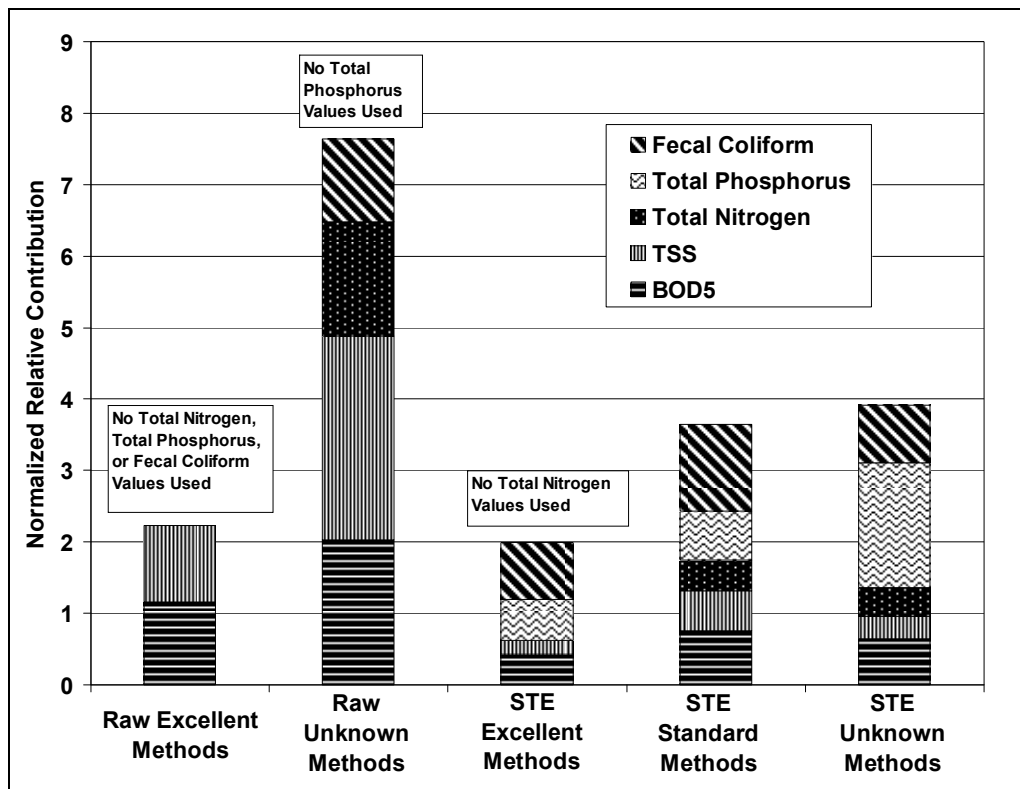


Figure 3-23. Cumulative Normalized Interquartile Range Values for Analytical Methods (single-source domestic only).

Variability in Frequency and Duration of Sampling Similar to the sample type, the duration and frequency of sampling are important during wastewater sampling. Most references stated the number of sampling events, but did not detail the frequency of sampling (i.e., bi-monthly) or the duration of the study (May through September). Attempts were made to couple the reported number of sampling events with the sampling frequency to assess the duration of the study. Unfortunately, there was insufficient data to assess the impact of sample frequency or study duration within the reported values.

In the absence of frequency and duration data, the number of sampling events was used to give an impression of how “well” the waste stream was characterized during the study. The number of sampling events alone does not detail whether the variability within a waste stream will be captured. For example, a study that had twelve sampling events could have had all the samples collected on one day, or samples collected once a month for a year. Although the sampling events could not be directly correlated with frequency or duration, it was assumed that the number of sampling events would provide an impression of how well the waste stream was characterized during the study.

All but six raw wastewater studies were reported with unknown sampling duration and frequencies. Five of these studies reported >12 sampling events and only one study reported 3-12 sampling events. The high variability in the raw wastewater with >12 sampling events is due to the limited data (i.e., one value). The lowest cumulative variability in STE data values came from studies that had over twelve sampling events (Figure 3-24). For STE, the largest contributors to the 3-12 sampling events cumulative interquartile values were total nitrogen and total phosphorus. This may be due to fewer sampling events that capture the specific events that contribute to the most total nitrogen and total phosphorus loads. For example, if laundry

activities contribute the highest total phosphorus loads to the waste stream and laundry is conducted twice a week, sampling less frequently may not have captured the total phosphorus variability in the wastewater.

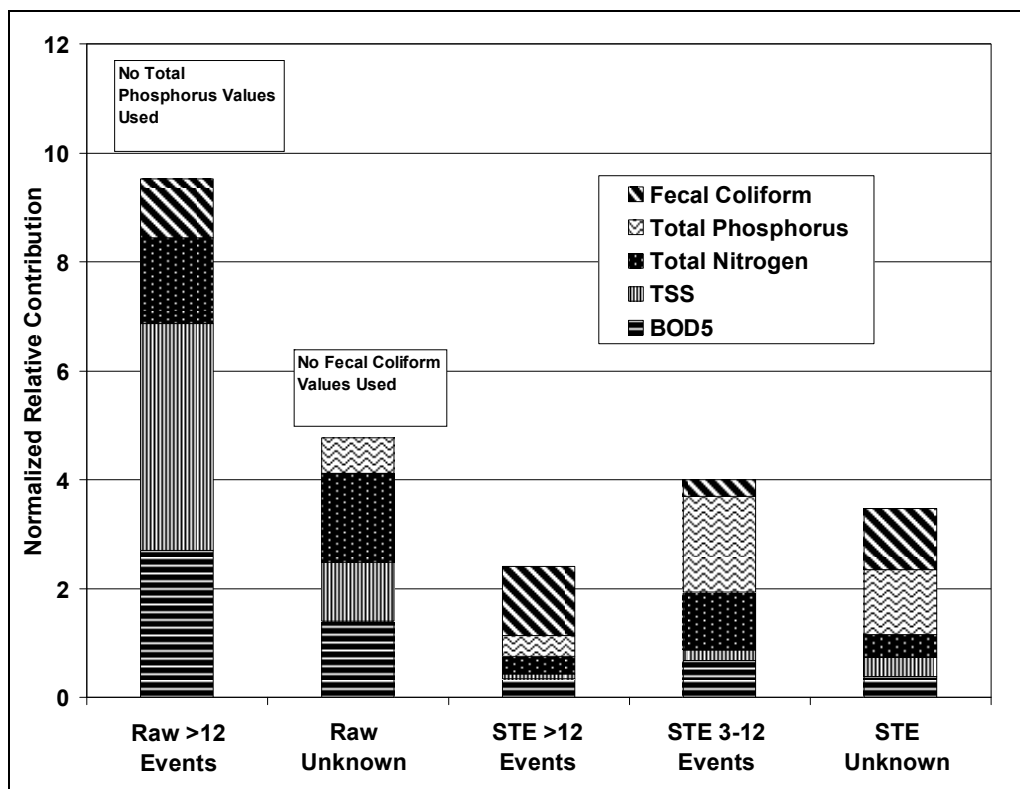


Figure 3-24. Cumulative Normalized Interquartile Range Values for Sampling Events (single-source domestic only).

Summary The data qualifiers related to sample type, analytical method, and sampling event indicate that how a data value was obtained can dictate the data quality. An ideal monitoring program is developed based on the data quality objectives of the individual study. For example, for raw wastewater characterization, frequently collected 24-hr. flow weighted composite samples, carefully analyzed in the laboratory may best meet the data quality objectives. The ideal monitoring program may not be feasible for every wastewater study; however, it is important to understand that the data quality may decrease if careful attention is not paid to these factors.

That is not to say that studies conducted with less rigor do not provide insight into the waste stream composition. Many studies do not have the time or resources to follow the ideal sampling methods. Based on the evaluation of the literature values, the type of sample (grab and composite) had the largest cumulative difference between the subcategories, indicating that careful attention should be paid to selection of composite versus grab sampling to meet the data quality objectives. The number of sampling events had the next largest effect, and the analytical methods employed had the lowest cumulative difference. It is likely that most studies compiled during this literature search, used the same analytical methods for the key parameters reported (e.g., BOD5, TSS, etc.) which may explain the lower cumulative difference in the analytical method employed.

3.4.3 Constituent Comparison

The literature review revealed insight into the range of constituent concentrations that might be found for various waste sources. Historically, the *U.S. EPA Onsite Wastewater Treatment Systems Manual* (2002) and *Small and Decentralized Wastewater Management Systems* (Crites and Tchobanoglous, 1998) have been cited for typical OWS constituent ranges and median values.

The raw wastewater results from this literature study were compared to the data values listed in the two OWS references. The ranges found in this study are similar to the ranges listed in both references (Table 3-16). The only constituent that does not coincide is total phosphorus. This study found the range to be higher than the literature references. This could be from the lack of data values for total phosphorus in raw wastewater as well as when the data were obtained. Only eight data points were found for single-source domestic total phosphorus in raw wastewater. Of the eight data values, six were from one study in 1967, during which time less attention was focused on phosphorus environmental impacts.

Comparison of median values rather than the total range suggest that both the BOD₅ and TSS median values from this study are somewhat higher than the typical values cited in Crites and Tchobanoglous (1998) (Table 3-16). The total nitrogen and total phosphorus median values are also higher for this study while the oil and grease and fecal coliform median concentrations are comparable to the typical values listed.

Table 3-16. Comparison of Constituent Median Values and Ranges for Single-Source Domestic Raw Wastewater.¹

		This Study	U.S. EPA, (2002)	Crites and Tchobanoglous, (1998)
BOD ₅ (mg/L)	Median	343	-	210
	Range	30-1147	155-286	110-400
TSS (mg/L)	Median	293	-	210
	Range	18-2232.6	155-330	100-350
Total nitrogen (mg/L)	Median	63	-	35
	Range	44.1-189	26-75	20-85
Total phosphorus (mg/L)	Median	19	-	7
	Range	13.05-25.8	6-12	4-15
Oil and Grease (mg/L)	Median	73.5	-	90
	Range	16-134	-	50-150
Fecal coliform (cfu/100ml)	Median	4.9×10 ⁵	-	10 ⁴ -10 ⁵
	Range	3.0×10 ⁴ -7.4×10 ⁶	10 ⁶ -10 ⁸	10 ³ -10 ⁷

¹ Range values for This Study encompass all reported values. Range values for U.S. EPA (2002) and Crites and Tchobanoglous (1998) are “typical” ranges.

- not reported

The discrepancy between the median values could be due to the raw wastewater source. This study included only single-source domestic raw wastewater for the listed median and range values. The data values from Crites and Tchobanoglous (1998) are from a variety of sources representative of municipal raw wastewater. A flow rate was also assumed to convert a mass per capita data value to a mass per volume value for the values listed by Crites and Tchobanoglous (1998). The flow rate assumption and multiple source inclusion could explain the differences as presented in Table 3-16.

Median values are not presented in the *U.S. EPA Onsite Wastewater Treatment Systems Manual* (2002). For the reported ranges, an assumed flow rate was used to obtain constituent concentrations, and included municipal data (U.S. EPA, 2002). The median reported values from this study for BOD₅, TSS, total nitrogen and total phosphorus median values are all near or above the upper end of the U.S. EPA manual range (U.S. EPA, 2002).

Similar to the raw wastewater values, the range and median values for single-source domestic STE were also compared to the *U.S. EPA Onsite Wastewater Treatment Systems Manual* (2002) and *Small and Decentralized Wastewater Management Systems* (Crites and Tchobanoglous, 1998). Data from both filtered and unfiltered septic tanks, as well as with and without ground kitchen waste, are presented in Crites and Tchobanoglous (1998). The filtered STE with ground kitchen waste values appeared to be the most similar to the data values reported in this study and were used for comparison. Reported values for unfiltered STE compared to filtered STE and STE with ground kitchen waste compared to STE without ground kitchen waste were higher for BOD₅, TSS, and oil and grease.

As with raw wastewater comparisons, the STE ranges from this study are similar to the ranges reported in the U.S. EPA manual and Crites and Tchobanoglous (1998) (Table 3-17). The TSS median value from this study was almost two times higher and the total phosphorus median value from this study was over a third lower compared to values reported in Crites and Tchobanoglous (1998).

Table 3-17. Comparison of Constituent Median Value and Ranges for Single-Source Domestic STE.

		This Study	U.S. EPA (2002)	Crites and Tchobanoglous, (1998)
BOD ₅ (mg/L)	Median	155.5	-	140
	Range	38.5-861	140-200	100-140
TSS (mg/L)	Median	58	-	30
	Range	22-276	50-100	20-55
Total nitrogen (mg/L)	Median	55.5	-	-
	Range	26-124	40-100	-
Total phosphorus (mg/L)	Median	10	-	16
	Range	3-39.5	5-15	12-20
Oil and Grease (mg/L)	Median	-	-	20
	Range	31 – 35 ^a	70-105	10-20
Fecal coliform (cfu/100ml)	Median	2.2×10 ⁵	-	-
	Range	1.9×10 ³ -1.2×10 ⁸	10 ⁶ -10 ⁸	-

- not reported

^a only three values reported (see Table H-4).

In summary, the median values for both raw wastewater and STE found in this study are slightly higher than the median values reported in the most frequently cited OWS resources (U.S. EPA, 2002; Crites and Tchobanoglous, 1998) with the exception of oil and grease. The ranges for both raw wastewater and STE found in this study were also relatively broader. However, the median values and ranges are comparable and the differences may be due to the compilation and summary of data from several sources (includes municipal and/or multiple waste sources) in both the U.S. EPA (2002) and Crites and Tchobanoglous (1998) which results in a more “averaged” median value and also reduces the range of values.

3.4.4 Information Gaps

While a large amount of data was captured by this literature review, most of the available data were concentrated in a few categories, leaving information gaps in other areas. These information gaps need to be addressed to fully understand both raw wastewater and STE composition.

The largest and most obvious information gap was the limited information for raw wastewater as compared to large amounts of information for STE (Table 3-18). This is probably largely due to the relative ease of collecting STE compared to the more difficult collection methods required for raw wastewater. Most of the OWS research found in the literature review focused on assessing post-septic tank treatment (soil, natural systems and/or engineered treatment units). To determine performance efficiency of post-tank treatment, the STE is analyzed as the source influent to the treatment system being evaluated. The raw wastewater composition is of little value for this type of study. A combination of these factors is assumed to have resulted in fewer data values being reported for raw wastewater than for STE.

Table 3-18. Summary of the Number of Literature Sources on OWS Raw Wastewater and STE Composition.¹

	Raw Wastewater	STE
Single-Source Domestic	31	114
Multiple-Source Domestic	13	17
Food	3	29
Non-Medical	6	53
Medical	0	12

¹ In cases where multiple literature sources were found reporting the same study, only the most recent study was used. Not all studies reported values for each constituent (e.g., BOD5 + TSS + TN, etc.).

Another information gap is the lack of available data for waste sources other than single-source domestic. Proportionally, single-source domestic is the major source of wastewater to existing OWS; however, other OWS applications may pose greater public health and/or environmental risks. The limited data found for commercial systems (non-medical category) show that the constituent concentrations can be much higher in these waste streams. Because commercial waste stream composition can vary greatly between sites, the appropriate approach for the treatment design must be assessed on a case by case basis with pooled data of limited value. This study found little information available regarding diverse commercial systems. Although it would not be feasible to try to characterize every waste stream that will be treated by an OWS, careful consideration of system grouping in further investigations might lead to a better understanding of the expected waste strength from a broader range of sources.

It is expected that more information is known for raw wastewater and commercial systems than found in the literature, but this information is likely retained by individuals through personal experience rather than documented in the literature and publicly available. To capture this information, over 50 individuals within the onsite wastewater industry were contacted. In addition, a broadcast solicitation was made through the U.S. EPA Decentralized Listserver for any available unpublished raw wastewater data. From these requests, only three individuals provided raw wastewater data that was not obtained within the literature. Only one of the three

data sets (from the La Pine National Demonstration Project) pertained to single sources with the other data sets for either cluster systems or municipal raw wastewater. The data set applicable to single-source raw wastewater was collected from four single-source domestic locations after a grinder pump, monthly as a grab sample from within a 500-gallon tank. The waste composition was assumed to not be representative of true raw wastewater (holding time within the 500-gallon tank), however data values were within reported raw wastewater and STE ranges. Two additional individuals provided general expected ranges, but no information regarding sample collection and analysis for these was provided. Finally, two additional individuals provided information on samples collected within the first chamber of the septic tank, with the caveat that the information was of uncertain value due to sample collection methods.

Results from this literature review found that most references focused on a small select group of constituents: BOD₅, TSS, and sometimes either total phosphorus or a form of nitrogen. This is not without merit as the key OWS design parameters are often BOD₅, TSS and nitrogen. However, additional insight may be gained if the waste stream is more completely characterized, as engineers and decision makers are often faced with balancing a variety of desired outcomes or concerns (system may be designed for BOD removal, but total phosphorus loads to nearby surface waters may also be a concern).

Finally, little has been done to characterize the microbial community or the presence of trace organic constituents in OWS raw wastewater and septic tank effluent. Characterization of the microbial community, including indicator organisms and pathogens, is essential to understanding the impact microorganisms may have on humans as well as the environment. The potential adverse effects to the environment and public health from the production, use and disposal of numerous synthetic and natural chemicals used in industry, agriculture, medical treatment, and common household conveniences makes characterization of these trace organic constituents critical to our understanding of their occurrence in OWS raw wastewater and septic tank effluent.

Because the waste stream characteristics can vary within and between source type, this variability makes it difficult to report a range or median value that will truly capture what could be expected from a waste source. This study recorded as many data values and different sources as possible to capture the variability within the waste stream. While some values could be considered outliers that increased the range of values, comparison of information from descriptive statistics, CFDs and the interquartile range enable each data user to identify the key parameters of interest to them and assess the possible constituent concentrations.

CHAPTER 4.0

SUMMARY AND CONCLUSIONS

This study focused on a literature review to assess the current status of knowledge of the composition of waste streams from single-source OWS. The literature search specifically targeted data values for raw wastewater and STE from individual systems (excluding cluster systems and municipal wastewater). Information obtained was evaluated using CFDs to compare individual constituent concentrations in various specific waste streams and by using data qualifiers to enable sorting of the data to assess parameters that might affect single-source waste stream composition. Data qualifiers were used to investigate variations in individual constituents. The data qualifiers used were: study methods, frequency and duration of sampling, date of study, geography, and literature source. Cumulative normalized bar graphs were also used to demonstrate waste stream variation by waste source, region, season, and decade. The variability within a data set was represented by the interquartile range for each constituent and calculating a cumulative variability for the data qualifiers. The sampling methods examined included type of sample used, analytical methods, and sample frequency.

To supplement information on the single-source OWS composition, the prevalence of various single-source OWS currently installed and in operation were assessed. Each state agency responsible for OWS regulation was contacted. Of all the responding states, only Florida, New Mexico, and North Carolina had databases useful for determining the prevalence of systems. Based on the limited state and county available data, queries of the U.S. Census were conducted. Selected demographics to capture differences in lifestyle habits that could affect raw wastewater composition were assessed including: over the age of 65, location (urban vs. rural), new construction, poverty, and ethnicity.

The following conclusions have been made based on the results from this study:

- ◆ Approximately 150 literature sources were obtained providing numerous individual raw wastewater and STE constituents values from a variety of waste sources. Relative to STE values, there was limited information for OWS raw wastewater. The most frequently reported constituent values in either raw wastewater or STE were for BOD₅ and TSS. Domestic sources are generally well characterized compared to the diverse variety of other (non single-family residential) sources. Information was obtained for other sources including: multi-family residential, restaurants, schools, offices, rest areas, correctional facilities, nursing homes, a veterinary clinic, and a RV dump. Of all literature sources reviewed, only 16 studies provided any information related to septic tank configuration and sizing.
- ◆ A wide array of microorganisms can be found in wastewater, but little has been done to characterize the microbial community of OWS raw wastewater from single sources. Pathogens have been identified in wastewater on numerous occasions, but the frequency of occurrence and their fate is not well understood.

- ◆ Difficulties in quantifying trace organic contaminants within complex OWS matrices have limited the results to date. Results from the few studies that have focused on characterization of STE suggest that organic contaminants occur frequently in variable concentrations that can exceed 1,000 µg/L.
- ◆ The wastewater source was the largest factor affecting differences within raw wastewater or STE composition. The raw wastewater non-medical sources had the highest BOD₅ and TSS concentrations. There was insufficient total nitrogen or total phosphorus data from difference sources to compare the constituent concentrations within raw wastewater. The highest BOD₅ and TSS concentrations in STE were from food sources. Non-medical STE sources had the highest total nitrogen and total phosphorus concentrations. While comparisons within STE from different sources are made, complete data for each constituent by each source was not available.
- ◆ Evaluation of the data using qualifiers revealed differences in single-source domestic raw wastewater and STE due to regional variations, the year of the study, and methods used.
 - Regionally the largest difference was between the Midwest and West with a higher contribution of total nitrogen and total phosphorus in the West.
 - The constituents appeared to vary over the last thirty years. Both BOD₅ and TSS differences over time may actually be a function of the region. It is unclear if the region has affected the year or the year affected the region. Total nitrogen concentrations appear to have declined between the 1970s and the 1990s followed by an increase in 2000 to the present. The total phosphorus concentration decreased between the 1970s and the 1990s and has remained relatively low through the present.
 - The study methods, including the sample type, analytical method, sampling frequency and duration, must be considered and will impact the reported data quality. While numerous raw wastewater and STE constituents values were found in the literature, most sources incompletely described the monitoring program making assessment of data quality difficult.
 - No trend in the reported data was observed based on the literature source, because nearly 90% of all reported literature values are from similar sources (i.e., conference proceedings and/or project reports).
- ◆ Compared to the most frequently cited OWS resources (U.S. EPA, 2002; Crites and Tchobanoglous, 1998), the median values for both raw wastewater and STE found in this study are slightly higher and the range of values was relatively broader. However, the median values and ranges are comparable.
- ◆ Based on the results obtained from three state and one county OWS permit databases, domestic (residential) sources are the most prevalent (at a minimum of approximately >90% of OWS within a state). A diverse assortment of non-residential sources was identified that utilize OWS making comparison difficult. After combining the diverse wastewater sources into four groupings with similar characteristics the following trend in prevalence was observed: domestic sources >> non-medical sources > food sources > medical sources.

- ◆ Due to the lack of information obtained from individual states on the prevalence of OWS, information was gathered from the U.S. Census Bureau. Data from the AHS (2001) indicates that 21.0% of all households are served by OWS. Regionally, in the Northeast 21.3% of the total households are served by OWS, 19.9% in the Midwest, 26.5% in the South, and 13.0% of the total households in the West are served by OWS.
- ◆ Over the last 35 years, the percentage of households utilizing OWS nationwide has decreased from a high of 28.4% in 1973 to a low of 20.5% in 2003. A similar trend is seen for new construction of housing units (defined as less than four years old) served by OWS from a high of 33.8% in 1973 to a low of 24.9% in 2003.
- ◆ Based on the demographics assessed in this study, there appears to be three broad, but distinct regional locations that encompass the observed differences in demographics:
 - South
 - Midwest and Northeast
 - West

While a large amount of data was captured by this literature review, most of the available data were concentrated in a few categories, leaving information gaps in other areas. These information gaps include:

- ◆ Limited information is readily available on OWS prevalence and type. Although information was obtained from available electronic databases and the AHS survey, accurate information on the prevalence and type of OWS is “lost” when databases are not accessible.
- ◆ Limited information for raw wastewater was found compared to STE. Efforts to capture information retained by individuals through personal experience rather than documented in the literature and publicly available, provided little additional information.
- ◆ Limited information was available for waste sources other than single-source domestic. Proportionally, single-source domestic is the major source of wastewater to existing OWS; however, other OWS applications may pose greater public health and/or environmental risks.
- ◆ The greatest amount of information found was for BOD₅ and TSS. While BOD₅ and TSS are key design parameters, engineers and decision makers are often faced with balancing a variety of desired outcomes or concerns and more completely characterized (e.g., BOD₅ + TSS + total solids + alkalinity + total nitrogen + total phosphorus + fecal coliform) waste streams would provide additional insight useful for OWS designs and decisions.
- ◆ Limited information was available on the characterization of the microbial community or the trace organic constituents in raw wastewater and septic tank effluent.

The overall goal of this research project is to characterize the extent of conventional constituents, microbial constituents, and organic wastewater contaminants in single-source OWS raw wastewater and primary treated effluent (i.e., STE) to aid OWS design and management. While this report targets the first project objective, to determine the current state of knowledge and identify gaps in the knowledge of single-source OWS raw wastewater, the information presented here will be used to guide future project monitoring and assessment of modern raw wastewater waste streams.

APPENDIX A

AMERICAN HOUSING SURVEY METHODS

The following information was taken directly from Appendix B of the *American Housing Survey for the United States: 2003* (U.S. Census Bureau 2004).

A.1 Sample Size

The 2003 national data are from a sample of housing units interviewed between late-May and mid-September 2003. The same basic sample of housing units is interviewed every 2 years until a new sample is selected. The U.S. Census Bureau updated the sample by adding newly constructed housing units and units discovered through coverage improvement efforts. For the 2003 American Housing Survey-National (AHS-N), approximately 63,300 sample housing units were selected for interview. About 2,250 of these units were found to be ineligible because the unit no longer existed or because the units did not meet the AHS-N definition of a housing unit.

Of the 61,050 eligible sample units, about 5,650 were classified (both occupied and vacant housing units), as “Type A” noninterviews because (a) no one was at home after repeated visits, (b) the respondent refused to be interviewed, or (c) the interviewer was unable to find the unit. This classification produced an unweighted overall response rate of 91 percent. The weighted overall response rate was 92 percent.

A.2 Sample Selection

The Census Bureau has interviewed the current sample of housing units since 1985. First, the United States was divided into areas made up of counties or groups of counties and independent cities known as primary sampling units (PSUs). A sample of these PSUs was selected. Then a sample of housing units was selected within these PSUs.

A.2.1 Selection of Sample Areas

The sample for AHS is spread over 394 PSUs. These PSUs cover 878 counties and independent cities with coverage in all 50 states and the District of Columbia.

If there were over 100,000 housing units in a PSU at the time of selection, the PSU is known as a self-representing PSU because it was removed from the probability sampling operation. It was in sample with certainty. The sample from the PSU represents only that PSU. There are 170 self-representing PSUs.

The U.S. Census Bureau grouped the remaining PSUs and selected one PSU per group, proportional to the number of housing units in the PSU, to represent all PSUs in the group. These selected PSUs are referred to as non self representing PSUs. The sample non self-representing PSUs for AHS are a subsample of the Current Population Survey’s (CPS) sample areas based on the 1980 census.

A.2.2 Selection of Sample Housing Units

The AHS sample consists of the following types of units in the sampled PSUs:

- ◆ housing units selected from the 1980 census
- ◆ new construction in areas requiring building permits
- ◆ housing units missed in the 1980 census
- ◆ other housing units added since the 1980 census

A.2.3 Housing Units Selected from the 1980 Census

The U.S. Census Bureau picked a systematic sample so every unit had a 1 in 2,148 chance of being included in the AHS. In areas where addresses are complete (at least 96% of units having a house number and street name) and permits are required for new construction, housing units receiving 1980 census long-form questionnaires were sorted by the following items:

- ◆ PSU
- ◆ central city, urbanized area, urban outside urbanized area, rural
- ◆ owner, renter, vacant for rent, vacant for sale, other types of vacants
- ◆ number of rooms
- ◆ value of home or gross rent
- ◆ manufactured/mobile home or not a mobile home

In areas where addresses are not complete or permits are not required for new construction, land areas were sorted using a formula incorporating the following items:

- ◆ PSU
- ◆ central city, urbanized area, urban outside urbanized area, rural
- ◆ median value of home
- ◆ number of children under 6 years old
- ◆ number of elderly people
- ◆ number of owner-occupied homes
- ◆ number of manufactured/mobile homes
- ◆ number of homes lacking some plumbing
- ◆ number of owner-occupied homes whose value is below \$45,000
- ◆ number of renter-occupied homes with rent below \$200
- ◆ number of Black and Hispanic people
- ◆ number of 1-room homes

A.2.4 New Construction in Areas Requiring Building Permits

In areas that require building permits for new construction, the Census Bureau selected a sample of permits. These permits do not cover manufactured/mobile homes or conversion of older buildings to residential use.

A.2.5 Housing Units Missed in the 1980 Census

The Census Bureau conducted a special study that identified units at addresses missed or inadequately defined in the 1980 census. A sample of these identified units was selected.

A.2.6 Housing Units Added Since the 1980 Census

If extra units are added in buildings or manufactured/mobile home parks where AHS already has sample units, a sample of these extra units was selected. To find when whole buildings are built (in addition to building permits mentioned above) or are converted from nonresidential to residential use, the Census Bureau listed all residential buildings in a sample of areas around the country, found any additional buildings, and selected a sample of their units.

A.3 Supplemental Metropolitan Sample

In 2003, the Census Bureau reinstated units in six metropolitan areas. The data for these areas are based on AHS National sample because the AHS-MS sample in these six areas was dropped to reduce costs. These metropolitan areas are:

- ◆ Chicago, IL
- ◆ Detroit, MI
- ◆ New York-Nassau-Suffolk-Orange, NY
- ◆ Northern New Jersey
- ◆ Los Angeles-Long Beach, CA
- ◆ Philadelphia, PA-NJ

Most of these metropolitan areas are consistent with the 1993 Office of Management and Budget (OMB) definitions of the metropolitan statistical area (MSA), consolidated metropolitan statistical area (CMSA), or primary metropolitan statistical area (PMSA) with the following exceptions:

- ◆ Chicago, IL, does not include DeKalb County from the 1993 OMB definition for the Chicago, IL PMSA.
- ◆ Detroit, MI, includes Livingston County in addition to the 1993 OMB definition of the Detroit, MI PMSA.
- ◆ New York-Nassau-Suffolk-Orange, NY, does not include Pike county, PA, from the 1993 OMB definition for the New York-Nassau-Suffolk-Orange, NY-PA PMSAs.
- ◆ Northern New Jersey does not include Warren County, PA, from the 1993 OMB definition for Newark NJ PMSA.
- ◆ Philadelphia, PA-NJ, does not include Salem County, NJ, from the 1993 OMB definition of the Philadelphia, PA-NJPMSA.

In order to provide more reliable sample estimates for the six metropolitan areas, the Census Bureau used sample cases from the basic sample, along with an extra sample that had been selected for possible sample supplementation. The extra sample is referred to as the supplemental sample. In 1987 and 1991, some of this sample was used for rural supplementation. However, most of the supplemental sample was interviewed for the first time in 1995. Table A-1 provides the size of the supplemental sample added in each of the six metropolitan areas.

Table A-1. 2003 Supplemental Sample Size for Each of the Six AHS-National-Based Metropolitan Areas.

Metropolitan Area	Supplemental sample size
Chicago, IL	1,818
Detroit, MI	1,115
Los Angeles-Long Beach, CA	2,041
New York-Nassau-Suffolk-Orange, NY	137
Northern New Jersey	112
Philadelphia, PA-NJ	1,209

In all of the metropolitan areas except northern New Jersey and New York, the supplemental sample units included units selected from the 1980 census and any new construction since the 1980 census. In northern New Jersey and New York very little supplemental sample was needed. Only 1980 census renters in urban areas in a few counties were added to the sample.

The Census Bureau used all of the 2003 AHS-National basic and supplemental sample for the following areas:

- ◆ Chicago
- ◆ Detroit
- ◆ Northern New Jersey
- ◆ Philadelphia

In Los Angeles, all of the AHS-National sample from the urbanized areas of this MS, and only the supplemental sample from urban areas outside urbanized areas and from rural areas was used. This was done for confidentiality reasons.

In New York, the Census Bureau used different samples for the user file and the publication. For the publication, the AHS-National basic and supplemental sample in all areas was used. For the user file, the AHS-National basic and supplemental sample, after excluding the urbanized area cases in Orange County, was used. This was done for confidentiality reasons.

Table A-2 summarizes the interview activity for the six AHS-National metropolitan areas. The table provides the response rate, number of eligible units (comprised of completed interviews and non interviews), and the number of units visited but ineligible for interview.

Table A-2. Interview Activity for Each of the Six 2003 AHS-national-based Metropolitan Areas.

Metropolitan area	Unweight- ed response rate ¹ (%)	Weighted response rate ² (%)	Eligible units			Ineligible units ⁴
			Total	Inter- viewed	Not inter- viewed ³	
2003 AHS National total for the six listed MSAs	88	90	14,471	12,803	1,668	485
Chicago, IL	88	90	3,227	2,854	373	114
Detroit, MI	88	89	1,957	1,725	232	44
Los Angeles-Long Beach, CA	90	91	3,489	3,142	347	83
New York-Nassau- Suffolk-Orange, NY	90	91	2,369	2,143	226	112
Northern New Jersey	89	90	1,326	1,174	152	46
Philadelphia, PA-NJ	84	86	2,103	1,765	338	86

¹ The unweighted response rate is computed by dividing the unweighted number of interviews by the unweighted total number of cases eligible for interview and multiplying by 100.

² The weighted response rate is computed by dividing the weighted number of interviews by the weighted total number of cases eligible for interview and multiplying by 100.

³ Sample units were visited, but occupants were not at home after repeated visits or were unavailable for some other reasons.

⁴ Sample units were visited but did not provide information relevant to the housing inventory. This category includes sample units that were found not to be in the sampling frame.

A.4 Estimation for AHS-National

Each housing unit in the AHS sample represents itself and over 2,000 other units. The exact number it represents is its “weight.” The weight was calculated in five steps. The purpose of these steps is to minimize both sampling errors and errors from incomplete data. The result of the steps is also to force consistency with some major categories of data in other Census Bureau surveys. Therefore, figures on these categories do not actually depend on the AHS sample, but on the other surveys.

In 2003, the weighting procedures were changed for this publication by switching independent estimates from 1990 census-based to 2000 census-based in the various steps of the weighting. In addition, the Census Bureau switched the definition of race from single race-alone categories to multi-race categories grouped together with race-alone categories. (Refer to topic Race in Appendix C of the U.S. Census Bureau American Housing Survey for the United States: 2003 for more details on race). This change affects steps (3) and (5).

1. Basic weight. The Census Bureau assigned each unit a weight to reflect its probability of selection. With rare exceptions, this weight is 2,148.

2. Noninterview adjustment. An adjustment was made for refusals and occupied units where no one was home. The calculations for this adjustment do not include units the Census Bureau could not locate. The earlier weight was multiplied by the following factor:

$$\frac{\text{Interviewed units} + \text{Units not interviewed}}{\text{Interviewed units}}$$

It is assumed the units missed are similar in some ways to the units interviewed for AHS.

This adjustment is done separately for groups defined by cross-classifying the following data items if prior year data for the indicated items is available:

- ◆ four census regions
- ◆ 1990 Central city, suburb, or nonmetropolitan
- ◆ 1990 Urban or rural
- ◆ manufactured/mobile home or not a manufactured/mobile home
- ◆ owner/for sale or renter/for rent
- ◆ number of units in structure*
- ◆ number of rooms*
- ◆ occupied, vacant year round, or seasonal/migratory vacant*

(*If known from a previous survey; otherwise, the Census Bureau substituted whether or not units were drawn from building permits for these items.)

For seasonal/migratory vacants and year-round vacants other than those for rent or for sale, units were cross-classified only by census region and 1990 central city/suburb/nonmetropolitan.

3. PSU adjustment. The Census Bureau adjusted for differences that existed in 1990 between the number of 1990 census housing units estimated from the AHS sample of nonself-representing (NSR) PSUs and the 1990 census counts outside the self-representing PSUs. The earlier weight was multiplied by the following factor:

1990 census housing units in all areas that could have been chosen as nonself-representing PSUs

1990 census housing units estimated from the AHS sample of nonself-representing PSUs

This adjustment is done separately for groups defined by cross-classifying:

- ◆ four census regions
- ◆ owner, renter, or vacant
- ◆ 1990 Central city, suburb, or nonmetropolitan
- ◆ 1990 Urban or rural
- ◆ hispanic or non-Hispanic householder (only in South and West regions)
- ◆ black alone or in combination with other races, or non-Black householder (only in South region)

4. New construction adjustment. The Census Bureau adjusted for known deficiencies in sampling new construction by multiplying the earlier weight by the following factor:

Independent estimate
AHS sample estimate

This adjustment is done separately for groups defined by cross-classifying:

- ◆ four census regions
- ◆ mobile home or not a mobile home
- ◆ number of units in structure
- ◆ year built (pre-1980 and 5-year categories after 1980 as shown in the publication)

Independent estimates are based on the Census Bureau's Survey of Construction and Manufactured Homes Survey. Note that final AHS figures for the categories above are not really based on the AHS sample findings, but on the independent sources.

5. Demographic adjustment. Comparability among the surveys was ensured by multiplying the earlier weight by the following factor:

$$\frac{\text{Independent estimate}}{\text{AHS sample estimate}}$$

This adjustment is done in two steps for occupied units. First, the factors were computed and applied for the Hispanic or non-Hispanic groups defined by cross classifying:

- ◆ four census regions
- ◆ owner or renter
- ◆ hispanic or non-Hispanic householder
- ◆ husband-wife, other male householder, or other female householder
- ◆ age of householder

Next, the demographic adjustment is repeated with the same cells, except classified by the Black alone or in combination with other races, or non-Black groups, rather than the Hispanic or non-Hispanic groups.

Vacant for sale, vacant for rent, other year-round vacant and seasonal/migratory vacant units were cross-classified only by the four census regions and 1990 central city, suburb, or nonmetropolitan.

The percentage of occupied and vacant units was based on the AHS itself. The distribution within occupied and vacant units is from the Census Bureau's Current Population Survey for occupied units, and from the Housing Vacancy Survey for vacant units. The grand total number of all housing units in the United States is based on the 2000 census adjusted to account for new and lost units. Note that final AHS figures for the categories above are not really based on the AHS sample findings, but on the independent sources.

A.4.1 Repetitions

The new construction and demographic adjustments were repeated to help match both sets of independent estimates simultaneously. These adjustments were repeated until every cell's factor is between 0.98 and 1.02 or the change in each factor from one repetition to the next is fewer than 0.015.

A.4.2 Small Cells

In each step of weighting, many items were cross-classified; so some cells may have few cases. When a cell is too small (fewer than 30 cases for the noninterview adjustment or fewer than 50 cases for the demographic adjustment) or the adjustment factor is too extreme (greater than 1.5 for the noninterview adjustment or outside a range of 0.5 to 2.0 for the demographic adjustment), the Census Bureau combined the cell with one or more other cells that are similar in most respects. Cells for the PSU adjustment or the new construction adjustment were not combined.

A.4.3 Estimation for AHS-National Metropolitan Areas

The sample housing units were weighted according to a onstage ratio estimation procedure. In 2003, the weighting procedures were changed for this publication by switching from 1980 census-based geography to 1990 census-based geography, affecting only step (2).

In addition, the independent estimates used in the weighting switched from 1990 census-based to 2000 census based in only step (3) of the weighting.

1. Basic weight. The basic weight is the inverse of the probability of selection. The basic weight varies for each metropolitan area depending on the size of the supplemental sample.

2. Type A noninterview adjustment. Before implementation of the ratio estimation procedure, the basic weight for each interviewed sample housing unit was adjusted to account for Type A non-interviews. Type A non-interviews are sample units for which

- a. occupants were not home or
- b. occupants refused to be interviewed or
- c. occupants were unavailable for some other reason

When prior year AHS-National or 1980 census data were available, the Census Bureau used this information to determine the noninterview adjustment cell. The cells include the following characteristics:

- ◆ tenure
- ◆ 1990 geography
- ◆ units in structure
- ◆ number of rooms
- ◆ value

When previous data are not available, the Census Bureau computed adjustment factors using geography and tenure.

Within a given cell, the Type A noninterview adjustment factor was equal to the following ratio:

$$\frac{\text{Weighted count of interviewed housing units} + \text{Weighted count of Type A noninterviewed housing units}}{\text{Weighted count of interviewed housing units}}$$

3. Independent total housing unit ratio estimation. For the ratio estimation procedure described below, each metropolitan area was subdivided into geographic areas consisting of individual counties or a combination of counties.

The ratio estimation procedure reduced the sampling error for most statistics below what would have been obtained by simply weighting the results of the sample by the inverse of the probability of selection. Since the housing population of the sample differed somewhat by chance from the metropolitan area as a whole, one can expect that the sample housing population, or different portions of it, is brought into agreement with known good estimates of the metropolitan area housing population.

The Census Bureau applied the following ratio estimation procedure in all the areas:

$$\frac{\text{Independent estimate of the total housing inventory for the} \\ \text{corresponding geographic subdivision of the metropolitan area}}{\text{Sample estimate of the total housing inventory for the corresponding} \\ \text{geographic subdivision of the metropolitan area}}$$

The numerator of this ratio was determined by making adjustments to the 2000 census data to account for residential new construction as well as losses to the housing inventory. These estimates were generated at the county level and combined to form geographic subdivisions. For a more detailed description of the determination of these numbers, refer to a description of a similar process at the state level in the *Current Population Report*, Series P25-1123. The denominator was obtained using the existing weight of AHS sample units (that is, the product of the basic weight and the weighting factors).

The computed ratio estimation factor was then applied to all appropriate housing units in the corresponding geographic area of each metropolitan area, and the resulting product was used as the final weight for tabulation purposes.

APPENDIX B

OWS PREVALENCE DATA LISTINGS

B.1 State and Count Database Listings

Table B-1. Complete List of Florida OWS Records Reviewed for this Study (permit records from 1990 to 2006).

	Number of Systems	Percent of all Systems	Percent of Non-Residential Systems	Percent of Known Non-Residential Systems
Multi-family Residential	444954	88.3785%		
Single-family Residential	35880	7.1266%		
Unknown	524	0.1041%	2.3237%	
Office	4291	0.8523%	19.0288%	19.4815%
Mobile Home/RV	4064	0.8072%	18.0222%	18.4509%
Warehouse	1924	0.3822%	8.5322%	8.7351%
Church	1348	0.2677%	5.9778%	6.1200%
Store/Shop	1260	0.2503%	5.5876%	5.7205%
Pool	1011	0.2008%	4.4834%	4.5900%
Garage	878	0.1744%	3.8936%	3.9862%
Restaurant	756	0.1502%	3.3525%	3.4323%
Park	595	0.1182%	2.6386%	2.7014%
School	554	0.1100%	2.4568%	2.5152%
Barn	552	0.1096%	2.4479%	2.5061%
Commercial	496	0.0985%	2.1996%	2.2519%
Auto Repair	420	0.0834%	1.8625%	1.9068%
Misc	347	0.0689%	1.5388%	1.5754%
Cabin/Camp	341	0.0677%	1.5122%	1.5482%
Accessory	322	0.0640%	1.4279%	1.4619%
Factory	321	0.0638%	1.4235%	1.4574%
Food Outlet	271	0.0538%	1.2018%	1.2304%
Nursing Home	236	0.0469%	1.0466%	1.0715%
Hotel	208	0.0413%	0.9224%	0.9443%
Vet/Animal Shelter	204	0.0405%	0.9047%	0.9262%
Bar	176	0.0350%	0.7805%	0.7991%
Doctor/Dentist	172	0.0342%	0.7627%	0.7809%
Club House/Country Club	146	0.0290%	0.6475%	0.6629%
Institution	144	0.0286%	0.6386%	0.6538%
Barber/Salon	143	0.0284%	0.6341%	0.6492%
Shed	96	0.0191%	0.4257%	0.4358%
Airplane Terminal/Bus Station	77	0.0153%	0.3415%	0.3496%
Stadium	77	0.0153%	0.3415%	0.3496%
Storage	76	0.0151%	0.3370%	0.3450%
Boarding School	59	0.0117%	0.2616%	0.2679%
Child Care	58	0.0115%	0.2572%	0.2633%
Guest House	51	0.0101%	0.2262%	0.2315%
Detached Garage	50	0.0099%	0.2217%	0.2270%
Theater	45	0.0089%	0.1996%	0.2043%
Gas Station	32	0.0064%	0.1419%	0.1453%
Business	23	0.0046%	0.1020%	0.1044%
Conv. Store	23	0.0046%	0.1020%	0.1044%
Fire Station	23	0.0046%	0.1020%	0.1044%
Apartment	22	0.0044%	0.0976%	0.0999%
Barracks	21	0.0042%	0.0931%	0.0953%
Landscape/Nursery	21	0.0042%	0.0931%	0.0953%

**Table B-1. Complete List of Florida OWS Records Reviewed for this Study (permit records from 1990 to 2006)
(continued).**

	Number of Systems	Percent of all Systems	Percent of Non- Residential Systems	Percent of Known Non-Residential Systems
Restroom	14	0.0028%	0.0621%	0.0636%
Bathhouse	13	0.0026%	0.0576%	0.0590%
Group Home	13	0.0026%	0.0576%	0.0590%
Golf Course	10	0.0020%	0.0443%	0.0454%
Hospital	9	0.0018%	0.0399%	0.0409%
Funeral Home	8	0.0016%	0.0355%	0.0363%
Maintenance Bldg	8	0.0016%	0.0355%	0.0363%
Adult Living/Care	7	0.0014%	0.0310%	0.0318%
Stable	7	0.0014%	0.0310%	0.0318%
Concrete Business	7	0.0014%	0.0310%	0.0318%
Condo	7	0.0014%	0.0310%	0.0318%
Game Room	6	0.0012%	0.0266%	0.0272%
Laundry Fac.	6	0.0012%	0.0266%	0.0272%
Toll Plaza	6	0.0012%	0.0266%	0.0272%
Bowling Alley	5	0.0010%	0.0222%	0.0227%
Concession Stand	5	0.0010%	0.0222%	0.0227%
Administration	4	0.0008%	0.0177%	0.0182%
Dairy	4	0.0008%	0.0177%	0.0182%
Print Shop	4	0.0008%	0.0177%	0.0182%
Bed and Breakfast	3	0.0006%	0.0133%	0.0136%
Car Wash	3	0.0006%	0.0133%	0.0136%
Nudist Colony	3	0.0006%	0.0133%	0.0136%
Assisted Living	2	0.0004%	0.0089%	0.0091%
Bakery	2	0.0004%	0.0089%	0.0091%
Grocery Store	1	0.0002%	0.0044%	0.0045%
Gun Range	1	0.0002%	0.0044%	0.0045%
Total	503464			
Total Non-Residential	22550			
Total Residential	480914			
Total Known Non- residential	22026			

Note, some database entries dated back to 1920, but 99.5% of the entries were from 1990-2006.

Table B-2. Complete List of North Carolina OWS Records Reviewed for this Study (permit records from 1982 to present).

Source Type	Number of Systems	Percent of All Systems	Percent of Non-Residential Systems	Percent of Known Non-Residential Systems
Unknown	125	25.00%	27.23%	-
School	78	15.60%	16.99%	23.35%
Residential	41	8.20%	8.93%	-
Restaurant	29	5.80%	6.32%	8.68%
Condo	20	4.00%	4.36%	5.99%
Car wash	15	3.00%	3.27%	4.49%
Rest Home	15	3.00%	3.27%	4.49%
Apartment	13	2.60%	2.83%	3.89%
Mobile Home Park	11	2.20%	2.40%	3.29%
Furniture Co	10	2.00%	2.18%	2.99%
Campground	9	1.80%	1.96%	2.69%
Park	9	1.80%	1.96%	2.69%
Golf Course	8	1.60%	1.74%	2.40%
Church	7	1.40%	1.53%	2.10%
Motel	7	1.40%	1.53%	2.10%
Office	6	1.20%	1.31%	1.80%
College	5	1.00%	1.09%	1.50%
Medical	5	1.00%	1.09%	1.50%
Airport	4	0.80%	0.87%	1.20%
Grocery	4	0.80%	0.87%	1.20%
Marina	4	0.80%	0.87%	1.20%
Mill	4	0.80%	0.87%	1.20%
Conference Center	3	0.60%	0.65%	0.90%
Lab	3	0.60%	0.65%	0.90%
Manufacturing	3	0.60%	0.65%	0.90%
Research Center	3	0.60%	0.65%	0.90%
Billiard Parlor	2	0.40%	0.44%	0.60%
Cabin	2	0.40%	0.44%	0.60%
Car Dealership	2	0.40%	0.44%	0.60%
Clubhouse	2	0.40%	0.44%	0.60%
Day care Center	2	0.40%	0.44%	0.60%
Factory	2	0.40%	0.44%	0.60%
Fire Dept	2	0.40%	0.44%	0.60%
Flea Market	2	0.40%	0.44%	0.60%
Funeral Home	2	0.40%	0.44%	0.60%
Hatchery	2	0.40%	0.44%	0.60%
Maintenance shop	2	0.40%	0.44%	0.60%
Military	2	0.40%	0.44%	0.60%
Nursing Home	2	0.40%	0.44%	0.60%
Plywood Plant	2	0.40%	0.44%	0.60%
Recreation Area	2	0.40%	0.44%	0.60%
Retail	2	0.40%	0.44%	0.60%
Retreat Center	2	0.40%	0.44%	0.60%
Saddle Club	2	0.40%	0.44%	0.60%
Bar	1	0.20%	0.22%	0.30%
Boat Dock	1	0.20%	0.22%	0.30%
Community Center	1	0.20%	0.22%	0.30%
Construction Co	1	0.20%	0.22%	0.30%

**Table B-2. Complete List of North Carolina OWS Records Reviewed for this Study
(permit records from 1982 to present) (continued).**

Source Type	Number of Systems	Percent of All Systems	Percent of Non-Residential Systems	Percent of Known Non-Residential Systems
Country Club	1	0.20%	0.22%	0.30%
Dairy	1	0.20%	0.22%	0.30%
Distributor	1	0.20%	0.22%	0.30%
Electric Corp	1	0.20%	0.22%	0.30%
Farmers Market	1	0.20%	0.22%	0.30%
Fishing Co	1	0.20%	0.22%	0.30%
Gas Station	1	0.20%	0.22%	0.30%
Government	1	0.20%	0.22%	0.30%
Hydroelectric Plant	1	0.20%	0.22%	0.30%
Industrial Park	1	0.20%	0.22%	0.30%
Landfill	1	0.20%	0.22%	0.30%
Livestock Market	1	0.20%	0.22%	0.30%
Meat Processing Plant	1	0.20%	0.22%	0.30%
Mechanic	1	0.20%	0.22%	0.30%
Metal shop	1	0.20%	0.22%	0.30%
Museum	1	0.20%	0.22%	0.30%
Police	1	0.20%	0.22%	0.30%
Public Beach	1	0.20%	0.22%	0.30%
Rest area	1	0.20%	0.22%	0.30%
Total	500			
Total Non-Residential	459			
Total Known Non-Residential	334			

B.2 U.S. Census Data Listings

Table B-3. American Housing Survey (AHS) Summary of OWS.

Total	AHS (year)		
	1999	2001	2003
Occupied Housing Units	102,803,000	105,435,000	105,842,000
Households Served by OWS	22,753,000	22,194,000	21,697,000
Percent of Households Served by OWS	22.13%	21.05%	20.50%

Table B-4. 1990 U.S. Census Information Regarding Total Housing Units with OWS per State.¹

State	EPA Region	Total Housing Units	Total Housing Units w/OWS	% of Total Housing Units w/OWS
Illinois	5	4,497,180	598,125	13.3
Indiana	5	2,246,109	703,032	31.3
Iowa	7	1,141,763	264,889	23.2
Kansas	7	1,046,916	187,398	17.9
Michigan	5	3,853,290	1,090,481	28.3
Minnesota	5	1,849,549	467,936	25.3
Missouri	7	2,201,835	532,844	24.2
Nebraska	7	659,888	117,460	17.8
North Dakota	8	275,846	66,479	24.1
Ohio	5	4,376,479	940,943	21.5
South Dakota	8	292,668	78,435	26.8
Wisconsin	5	2,052,424	580,836	28.3
Midwest		24,493,947	5,628,858	23.0
Connecticut	1	1,323,014	378,382	28.6
Maine	1	587,472	301,373	51.3
Massachusetts	1	2,468,614	659,120	26.7
New Hampshire	1	503,453	246,692	49.0
New Jersey	2	3,085,259	357,890	11.6
New York	2	7,232,045	1,460,873	20.2
Pennsylvania	3	4,938,996	1,210,054	24.5
Rhode Island	1	414,021	118,410	28.6
Vermont	1	271,136	149,125	55.0
Northeast		20,824,009	4,881,919	23.4
Alabama	4	1,671,307	728,690	43.6
Arkansas	6	1,001,246	382,476	38.2
Delaware	3	290,043	74,541	25.7
District of Columbia	3	287,500	575	0.20
Florida	4	6,090,285	1,559,113	25.6
Georgia	4	2,637,734	970,686	36.8
Kentucky	4	1,507,995	600,182	39.8
Louisiana	6	1,716,116	442,758	25.8
Maryland	3	1,892,392	342,523	18.1
Mississippi	4	1,011,504	387,406	38.3
North Carolina	4	2,815,736	1,365,632	48.5
Oklahoma	6	1,406,885	367,197	26.1
South Carolina	4	1,423,963	578,129	40.6
Tennessee	4	2,024,912	781,616	38.6
Texas	6	6,998,414	1,266,713	18.1
Virginia	3	2,499,678	707,409	28.3
West Virginia	3	781,120	318,697	40.8
South		36,056,830	10,874,343	30.2

¹ Most recent year with data available by State. Based on total housing units, not specific to occupied housing units.

Table B-4. 1990 U.S. Census Information Regarding Total Housing Units with OWS per State (continued).¹

State	EPA Region	Total Housing Units	Total Housing Units w/OWS	% of Total Housing Units w/OWS
Alaska	10	233,019	59,886	25.7
Arizona	9	1,664,100	282,897	17.0
California	9	11,144,633	1,092,174	9.8
Colorado	8	1,482,395	183,817	12.4
Hawaii	9	390,053	72,940	18.7
Idaho	10	412,945	142,879	34.6
Montana	8	360,989	135,371	37.5
Nevada	9	517,162	60,508	11.7
New Mexico	6	631,639	161,068	25.5
Oregon	10	1,191,543	349,122	29.3
Utah	8	600,028	65,403	10.9
Washington	10	2,034,342	630,646	31.0
Wyoming	8	203,548	49,055	24.1
West		20,866,396	3,285,766	15.7
United States		102,241,183	24,670,886	24.1

¹ Most recent year with data available by State. Based on total housing units, not specific to occupied housing units.

Table B-5. 2000 U.S. Census Information Regarding Over Age 65 by State.¹

State	U.S. EPA Region	Total Occupied Housing Units	Occupied Units with Householder >65 years of age	Percent of Occupied Units where Householder >65 years of age
Illinois	5	4,591,779	959,682	20.9
Indiana	5	2,336,306	485,952	20.8
Iowa	7	1,149,276	278,125	24.2
Kansas	7	1,037,891	227,298	21.9
Michigan	5	3,785,661	794,989	21.0
Minnesota	5	1,895,127	379,025	20.0
Missouri	7	2,194,594	489,394	22.3
Nebraska	7	666,184	149,891	22.5
North Dakota	8	257,152	61,202	23.8
Ohio	5	4,445,773	973,624	21.9
South Dakota	8	290,245	69,078	23.8
Wisconsin	5	2,084,544	448,177	21.5
Midwest		24,734,532	5,316,438	21.5

¹ Based on total occupied housing units, not specific to housing units with OWS. AHS 2001 data not available by State.

Table B-5. 2000 U.S. Census Information Regarding Over Age 65 by State (continued).¹

State	U.S. EPA Region	Total Occupied Housing Units	Occupied Units with Householder >65 years of age	Percent of Occupied Units where Householder >65 years of age
Connecticut	1	1,301,670	291,574	22.4
Maine	1	518,200	117,631	22.7
Massachusetts	1	2,443,580	542,475	22.2
New Hampshire	1	474,606	91,599	19.3
New Jersey	2	3,064,645	686,480	22.4
New York	2	7,056,860	1,538,395	21.8
Pennsylvania	3	4,777,003	1,213,359	25.4
Rhode Island	1	408,424	96,388	23.6
Vermont	1	240,634	49,571	20.6
Northeast		20,285,622	4,627,473	22.8
Alabama	4	1,737,080	383,895	22.1
Arkansas	6	1,042,696	245,034	23.5
Delaware	3	298,736	64,527	21.6
District of Columbia	3	248,338	48,426	19.5
Florida	4	6,337,929	1,742,930	27.5
Georgia	4	3,006,369	496,051	16.5
Kentucky	4	1,590,647	335,627	21.1
Louisiana	6	1,656,053	339,491	20.5
Maryland	3	1,980,859	372,401	18.8
Mississippi	4	1,046,434	226,030	21.6
North Carolina	4	3,132,013	620,139	19.8
Oklahoma	6	1,342,293	297,989	22.2
South Carolina	4	1,533,854	312,906	20.4
Tennessee	4	2,232,905	457,746	20.5
Texas	6	7,393,354	1,301,230	17.6
Virginia	3	2,699,173	502,046	18.6
West Virginia	3	736,481	187,803	25.5
South		38,015,214	7,934,270	20.9
Alaska	10	221,600	22,603	10.2
Arizona	9	1,901,327	418,292	22.0
California	9	11,502,870	2,162,540	18.8
Colorado	8	1,658,238	265,318	16.0
Hawaii	9	403,240	89,923	22.3
Idaho	10	469,645	92,990	19.8
Montana	8	358,667	78,907	22.0
Nevada	9	751,165	135,961	18.1
New Mexico	6	677,971	136,950	20.2
Oregon	10	1,333,723	278,748	20.9
Utah	8	701,281	119,218	17.0
Washington	10	2,271,398	420,209	18.5
Wyoming	8	193,608	37,754	19.5
West		22,444,733	4,259,411	19.0
United States		105,480,101	22,137,591	21.0

¹ Based on total occupied housing units, not specific to housing units with OWS. AHS 2001 data not available by State.

Table B-6. 2000 U.S. Census Information Regarding Location (rural vs. urban) per State.¹

State	U.S. EPA Region	Total Occupied Rural Housing Units	% Rural	Total Occupied Urban Housing Units	% Urban
Illinois	5	567,139	12	4,024,640	88
Indiana	5	649,034	28	1,687,272	72
Iowa	7	436,031	38	713,245	62
Kansas	7	290,963	28	746,928	72
Michigan	5	926,877	24	2,858,784	76
Minnesota	5	529,559	28	1,365,568	72
Missouri	7	653,153	30	1,541,441	70
Nebraska	7	199,703	30	466,481	70
North Dakota	8	109,973	43	147,179	57
Ohio	5	932,025	21	3,513,748	79
South Dakota	8	133,873	46	156,372	54
Wisconsin	5	634,839	30	1,449,705	70
Midwest		6,063,169	25	18,671,363	75
Connecticut	1	153,922	12	1,147,748	88
Maine	1	300,722	58	217,478	42
Massachusetts	1	197,621	8	2,245,959	92
New Hampshire	1	187,721	40	286,885	60
New Jersey	2	163,653	5	2,900,992	95
New York	2	877,228	12	6,179,632	88
Pennsylvania	3	1,052,287	22	3,724,716	78
Rhode Island	1	34,418	8	374,006	92
Vermont	1	146,554	61	94,080	39
Northeast		3,114,126	15	17,171,496	85
Alabama	4	758,431	44	978,649	56
Arkansas	6	487,960	47	554,736	53
Delaware	3	58,103	19	240,633	81
District of Columbia	3	0	0	248,338	100
Florida	4	638,452	10	5,699,477	90
Georgia	4	848,326	28	2,158,043	72
Kentucky	4	682,342	43	908,305	57
Louisiana	6	439,645	27	1,216,408	73
Maryland	3	265,349	13	1,715,510	87
Mississippi	4	531,992	51	514,442	49
North Carolina	4	1,235,604	39	1,896,409	61
Oklahoma	6	448,563	33	893,730	67
South Carolina	4	591,707	39	942,147	61
Tennessee	4	793,577	36	1,439,328	64
Texas	6	1,311,915	18	6,081,439	82
Virginia	3	731,311	27	1,967,862	73
West Virginia	3	381,648	52	354,833	48
South		10,204,925	27	27,810,289	73

¹ Based on total occupied housing units, not specific to housing units with OWS. AHS 2001 data not available by State.

Table B-6. 2000 U.S. Census Information Regarding Location (rural vs. urban) per State (continued).¹

State	U.S. EPA Region	Total Occupied Rural Housing Units	% Rural	Total Occupied Urban Housing Units	% Urban
Alaska	10	74,030	33	147,570	67
Arizona	9	211,384	11	1,689,943	89
California	9	670,260	6	10,832,610	94
Colorado	8	251,101	15	1,407,137	85
Hawaii	9	36,269	9	366,971	91
Idaho	10	153,401	33	316,244	67
Montana	8	158,129	44	200,538	56
Nevada	9	62,507	8	688,658	92
New Mexico	6	159,010	23	518,961	77
Oregon	10	275,053	21	1,058,670	79
Utah	8	81,315	12	619,966	88
Washington	10	387,424	17	1,883,974	83
Wyoming	8	64,875	34	128,733	66
West		2,584,758	12	19,859,975	88
United States		21,966,978	21	83,513,123	79

¹ Based on total occupied housing units, not specific to housing units with OWS. AHS 2001 data not available by State.

Table B-7. U.S. Census 2004 Poverty Data.¹

State	U.S. EPA Region	Population	Number of Individuals Living Below Poverty Level	Percent of Population Living Below Poverty Level
Illinois	5	12,712,016	1,512,730	11.9
Indiana	5	6,226,537	672,466	10.8
Iowa	7	2,952,904	292,337	9.9
Kansas	7	2,733,697	287,038	10.5
Michigan	5	10,104,206	1,242,817	12.3
Minnesota	5	5,096,546	423,013	8.3
Missouri	7	5,759,532	679,625	11.8
Nebraska	7	1,747,704	192,247	11.0
North Dakota	8	636,308	76,993	12.1
Ohio	5	11,450,143	1,431,268	12.5
South Dakota	8	770,621	84,768	11.0
Wisconsin	5	5,503,533	588,878	10.7
Midwest		65,693,747	7,484,182	11.4

¹ Based on total population. Does not reflect the total number of households, occupied households or number of households with OWS.

Table B-7. U.S. Census 2004 Poverty Data (continued).¹

State	U.S. EPA Region	Estimated Population	Number of Individuals Living Below Poverty Level	Percent of Population Living Below Poverty Level
Connecticut	1	3,498,966	265,921	7.6
Maine	1	1,314,985	161,743	12.3
Massachusetts	1	6,407,382	589,479	9.2
New Hampshire	1	1,299,169	98,737	7.6
New Jersey	2	8,685,166	738,239	8.5
New York	2	19,280,727	2,737,863	14.2
Pennsylvania	3	12,394,471	1,450,153	11.7
Rhode Island	1	1,079,916	138,229	12.8
Vermont	1	621,233	55,911	9.0
Northeast		54,582,015	6,236,276	11.4
Alabama	4	4,525,375	728,585	16.1
Arkansas	6	2,750,000	492,250	17.9
Delaware	3	830,069	82,177	9.9
District of Columbia	3	554,239	104,751	18.9
Florida	4	17,385,430	2,121,022	12.2
Georgia	4	8,918,129	1,319,883	14.8
Kentucky	4	4,141,835	720,679	17.4
Louisiana	6	4,506,685	874,297	19.4
Maryland	3	5,561,332	489,397	8.8
Mississippi	4	2,900,768	626,566	21.6
North Carolina	4	8,540,468	1,298,151	15.2
Oklahoma	6	3,523,546	539,103	15.3
South Carolina	4	4,197,892	659,069	15.7
Tennessee	4	5,893,298	854,528	14.5
Texas	6	22,471,549	3,730,277	16.6
Virginia	3	7,481,332	710,727	9.5
West Virginia	3	1,812,548	324,446	17.9
South		105,994,495	15,675,909	14.8
Alaska	10	657,755	53,936	8.2
Arizona	9	5,739,879	815,063	14.2
California	9	35,842,038	4,766,991	13.3
Colorado	8	4,601,821	510,802	11.1
Hawaii	9	1,262,124	133,785	10.6
Idaho	10	1,395,140	202,295	14.5
Montana	8	926,920	131,623	14.2
Nevada	9	2,332,898	293,945	12.6
New Mexico	6	1,903,006	367,280	19.3
Oregon	10	3,591,363	506,382	14.1
Utah	8	2,420,708	263,857	10.9
Washington	10	6,207,046	813,123	13.1
Wyoming	8	505,887	52,106	10.3
West		67,386,585	8,911,189	13.2
United States		293,656,842	38,307,556	13.0

¹ Based on total population. Does not reflect the total number of households, occupied households or number of households with OWS.

B.3 National Climatic Data Listings

Table B-8. State Average Annual Precipitation and Temperature.

State	Average Precipitation (in.)	Average Yearly Temperature (°F)
Midwest		
Illinois	37.85	51.95
Indiana	40.16	51.81
Iowa	32.17	47.66
Kansas	27.43	54.25
Michigan	23.98	44.52
Minnesota	26.08	40.77
Missouri	40.92	54.64
Nebraska	22.72	51.24
North Dakota	17.41	39.53
Ohio	38.14	50.72
South Dakota	18.32	44.85
Wisconsin	31.39	43.03
Northeast		
Connecticut	45.26	48.48
Maine	42.59	41.23
Massachusetts	42.93	47.69
New Hampshire	42.47	43.27
New Jersey	44.87	52.13
New York	39.07	45.24
Pennsylvania	40.02	48.96
Rhode Island	43.32	49.41
Vermont	40.68	42.50
South		
Alabama	53.90	63.30
Arkansas	49.32	60.72
Delaware	44.52	54.75
Florida	54.11	70.62
Georgia	50.13	63.83
Kentucky	47.53	55.78
Louisiana	57.18	66.59
Maryland	43.08	53.74
Mississippi	55.20	63.83
North Carolina	49.58	59.10
Oklahoma	33.98	59.56
South Carolina	47.96	62.66
Tennessee	52.32	57.95
Texas	28.08	65.06
Virginia	42.76	55.18
West Virginia	44.27	51.91

Table B-8. State Average Annual Precipitation and Temperature (continued).

State	Average Precipitation (in.)	Average Yearly Temperature (°F)
West		
Alaska	40.32	32.83
Arizona	12.69	59.85
California	22.27	59.01
Colorado	15.85	44.93
Hawaii	70.00	80.00
Idaho	18.79	44.05
Montana	15.15	42.19
Nevada	8.73	49.32
New Mexico	13.45	53.31
Oregon	26.77	48.16
Utah	11.40	47.99
Washington	37.03	48.04
Wyoming	13.06	41.60

APPENDIX C

COMPLETE LISTING OF REPORTED BIOCHEMICAL OXYGEN DEMAND (BOD) VALUES

Tables C-1 through C-12 summarize the reported values and the data qualifiers used. The following key should be used to interpret the data qualifier information within the tables. A more detailed description of the data qualifiers can be found in the report, Section 3.4.1.

Location = state where the study was conducted

Region = location of the study based on US Census defined regions

MW = Midwest: IL, IN, IA, KS, MI, MN, MO, NE, ND, OH, SD, and WI

NE = Northeast: CT, ME, MA, NH, NJ, NY, PA, RI, VT

South: AL, AR, DE, DC, FL, GA, KY, LA, MD, MS, NC, OK, SC, TN, TX, VA, and WV

West: AK, AZ, CA, CO, HI, ID, MT, NV, NM, OR, UT, WA, and WY

Lit = literature source

1 – publicly available and published in a peer reviewed journal

2 – publicly available and published in conference proceedings or project report

3 – unpublished; information obtained directly from researcher and is not publicly available

Year = year the study was conducted

Anal = analytical method used

1 – detailed methods used = specified which approved method was used (e.g., APHA 4500-N B).

2 – standard methods = specified use of approved methods (e.g., APHA).

3 – no methods = did not specify which method was used

Type = sampling technique used

1 – composite sample collected

2 – grab sample collected

3 – unknown; type of sample collected was not specified

Freq = frequency of sample collection

1 – at least weekly

2 – bi-weekly to monthly

3 – less than one time per month

4 – unknown

Events = number of sampling events

1 – more than 12 sampling events reported

2 – between 3 and 12 sampling events reported

3 – less than 3 sampling events reported

4 – unknown; number of sampling events not reported

Season = time of year when study was conducted

Spring (Mar-May)

Summer (Jun-Aug)

Fall (Sept-Nov)

Winter (Dec-Feb)

All (Jan-Dec)

Data Eval = data evaluation

1 – more than a single average value reported (e.g., descriptive statistics provided)

2 – only the average value reported for each constituent

Table C-1. Reported Single Source Domestic BOD₅ Raw Wastewater Values.

BOD₅	Location	Region	Lit	Year	Anal	Type	Freq	# Events	Season	Data Eval	Reference
30	Missouri	MW	1	2003	3	1	4	4	Spring	2	Dietzman and Gross (2003)
46	Missouri	MW	1	2003	3	1	4	4	Spring	2	Dietzman and Gross (2003)
105	Missouri	MW	1	2003	3	1	4	4	Spring	2	Dietzman and Gross (2003)
120	Missouri	MW	1	2003	3	1	4	4	Spring	2	Dietzman and Gross (2003)
146				1973	3	3	4	4		2	Lawrence (1973)
157	Missouri	MW	1	2003	3	1	4	4	Spring	2	Dietzman and Gross (2003)
188	Ontario	Canada	1	2004	3	1,2	2	1	All	1	Joy et al. (2004)
207				1973	3	3	4	4		2	Bounds (1997)
241				1973	3	3	4	4		2	Lawrence (1973)
278	Colorado	West	1	1974	3	3	4	4		2	Bennett et al. (1974)
284	Kentucky	South	1	1967	2	1	4	4		1	Watson et al. (1967)
304				1982	3	3	4	4		2	Bounds (2004)
330	New Mexico	West	1	2002	3	1	2	1	All	1	Hanson et al. (2002)
330				1972	3	3	4	4		2	Bounds (1997)
343	Wisconsin	MW	1	1974	3	3	4	4		2	Ziebell et al. (1974)
343				1975	3	3	4	4		2	Bounds (1997)
356	Kentucky	South	1	1967	2	1	4	4		1	Watson et al. (1967)
415				1975	3	3	4	4		2	Bounds (1997)
435				1971	3	3	4	4		2	Kreissl (1971)
465				1975	3	3	4	4		2	Bounds (1997)
471	Perth	Australia		1984	3	3	4	4		1	Troyan et al. (1984)
479	Kentucky	South	1	1967	2	1	4	4		1	Watson et al. (1967)
490				1971	3	3	4	4		2	Kreissl (1971)
518	Kentucky	South	1	1967	2	1	4	4		1	Watson et al. (1967)
520			1	1976	3	3	4	4		2	Thiruvengkatachari (1976)
523	New Mexico	West	1	2002	3	1	2	1	All	1	Hanson et al. (2002)
542	Kentucky	South	1	1967	2	1	4	4		1	Watson et al. (1967)
598	Kentucky	South	1	1967	2	1	4	4		1	Watson et al. (1967)
1147	New Mexico	West	1	2002	3	1	2	1	All	1	Hanson et al. (2002)

blank = information not provided

Table C-2. Reported Multiple Source Domestic BOD₅ Raw Wastewater Values.

BOD₅	Location	Region	Lit	Year	Anal	Type	Freq	# Events	Season	Data Eval	Reference
144	Michigan, British Columbia	MW, Canada	2	2002	1	1	4	1		4	Bell and Higgins (2004)
150	Michigan, British Columbia	MW, Canada	2	2002	1	1	4	1		4	Bell and Higgins (2004)
248	Maine	NE	2	1992	3	3	4	2		4	Boyer and Rock (1992)
256	Maine	NE	2	1992	3	3	4	2		4	Boyer and Rock (1992)
260	Maine	NE	2	1992	3	3	4	2		4	Boyer and Rock (1992)
260	Maine	NE	2	1992	3	3	4	2		4	Boyer and Rock (1992)
260	Wisconsin	MW	2	1978	2	3	4	1		4	Siegrist (1978)
262	Arizona	West	1	1989	2	1	1	2	Fall	1	Anderson and Siegrist (1989)
263	Maine	NE	2	1992	3	3	4	2		4	Boyer and Rock (1992)
267	Maine	NE	2	1991	3	3	4	2		4	Boyer (1991)
288	Maine	NE	2	1991	3	3	4	2		4	Boyer (1991)
307	Maine	NE	2	1992	3	3	4	2		4	Boyer and Rock (1992)
580	Arizona	West	1	1989	2	1	1	2	Fall	1	Anderson and Siegrist (1989)

blank = information not provided

Table C-3. Reported Food Source BOD₅ Raw Wastewater Values.

BOD₅	Location	Region	Lit	Year	Anal	Type	Freq	# Events	Season	Data Eval	Reference
1584	Texas	South	1	2004	1	2	1	3	Summer	1	Lesikar et al. (2004)
1054	Texas	South	1	2004	1	2	1	3	Summer	1	Lesikar et al. (2004)
1045	Texas	South	1	2004	1	2	1	3	Summer	1	Lesikar et al. (2004)

blank = information not provided

Table C-4. Reported Non-medical Source BOD₅ Raw Wastewater Values.

BOD₅	Location	Region	Lit	Year	Anal	Type	Freq	# Events	Season	Data Eval	Source Type	Reference
171	Florida	South	1	1998	2	1	2	2	Win – Sum-	1	Min. Security Correctional Inst.	Anderson et al. (1998)
521	Louisiana	South	2	2002	1	3	2	1	All	1	RV Dump/ Rest Area	Griffin et al. (2002)
563	Louisiana	South	2	2004	3	3	4	4		1	RV Dump/ Rest Area	Griffin et al. (2004)
670	California	West	2	1987	3	3	4	4		2	Rest Area	Pearson et al. (1987)
3080	California	West	2	1987	3	3	4	4		2	RV Dump	Pearson et al. (1987)
3110	Washington	West	2	1987	3	3	4	4		2	RV Dump	Kiernan et al. (1987)

blank = information not provided

Table C-5. Reported Single Source Domestic BOD₅ STE Values.

BOD₅	Location	Region	Lit	Year	Anal	Type	Freq	# Events	Season	Data Eval	Reference
38.5	Ohio	MW	1	2002	1	3	3	1	All	2	Steer et al. (2002)
56.8	Ohio	MW	1	2002	1	3	3	1	All	2	Steer et al. (2002)
57	Wisconsin	MW	1	1977	3	3	4	4	Summer, Fall	1	Sauer and Boyle (1977)
66.9	Ohio	MW	1	2002	1	3	3	1	All	2	Steer et al. (2002)
70.9	Ohio	MW	1	2002	1	3	3	1	All	2	Steer et al. (2002)
71	Ohio	MW	1	2002	1	3	3	1	All	2	Steer et al. (2002)
80.2	Ohio	MW	1	2002	1	3	3	1	All	2	Steer et al. (2002)
81	Wisconsin	MW	1	1991	3		4	4		1	Tyler et al. (1991)
95	Wisconsin	MW	1	1974	2	1	2	2	Summer	1	Otis et al. (1974b)
95.2	Ohio	MW	1	2002	1	3	3	1	All	2	Steer et al. (2002)
99.1	Virginia	South	1	2001	2	2	4	4		2	Reneau et al. (2001)
101	Ohio	MW	1	2002	1	3	3	1	All	2	Steer et al. (2002)
109	Wisconsin	MW	1	1977	3	3	4	4	Spring, Summer	1	Sauer and Boyle (1977)

Table C-5. Reported Single Source Domestic BOD₅ STE Values (continued).

BOD ₅	Location	Region	Lit	Year	Anal	Type	Freq	# Events	Season	Data Eval	Reference
109	Virginia	South	1	1994	1	3	2	2	Fall - Spring	2	Huang et al. (1994)
111	Wisconsin	MW	1	1994	2	2	4	3		1	Converse et al. (1994)
112	Ohio	MW	1	2002	1	3	3	1	All	2	Steer et al. (2002)
112	Washington	West	2	1981	3	3	2	1	Fall - Spring	1	Seabloom et al. (1981)
112	Ohio	MW	1	2002	1	3	3	1	All	2	Steer et al. (2002)
114	N. Carolina	South	1	2001	2	3	2	1	All	2	Lindbo and MacConnell (2001)
116	Alabama	South	1	1998	2	3	2	2	Summer, Fall	2	O'Driscoll et al. (1998)
116	Virginia	South	1	1994	2	3	2	2	Summer, Spring	2	Duncan et al. (1994)
117	Virginia	South	1	2001	2	2	4	4		2	Reneau et al. (2001)
118	Ohio	MW	1	2002	1	3	3	1	All	2	Steer et al. (2002)
120			1	1976	3	3	4	4		2	Sauer et al. (1976)
120	Minnesota	MW	1	2001	2	2	1	1	All	1	Christopherson et al. (2001)
122	Wisconsin	MW	1	1974	2	1	2	1	All	1	Otis et al. (1974a)
123	Wisconsin	MW	1	1977	3	3	4	4	Fall, Winter	1	Sauer and Boyle (1977)
123	Washington	West	2	1981	3	3	2	1	Fall - Spring	1	Seabloom et al. (1981)
123	Washington	West	2	1981	3	3	2	1	Fall - Spring	1	Seabloom et al. (1981)
125	Oregon	West	1	1982	2	3	4	4		1	Ronayne et al. (1982)
125	Oregon	West	1	1994	3	3	1	1	All	2	Ball (1994)
127	Ohio	MW	1	1984	2	1	1	1	All	1	Effert et al. (1984)
127	Wisconsin	MW	1	1974	2	1	2	1	All	1	Otis et al. (1974a)
128	Alabama	South	1	1998	3	3	4	4		1	White and Shirk (1998)
130	Washington	West	2	1978	1	3	2	1	Summer, Fall	1	Engeset and Seabloom (1978)
131	Wisconsin	MW	1	1974	2	1	2	1	All	1	Otis et al. (1974a)
134	Iowa	MW	1	1974	3	2	1	2		2	Karikari et al. (1974)

Table C-5. Reported Single Source Domestic BOD₅ STE Values (continued).

BOD₅	Location	Region	Lit	Year	Anal	Type	Freq	# Events	Season	Data Eval	Reference
135	Wisconsin	MW	1	1987	2	1	4	4	All	1	Siegrist and Boyle (1987)
136	Ohio	MW	1	2002	1	3	3	1	All	2	Steer et al. (2002)
140	Ohio	MW	1	2002	1	3	3	1	All	2	Steer et al. (2002)
140	Wisconsin	MW	1	1974	2	1	2	2	Summer	1	Otis et al. (1974b)
141	Florida	South	1	1991	2	2	1	1	Fall, - Spring	1	Sherman and Anderson (1991)
149	Ohio	MW	1	2002	1	3	3	1	All	2	Steer et al. (2002)
149	Oregon	West	1	1982	2	3	4	4		1	Ronayne et al. (1982)
150	Ohio	MW	1	2002	1	3	3	1	All	2	Steer et al. (2002)
151	New Mexico	West	1	2002	3	1	2	1	All	1	Hanson et al. (2002)
153	Wisconsin	MW	1	1981	2	1	4	4		1	Hargett et al. (1981)
158	Wisconsin	MW	1	1974	3	3	4	4		2	Ziebell et al. (1974)
158			1	1976	3	3	4	4		2	Otis and Boyle (1976)
160.2	Ohio	MW	1	2002	1	3	3	1	All	2	Steer et al. (2002)
160.6	Ohio	MW	1	2002	1	3	3	1	All	2	Steer et al. (2002)
161	Ohio	MW	1	2002	1	3	3	1	All	2	Steer et al. (2002)
162	Montreal	Canada	1	1998	3	3	2	1	All	2	Roy et al. (1998)
164	Indiana	MW	1	1984	2	3	4	4		1	Hampton and Jones (1984)
166	Washington	West	2	1981	3	3	2	1	Fall, - Spring	1	Seabloom et al. (1981)
170	Wisconsin	MW	1	1991	3		4	4		1	Tyler et al. (1991)
172	N. Carolina	South	1	2001	2	3	2	1	All	2	Lindbo and MacConnell (2001)
174	Indiana	MW	1	1984	2	3	4	4		1	Hampton and Jones (1984)
175	Minnesota	MW	1	2001	2	2	1	1	All	1	Christopherson et al. (2001)
176	Wisconsin	MW	1	1974	2	1	2	1	ALL	1	Otis et al. (1974a)
188	Oregon	West	1	1982	2	3	4	4		1	Ronayne et al. (1982)
192	Kentucky	South	1	1998	2	3	2	1	All	1	Thom et al. (1998)
192	Wisconsin	MW	2	1999	1	2	4	2	Win, - Sum	1	Converse and Converse (1999)

Table C-5. Reported Single Source Domestic BOD₅ STE Values (continued).

BOD ₅	Location	Region	Lit	Year	Anal	Type	Freq	# Events	Season	Data Eval	Reference
193	Wisconsin	MW	1	1998	1	2	4	2	Winter - Summer	1	Thom et al. (1998)
193	Ohio	MW	1	2002	1	3	3	1	All	2	Steer et al. (2002)
197	Oregon	West	1	1982	2	3	4	4		1	Ronayne et al. (1982)
202	Rhode Island	NE	2	1999	2	2	2	1	Summer	2	Sykes et al. (1999)
215	Wisconsin	MW	1	1998	1	2	4			1	Converse and Converse (1998)
217	Florida	South	1	1995	2	2	3	1	All	1	Nielsen et al. (2002)
222	Saskatch.	Canada	1	1991	2	2	4	4		1	Viraraghavan and Rana (1991)
222	Oregon	West	1	1982	2	3	4	4		1	Ronayne et al. (1982)
224	Oregon	West	1	1998	2	3	4	4		1	Thom et al. (1998)
226	Rhode Island	NE	2	1999	2	2	2	1	Summer	2	Sykes et al. (1999)
240	Perth	Australia	1	1984	3	3	4	4		1	Troyan et al. (1984)
241	Washington	West	2	1981	3	3	2	1	Fall, - Spring	1	Seabloom et al. (1981)
245	Maine, Ontario	NE, Canada	1	1994	3	2	2	1	All	1	McKee and Brooks (1994)
246	Rhode Island	NE	2	1999	2	2	2	1	Winter	2	Sykes et al. (1999)
249	Rhode Island	NE	2	1999	2	2	2	1	winter	2	Sykes et al. (1999)
251	Maine, Ontario	NE, Canada	1	1994	3	2	2	1	All	1	McKee and Brooks (1994)
251	Maine, Ontario	NE, Canada	1	1994	3	2	2	1	All	1	McKee and Brooks (1994)
259	Oregon	West	2	2003	2	3	4	3		1	Rich et al. (2003)
260			3	1977	3	3	4	4		2	Siegrist (1977)
261	Oregon	West	3	2005	2	2	2,3	1	All	1	Rich (2006)
270	Oregon	West	2	2003	2	3	4	3		1	Rich et al. (2003)
280			1	1976	3	3	4	4		2	Thiruvengkatachari (1976)
297	Rhode Island	NE	1	2001	2	3	2	2	All	1	Bohrer and Converse (2001)
297	Missouri	MW	1	1998	2	3	2	1	All	2	Sievers (1998)
298	Rhode Island	NE	2	1999	2	2	2	1	Summer	2	Sykes et al. (1999)
299	Rhode Island	NE	2	2002	2	3	2	3	All	1	Loomis et al. (2002)

Table C-5. Reported Single Source Domestic BOD₅ STE Values (continued).

BOD₅	Location	Region	Lit	Year	Anal	Type	Freq	# Events	Season	Data Eval	Reference
300	Maryland	South	1	1994	3	3	1	1	Fall, Winter	2	Bruen and Piluk (1994)
322	Oregon	West	1	1982	2	3	4	4		1	Ronayne et al. (1982)
331	Alabama	South	1	1998	2	3	2	2	Summer, Fall	2	O'Driscoll et al. (1998)
348	Oregon	West	1	1982	2	3	4	4		1	Ronayne et al. (1982)
351	Rhode Island	NE	2	1999	2	2	2	1	Winter	2	Sykes et al. (1999)
378	Oregon	West	1	1982	2	3	4	4		1	Ronayne et al. (1982)
861	California	West		1980	3	3	4	2	Winter	2	Baker (1980)

blank = information not provided

Table C-6. Reported Multiple Source Domestic BOD₅ STE Values.

BOD₅	Location	Region	Lit	Year	Anal	Type	Freq	# Events	Season	Data Eval	Reference
63	Minnesota	MW	1	2001	2	3	2	1	All	1	Henneck et al. (2001)
95	New Mexico	West	1	1991	3	2	4	4		1	Jacquez et al. (1991)
122	Ontario	Canada	1	1974	3	3	1	1	All	2	Brandes et al. (1974)
145	Maine	NE	2	1992	3	3	4	4		2	Boyer and Rock (1992)
150	Wisconsin	MW	2	1991	3	2	4	4		1	Converse et al. (1991)
168	Wisconsin	MW	1	1983	2	2	3	2	All	2	Siegrist et al. (1985)
177	Maine	NE	2	1992	3	3	4	4		2	Boyer and Rock (1992)
179	W. Virginia	South	1	1991	2	3	1	4		2	Sack et al. (1991)
184	Minnesota	MW	1	2001	2	3	2	1	All	1	Henneck et al. (2001)
184	Maine	NE	2	1991	3	3	4	4		2	Boyer (1991)
185	Norway	Norway	1	1991	2	3	1	2		1	Siegrist et al. (1991)
188	Maine	NE	2	1992	3	3	4	4		2	Boyer and Rock (1992)
191	Maine	NE	2	1992	3	3	4	4		2	Boyer and Rock (1992)
195	Maine	NE	2	1992	3	3	4	4		2	Boyer and Rock (1992)
195	Maine	NE	2	1991	3	3	4	4		2	Boyer (1991)
219				1985	3	3	4	4		2	Swed (1985)
229	Maine	NE	2	1992	3	3	4	4		2	Boyer and Rock (1992)

blank = information not provided

Table C-7. Reported Food Source BOD₅ STE Values.

BOD₅	Location	Region	Lit	Year	Anal	Type	Freq	# Events	Season	Data Eval	Reference
74.2	Mass.	NE	2	1999	2	2	3	2	All	1	Higgins and Groves (1999)
159	Florida	South	3	1995	1	2	4	3		2	Bloomquist and Schmidt (1995)
162	Florida	South	3	1995	1	2	4	3		2	Bloomquist and Schmidt (1995)
179	Wisconsin	MW	1	1984	2	2	4	4		2	Siegrist et al. (1984b)
228	Florida	South	3	1995	1	2	4	3		2	Bloomquist and Schmidt (1995)
245	Wisconsin	MW	1	1984	2	2	4	4		2	Siegrist et al. (1984b)
261	Wisconsin	MW	1	1984	2	2	4	4		2	Siegrist et al. (1984b)
270	Florida	South	3	1995	1	2	4	3		2	Bloomquist and Schmidt (1995)
278	Florida	South	3	1995	1	2	4	3		2	Bloomquist and Schmidt (1995)
335	Florida	South	3	1995	1	2	4	3		2	Bloomquist and Schmidt (1995)
377	Wisconsin	MW	1	1984	2	2	4	4		2	Siegrist et al. (1984b)
401	Florida	South	3	1995	1	2	4	3		2	Bloomquist and Schmidt (1995)
410	Mass.	NE	2	1999	2	2	3	2	All	1	Higgins and Groves (1999)
420	Florida	South	3	1995	1	2	4	3		2	Bloomquist and Schmidt (1995)
465	Florida	South	3	1995	1	2	4	3		2	Bloomquist and Schmidt (1995)
493	Maine, Ontario	NE, Canada	1	1994	3	2	2	1	All	1	McKee and Brooks (1994)
501	Florida	South	3	1995	1	2	4	3		2	Bloomquist and Schmidt (1995)
510	Florida	South	3	1995	1	2	4	3		2	Bloomquist and Schmidt (1995)
510	Florida	South	3	1995	1	2	4	3		2	Bloomquist and Schmidt (1995)
525	Florida	South	3	1995	1	2	4	3		2	Bloomquist and Schmidt (1995)
540	Florida	South	3	1995	1	2	4	3		2	Bloomquist and Schmidt (1995)
582	Wisconsin	MW	1	1984	2	2	4	4		2	Siegrist et al. (1984b)
588	Florida	South	3	1995	1	2	4	3		2	Bloomquist and Schmidt (1995)
593	Florida	South	3	1995	1	2	4	3		2	Bloomquist and Schmidt (1995)
600	Florida	South	3	1995	1	2	4	3		2	Bloomquist and Schmidt (1995)
615	Florida	South	3	1995	1	2	4	3		2	Bloomquist and Schmidt (1995)
690	Florida	South	3	1995	1	2	4	3		2	Bloomquist and Schmidt (1995)
693	Wisconsin	MW	1	1984	2	2	4	4		2	Siegrist et al. (1984b)

Table C-7. Reported Food Source BOD₅ STE Values (continued).

BOD₅	Location	Region	Lit	Year	Anal	Type	Freq	# Events	Season	Data Eval	Reference
693	Florida	South	3	1995	1	2	4	3		2	Bloomquist and Schmidt (1995)
720	Florida	South	3	1995	1	2	4	3		2	Bloomquist and Schmidt (1995)
720	Florida	South	3	1995	1	2	4	3		2	Bloomquist and Schmidt (1995)
762	Florida	South	3	1995	1	2	4	3		2	Bloomquist and Schmidt (1995)
780	Florida	South	3	1995	1	2	4	3		2	Bloomquist and Schmidt (1995)
792	Mass.	NE	2	1999	2	2	3	2	All	1	Higgins and Groves (1999)
843	Florida	South	3	1995	1	2	4	3		2	Bloomquist and Schmidt (1995)
880	Wisconsin	MW	1	1984	2	2	4	4		2	Siegrist et al. (1984b)
891	Florida	South	3	1995	1	2	4	3		2	Bloomquist and Schmidt (1995)
1068	Florida	South	3	1995	1	2	4	3		2	Bloomquist and Schmidt (1995)
1095	Florida	South	3	1995	1	2	4	3		2	Bloomquist and Schmidt (1995)
1140	Florida	South	3	1995	1	2	4	3		2	Bloomquist and Schmidt (1995)
1140	Florida	South	3	1995	1	2	4	3		2	Bloomquist and Schmidt (1995)
2820	Florida	South	3	1995	1	2	4	3		2	Bloomquist and Schmidt (1995)
>1020	Florida	South	3	1995	1	2	4	3		2	Bloomquist and Schmidt (1995)
>1020	Florida	South	3	1995	1	2	4	3		2	Bloomquist and Schmidt (1995)

blank = information not provided

Table C-8. Reported Non-medical Source BOD₅ STE Values.

BOD₅	Location	Region	Lit	Year	Anal	Type	Freq	# Events	Season	Data Eval	Source Type	Reference
28	Maine, Ontario	NE, Canada	1	1994	3	2	2	1	All	1	School	McKee and Brooks (1994)
29	Maine, Ontario	NE, Canada	1	1994	3	2	2	1	All	1	School	McKee and Brooks (1994)
37	Maine, Ontario	NE, Canada	1	1994	3	2	2	1	All	1	School	McKee and Brooks (1994)
46	Mass.	NE	2	1999	2	2	3	2	All	1	School	Higgins and Groves (1999)
53.6	Oregon	West	1	1982	2	3	4	4		1	Sawmill	Ronayne et al. (1982)

Table C-8. Reported Non-medical Source BOD₅ STE Values (continued).

BOD₅	Location	Region	Lit	Year	Anal	Type	Freq	# Events	Season	Data Eval	Source Type	Reference
65	Maine, Ontario	NE, Canada	1	1994	3	2	2	1	All	1	Shopping Plaza	McKee and Brooks (1994)
71	Maine, Ontario	NE, Canada	1	1994	3	2	2	1	All	1	School	McKee and Brooks (1994)
78.6	Mass.	NE	2	1999	2	2	3	2	All	1	School	Higgins and Groves (1999)
81	Maine, Ontario	NE, Canada	1	1994	3	2	2	1	All	1	School	McKee and Brooks (1994)
93.5	Florida	South	1	1993	2	1	3	2	All	1	Campus Christian Center & Dorm	Anderson et al. (1994)
95.5	Mass.	NE	2	1999	2	2	3	2	All	1	School	Higgins and Groves (1999)
97	Virginia	South	2	2002	3	3	4	4		2	One room schoolhouse turned into museum	Hatch et al. (2002)
97.2	Mass.	NE	2	1999	2	2	3	2	All	1	School	Higgins and Groves (1999)
101	Mass.	NE	2	1999	2	2	3	2	All	1	School	Higgins and Groves (1999)
101	Wisconsin	MW	1	1984	2	2	4	4		2	Golf club	Siegrist et al. (1984b)
105	New Mexico	West	2	2002	3	3	4	4		2	School	Egemen et al. (2002)
107	Mass.	NE	2	1999	2	2	3	2	All	1	School	Higgins and Groves (1999)
118	Tennessee	South	3	2003	1	2	3	3	Summer	2	Marina	Matassa et al. (2003)
130	Tennessee	South	3	2003	1	2	3	3	Summer	2	Marina	Matassa et al. (2003)
137	Mass.	NE	2	1999	2	2	3	2	All	1	Office	Higgins and Groves (1999)
158	Mass.	NE	2	1999	2	2	3	2	All	1	School	Higgins and Groves (1999)
161	Oregon	West	1	1982	2	3	4	4		1	Office	Ronayne et al. (1982)
171	Wisconsin	MW	1	1984	2	2	4	4		2	Motel	Siegrist et al. (1984b)
187	California	West	2	1980	3	3	4	2	Winter	2	Ski area	Baker (1980)
193	Wisconsin	MW	1	1994	2	1	2	1	All	1	Correctional institution	Boyle et al. (1994)
197	Wisconsin	MW	1	1984	2	2	4	4		2	Golf club	Siegrist et al. (1984b)

Table C-8. Reported Non-medical Source BOD₅ STE Values (continued).

BOD₅	Location	Region	Lit	Year	Anal	Type	Freq	# Events	Season	Data Eval	Source Type	Reference
207	Oregon, Arizona	West	2	1999	3	3	4	4		2	Convenience Store	Ball et al. (1999)
209	Minnesota	MW	2	1999	2	3	2	1	Winter - Summer	1	Correctional Facility	McCarthy et al. (1999)
224	Minnesota	MW	2	1999	2	3	2	1	Winter - Summer	1	Correctional Facility	McCarthy et al. (1999)
244	Minnesota	MW	2	1999	2	3	2	1	Winter - Summer	1	Correctional Facility	McCarthy et al. (1999)
248	Minnesota	MW	2	1999	2	3	2	1	Winter - Summer	1	Correctional Facility	McCarthy et al. (1999)
248	Minnesota	MW	2	1999	2	3	2	1	Winter - Summer	1	Correctional Facility	McCarthy et al. (1999)
250	Minnesota	MW	2	1999	2	3	2	1	Winter - Summer	1	Correctional Facility	McCarthy et al. (1999)
253	Minnesota	MW	2	1999	2	3	2	1	Winter - Summer	1	Correctional Facility	McCarthy et al. (1999)
255	Minnesota	MW	2	1999	2	3	2	1	Winter - Summer	1	Correctional Facility	McCarthy et al. (1999)
255	Tennessee	South	3	2003	1	2	3	3	Summer	2	Marina	Matassa et al. (2003)
257	Minnesota	MW	2	1999	2	3	2	1	Winter - Summer	1	Correctional Facility	McCarthy et al. (1999)
266	Minnesota	MW	1	2001	2	3	2	1	All	1	Correctional Facility	Henneck et al. (2001)
276.8	Mass.	NE	2	1999	2	2	3	2	All	1	Office	Higgins and Groves (1999)
278	Minnesota	MW	2	1999	2	3	2	1	Winter - Summer	1	Correctional Facility	McCarthy et al. (1999)
280	Mass.	NE	2	1999	2	2	3	2	All	1	Office	Higgins and Groves (1999)
286	Minnesota	MW	2	1999	2	3	2	1	Winter - Summer	1	Correctional Facility	McCarthy et al. (1999)
302	Minnesota	MW	2	1999	2	3	2	1	Winter - Summer	1	Correctional Facility	McCarthy et al. (1999)
308	Minnesota	MW	2	1999	2	3	2	1	Winter - Summer	1	Correctional Facility	McCarthy et al. (1999)

Table C-8. Reported Non-medical Source BOD₅ STE Values (continued).

BOD₅	Location	Region	Lit	Year	Anal	Type	Freq	# Events	Season	Data Eval	Source Type	Reference
309	Minnesota	MW	2	1999	2	3	2	1	Winter - Summer	1	Correctional Facility	McCarthy et al. (1999)
310	Minnesota	MW	2	1999	2	3	2	1	Winter - Summer	1	Correctional Facility	McCarthy et al. (1999)
310	Minnesota	MW	2	1999	2	3	2	1	Winter - Summer	1	Correctional Facility	McCarthy et al. (1999)
314	Minnesota	MW	2	1999	2	3	2	1	Winter - Summer	1	Correctional Facility	McCarthy et al. (1999)
326	Tennessee	South	3	2003	1	2	3	3	Summer	2	Marina	Matassa et al. (2003)
333	Wisconsin	MW	1	1984	2	2	4	4		2	Golf club	Siegrist et al. (1984b)
377	Tennessee	South	3	2003	1	2	3	3	Summer	2	Campground	Matassa et al. (2003)
395	Tennessee	South	3	2003	1	2	3	3	Summer	2	Marina	Matassa et al. (2003)
406	Tennessee	South	3	2003	1	2	3	3	Summer	2	Marina	Matassa et al. (2003)
644	Tennessee	South	3	2003	1	2	3	3	Summer	2	Marina	Matassa et al. (2003)
657	Tennessee	South	3	2003	1	2	3	3	Summer	2	Campground	Matassa et al. (2003)
901	Tennessee	South	3	2003	1	2	3	3	Summer	2	Marina	Matassa et al. (2003)
1117	Tennessee	South	3	2003	1	2	3	3	Summer	2	Campground	Matassa et al. (2003)
1537	Tennessee	South	3	2003	1	2	3	3	Summer	2	Campground	Matassa et al. (2003)

blank = information not provided

Table C-9. Reported Medical Source BOD₅ STE Values.

BOD₅	Location	Region	Lit	Year	Anal	Type	Freq	# Events	Season	Data Eval	Source Type	Reference
104	Mass.	NE	2	1999	2	2	3	2	All	1	Doctor	Higgins and Groves (1999)
109	Mass.	NE	2	1999	2	2	3	2	All	1	Veterinary/ Kennel	Higgins and Groves (1999)
128	Mass.	NE	2	1999	2	2	3	2	All	1	Assisted Living Facility	Higgins and Groves (1999)
138	Mass.	NE	2	1999	2	2	3	2	All	1	Veterinary/ Kennel	Higgins and Groves (1999)
150	Mass.	NE	2	1999	2	2	3	2	All	1	Doctor	Higgins and Groves (1999)
169	Mass.	NE	2	1999	2	2	3	2	All	1	Nursing Home	Higgins and Groves (1999)
224	Mass.	NE	2	1999	2	2	3	2	All	1	Assisted Living Facility	Higgins and Groves (1999)
250	Mass.	NE	2	1999	2	2	3	2	All	1	Veterinary/ Kennel	Higgins and Groves (1999)
291	Mass.	NE	2	1999	2	2	3	2	All	1	Nursing Home	Higgins and Groves (1999)
292	Mass.	NE	2	1999	2	2	3	2	All	1	Assisted Living Facility	Higgins and Groves (1999)
402	Mass.	NE	2	1999	2	2	3	2	All	1	Nursing Home	Higgins and Groves (1999)
431	Mass.	NE	2	1999	2	2	3	2	All	1	Doctor	Higgins and Groves (1999)

blank = information not provided

Table C-10. Reported Municipal Source BOD₅ Values.

BOD₅ (mg/L)	Sample Description	Reference
117	Influent	Littleton et al. (2003)
135	Influent	Yang et al. (2004)
146.4	Raw Wastewater	Babcock et al. (2001)
148	Influent	Stephens et al. (2004)
156	Influent	Sadler et al. (2002)
159	Influent	Sadler et al. (2002)
159	Influent	Insel et al. (2003)
170.5	Influent	Kwon et al. (2003)
172	Influent	Littleton et al. (2003)
172	Raw Wastewater	Jones and Takacs (2004)
177	Influent	Sadler et al. (2002)
178	Influent	Rock and Capron (2002)
183	Influent	Bradstreet et al. (2002)
186	Influent	Stephens et al. (2004)
195	Influent	Sadler et al. (2002)
196	Influent	Stephens et al. (2004)
199	Influent	Stephens et al. (2004)
203	Influent	Littleton et al. (2003)
208	Influent	Crites et al. (2002)
210	Influent	Littleton et al. (2003)
216	Influent	Sadler et al. (2002)
220	Influent	Chaparro and Noguera (2002)
221	Influent	Littleton et al. (2003)
225	Typical Raw Wastewater	Lorenz et al. (2002)
237	Influent	Littleton et al. (2003)
240	Influent	Sauer et al. (2000)
260	Influent	Sova et al. (2004)
264	Influent	Danielson (2006)
294	Influent	Littleton et al. (2003)
300	Typical Wastewater Composition	Shechter et al. (2002)
301	Unknown	Baumann and Babbitt (1953)
342	Raw Wastewater	Crawford et al. (2000)
364	Influent	Zheng et al. (2002)
369	Influent	Danielson (2006)
554	Influent	Zheng et al. (2002)

Table C-10. Reported Municipal Source BOD₅ Values (continued).

BOD₅ (mg/L)	Sample Description	Reference
630	Influent	Garcia and Kanj (2002)
797	Raw Wastewater	Xingcan et al. (2001)
2650	Wastewater Characteristics	Gale (2002)

Table C-11. Other Reported Oxygen Demand Values.

Average Value	Constituent (units)	Source	Waste Stream	Reference
164	cBOD ₅ (mg/L)	Raw	Single source domestic	Joy et al. (2004)
212	cBOD ₅ (mg/L)	Raw	Single source domestic	Edvardsson (2002)
212	cBOD ₅ (mg/L)	Raw	Single source domestic	Edvardsson and Spears (2000)
137.8	cBOD ₅ (mg/L)	Raw	Non-medical, Min. Security Correctional Inst.	Anderson et al. (1998)
160.2	cBOD ₅ (mg/L)	STE	Single source domestic	Cagle and Johnson (1994)
175	cBOD ₅ (mg/L)	STE	Single source domestic	Siegrist et al. (2000)
332	cBOD ₅ (mg/L)	STE	Single source domestic	Siegrist et al. (2000)
150.9	cBOD ₅ (mg/L)	STE	Non-medical, Camp	Whitehill et al. (2003)
167.3	cBOD ₅ (mg/L)	STE	Non-medical, Residential/Health Clinic/Casino	Martinson et al. (2001)
223	cBOD ₅ (mg/L)	STE	Non-medical, Restaurant	Bloomquist and Schmidt (1995)
341	cBOD ₅ (mg/L)	STE	Non-medical, Restaurant	Bloomquist and Schmidt (1995)
345	cBOD ₅ (mg/L)	STE	Non-medical, Restaurant	Bloomquist and Schmidt (1995)
382	cBOD ₅ (mg/L)	STE	Non-medical, Restaurant	Bloomquist and Schmidt (1995)
387.5	cBOD ₅ (mg/L)	STE	Non-medical, Restaurant	Bloomquist and Schmidt (1995)
390	cBOD ₅ (mg/L)	STE	Non-medical, Restaurant	Bloomquist and Schmidt (1995)
413	cBOD ₅ (mg/L)	STE	Non-medical, Restaurant	Bloomquist and Schmidt (1995)
555	cBOD ₅ (mg/L)	STE	Non-medical, Restaurant	Bloomquist and Schmidt (1995)
587.5	cBOD ₅ (mg/L)	STE	Non-medical, Restaurant	Bloomquist and Schmidt (1995)
615	cBOD ₅ (mg/L)	STE	Non-medical, Restaurant	Bloomquist and Schmidt (1995)
620.5	cBOD ₅ (mg/L)	STE	Non-medical, Restaurant	Bloomquist and Schmidt (1995)
649.7	cBOD ₅ (mg/L)	STE	Non-medical, Grocery Store with Meat Packing	Whitehill et al. (2003)
678	cBOD ₅ (mg/L)	STE	Non-medical, Restaurant	Bloomquist and Schmidt (1995)
684	cBOD ₅ (mg/L)	STE	Non-medical, Restaurant	Bloomquist and Schmidt (1995)
699	cBOD ₅ (mg/L)	STE	Non-medical, Restaurant	Bloomquist and Schmidt (1995)
780	cBOD ₅ (mg/L)	STE	Non-medical, Restaurant	Bloomquist and Schmidt (1995)
1030.5	cBOD ₅ (mg/L)	STE	Non-medical, Restaurant	Bloomquist and Schmidt (1995)

Table C-11. Other Reported Oxygen Demand Values (continued).

Average Value	Constituent (units)	Source	Waste Stream	Reference
1440	cBOD ₅ (mg/L)	STE	Non-medical, Restaurant	Bloomquist and Schmidt (1995)
2466	cBOD ₅ (mg/L)	STE	Non-medical, Restaurant	Bloomquist and Schmidt (1995)
540	COD (mg/L)	Raw	Single source domestic	Watson et al. (1967)
640	COD (mg/L)	Raw	Single source domestic	Watson et al. (1967)
705	COD (mg/L)	Raw	Single source domestic	Watson et al. (1967)
727	COD (mg/L)	Raw	Single source domestic	Edvardsson and Spears (2000)
882	COD (mg/L)	Raw	Single source domestic	Watson et al. (1967)
905	COD (mg/L)	Raw	Single source domestic	Bennett et al. (1974)
914.1	COD (mg/L)	Raw	Single source domestic	Hanson et al. (2002)
959	COD (mg/L)	Raw	Single source domestic	Watson et al. (1967)
1000	COD (mg/L)	Raw	Single source domestic	Thiruvengkatachari (1976)
1133	COD (mg/L)	Raw	Single source domestic	Watson et al. (1967)
1842	COD (mg/L)	Raw	Single source domestic	Hanson et al. (2002)
2404.2	COD (mg/L)	Raw	Single source domestic	Hanson et al. (2002)
730	COD (mg/L)	Raw	Non-medical, Lab (simulated household)	Siegrist (1978)
1756	COD (mg/L)	Raw	Non-medical, Rest Area Restroom	Pearson et al. (1987)
6209	COD (mg/L)	Raw	Non-medical, RV Dump	Pearson et al. (1987)
8230	COD (mg/L)	Raw	Non-medical, RV Dump	Kiernan et al. (1987)
157	COD (mg/L)	STE	Single source domestic	Tyler et al. (1991)
189	COD (mg/L)	STE	Single source domestic	Seabloom et al. (1981)
220	COD (mg/L)	STE	Single source domestic	Otis et al. (1974b)
228	COD (mg/L)	STE	Single source domestic	Converse et al. (1994)
251	COD (mg/L)	STE	Single source domestic	Seabloom et al. (1981)
260	COD (mg/L)	STE	Single source domestic	Siegrist et al. (2000)
265	COD (mg/L)	STE	Single source domestic	Hargett et al. (1981)
265	COD (mg/L)	STE	Single source domestic	Seabloom et al. (1981)
266	COD (mg/L)	STE	Single source domestic	Engeset and Seabloom (1978)
289	COD (mg/L)	STE	Single source domestic	Sauer et al. (1976)
291	COD (mg/L)	STE	Single source domestic	Otis et al. (1974a)
310	COD (mg/L)	STE	Single source domestic	Effert et al. (1984)
312	COD (mg/L)	STE	Single source domestic	Jacquez et al. (1991)
312	COD (mg/L)	STE	Single source domestic	Hampton and Jones (1984)

Table C-11. Other Reported Oxygen Demand Values (continued).

Average Value	Constituent (units)	Source	Waste Stream	Reference
315	COD (mg/L)	STE	Single source domestic	Roy et al. (1998)
323	COD (mg/L)	STE	Single source domestic	Hampton and Jones (1984)
325	COD (mg/L)	STE	Single source domestic	Otis et al. (1974a)
335	COD (mg/L)	STE	Single source domestic	Otis et al. (1974b)
337	COD (mg/L)	STE	Single source domestic	Otis et al. (1974a)
351	COD (mg/L)	STE	Single source domestic	Siegrist and Boyle (1987)
360	COD (mg/L)	STE	Single source domestic	Otis and Boyle (1976)
361	COD (mg/L)	STE	Single source domestic	Otis et al. (1974a)
380.9	COD (mg/L)	STE	Single source domestic	Viraraghavan and Rana (1991)
397	COD (mg/L)	STE	Single source domestic	Karikari et al. (1974)
421.8	COD (mg/L)	STE	Single source domestic	Hanson et al. (2002)
458	COD (mg/L)	STE	Single source domestic	Converse and Converse (1999)
461	COD (mg/L)	STE	Single source domestic	Converse and Converse (1998)
486	COD (mg/L)	STE	Single source domestic	Seabloom et al. (1981)
496	COD (mg/L)	STE	Single source domestic	Siegrist et al. (2000)
550	COD (mg/L)	STE	Single source domestic	Thiruvengkatachari (1976)
568	COD (mg/L)	STE	Single source domestic	Viraraghavan and Warnock (1974)
630	COD (mg/L)	STE	Single source domestic	Rock et al. (1981)
710	COD (mg/L)	STE	Single source domestic	Seabloom et al. (1981)
1931	COD (mg/L)	STE	Single source domestic	Baker (1980)
170	COD (mg/L)	STE	Multiple source domestic	Jacquez et al. (1991)
233	COD (mg/L)	STE	Multiple source domestic	Brandes et al. (1974)
291	COD (mg/L)	STE	Multiple source domestic	Converse et al. (1991)
169	COD (mg/L)	STE	Non-medical, Lab (simulated household)	Siegrist (1978)
227	COD (mg/L)	STE	Non-medical, Golf Club	Siegrist et al. (1984b)
228	COD (mg/L)	STE	Non-medical, Residential/ Church/ School	Siegrist et al. (1984a)
268	COD (mg/L)	STE	Non-medical, Residential/ Church/ School	Siegrist et al. (1984a)
276	COD (mg/L)	STE	Non-medical, Residential/ Church/ School	Siegrist et al. (1984a)
284	COD (mg/L)	STE	Non-medical, Residential/ Church/ School	Siegrist et al. (1984a)
338	COD (mg/L)	STE	Non-medical, Residential/ Church/ School	Siegrist et al. (1984a)
347	COD (mg/L)	STE	Non-medical, Research Center	Roy et al. (1998)
381	COD (mg/L)	STE	Non-medical, Motel	Siegrist et al. (1984b)

Table C-11. Other Reported Oxygen Demand Values (continued).

Average Value	Constituent (units)	Source	Waste Stream	Reference
416	COD (mg/L)	STE	Non-medical, Golf Club	Siegrist et al. (1984b)
449	COD (mg/L)	STE	Non-medical, Bar/Grill	Siegrist et al. (1984b)
586	COD (mg/L)	STE	Non-medical, Restaurant	Siegrist et al. (1984b)
620	COD (mg/L)	STE	Non-medical, Golf Club	Siegrist et al. (1984b)
622	COD (mg/L)	STE	Non-medical, Restaurant	Siegrist et al. (1984b)
690	COD (mg/L)	STE	Non-medical, Dairy Farm	Christopherson et al. (2004)
772	COD (mg/L)	STE	Non-medical, Restaurant	Siegrist et al. (1984b)
1116	COD (mg/L)	STE	Non-medical, Dairy Farm	Christopherson et al. (2004)
1196	COD (mg/L)	STE	Non-medical, Restaurant	Siegrist et al. (1984b)
1321	COD (mg/L)	STE	Non-medical, Restaurant	Siegrist et al. (1984b)
1667	COD (mg/L)	STE	Non-medical, Restaurant	Siegrist et al. (1984b)
1930	COD (mg/L)	STE	Non-medical, Dairy Farm	Christopherson et al. (2004)
4122	COD (mg/L)	STE	Non-medical, Dairy Farm	Christopherson et al. (2004)
5080	COD (mg/L)	STE	Non-medical, Dairy Farm	Christopherson et al. (2004)

Table C-12. Other Reported Carbon Values.

Average Value	Constituent (units)	Source	Waste Stream	Reference
90.3	DIC (mg/L)	STE	Single source domestic	Wilhelm et al. (1996)
102	DIC (mg/L)	STE	Single source domestic	Wilhelm et al. (1996)
31.8	DOC (mg/l)	STE	Non-medical, Campground	Ptacek (1998)
38.2	DOC (mg/l)	STE	Single source domestic	Wilhelm et al. (1996)
71.3	DOC (mg/l)	STE	Single source domestic	Wilhelm et al. (1996)
94	DOC (mg/l)	STE	Single source domestic	Robertson and Blowes (1995)
121	TOC (mg/L)	Raw	Single source domestic	Edvardsson and Spears (2000)
91	TOC (mg/L)	STE	Multiple source domestic	Siegrist et al. (1991)
94.9	TOC (mg/L)	STE	Multiple source domestic	Brown et al. (1977)
86	TOC (mg/L)	STE	Non-medical, Correctional Institution	Boyle et al. (1994)
41	TOC (mg/L)	STE	Single source domestic	Tyler et al. (1991)
47.4	TOC (mg/L)	STE	Campus Christian Center & Dorm	Anderson et al. (1994)
58.6	TOC (mg/L)	STE	Single source domestic	Wolf et al. (1998)
61	TOC (mg/L)	STE	Single source domestic	Converse et al. (1994)
69.2	TOC (mg/L)	STE	Single source domestic	Viraraghavan and Rana (1991)
72.8	TOC (mg/L)	STE	Single source domestic	Thom et al. (1998)
73	TOC (mg/L)	STE	Single source domestic	Viraraghavan and Warnock (1974)
83.6	TOC (mg/L)	STE	Single source domestic	Thom et al. (1998)
99	TOC (mg/L)	STE	Single source domestic	Siegrist and Boyle (1987)
106	TOC (mg/L)	STE	Single source domestic	Tyler et al. (1991)
107	TOC (mg/L)	STE	Single source domestic	Converse and Converse (1998)
147	TOC (mg/L)	STE	Single source domestic	Converse and Converse (1999)

APPENDIX D

COMPLETE LISTING OF REPORTED SOLIDS VALUES

Tables D-1 through D-11 summarize the reported values and the data qualifiers used. The following key should be used to interpret the data qualifier information within the tables. A more detailed description of the data qualifiers can be found in the report, Section 3.4.1.

Location = state where the study was conducted

Region = location of the study based on US Census defined regions

MW = Midwest: IL, IN, IA, KS, MI, MN, MO, NE, ND, OH, SD, and WI

NE = Northeast: CT, ME, MA, NH, NJ, NY, PA, RI, VT

South: AL, AR, DE, DC, FL, GA, KY, LA, MD, MS, NC, OK, SC, TN, TX, VA, and WV

West: AK, AZ, CA, CO, HI, ID, MT, NV, NM, OR, UT, WA, and WY

Lit = literature source

1 – publicly available and published in a peer reviewed journal

2 – publicly available and published in conference proceedings or project report

3 – unpublished; information obtained directly from researcher and is not publicly available

Year = year the study was conducted

Anal = analytical method used

1 – detailed methods used = specified which approved method was used (e.g., APHA 4500-N B).

2 – standard methods = specified use of approved methods (e.g., APHA).

3 – no methods = did not specify which method was used

Type = sampling technique used

1 – composite sample collected

2 – grab sample collected

3 – unknown; type of sample collected was not specified

Freq = frequency of sample collection

1 – at least weekly

2 – bi-weekly to monthly

3 – less than one time per month

4 – unknown

Events = number of sampling events

1 – more than 12 sampling events reported

2 – between 3 and 12 sampling events reported

3 – less than 3 sampling events reported

4 – unknown; number of sampling events not reported

Season = time of year when study was conducted

Spring (Mar-May)

Summer (Jun-Aug)

Fall (Sept-Nov)

Winter (Dec-Feb)

All (Jan-Dec)

Data Eval = data evaluation

1 – more than a single average value reported (e.g., descriptive statistics provided)

2 – only the average value reported for each constituent

Table D-1. Reported Single Source Domestic TSS Raw Wastewater Values.

TSS	Location	Region	Lit	Year	Anal	Type	Freq	# Events	Season	Data Eval	Reference
18	Missouri	MW	1	2003	3	1	4	4		2	Dietzman and Gross (2003)
38	Missouri	MW	1	2003	3	1	4	4		2	Dietzman and Gross (2003)
44	Missouri	MW	1	2003	3	1	4	4		2	Dietzman and Gross (2003)
60	Missouri	MW	1	2003	3	1	4	4		2	Dietzman and Gross (2003)
69	Missouri	MW	1	2003	3	1	4	4		2	Dietzman and Gross (2003)
126				1973	3	3	4	4		2	Lawrence (1973)
151	Ontario	Canada	1	2004	3	1, 2	2	1	All	1	Joy et al. (2004)
165				1973	3	3	4	4		2	Bounds (1997)
200				1976	3	3	4	4		2	Thiruvengkatachari (1976)
200				1973	3	3	4	4		2	Lawrence (1973)
226				1982	3	3	4	4		2	Bounds (2004)
259	Wisconsin	MW	1	1974	3	3	4	4		2	Ziebell et al. (1974)
259				1975	3	3	4	4		2	Bounds (1997)
267	California	West	2	2002	3	2	4	2		2	Edvardsson (2002)
267	California	West	2	2000	3	1	1	1	Summer	1	Edvardsson and Spears (2000)
293	Kentucky	South	1	1967	2	1	4	4		1	Watson et al. (1967)
296				1975	3	3	4	4		2	Bounds (1997)
310				1972	3	3	4	4		2	Bounds (1997)
360	Kentucky	South	1	1967	2	1	4	4		1	Watson et al. (1967)
363	Kentucky	South	1	1967	2	1	4	4		1	Watson et al. (1967)
380				1971	3	3	4	4		2	Kreissl (1971)
394				1975	3	3	4	4		2	Bounds (1997)
396	Colorado	West	1	1974	3	3	4	4		2	Bennett et al. (1974)
473	Kentucky	South	1	1967	2	1	4	4		1	Watson et al. (1967)
478	Kentucky	South	1	1967	2	1	4	4		1	Watson et al. (1967)
480				1971	3	3	4	4		2	Kreissl (1971)
500	Perth	Australia		1984	3	3	4	4		1	Troyan et al. (1984)
602	Kentucky	South	1	1967	2	1	4	4		1	Watson et al. (1967)
1295.8	New Mexico	West	1	2002	3	1	2	1	All	1	Hanson et al. (2002)
1356.1	New Mexico	West	1	2002	3	1	2	1	All	1	Hanson et al. (2002)
2232.6	New Mexico	West	1	2002	3	1	2	1	All	1	Hanson et al. (2002)

blank = information not provided

Table D-2. Reported Multiple-Source Domestic TSS Raw Wastewater Values.

TSS	Location	Region	Lit	Year	Anal	Type	Freq	# Events	Season	Data Eval	Reference
180	Michigan, British Columbia	MW, Canada	2	2002	1	1	4	4		1	Bell and Higgins (2004)
196	Maine	NE	2	1992	3	3	4	4		2	Boyer and Rock (1992)
197	Michigan, British Columbia	MW, Canada	2	2002	1	1	4	4		1	Bell and Higgins (2004)
202	Maine	NE	2	1992	3	3	4	4		2	Boyer and Rock (1992)
217	Maine	NE	2	1992	3	3	4	4		2	Boyer and Rock (1992)
228	Arizona	West	1	1989	3	1	1	3	Fall	1	Anderson and Siegrist (1989)
306	Maine	NE	2	1991	3	3	4	4		2	Boyer (1991)
310	Maine	NE	2	1991	3	3	4	4		2	Boyer (1991)
317	Maine	NE	2	1992	3	3	4	4		2	Boyer and Rock (1992)
320	Maine	NE	2	1992	3	3	4	4		2	Boyer and Rock (1992)
345	Maine	NE	2	1992	3	3	4	4		2	Boyer and Rock (1992)
410	Wisconsin	MW	2	1978	2	3	4	4		1	Siegrist (1978)
477	Arizona	West	1	1989	3	1	1	3	Fall	1	Anderson and Siegrist (1989)

blank = information not provided

Table D-3. Reported Food Source TSS Raw Wastewater Values.

TSS	Location	Region	Lit	Year	Anal	Type	Freq	# Events	Season	Data Eval	Reference
358	Texas	South	1	2004	1	2	1	3	Summer	1	Lesikar et al. (2004)
371	Texas	South	1	2004	1	2	1	3	Summer	1	Lesikar et al. (2004)
1030	Texas	South	1	2004	1	2	1	3	Summer	1	Lesikar et al. (2004)

blank = information not provided

Table D-4. Reported Non-medical Source TSS Raw Wastewater Values.

TSS	Location	Region	Lit	Year	Anal	Type	Freq	# Events	Season	Data Eval	Source Type	Reference
118	Florida	South	1	1998	2	1	2	2	Winter - Summer	1	Min. Security Correctional Inst.	Anderson et al. (1998)
682	Louisiana	South	2	2002	1	3	2	1	ALL	1	RV Dump/ Rest Area	Griffin et al. (2002)
711	California	West	2	1987	3	3	4	4		2	Rest Area	Pearson et al. (1987)
825	Louisiana	South	2	2004	3	3	4	4		1	RV Dump/ Rest Area	Griffin et al. (2004)
3120	Washington	West	2	1987	3	3	4	4		2	RV Dump	Kiernan et al. (1987)
3847	California	West	2	1987	3	3	4	4		2	RV Dump	Pearson et al. (1987)

blank = information not provided

Table D-5. Reported Single-Source Domestic TSS STE Values.

TSS	Location	Region	Lit	Year	Anal	Type	Freq	# Events	Season	Data Eval	Reference
22	Ohio	MW	1	2002	1	3	3	1	All	2	Steer et al. (2002)
22	Ohio	MW	1	2002	1	3	3	1	All	2	Steer et al. (2002)
23.1	Washington	West	2	1981	3	3	2	1	Fall - Spring	1	Seabloom et al. (1981)
24	Washington	West	2	1981	3	3	2	1	Fall - Spring	1	Seabloom et al. (1981)
26	Ohio	MW	1	2002	1	3	3	1	All	2	Steer et al. (2002)
26.1	Washington	West	2	1981	3	3	2	1	Fall - Spring	1	Seabloom et al. (1981)
26.7	Washington	West	2	1981	3	3	2	1	Fall - Spring	1	Seabloom et al. (1981)
27	Ohio	MW	1	2002	1	3	3	1	All	2	Steer et al. (2002)
28	Oregon	West	1	1994	3	3	1	1	All	2	Ball (1994)
32.3	Kentucky	South	1	1998	2	3	2	1	All	1	Thom et al. (1998)
33	Ohio	MW	1	2002	1	3	3	1	All	2	Steer et al. (2002)
34	Wisconsin	MW	1	1977	3	3	4	4	Summer, Fall	1	Sauer and Boyle (1977)

Table D-5. Reported Single-Source Domestic TSS STE Values (continued).

TSS	Location	Region	Lit	Year	Anal	Type	Freq	# Events	Season	Data Eval	Reference
35	Ohio	MW	1	2002	1	3	3	1	All	2	Steer et al. (2002)
35	Ohio	MW	1	2002	1	3	3	1	All	2	Steer et al. (2002)
38	Oregon	West	1	1982	2	3	4	4		1	Ronayne et al. (1982)
39	Wisconsin	MW	1	1977	3	3	4	4	Spring, Summer	1	Sauer and Boyle (1977)
40	Rhode Island	NE	1	2001	2	3	2	2	All	1	Bohrer and Converse (2001)
41	Ohio	MW	1	2002	1	3	3	1	All	2	Steer et al. (2002)
41	Wisconsin	MW	1	1994	2	2	4	3		1	Converse et al. (1994)
44	Missouri	MW	1	1998	2	3	2	1	All	2	Sievers (1998)
44	Wisconsin	MW	1	1991	3		4	4		1	Tyler et al. (1991)
44	Wisconsin	MW	1	1981	2	1	4	4		1	Hargett et al. (1981)
44	Wisconsin	MW	1	1974	2	1	2	1	All	1	Otis et al. (1974a)
44	Rhode Island	NE	2	1999	2	2	2	1	Summer	2	Sykes et al. (1999)
45	Ohio	MW	1	2002	1	3	3	1	All	2	Steer et al. (2002)
45			1	1976	3	3	4	4		2	Sauer et al. (1976)
46	Rhode Island	NE	2	2002	2	3	2	3	All	1	Loomis et al. (2002)
47	Indiana	MW	1	1984	2	3	4	4		1	Hampton and Jones (1984)
48	Ohio	MW	1	2002	1	3	3	1	All	2	Steer et al. (2002)
48	Wisconsin	MW	1	1977	3	3	4	4	Fall, Winter	1	Sauer and Boyle (1977)
48	Wisconsin	MW	1	1974	2	1	2	1	ALL	1	Otis et al. (1974a)
49.2	New Mexico	West	1	2002	3	1	2	1	All	1	Hanson et al. (2002)
50	Ohio	MW	1	2002	1	3	3	1	All	2	Steer et al. (2002)
50.8	Wisconsin	MW	1	1974	3	3	4	4		2	Ziebell et al. (1974)
51	Rhode Island	NE	2	1999	2	2	2	1	Summer	2	Sykes et al. (1999)
52	Wisconsin	MW	1	1974	2	1	2	1	All	1	Otis et al. (1974a)
53	Ohio	MW	1	2002	1	3	3	1	All	2	Steer et al. (2002)
53	Ohio	MW	1	1984	2	1	1	1	All	1	Effert et al. (1984)
54			1	1976	3	3	4	4		2	Otis and Boyle (1976)
55	Ohio	MW	1	2002	1	3	3	1	All	2	Steer et al. (2002)
55	Alabama	South	1	1998	3	3	4	4		1	White and Shirk (1998)
57	Oregon	West	2	2003	2	3	4	3		1	Rich et al. (2003)

Table D-5. Reported Single-Source Domestic TSS STE Values (continued).

TSS	Location	Region	Lit	Year	Anal	Type	Freq	# Events	Season	Data Eval	Reference
58	Alabama	South	1	1998	2	3	2	2	Summer, Fall	2	O'Driscoll et al. (1998)
60	Ohio	MW	1	2002	1	3	3	1	All	2	Steer et al. (2002)
61	Wisconsin	MW	1	1998	1	2	4			1	Converse and Converse (1998)
63	Wisconsin	MW	1	1991	3		4	4		1	Tyler et al. (1991)
64	Ohio	MW	1	2002	1	3	3	1	All	2	Steer et al. (2002)
64	Ohio	MW	1	2002	1	3	3	1	All	2	Steer et al. (2002)
64	Rhode Island	NE	2	1999	2	2	2	1	Summer	2	Sykes et al. (1999)
65	Rhode Island	NE	2	1999	2	2	2	1	Winter	2	Sykes et al. (1999)
66	Ohio	MW	1	2002	1	3	3	1	All	2	Steer et al. (2002)
66	Rhode Island	NE	2	1999	2	2	2	1	Winter	2	Sykes et al. (1999)
68.5	Rhode Island	NE	1	1998	2	2	2	1	Winter	2	Thom et al. (1998)
69	Wisconsin	MW	1	1974	2	1	2	1	All	1	Otis et al. (1974a)
70.4	Washington	West	2	1981	3	3	2	1	Fall - Spring	1	Seabloom et al. (1981)
72	Minnesota	MW	1	2001	2	2	1	1	All	1	Christopherson et al. (2001)
72.9	California	West	1	1994	2	2	4	4		1	Cagle and Johnson (1994)
73	Ohio	MW	1	2002	1	3	3	1	All	2	Steer et al. (2002)
75	Wisconsin	MW	1	1987	2	1	4	4	All	1	Siegrist and Boyle (1987)
76	Indiana	MW	1	1984	2	3	4	4		1	Hampton and Jones (1984)
77	Maryland	South	1	1994	3	3	1	1	Fall, Winter	2	Bruen and Piluk (1994)
78	South Wales	Australia	1	2004	2	2	4	2	All	1	Patterson (2004)
79	Oregon	West	1	1982	2	3	4	4		1	Ronayne et al. (1982)
80	N. Carolina	South	1	2001	2	3	2	1	All	2	Lindbo and MacConnell (2001)
85	Wisconsin	MW	1	1974	2	1	2	2	Summer	1	Otis et al. (1974b)
87	Rhode Island	NE	2	1999	2	2	2	1	Winter	2	Sykes et al. (1999)
87	Wisconsin	MW	2	1999	1	2	4	2	Winter - Summer	1	Converse and Converse (1999)
91.7	Oregon	West	1	1982	2	3	4	4		1	Ronayne et al. (1982)
92	Montreal	Canada	1	1998	3	3	2	1	All	2	Roy et al. (1998)
94	Oregon	West	2	2003	2	3	4	3		1	Rich et al. (2003)
94	Oregon	West	3	2005	2	2	2,3	1	All	1	Rich (2006)

Table D-5. Reported Single-Source Domestic TSS STE Values (continued).

TSS	Location	Region	Lit	Year	Anal	Type	Freq	# Events	Season	Data Eval	Reference
102	Colorado	West	3	2000	2	2	3	3	Spring	1	Siegrist et al. (2000)
72	Minnesota	MW	1	2001	2	2	1	1	All	1	Christopherson et al. (2001)
133.9	Saskatch.	Canada	1	1991	2	2	4	4		1	Viraraghavan and Rana (1991)
135	Wisconsin	MW	1	1974	2	1	2	2	Summer	1	Otis et al. (1974b)
143	North Carolina	South	1	2001	2	3	2	1	All	2	Lindbo and MacConnell (2001)
153.6	North Carolina	South	1	1998	2	3	2	1	All	2	Thom et al. (1998)
161	Florida	South	1	1991	2	2	1	1	Fall - Spring	1	Sherman and Anderson (1991)
163	Ohio	MW	1	2002	1	3	3	1	All	2	Steer et al. (2002)
165			1	1976	3	3	4	4		2	Thiruvengkatachari (1976)
170	Perth	Australia	1	1984	3	3	4	4		1	Troyan et al. (1984)
171	Oregon	West	1	1982	2	3	4	4		1	Ronayne et al. (1982)
193	Oregon	West	1	1982	2	3	4	4		1	Ronayne et al. (1982)
200	Alabama	South	1	1998	2	3	2	2	Summer, Fall	2	O'Driscoll et al. (1998)
203	Oregon	West	1	1982	2	3	4	4		1	Ronayne et al. (1982)
239	Maine	NE	1	1981	2	3	4	4		1	Rock et al. (1981)
240	Oregon	West	1	1982	2	3	4	4		1	Ronayne et al. (1982)
251	Colorado	West	3	2000	2	2	3	3	Spring	1	Siegrist et al. (2000)
260			3	1977	3	3	4	4		2	Siegrist (1977)
276	Oregon	West	1	1982	2	3	4	4		1	Ronayne et al. (1982)

blank = information not provided

Table D-6. Reported Multiple-Source Domestic TSS STE Values.

TSS	Location	Region	Lit	Year	Anal	Type	Freq	# Events	Season	Data Eval	Reference
27	Minnesota	MW	1	2001	2	3	2	1	All	1	Henneck et al. (2001)
37	Norway	Norway	1	1991	2	3	1	2		1	Siegrist et al. (1991)
46.9	Maine	NE	2	1992	3	3	4	4		2	Boyer and Rock (1992)
56.7	Maine	NE	2	1991	3	3	4	4		2	Boyer (1991)
60	W. Virginia	South	1	1991	2	3	1	4		2	Sack et al. (1991)
60.8	Maine	NE	2	1992	3	3	4	4		2	Boyer and Rock (1992)
61	Maine	NE	2	1992	3	3	4	4		2	Boyer and Rock (1992)
61.2	Maine	NE	2	1992	3	3	4	4		2	Boyer and Rock (1992)
63.7	Maine	NE	2	1991	3	3	4	4		2	Boyer (1991)
64	Minnesota	MW	1	2001	2	3	2	1	All	1	Henneck et al. (2001)
72.6				1985	3	3	4	4		2	Swed (1985)
80	New Mexico	West	1	1991	3	2	4	4		1	Jacquez et al. (1991)
84.8	Ontario	Canada	1	1974	3	3	1	1	All	2	Brandes et al. (1974)
93	Maine	NE	2	1992	3	3	4	4		2	Boyer and Rock (1992)
95.2	Maine	NE	2	1992	3	3	4	4		2	Boyer and Rock (1992)
99	Wisconsin	MW	2	1991	3	2	4	4		1	Converse et al. (1991)

blank = information not provided

Table D-7. Reported Food Source TSS STE Values.

TSS	Location	Region	Lit	Year	Anal	Type	Freq	# Events	Season	Data Eval	Reference
12	Florida	South	3	1995	1	2	4	3		2	Bloomquist and Schmidt (1995)
26	Florida	South	3	1995	1	2	4	3		2	Bloomquist and Schmidt (1995)
39	Florida	South	3	1995	1	2	4	3		2	Bloomquist and Schmidt (1995)
40	Florida	South	3	1995	1	2	4	3		2	Bloomquist and Schmidt (1995)
42	Florida	South	3	1995	1	2	4	3		2	Bloomquist and Schmidt (1995)
44.7	Florida	South	3	1995	1	2	4	3		2	Bloomquist and Schmidt (1995)
46	Florida	South	3	1995	1	2	4	3		2	Bloomquist and Schmidt (1995)
52	Florida	South	3	1995	1	2	4	3		2	Bloomquist and Schmidt (1995)
58	Florida	South	3	1995	1	2	4	3		2	Bloomquist and Schmidt (1995)
58	Florida	South	3	1995	1	2	4	3		2	Bloomquist and Schmidt (1995)
60	Florida	South	3	1995	1	2	4	3		2	Bloomquist and Schmidt (1995)

Table D-7. Reported Food Source TSS STE Values (continued).

TSS	Location	Region	Lit	Year	Anal	Type	Freq	# Events	Season	Data Eval	Reference
60	Florida	South	3	1995	1	2	4	3		2	Bloomquist and Schmidt (1995)
66.7	Florida	South	3	1995	1	2	4	3		2	Bloomquist and Schmidt (1995)
72	Florida	South	3	1995	1	2	4	3		2	Bloomquist and Schmidt (1995)
74.2	Mass.	NE	2	1999	2	2	3	2	All	1	Higgins and Groves (1999)
87	Florida	South	3	1995	1	2	4	3		2	Bloomquist and Schmidt (1995)
105	Florida	South	3	1995	1	2	4	3		2	Bloomquist and Schmidt (1995)
105	Florida	South	3	1995	1	2	4	3		2	Bloomquist and Schmidt (1995)
115	Florida	South	3	1995	1	2	4	3		2	Bloomquist and Schmidt (1995)
127	Florida	South	3	1995	1	2	4	3		2	Bloomquist and Schmidt (1995)
150	Florida	South	3	1995	1	2	4	3		2	Bloomquist and Schmidt (1995)
179	Wisconsin	MW	1	1984	2	2	4	4		2	Siegrist et al. (1984b)
187	Florida	South	3	1995	1	2	4	3		2	Bloomquist and Schmidt (1995)
190	Florida	South	3	1995	1	2	4	3		2	Bloomquist and Schmidt (1995)
210	Florida	South	3	1995	1	2	4	3		2	Bloomquist and Schmidt (1995)
220	Florida	South	3	1995	1	2	4	3		2	Bloomquist and Schmidt (1995)
237	Florida	South	3	1995	1	2	4	3		2	Bloomquist and Schmidt (1995)
245	Wisconsin	MW	1	1984	2	2	4	4		2	Siegrist et al. (1984b)
247	Florida	South	3	1995	1	2	4	3		2	Bloomquist and Schmidt (1995)
261	Wisconsin	MW	1	1984	2	2	4	4		2	Siegrist et al. (1984b)
264	Florida	South	3	1995	1	2	4	3		2	Bloomquist and Schmidt (1995)
328	Florida	South	3	1995	1	2	4	3		2	Bloomquist and Schmidt (1995)
377	Wisconsin	MW	1	1984	2	2	4	4		2	Siegrist et al. (1984b)
410	Mass.	NE	2	1999	2	2	3	2	All	1	Higgins and Groves (1999)
413	Florida	South	3	1995	1	2	4	3		2	Bloomquist and Schmidt (1995)
458	Florida	South	3	1995	1	2	4	3		2	Bloomquist and Schmidt (1995)
465	Florida	South	3	1995	1	2	4	3		2	Bloomquist and Schmidt (1995)
493	Maine, Ontario	NE, Canada	1	1994	3	2	2	1	All	1	McKee and Brooks (1994)
515	Florida	South	3	1995	1	2	4	3		2	Bloomquist and Schmidt (1995)
582	Wisconsin	MW	1	1984	2	2	4	4		2	Siegrist et al. (1984b)
644	Florida	South	3	1995	1	2	4	3		2	Bloomquist and Schmidt (1995)

Table D-7. Reported Food Source TSS STE Values (continued).

TSS	Location	Region	Lit	Year	Anal	Type	Freq	# Events	Season	Data Eval	Reference
693	Wisconsin	MW	1	1984	2	2	4	4		2	Siegrist et al. (1984b)
792.5	Massachusetts	NE	2	1999	2	2	3	2	All	1	Higgins and Groves (1999)
880	Wisconsin	MW	1	1984	2	2	4	4		2	Siegrist et al. (1984b)
4775	Florida	South	3	1995	1	2	4	3		2	Bloomquist and Schmidt (1995)

blank = information not provided

Table D-8. Reported Non-medical Source TSS STE Values.

TSS	Location	Region	Lit	Year	Anal	Type	Freq	# Events	Season	Data Eval	Source Type	Reference
13.8	Mass.	NE	2	1999	2	2	3	2	All	1	School	Higgins and Groves (1999)
15.5	Mass.	NE	2	1999	2	2	3	2	All	1	School	Higgins and Groves (1999)
21	Mass.	NE	2	1999	2	2	3	2	All	1	School	Higgins and Groves (1999)
28	Oregon, Arizona	West	2	1999	3	3	4	4		2	Convenience Store	Ball et al. (1999)
30	New Mexico	West	2	2002	3	3	4	4		2	School	Egemen et al. (2002)
31.8	Mass.	NE	2	1999	2	2	3	2	All	1	School	Higgins and Groves (1999)
33	Oregon	West	1	1982	2	3	4	4		1	Office	Ronayne et al. (1982)
33.5	Mass.	NE	2	1999	2	2	3	2	All	1	School	Higgins and Groves (1999)
34	Minnesota	MW	2	1999	2	3	2	1	Winter - Summer	1	Correctional Facility	McCarthy et al. (1999)
34	Minnesota	MW	2	1999	2	3	2	1	Winter - Summer	1	Correctional Facility	McCarthy et al. (1999)
36	Minnesota	MW	2	1999	2	3	2	1	Winter - Summer	1	Correctional Facility	McCarthy et al. (1999)
36	Minnesota	MW	2	1999	2	3	2	1	Winter - Summer	1	Correctional Facility	McCarthy et al. (1999)

Table D-8. Reported Non-medical Source TSS STE Values (continued).

TSS	Location	Region	Lit	Year	Anal	Type	Freq	# Events	Season	Data Eval	Source Type	Reference
37	Minnesota	MW	2	1999	2	3	2	1	Winter - Summer	1	Correctional Facility	McCarthy et al. (1999)
37	Minnesota	MW	2	1999	2	3	2	1	Winter - Summer	1	Correctional Facility	McCarthy et al. (1999)
38	Minnesota	MW	2	1999	2	3	2	1	Winter - Summer	1	Correctional Facility	McCarthy et al. (1999)
38.4	Mass.	NE	2	1999	2	2	3	2	All	1	School	Higgins and Groves (1999)
39	Minnesota	MW	2	1999	2	3	2	1	Winter - Summer	1	Correctional Facility	McCarthy et al. (1999)
39	Minnesota	MW	2	1999	2	3	2	1	Winter - Summer	1	Correctional Facility	McCarthy et al. (1999)
39	Minnesota	MW	2	1999	2	3	2	1	Winter - Summer	1	Correctional Facility	McCarthy et al. (1999)
39.6	Oregon	West	1	1982	2	3	4	4		1	Sawmill	Ronayne et al. (1982)
41.8	Pennsylvania	NE	1	2003	2	2	4	4		1	Camp	Whitehill et al. (2003)
44	Wisconsin	MW	1	1984	2	2	4	4		2	Golf club	Siegrist et al. (1984b)
44.7	Mass.	NE	2	1999	2	2	3	2	All	1	Office	Higgins and Groves (1999)
46	Minnesota	MW	1	2001	2	3	2	1	All	1	Correctional Facility	Henneck et al. (2001)
50	Wisconsin	MW	1	1994	2	1	2	1	All	1	Correctional institution	Boyle et al. (1994)
52	Minnesota	MW	2	1999	2	3	2	1	Winter - Summer	1	Correctional Facility	McCarthy et al. (1999)
52	Minnesota	MW	2	1999	2	3	2	1	Winter - Summer	1	Correctional Facility	McCarthy et al. (1999)
53	Minnesota	MW	2	1999	2	3	2	1	Winter - Summer	1	Correctional Facility	McCarthy et al. (1999)
53	Minnesota	MW	2	1999	2	3	2	1	Winter - Summer	1	Correctional Facility	McCarthy et al. (1999)
54	Minnesota	MW	2	1999	2	3	2	1	Winter - Summer	1	Correctional Facility	McCarthy et al. (1999)

Table D-8. Reported Non-medical Source TSS STE Values (continued).

TSS	Location	Region	Lit	Year	Anal	Type	Freq	# Events	Season	Data Eval	Source Type	Reference
54	Minnesota	MW	2	1999	2	3	2	1	Winter - Summer	1	Correctional Facility	McCarthy et al. (1999)
55	Oregon, Arizona	West	2	1999	3	3	4	4		2	Camp	Ball et al. (1999)
55.6	Mass.	NE	2	1999	2	2	3	2	All	1	Office	Higgins and Groves (1999)
56	Wisconsin	MW	1	1984	2	2	4	4		2	Golf club	Siegrist et al. (1984b)
66	Wisconsin	MW	1	1984	2	2	4	4		2	Motel	Siegrist et al. (1984b)
75	Minnesota	MW	2	1999	2	3	2	1	Winter - Summer	1	Correctional Facility	McCarthy et al. (1999)
83.6	Mass.	NE	2	1999	2	2	3	2	All	1	Office	Higgins and Groves (1999)
107.6	Mass.	NE	2	1999	2	2	3	2	All	1	School	Higgins and Groves (1999)
118.7	Pennsylvania	NE	1	2003	2	2	4	4		1	Grocery store with meat packing	Whitehill et al. (2003)
121	Wisconsin	MW	1	1984	2	2	4	4		2	Golf club	Siegrist et al. (1984b)
150.3	Virginia	South	2	2002	3	3	4	4		2	One room schoolhouse turned into museum	Hatch et al. (2002)

blank = information not provided

Table D-9. Reported Medical Source TSS STE Values.

TSS	Location	Region	Lit	Year	Anal	Type	Freq	# Events	Season	Data Eval	Source Type	Reference
10	Mass.	NE	2	1999	2	2	3	2	All	1	Veterinary/ Kennel	Higgins and Groves (1999)
22	Mass.	NE	2	1999	2	2	3	2	All	1	Assisted Living Facility	Higgins and Groves (1999)
32.2	Mass.	NE	2	1999	2	2	3	2	All	1	Veterinary/ Kennel	Higgins and Groves (1999)
38.7	Mass.	NE	2	1999	2	2	3	2	All	1	Nursing Home	Higgins and Groves (1999)
44.5	Mass.	NE	2	1999	2	2	3	2	All	1	Assisted Living Facility	Higgins and Groves (1999)
46.7	Mass.	NE	2	1999	2	2	3	2	All	1	Veterinary/ Kennel	Higgins and Groves (1999)
49	Mass.	NE	2	1999	2	2	3	2	All	1	Doctor	Higgins and Groves (1999)
50.8	Mass.	NE	2	1999	2	2	3	2	All	1	Doctor	Higgins and Groves (1999)
53.5	Mass.	NE	2	1999	2	2	3	2	All	1	Nursing Home	Higgins and Groves (1999)
80.2	Mass.	NE	2	1999	2	2	3	2	All	1	Assisted Living Facility	Higgins and Groves (1999)
83	Mass.	NE	2	1999	2	2	3	2	All	1	Doctor	Higgins and Groves (1999)
126	Mass.	NE	2	1999	2	2	3	2	All	1	Nursing Home	Higgins and Groves (1999)

blank = information not provided

Table D-8. Reported Non-medical Source TSS STE Values (continued).

TSS	Location	Region	Lit	Year	Anal	Type	Freq	# Events	Season	Data Eval	Source Type	Reference
54	Minnesota	MW	2	1999	2	3	2	1	Winter - Summer	1	Correctional Facility	McCarthy et al. (1999)
55	Oregon, Arizona	West	2	1999	3	3	4	4		2	Camp	Ball et al. (1999)
55.6	Mass.	NE	2	1999	2	2	3	2	All	1	Office	Higgins and Groves (1999)
56	Wisconsin	MW	1	1984	2	2	4	4		2	Golf club	Siegrist et al. (1984b)
66	Wisconsin	MW	1	1984	2	2	4	4		2	Motel	Siegrist et al. (1984b)
75	Minnesota	MW	2	1999	2	3	2	1	Winter - Summer	1	Correctional Facility	McCarthy et al. (1999)
83.6	Mass.	NE	2	1999	2	2	3	2	All	1	Office	Higgins and Groves (1999)
107.6	Mass.	NE	2	1999	2	2	3	2	All	1	School	Higgins and Groves (1999)
118.7	Pennsylvania	NE	1	2003	2	2	4	4		1	Grocery store with meat packing	Whitehill et al. (2003)
121	Wisconsin	MW	1	1984	2	2	4	4		2	Golf club	Siegrist et al. (1984b)
150.3	Virginia	South	2	2002	3	3	4	4		2	One room schoolhouse turned into museum	Hatch et al. (2002)

blank = information not provided

Table D-10. Reported Municipal Source TSS Raw Wastewater and STE Values (continued).

TSS (mg/L)	Sample Description	Reference
316	Influent	Sadler et al. (2002)
338.3	After Screen	Curto et al. (2002)
359	Influent	Littleton et al. (2003)
385	Influent	Danielson (2006)
428	Raw Wastewater	Crawford et al. (2000)
444	Influent	Zheng et al. (2002)
635	Influent	Zheng et al. (2002)
1700	Wastewater Characteristics	Gale (2002)
2003	Raw Wastewater	Xingcan et al. (2001)

Table D-11. Other Reported Solids Values.

Average Value	Constituent (units)	Source	Waste Stream	Reference
788	Total Solids (mg/L)	Raw	Single-source domestic	Watson et al. (1967)
859	Total Solids (mg/L)	Raw	Single-source domestic	Watson et al. (1967)
866	Total Solids (mg/L)	Raw	Single-source domestic	Watson et al. (1967)
997	Total Solids (mg/L)	Raw	Single-source domestic	Watson et al. (1967)
1180	Total Solids (mg/L)	Raw	Single-source domestic	Bennett et al. (1974)
1249	Total Solids (mg/L)	Raw	Single-source domestic	Watson et al. (1967)
1536	Total Solids (mg/L)	Raw	Single-source domestic	Watson et al. (1967)
1710	Total Solids (mg/L)	Raw	Non-medical, Rest Area Restroom	Pearson et al. (1987)
6460	Total Solids (mg/L)	Raw	Non-medical, RV Dump	Pearson et al. (1987)
339	Total Solids (mg/L)	STE	Single-source domestic	Seabloom et al. (1981)
366	Total Solids (mg/L)	STE	Single-source domestic	Seabloom et al. (1981)
428	Total Solids (mg/L)	STE	Single-source domestic	Seabloom et al. (1981)
452	Total Solids (mg/L)	STE	Single-source domestic	Seabloom et al. (1981)
502	Total Solids (mg/L)	STE	Single-source domestic	Tyler et al. (1991)
728	Total Solids (mg/L)	STE	Single-source domestic	Tyler et al. (1991)
913	Total Solids (mg/L)	STE	Single-source domestic	Karikari et al. (1974)
969	Total Solids (mg/L)	STE	Single-source domestic	Hampton and Jones (1984)
1090	Total Solids (mg/L)	STE	Single-source domestic	Converse and Converse (1998)
1268	Total Solids (mg/L)	STE	Single-source domestic	Converse et al. (1994)
1594	Total Solids (mg/L)	STE	Single-source domestic	Hampton and Jones (1984)

Table D-11. Other Reported Solids Values (continued).

Average Value	Constituent (units)	Source	Waste Stream	Reference
1608	Total Solids (mg/L)	STE	Single-source domestic	Siegrist and Boyle (1987)
413	Total Solids (mg/L)	STE	Multiple-source domestic	Siegrist et al. (1991)
1271	Total Solids (mg/L)	STE	Multiple-source domestic	Converse et al. (1991)
653	Total Dissolved Solids (mg/L)	Raw	Single-source domestic	Edvardsson and Spears (2000)
836	Total Dissolved Solids (mg/L)	Raw	Multiple-source domestic	Anderson and Siegrist (1989)
1074	Total Dissolved Solids (mg/L)	Raw	Multiple-source domestic	Anderson and Siegrist (1989)
575	Total Dissolved Solids (mg/L)	STE	Single-source domestic	Duncan et al. (1994)
615	Total Dissolved Solids (mg/L)	STE	Single-source domestic	Reneau et al. (2001)
674	Total Dissolved Solids (mg/L)	STE	Single-source domestic	Huang et al. (1994)
344	Total Dissolved Solids (mg/L)	STE	Non-medical, Correctional Institute	Boyle et al. (1994)
497	Total Dissolved Solids (mg/L)	STE	Non-medical, Campus Christian Center & Dorm	Anderson et al. (1994)
414	Total Volatile Solids (mg/L)	Raw	Single-source domestic	Watson et al. (1967)
468	Total Volatile Solids (mg/L)	Raw	Single-source domestic	Watson et al. (1967)
485	Total Volatile Solids (mg/L)	Raw	Single-source domestic	Watson et al. (1967)
571	Total Volatile Solids (mg/L)	Raw	Single-source domestic	Watson et al. (1967)
659	Total Volatile Solids (mg/L)	Raw	Single-source domestic	Watson et al. (1967)
942	Total Volatile Solids (mg/L)	Raw	Single-source domestic	Watson et al. (1967)
357	Total Volatile Solids (mg/L)	STE	Single-source domestic	Hampton and Jones (1984)
381	Total Volatile Solids (mg/L)	STE	Single-source domestic	Hampton and Jones (1984)
1114	Volatile Solids (mg/L)	Raw	Non-medical, Rest Area Restroom	Pearson et al. (1987)
4353	Volatile Solids (mg/L)	Raw	Non-medical, RV Dump	Pearson et al. (1987)
261	Volatile Solids (mg/L)	STE	Single-source domestic	Converse and Converse (1998)
263	Volatile Solids (mg/L)	STE	Single-source domestic	Tyler et al. (1991)
271	Volatile Solids (mg/L)	STE	Single-source domestic	Tyler et al. (1991)
273	Volatile Solids (mg/L)	STE	Single-source domestic	Converse et al. (1994)
295	Volatile Solids (mg/L)	STE	Single-source domestic	Siegrist and Boyle (1987)
402	Volatile Solids (mg/L)	STE	Multiple-source domestic	Converse et al. (1991)
203	Volatile Suspended Solids (mg/L)	Raw	Single-source domestic	Ziebell et al. (1974)
642	Volatile Suspended Solids (mg/L)	Raw	Non-medical, Rest Area Restroom	Pearson et al. (1987)
2460	Volatile Suspended Solids (mg/L)	Raw	Non-medical, RV Dump	Pearson et al. (1987)
3329	Volatile Suspended Solids (mg/L)	Raw	Non-medical, RV Dump	Pearson et al. (1987)
15.1	Volatile Suspended Solids (mg/L)	STE	Single-source domestic	Seabloom et al. (1981)

Table D-11. Other Reported Solids Values (continued).

Average Value	Constituent (units)	Source	Waste Stream	Reference
16.9	Volatile Suspended Solids (mg/L)	STE	Single-source domestic	Seabloom et al. (1981)
19.3	Volatile Suspended Solids (mg/L)	STE	Single-source domestic	Seabloom et al. (1981)
25	Volatile Suspended Solids (mg/L)	STE	Single-source domestic	Tyler et al. (1991)
27.7	Volatile Suspended Solids (mg/L)	STE	Single-source domestic	Thom et al. (1998)
29	Volatile Suspended Solids (mg/L)	STE	Single-source domestic	Converse et al. (1994)
33	Volatile Suspended Solids (mg/L)	STE	Single-source domestic	Sauer et al. (1976)
35.5	Volatile Suspended Solids (mg/L)	STE	Single-source domestic	Ziebell et al. (1974)
37	Volatile Suspended Solids (mg/L)	STE	Single- source domestic	Hargett et al. (1981)
40	Volatile Suspended Solids (mg/L)	STE	Single-source domestic	Hampton and Jones (1984)
46	Volatile Suspended Solids (mg/L)	STE	Single-source domestic	Converse and Converse (1998)
46	Volatile Suspended Solids (mg/L)	STE	Single-source domestic	Hampton and Jones (1984)
49	Volatile Suspended Solids (mg/L)	STE	Single-source domestic	Tyler et al. (1991)
54.6	Volatile Suspended Solids (mg/L)	STE	Single-source domestic	Seabloom et al. (1981)
56.8	Volatile Suspended Solids (mg/L)	STE	Single-source domestic	Thom et al. (1998)
60	Volatile Suspended Solids (mg/L)	STE	Single-source domestic	Converse and Converse (1999)
62	Volatile Suspended Solids (mg/L)	STE	Single-source domestic	Siegrist and Boyle (1987)
65.3	Volatile Suspended Solids (mg/L)	STE	Single-source domestic	Thom et al. (1998)
23.8	Volatile Suspended Solids (mg/L)	STE	Multiple-source domestic	Neralla et al. (1998)
60	Volatile Suspended Solids (mg/L)	STE	Multiple-source domestic	Converse et al. (1991)
33	Volatile Suspended Solids (mg/L)	STE	Non-medical, Lab (simulated household)	Siegrist (1978)
46	Volatile Suspended Solids (mg/L)	STE	Non-medical, Correctional Institute	Boyle et al. (1994)
149	Volatile Dissolved Solids (mg/L)	STE	Non-medical, Correctional Institute	Boyle et al. (1994)

APPENDIX E

COMPLETE LISTING OF REPORTED NUTRIENT (NITROGEN AND PHOSPHORUS) VALUES

Tables E-1 through E-19 summarize the reported values and the data qualifiers used. The following key should be used to interpret the data qualifier information within the tables. A more detailed description of the data qualifiers can be found in the report, Section 3.4.1.

Location = state where the study was conducted

Region = location of the study based on US Census defined regions

MW = Midwest: IL, IN, IA, KS, MI, MN, MO, NE, ND, OH, SD, and WI

NE = Northeast: CT, ME, MA, NH, NJ, NY, PA, RI, VT

South: AL, AR, DE, DC, FL, GA, KY, LA, MD, MS, NC, OK, SC, TN, TX, VA, and WV

West: AK, AZ, CA, CO, HI, ID, MT, NV, NM, OR, UT, WA, and WY

Lit = literature source

1 – publicly available and published in a peer reviewed journal

2 – publicly available and published in conference proceedings or project report

3 – unpublished; information obtained directly from researcher and is not publicly available

Year = year the study was conducted

Anal = analytical method used

1 – detailed methods used = specified which approved method was used (e.g., APHA 4500-N B).

2 – standard methods = specified use of approved methods (e.g., APHA).

3 – no methods = did not specify which method was used

Type = sampling technique used

1 – composite sample collected

2 – grab sample collected

3 – unknown; type of sample collected was not specified

Freq = frequency of sample collection

1 – at least weekly

2 – bi-weekly to monthly

3 – less than one time per month

4 – unknown

Events = number of sampling events

1 – more than 12 sampling events reported

2 – between 3 and 12 sampling events reported

3 – less than 3 sampling events reported

4 – unknown; number of sampling events not reported

Season = time of year when study was conducted

Spring (Mar-May)

Summer (Jun-Aug)

Fall (Sept-Nov)

Winter (Dec-Feb)

All (Jan-Dec)

Data Eval = data evaluation

1 – more than a single average value reported (e.g., descriptive statistics provided)

2 – only the average value reported for each constituent

Table E-1. Reported Single-Source Domestic Nitrogen Raw Wastewater Values.

	Location	Region	Lit	Year	Anal	Type	Freq	# Events	Season	Data Eval	Reference
Total nitrogen											
44.1	California	West	2	2002	3	2	4	2		2	Edvardsson (2002)
44.1	California	West	2	2000	3	1	1	1	Summer	1	Edvardsson and Spears (2000)
61	Kentucky	South	1	1967	2	1	4	4		1	Watson et al. (1967)
62	Kentucky	South	1	1967	2	1	4	4		1	Watson et al. (1967)
62.1	New Mexico	West	1	2002	3	1	2	1	All	1	Hanson et al. (2002)
63	Kentucky	South	1	1967	2	1	4	4		1	Watson et al. (1967)
69	Kentucky	South	1	1967	2	1	4	4		1	Watson et al. (1967)
118	New Mexico	West	1	2002	3	1	2	1	All	1	Hanson et al. (2002)
121	Kentucky	South	1	1967	2	1	4	4		1	Watson et al. (1967)
124.	New Mexico	West	1	2002	3	1	2	1	All	1	Hanson et al. (2002)
189	Kentucky	South	1	1967	2	1	4	4		1	Watson et al. (1967)
Total kjeldahl nitrogen											
43	California	West	2	2002	3	2	4	2		2	Edvardsson (2002)
43	California	West	2	2000	3	1	1	1	Summer	1	Edvardsson and Spears (2000)
62	New Mexico	West	1	2002	3	1	2	1	All	1	Hanson et al. (2002)
118.2	New Mexico	West	1	2002	3	1	2	1	All	1	Hanson et al. (2002)
123.9	New Mexico	West	1	2002	3	1	2	1	All	1	Hanson et al. (2002)
Ammonia-nitrogen											
8.8	Wisconsin	MW	1	1974	3	3	4	4		2	Ziebell et al. (1974)
20	California	West	2	2000	3	1	1	1	Summer	1	Edvardsson and Spears (2000)
27.5	New Mexico	West	1	2002	3	1	2	1	All	1	Hanson et al. (2002)
41	Kentucky	South	1	1967	2	1	4	4		1	Watson et al. (1967)
47			1	1976	3	3	4	4		2	Thiruvengkatachari (1976)
47	Kentucky	South	1	1967	2	1	4	4		1	Watson et al. (1967)
48	Kentucky	South	1	1967	2	1	4	4		1	Watson et al. (1967)
49.2	New Mexico	West	1	2002	3	1	2	1	All	1	Hanson et al. (2002)
53	Kentucky	South	1	1967	2	1	4	4		1	Watson et al. (1967)
53.47	New Mexico	West	1	2002	3	1	2	1	All	1	Hanson et al. (2002)
92	Kentucky	South	1	1967	2	1	4	4		1	Watson et al. (1967)
154	Kentucky	South	1	1967	2	1	4	4		1	Watson et al. (1967)

Table E-1. Reported Single-Source Domestic Nitrogen Raw Wastewater Values (continued).

	Location	Region	Lit	Year	Anal	Type	Freq	# Events	Season	Data Eval	Reference
<i>Nitrate-nitrogen</i>											
0.05	New Mexico	West	1	2002	3	1	2	1	All	1	Hanson et al. (2002)
0.05	New Mexico	West	1	2002	3	1	2	1	All	1	Hanson et al. (2002)
0.1575	New Mexico	West	1	2002	3	1	2	1	All	1	Hanson et al. (2002)
1.1	California	West	2	2002	3	2	4	2		2	Edvardsson (2002)
1.1	California	West	2	2000	3	1	1	1	Summer	1	Edvardsson and Spears (2000)

blank = information not provided

Table E-2. Reported Multiple-Source Domestic Nitrogen Raw Wastewater Values.

	Location	Region	Lit	Year	Anal	Type	Freq	# Events	Season	Data Eval	Reference
<i>Total nitrogen</i>											
39	Michigan/British Columbia	MW, Canada	2	2002	1	1	4	4		1	Bell and Higgins (2004)
80	Wisconsin	MW	2	1978	2	3	4	4		1	Siegrist (1978)
<i>Total kjeldahl nitrogen</i>											
53	Arizona	West	1	1989	2	1	1	2	Fall	1	Anderson and Siegrist (1989)
55	Arizona	West	1	1989	2	1	1	2	Fall	1	Anderson and Siegrist (1989)

blank = information not provided

Table E-3. Reported Multiple-Source Domestic Nitrogen Raw Wastewater Values.

	Location	Region	Lit	Year	Anal	Type	Freq	# Events	Season	Data Eval	Source Type	Reference
Total nitrogen												
38.61	Florida	South	1	1998	2	1	2	2	Winter - Summer	1	Min. Security Correctional Inst.	Anderson et al. (1998)
Total kjeldahl nitrogen												
38.58	Florida	South	1	1998	2	1	2	2	Winter - Summer	1	Min. Security Correctional Inst.	Anderson et al. (1998)
116	Louisiana	South	2	2002	1	3	2	1	All	1	RV Dump/ Rest Area	Griffin et al. (2002)
119	Louisiana	South	2	2004	3	3	4	4		1	RV Dump/ Rest Area	Griffin et al. (2004)
Ammonia-nitrogen												
32.2	Louisiana	South	2	2002	1	3	2	1	All	1	RV Dump/ Rest Area	Griffin et al. (2002)
40.35	Louisiana	South	2	2004	3	3	4	4		1	RV Dump/ Rest Area	Griffin et al. (2004)
315	California	West	2	1987	3	3	4	4		2	Rest Area	Pearson et al. (1987)
767	California	West	2	1987	3	3	4	4		2	RV Dump	Pearson et al. (1987)

blank = information not provided

Table E-4. Reported Single-Source Domestic Nitrogen STE Values.

	Location	Region	Lit	Year	Anal	Type	Freq	# Events	Season	Data Eval	Reference
Total nitrogen											
26	Alabama	South	1	1998	2	3	2	2	Summer, Fall	2	O'Driscoll et al. (1998)
34	Alabama	South	1	1998	2	3	2	2	Summer, Fall	2	O'Driscoll et al. (1998)
39	Rhode Island	NE	2	1999	2	2	2	1	Summer	2	Sykes et al. (1999)
40.2	Wisconsin	MW	1	1974	2	1	2	1	All	1	Otis et al. (1974a)
41.5	Ohio	MW	1	1984	2	1	1	1	All	1	Effert et al. (1984)
41.7	Maryland	South	1	1994	3	3	1	1	Fall, Winter	2	Bruen and Piluk (1994)

Table E-4. Reported Single-Source Domestic Nitrogen STE Values (continued).

	Location	Region	Lit	Year	Anal	Type	Freq	# Events	Season	Data Eval	Reference
Total nitrogen (continued)											
43	Rhode Island	NE	2	1999	2	2	2	1	Summer	2	Sykes et al. (1999)
45	Rhode Island	NE	2	1999	2	2	2	1	Summer	2	Sykes et al. (1999)
45.67	Oregon	West	1	1982	2	3	4	4		1	Ronayne et al. (1982)
46.2	Kentucky	South	1	1998	2	3	2	1	All	1	Thom et al. (1998)
47	Minnesota	MW	1	2001	2	2	1	1	All	1	Christopherson et al. (2001)
47.2	Oregon	West	1	1982	2	3	4	4		1	Ronayne et al. (1982)
48.7	Maine, Ontario	NE, Canada	1	1994	3	2	2	1	All	1	McKee and Brooks (1994)
49.9	Maine, Ontario	NE, Canada	1	1998	3	2	2	1	All	1	Thom et al. (1998)
50	Rhode Island	NE	2	1999	2	2	2	1	Winter	2	Sykes et al. (1999)
50.5	Wisconsin	MW	1	1974	2	1	2	1	All	1	Otis et al. (1974a)
51	Minnesota	MW	1	2001	2	2	1	1	All	1	Christopherson et al. (2001)
51.8	Oregon	West	1	1982	2	3	4	4		1	Ronayne et al. (1982)
52.2	Wisconsin	MW	2	1999	3	3	4	4		2	Converse (1999)
53	Rhode Island	NE	2	1999	2	2	2	1	Winter	2	Sykes et al. (1999)
53.1	Washington	West	1	2000	2	3	4	4		2	Harrison et al. (2000)
54	Rhode Island	NE	2	1999	2	2	2	1	Winter	2	Sykes et al. (1999)
56.7	Wisconsin	MW	1	1974	2	1	2	1	All	1	Otis et al. (1974a)
57.1	Oregon	West	1	1982	2	3	4	4		1	Ronayne et al. (1982)
57.8	Wisconsin	MW	1	1974	2	1	2	1	All	1	Otis et al. (1974a)
59.2	Oregon	West	1	1982	2	3	4	4		1	Ronayne et al. (1982)
59.5	New Mexico	West	1	2002	3	1	2	1	All	1	Hanson et al. (2002)
61.8	California	West	1	1994	2	2	4	4		1	Cagle and Johnson (1994)
62			3	1977	3	3	4	4		2	Siegrist (1977)
62	Colorado	West	3	2000	2	2	3	3	Spring	1	Siegrist et al. (2000)
63	Oregon	West	2	2003	2	3	4	3		1	Rich et al. (2003)
63	Rhode Island	NE	2	2002	2	3	2	3	All	1	Loomis et al. (2002)
65.2	Maine, Ontario	NE, Canada	1	1994	3	2	2	1	All	1	McKee and Brooks (1994)
66	Oregon	West	3	2005	2	2	2,3	1	All	1	Rich (2006)
67	Oregon	West	2	2003	2	3	4	3		1	Rich et al. (2003)
67	Rhode Island	NE	1	2001	2	3	2	2	All	1	Bohrer and Converse (2001)

Table E-4. Reported Single-Source Domestic Nitrogen STE Values (continued).

	Location	Region	Lit	Year	Anal	Type	Freq	# Events	Season	Data Eval	Reference
Total nitrogen (continued)											
68.6	Maine, Ontario	NE, Canada	1	1994	3	2	2	1	All	1	McKee and Brooks (1994)
69	Colorado	West	3	2000	2	2	3	3	Spring	1	Siegrist et al. (2000)
70.3	Maine, Ontario	NE, Canada	1	1998	3	2	2	1	All	1	Thom et al. (1998)
70.9	Oregon	West	1	1982	2	3	4	4		1	Ronayne et al. (1982)
71.9	Oregon	West	1	1982	2	3	4	4		1	Ronayne et al. (1982)
73	Iowa	MW	1	1974	3	2	1	2		2	Karikari et al. (1974)
85.8	South Wales	Australia	1	2004	2	2	4	2	All	1	Patterson (2004)
91.8	South Wales	Australia	1	2000	2	2	4	2		1	Harrison et al. (2000)
124	South Wales	Australia	1	2000	2	2	4	2		1	Harrison et al. (2000)
Total kjeldahl nitrogen											
27	N. Carolina	South	1	2001	2	3	2	1	All	2	Lindbo and MacConnell (2001)
28.8	N. Carolina	South	1	2001	2	3	2	1	All	2	Lindbo and MacConnell (2001)
39	Florida	South	1	1991	2	2	1	1	Fall - Spring	1	Sherman and Anderson (1991)
41.6	Maryland	South	1	1994	3	3	1	1	Fall, Winter	2	Bruen and Piluk (1994)
42	Montreal	Canada	1	1998	3	3	2	1	All	2	Roy et al. (1998)
45.6	Virginia	South	1	1994	1	3	2	2	Fall - Spring	2	Huang et al. (1994)
45.6	Oregon	West	1	1982	2	3	4	4		1	Ronayne et al. (1982)
46.2	Virginia	South	1	2001	2	2	4	4		2	Reneau et al. (2001)
46.8	Saskatch.	Canada	1	1991	2	2	4	4		1	Viraraghavan and Rana (1991)
47.2	Oregon	West	1	1982	2	3	4	4		1	Ronayne et al. (1982)
47.7	Virginia	South	1	2001	2	2	4	4		2	Reneau et al. (2001)
51.3	Oregon	West	1	1982	2	3	4	4		1	Ronayne et al. (1982)
52	Wisconsin	MW	2	1999	3	3	4	4		2	Converse (1999)
56.9	Oregon	West	1	1982	2	3	4	4		1	Ronayne et al. (1982)
58	Wisconsin	MW	1	1998	1	2	4			1	Converse and Converse (1998)
58.4	Oregon	West	1	1982	2	3	4	4		1	Ronayne et al. (1982)
58.65	New Mexico	West	1	2002	3	1	2	1	All	1	Hanson et al. (2002)

Table E-4. Reported Single-Source Domestic Nitrogen STE Values (continued).

	Location	Region	Lit	Year	Anal	Type	Freq	# Events	Season	Data Eval	Reference
Total kjeldahl nitrogen (continued)											
60.7	Wisconsin	MW	1	1987	2	1	4	4	All	1	Siegrist and Boyle (1987)
61.8	California	West	1	1994	2	2	4	4		1	Cagle and Johnson (1994)
62	Wisconsin	MW	2	1999	1	2	4	2	Winter - Summer	1	Converse and Converse (1999)
66	Oregon	West	1	1994	3	3	1	1	All	2	Ball (1994)
70.5	Oregon	West	1	1982	2	3	4	4		1	Ronayne et al. (1982)
71.8	Oregon	West	1	1982	2	3	4	4		1	Ronayne et al. (1982)
75	South Wales	Australia	1	2004	2	2	4	2	All	1	Patterson (2004)
94.4	California	West		1980	3	3	4	2	Winter	2	Baker (1980)
Ammonia-nitrogen											
0	Oregon	West	1	1982	2	3	4	4		1	Ronayne et al. (1982)
5.6	Ohio	MW	1	2002	1	3	3	1	All	2	Steer et al. (2002)
16.2	Washington	West	2	1981	3	3	2	1	Fall - Spring	1	Seabloom et al. (1981)
18.7	N. Carolina	South	1	2001	2	3	2	1	All	2	Lindbo and MacConnell (2001)
18.9	N. Carolina	South	1	2000	2	3	2	1		2	Harrison et al. (2000)
19	Wisconsin	MW	1	1977	3	3	4	4	Spring, Summer	1	Sauer and Boyle (1977)
20.3	Ohio	MW	1	2002	1	3	3	1	All	2	Steer et al. (2002)
20.9			1	1976	3	3	4	4		2	Sauer et al. (1976)
21	Wisconsin	MW	1	1977	3	3	4	4	Fall, Winter	1	Sauer and Boyle (1977)
21.3	Ohio	MW	1	2002	1	3	3	1	All	2	Steer et al. (2002)
22.4	Washington	West	1	2000	2	3	4	4		2	Harrison et al. (2000)
23.3	Washington	West	2	1981	3	3	2	1	Fall - Spring	1	Seabloom et al. (1981)
24.3	N. Carolina	South	1	2001	2	3	2	1	All	2	Lindbo and MacConnell (2001)
26	Wisconsin	MW	1	1977	3	3	4	4	Summer, Fall	1	Sauer and Boyle (1977)
26.2	Washington	West	2	1981	3	3	2	1	Fall - Spring	1	Seabloom et al. (1981)
26.5	Ohio	MW	1	2002	1	3	3	1	All	2	Steer et al. (2002)

Table E-4. Reported Single-Source Domestic Nitrogen STE Values (continued).

	Location	Region	Lit	Year	Anal	Type	Freq	# Events	Season	Data Eval	Reference
<i>Ammonia-nitrogen (continued)</i>											
26.8	Oregon	West	1	1982	2	3	4	4		1	Ronayne et al. (1982)
27.8	Ohio	MW	1	2002	1	3	3	1	All	2	Steer et al. (2002)
28.2	Ohio	MW	1	2002	1	3	3	1	All	2	Steer et al. (2002)
28.6	Ohio	MW	1	2002	1	3	3	1	All	2	Steer et al. (2002)
28.8	Oregon	West	1	1982	2	3	4	4		1	Ronayne et al. (1982)
29.2	Oregon	West	1	1982	2	3	4	4		1	Ronayne et al. (1982)
29.6	Virginia	South	1	1994	2	3	2	2	Summer, Spring	2	Duncan et al. (1994)
29.7	Virginia	South	1	1998	2	3	2	2	Summer, Spring	2	Thom et al. (1998)
29.7	Oregon	West	1	1982	2	3	4	4		1	Ronayne et al. (1982)
30.4	Ohio	MW	1	2002	1	3	3	1	All	2	Steer et al. (2002)
31.0	Ohio	MW	1	2002	1	3	3	1	All	2	Steer et al. (2002)
31.0	Washington	West	2	1981	3	3	2	1	Fall - Spring	1	Seabloom et al. (1981)
31.1	Oregon	West	1	1982	2	3	4	4		1	Ronayne et al. (1982)
31.4	Kentucky	South	1	1998	2	3	2	1	All	1	Thom et al. (1998)
32	Ontario	Canada	1	1996	3	2	4	4		1	Wilhelm et al. (1996)
32.4	Ohio	MW	1	2002	1	3	3	1	All	2	Steer et al. (2002)
33.1	Ohio	MW	1	2002	1	3	3	1	All	2	Steer et al. (2002)
33.2	Wisconsin	MW	1	1974	2	1	2	1	ALL	1	Otis et al. (1974a)
34	Virginia	South	1	1994	1	3	2	2	Fall - Spring	2	Huang et al. (1994)
34	Washington	West	2	1978	1	3	2	1	Summer, Fall	1	Engeset and Seabloom (1978)
34.1	Wisconsin	MW	1	1974	2	1	2	1	All	1	Otis et al. (1974a)
34.9	Saskatch.	Canada	1	1991	2	2	4	4		1	Viraraghavan and Rana (1991)
35.7	Ohio	MW	1	2002	1	3	3	1	All	2	Steer et al. (2002)
36.5	Ohio	MW	1	2002	1	3	3	1	All	2	Steer et al. (2002)
37	Missouri	MW	1	1998	2	3	2	1	All	2	Sievers (1998)
38.0	Ohio	MW	1	2002	1	3	3	1	All	2	Steer et al. (2002)
38	Maine	NE	1	1981	2	3	4	4		1	Rock et al. (1981)

Table E-4. Reported Single-Source Domestic Nitrogen STE Values (continued).

	Location	Region	Lit	Year	Anal	Type	Freq	# Events	Season	Data Eval	Reference
<i>Ammonia-nitrogen (continued)</i>											
38.3	Wisconsin	MW	1	1974	2	1	2	1	All	1	Otis et al. (1974a)
38.7	Wisconsin	MW	1	1974	3	3	4	4		2	Ziebell et al. (1974)
38.7			1	1976	3	3	4	4		2	Otis and Boyle (1976)
39	Alabama	South	1	1998	2	3	2	2	Summer, Fall	2	O'Driscoll et al. (1998)
39	Wisconsin	MW	2	1999	3	3	4	4		2	Converse (1999)
40.0	Ohio	MW	1	2002	1	3	3	1	All	2	Steer et al. (2002)
40.7	Virginia	South	1	2001	2	2	4	4		2	Reneau et al. (2001)
40.7	Alabama	South	1	1998	3	3	4	4		1	White and Shirk (1998)
41	Wisconsin	MW	1	1981	2	1	4	4		1	Hargett et al. (1981)
41.7	Arkansas	South	1	1998	2	2	2	1	Fall - Spring	1	Wolf et al. (1998)
42.1	Ohio	MW	1	2002	1	3	3	1	All	2	Steer et al. (2002)
42.5	Wisconsin	MW	1	1974	2	1	2	1	All	1	Otis et al. (1974a)
43	Wisconsin	MW	1	1994	2	2	4	3		1	Converse et al. (1994)
43	Colorado	West	3	2000	2	2	3	3	Spring	1	Siegrist et al. (2000)
43.6	Virginia	South	1	2001	2	2	4	4		2	Reneau et al. (2001)
43.9	Oregon	West	1	1982	2	3	4	4		1	Ronayne et al. (1982)
44	Indiana	MW	1	1984	2	3	4	4		1	Hampton and Jones (1984)
44.4	New Mexico	West	1	2002	3	1	2	1	All	1	Hanson et al. (2002)
46	Alabama	South	1	1998	2	3	2	2	Summer, Fall	2	O'Driscoll et al. (1998)
46.0	Oregon	West	1	1982	2	3	4	4		1	Ronayne et al. (1982)
46.6	Oregon	West	1	2000	2	3	4	4		1	Harrison et al. (2000)
47	Wisconsin	MW	1	1998	1	2	4			1	Converse and Converse (1998)
47.8	California	West	1	1994	2	2	4	4		1	Cagle and Johnson (1994)
50	Wisconsin	MW	1	1991	3		4	4		1	Tyler et al. (1991)
50	Wisconsin	MW	2	1999	1	2	4	2	Winter - Summer	1	Converse and Converse (1999)
51.8	Wisconsin	MW	1	1998	1	2	4	2	Winter - Summer	1	Thom et al. (1998)
53.3	Wisconsin	MW	1	1987	2	1	4	4	All	1	Siegrist and Boyle (1987)

Table E-4. Reported Single-Source Domestic Nitrogen STE Values (continued).

	Location	Region	Lit	Year	Anal	Type	Freq	# Events	Season	Data Eval	Reference
<i>Ammonia-nitrogen (continued)</i>											
54	Oregon	West	1	1994	3	3	1	1	All	2	Ball (1994)
57	Wisconsin	MW	1	1991	3		4	4		1	Tyler et al. (1991)
57	Indiana	MW	1	1984	2	3	4	4		1	Hampton and Jones (1984)
57.6	Ontario	Canada	1	1996	3	2	4	4		1	Wilhelm et al. (1996)
57.7	South Wales	Australia	1	2004	2	2	4	2	All	1	Patterson (2004)
59.3	California	West		1980	3	3	4	2	Winter	2	Baker (1980)
64.5	Ohio	MW	1	2002	1	3	3	1	All	2	Steer et al. (2002)
66	Colorado	West	3	2000	2	2	3	3	Spring	1	Siegrist et al. (2000)
80.5	Ohio	MW	1	2002	1	3	3	1	All	2	Steer et al. (2002)
96.2	Ohio	MW	1	2002	1	3	3	1	All	2	Steer et al. (2002)
92			1	1976	3	3	4	4		2	Thiruvengkatachari (1976)
<i>Nitrate-nitrogen</i>											
0	Kentucky	South	1	1998	2	3	2	1	All	1	Thom et al. (1998)
0	Kentucky	South	1	1998	2	3	2	1	All	1	Thom et al. (1998)
0	Kentucky	South	1	1998	2	3	2	1	All	1	Thom et al. (1998)
0	Wisconsin	MW	1	1991	3		4	4		1	Tyler et al. (1991)
0	Wisconsin	MW	1	1991	3		4	4		1	Tyler et al. (1991)
0.0068	Maryland	South	1	1994	3	3	1	1	Fall, Winter	2	Bruen and Piluk (1994)
0.01	Oregon	West	1	1982	2	3	4	4		1	Ronayne et al. (1982)
0.036	Oregon	West	1	1982	2	3	4	4		1	Ronayne et al. (1982)
0.041	Oregon	West	1	1982	2	3	4	4		1	Ronayne et al. (1982)
0.053	Washington	West	2	1981	3	3	2	1	Fall - Spring	1	Seabloom et al. (1981)
0.054	Oregon	West	1	1982	2	3	4	4		1	Ronayne et al. (1982)
0.0693	Washington	West	2	1981	3	3	2	1	Fall - Spring	1	Seabloom et al. (1981)
0.07	Missouri	MW	1	1998	2	3	2	1	All	2	Sievers (1998)
0.072	Virginia	South	1	1994	2	3	2	2	Summer, Spring	2	Duncan et al. (1994)
0.083	Ontario	Canada	1	1996	3	2	4	4		1	Wilhelm et al. (1996)
0.086	Oregon	West	1	1982	2	3	4	4		1	Ronayne et al. (1982)

Table E-4. Reported Single-Source Domestic Nitrogen STE Values (continued).

	Location	Region	Lit	Year	Anal	Type	Freq	# Events	Season	Data Eval	Reference
<i>Nitrate-nitrogen (continued)</i>											
0.1	Oregon	West	1	2000	2	3	4	4		1	Harrison et al. (2000)
0.1	Wisconsin	MW	1	1977	3	3	4	4	Spring, Summer	1	Sauer and Boyle (1977)
0.12	Minnesota	MW	1	2001	2	2	1	1	All	1	Christopherson et al. (2001)
0.126	Oregon	West	1	1982	2	3	4	4		1	Ronayne et al. (1982)
0.1583	Washington	West	2	1981	3	3	2	1	Fall - Spring	1	Seabloom et al. (1981)
0.183	Oregon	West	1	1982	2	3	4	4		1	Ronayne et al. (1982)
0.2	Wisconsin	MW	1	1977	3	3	4	4	Summer, Fall	1	Sauer and Boyle (1977)
0.2	Wisconsin	MW	2	1999	3	3	4	4		2	Converse (1999)
0.28	Virginia	South	1	1994	1	3	2	2	Fall - Spring	2	Huang et al. (1994)
0.3	Washington	West	1	2000	2	3	4	4		2	Harrison et al. (2000)
0.3	Virginia	South	1	2001	2	2	4	4		2	Reneau et al. (2001)
0.3	Wisconsin	MW	1	1977	3	3	4	4	Fall, Winter	1	Sauer and Boyle (1977)
0.4	N. Carolina	South	1	2001	2	3	2	1	All	2	Lindbo and MacConnell (2001)
0.4	N. Carolina	South	1	2001	2	3	2	1	All	2	Lindbo and MacConnell (2001)
0.4	Virginia	South	1	2001	2	2	4	4		2	Reneau et al. (2001)
0.6	Virginia	South	1	2000	2	2	4	4		2	Harrison et al. (2000)
0.7	Wisconsin	MW	1	1998	1	2	4			1	Converse and Converse (1998)
0.7	Wisconsin	MW	2	1999	1	2	4	2	Winter - Summer	1	Converse and Converse (1999)
0.74	Washington	West	2	1981	3	3	2	1	Fall - Spring	1	Seabloom et al. (1981)
0.8	Arkansas	South	1	1998	2	2	2	1	Fall - Spring	1	Wolf et al. (1998)
0.84	New Mexico	West	1	2002	3	1	2	1	All	1	Hanson et al. (2002)
1.12	Alabama	South	1	1998	2	3	2	2	Summer, Fall	2	O'Driscoll et al. (1998)
1.3	Ontario	Canada	1	1996	3	2	4	4		1	Wilhelm et al. (1996)
1.3	Colorado	West	3	2000	2	2	3	3	Spring	1	Siegrist et al. (2000)

Table E-4. Reported Single-Source Domestic Nitrogen STE Values (continued).

	Location	Region	Lit	Year	Anal	Type	Freq	# Events	Season	Data Eval	Reference
<i>Nitrate-nitrogen (continued)</i>											
1.584	Washington	West	2	1981	3	3	2	1	Fall - Spring	1	Seabloom et al. (1981)
2	Oregon	West	1	1994	3	3	1	1	All	2	Ball (1994)
2	Colorado	West	3	2000	2	2	3	3	Spring	1	Siegrist et al. (2000)
2.05	Minnesota	MW	1	2001	2	2	1	1	All	1	Christopherson et al. (2001)
3	Alabama	South	1	1998	2	3	2	2	Summer, Fall	2	O'Driscoll et al. (1998)
7.7	Maine	NE	1	1981	2	3	4	4		1	Rock et al. (1981)
10.3	South Wales	Australia	1	2004	2	2	4	2	All	1	Patterson (2004)
<0.1	California	West	1	1994	2	2	4	4		1	Cagle and Johnson (1994)

blank = information not provided

Table E-5. Reported Multiple-Source Domestic Nitrogen STE Values.

	Location	Region	Lit	Year	Anal	Type	Freq	# Events	Season	Data Eval	Reference
<i>Total nitrogen</i>											
29.8	Texas	South	1	1977	2	3	2	1	All	1	Brown et al. (1977)
33	Minnesota	MW	1	2001	2	3	2	1	All	1	Henneck et al. (2001)
59	Minnesota	MW	1	2001	2	3	2	1	All	1	Henneck et al. (2001)
75.3	Norway	Norway	1	1991	2	3	1	2		1	Siegrist et al. (1991)
<i>Total kjeldahl nitrogen</i>											
35	New Mexico	West	1	1991	3	2	4	4		1	Jacquez et al. (1991)
55.9				1985	3	3	4	4		2	Swed (1985)
<i>Ammonia-nitrogen</i>											
20.1	Norway	Norway	1	1991	2	3	1	2		1	Siegrist et al. (1991)
21.6	Ontario	Canada	1	1974	3	3	1	1	All	2	Brandes et al. (1974)
24.7	Texas	South	1	1977	2	3	2	1	All	1	Brown et al. (1977)
30	New Mexico	West	1	1991	3	2	4	4		1	Jacquez et al. (1991)
40	W. Virginia	South	1	1991	2	3	1	4		2	Sack et al. (1991)
48	Wisconsin	MW	2	1991	3	2	4	4		1	Converse et al. (1991)
55				1985	3	3	4	4		2	Swed (1985)

Table E-5. Reported Multiple-Source Domestic Nitrogen STE Values (continued).

	Location	Region	Lit	Year	Anal	Type	Freq	# Events	Season	Data Eval	Reference
Nitrate-nitrogen											
0.238	Texas	South	1	1977	2	3	2	1	All	1	Brown et al. (1977)
0.6				1985	3	3	4	4		2	Swed (1985)
0.64	Ontario	Canada	1	1974	3	3	1	1	All	2	Brandes et al. (1974)

blank = information not provided

Table E-6. Reported Food Source Nitrogen STE Values.

	Location	Region	Lit	Year	Anal	Type	Freq	# Events	Season	Data Eval	Reference
Total nitrogen											
24.2	Massachusetts	NE	2	1999	2	2	3	2	All	1	Higgins and Groves (1999)
72.9	Massachusetts	NE	2	1999	2	2	3	2	All	1	Higgins and Groves (1999)
100.1	Massachusetts	NE	2	1999	2	2	3	2	All	1	Higgins and Groves (1999)
103	Maine, Ontario	NE, Canada	1	1994	3	2	2	1	All	1	McKee and Brooks (1994)
Total kjeldahl nitrogen											
30	Wisconsin	MW	1	1984	2	2	4	4		2	Siegrist et al. (1984b)
61	Wisconsin	MW	1	1984	2	2	4	4		2	Siegrist et al. (1984b)
64	Wisconsin	MW	1	1984	2	2	4	4		2	Siegrist et al. (1984b)
71	Wisconsin	MW	1	1984	2	2	4	4		2	Siegrist et al. (1984b)
73	Wisconsin	MW	1	1984	2	2	4	4		2	Siegrist et al. (1984b)
78	Wisconsin	MW	1	1984	2	2	4	4		2	Siegrist et al. (1984b)
82	Wisconsin	MW	1	1984	2	2	4	4		2	Siegrist et al. (1984b)

blank = information not provided

Table E-7. Reported Non-medical Source Nitrogen STE Values.

	Location	Region	Lit	Year	Anal	Type	Freq	# Events	Season	Data Eval	Source Type	Reference
Total nitrogen												
7	Minnesota	MW	2	1999	2	3	2	1	Winter - Summer	1	Correctional Facility	McCarthy et al. (1999)

Table E-7. Reported Non-medical Source Nitrogen STE Values (continued).

	Location	Region	Lit	Year	Anal	Type	Freq	# Events	Season	Data Eval	Source Type	Reference
Total nitrogen												
28	Maine, Ontario	NE, Canada	1	1994	3	2	2	1	All	1	Shopping Plaza	McKee and Brooks (1994)
31	Oregon, Arizona	West	2	1999	3	3	4	4		2	Convenience Store	Ball et al. (1999)
42	Maine, Ontario	NE, Canada	1	1994	3	2	2	1	All	1	School	McKee and Brooks (1994)
47	Wisconsin	MW	1	1994	2	1	2	1	All	1	Correctional institution	Boyle et al. (1994)
47	Maine, Ontario	NE, Canada	1	1994	3	2	2	1	All	1	School	McKee and Brooks (1994)
49.4	Mass.	NE	2	1999	2	2	3	2	All	1	School	Higgins and Groves (1999)
56	Maine, Ontario	NE, Canada	1	1994	3	2	2	1	All	1	School	McKee and Brooks (1994)
61.4	Mass.	NE	2	1999	2	2	3	2	All	1	School	Higgins and Groves (1999)
66	Maine, Ontario	NE, Canada	1	1994	3	2	2	1	All	1	School	McKee and Brooks (1994)
72	Minnesota	MW	2	1999	2	3	2	1	Winter - Summer	1	Correctional Facility	McCarthy et al. (1999)
73.5	Oregon	West	1	1982	2	3	4	4		1	Office	Ronayne et al. (1982)
77	Pennsylvania	NE	1	2003	2	2	4	4		1	Grocery store with meat packing	Whitehill et al. (2003)
77.47	Oregon	West	1	1982	2	3	4	4		1	Sawmill	Ronayne et al. (1982)
78	Minnesota	MW	2	1999	2	3	2	1	Winter - Summer	1	Correctional Facility	McCarthy et al. (1999)
78	Minnesota	MW	2	1999	2	3	2	1	Winter - Summer	1	Correctional Facility	McCarthy et al. (1999)
79	Minnesota	MW	2	1999	2	3	2	1	Winter - Summer	1	Correctional Facility	McCarthy et al. (1999)
81.6	Pennsylvania	NE	1	2003	2	2	4	4		1	Camp	Whitehill et al. (2003)
82.9	Mass.	NE	2	1999	2	2	3	2	All	1	School	Higgins and Groves (1999)

Table E-7. Reported Non-medical Source Nitrogen STE Values (continued).

	Location	Region	Lit	Year	Anal	Type	Freq	# Events	Season	Data Eval	Source Type	Reference
Total nitrogen (continued)												
83	Minnesota	MW	2	1999	2	3	2	1	Winter - Summer	1	Correctional Facility	McCarthy et al. (1999)
84	Minnesota	MW	2	1999	2	3	2	1	Winter - Summer	1	Correctional Facility	McCarthy et al. (1999)
84	Minnesota	MW	2	1999	2	3	2	1	Winter - Summer	1	Correctional Facility	McCarthy et al. (1999)
84	Minnesota	MW	2	1999	2	3	2	1	Winter - Summer	1	Correctional Facility	McCarthy et al. (1999)
85	Minnesota	MW	1	2001	2	3	2	1	All	1	Correctional Facility	Henneck et al. (2001)
87	Minnesota	MW	2	1999	2	3	2	1	Winter - Summer	1	Correctional Facility	McCarthy et al. (1999)
89	Minnesota	MW	2	1999	2	3	2	1	Winter - Summer	1	Correctional Facility	McCarthy et al. (1999)
96	Minnesota	MW	2	1999	2	3	2	1	Winter - Summer	1	Correctional Facility	McCarthy et al. (1999)
96.1	Mass.	NE	2	1999	2	2	3	2	All	1	School	Higgins and Groves (1999)
96.5	Mass.	NE	2	1999	2	2	3	2	All	1	School	Higgins and Groves (1999)
96.7	Mass.	NE	2	1999	2	2	3	2	All	1	School	Higgins and Groves (1999)
97.6	Mass.	NE	2	1999	2	2	3	2	All	1	Office	Higgins and Groves (1999)
98	Minnesota	MW	2	1999	2	3	2	1	Winter - Summer	1	Correctional Facility	McCarthy et al. (1999)
100.3	Mass.	NE	2	1999	2	2	3	2	All	1	School	Higgins and Groves (1999)
103	Minnesota	MW	2	1999	2	3	2	1	Winter - Summer	1	Correctional Facility	McCarthy et al. (1999)
103	Minnesota	MW	2	1999	2	3	2	1	Winter - Summer	1	Correctional Facility	McCarthy et al. (1999)
103	Minnesota	MW	2	1999	2	3	2	1	Winter - Summer	1	Correctional Facility	McCarthy et al. (1999)

Table E-7. Reported Non-medical Source Nitrogen STE Values (continued).

	Location	Region	Lit	Year	Anal	Type	Freq	# Events	Season	Data Eval	Source Type	Reference
Total nitrogen (continued)												
116	Minnesota	MW	2	1999	2	3	2	1	Winter - Summer	1	Correctional Facility	McCarthy et al. (1999)
123	Maine, Ontario	NE, Canada	1	1994	3	2	2	1	All	1	School	McKee and Brooks (1994)
130.6	Mass.	NE	2	1999	2	2	3	2	All	1	Office	Higgins and Groves (1999)
155	Oregon, Arizona	West	2	1999	3	3	4	4		2	Camp	Ball et al. (1999)
192.1	Mass.	NE	2	1999	2	2	3	2	All	1	Office	Higgins and Groves (1999)
Total kjeldahl nitrogen												
30	Oregon, Arizona	West	2	1999	3	3	4	4		2	Convenience Store	Ball et al. (1999)
34	Wisconsin	MW	1	1984	2	2	4	4		2	Motel	Siegrist et al. (1984b)
34.2	Virginia	South	2	2002	3	3	4	4		2	One room schoolhouse turned into museum	Hatch et al. (2002)
36	Wisconsin	MW	1	1984	2	2	4	4		2	Golf club	Siegrist et al. (1984b)
36	Wisconsin	MW	1	1984	2	2	4	4		2	Golf club	Siegrist et al. (1984b)
46	Wisconsin	MW	1	1994	2	1	2	1	All	1	Correctional institution	Boyle et al. (1994)
47	New Mexico	West	2	2002	3	3	4	4		2	School	Egemen et al. (2002)
63	Wisconsin	MW	1	1984	2	2	4	4		2	Golf club	Siegrist et al. (1984b)
68	Tennessee	South	3	2003	1	2	3	3	Summer	2	Marina	Matassa et al. (2003)
72.8	Oregon	West	1	1982	2	3	4	4		1	Office	Ronayne et al. (1982)
75.6	Pennsylvania	NE	1	2003	2	2	4	4		1	Grocery store with meat packing	Whitehill et al. (2003)
76.25	Oregon	West	1	1982	2	3	4	4		1	Sawmill	Ronayne et al. (1982)
80.8	Pennsylvania	NE	1	2003	2	2	4	4		1	Camp	Whitehill et al. (2003)
120	Tennessee	South	3	2003	1	2	3	3	Summer	2	Marina	Matassa et al. (2003)
140	Tennessee	South	3	2003	1	2	3	3	Summer	2	Marina	Matassa et al. (2003)
155	Oregon, Arizona	West	2	1999	3	3	4	4		2	Camp	Ball et al. (1999)
166	California	West	2	1980	3	3	4	2	Winter	2	Ski area	Baker (1980)

Table E-7. Reported Non-medical Source Nitrogen STE Values (continued).

	Location	Region	Lit	Year	Anal	Type	Freq	# Events	Season	Data Eval	Source Type	Reference
Total kjeldahl nitrogen (continued)												
190	Tennessee	South	3	2003	1	2	3	3	Summer	2	Marina	Matassa et al. (2003)
300	Tennessee	South	3	2003	1	2	3	3	Summer	2	Marina	Matassa et al. (2003)
400	Tennessee	South	3	2003	1	2	3	3	Summer	2	Marina	Matassa et al. (2003)
440	Tennessee	South	3	2003	1	2	3	3	Summer	2	Marina	Matassa et al. (2003)
470	Tennessee	South	3	2003	1	2	3	3	Summer	2	Campground	Matassa et al. (2003)
640	Tennessee	South	3	2003	1	2	3	3	Summer	2	Campground	Matassa et al. (2003)
680	Tennessee	South	3	2003	1	2	3	3	Summer	2	Campground	Matassa et al. (2003)
820	Tennessee	South	3	2003	1	2	3	3	Summer	2	Marina	Matassa et al. (2003)
830	Tennessee	South	3	2003	1	2	3	3	Summer	2	Campground	Matassa et al. (2003)
Ammonia-nitrogen												
19.76	Oregon, Arizona	West	2	1999	3	3	4	4		2	Convenience Store	Ball et al. (1999)
26.1	Virginia	South	2	2002	3	3	4	4		2	One room schoolhouse turned into museum	Hatch et al. (2002)
36	Wisconsin	MW	1	1994	2	1	2	1	All	1	Correctional institution	Boyle et al. (1994)
40.35	Oregon	West	1	1982	2	3	4	4		1	Sawmill	Ronayne et al. (1982)
41.2	Oregon	West	1	1982	2	3	4	4		1	Office	Ronayne et al. (1982)
60.9	Pennsylvania	NE	1	2003	2	2	4	4		1	Grocery store with meat packing	Whitehill et al. (2003)
66	Minnesota	MW	2	1999	2	3	2	1	Winter - Summer	1	Correctional Facility	McCarthy et al. (1999)
68	Minnesota	MW	2	1999	2	3	2	1	Winter - Summer	1	Correctional Facility	McCarthy et al. (1999)
70	Minnesota	MW	2	1999	2	3	2	1	Winter - Summer	1	Correctional Facility	McCarthy et al. (1999)
70	Minnesota	MW	2	1999	2	3	2	1	Winter - Summer	1	Correctional Facility	McCarthy et al. (1999)
71	Minnesota	MW	2	1999	2	3	2	1	Winter - Summer	1	Correctional Facility	McCarthy et al. (1999)
71	Minnesota	MW	2	1999	2	3	2	1	Winter - Summer	1	Correctional Facility	McCarthy et al. (1999)

Table E-7. Reported Non-medical Source Nitrogen STE Values (continued).

	Location	Region	Lit	Year	Anal	Type	Freq	# Events	Season	Data Eval	Source Type	Reference
<i>Ammonia-nitrogen (continued)</i>												
71	Minnesota	MW	2	1999	2	3	2	1	Winter - Summer	1	Correctional Facility	McCarthy et al. (1999)
71	Minnesota	MW	2	1999	2	3	2	1	Winter - Summer	1	Correctional Facility	McCarthy et al. (1999)
73	Minnesota	MW	2	1999	2	3	2	1	Winter - Summer	1	Correctional Facility	McCarthy et al. (1999)
78	Pennsylvania	NE	1	2003	2	2	4	4		1	Camp	Whitehill et al. (2003)
80	Tennessee	South	3	2003	1	2	3	3	Summer	2	Marina	Matassa et al. (2003)
81	Minnesota	MW	2	1999	2	3	2	1	Winter - Summer	1	Correctional Facility	McCarthy et al. (1999)
83	Minnesota	MW	2	1999	2	3	2	1	Winter - Summer	1	Correctional Facility	McCarthy et al. (1999)
84	Minnesota	MW	2	1999	2	3	2	1	Winter - Summer	1	Correctional Facility	McCarthy et al. (1999)
84	Minnesota	MW	2	1999	2	3	2	1	Winter - Summer	1	Correctional Facility	McCarthy et al. (1999)
86	Minnesota	MW	2	1999	2	3	2	1	Winter - Summer	1	Correctional Facility	McCarthy et al. (1999)
93	Minnesota	MW	2	1999	2	3	2	1	Winter - Summer	1	Correctional Facility	McCarthy et al. (1999)
94	Minnesota	MW	2	1999	2	3	2	1	Winter - Summer	1	Correctional Facility	McCarthy et al. (1999)
94	Minnesota	MW	2	1999	2	3	2	1	Winter - Summer	1	Correctional Facility	McCarthy et al. (1999)
107.1	Oregon, Arizona	West	2	1999	3	3	4	4		2	Camp	Ball et al. (1999)
110	Tennessee	South	3	2003	1	2	3	3	Summer	2	Marina	Matassa et al. (2003)
200	Tennessee	South	3	2003	1	2	3	3	Summer	2	Marina	Matassa et al. (2003)
200	Tennessee	South	3	2003	1	2	3	3	Summer	2	Marina	Matassa et al. (2003)
250	Tennessee	South	3	2003	1	2	3	3	Summer	2	Marina	Matassa et al. (2003)
400	Tennessee	South	3	2003	1	2	3	3	Summer	2	Marina	Matassa et al. (2003)
400	Tennessee	South	3	2003	1	2	3	3	Summer	2	Marina	Matassa et al. (2003)
490	Tennessee	South	3	2003	1	2	3	3	Summer	2	Campground	Matassa et al. (2003)
620	Tennessee	South	3	2003	1	2	3	3	Summer	2	Campground	Matassa et al. (2003)

Table E-7. Reported Non-medical Source Nitrogen STE Values (continued).

	Location	Region	Lit	Year	Anal	Type	Freq	# Events	Season	Data Eval	Source Type	Reference
<i>Ammonia-nitrogen (continued)</i>												
700	Tennessee	South	3	2003	1	2	3	3	Summer	2	Campground	Matassa et al. (2003)
800	Tennessee	South	3	2003	1	2	3	3	Summer	2	Campground	Matassa et al. (2003)
890	Tennessee	South	3	2003	1	2	3	3	Summer	2	Marina	Matassa et al. (2003)
<i>Nitrate-nitrogen</i>												
0	Wisconsin	MW	1	1994	2	1	2	1	All	1	Correctional institution	Boyle et al. (1994)
0.1	Pennsylvania	NE	1	2003	2	2	4	4		1	Camp	Whitehill et al. (2003)
0.147	Oregon	West	1	1982	2	3	4	4		1	Office	Ronayne et al. (1982)
0.226	Oregon, Arizona	West	2	1999	3	3	4	4		2	Convenience Store	Ball et al. (1999)
0.266	Oregon	West	1	1982	2	3	4	4		1	Sawmill	Ronayne et al. (1982)
1	New Mexico	West	2	2002	3	3	4	4		2	School	Egemen et al. (2002)
1.4	Pennsylvania	NE	1	2003	2	2	4	4		1	Grocery store with meat packing	Whitehill et al. (2003)
<0.1	Minnesota	MW	2	1999	2	3	2	1	Winter - Summer	1	Correctional Facility	McCarthy et al. (1999)
<0.1	Minnesota	MW	2	1999	2	3	2	1	Winter - Summer	1	Correctional Facility	McCarthy et al. (1999)
Table E-7. Reported Non-medical Source Nitrogen STE Values (continued).

	Location	Region	Lit	Year	Anal	Type	Freq	# Events	Season	Data Eval	Source Type	Reference
<i>Nitrate-nitrogen (continued)</i>												
<0.1	Minnesota	MW	2	1999	2	3	2	1	Winter - Summer	1	Correctional Facility	McCarthy et al. (1999)
<0.1	Minnesota	MW	2	1999	2	3	2	1	Winter - Summer	1	Correctional Facility	McCarthy et al. (1999)
<0.1	Minnesota	MW	2	1999	2	3	2	1	Winter - Summer	1	Correctional Facility	McCarthy et al. (1999)
<0.1	Minnesota	MW	2	1999	2	3	2	1	Winter - Summer	1	Correctional Facility	McCarthy et al. (1999)
<0.1	Minnesota	MW	2	1999	2	3	2	1	Winter - Summer	1	Correctional Facility	McCarthy et al. (1999)
<0.1	Minnesota	MW	2	1999	2	3	2	1	Winter - Summer	1	Correctional Facility	McCarthy et al. (1999)
<0.1	Minnesota	MW	2	1999	2	3	2	1	Winter - Summer	1	Correctional Facility	McCarthy et al. (1999)
<0.02	Oregon, Arizona	West	2	1999	3	3	4	4		2	Camp	Ball et al. (1999)

blank = information not provided

Table E-8. Reported Medical Source Nitrogen STE Values.

	Location	Region	Lit	Year	Anal	Type	Freq	# Events	Season	Data Eval	Source Type	Reference
Total nitrogen												
28.3	Mass.	NE	2	1999	2	2	3	2	All	1	Doctor	Higgins and Groves (1999)
29	Mass.	NE	2	1999	2	2	3	2	All	1	Nursing Home	Higgins and Groves (1999)
32.4	Mass.	NE	2	1999	2	2	3	2	All	1	Nursing Home	Higgins and Groves (1999)
38.8	Mass.	NE	2	1999	2	2	3	2	All	1	Assisted Living Facility	Higgins and Groves (1999)
41.2	Mass.	NE	2	1999	2	2	3	2	All	1	Nursing Home	Higgins and Groves (1999)
42.2	Mass.	NE	2	1999	2	2	3	2	All	1	Veterinary/ Kennel	Higgins and Groves (1999)
49	Mass.	NE	2	1999	2	2	3	2	All	1	Assisted Living Facility	Higgins and Groves (1999)
56.5	Mass.	NE	2	1999	2	2	3	2	All	1	Veterinary/ Kennel	Higgins and Groves (1999)
57.5	Mass.	NE	2	1999	2	2	3	2	All	1	Veterinary/ Kennel	Higgins and Groves (1999)
64	Mass.	NE	2	1999	2	2	3	2	All	1	Assisted Living Facility	Higgins and Groves (1999)
105	Mass.	NE	2	1999	2	2	3	2	All	1	Doctor	Higgins and Groves (1999)
125	Mass.	NE	2	1999	2	2	3	2	All	1	Doctor	Higgins and Groves (1999)

blank = information not provided

Table E-9. Reported Municipal Source Nitrogen Values.

Total Nitrogen (mg-N/L)	Sample Description	Reference
23.1	Raw Wastewater	Babcock et al. (2001)
30	Influent	Yang et al. (2004)
36	Influent	Bradstreet et al. (2002)
38.9	Influent	Kwon et al. (2003)
50.8	Effluent	Danielson (2006)
76	Influent	Zheng et al. (2002)
105	Wastewater Characteristics	Gale (2002)
109	Influent	Zheng et al. (2002)

Table E-10. Other Reported Nitrogen Raw Wastewater and STE Values.

Average Value	Constituent (units)	Source	Waste Stream	Reference
30.3	Organic N (mg/L)	Raw	Single-source domestic	Ziebell et al. (1974)
35.07	Organic N (mg/L)	Raw	Single-source domestic	Hanson et al. (2002)
68.96	Organic N (mg/L)	Raw	Single-source domestic	Hanson et al. (2002)
70.43	Organic N (mg/L)	Raw	Single-source domestic	Hanson et al. (2002)
50	Organic N (mg/L)	Raw	Non-medical, Rest Area Restroom	Pearson et al. (1987)
202	Organic N (mg/L)	Raw	Non-medical, RV Dump	Pearson et al. (1987)
10	Organic N (mg/L)	STE	Single-source domestic	Converse et al. (1994)
10	Organic N (mg/L)	STE	Single-source domestic	Walker et al. (1973)
14.23	Organic N (mg/L)	STE	Single-source domestic	Hanson et al. (2002)
15	Organic N (mg/L)	STE	Single-source domestic	Rock et al. (1981)
15	Organic N (mg/L)	STE	Single-source domestic	Walker et al. (1973)
15	Organic N (mg/L)	STE	Single-source domestic	Walker et al. (1973)
15	Organic N (mg/L)	STE	Single-source domestic	Walker et al. (1973)
16	Organic N (mg/L)	STE	Single-source domestic	Ziebell et al. (1974)
30.4	Organic N (mg/L)	STE	Single-source domestic	Harrison et al. (2000)
44.6	Organic N (mg/L)	STE	Single-source domestic	Harrison et al. (2000)
105	Organic N (mg/L)	STE	Single-source domestic	Harrison et al. (2000)
5	Organic N (mg/L)	STE	Multiple-source domestic	Brandes et al. (1974)
6.83	Organic N (mg/L)	STE	Multiple-source domestic	Brown et al. (1977)
11	Organic N (mg/L)	STE	Multiple-source domestic	Converse et al. (1991)
0.02	NO ₂ (mg/L)	STE	Single-source domestic	Ronayne et al. (1982)
0.02	NO ₂ (mg/L)	STE	Single-source domestic	Ronayne et al. (1982)

Table E-10. Other Reported Nitrogen Raw Wastewater and STE Values (continued).

Average Value	Constituent (units)	Source	Waste Stream	Reference
0.02	NO ₂ (mg/L)	STE	Single-source domestic	Ronayne et al. (1982)
0.02	NO ₂ (mg/L)	STE	Single-source domestic	Ronayne et al. (1982)
0.02	NO ₂ (mg/L)	STE	Single-source domestic	Ronayne et al. (1982)
0.02	NO ₂ (mg/L)	STE	Single-source domestic	Ronayne et al. (1982)
0.03	NO ₂ (mg/L)	STE	Single-source domestic	Ronayne et al. (1982)
0.06	NO ₂ (mg/L)	STE	Single-source domestic	Bruen and Piluk (1994)
0.04	NO ₂ (mg/L)	STE	Non-medical, sawmill	Ronayne et al. (1982)
0.05	NO ₂ (mg/L)	STE	Non-medical, Office	Ronayne et al. (1982)
0.05	NO ₂ (mg-N/L)	Raw	Single-source domestic	Hanson et al. (2002)
0.0569	NO ₂ (mg-N/L)	Raw	Single-source domestic	Hanson et al. (2002)
0.1125	NO ₂ (mg-N/L)	Raw	Single-source domestic	Hanson et al. (2002)
0.05	NO ₂ (mg-N/L)	STE	Single-source domestic	Hanson et al. (2002)
0.07	NO ₂ (mg-N/L)	STE	Multiple-source domestic	Brandes et al. (1974)
<.05	NO ₂ (mg-N/L)	STE	Multiple-source domestic	Brown et al. (1977)
0	NO ₂ (mg-N/L)	STE	Non-medical, Camp	Whitehill et al. (2003)
0.1	NO ₂ (mg-N/L)	STE	Non-medical, Grocery Store with Meat Packing	Whitehill et al. (2003)
0.1	NO _x (mg/L)	Raw	Single-source domestic	Thiruvengkatachari (1976)
1.8	NO _x (mg/L)	Raw	Single-source domestic	Ziebell et al. (1974)
0.03	NO _x (mg/L)	Raw	Non-medical, Min. Security Correctional Inst.	Anderson et al. (1998)
0.02	NO _x (mg/L)	STE	Single-source domestic	Thiruvengkatachari (1976)
0.04	NO _x (mg/L)	STE	Single-source domestic	Roy et al. (1998)
0.08	NO _x (mg/L)	STE	Single-source domestic	Sherman and Anderson (1991)
0.0837	NO _x (mg/L)	STE	Single-source domestic	Engeset and Seabloom (1978)
0.3	NO _x (mg/L)	STE	Single-source domestic	Sauer et al. (1976)
0.35	NO _x (mg/L)	STE	Single-source domestic	Otis et al. (1974a)
0.46	NO _x (mg/L)	STE	Single-source domestic	Otis et al. (1974a)
0.56	NO _x (mg/L)	STE	Single-source domestic	Otis and Boyle (1976)
0.6	NO _x (mg/L)	STE	Single-source domestic	Effert et al. (1984)
0.6	NO _x (mg/L)	STE	Single-source domestic	Ziebell et al. (1974)
0.68	NO _x (mg/L)	STE	Single-source domestic	Otis et al. (1974a)
0.83	NO _x (mg/L)	STE	Single-source domestic	Otis et al. (1974a)
<.5	NO _x (mg/L)	STE	Single-source domestic	Roy et al. (1998)

Table E-10. Other Reported Nitrogen Raw Wastewater and STE Values (continued).

Average Value	Constituent (units)	Source	Waste Stream	Reference
0.05	NOx (mg/L)	STE	Non-medical, Camp Site	Ptacek (1998)
0.073	NOx (mg/L)	STE	Non-medical, Residential/Health Clinic/Casino	Martinson et al. (2001)
0.2	NOx (mg/L)	STE	Non-medical, Dairy Farm	Christopherson et al. (2004)
0.3	NOx (mg/L)	STE	Non-medical, Dairy Farm	Christopherson et al. (2004)
0.4	NOx (mg/L)	STE	Non-medical, Dairy Farm	Christopherson et al. (2004)
0.7	NOx (mg/L)	STE	Non-medical, Dairy Farm	Christopherson et al. (2004)
1	NOx (mg/L)	STE	Non-medical, Dairy Farm	Christopherson et al. (2004)

Table E-11. Reported Single Source Domestic Total Phosphorus Raw Wastewater Values.

Total P	Location	Region	Lit	Year	Anal	Type	Freq	# Events	Season	Data Eval	Reference
13.0	Kentucky	South	1	1967	2	1	4	4		1	Watson et al. (1967)
15.3	Kentucky	South	1	1967	2	1	4	4		1	Watson et al. (1967)
16.6	Kentucky	South	1	1967	2	1	4	4		1	Watson et al. (1967)
19	California	West	2	2002	3	2	4	2		2	Edvardsson (2002)
19	California	West	2	2000	3	1	1	1	Summer	1	Edvardsson and Spears (2000)
21.2	Kentucky	South	1	1967	2	1	4	4		1	Watson et al. (1967)
22.8	Kentucky	South	1	1967	2	1	4	4		1	Watson et al. (1967)
25.8	Kentucky	South	1	1967	2	1	4	4		1	Watson et al. (1967)

blank = information not provided

Table E-12. Reported Multiple Source Domestic Total Phosphorus Raw Wastewater Values.

Total P	Location	Region	Lit	Year	Anal	Type	Freq	# Events	Season	Data Eval	Reference
13	Arizona	West	1	1989	2	1	1	2	Fall	1	Anderson and Siegrist (1989)
26	Arizona	West	1	1989	2	1	1	2	Fall	1	Anderson and Siegrist (1989)
57	Wisconsin	MW	2	1978	2	3	4	4		1	Siegrist (1978)

blank = information not provided

Table E-13. Reported Non-medical Source Total Phosphorus Raw Wastewater Values.

Total P	Location	Region	Lit	Year	Anal	Type	Freq	# Events	Season	Data Eval	Source	Reference
8.39	Florida	South	1	1998	2	1	2	2	Winter, Spring, Summer	1	Min. Security Correctional Inst.	Anderson et al. (1998)

blank = information not provided

Table E-14. Reported Single Source Domestic Total Phosphorus STE Values.

Total P	Location	Region	Lit	Year	Anal	Type	Freq	# Events	Season	Data Eval	Reference
3	Alabama	South	1	1998	2	3	2	2	Summer, Fall	2	O'Driscoll et al. (1998)
4	Ohio	MW	1	2002	1	3	3	1	All	2	Steer et al. (2002)
5.2	Ohio	MW	1	2002	1	3	3	1	All	2	Steer et al. (2002)
5.5	Maine	NE	1	1981	2	3	4	4		1	Rock et al. (1981)
5.8	Ohio	MW	1	2002	1	3	3	1	All	2	Steer et al. (2002)
6.1	Ohio	MW	1	2002	1	3	3	1	All	2	Steer et al. (2002)
6.1	Ohio	MW	1	2002	1	3	3	1	All	2	Steer et al. (2002)
6.2	Ohio	MW	1	2002	1	3	3	1	All	2	Steer et al. (2002)
6.3	Wisconsin	MW	1	1987	2	1	4	4	All	1	Siegrist and Boyle (1987)
6.5	Ohio	MW	1	2002	1	3	3	1	All	2	Steer et al. (2002)
7	Ohio	MW	1	2002	1	3	3	1	All	2	Steer et al. (2002)
7	Maryland	South	1	1994	3	3	1	1	Fall, Winter	2	Bruen and Piluk (1994)
7.4	Maryland	South	1	1998	3	3	1	1	Fall, Winter	2	Thom et al. (1998)
7.7	Maine, Ontario	NE, Canada	1	1994	3	2	2	1	All	1	McKee and Brooks (1994)
7.7	Colorado	West	3	2000	2	2	3	3	Spring	1	Siegrist et al. (2000)
7.9	Kentucky	South	1	1998	2	3	2	1	All	1	Thom et al. (1998)
8	Minnesota	MW	1	2001	2	2	1	1	All	1	Christopherson et al. (2001)
8	Ohio	MW	1	2002	1	3	3	1	All	2	Steer et al. (2002)
8.7	Ohio	MW	1	2002	1	3	3	1	All	2	Steer et al. (2002)
8.8	Ohio	MW	1	2002	1	3	3	1	All	2	Steer et al. (2002)
8.9	Ohio	MW	1	2002	1	3	3	1	All	2	Steer et al. (2002)
9	Minnesota	MW	1	2001	2	2	1	1	All	1	Christopherson et al. (2001)
9	Ohio	MW	1	2002	1	3	3	1	All	2	Steer et al. (2002)

Table E-14. Reported Single Source Domestic Total Phosphorus STE Values (continued).

Total P	Location	Region	Lit	Year	Anal	Type	Freq	# Events	Season	Data Eval	Reference
9.1	Ohio	MW	1	2002	1	3	3	1	All	2	Steer et al. (2002)
9.3	Ohio	MW	1	1998	1	3	3	1	All	2	Thom et al. (1998)
10	Oregon	West	2	2003	2	3	4	3		1	Rich et al. (2003)
10	Oregon	West	2	2003	2	3	4	3		1	Rich et al. (2003)
10	Colorado	West	3	2000	2	2	3	3	Spring	1	Siegrist et al. (2000)
10.3	South Wales	Australia	1	2004	2	2	4	2	All	1	Patterson (2004)
10.8	California	West		1980	3	3	4	2	Winter	2	Baker (1980)
10.9	Ohio	MW	1	2002	1	3	3	1	All	2	Steer et al. (2002)
11	Florida	South	1	1991	2	2	1	1	Fall - Spring	1	Sherman and Anderson (1991)
11	Wisconsin	MW	1	1974	2	1	2	1	All	1	Otis et al. (1974a)
11	Oregon	West	3	2005	2	2	2,3	1	All	1	Rich (2006)
11.3	Ohio	MW	1	2002	1	3	3	1	All	2	Steer et al. (2002)
11.6	Wisconsin	MW	1	1974	2	1	2	1	All	1	Otis et al. (1974a)
12.3	Ohio	MW	1	2002	1	3	3	1	All	2	Steer et al. (2002)
12.3	Wisconsin	MW	1	1974	2	1	2	1	All	1	Otis et al. (1974a)
12.3	Washington	West	2	1981	3	3	2	1	Fall - Spring	1	Seabloom et al. (1981)
14.1	Wisconsin	MW	1	1974	2	1	2	1	All	1	Otis et al. (1974a)
14.3	Washington	West	2	1981	3	3	2	1	Fall - Spring	1	Seabloom et al. (1981)
16.9	Ohio	MW	1	2002	1	3	3	1	All	2	Steer et al. (2002)
17.3	Washington	West	2	1981	3	3	2	1	Fall - Spring	1	Seabloom et al. (1981)
18.4	Wisconsin	MW	1	1981	2	1	4	4		1	Hargett et al. (1981)
19.5	Ohio	MW	1	1984	2	1	1	1	All	1	Effert et al. (1984)
23			3	1977	3	3	4	4		2	Siegrist (1977)
24.7	Washington	West	2	1981	3	3	2	1	Fall - Spring	1	Seabloom et al. (1981)
26.2	Washington	West	2	1978	1	3	2	1	Summer, Fall	1	Engeset and Seabloom (1978)
27.4	Ohio	MW	1	2002	1	3	3	1	All	2	Steer et al. (2002)
34.75	Alabama	South	1	1998	2	3	2	2	Summer, Fall	2	O'Driscoll et al. (1998)
39.5	Maine, Ontario	NE, Canada	1	1994	3	2	2	1	All	1	McKee and Brooks (1994)

blank = information not provided

Table E-15. Reported Multiple Source Domestic Total Phosphorus STE Values.

Total P	Location	Region	Lit	Year	Anal	Type	Freq	# Events	Season	Data Eval	Reference
5	Wisconsin	MW	2	1991	3	2	4	4		1	Converse et al. (1991)
5.4	Minnesota	MW	1	2001	2	3	2	1	All	1	Henneck et al. (2001)
6.02				1985	3	3	4	4		2	Swed (1985)
7.87	Norway	Norway	1	1991	2	3	1	2		1	Siegrist et al. (1991)
7.9	Minnesota	MW	1	2001	2	3	2	1	All	1	Henneck et al. (2001)
10	Ontario	Canada	1	1974	3	3	1	1	ALL	2	Brandes et al. (1974)

blank = information not provided

Table E-16. Reported Food Source Total Phosphorus STE Values.

Total P	Location	Region	Lit	Year	Anal	Type	Freq	# Events	Season	Data Eval	Reference
13.5	Maine, Ontario	NE, Canada	1	1994	3	2	2	1	All	1	McKee and Brooks (1994)
14	Wisconsin	MW	1	1984	2	2	4	4		2	Siegrist et al. (1984b)
15	Wisconsin	MW	1	1984	2	2	4	4		2	Siegrist et al. (1984b)
19	Wisconsin	MW	1	1984	2	2	4	4		2	Siegrist et al. (1984b)
23	Wisconsin	MW	1	1984	2	2	4	4		2	Siegrist et al. (1984b)
24	Wisconsin	MW	1	1984	2	2	4	4		2	Siegrist et al. (1984b)
28	Wisconsin	MW	1	1984	2	2	4	4		2	Siegrist et al. (1984b)

blank = information not provided

Table E-17. Reported Non-medical Source Total Phosphorus STE Values.

Total P	Location	Region	Lit	Year	Anal	Type	Freq	# Events	Season	Data Eval	Source	Reference
4.1	Maine, Ontario	NE, Canada	1	1994	3	2	2	1	All	1	School	McKee and Brooks (1994)
5.5	Maine, Ontario	NE, Canada	1	1994	3	2	2	1	All	1	Shopping Plaza	McKee and Brooks (1994)
5.8	Maine, Ontario	NE, Canada	1	1994	3	2	2	1	All	1	School	McKee and Brooks (1994)
5.9	Maine, Ontario	NE, Canada	1	1994	3	2	2	1	All	1	School	McKee and Brooks (1994)
6.1	Maine, Ontario	NE, Canada	1	1994	3	2	2	1	All	1	School	McKee and Brooks (1994)
6.6	California	West	2	1980	3	3	4	2	Winter	2	Ski area	Baker (1980)
6.9	Maine, Ontario	NE, Canada	1	1994	3	2	2	1	All	1	School	McKee and Brooks (1994)
6.9	Tennessee	South	3	2003	1	2	3	3	Summer	2	Marina	Matassa et al. (2003)
7	Wisconsin	MW	1	1994	2	1	2	1	All	1	Correctional institution	Boyle et al. (1994)
10	Wisconsin	MW	1	1984	2	2	4	4		2	Golf club	Siegrist et al. (1984b)
11	Minnesota	MW	2	1999	2	3	2	1	Winter - Summer	1	Correctional Facility	McCarthy et al. (1999)
11	Minnesota	MW	2	1999	2	3	2	1	Winter - Summer	1	Correctional Facility	McCarthy et al. (1999)
11	Minnesota	MW	2	1999	2	3	2	1	Winter - Summer	1	Correctional Facility	McCarthy et al. (1999)
11	Minnesota	MW	2	1999	2	3	2	1	Winter - Summer	1	Correctional Facility	McCarthy et al. (1999)
11	Minnesota	MW	2	1999	2	3	2	1	Winter - Summer	1	Correctional Facility	McCarthy et al. (1999)
12	Minnesota	MW	2	1999	2	3	2	1	Winter - Summer	1	Correctional Facility	McCarthy et al. (1999)
12	Minnesota	MW	2	1999	2	3	2	1	Winter - Summer	1	Correctional Facility	McCarthy et al. (1999)

Table E-17. Reported Non-medical Source Total Phosphorus STE Values (continued).

Total P	Location	Region	Lit	Year	Anal	Type	Freq	# Events	Season	Data Eval	Source	Reference
12	Minnesota	MW	2	1999	2	3	2	1	Winter - Summer	1	Correctional Facility	McCarthy et al. (1999)
12	Minnesota	MW	2	1999	2	3	2	1	Winter - Summer	1	Correctional Facility	McCarthy et al. (1999)
13	Minnesota	MW	1	2001	2	3	2	1	All	1	Correctional Facility	Henneck et al. (2001)
13	Wisconsin	MW	1	1984	2	2	4	4		2	Golf club	Siegrist et al. (1984b)
15	Minnesota	MW	2	1999	2	3	2	1	Winter - Summer	1	Correctional Facility	McCarthy et al. (1999)
15	Minnesota	MW	2	1999	2	3	2	1	Winter - Summer	1	Correctional Facility	McCarthy et al. (1999)
15	Tennessee	South	3	2003	1	2	3	3	Summer	2	Marina	Matassa et al. (2003)
16	Minnesota	MW	2	1999	2	3	2	1	Winter - Summer	1	Correctional Facility	McCarthy et al. (1999)
16	Minnesota	MW	2	1999	2	3	2	1	Winter - Summer	1	Correctional Facility	McCarthy et al. (1999)
16	Minnesota	MW	2	1999	2	3	2	1	Winter - Summer	1	Correctional Facility	McCarthy et al. (1999)
16	Minnesota	MW	2	1999	2	3	2	1	Winter - Summer	1	Correctional Facility	McCarthy et al. (1999)
16	Minnesota	MW	2	1999	2	3	2	1	Winter - Summer	1	Correctional Facility	McCarthy et al. (1999)
17	Wisconsin	MW	1	1984	2	2	4	4		2	Golf club	Siegrist et al. (1984b)
18	Tennessee	South	3	2003	1	2	3	3	Summer	2	Marina	Matassa et al. (2003)
20	Minnesota	MW	2	1999	2	3	2	1	Winter - Summer	1	Correctional Facility	McCarthy et al. (1999)
20	Wisconsin	MW	1	1984	2	2	4	4		2	Motel	Siegrist et al. (1984b)
31	Tennessee	South	3	2003	1	2	3	3	Summer	2	Marina	Matassa et al. (2003)
33	Tennessee	South	3	2003	1	2	3	3	Summer	2	Marina	Matassa et al. (2003)

Table E-17. Reported Non-medical Source Total Phosphorus STE Values (continued).

Total P	Location	Region	Lit	Year	Anal	Type	Freq	# Events	Season	Data Eval	Source	Reference
37	Tennessee	South	3	2003	1	2	3	3	Summer	2	Marina	Matassa et al. (2003)
42	Tennessee	South	3	2003	1	2	3	3	Summer	2	Marina	Matassa et al. (2003)
44	Tennessee	South	3	2003	1	2	3	3	Summer	2	Campground	Matassa et al. (2003)
67	Tennessee	South	3	2003	1	2	3	3	Summer	2	Campground	Matassa et al. (2003)
78	Tennessee	South	3	2003	1	2	3	3	Summer	2	Campground	Matassa et al. (2003)
96	Tennessee	South	3	2003	1	2	3	3	Summer	2	Marina	Matassa et al. (2003)
100	Tennessee	South	3	2003	1	2	3	3	Summer	2	Campground	Matassa et al. (2003)

blank = information not provided

Table E-18. Reported Municipal Source Total Phosphorus Values.

Total Phosphorus (mg-P/L)	Sample Description	Reference
3.1	Influent	Sadler et al. (2002)
3.2	Influent	Rock and Capron (2002)
3.8	Domestic Sewage	Shin et al. (2002)
3.8	Influent	Yang et al. (2004)
4.1	Influent	Sadler et al. (2002)
4.6	Raw Wastewater	Babcock et al. (2001)
4.9	Influent	Sadler et al. (2002)
4.9	Domestic Sewage	Shin et al. (2002)
5.3	Influent	Stephens et al. (2004)
5.3	Influent	Insel et al. (2003)
5.3	Influent	Zhao et al. (2002)
5.7	After Screen	Curto et al. (2002)
5.8	Influent	Zheng et al. (2002)
6.1	Influent	Stephens et al. (2004)
6.3	Influent	Kwon et al. (2003)
6.5	Influent	Stephens et al. (2004)
6.7	Influent	Sadler et al. (2002)
7	Typical Raw Wastewater	Lorenz et al. (2002)
7.1	Raw Wastewater	Johnson et al. (2002)
7.4	Influent	Randall et al. (2000)
7.5	Influent	Sadler et al. (2002)
7.7	Typical Concentration for Wastewater	Chen et al. (2002)
7.8	Influent	Zheng et al. (2002)
8.5	Influent	Stephens et al. (2004)
8.54	Raw Wastewater	Xingcan et al. (2001)
8.7	Raw Wastewater	Jones and Takacs (2004)
9.1	Raw Wastewater	Crawford et al. (2000)
9.3	After Screen	Curto et al. (2002)
9.8	After Screen	Curto et al. (2002)
10.1	Before Pump	Curto et al. (2002)
12.3	Before Primary Settler	Curto et al. (2002)
13.5	Wastewater Characteristics	Gale (2002)
14	Influent	Stephens et al. (2004)
15	Influent	Magro et al. (2003)
40	Influent	Barnard et al. (2004)

Table E-19. Other Reported Phosphorus Raw Wastewater and STE Values.

Average Value	Constituent (units)	Source	Waste Stream	Reference
1.9	Total Phosphate (mg-P/L)	STE	Single-source domestic	Lindbo and MacConnell (2001)
3.15	Total Phosphate (mg-P/L)	STE	Single-source domestic	Huang et al. (1994)
4.4	Total Phosphate (mg-P/L)	STE	Single-source domestic	Lindbo and MacConnell (2001)
6.4	Total Phosphate (mg-P/L)	STE	Single-source domestic	Reneau et al. (2001)
9	Total Phosphate (mg-P/L)	STE	Single-source domestic	Reneau et al. (2001)
10.9	Total Phosphate (mg-P/L)	STE	Single-source domestic	Viraraghavan and Rana (1991)
8.18	Total Phosphate (mg-P/L)	STE	Multiple-source domestic	Brown et al. (1977)
3.36	Phosphate (mg/L)	STE	Single-source domestic	Duncan et al. (1994)
50	Phosphate (mg-P/L)	Raw	Non-medical, Rest Area Restroom	Pearson et al. (1987)
114	Phosphate (mg-P/L)	Raw	Non-medical, RV Dump	Pearson et al. (1987)
8.9	Phosphate (mg-P/L)	STE	Single-source domestic	Wilhelm et al. (1996)
9	Phosphate (mg-P/L)	STE	Single-source domestic	Robertson and Blowes (1995)
13.1	Phosphate (mg-P/L)	STE	Single-source domestic	Wilhelm et al. (1996)
9	Phosphate (mg-P/L)	STE	Non-medical, Elementary School	Harmon et al. (1996)
14	Orthophosphate (mg/L)	Raw	Single-source domestic	Thiruvengkatachari (1976)
3.8	Orthophosphate (mg/L)	STE	Single-source domestic	Seabloom et al. (1981)
4.7	Orthophosphate (mg/L)	STE	Single-source domestic	Seabloom et al. (1981)
10.2	Orthophosphate (mg/L)	STE	Single-source domestic	Seabloom et al. (1981)
10.5	Orthophosphate (mg/L)	STE	Single-source domestic	Thiruvengkatachari (1976)
10.9	Orthophosphate (mg/L)	STE	Single-source domestic	Sauer et al. (1976)
11.5	Orthophosphate (mg/L)	STE	Single-source domestic	Otis and Boyle (1976)
14.2	Orthophosphate (mg/L)	STE	Single-source domestic	Seabloom et al. (1981)
22	Orthophosphate (mg/L)	STE	Single-source domestic	Seabloom et al. (1981)
1.5	Orthophosphorus (mg-P/L)	STE	Single-source domestic	Lindbo and MacConnell (2001)
3.7	Orthophosphorus (mg-P/L)	STE	Single-source domestic	Lindbo and MacConnell (2001)
6.36	Orthophosphorus (mg-P/L)	STE	Single-source domestic	Hanson et al. (2002)
8	Orthophosphorus (mg-P/L)	STE	Single-source domestic	Sauer and Boyle (1977)
10	Orthophosphorus (mg-P/L)	STE	Single-source domestic	Sauer and Boyle (1977)
10.1	Orthophosphorus (mg-P/L)	STE	Single-source domestic	Otis et al. (1974a)
10.5	Orthophosphorus (mg-P/L)	STE	Single-source domestic	Otis et al. (1974a)
10.8	Orthophosphorus (mg-P/L)	STE	Single-source domestic	Otis et al. (1974a)
11.5	Orthophosphorus (mg-P/L)	STE	Single-source domestic	Ziebell et al. (1974)

Table E-19. Other Reported Phosphorus Raw Wastewater and STE Values (continued).

Average Value	Constituent (units)	Source	Waste Stream	Reference
13.6	Orthophosphorus (mg-P/L)	STE	Single-source domestic	Otis et al. (1974a)
13.7	Orthophosphorus (mg-P/L)	STE	Single-source domestic	Engeset and Seabloom (1978)
15	Orthophosphorus (mg-P/L)	STE	Single-source domestic	Sauer and Boyle (1977)
15.7	Orthophosphorus (mg-P/L)	STE	Single-source domestic	Wolf et al. (1998)
36	Orthophosphorus (mg-P/L)	STE	Non-medical, Lab (simulated household)	Siegrist (1978)
3.6	Soluble P (mg/L)	STE	Single-source domestic	Thom et al. (1998)
5.8	Soluble P (mg/L)	STE	Single-source domestic	Thom et al. (1998)
7.8	Soluble P (mg/L)	STE	Single-source domestic	Thom et al. (1998)
6.2	Soluble P (mg/L)	STE	Multiple-source domestic	Cogger et al. (1988)
3.1	Organic P (mg/L)	STE	Single-source domestic	Ziebell et al. (1974)
12	Reactive Phosphorus (mg/L)	Raw	Single-source domestic	Edvardsson and Spears (2000)

APPENDIX F

COMPLETE LISTING OF REPORTED FECAL COLIFORM VALUES

Tables F-1 through F-5 summarize the reported values and the data qualifiers used. The following key should be used to interpret the data qualifier information within the tables. A more detailed description of the data qualifiers can be found in the report, Section 3.4.1.

Location = state where the study was conducted

Region = location of the study based on US Census defined regions

MW = Midwest: IL, IN, IA, KS, MI, MN, MO, NE, ND, OH, SD, and WI

NE = Northeast: CT, ME, MA, NH, NJ, NY, PA, RI, VT

South: AL, AR, DE, DC, FL, GA, KY, LA, MD, MS, NC, OK, SC, TN, TX, VA, and WV

West: AK, AZ, CA, CO, HI, ID, MT, NV, NM, OR, UT, WA, and WY

Lit = literature source

1 – publicly available and published in a peer reviewed journal

2 – publicly available and published in conference proceedings or project report

3 – unpublished; information obtained directly from researcher and is not publicly available

Year = year the study was conducted

Anal = analytical method used

1 – detailed methods used = specified which approved method was used (e.g., APHA 4500-N B).

2 – standard methods = specified use of approved methods (e.g., APHA).

3 – no methods = did not specify which method was used

Type = sampling technique used

1 – composite sample collected

2 – grab sample collected

3 – unknown; type of sample collected was not specified

Freq = frequency of sample collection

1 – at least weekly

2 – bi-weekly to monthly

3 – less than one time per month

4 – unknown

Events = number of sampling events

1 – more than 12 sampling events reported

2 – between 3 and 12 sampling events reported

3 – less than 3 sampling events reported

4 – unknown; number of sampling events not reported

Season = time of year when study was conducted

Spring (Mar-May)

Summer (Jun-Aug)

Fall (Sept-Nov)

Winter (Dec-Feb)

All (Jan-Dec)

Data Eval = data evaluation

1 – more than a single average value reported (e.g., descriptive statistics provided)

2 – only the average value reported for each constituent

Table F-1. Reported Single-Source Domestic Fecal Coliform Raw Wastewater Values.

Fecal Coliform	Location	Region	Lit	Year	Anal	Type	Freq	# Events	Season	Data Eval	Reference
3.0E+04			1	1976	3	3	4	4		2	Thiruvengkatachari (1976)
4.6E+05	New Mexico	West	1	2002	3	1	2	1	All	1	Hanson et al. (2002)
4.9E+05	California	West	2	2000	3	1	1	1	Summer	1	Edvardsson and Spears (2000)
6.0E+05	New Mexico	West	1	2002	3	1	2	1	All	1	Hanson et al. (2002)
7.4E+06	New Mexico	West	1	2002	3	1	2	1	All	1	Hanson et al. (2002)

blank = information not provided

Table F-2. Reported Single-Source Domestic Fecal Coliform STE Values.

Fecal Coliform	Location	Region	Lit	Year	Anal	Type	Freq	# Events	Season	Data Eval	Reference
1.9E+03	Ohio	MW	1	2002	1	3	3	1	All	2	Steer et al. (2002)
3.1E+03	Arkansas	South	1	1998	2	2	2	1	Fall - Spring	1	Wolf et al. (1998)
4.2E+03			1	1976	3	3	4	4		2	Otis and Boyle (1976)
1.1E+04	Ohio	MW	1	2002	1	3	3	1	All	2	Steer et al. (2002)
1.1E+04	Ohio	MW	1	2002	1	3	3	1	All	2	Steer et al. (2002)
1.7E+04	Ohio	MW	1	2002	1	3	3	1	All	2	Steer et al. (2002)
1.7E+04	Ohio	MW	1	2002	1	3	3	1	All	2	Steer et al. (2002)
2.0E+04	Ohio	MW	1	2002	1	3	3	1	All	2	Steer et al. (2002)
2.7E+04	Virginia	South	1	2001	2	2	4	4		2	Reneau et al. (2001)
2.8E+04	Ohio	MW	1	2002	1	3	3	1	All	2	Steer et al. (2002)
3.8E+04	Ohio	MW	1	2002	1	3	3	1	All	2	Steer et al. (2002)
6.6E+04	Ohio	MW	1	2002	1	3	3	1	All	2	Steer et al. (2002)
7.0E+04	Oregon	West	1	1982	2	3	4	4		1	Ronayne et al. (1982)
7.1E+04	Washington	West	2	1981	3	3	2	1	Fall - Spring	1	Seabloom et al. (1981)
7.3E+04	New Mexico	West	1	2002	3	1	2	1	All	1	Hanson et al. (2002)
7.8E+04	Ohio	MW	1	2002	1	3	3	1	All	2	Steer et al. (2002)
8.0E+04	Oregon	West	1	1982	2	3	4	4		1	Ronayne et al. (1982)
8.1E+04	Oregon	West	1	1982	2	3	4	4		1	Ronayne et al. (1982)
8.8E+04	Rhode Island	NE	2	1999	2	2	2	1	Summer	2	Sykes et al. (1999)
8.8E+04	Ohio	MW	1	2002	1	3	3	1	All	2	Steer et al. (2002)

Table F-2. Reported Single-Source Domestic Fecal Coliform STE Values (continued).

Fecal Coliform	Location	Region	Lit	Year	Anal	Type	Freq	# Events	Season	Data Eval	Reference
1.0E+05	Virginia	South	1	2001	2	2	4	4		2	Reneau et al. (2001)
1.1E+05	Oregon	West	1	1982	2	3	4	4		1	Ronayne et al. (1982)
1.1E+05	California	West	1	1994	2	2	4	4		1	Cagle and Johnson (1994)
1.2E+05	Ohio	MW	1	2002	1	3	3	1	All	2	Steer et al. (2002)
1.2E+05	Montreal	Canada	1	1998	3	3	2	1	All	2	Roy et al. (1998)
1.5E+05	North Carolina	South	1	2001	2	3	2	1	All	2	Lindbo and MacConnell (2001)
1.6E+05			1	1976	3	3	4	4		2	Thiruvengkatachari (1976)
1.8E+05	Saskatchewan	Canada	1	1991	2	2	4	4		1	Viraraghavan and Rana (1991)
1.9E+05	South Wales, Australia	Australia	1	2004	2	2	4	2	All	1	Patterson (2004)
1.9E+05	Rhode Island	NE	2	1999	2	2	2	1	Summer	2	Sykes et al. (1999)
2.2E+05	Ohio	MW	1	1984	2	1	1	1	All	1	Effert et al. (1984)
2.2E+05	Washington	West	2	1981	3	3	2	1	Fall - Spring	1	Seabloom et al. (1981)
2.5E+05	North Carolina	South	1	2001	2	3	2	1	All	2	Lindbo and MacConnell (2001)
2.5E+05	Oregon	West	2	2003	2	3	4	3		1	Rich et al. (2003)
2.8E+05	Rhode Island	NE	2	1999	2	2	2	1	Summer	2	Sykes et al. (1999)
2.9E+05	Rhode Island	NE	2	1999	2	2	2	1	Winter	2	Sykes et al. (1999)
3.1E+05	Washington	West	2	1978	1	3	2	1	Summer, Fall	1	Engeset and Seabloom (1978)
3.2E+05	Oregon	West	2	2003	2	3	4	3		1	Rich et al. (2003)
4.3E+05	Alabama	South	1	1998	2	3	2	2	Summer, Fall	2	O'Driscoll et al. (1998)
4.4E+05	Maryland	South	1	1994	3	3	1	1	Fall, Winter	2	Bruen and Piluk (1994)
4.6E+05	Missouri	MW	1	1998	2	3	2	1	All	2	Sievers (1998)
4.9E+05	Rhode Island	NE	1	2001	2	3	2	2	All	1	Bohrer and Converse (2001)
4.9E+05	Minnesota	MW	1	2001	2	2	1	1	All	1	Christopherson et al. (2001)
5.2E+05	Alabama	South	1	1998	3	3	4	4		1	White and Shirk (1998)
5.4E+05	Oregon	West	1	1982	2	3	4	4		1	Ronayne et al. (1982)
5.4E+05			1	1976	3	3	4	4		2	Sauer et al. (1976)

Table F-2. Reported Single-Source Domestic Fecal Coliform STE Values (continued).

Fecal Coliform	Location	Region	Lit	Year	Anal	Type	Freq	# Events	Season	Data Eval	Reference
6.0E+05	Wisconsin	MW	2	1999	1	2	4	2	Winter - Summer	1	Converse and Converse (1999)
6.3E+05	Minnesota	MW	1	2001	2	2	1	1	All	1	Christopherson et al. (2001)
6.4E+05	Virginia	South	1	1994	1	3	2	2	Fall - Spring	2	Huang et al. (1994)
6.7E+05	Alabama	South	1	1998	2	3	2	2	Summer, Fall	2	O'Driscoll et al. (1998)
9.0E+05	Wisconsin	MW	1	1998	1	2	4			1	Converse and Converse (1998)
1.0E+06	Oregon	West	1	1982	2	3	4	4		1	Ronayne et al. (1982)
1.7E+06	Rhode Island	NE	2	1999	2	2	2	1	Winter	2	Sykes et al. (1999)
2.0E+06	Washington	West	2	1981	3	3	2	1	Fall - Spring	1	Seabloom et al. (1981)
2.1E+06	Washington	West	2	1981	3	3	2	1	Fall - Spring	1	Seabloom et al. (1981)
2.3E+06	Rhode Island	NE	2	1999	2	2	2	1	Winter	2	Sykes et al. (1999)
2.4E+06	Rhode Island	NE	1	1998	2	2	2	1	Winter	2	Thom et al. (1998)
2.4E+06	Rhode Island	NE	2	2002	2	3	2	3	All	1	Loomis et al. (2002)
3.1E+06	Wisconsin	MW	1	1994	2	2	4	3		1	Converse et al. (1994)
4.0E+06	Colorado	West	3	2000	2	2	3	3	Spring	1	Siegrist et al. (2000)
1.3E+07	Colorado	West	3	2000	2	2	3	3	Spring	1	Siegrist et al. (2000)
1.5E+07	Oregon	West	3	2005	2	2	2,3	1	All	1	Rich (2006)
2.5E+07	Wisconsin	MW	1	2000	2	2	4	3		1	Harrison et al. (2000)
6.9E+07	Kentucky	South	1	1998	2	3	2	1	All	1	Thom et al. (1998)
8.9E+07	Kentucky	South	1	2000	2	3	2	1		1	Harrison et al. (2000)
1.2E+08	Washington	West	1	2000	2	3	4	4		2	Harrison et al. (2000)
1.3E+08	Washington	West	1	1998	2	3	4	4		2	Thom et al. (1998)

blank = information not provided

Table F-3. Reported Multiple-Source Domestic Fecal Coliform STE Values.

Fecal Coliform	Location	Region	Lit	Year	Anal	Type	Freq	# Events	Season	Data Eval	Reference
1.4E+05	Minnesota	MW	1	2001	2	3	2	1	All	1	Henneck et al. (2001)
2.6E+05	Minnesota	MW	1	2001	2	3	2	1	All	1	Henneck et al. (2001)
1.1E+06	Texas	South	1	1977	2	3	2	1	All	1	Brown et al. (1977)
2.0E+06	Ontario	Canada	1	1974	3	3	1	1	All	2	Brandes et al. (1974)
2.7E+06	Wisconsin	MW	2	1991	3	2	4	4		1	Converse et al. (1991)

blank = information not provided

Table F-4. Reported Non-medical Source Fecal Coliform STE Values.

Fecal Coliform	Location	Region	Lit	Year	Anal	Type	Freq	# Events	Season	Data Eval	Source	Reference
4.1E+04	Minnesota	MW	2	1999	2	3	2	1	Winter - Summer	1	Correctional Facility	McCarthy et al. (1999)
9.5E+04	Oregon	West	1	1982	2	3	4	4		1	Office	Ronayne et al. (1982)
1.0E+05	Minnesota	MW	2	1999	2	3	2	1	Winter - Summer	1	Correctional Facility	McCarthy et al. (1999)
1.4E+05	Minnesota	MW	2	1999	2	3	2	1	Winter - Summer	1	Correctional Facility	McCarthy et al. (1999)
1.5E+05	Minnesota	MW	2	1999	2	3	2	1	Winter - Summer	1	Correctional Facility	McCarthy et al. (1999)
1.5E+05	Minnesota	MW	2	1999	2	3	2	1	Winter - Summer	1	Correctional Facility	McCarthy et al. (1999)
2.7E+05	Minnesota	MW	2	1999	2	3	2	1	Winter - Summer	1	Correctional Facility	McCarthy et al. (1999)
3.0E+05	Minnesota	MW	2	1999	2	3	2	1	Winter - Summer	1	Correctional Facility	McCarthy et al. (1999)
3.3E+05	Minnesota	MW	2	1999	2	3	2	1	Winter - Summer	1	Correctional Facility	McCarthy et al. (1999)
3.4E+05	Oregon	West	1	1982	2	3	4	4		1	Sawmill	Ronayne et al. (1982)
4.0E+05	Minnesota	MW	2	1999	2	3	2	1	Winter - Summer	1	Correctional Facility	McCarthy et al. (1999)
4.3E+05	Minnesota	MW	1	2001	2	3	2	1	All	1	Correctional Facility	Henneck et al. (2001)

Table F-4. Reported Non-medical Source Fecal Coliform STE Values (continued).

Fecal Coliform	Location	Region	Lit	Year	Anal	Type	Freq	# Events	Season	Data Eval	Source	Reference
4.8E+05	Minnesota	MW	2	1999	2	3	2	1	Winter - Summer	1	Correctional Facility	McCarthy et al. (1999)
6.0E+05	Minnesota	MW	2	1999	2	3	2	1	Winter - Summer	1	Correctional Facility	McCarthy et al. (1999)
6.0E+05	Minnesota	MW	2	1999	2	3	2	1	Winter - Summer	1	Correctional Facility	McCarthy et al. (1999)
7.6E+05	Minnesota	MW	2	1999	2	3	2	1	Winter - Summer	1	Correctional Facility	McCarthy et al. (1999)
7.9E+05	Minnesota	MW	2	1999	2	3	2	1	Winter - Summer	1	Correctional Facility	McCarthy et al. (1999)
1.6E+06	Minnesota	MW	2	1999	2	3	2	1	Winter - Summer	1	Correctional Facility	McCarthy et al. (1999)
6.5E+06	Minnesota	MW	2	1999	2	3	2	1	Winter - Summer	1	Correctional Facility	McCarthy et al. (1999)
9.0E+06	Wisconsin	MW	1	1994	2	1	2	1	All	1	Correctional institution	Boyle et al. (1994)

Table F-5. Other Reported Microorganism Values.

Average Value	Constituent (units)	Source	Waste Stream	Reference
8.6E+05	Total Coliform (cfu/100ml)	Raw	Single-source domestic	Edvardsson and Spears (2000)
2.0E+06	Total Coliform (cfu/100ml)	Raw	Single-source domestic	Thiruvengkatachari (1976)
1.5E+05	Total Coliform (cfu/100ml)	STE	Single-source domestic	Ronayne et al. (1982)
6.8E+05	Total Coliform (cfu/100ml)	STE	Single-source domestic	Cagle and Johnson (1994)
7.7E+05	Total Coliform (cfu/100ml)	STE	Single-source domestic	Ronayne et al. (1982)
9.9E+05	Total Coliform (cfu/100ml)	STE	Single-source domestic	Ronayne et al. (1982)
1.1E+06	Total Coliform (cfu/100ml)	STE	Single-source domestic	Viraraghavan and Rana (1991)
1.3E+06	Total Coliform (cfu/100ml)	STE	Single-source domestic	Ronayne et al. (1982)
1.8E+06	Total Coliform (cfu/100ml)	STE	Single-source domestic	Ronayne et al. (1982)
2.0E+06	Total Coliform (cfu/100ml)	STE	Single-source domestic	Sauer et al. (1976)
2.3E+06	Total Coliform (cfu/100ml)	STE	Single-source domestic	Thiruvengkatachari (1976)
2.5E+06	Total Coliform (cfu/100ml)	STE	Single-source domestic	Ronayne et al. (1982)
2.1E+07	Total Coliform (cfu/100ml)	STE	Single-source domestic	Ronayne et al. (1982)
3.4E+07	Total Coliform (cfu/100ml)	STE	Single-source domestic	Converse et al. (1994)
1.8E+08	Total Coliform (cfu/100ml)	STE	Single-source domestic	Converse and Converse (1998)
3.3E+08	Total Coliform (cfu/100ml)	STE	Single-source domestic	Hargett et al. (1981)
1.0E+06	Total Coliform (cfu/100ml)	STE	Multiple-source domestic	Neralla et al. (1998)
2.0E+07	Total Coliform (cfu/100ml)	STE	Multiple-source domestic	Brandes et al. (1974)
1.0E+08	Total Coliform (cfu/100ml)	STE	Multiple-source domestic	Converse et al. (1991)
5.1E+05	Total Coliform (cfu/100ml)	STE	Non-medical, Office	Ronayne et al. (1982)
4.3E+06	Total Coliform (cfu/100ml)	STE	Non-medical, Sawmill	Ronayne et al. (1982)
1.6E+05	E. Coli (cfu/100ml)	STE	Single-source domestic	Rich et al. (2003)
2.0E+05	E. Coli (cfu/100ml)	STE	Single-source domestic	Rich et al. (2003)
5.0E+06	E. Coli (cfu/100ml)	STE	Single-source domestic	Sauer and Boyle (1977)
6.3E+06	E. Coli (cfu/100ml)	STE	Single-source domestic	Sauer and Boyle (1977)
9.5E+06	E. Coli (cfu/100ml)	STE	Single-source domestic	Rich (2006)
4.0E+03	F. Strep (cfu/100ml)	STE	Non-medical, Campus Christian Center & Dorm	Anderson et al. (1994)
5.8E+09	T. Bacteria (cfu/100ml)	STE	Single-source domestic	Effert et al. (1984)

APPENDIX G

COMPLETE LISTING OF REPORTED FLOW VALUES

Table G-1. Reported Single-Source Domestic Flow STE Values.

Flow Rate (gpd)	Reference
62.9	Wilhelm et al. (1996)
75	Otis et al. (1974a)
77	Reneau et al. (2001)
106	Loomis et al. (2001)
113	Ronayne et al. (1982)
115	Ball (1994)
123	Watson et al. (1967)
125	Otis et al. (1974a)
139	Ronayne et al. (1982)
148	Watson et al. (1967)
150	Otis et al. (1974a)
154	Reneau et al. (2001)
154	Joy et al. (2004)
156	Edvardsson and Spears (2000)
161	Ronayne et al. (1982)
161	Converse and Converse (1999)
165	Sykes et al. (1999)
174	Loomis et al. (2002)
174	Ronayne et al. (1982)
176	Ronayne et al. (1982)
191	Ronayne et al. (1982)
194	Ronayne et al. (1982)
210	Hargett et al. (1981)
250	Effert et al. (1984)
258	Watson et al. (1967)
291	Wilhelm et al. (1996)
315	Otis et al. (1974a)
331	Watson et al. (1967)
374	Watson et al. (1967)
388	Watson et al. (1967)

Table G-2. Reported Multiple-Source Domestic Flow STE Values.

Flow Rate (gpd)	Reference
157	Anderson and Siegrist (1989)
173	Anderson and Siegrist (1989)
188	Siegrist (1978)

Table G-3. Reported Food Source Flow STE Values.

Flow Rate (gpd)	Reference
73.2	Bloomquist and Schmidt (1995)
90.5	Bloomquist and Schmidt (1995)
181	Bloomquist and Schmidt (1995)
201	Bloomquist and Schmidt (1995)
230	Bloomquist and Schmidt (1995)
256	Bloomquist and Schmidt (1995)
450	Siegrist et al. (1984b)
528	Siegrist et al. (1984b)
766	Siegrist et al. (1984b)
1558	Siegrist et al. (1984b)
1638	Siegrist et al. (1984b)
3791	Bloomquist and Schmidt (1995)

Table G-4. Reported Non-medical Source Flow STE Values.

Flow Rate (gpd)	Source	Reference
30	Office	Ronayne et al. (1982)
99	Correctional Facility	McCarthy et al. (1999)
147	Correctional Facility	McCarthy et al. (1999)
155	Correctional Facility	McCarthy et al. (1999)
175	Correctional Facility	McCarthy et al. (1999)
193	Correctional Facility	McCarthy et al. (1999)
212	Correctional Facility	McCarthy et al. (1999)
218	Correctional Facility	McCarthy et al. (1999)
221	Correctional Facility	McCarthy et al. (1999)
223	Correctional Facility	McCarthy et al. (1999)
227	Correctional Facility	McCarthy et al. (1999)
230	Correctional Facility	McCarthy et al. (1999)
232	Correctional Facility	McCarthy et al. (1999)
235	Correctional Facility	McCarthy et al. (1999)
236	Correctional Facility	McCarthy et al. (1999)
250	Correctional Facility	McCarthy et al. (1999)
253	Correctional Facility	McCarthy et al. (1999)
280	Correctional Facility	McCarthy et al. (1999)
436	Convenience Store	Ball et al. (1999)
845	Golf Club	Siegrist et al. (1984b)
3000	Sawmill	Ronayne et al. (1982)
3778	Golf Club	Siegrist et al. (1984b)
4014	Campsite	Ball et al. (1999)
5300	Rest Area/RV Dump	Griffin et al. (2002)
5328	Rest Area/RV Dump	Griffin et al. (2004)
14100	Motel	Siegrist et al. (1984b)

APPENDIX H

COMPLETE LISTING OF REPORTED OIL AND GREASE VALUES

Table H-1. Reported Single-Source Domestic Oil and Grease Raw Wastewater Values.

Oil and Grease (mg/L)	Reference
16	Lawrence (1973)
21	Lawrence (1973)
33	Watson et al. (1967)
41	Watson et al. (1967)
42	Bounds (2004)
65	Watson et al. (1967)
66	Watson et al. (1967)
81	Bounds (1997)
89	Kreissl (1971)
92	Watson et al. (1967)
95	Watson et al. (1967)
122	Bounds (1997)
129	Bounds (1997))
134	Watson et al. (1967)

Table H-2. Reported Non-medical Source Oil and Grease Raw Wastewater Values.

Oil and Grease (mg/L)	Source	Reference
110	Rest Area	Pearson et al. (1987)
189	RV Dump/Rest Area	Pearson et al. (1987)

Table H-3. Other Reported Fats/Oil/Grease Raw Wastewater Values.

Oil and Grease (mg/L)	Source	Reference
123	Non-medical, Restaurant	Lesikar et al. (2004)
123	Non-medical, Restaurant	Lesikar et al. (2004)
4520	Non-medical, Restaurant	Lesikar et al. (2004)

Table H-4. Reported Single Source Domestic Oil and Grease STE Values.

Oil and Grease (mg/L)	Reference
31	Rich et al. (2003)
32	Rich et al. (2003)
35	Rich (2006)
36	Sherman and Anderson (1991)

Table H-5. Reported Food Source Oil and Grease STE Values.

Oil and Grease (mg/L)	Reference
9	Bloomquist and Schmidt (1995)
10	Bloomquist and Schmidt (1995)
10.2	Bloomquist and Schmidt (1995)
12.1	Bloomquist and Schmidt (1995)
13.6	Bloomquist and Schmidt (1995)
20.6	Bloomquist and Schmidt (1995)
21	Bloomquist and Schmidt (1995)
23.6	Bloomquist and Schmidt (1995)
23.7	Bloomquist and Schmidt (1995)
25.8	Bloomquist and Schmidt (1995)
30.3	Bloomquist and Schmidt (1995)
31.4	Bloomquist and Schmidt (1995)
34	Bloomquist and Schmidt (1995)
35	Bloomquist and Schmidt (1995)
40	Siegrist et al. (1984b)
40	Bloomquist and Schmidt (1995)
40.8	Bloomquist and Schmidt (1995)
47	Siegrist et al. (1984b)
49	Siegrist et al. (1984b)
50	Bloomquist and Schmidt (1995)
50	Bloomquist and Schmidt (1995)
52.6	Bloomquist and Schmidt (1995)
65	Siegrist et al. (1984b)
79.4	Bloomquist and Schmidt (1995)
91	Bloomquist and Schmidt (1995)
92.4	Bloomquist and Schmidt (1995)
101	Siegrist et al. (1984b)
101	Siegrist et al. (1984b)
101	Bloomquist and Schmidt (1995)
115	Bloomquist and Schmidt (1995)
122	Bloomquist and Schmidt (1995)
125	Bloomquist and Schmidt (1995)
142	Bloomquist and Schmidt (1995)
144	Siegrist et al. (1984b)
160	Bloomquist and Schmidt (1995)
300	Bloomquist and Schmidt (1995)
<5	Bloomquist and Schmidt (1995)
<5	Bloomquist and Schmidt (1995)

Table H-6. Reported Non-medical Source Oil and Grease STE Values.

Oil and Grease (mg/L)	Source	Reference
6	Marina	Matassa et al. (2003)
8	Marina	Matassa et al. (2003)
8	Campground	Matassa et al. (2003)
9	Marina	Matassa et al. (2003)
24	Golf club	Siegrist et al. (1984b)
24	Campground	Matassa et al. (2003)
33	Golf club	Siegrist et al. (1984b)
40	Marina	Matassa et al. (2003)
45	Motel	Siegrist et al. (1984b)
46	Golf club	Siegrist et al. (1984b)
49	Marina	Matassa et al. (2003)
91	Marina	Matassa et al. (2003)
98	Marina	Matassa et al. (2003)
130	Marina	Matassa et al. (2003)
140	Campground	Matassa et al. (2003)

APPENDIX I

COMPLETE LISTING OF OTHER REPORTED VALUES

Table I-1. Reported pH Values.

Average Value	Source	Waste Stream	Reference
6	Raw	Single-source domestic	Dietzman and Gross (2003)
6.08	Raw	Single-source domestic	Dietzman and Gross (2003)
6.12	Raw	Single-source domestic	Dietzman and Gross (2003)
6.18	Raw	Single-source domestic	Dietzman and Gross (2003)
6.36	Raw	Single-source domestic	Dietzman and Gross (2003)
6.9	Raw	Single-source domestic	Bounds (2004)
7.11	Raw	Single-source domestic	Hanson et al. (2002)
7.2	Raw	Single-source domestic	Lawrence (1973)
7.35	Raw	Single-source domestic	Hanson et al. (2002)
7.4	Raw	Single-source domestic	Bennett et al. (1974)
7.5	Raw	Single-source domestic	Edvardsson and Spears (2000)
7.5	Raw	Single-source domestic	Lawrence (1973)
7.6	Raw	Single-source domestic	Thiruvengkatachari (1976)
7.6	Raw	Single-source domestic	Watson et al. (1967)
7.8	Raw	Single-source domestic	Bounds (1997)
8	Raw	Single-source domestic	Watson et al. (1967)
8	Raw	Single-source domestic	Watson et al. (1967)
8.2	Raw	Single-source domestic	Watson et al. (1967)
8.3	Raw	Single-source domestic	Watson et al. (1967)
8.37	Raw	Single-source domestic	Hanson et al. (2002)
8.4	Raw	Single-source domestic	Watson et al. (1967)
7.4	Raw	Non-medical, RV Dump	Pearson et al. (1987)
7.8	Raw	Non-medical, Rest Area Restroom	Pearson et al. (1987)
6.4	STE	Single-source domestic	Robertson and Blowes (1995)
6.5	STE	Single-source domestic	Seabloom et al. (1981)
6.7	STE	Single-source domestic	Wilhelm et al. (1996)
6.9	STE	Single-source domestic	Thom et al. (1998)
6.9	STE	Single-source domestic	Viraraghavan and Warnock (1974)
6.9	STE	Single-source domestic	Seabloom et al. (1981)
6.9	STE	Single-source domestic	Thiruvengkatachari (1976)
7	STE	Single-source domestic	Thom et al. (1998)
7	STE	Single-source domestic	Seabloom et al. (1981)
7	STE	Single-source domestic	Seabloom et al. (1981)
7.0	STE	Single-source domestic	Hanson et al. (2002)
7.1	STE	Single-source domestic	Reneau et al. (2001)
7.1	STE	Single-source domestic	Hampton and Jones (1984)
7.1	STE	Single-source domestic	Seabloom et al. (1981)
7.1	STE	Single-source domestic	Engeset and Seabloom (1978)
7.2	STE	Single-source domestic	Siegrist and Boyle (1987)
7.2	STE	Single-source domestic	Wilhelm et al. (1996)
7.2	STE	Single-source domestic	Reneau et al. (2001)
7.3	STE	Single-source domestic	Thom et al. (1998)
7.4	STE	Single-source domestic	Converse and Converse (1998)
7.46	STE	Single-source domestic	Huang et al. (1994)
7.48	STE	Single-source domestic	Patterson (2004)
7.5	STE	Single-source domestic	Ball (1994)
7.52	STE	Single-source domestic	Hampton and Jones (1984)

Table I-1. Reported pH Values (continued).

Average Value	Source	Waste Stream	Reference
7.6	STE	Single-source domestic	Converse et al. (1994)
7.7	STE	Single-source domestic	Penninger and Hoover (1998)
8	STE	Single-source domestic	Penninger and Hoover (1998)
7.36	STE	Multiple-source domestic	Brown et al. (1977)
7.55	STE	Multiple-source domestic	Neralla et al. (1998)
7.69	STE	Multiple-source domestic	Neralla et al. (1998)
8.4	STE	Multiple-source domestic	Converse et al. (1991)
6.1	STE	Non-medical, Dairy Farm	Christopherson et al. (2004)
6.2	STE	Non-medical, Dairy Farm	Christopherson et al. (2004)
6.2	STE	Non-medical, Dairy Farm	Christopherson et al. (2004)
6.25	STE	Non-medical, Marina	Matassa et al. (2003)
6.7	STE	Non-medical, Dairy Farm	Christopherson et al. (2004)
6.84	STE	Non-medical, Marina	Matassa et al. (2003)
6.89	STE	Non-medical, Marina	Matassa et al. (2003)
6.96	STE	Non-medical, Campground	Matassa et al. (2003)
6.99	STE	Non-medical, Marina	Matassa et al. (2003)
7	STE	Non-medical, Dairy Farm	Christopherson et al. (2004)
7	STE	Non-medical, Correctional Institute	Boyle et al. (1994)
7	STE	Non-medical, Marina	Matassa et al. (2003)
7	STE	Non-medical, Marina	Matassa et al. (2003)
7.08	STE	Non-medical, Campground	Matassa et al. (2003)
7.09	STE	Non-medical, Campground	Matassa et al. (2003)
7.1	STE	Single source domestic	Kristiansen (1981)
7.14	STE	Non-medical, Marina	Matassa et al. (2003)
7.17	STE	Non-medical, Campground	Matassa et al. (2003)
7.2	STE	Non-medical, Marina	Matassa et al. (2003)
7.6	STE	Non-medical, Elementary School	Harmon et al. (1996)
7.7	STE	Non-medical, One room schoolhouse turned into museum	Hatch et al. (2002)
8.32	STE	Non-medical, Ski Area	Baker (1980)

Table I-2. Reported Alkalinity (as CaCO₃) Values.

Average Value	Source	Waste Stream	Reference
316.4	STE	Single-source domestic	Wilhelm et al. (1996)
356	STE	Single-source domestic	Robertson and Blowes (1995)
374	STE	Single-source domestic	Wilhelm et al. (1996)
433	STE	Single-source domestic	Converse and Converse (1998)
479	STE	Single-source domestic	Siegrist and Boyle (1987)
528	STE	Single-source domestic	Siegrist et al. (2000)
676	STE	Single-source domestic	Siegrist et al. (2000)
946	STE	Single-source domestic	Patterson (2004)
107	STE	Non-medical, Elementary School	Harmon et al. (1996)
221	STE	Non-medical, Correctional Institute	Boyle et al. (1994)
361	STE	Non-medical, Marina	Matassa et al. (2003)

Table I-3. Reported Hardness (as CaCO₃) Values.

Average Value	Source	Waste Stream	Reference
327	STE	Single-source domestic	Siegrist and Boyle (1987)

Table I-4. Reported Temperature (°C) Values.

Average Value	Source	Waste Stream	Reference
17.2	Raw	Single-source domestic	Hanson et al. (2002)
20.8	Raw	Single-source domestic	Hanson et al. (2002)
21.2	Raw	Single-source domestic	Hanson et al. (2002)
36	Raw	Single-source domestic	Bennett et al. (1974)
10.8	STE	Single-source domestic	Converse and Converse (1998)
11.3	STE	Single-source domestic	Thom et al. (1998)
11.8	STE	Single-source domestic	Seabloom et al. (1981)
11.9	STE	Single-source domestic	Seabloom et al. (1981)
13	STE	Single-source domestic	Seabloom et al. (1981)
13.3	STE	Single-source domestic	Seabloom et al. (1981)
14.3	STE	Single-source domestic	Seabloom et al. (1981)
14.7	STE	Single-source domestic	Thom et al. (1998)
15.1	STE	Single-source domestic	Rich (2006)
15.4	STE	Single-source domestic	Hanson et al. (2002)
17.8	STE	Single-source domestic	Thom et al. (1998)
7.2	STE	Multiple-source domestic	Siegrist et al. (1991)
15.5	STE	Non-medical, Office/Manufacturing	Weaver et al. (1998)
16	STE	Non-medical, Correctional Institute	Boyle et al. (1994)
19.4	STE	Non-medical, Office/Manufacturing	Weaver et al. (1998)

Table I-5. Reported Dissolved Oxygen (mg/L) Values.

Average Value	Source	Waste Stream	Reference
0.825	Raw	Single-source domestic	Hanson et al. (2002)
0.922	Raw	Single-source domestic	Hanson et al. (2002)
1.63	Raw	Single-source domestic	Hanson et al. (2002)
0	STE	Single-source domestic	Seabloom et al. (1981)
0.4	STE	Single-source domestic	Seabloom et al. (1981)
0.5	STE	Single-source domestic	Thom et al. (1998)
0.51	STE	Single-source domestic	Thom et al. (1998)
0.8	STE	Single-source domestic	Ball (1994)
0.992	STE	Single-source domestic	Hanson et al. (2002)
1	STE	Single-source domestic	Thom et al. (1998)
1.3	STE	Single-source domestic	Seabloom et al. (1981)
1.3	STE	Single-source domestic	Engeset and Seabloom (1978)
1.6	STE	Single-source domestic	Seabloom et al. (1981)
1.8	STE	Single-source domestic	Seabloom et al. (1981)
0.8	STE	Non-medical, Office/Manufacturing	Weaver et al. (1998)
1.5	STE	Non-medical, Office/Manufacturing	Weaver et al. (1998)

Table I-6. Reported Turbidity (ntu) Values.

Average Value	Source	Waste Stream	Reference
80	Raw	Single-source domestic	Edvardsson and Spears (2000)
45	STE	Single-source domestic	Siegrist and Boyle (1987)
57	STE	Multiple-source domestic	Neralla et al. (1998)
117	STE	Non-medical, Office/Manufacturing	Weaver et al. (1998)
155	STE	Non-medical, Office/Manufacturing	Weaver et al. (1998)

Table I-7. Reported Anion and Cation (mg/L) Values.

Average Value	Constituent	Source	Waste Stream	Reference
0.1	Aluminum	STE	Non-medical, Campground	Ptacek (1998)
9	Calcium	STE	Single-source domestic	Robertson and Blowes (1995)
14.3	Calcium	STE	Single-source domestic	Wilhelm et al. (1996)
41.2	Calcium	STE	Single-source domestic	Wilhelm et al. (1996)
59	Calcium	STE	Single-source domestic	Siegrist and Boyle (1987)
83.6	Calcium	STE	Non-medical, Campground	Ptacek (1998)
137	Calcium	STE	Non-medical, Elementary School	Harmon et al. (1996)
83.17	Chloride	Raw	Single-source domestic	Hanson et al. (2002)
716.3	Chloride	Raw	Single-source domestic	Hanson et al. (2002)
1096.2	Chloride	Raw	Single-source domestic	Hanson et al. (2002)
35.5	Chloride	STE	Single-source domestic	Reneau et al. (2001)
37.25	Chloride	STE	Single-source domestic	Hanson et al. (2002)
38.5	Chloride	STE	Single-source domestic	Thom et al. (1998)
40	Chloride	STE	Single-source domestic	Wilhelm et al. (1996)
40.4	Chloride	STE	Single-source domestic	Reneau et al. (2001)
48.4	Chloride	STE	Single-source domestic	Wolf et al. (1998)
50.9	Chloride	STE	Single-source domestic	Lindbo and MacConnell (2001)
53	Chloride	STE	Single-source domestic	Viraraghavan and Warnock (1974)
53	Chloride	STE	Single-source domestic	Robertson and Blowes (1995)
54.8	Chloride	STE	Single-source domestic	Wilhelm et al. (1996)
58.6	Chloride	STE	Single-source domestic	Huang et al. (1994)
62	Chloride	STE	Single-source domestic	Thom et al. (1998)
62.2	Chloride	STE	Single-source domestic	Thom et al. (1998)
63.2	Chloride	STE	Single-source domestic	Seabloom et al. (1981)
69	Chloride	STE	Single-source domestic	Converse (1999)
70	Chloride	STE	Single-source domestic	Walker et al. (1973)
70	Chloride	STE	Single-source domestic	Walker et al. (1973)
70.1	Chloride	STE	Single-source domestic	Lindbo and MacConnell (2001)
113	Chloride	STE	Single-source domestic	Seabloom et al. (1981)
130	Chloride	STE	Single-source domestic	Walker et al. (1973)
146	Chloride	STE	Single-source domestic	Seabloom et al. (1981)
147	Chloride	STE	Single-source domestic	Penninger and Hoover (1998)
150	Chloride	STE	Single-source domestic	Walker et al. (1973)
189	Chloride	STE	Single-source domestic	Seabloom et al. (1981)
270	Chloride	STE	Single-source domestic	Seabloom et al. (1981)
378	Chloride	STE	Single-source domestic	Converse and Converse (1998)
417	Chloride	STE	Single-source domestic	Converse et al. (1994)
97	Chloride	STE	Multiple-source domestic	Cogger et al. (1988)

Table I-7. Reported Anion and Cation (mg/L) Values (continued).

Average Value	Constituent	Source	Waste Stream	Reference
183	Chloride	STE	Multiple-source domestic	Brown et al. (1977)
275	Chloride	STE	Multiple-source domestic	Converse et al. (1991)
57	Chloride	STE	Non-medical, Campground	Ptacek (1998)
60	Chloride	STE	Non-medical, Correctional Institution	Boyle et al. (1994)
70	Chloride	STE	Non-medical, Campus Christian Center & Dorm	Anderson et al. (1994)
0.029	Chloride	STE	Non-medical, Campground	Ptacek (1998)
0.067	Iron	STE	Single-source domestic	Wilhelm et al. (1996)
0.248	Iron	STE	Single-source domestic	Wilhelm et al. (1996)
0.599	Iron	STE	Non-medical, Campground	Ptacek (1998)
3.4	Magnesium	STE	Single-source domestic	Wilhelm et al. (1996)
14	Magnesium	STE	Single-source domestic	Wilhelm et al. (1996)
33	Magnesium	STE	Single-source domestic	Siegrist and Boyle (1987)
12.9	Magnesium	STE	Non-medical, Campground	Ptacek (1998)
25	Magnesium	STE	Non-medical, Elementary School	Harmon et al. (1996)
0.48	Manganese	STE	Non-medical, Campground	Ptacek (1998)
11.7	Potassium	STE	Single-source domestic	Wilhelm et al. (1996)
21.8	Potassium	STE	Single-source domestic	Wilhelm et al. (1996)
27	Potassium	STE	Single-source domestic	Robertson and Blowes (1995)
18	Potassium	STE	Multiple-source domestic	Cogger et al. (1988)
20.6	Potassium	STE	Non-medical, Campground	Ptacek (1998)
43	Potassium	STE	Non-medical, Elementary School	Harmon et al. (1996)
19.42	Sulfate	Raw	Single-source domestic	Hanson et al. (2002)
39.36	Sulfate	Raw	Single-source domestic	Hanson et al. (2002)
216.1	Sulfate	Raw	Single-source domestic	Hanson et al. (2002)
5.68	Sulfate	STE	Single-source domestic	Duncan et al. (1994)
9	Sulfate	STE	Single-source domestic	Robertson and Blowes (1995)
11.9	Sulfate	STE	Single-source domestic	Thom et al. (1998)
16.6	Sulfate	STE	Single-source domestic	Thom et al. (1998)
17.08	Sulfate	STE	Single-source domestic	Otis et al. (1974b)
18.8	Sulfate	STE	Single-source domestic	Thom et al. (1998)
34.1	Sulfate	STE	Non-medical, Campground	Ptacek (1998)
6.9	Sulfate ¹	STE	Single-source domestic	Wilhelm et al. (1996)
11.8	Sulfate ¹	STE	Single-source domestic	Wilhelm et al. (1996)
59	Sulfate ¹	STE	Non-medical, Elementary School	Harmon et al. (1996)
3.5	Sulfide	STE	Single-source domestic	Seabloom et al. (1981)
5.5	Sulfide	STE	Single-source domestic	Seabloom et al. (1981)
10.7	Sulfide	STE	Single-source domestic	Seabloom et al. (1981)
39	Sodium	STE	Singlesource domestic	Robertson and Blowes (1995)
84.9	Sodium	STE	Single-source domestic	Wilhelm et al. (1996)
89.7	Sodium	STE	Single-source domestic	Wilhelm et al. (1996)
218	Sodium	STE	Single-source domestic	Siegrist and Boyle (1987)
174	Sodium	STE	Multiple-source domestic	Cogger et al. (1988)
42.8	Sodium	STE	Non-medical, Campground	Ptacek (1998)
107	Sodium	STE	Non-medical, Elementary School	Harmon et al. (1996)
0.6	Zinc	Raw	Non-medical, Rest Area Restroom	Pearson et al. (1987)
9	Zinc	Raw	Non-medical, RV Dump	Pearson et al. (1987)
0.069	Zinc	STE	Non-medical, Campground	Ptacek (1998)

¹ Sulfate as mg-S/L

REFERENCES

R.1 Report References

Albert, J.M., J. Munakata-Marr, L. Tenorio, and R.L. Siegrist (2003). Statistical evaluation of bacterial source tracking data obtained by rep-PCR DNA fingerprinting of *Escherichia coli*. *Environmental Science and Technology*, 37(20): 4554-4560.

American Housing Survey (AHS) (2006).
<http://www.census.gov/hhes/www/housing/ahs/ahs.html>

Anderson, D.L. and R.L. Siegrist (1989). The performance of ultra-low-volume flush toilets in Phoenix. *Journal of the American Water Works Association*, 81(3): 52-57.

Anderson, D.L. and A.L. Lewis (1992). Human enterovirus monitoring at onsite wastewater disposal systems. Proceedings of the Seventh Northwest On-Site Wastewater Treatment Short Course and Equipment Exhibition, University of Washington.

Anderson, D.L., A.L. Lewis, and K.M. Sherman (1992). Human enterovirus monitoring at onsite sewage disposal systems in Florida. Proceedings of the Sixth National Symposium on Individual and Small Community Sewage Systems, ASAE, St. Joseph, MI.

Anderson, D.L., D. Mulville-Friel, and W.L. Nero (1993). The impact of water conserving plumbing fixtures on residential water use in Tampa, FL. Proceedings of ConServ 93, American Water Works Association, 611-628.

Ansari, S.A., S.R. Farrah, and G.R. Chaudhry (1992). Presence of human immunodeficiency virus nucleic acids in wastewater and their detection by polymerase chain reaction. *Applied and Environmental Microbiology*, 58(12): 3984-3990.

American Public Health Association (APHA) (2005). *Standard Methods for the Examination of Water and Wastewater*. Washington, D.C., American Public Health Association.

Atlas, R.M. and R. Bartha (1998). *Microbial Ecology: Fundamentals and Applications*. Menlo Park, CA, Benjamin/Cummings Science Publishing.

Ball, H., M. Reinhard, and P.L. McCarty (1989). Biotransformation of halogenated and nonhalogenated octyphenol polyethoxylate residues under aerobic and anaerobic conditions. *Environmental Science and Technology*, 23(8):951-961.

Barber, L., G. Brown, and S. Zaugg (2000). Potential endocrine disrupting organic chemicals in treated municipal wastewater and river water, upper Midwest, USA. Analysis of Environmental Endocrine Disruptors. American Chemical Society Symposium Series No. 747. American Chemical Society, Washington, D.C.

- Bechdol, M.L., A.J. Gold, and J.H. Gorres (1995). Modeling viral contamination from on-site wastewater disposal in coastal watersheds. Proceedings of the Seventh National Symposium on Individual and Small Community Sewage Systems, ASAE, St. Joseph, MI.
- Belfroid, A.C., A. Van der Horst, A.D. Vethaak, A.J. Schfer, G.B.J. Jijs, J. Wegener, and W.P. Cofins (1999). Analysis and occurrence of estrogenic hormones and their glucuronides in surface water and wastewater in the Netherlands. *Science of the Total Environment*, 225:101-108.
- Bitton, G. (1999). *Wastewater Microbiology*. New York, Wiley-Liss, Inc.
- Brown and Caldwell (1984). Residential water conservation projects. Research Report 903. Washington, D.C., U.S. Department of Housing and Urban Development, Office of Policy Development.
- Brown, K.W., J.F. Slowey, and H.W. Wolf (1980). The movement of salts, nutrients, fecal coliform and virus below septic leach fields in three soils. Proceedings of the Second National Symposium on Individual and Small Community Sewage Systems, ASAE, St. Joseph, MI.
- Cahill, J.D., E.T. Furlong, M.R. Burkhardt, D.W. Kolpin, and L.G. Anderson (2004). Determination of pharmaceutical compounds in surface- and ground-water samples by solid-phase extraction and high-performance liquid chromatography-electrospray ionization mass spectrometry. *Journal of Chromatography*, 1041:171-180.
- Cole, C.A. and W.E. Sharpe (1983). Impact of water conservation on residential septic tank effluent quality. Proceedings of the Third National Symposium on Individual and Small Community Sewage Systems, ASAE, St. Joseph, MI.
- Converse, J.C., M.E. Kean, E.J. Tyler, and J.O. Peterson (1992). Bacterial and nutrient removal in Wisconsin at-grade on-site systems. Proceedings of the Sixth National Symposium on Individual and Small Community Sewage Systems, ASAE, St. Joseph, MI.
- Crites, R. and G. Tchobanoglous (1998). *Small and Decentralized Wastewater Management Systems*. McGraw-Hill, San Francisco, CA.
- Dean, R.B. and E. Lund (1981). *Water Reuse: Problems and Solutions*. London, Academic Press.
- DeJong, K.E., R.L. Siegrist, L.B. Barber, and A.L. Wren (2004). Occurrence of emerging organic chemicals in wastewater effluents from onsite systems. On-site Wastewater Treatment: Proceedings of the Tenth National Symposium on Individual and Small Community Sewage Systems, Amer. Soc. Agric. Engineers, 400-407.
- DeJong, K.E., L.B. Barber, G.K. Brown, and R.L. Siegrist (2006). Occurrence and fate of organic wastewater contaminants during onsite wastewater treatment. In press, *Environmental Science and Technology*.

- Deng, M.Y. and D.O. Cliver (1995a). Mixed waste studies with viruses and *Giardia*. Proceedings of the Seventh National Symposium on Individual and Small Community Sewage Systems, ASAE, St. Joseph, MI.
- Deng, M.Y. and D.O. Cliver (1995b). Persistence of inoculated Hepatitis A virus in mixed human and animal wastes. *Applied and Environmental Microbiology*, 61(1): 87-91.
- Desbrow, C., E.J. Routledge, G.C. Brighty, J.P. Sumpter, and M. Waldock (1998). Identification of estrogenic chemicals in STW effluent. 1. Chemical fractionation and in vitro biological Screening. *Environmental Science and Technology*, 32(11): 1549-1558.
- DeWalle, F.B., D.A. Kalman, D. Norman, J. Sung, and G. Plews (1980). Trace organic removals in a large septic tank. In R.W. Seabloom (ed.), Proceedings of the Fourth Northwest Onsite Wastewater Disposal Short Course, University of Washington, Seattle, WA, p. 212-236.
- Eriksson, E., K. Auffarth, A-M. Eilersen, M. Henze, and A. Ledin (2003). Household chemicals and personal care products as sources for xenobiotic organic compounds in grey wastewater. *Water SA*, 29: 135-146.
- Gerba, C.P. (1989). Virus survival and transport in groundwater. Proceedings of the Sixth Northwest On-Site Wastewater Treatment Short Course and Equipment Exhibition, University of Washington.
- Gerba, C.P. (2002). Virus transport and fate in groundwater. Proceedings of the Eleventh Northwest On-Site Wastewater Treatment Short Course and Equipment Exhibition, University of Washington.
- Gerba, C.P. and G. Bitton (1984). Microbial pollutants: Their survival and transport pattern in groundwater. *Groundwater Pollution Microbiology*. New York, John Wiley & Sons.
- Giger, W., P.H. Brunner, and C. Schaffner (1984). 4-Nonylphenol in sewage sludge: accumulation of toxic metabolites from nonionic surfactants. *Science*, 225: 623-625.
- Gilbert, R.G., C.P. Gerba, R.C. Rice, H. Bouwer, C. Wallis, and J.L. Melnick (1976). Virus and bacteria removal from wastewater by land treatment. *Applied and Environmental Microbiology*, 32(3): 333-338.
- Glassmeyer, S.T., E.T. Furlong, D.W. Kolpin, J.D. Cahill, S.D. Zaugg, S.L. Werner, M.T. Meyer, and D.D. Kryak (2005). Transport of chemical and microbial compounds from known wastewater discharges: potential for use as indicators of human fecal contamination. *Environmental Science and Technology*, 39: 5157-5169.
- Godfrey, E. (2004). Screening level study of pharmaceuticals in septic tank, ground water, and surface water in Missoula, Montana. Master's Thesis, University of Montana, Missoula, MT.
- Goyal, S.M., K.S. Zerda, and C.P. Gerba (1980). Concentrations of coliphages from large volumes of water and wastewater. *Applied and Environmental Microbiology*, 39(1): 85-91.

Green, K.M. and D.O. Cliver (1977). Removal of virus from septic tank effluent by sand columns. Proceedings of the First National Symposium on Individual and Small Community Sewage Systems.

Greer, B.A. and W.C. Boyle (1987). Volatile organic compounds (VOCs) in small community wastewater disposal systems using soil absorption. In Proceedings of the Fifth National Symposium on Individual and Small Community Sewage Treatment, American Society of Agricultural Engineers, St. Joseph, MI., p. 284-293.

Hagedorn, C. (1984). Microbiological aspects of groundwater pollution due to septic tanks. *Groundwater Pollution Microbiology*. New York, John Wiley & Sons: 181-195.

Hass, C.N., J.B. Rose, and C.P. Gerba (1999). *Quantitative Microbial Risk Assessment*. New York, John Wiley & Sons, Inc.

Hinkle, S.R., R.J. Weick, J.M. Johnson, J.D. Cahill, S.G. Smith, and B.J. Rich (2005). Organic wastewater compounds, pharmaceuticals, and coliphage in ground water receiving discharge from onsite wastewater treatment systems near La Pine, Oregon: Occurrence and implications for transport. U.S. Geological Survey Scientific Investigations Report 2005-5055, 98 p.

Kanter, R.D., E.J. Tyler, and J.C. Converse (1998). A denitrification system for domestic wastewater using sulfur oxidizing bacteria. Proceedings of the Eight National Symposium on Individual and Small Community Sewage Systems, ASAE, St. Joseph, MI.

Jobling, S., D. Sheahan, J.A. Osborne, P. Matthiessen, and J.P. Sumpter (1996). Inhibition of testicular growth in rainbow trout (*Oncorhynchus mykiss*) exposed to estrogenic alkylphenolic chemicals. *Environmental Toxicology and Chemistry*, 15: 194-202.

Keswick, B.H., D. Wang, and C.P. Gerba (1982). The use of microorganisms as groundwater tracers: A review. *Ground Water*, 20(2): 142-149.

Kolpin, D.W., E.T. Furlong, M.T. Meyer, E.M. Thurman, S.D. Zaugg, L.B. Barber, and H.T. Buxton (2002). Pharmaceuticals, hormones, and other organic wastewater contaminants in U.S. Streams, 1999-2000: A National Reconnaissance. *Environmental Science and Technology*, 36: 1202-1211.

Kirkland, S.L. (2001). Coupling site-scale fate and transport with watershed-scale modeling to assess the cumulative effects of nutrients from decentralized onsite wastewater systems. Master's Thesis, Colorado School of Mines, Golden, Colorado.

Lago, P.M., H.E. Gary Jr., L.S. Perez, V. Caceres, J.B. Olivera, R.P. Puentes, M.B. Corredor, P. Jimenez, M.A. Pallansch, and R.G. Cruz (2003). Poliovirus detection in wastewater and stools following an immunization campaign in Havana, Cuba. *International Journal of Epidemiology*, 32: 772-777.

Lisle, J.T., J.J. Smith, D.D. Edwards, and G.A. McFeters (2004). Occurrence of microbial indicators and *Clostridium perfringens* in wastewater, water column samples, sediments, drinking water, and weddell seal feces collected at McMurdo Station, Antarctica. *Applied and Environmental Microbiology*, 70(12): 7269-7276.

Logan, A.J., T.K. Stevik, R.L. Siegrist, and R.M. Ronn (2001). Transport and fate of *Cryptosporidium parvum* in intermittent sand filters during wastewater treatment. Proceedings of the Ninth National Symposium on Individual and Small Community Sewage Systems, ASAE, St. Joseph, MI.

Madigan, M.T., J.M. Martinko, and J. Parker (1997). *Brock Biology of Microorganisms*. Upper Saddle River, New Jersey, Simon & Schuster.

Mayer, P.W., W.B. DeOreo, E.M. Optiz, J.C. Kiefer, W.Y. Davis, B. Dziegielewski, and J.O. Nelson (1999). *Residential End Uses of Water*, American Water Works Association Research Foundation, Denver, Colorado, 310 p.

McAvoy, D.C., C.E. White, B.L. Moore, and R.A. Rapaport (1994). Chemical fate and transport in a domestic septic system: sorption and transport of anionic and cationic surfactants. *Environmental Toxicology and Chemistry*, 13: 213-221.

McCoy, E. and W.A. Ziebell (1975). The effects of effluents on groundwater: Bacteriological aspects. Proceedings of the Second Individual Onsite Wastewater Systems, Ann Arbor Science.

McGinnis, J.A. and F.B. DeWalle (1982). Typhoid organism travel in saturated permeable soil in Yakima, Washington. Proceedings of the Fourth Northwest On-Site Wastewater Treatment Short Course and Equipment Exhibition, University of Washington.

Mehnert, D.U. and K.E. Stewein (1993). Detection and distribution of rotavirus in raw sewage and creeks in Sao Paulo, Brazil. *Applied and Environmental Microbiology*, 59(1): 140-143.

Metcalf and Eddy, Inc. (1991). *Wastewater Engineering: Treatment, Disposal and Reuse*. 3rd Ed. McGraw-Hill, New York.

Meyer, M.T., J.E. Bumgarner, J.L. Varns, J.V. Daughtridge, E.M. Thurman, and K.A. Hostetler (2001). Use of a radioimmunoassay as a screen for antibiotics in confined animal feeding operations and confirmation by liquid chromatography/mass spectrometry. *Science of the Total Environment*, 248:181-187.

National Climatic Data Center (U.S. Department of Commerce) (2006).
<http://www.ncdc.noaa.gov/oa/ncdc.html>

New Mexico Environment Department (2006).
<http://www.nmenv.state.nm.us/fod/LiquidWaste/index.html>

Nicosia, L.A., J.B. Rose, L. Stark, and M.T. Stewart (2001). A field study of virus removal in septic tank drainfields. *Journal of Environmental Quality*, 30: 1933-1939.

Nielson, A.M., A.J. DeCarvalho, D.C. McAvoy, L. Kravetz, M.L. Cano, and D.L. Anderson (2002). Investigation of an onsite wastewater treatment system in sandy soil: Site characterization and fate of anionic and nonionic surfactants. *Environmental Toxicology and Chemistry*, 21: 2606-2616.

North Carolina-Department of Environmental and Natural Resources- On-site Wastewater Section http://www.deh.enr.state.nc.us/osww_new/largewwsys.htm

Robertson, W.D. (1994). Chemical fate and transport in a domestic septic system: Site description and attenuation of dichlorobenzene. *Environmental Toxicology and Chemistry*, 13: 183-191.

Rose, J.B., D.W. Griffin, and L.W. Nicosia (1999). Virus transport from septic tanks to coastal waters. Proceedings of the Tenth Northwest On-Site Wastewater Treatment Short Course and Equipment Exhibition, University of Washington.

Sakai, K. (1999). Studies on endocrine disrupting chemicals in sewage treatment plants. *Gesuido Kyokaishi*, 36(445): 34-38.

Schweizer, H. (2001). Triclosan: A widely used biocide and its link to antibiotics. *FEMS Microbiology Letters*, 202: 1-7.

Sedmak, G., D. Bina, J. MacDonald, and L. Couillard (2005). Nine-year study of the occurrence of culturable viruses in source water for two drinking water treatment plants and the influent and effluent of a wastewater treatment plant in Milwaukee, Wisconsin (August 1994 through July 2003). *Applied and Environmental Microbiology*, 71(2): 1042-1050.

Sekela, M., R. Brewer, G. Moyle, and T. Tuominen (1999). Occurrence of an environmental estrogen (4-nonylphenol) in sewage treatment plant effluent and the aquatic receiving environment. *Water Science and Technology*, 39(10-11): 217-220.

Shimp, R.J., E.V. Lapsins, and R.M. Ventullo (1994). Chemical fate and transport in a domestic septic system: biodegradation of linear alkylbenzene sulfonate (LAS) and nitrilotriacetic acid (NTA). *Environmental Toxicology and Chemistry*, 13:2 05-212.

Siegrist, R.L. (1978). Characterization of rural household wastewater, Master's Thesis, University of Wisconsin-Madison, Madison, WI, 150 p.

Siegrist, R.L. and W.C Boyle (1987). Wastewater-induced soil clogging development, *Journal of Environmental Engineering*, 113(3): 550-556.

Siegrist, R.L. (2001). Perspectives on the science and engineering of onsite wastewater systems. *Small Flows*, 2(4): 8-13.

Snowdon, J.A., D.O. Clover, and J.C. Converse (1989). Human and animal wastes mixed for disposal to land: Inactivation of viruses and parasites in a laboratory model. Proceedings of the Fifth National Symposium on Individual and Small Community Sewage Systems, ASAE, St. Joseph, MI.

Stewart, L.W. and J.R.B. Reneau (1983). Movement of fecal coliform bacteria from septic tank effluent through coastal plain soils with high seasonal fluctuating water tables. Proceedings of the Third National Symposium on Individual and Small Community Sewage Systems, ASAE, St. Joseph, MI.

Sumpter, J. and S. Jobling (1995). Vitellogenesis as a biomarker for estrogenic contamination of the aquatic environment. *Environmental Health Perspectives*, 103: 173-178.

Ternes, T.A., M. Stumpf, J. Mueller, K. Haberer, R.-D. Wilken, and M. Servos (1999). Behavior and occurrence of estrogens in municipal sewage treatment plants- I. Investigations in Germany, Canada and Brazil. *Science of the Total Environment*, 225: 81-90.

Ternes, T.A., P.M. Kreckel, and J. Mueller (1999). Behavior and occurrence of estrogens in municipal sewage treatment plants- II. Aerobic batch experiments with activated sludge. *Science of the Total Environment*, 225: 91-99.

Thomann, R.V. and J.A. Mueller (1987). *Principles of Surface Water Quality Modeling and Control*. Harper Collins Publishers Inc. New York, NY.

U.S. Census Bureau (2004). *American Housing Survey for the United States: 2003*. Current Housing Reports, Series H150/03. U.S. Government Printing Office, Washington, D.C.

U.S. Census Bureau (2006). <http://www.census.gov/>

U.S. EPA (1997). Response to Congress on Use of Decentralized Wastewater Treatment Systems. U.S. Environmental Protection Agency, Office of Water, Washington, D.C.

U.S. EPA (2002). *Onsite Wastewater Treatment Systems Manual*. Report No. 625/R-00/008. U.S. Environmental Protection Agency, Cincinnati, OH.

Vajda, A.M., L.B. Barber, J. Gray, E.M. Lopez, J.D. Woodling, and D.O. Norris (2005). Intersex and other forms of reproductive disruption in whitt suckers (*Catostomus commersoni*) downstream of a Colorado wastewater treatment plant effluent. Poster display at the South Platte Forum / Emerging Contaminants Workshop. Longmont, CO: Consortium for Research and Education on Emerging Contaminants (CREEC).

Van Cuyk, S. (2003). Fate of virus during wastewater renovation in soil porous media biofilters. Environmental Science and Engineering. Golden, Colorado, Colorado School of Mines.

Van Cuyk, S., R.L. Siegrist, K.S. Lowe, and R.W. Harvey (2004). Vadose zone processes and chemical transport: Evaluating microbial purification during soil treatment of wastewater with multicomponent tracer and surrogate tests. *Journal of Environmental Quality*, 33: 316-329.

Vanderford, B.J., R.A. Pearson, D.J. Rexing, and S.A. Snyder (2003). Analysis of endocrine disruptors, pharmaceuticals, and personal care products in water using liquid chromatography/tandem mass spectroscopy. *Analytical Chemistry*, 75: 6265-6274.

Viraraghavan, T. and S. Hashem (1986). Trace organics in septic tank effluent. *Water, Air, and Soil Pollution*, 28: 299-308.

Ward, R.L., C.S. Ashley, and R.H. Moseley (1976). Heat inactivation of poliovirus in wastewater sludge. *Applied and Environmental Microbiology*, 32(3): 339-346.

Yates, M.V. and S.R. Yates (1997). Virus transport in septic tank leach fields. Proceedings of the Ninth Northwest On-Site Wastewater Treatment Short Course and Equipment Exhibition, University of Washington.

Zaugg, S.D., S.G. Smith, M.P. Schroeder, L.B. Barber, and M.R. Burkhardt (2001). Methods of analysis by the U.S. Geological Survey National Water Quality Laboratory- Determination of wastewater compounds by polystyrene-divinylbenzene solid-phase extraction and capillary-column gas chromatography/mass spectrometry: U.S. Geological Survey Water-Resources Investigations Report 01-4186, 37 p.

Ziebell, W.A., D.H. Nero, J.F. Deininger, and E. McCoy (1977). Use of bacteria in assessing waste treatment and soil disposal systems. Proceedings of the First National Symposium on Individual and Small Community Sewage Systems, ASAE, St. Joseph, MI.

R.2 Data References

Anderson, D.L. and R.L. Siegrist (1989). The performance of ultra-low-volume flush toilets in Phoenix. *Journal AWWA*, pp. 52-57.

Anderson, D.L., R.J. Otis, J.I. McNeillie, and R.A. Apfel (1994). In-situ lysimeter investigation of pollutant attenuation in the vadose zone of a fine sand. On-Site Wastewater Treatment Proceedings of the Seventh National Symposium on Individual and Small Community Sewage Systems, ASAE, St. Joseph, MI, pp. 209-218.

Anderson, D.L., M.B. Tyler, R.J. Otis, T.G. Mayer, and K.M. Sherman (1998). Onsite wastewater nutrient reduction (OWNRS) for nutrient sensitive environments. On-Site Wastewater Treatment Proceedings of the Eighth National Symposium on Individual and Small Community Sewage Systems, ASAE, St. Joseph, MI, pp. 436-445.

Babcock Jr., R.W., D.A. McNair, L.A. Edling, and H. Nagato (2001). Potential for decentralized residential treatment and reuse of wastewater in Hawaii. WEFTEC 2001 Conference Proceedings, Water Environment Federation, Alexandria, VA, CD-ROM.

Baker, L.K. (1980). The impact of water conservation on onsite wastewater management, in individual onsite wastewater systems. Proceedings of the Seventh National Conference, National Sanitation Foundation, Ann Arbor, MI, pp. 61-82.

Ball, E.S., H.L. Ball, and T.R. Bounds (1999). A new generation of packed bed filters. National Onsite Wastewater Recycling Association 8th Annual Conference & Exposition Proceedings: NOWRA...New Ideas for a New Millennium, pp. 157-163.

Ball, H.L. (1994). Nitrogen reduction in an on-site trickling filter/upflow filter wastewater treatment system. On-Site Wastewater Treatment Proceedings of the Seventh National Symposium on Individual and Small Community Sewage Systems, ASAE, St. Joseph, MI, pp. 499-503.

Barnard, J., M. Steichen, and C. deBarbadillo (2004). Interaction between aeration type and simultaneous nitrification and denitrification. WEFTEC 2004 Conference Proceedings, Water Environment Federation, Alexandria, VA, CD-ROM.

Baumann, E.R. and H.E. Babbitt (1953). An investigation of the performance of six small septic tanks. University of Illinois Engineering Experiment Station, Bulletin Series, No. 409, 50(47).

Bell, J.A. and J.J. Higgins (2004). Long term performance evaluation of innovative & alternative technologies for decentralized wastewater treatment. WEFTEC 2004 Conference Proceedings, Water Environment Federation, Alexandria, VA, CD-ROM.

Bennett, E.R., K.D. Linstedt, and J.T. Felton (1973). Comparison of septic tank and aerobic treatment units: The impact of wastewater variation on these systems. Presented at the Rural Environmental Engineering Conference, Warren, VT.

Bennett, E.R., K.D. Linstedt, and J.T. Felton (1974). Rural home wastewater characteristics. Home Sewage Treatment Proceedings of the National Home Sewage Treatment Symposium, ASAE, St. Joseph, MI, pp. 74-78.

Bloomquist, D. and C.J. Schmidt (1995). Final report phase I the determination of several effluent properties from food service establishments that employ on site sewage treatment systems, Unpublished.

Bohrer, R.M. and J.C. Converse (2001). Soil treatment performance and cold weather operations of drip distribution systems. On-Site Wastewater Treatment Proceedings of the Ninth National Symposium on Individual and Small Community Sewage Systems, ASAE, St. Joseph, MI, pp. 561-583.

Bounds, T.R. (1997). Design and performance of septic tanks. *Site Characterization and Design of Onsite Septic Systems ASTM STP 901*, M.S. Bedinger, A.I. Johnson, and J.S. Fleming, Eds. American Society for Testing Materials, Philadelphia, PA.

Bounds, T.R. (2004). Wastewater characteristics Glide, Oregon, pressure sewer system. Originally presented February 1982, Revised and Updated February 2004. Douglas County Department of Public Works, Roseburg, OR.

Bounds, T.R. (2006). Personal communication on unpublished data from the Orenco Systems, Inc. STEP/STEG systems. January 2006.

Boyer, J.A. and C.A. Rock (1992). Performance of septic tanks. Proceedings of the 7th Northwest On-Site Wastewater Treatment Short Course and Equipment Exhibition, Seattle, WA, pp. 36-50.

Boyer, J.A. (1992). The effects of septic tank modifications on effluent characteristics. Master's Thesis, Department of Civil Engineering, University of Maine, Orono, ME, 80 pgs.

Boyle, W.C., R.J. Otis, R.A. Apfel, R.W. Whitmyer, J.C. Converse, B. Burkes, M.J. Bruch, Jr., and M. Anders (1994). Nitrogen removal from domestic wastewater in unsewered areas. On-Site Wastewater Treatment Proceedings of the Seventh National Symposium on Individual and Small Community Sewage Systems, ASAE, St. Joseph, MI, pp. 485-498.

Bradstreet, K.A., S.E., Seigal, T.E. Wilson, and J.R. Kirkland (2002). Retrofitting Wallinford's RBC's for nitrogen removal. WEFTEC 2002 Conference Proceedings, Water Environment Federation, Alexandria, VA, CDE-ROM.

Brandes, M., N.A. Chowdry, and W.W. Cheng (1974). Experimental study on removal of pollutants from domestic sewage by underdrained soil filters. Home Sewage Treatment Proceedings of the National Home Sewage Treatment Symposium, ASAE, St. Joseph, MI, pp. 29-36.

Bruen, M.G. and R.J. Piluk (1994). Performance and costs of on-site recirculating sand filters. On-Site Wastewater Treatment Proceedings of the Seventh National Symposium on Individual and Small Community Sewage Systems, ASAE, St. Joseph, MI, pp. 329-338.

Brown, K.W., J.F. Slowey, and H.W. Wolf (1977). The movement of salts, nutrients, fecal coliform and virus below septic leach fields in three soil. Home Sewage Treatment Proceedings of the Second National Home Sewage Treatment Symposium, ASAE, St. Joseph, MI, pp. 208-217.

Cagle, W.A. and L.A. Johnson (1994). Onsite intermittent sand filter systems, A regulatory/scientific approach to their study in Placer County, California. On-Site Wastewater Treatment Proceedings of the Seventh National Symposium on Individual and Small Community Sewage Systems, ASAE, St. Joseph, MI, pp. 283-291.

Chaparro, S.K. and D.R. Noguera (2002). Reducing biosolids phosphorus content from enhanced biological phosphorus removal reactors. WEFTEC 2002 Conference Proceedings, Water Environment Federation, Alexandria, VA, CD-ROM.

Charles, K.J., N.J. Ashbolt, D.J. Roser, R. McGuinness, and D.A. Deere (2005). Effluent quality from 200 on-site sewage systems: Design values for guidelines. *Water Science & Technology*, 51(10): 163-169.

Chen, Y., M. Trujillo, J. Biggerstaff, G. Ahmed, B. Lamb, F.G. Eremedkar, T. McCue, and A.A. Randall (2002). The effects of propionic versus acetic acid content of domestic sewage on enhanced biological phosphorus removal. WEFTEC 2002 Conference Proceedings, Water Environment Federation, Alexandria, VA, CD-ROM.

Christopherson, S.H., J.L. Anderson, and D.M. Gustafson (2001). Evaluation of recirculating sand filters in Minnesota. On-Site Wastewater Treatment Proceedings of the Ninth National Symposium on Individual and Small Community Sewage Systems, ASAE, St. Joseph, MI, pp. 207-214.

Christopherson, S.H., D. Schmidt, and K. Janni (2004). Evaluation of aerobic treatment units in treating high strength waste from dairy milk houses. On-Site Wastewater Treatment Proceedings of the Tenth National Symposium on Individual and Small Community Sewage Systems, ASAE, St. Joseph, MI, pp. 172-177.

Cogger, C.G., L.M. Hajjar, C.L. Moe, and Sobsey, M.D. (1988). Septic system performance on a coastal barrier island. *Journal of Environmental Quality*, 17(3): 401-408.

Converse, J.C., M.E. Kean, E.J. Tyler, and J.O. Peterson (1991). Bacterial and nutrient removal in Wisconsin at-grade on-site systems. On-Site Wastewater Treatment Proceedings of the Sixth National Symposium on Individual and Small Community Sewage Systems, ASAE, St. Joseph, MI, pp. 46-61.

Converse, J.C., E.J. Tyler, and S.G. Litman (1994). Nitrogen and fecal coliform removal in Wisconsin mound system. On-Site Wastewater Treatment Proceedings of the Seventh National Symposium on Individual and Small Community Sewage Systems, ASAE, St. Joseph, MI, pp. 514-525.

Converse, J.C. and M.M. Converse (1998). Pump chamber effluent quality following aerobic units and sand filters serving residences. On-Site Wastewater Treatment Proceedings of the Eighth National Symposium on Individual and Small Community Sewage Systems, ASAE, St. Joseph, MI, pp. 388-402.

Converse, J.C. (1999). Nitrogen as it relates to on-site wastewater treatment with emphasis on pretreatment removal and profiles beneath dispersal units. Proceedings of the 10th Northwest On-Site Wastewater Treatment Short Course and Equipment Exhibition, 171-184, September 20-21, 1999, Seattle, WA.

Converse, M.M. and J.C. Converse (1999). Sand filter evaluation in a northern climate. National Onsite Wastewater Recycling Association 8th Annual Conference & Exposition Proceedings: NOWRA...New Ideas for a New Millennium, pp. 201-210.

Cooper, I.A. and R. Rezek (1978). Treatability of pressure sewage. Individual Onsite Wastewater Systems Proceedings of the Fifth National Conference, Ann Arbor Science, MI, pp. 121-154.

Crawford, G., S. Black, M. Elliott, C. Felipe, G. Daigger, and D. Stafford (2000). The step bio-P process at Lethbridge-over one full year of operation. WEFTEC 2000 Conference Proceedings, Water Environment Federation, Alexandria, VA, CD-ROM.

Crites, R.W., J. Leonhard, and J.W. Smith (2002). Performance of a constructed wetlands at Cle Elum, Washington. WEFTEC 2002 Conference Proceedings, Water Environment Federation, Alexandria, VA, CD-ROM.

Curto, P.R., P. Pearce, T. Water, and S.A. Parsons (2002). Determining the potential for enhanced biological phosphorus removal based on wastewater characteristics. WEFTEC 2002 Conference Proceedings, Water Environment Federation, Alexandria, VA, CD-ROM.

Danielson, T. (2006). Personal communication on unpublished data from the Lenah Run Wastewater Treatment Plant. January 2006.

Dietzman, E.M. and M.A. Gross (2003). Phelps County update: Case study of a public water supply district providing centralized management of decentralized wastewater. *Small Flows Quarterly*, 4(3): 25-34.

Duncan, C.S., R.B. Reneau, Jr., and C. Hagedorn (1994). Impact of effluent quality and soil depth on renovation of domestic wastewater. On-Site Wastewater Treatment Proceedings of the Seventh National Symposium on Individual and Small Community Sewage Systems, ASAE, St. Joseph, MI, pp. 219-228.

Edvardsson, C.M. and D.R. Spears (2000). Case study of an advanced on-site wastewater treatment system connected to a single-family residence. National Onsite Wastewater Recycling Association 2000 Conference Proceedings: Onsite: The Future of Water Quality, pp. 117-124.

Edvardsson, C.M. (2002). Enhanced nutrient removal by extended aeration. Proceedings of the 11th Northwest On-Site Wastewater Treatment Short Course and Equipment Exhibition, Seattle, WA, CD-ROM.

Effert, D., J. Morand, and M. Cashell (1984). Field performance of three onsite effluent polishing units. On-Site Wastewater Treatment Proceedings of the Fourth National Symposium on Individual and Small Community Sewage Systems, ASAE, St. Joseph, MI, pp. 351-361.

Egemen, E., A. Hanson, and R. Richardson (2002). Field modifications of a recirculating sand filter to incorporate nitrogen removal. WEFTEC 2002 Conference Proceedings, Water Environment Federation, Alexandria, VA, CD-ROM.

Engeset, J. and R.W. Seabloom (1978). Effluent treatment by mounds. Proceedings of the 2nd Northwest On-Site Wastewater Treatment Short Course and Equipment Exhibition, Seattle, WA, pp. 78-101.

Gale, A.J. (2002). Innovative wastewater management brings high returns for a smaller rural community. WEFTEC 2002 Conference Proceedings, Water Environment Federation, Alexandria, VA, CD-ROM.

Garcia, G.E. and J. Kanj (2002). Two years of membrane bioreactor plant operation experience at the Viejas Tribe Reservation. WEFTEC 2002 Conference Proceedings, Water Environment Federation, Alexandria, VA, CD-ROM.

Gill, L.W., A. Hand, and C. O'Sulleabhain (2005). Effective distribution of domestic wastewater effluent between percolation trenches in on-site treatment systems. *Water Science & Technology*, 51(10): 39-46.

Griffin Jr., D.M., X. Yan, H. Xiang, C. Fletcher, and R. Crawford (2002). Long term performance of a septic tank-rock filter system. WEFTEC 2002 Conference Proceedings, Water Environment Federation, Alexandria, VA, CD-ROM.

Griffin Jr., D.M., C.A. Fletcher, and R.D. Crawford (2004). Enhanced N removal using horizontal subsurface flow, mixed film beds with recycle. WEFTEC 2004 Conference Proceedings, Water Environment Federation, Alexandria, VA, CD-ROM.

Gutierrez Sr., M. (2003). Nitrogen removal technology is advanced by the use of continuous backwash sand filters. WEFTEC 2003 Conference Proceedings, Water Environment Federation, Alexandria, VA, CD-ROM.

Hampton, M.J. and D.D. Jones (1984). Water conservation and residential wastewater quality. On-Site Wastewater Treatment Proceedings of the Fourth National Symposium on Individual and Small Community Sewage Systems, ASAE, St. Joseph, MI, pp. 220-259.

Hanson, A., W. Zachritz, R. Polka, L.E. Mimela, and B. Thomson (2002). Alternative small-flow wastewater technologies in the arid southwest. *Small Flows Quarterly*, 3(3): 32-37.

Hargett, D.L., E.J. Tyler, and R.L. Siegrist (1981). Soil infiltration capacity as affected by septic tank effluent application strategies. On-Site Wastewater Treatment Proceedings of the Third National Symposium on Individual and Small Community Sewage Systems, ASAE, St. Joseph, MI, pp. 72-84.

Harmon, J., W.D. Robertson, J.A. Cherry, and L. Zanini (1996). Impacts on a sand aquifer from an old septic system: nitrate and phosphate. *Ground Water*, 34(6): 1105-1114.

Harrison, R.B., N.S. Turner, J.A. Hoyle, J. Krejzl, D.D. Tone, C.L. Henry, P.L. Isaksen, and D. Xue (2000). Treatment of septic effluent for fecal coliform and nitrogen in coarse-textured soils: use of soil-only and sand filter systems. *Water, Air, and Soil Pollution*, 124: 205-215.

Hatch, D.R., C.A. Jackson Jr., and T.A. Bradford (2002). Results of a constructed wetland as pre-treatment for domestic waste with drip disposal. National Onsite Wastewater Recycling Association 2002 Annual Conference & Exposition Proceedings: Protecting Water Quality on Site, pp. 117-124.

Henneck, J., R. Axler, B. McCarthy, S.M. Geerts, S. H. Christopherson, J. Anderson, and J. Crosby (2001). Onsite treatment of septic tank effluent in Minnesota using SSF constructed wetlands: performance, costs, and maintenance. On-Site Wastewater Treatment Proceedings of the Ninth National Symposium on Individual and Small Community Sewage Systems, ASAE, St. Joseph, MI, pp. 650-662.

Higgins, II, J.J. and T.W. Groves (1999). Nitrogen loading from non-residential facilities. National Onsite Wastewater Recycling Association 8th Annual Conference & Exposition Proceedings: NOWRA...New Ideas for a New Millennium, pp. 137-141.

Hinkle, Stephen R., R.J. Weick, J.M. Johnson, J.D. Cahill, S.G. Smith, and B.J. Rich (2005). Organic wastewater compounds, pharmaceuticals, and coliphage in groundwater receiving discharge from onsite wastewater treatment systems near La Pine, Oregon: Occurrence and implications for transport. Project No. WU-HT-03-05. Prepared for the National Decentralized Water Resources Capacity Development Project, Washington University, St. Louis, MO, by Oregon Department of Environmental Quality, Portland, OR.

Huang, J., R.B. Reneau, Jr., and C. Hagedorn (1994). Constructed wetlands for domestic wastewater treatment. On-Site Wastewater Treatment Proceedings of the Seventh National Symposium on Individual and Small Community Sewage Systems, ASAE, St. Joseph, MI, pp. 66-76.

Insel, G., D. Russell, B. Beck, and P.A. Vanrolleghem (2003). Evaluation of nutrient removal performance for an orbal plant using the ASM2d model. WEFTEC 2003 Conference Proceedings, Water Environment Federation, Alexandria, VA, CD-ROM.

Jacquez, R.B., F. Vora, N. Kareem, and X. Wang (1991). Onsite treatment of septic-tank effluent by a rotating biological contactor. On-Site Wastewater Treatment Proceedings of the Sixth National Symposium on Individual and Small Community Sewage Systems, ASAE, St. Joseph, MI, pp. 133-142.

Johnson, B., C. Filipe, C. Spani, and G. Crawford (2002). Evaluation of biological phosphorus removal implementation on WWTP processes using a whole plant simulator. WEFTEC 2002 Conference Proceedings, Water Environment Federation, Alexandria, VA, CD-ROM.

Jones, R. and I. Takacs (2004). Modeling the impact of anaerobic digestion on the overall performance of biological nutrient removal wastewater treatment plants. WEFTEC 2004 Conference Proceedings, Water Environment Federation, Alexandria, VA, CD-ROM.

Joy, D.M., T.R. King, S. Maunoir, and H. Philip (2004). Field testing of the Eparco compact filter wastewater system. On-Site Wastewater Treatment Proceedings of the Tenth National Symposium on Individual and Small Community Sewage Systems, ASAE, St. Joseph, MI, pp. 298-308.

Karikari, T.J., C.E. Beer, and R.J. Smith (1974). Treatment of a residential septic tank effluent in an aerobic lagoon. Home Sewage Treatment Proceedings of the National Home Sewage Treatment Symposium, ASAE, St. Joseph, MI, pp. 144-151.

Kiernan, K., C. Brown, M. Benjamin, and J. Ferguson (1983). Recreational vehicle waste disposal stations at highway rest areas final report to the Washington State Department of Transportation, WA-RD 60.1.

Kreissl, J.F. (1971). Waste treatment for small flows. Presented to the 1971 annual meeting, Amer. Soc. Agric. Engineers, Washington State University, Pullman, Washington.

Kristiansen, R. (1981). Sand-filter trenches for purification of septic tank effluent: I. The clogging mechanism and soil physical environment. *Journal of Environmental Quality*, 10(3): 353-357.

Kwon, J., J. An, K. Shim, H. Shin, and B. Jun (2003). Nitrogen and phosphorus removal of pilot scale plant using UMBR (upflow multi-layered bio reactor) as anaerobic/anoxic reactor. WEFTEC 2003 Conference Proceedings, Water Environment Federation, Alexandria, VA, CD-ROM.

Laak, R. (1972). Home plumbing fixture waste flow and pollutants. Unpublished report, University of Connecticut, Storrs, CT.

Lawrence, C.H. (1973). Septic tank performance. *Journal of the Environmental Health*, 36(3): 220.

Lesikar, B.J., O.A. Garza, R.A. Persyn, M.T. Anderson, and A.L. Kenimer (2004). Food service establishments wastewater characterization. On-Site Wastewater Treatment Proceedings of the Tenth National Symposium on Individual and Small Community Sewage Systems, ASAE, St. Joseph, MI, pp. 377-386.

Lindbo, D.L., V.L. MacConnell (2001). Evaluation of a peat biofilter treatment system. On-Site Wastewater Treatment Proceedings of the Ninth National Symposium on Individual and Small Community Sewage Systems, ASAE, St. Joseph, MI, pp. 225-234.

Littleton, H.X., G.T. Daigger, and P.F. Strom (2003). Summary paper: Mechanisms of simultaneous biological nutrient removal in closed loop bioreactors. WEFTEC 2003 Conference Proceedings, Water Environment Federation, Alexandria, VA, CD-ROM.

Loomis, G.W., D.B. Dow, M.H. Stolt, L.T. Green, and A.J. Gold (2001). Evaluation of innovative onsite wastewater treatment systems in the Green Hill Pond watershed, Rhode Island- A NODP II project update. On-Site Wastewater Treatment Proceedings of the Ninth National Symposium on Individual and Small Community Sewage Systems, ASAE, St. Joseph, MI, pp. 506-515.

Loomis, G., D. Dow, M. Stolt, L. Green, and A. Gold (2002). Performance of advanced onsite wastewater treatment systems in Rhode Island. Proceedings of the 11th Northwest On-Site Wastewater Treatment Short Course and Equipment Exhibition, Seattle, WA, CD-ROM.

Lorenz, W., T. Cunningham, and J.P. Penny (2002). Phosphorus removal in a membrane reactor system: A full-scale wastewater demonstration study. WEFTEC 2002 Conference Proceedings, Water Environment Federation, Alexandria, VA, CD-ROM.

Loudon, T.L., G.S. Salthouse, and D.L. Mokma (1998). Wastewater quality and trench system design effects on soil acceptance rates. On-Site Wastewater Treatment Proceedings of the Eighth National Symposium on Individual and Small Community Sewage Systems, ASAE, St. Joseph, MI, pp. 186-194.

Machmeier, R.E., L.L. Mattson (1977). Performance of alternating seepage beds in Ontonagon clay. Home Sewage Treatment Proceedings of the Second National Home Sewage Treatment Symposium, ASAE, St. Joseph, MI, pp. 185-192.

Magro, D., S.L. Elias, and A.A. Randall (2003). Effects of reduced RAS flows and volume on anaerobic zone performance for a septic wastewater biological phosphorus removal system. WEFTEC 2003 Conference Proceedings, Water Environment Federation, Alexandria, VA, CD-ROM.

Martinson, M.J., J.M. Anderson, and C.A. Snell (2001). Cold climate recirculating sand filter design and experiences: Case examples of two community systems on Wisconsin Indian reservations. On-Site Wastewater Treatment Proceedings of the Ninth National Symposium on Individual and Small Community Sewage Systems, ASAE, St. Joseph, MI, pp. 305-314.

Matassa, M.R., C.L. McEntyre, and J.T. Watson (2003). Tennessee valley marina and campground wastewater characterization screening study. Tennessee Valley.

McCarthy, B., R. Axler, S. Monson, J. Henneck, J. Crosby, and P. Weidman (1999). Cold-weather operation and performance of alternative treatment systems in northern Minnesota. National Onsite Wastewater Recycling Association 8th Annual Conference & Exposition Proceedings: NOWRA...New Ideas for a New Millennium, pp. 37-44.

McKee, J.A. and J.L. Brooks (1994). Peat filters for on-site wastewater treatment. On-Site Wastewater Treatment Proceedings of the Seventh National Symposium on Individual and Small Community Sewage Systems, ASAE, St. Joseph, MI, pp. 526-535.

Neralla, S., R.W. Weaver, and B.J. Lesikar (1998). Plant selection for treatment of septic effluent in subsurface wetlands. On-Site Wastewater Treatment Proceedings of the Eighth National Symposium on Individual and Small Community Sewage Systems, ASAE, St. Joseph, MI, pp. 247-253.

Nielson, A.M., A.J. DeCarvalho, D.C. McAvoy, L. Kravetz, M.L. Cano, and D.L. Anderson (2002). Investigation of an onsite wastewater treatment system in sandy soil: Site characterization and fate of anionic and nonionic surfactants. *Environmental Toxicology and Chemistry*, 21: 2606-2616.

O'Driscoll, J.P., K.D. White, D.W. Salter, and L. Garner (1998). Long term performance of peat biofilters for onsite wastewater treatment. On-Site Wastewater Treatment Proceedings of the Eighth National Symposium on Individual and Small Community Sewage Systems, ASAE, St. Joseph, MI, pp. 530-537.

Otis, R.J., W.C. Boyle, and D.K. Sauer (1974). The performance of household wastewater treatment units under field conditions. Home Sewage Treatment Proceedings of the National Home Sewage Treatment Symposium, ASAE, St. Joseph, MI, pp. 191-201.

Otis, R.J., N.J. Hutelek, and W.C. Boyle (1974). On-site household wastewater treatment alternatives: Laboratory and field studies. *Journal of Water Research*, 8: 1099-1113.

Otis, R.J. and W.C. Boyle (1976). Performance of single household treatment units. *Journal of the Environmental Engineering*, 102(1): 175-189.

Patterson, R.A. (2004). Effective treatment of domestic effluent with a peat biofilter-A case study at Tingha. On-Site Wastewater Treatment Proceedings of the Tenth National Symposium on Individual and Small Community Sewage Systems, ASAE, St. Joseph, MI, pp. 527-536.

Pearson, F.C., P. Jenkins, H. McLean, and S. Klein (1980). Recreational vehicle waste disposal in roadside rest area septic systems final report to the Federal Highway Administration. FHWA/CA/UC-80/01, Washington, D.C.

Pelletier, R.A., T.L. Lothrop, D.S. Sloan, and G.E. Keyser (2004). Internal recycle...a side-by-side comparison for reducing total nitrogen values. WEFTEC 2004 Conference Proceedings, Water Environment Federation, Alexandria, VA, CD-ROM.

Penninger, P.G. and M.T. Hoover (1998). Performance of an at-grade septic system preceded by a pressure-dosed sand filter on a wet, clayey slate belt soil. On-Site Wastewater Treatment Proceedings of the Eighth National Symposium on Individual and Small Community Sewage Systems, ASAE, St. Joseph, MI, pp. 326-335.

Piluk, R.J. and E.C. Peters (1994). Small recirculating sand filters for individual homes. On-Site Wastewater Treatment Proceedings of the Seventh National Symposium on Individual and Small Community Sewage Systems, ASAE, St. Joseph, MI, pp. 310-318.

Ptacek, C.J. (1998). Geochemistry of a septic-system plume in a coastal barrier bar, Point Pelee, Ontario, Canada. *Journal of Contaminant Hydrology*, 33: 293-312.

Randall, A.A., R. Naik, M. Zepeda, T. McCue, Y.H. Liu, and I. Vassiliev (2000). Changes in anoxic denitrification rate due to prefermentation of a septic, phosphorus limited wastewater. WEFTEC 2000 Conference Proceedings, Anaheim, CA, Water Environment Federation, Alexandria, VA, CD-ROM.

Reneau, Jr., R.B., C. Hagedorn, and A.R. Jantrania (2001). Performance evaluation of two pre-engineered onsite treatment and effluent dispersal technologies. On-Site Wastewater Treatment Proceedings of the Ninth National Symposium on Individual and Small Community Sewage Systems, ASAE, St. Joseph, MI, pp. 271-280.

Rich, B., D. Haldeman, T. Cleveland, J. Johnson, R. Weick, and R. Evertt (2003). Innovative systems in the La Pine National Demonstration Project. Presented at the 12th Northwest On-Site Wastewater Treatment Short Course and Equipment Exhibition, Seattle, WA, CD-ROM.

Rich, B. (2006). Personal communication on unpublished data from the Final Report: LaPine National Demonstration Project. January 2006.

Riska, R., J.A. Husband, P. Kos, and R. Johansen (2004). Pilot scale tests of a unique approach for BNR upgrade of a short SRT high purity oxygen system at Pima County, AZ. WEFTEC 2004 Conference Proceedings, Water Environment Federation, Alexandria, VA, CD-ROM.

Robertson, W.D. and D.W. Blowes (1995). Major ion and trace metal geochemistry of an acidic septic-system plume in silt. *Ground Water*, 33(2):275-283.

Rock, C.A., J.L. Brooks, S.A. Bradeen, and F.E. Woodard (1981). Treatment of septic tank effluent in a peat bed. On-Site Wastewater Treatment Proceedings of the Third National Symposium on Individual and Small Community Sewage Systems, ASAE, St. Joseph, MI, pp. 116-123.

Rock, K. and M. Capron (2002). Onsite sanitary systems wastewater treatment for the sewer impaired. WEFTEC 2002 Conference Proceedings, Water Environment Federation, Alexandria, VA, CD-ROM.

Ronayne, M.P., R.C. Paeth, and S.A. Wilson (1982). Final report: Oregon on-site experimental systems program. Oregon Department of Environmental Quality.

Roy, C., R. Auger, and R. Chenier (1998). Use of non-woven fabric in intermittent filters. On-Site Wastewater Treatment Proceedings of the Eighth National Symposium on Individual and Small Community Sewage Systems, ASAE, St. Joseph, MI, pp. 500-508.

Sack, W.A., N.S. Warmate, and L.A. Frich, and S.P. Dix (1991). Comparison of a septic tank-RSF system and an extended aeration-ISF system with respect to performance and operational problems. On-Site Wastewater Treatment Proceedings of the Sixth National Symposium on Individual and Small Community Sewage Systems, ASAE, St. Joseph, MI, pp. 125-132.

Sadler, M., F.R. Stroud, and J. Maynard (2002). Evaluation of several water reclamation facilities employing biological nutrient removal in North Carolina. WEFTEC 2002 Conference Proceedings, Water Environment Federation, Alexandria, VA, CD-ROM.

Sauer, D., W.C. Boyle, and R.J. Otis (1976). Intermittent sand filtration of household wastewater. *Journal of the Environmental Engineering*, 102(4): 789-803.

Sauer, D.K. and W.C. Boyle (1977). Intermittent sand filtration and disinfection of small wastewater flows. Home Sewage Treatment Proceedings of the Second National Home Sewage Treatment Symposium, ASAE, St. Joseph, MI, pp. 164-174.

Sauer, D., R. Vogel, and P. Korth (2000). Biological phosphorous and ammonia nitrogen removal at a small wastewater treatment facility. WEFTEC 2000 Conference Proceedings, Water Environment Federation, Alexandria, VA, CD-ROM.

Seabloom, R.W., D.A. Carlson, and J. Engeset (1981). Individual sewage disposal systems, A study prepared for the U.S. Department of Housing and Urban Development. Washington State Department of Social and Health Services, University of Washington College of Engineering, Department of Civil Engineering.

Shechter, R., J.C. Merchuk, T. Ronen (2002). Demonstration of an attached growth airlift reactor for capacity increase and nitrification. WEFTEC 2002 Conference Proceedings, Water Environment Federation, Alexandria, VA, CD-ROM.

Sherman, K.M. and D.L. Anderson (1991). An evaluation of volatile organic compounds and conventional parameters from on-site sewage disposal systems in Florida. On-Site Wastewater Treatment Proceedings of the Sixth National Symposium on Individual and Small Community Sewage Systems, ASAE, St. Joseph, MI, pp. 62-75.

Shin, H., S. Chae, H. Jeong, S. Kang, J. Lim, and B. Paik (2002). Behavior of intracellular materials and nutrients in BNR process supplied with domestic sewage and food waste. WEFTEC 2002 Conference Proceedings, Water Environment Federation, Alexandria, VA, CD-ROM.

Siegrist, R.L. (1977). Segregation and separate treatment of black and grey household wastewaters to facilitate onsite surface disposal, SSWMP, University of Wisconsin.

Siegrist, R.L. (1978). Management of residential grey water. Proceedings of the 2nd Northwest On-Site Wastewater Treatment Short Course and Equipment Exhibition, Seattle, WA, pp. 183-205.

Siegrist, R.L. and W.C. Boyle (1981). Onsite reclamation of residential greywater. On-Site Wastewater Treatment Proceedings of the Third National Symposium on Individual and Small Community Sewage Systems, ASAE, St. Joseph, MI, pp. 176-186.

Siegrist, R.L., D.L. Anderson, D.L. Hargett, and R.J. Otis (1984). Performance characteristics of a community wastewater absorption system. On-Site Wastewater Treatment Proceedings of the Fourth National Symposium on Individual and Small Community Sewage Systems, ASAE, St. Joseph, MI, pp. 144-154.

Siegrist, R.L., D.L. Anderson, and J.C. Converse (1984). Commercial wastewater on-site treatment and disposal. On-Site Wastewater Treatment Proceedings of the Fourth National Symposium on Individual and Small Community Sewage Systems, ASAE, St. Joseph, MI, pp. 210-219.

Siegrist, R.L. (1985). Soil clogging effects of effluent composition and loading rate. Proceedings of the 5th Northwest On-Site Wastewater Treatment Short Course and Equipment Exhibition, Seattle, WA, pp. 249-256.

Siegrist, R.L. and W.C. Boyle (1987). Wastewater-induced soil clogging development. *Journal of Environmental Engineering*, 113(3): 550-566.

Siegrist, R.L., R. Smed-Hildmann, Z.K. Filip, and P.D. Jenssen (1991). Humic substance formation during wastewater infiltration. On-Site Wastewater Treatment Proceedings of the Sixth National Symposium on Individual and Small Community Sewage Systems, ASAE, St. Joseph, MI, pp. 223-232.

Siegrist, R.L., S. Van Cuyk, S. Masson, and E. Fischer (2000). Field Evaluation of Wastewater Soil Absorption Systems with Aggregate-Free and Aggregate-Laden Infiltrative Surfaces. Project Report prepared by Colorado School of Mines for Infiltrator Systems, Inc.

Sievers, D.M. (1998). Pressurized intermittent sand filter with shallow disposal field for a single residence in Boone County, Missouri. On-Site Wastewater Treatment Proceedings of the Eighth National Symposium on Individual and Small Community Sewage Systems, ASAE, St. Joseph, MI, pp. 403-409.

Sova, R., J.B. Neethling, D. Kinnear, B. Bakke, G. Brandt, R. Wilson, and S. Crisler (2004). Prenitrification and seeding for enhanced nitrification. WEFTEC 2004 Conference Proceedings, Water Environment Federation, Alexandria, VA, CD-ROM.

Steer, D., L. Fraser, J. Boddy, and B. Seibert (2000). Efficiency of small constructed wetlands for subsurface treatment of single-family domestic effluent. *Ecological Engineering*, 18:429-440.

Stephens, H.M., J.B. Neethling, M. Benisch, A.Z. Gu, and H.D. Stensel (2004). Comprehensive analysis of full-scale enhanced biological phosphorus removal facilities. WEFTEC 2004 Conference Proceedings, Water Environment Federation, Alexandria, VA, CD-ROM.

Swed, F.M (1985). Performance of a community soil absorption field an independent study report. University of Wisconsin, Department of Civil and Environmental Engineering, 102 pgs.

Sykes, A.D., G. Loomis, D. Dow, M. Stolt, and B. Moore (1999). Evaluation of treatment performance in Rhode Island sand filters. National Onsite Wastewater Recycling Association 8th Annual Conference & Exposition Proceedings: NOWRA...New Ideas for a New Millennium, pp. 195-200.

Thiruvengkatachari, V. (1976). Septic tank efficiency. *Journal of the Environmental Engineering*, 102(2): 505-508.

Thom, W.O., Y.T. Wang, and J.S. Dinger (1998). Long-term results of residential constructed wetlands. On-Site Wastewater Treatment Proceedings of the Eighth National Symposium on Individual and Small Community Sewage Systems, ASAE, St. Joseph, MI, pp. 220-227.

Troyan, J.J., G.J. Sowards, and R.J. Fimmel (1984). Comprehensive research on septic tank-soil absorption systems in Perth, Australia. On-Site Wastewater Treatment Proceedings of the Fourth National Symposium on Individual and Small Community Sewage Systems, ASAE, St. Joseph, MI, pp. 69-78.

Tyler, E.J., M. Milner, and J.C. Converse (1991). Wastewater infiltration from chamber and gravel systems. On-Site Wastewater Treatment Proceedings of the Sixth National Symposium on Individual and Small Community Sewage Systems, ASAE, St. Joseph, MI, pp. 214-22.

University of Wisconsin Papers (1973). Small Scale Waste Management Project. University of Wisconsin SSWMP, January 1973.

Viraraghavan, T. and R.G. Warnock (1974). Treatment efficiency of a septic tile system. Home Sewage Treatment Proceedings of the National Home Sewage Treatment Symposium, ASAE, St. Joseph, MI, pp. 48-57.

Viraraghavan, T. and S.M. Rana (1991). Use of adsorption models for the design of peat based onsite systems. On-Site Wastewater Treatment Proceedings of the Sixth National Symposium on Individual and Small Community Sewage Systems, ASAE, St. Joseph, MI, pp. 165-172.

Shin, H., S. Chae, H. Jeong, S. Kang, J. Lim, and B. Paik (2002). Behavior of intracellular materials and nutrients in BNR process supplied with domestic sewage and food waste. WEFTEC 2002 Conference Proceedings, Water Environment Federation, Alexandria, VA, CD-ROM.

Siegrist, R.L. (1977). Segregation and separate treatment of black and grey household wastewaters to facilitate onsite surface disposal, SSWMP, University of Wisconsin.

Siegrist, R.L. (1978). Management of residential grey water. Proceedings of the 2nd Northwest On-Site Wastewater Treatment Short Course and Equipment Exhibition, Seattle, WA, pp. 183-205.

Siegrist, R.L. and W.C. Boyle (1981). Onsite reclamation of residential greywater. On-Site Wastewater Treatment Proceedings of the Third National Symposium on Individual and Small Community Sewage Systems, ASAE, St. Joseph, MI, pp. 176-186.

Siegrist, R.L., D.L. Anderson, D.L. Hargett, and R.J. Otis (1984). Performance characteristics of a community wastewater absorption system. On-Site Wastewater Treatment Proceedings of the Fourth National Symposium on Individual and Small Community Sewage Systems, ASAE, St. Joseph, MI, pp. 144-154.

Siegrist, R.L., D.L. Anderson, and J.C. Converse (1984). Commercial wastewater on-site treatment and disposal. On-Site Wastewater Treatment Proceedings of the Fourth National Symposium on Individual and Small Community Sewage Systems, ASAE, St. Joseph, MI, pp. 210-219.

Siegrist, R.L. (1985). Soil clogging effects of effluent composition and loading rate. Proceedings of the 5th Northwest On-Site Wastewater Treatment Short Course and Equipment Exhibition, Seattle, WA, pp. 249-256.

Siegrist, R.L. and W.C. Boyle (1987). Wastewater-induced soil clogging development. *Journal of Environmental Engineering*, 113(3): 550-566.

Siegrist, R.L., R. Smed-Hildmann, Z.K. Filip, and P.D. Jenssen (1991). Humic substance formation during wastewater infiltration. On-Site Wastewater Treatment Proceedings of the Sixth National Symposium on Individual and Small Community Sewage Systems, ASAE, St. Joseph, MI, pp. 223-232.

Siegrist, R.L., S. Van Cuyk, S. Masson, and E. Fischer (2000). Field Evaluation of Wastewater Soil Absorption Systems with Aggregate-Free and Aggregate-Laden Infiltrative Surfaces. Project Report prepared by Colorado School of Mines for Infiltrator Systems, Inc.

Sievers, D.M. (1998). Pressurized intermittent sand filter with shallow disposal field for a single residence in Boone County, Missouri. On-Site Wastewater Treatment Proceedings of the Eighth National Symposium on Individual and Small Community Sewage Systems, ASAE, St. Joseph, MI, pp. 403-409.

Zhao, H.W., T.J. Mah, D.S. Mavinic, W.K. Oldam, and F.A. Koch (2002). A technique to determine the simultaneous nitrification and denitrification rates in an intermittent aeration tank. WEFTEC 2002 Conference Proceedings, Water Environment Federation, Alexandria, VA, CD-ROM.

Zheng, X., Y. Zhang, L. Jiang, X. Liu, and L. Chen (2002). The development and application of chemically and biologically enhanced primary treatment process for municipal wastewater treatment. WEFTEC 2002 Conference Proceedings, Water Environment Federation, Alexandria, VA, CD-ROM.

WASTEWATER UTILITY**Alabama**

Montgomery Water Works &
Sanitary Sewer Board

Alaska

Anchorage Water &
Wastewater Utility

Arizona

Glendale, City of,
Utilities Department
Mesa, City of
Peoria, City of
Phoenix Water Services
Department
Pima County Wastewater
Management
Safford, City of

Arkansas

Little Rock Wastewater Utility

California

Calaveras County Water District
Central Contra Costa
Sanitary District
Corona, City of
Crestline Sanitation District
Delta Diablo
Sanitation District
Dublin San Ramon Services
District
East Bay Dischargers
Authority
East Bay Municipal
Utility District
Eastern Municipal Water District
El Dorado Irrigation District
Fairfield-Suisun Sewer District
Fresno Department of Public
Utilities
Inland Empire Utilities Agency
Irvine Ranch Water District
Las Virgenes Municipal
Water District
Livermore, City of
Los Angeles, City of
Los Angeles County,
Sanitation Districts of
Napa Sanitation District
Orange County Sanitation
District
Palo Alto, City of
Riverside, City of
Sacramento Regional County
Sanitation District
San Diego Metropolitan
Wastewater Department,
City of
San Francisco,
City & County of
San Jose, City of
Santa Barbara, City of
Santa Cruz, City of
Santa Rosa, City of
South Bayside System
Authority

South Coast Water District
South Orange County
Wastewater Authority
Stege Sanitary District
Sunnyvale, City of
Union Sanitary District
West Valley Sanitation District

Colorado

Aurora, City of
Boulder, City of
Greeley, City of
Littleton/Englewood Water
Pollution Control Plant
Metro Wastewater
Reclamation District, Denver

Connecticut

Greater New Haven WPCA

District of Columbia

District of Columbia Water &
Sewer Authority

Florida

Broward, County of
Fort Lauderdale, City of
Miami-Dade Water &
Sewer Authority
Orange County Utilities
Department
Reedy Creek Improvement
District
Seminole County
Environmental Services
St. Petersburg, City of
Tallahassee, City of
Tampa, City of
Toho Water Authority
West Palm Beach, City of

Georgia

Atlanta Department of
Watershed Management
Augusta, City of
Clayton County Water
Authority
Cobb County Water System
Columbus Water Works
Fulton County
Gwinnett County Department
of Public Utilities
Savannah, City of

Hawaii

Honolulu, City & County of

Idaho

Boise, City of

Illinois

American Bottoms
Wastewater Treatment Plant
Greater Peoria
Sanitary District
Kankakee River Metropolitan
Agency
Metropolitan Water
Reclamation District of
Greater Chicago
Wheaton Sanitary District

Iowa

Ames, City of
Cedar Rapids Wastewater
Facility
Des Moines, City of
Iowa City

Kansas

Johnson County Unified
Wastewater Districts
Unified Government of
Wyandotte County/
Kansas City, City of

Kentucky

Louisville & Jefferson County
Metropolitan Sewer District
Sanitation District No. 1

Louisiana

Sewerage & Water Board
of New Orleans

Maine

Bangor, City of
Portland Water District

Maryland

Anne Arundel County Bureau
of Utility Operations
Howard County Department
of Public Works
Washington Suburban
Sanitary Commission

Massachusetts

Boston Water & Sewer
Commission
Upper Blackstone Water
Pollution Abatement District

Michigan

Ann Arbor, City of
Detroit, City of
Holland Board of
Public Works
Saginaw, City of
Wayne County Department of
Environment
Wyoming, City of

Minnesota

Rochester, City of
Western Lake Superior
Sanitary District

Missouri

Independence, City of
Kansas City Missouri Water
Services Department
Little Blue Valley Sewer District
Metropolitan St. Louis
Sewer District

Nebraska

Lincoln Wastewater System

Nevada

Henderson, City of
Reno, City of

New Jersey

Bergen County Utilities
Authority
Ocean, County of
Passaic Valley Sewerage
Commissioners

New York

New York City Department of
Environmental Protection

North Carolina

Charlotte/Mecklenburg
Utilities
Durham, City of
Metropolitan Sewerage
District of Buncombe County
Orange Water & Sewer
Authority

Ohio

Akron, City of
Butler County Department of
Environmental Services
Columbus, City of
Metropolitan Sewer District of
Greater Cincinnati
Northeast Ohio Regional
Sewer District
Summit, County of

Oklahoma

Oklahoma City Water &
Wastewater Utility
Department
Tulsa, City of

Oregon

Clean Water Services
Eugene, City of
Gresham, City of
Portland, City of
Water Environment Services

Pennsylvania

Philadelphia, City of
University Area Joint Authority

South Carolina

Charleston Water System
Mount Pleasant Waterworks &
Sewer Commission
Spartanburg Water

Tennessee

Cleveland, City of
Knoxville Utilities Board
Murfreesboro Water & Sewer
Department
Nashville Metro Water
Services

Texas

Austin, City of
Dallas Water Utilities
Denton, City of
El Paso Water Utilities
Fort Worth, City of
Houston, City of
San Antonio Water System
Trinity River Authority

Utah

Salt Lake City Corporation

Virginia

Alexandria Sanitation Authority
Arlington, County of

Fairfax County
Hampton Roads Sanitation
District

Henrico, County of
Hopewell Regional
Wastewater Treatment
Facility

Loudoun County Sanitation
Authority

Lynchburg Regional WWTP
Prince William County
Service Authority

Richmond, City of
Rivanna Water & Sewer
Authority

Washington

Everett, City of
King County Department of
Natural Resources

Seattle Public Utilities
Sunnyside, Port of
Yakima, City of

Wisconsin

Green Bay Metro
Sewerage District
Kenosha Water Utility
Madison Metropolitan
Sewerage District
Milwaukee Metropolitan
Sewerage District
Racine, City of
Sheboygan Regional
Wastewater Treatment
Wausau Water Works

Australia

South Australian Water
Corporation
Sydney Water Corporation
Water Corporation of
Western Australia

Canada

Regina, City of,
Saskatchewan
Toronto, City of, Ontario
Winnipeg, City of, Manitoba

New Zealand

Watercare Services Limited

United Kingdom

Yorkshire Water Services
Limited

STORMWATER UTILITY

California

Fresno Metropolitan Flood
Control District
Los Angeles, City of,
Department of Public Works
Monterey, City of
Sacramento, County of

San Francisco, City & County of
Santa Rosa, City of
Sunnyvale, City of

Colorado

Aurora, City of
Boulder, City of

Georgia

Griffin, City of

Iowa

Cedar Rapids Wastewater
Facility
Des Moines, City of

Kansas

Overland Park, City of

Kentucky

Louisville & Jefferson County
Metropolitan Sewer District

Maine

Portland Water District

North Carolina

Charlotte, City of,
Stormwater Services

Pennsylvania

Philadelphia, City of

Tennessee

Chattanooga Stormwater
Management

Texas

Harris County Flood Control
District, Texas

Washington

Bellevue Utilities Department
Seattle Public Utilities

STATE

Arkansas Department of
Environmental Quality
Connecticut Department of
Environmental Protection
Kansas Department of Health
& Environment
Kentucky Department of
Environmental Protection
Ohio River Valley Sanitation
Commission
Urban Drainage & Flood
Control District, CO

CORPORATE

ADS Environmental Services
Advanced Data Mining
International
Alan Plummer & Associates
Alden Research Laboratory Inc.
Alpine Technology Inc.
Aqua-Aerobic Systems Inc.

Aquateam—Norwegian Water
Technology Centre A/S
ARCADIS

Associated Engineering
Black & Veatch

Boyle Engineering
Corporation

Brown & Caldwell
Burgess & Niple, Ltd.

Burns & McDonnell
CABE Associates Inc.

The Cadmus Group

Camp Dresser & McKee Inc.

Carollo Engineers Inc.

Carpenter Environmental
Associates Inc.

CDS Technologies Inc.

CET Engineering Services

Chemtrac Systems Inc.

CH2M HILL

Conestoga-Rovers &
Associates

CONTECH Stormwater
Solutions

D&B/Guarino Engineers, LLC

Damon S. Williams
Associates, LLC

Earth Tech Inc.

Ecovation

EMA Inc.

Environ/The ADVENT Group,
Inc.

Fay, Spofford, & Thorndike Inc.

Freese & Nichols Inc.

ftn Associates Inc.

Gannett Fleming Inc.

Garden & Associates, Ltd.

Geosyntec Consultants

GHD

Golder Associates Ltd.

Greeley and Hansen LLC

Hazen & Sawyer, P.C.

HDR Engineering Inc.

HNTB Corporation

Hydromantis Inc.

HydroQual Inc.

Infilco Degremont Inc.

Jacobson Helgoth Consultants
Inc.

Jason Consultants LLC Inc.

Jordan, Jones, & Goulding Inc.

KCI Technologies Inc.

Kelly & Weaver, P.C.

Kennedy/Jenks Consultants

KMK Consultants

Komline Sanderson

Engineering Corporation
Limno-Tech Inc.

Lombardo Associates Inc.

The Low Impact Development
Center Inc.

Malcolm Pirnie Inc.

Material Matters

McKim & Creed

Metcalf & Eddy Inc.

Monteco Corporation

MPR Engineering
Corporation, Inc.

MWH

NewFields Water Resources,
LLC

O'Brien & Gere Engineers Inc.

Odor & Corrosion Technology
Consultants Inc.

Oscar Larson & Associates

PA Government Services Inc.

Parametrix Inc.

Parsons

Post, Buckley, Schuh & Jernigan
Praxair, Inc.

RMC Water & Environment

Ross & Associates Ltd.

Rothberg, Tamburini &
Windsor, Inc.

SAIC

Savin Engineers

Siemens Water Technologies

Stantec Consulting Inc.

Stearns & Wheler, LLC

Stone Environmental Inc.

Stratus Consulting Inc.

Synagro Technologies Inc.

Tetra Tech Inc.

Trojan Technologies Inc.

Trussell Technologies, Inc.

URS Corporation

Wade-Trim Inc.

Westin Engineering Inc.

Weston Solutions Inc.

Woodard & Curran

Zenon Environmental Inc.

Zoeller Pump Company

INDUSTRY

American Electric Power
American Water

ChevronTexaco Energy
Research & Technology
Company

The Coca-Cola Company

Dow Chemical Company

DuPont Company

Eastman Chemical Company

Eli Lilly & Company

Merck & Company Inc.

Premier Chemicals LLC

Procter & Gamble Company

Thames Water Utilities

Severn Trent Services Inc.

Suez Environment

United Water Services LLC

Note: List as of 2/1/07

WERF Board of Directors

Chair Vernon D. Lucy Infilco Degremont Inc.	Mary E. Buzby, Ph.D. Merck & Company Inc. Mohamed F. Dahab, Ph.D. University of Nebraska, Lincoln Charles N. Haas, Ph.D. Drexel University Robert W. Hite, J.D. Metro Wastewater Reclamation District Jerry N. Johnson District of Columbia Water & Sewer Authority	Alfonso R. Lopez, P.E. New York City Department of Environmental Protection Peter J. Ruffier City of Eugene Murli Tolaney, P.E., DEE MWH R. Rhodes Trussell, Ph.D. Trussell Technologies Inc. Alan H. Vicory, Jr., P.E., DEE Ohio River Valley Water Sanitation Commission	Rebecca F. West Spartanburg Water Executive Director Glenn Reinhardt
Vice-Chair Dennis M. Diemer, P.E. East Bay Municipal Utility District			
Secretary William J. Bertera Water Environment Federation			
Treasurer James M. Tarpy, J.D. Metro Water Services			

WERF Research Council

Chair Peter J. Ruffier City of Eugene, Oregon Christine F. Andersen, P.E. City of Long Beach, California Gail B. Boyd Independent Consultant William C. Boyle, Ph.D. University of Wisconsin William L. Cairns, Ph.D. Trojan Technologies Inc. Glen T. Daigger, Ph.D. CH2M HILL	Robbin W. Finch Boise City Public Works Ephraim S. King U.S. EPA Mary A. Lappin, P.E. Kansas City, Missouri Water Services Department Keith J. Linn Northeast Ohio Regional Sewer District Brian G. Marengo, P.E. CH2M HILL	Drew C. McAvoy, Ph.D. The Procter & Gamble Company Margaret H. Nellor, P.E. Nellor Environmental Associates, Inc. Karen L. Pallansch Alexandria Sanitation Authority Steven M. Rogowski, P.E. Metro Wastewater Reclamation District of Denver Michael W. Sweeney, Ph.D. EMA Inc.	George Tchobanoglous, Ph.D. Tchobanoglous Consulting Gary Toranzos, Ph.D. University of Puerto Rico Ben Urbonas, P.E. Urban Drainage and Flood Control District
---	---	--	--

WERF Product Order Form

As a benefit of joining the Water Environment Research Foundation, subscribers are entitled to receive one complimentary copy of all final reports and other products. Additional copies are available at cost (usually \$10). To order your complimentary copy of a report, please write "free" in the unit price column. WERF keeps track of all orders. If the charge differs from what is shown here, we will call to confirm the total before processing.

Name	Title
Organization	
Address	
City	State
Zip Code	Country
Phone	Fax
Email	

Stock #	Product	Quantity	Unit Price	Total

Method of Payment: (All orders must be prepaid.)

- ☐ Check or Money Order Enclosed
☐ Visa ☐ Mastercard ☐ American Express

Account No. _____ Exp. Date _____

Signature _____

Postage & Handling
 VA Residents Add
 4.5% Sales Tax
 Canadian Residents
 Add 7% GST

TOTAL

Shipping & Handling:

Amount of Order	United States	Canada & Mexico	All Others
Up to but not more than:	Add:	Add:	Add:
\$20.00	\$5.00*	\$8.00	50% of amount
30.00	5.50	8.00	40% of amount
40.00	6.00	8.00	
50.00	6.50	14.00	
60.00	7.00	14.00	
80.00	8.00	14.00	
100.00	10.00	21.00	
150.00	12.50	28.00	
200.00	15.00	35.00	
More than \$200.00	Add 20% of order	Add 20% of order	
*minimum amount for all orders			

To Order (Subscribers Only):

 Log on to www.werf.org and click on the "Product Catalog."

 Phone: (703) 684-2470
 Fax: (703) 299-0742.

 WERF
 Attn: Subscriber Services
 635 Slaters Lane
 Alexandria, VA 22314-1177

To Order (Non-Subscribers):

Non-subscribers may be able to order WERF publications either through WEF (www.wef.org) or IWAP (www.iwapublishing.com). Visit WERF's website at www.werf.org for details.

Note: Please make checks payable to the Water Environment Research Foundation.



Water Environment Research Foundation

635 Slaters Lane, Suite 300 ■ Alexandria, VA 22314-1177

Phone: 703-684-2470 ■ Fax: 703-299-0742 ■ Email: werf@werf.org

www.werf.org

WERF Stock No. 04DEC1a

Co-published by

IWA Publishing

Alliance House, 12 Caxton Street

London SW1H 0QS

United Kingdom

Phone: +44 (0)20 7654 5500

Fax: +44 (0)20 7654 5555

Email: publications@iwap.co.uk

Web: www.iwapublishing.com

IWAP ISBN: 1-84339-773-0



Mar 07

*RULE DEVELOPMENT COMMITTEE ISSUE RESEARCH REPORT**DRAFT***SEPTIC TANK EFFLUENT VALUES****DOH Staff Researcher(s):** John Eliasson**Date assigned:** 12//08/03**Date Completed:** 2/1/04**Research Requested by:** ☐ RDC ☒ TRC ☐ Other:**Issue Subject:** Technical ☒ Issue ID:
Administrative ☐
Regulatory ☐
Definitions ☐**Specific WAC Section Reference, if WAC related:****Draft WAC 246-272-0010 Definition****Topic & Issues:****Septic Tank Effluent Values**

- **What should single-sample threshold values for residential STE be, and how should they be applied?**

Summary:

This report summarizes the literature on the topic of residential septic tank effluent (STE) values. The DOH Rule Development Committee (RDC) has requested that DOH Wastewater Program staff and the Technical Review Committee define threshold values for single sample testing of STE to distinguish the line between typical residential STE and "high strength STE". Values for the following parameters were requested: Carbonaceous Biochemical Oxygen Demand (CBOD₅), Total Suspended Solids (TSS), Fats, Oils and Greases (FOG), and pH.

Sizing onsite sewage systems necessitates consideration of more than just hydraulic loading rates. Wastewater strength and resulting mass loading also must be taken into consideration for system design. A major concern of having high STE strength is an increase in soil or media clogging in which long-term infiltration and treatment is reduced. Research has shown that the major factor influencing soil clogging is the organic loading rate to the infiltrative surface resulting from the combination of wastewater quality and hydraulic loading rate. This suggests that establishing organic loading rate threshold values in rule is as equally important for addressing high STE strength issues as identifying STE effluent values.

Although the RDC requested a single sample CBOD₅ standard, BOD₅ should be used for characterizing STE due to limited availability of STE CBOD₅ data, and a BOD₅/CBOD₅ conversion factor cannot accurately predict CBOD₅ values for STE. Since the term FOG has now been replaced by the term oil and grease (O&G), O&G should be used for characterizing STE as well. Suggested single-sample residential STE threshold values include: BOD₅ <220 mg/L, TSS <100 mg/L, O&G < 30 mg/L, and a pH range between 6.0 and 9.0.

These single sample threshold values cannot be applied without considering the larger context of overall operation of the on-site wastewater treatment system. In order to help regulators and service personnel assess the field performance of these systems, a Monitoring Guidance Document needs to be developed.

KEYWORDS: wastewater strength, organic loading, septic tank effluent, pH, CBOD₅, BOD₅, TSS, FOG

Introduction:

During the last meeting of the DOH Rule Development Committee (RDC) in 2003, the Committee requested the Department work with the Technical Review Committee to define residential sewage by using threshold values for septic tank effluent. The specific request includes:

- Identify single-sample values for residential septic tank effluent using the following parameters: CBOD₅, TSS, FOG, & pH
- These values would describe that line between "typical residential STE" and "high-strength STE"

Although a considerable body of research exists to define septic tank effluent characteristics, these are based generally on average values that are derived from collecting a large number of samples to reflect the variability of the tank's operating conditions over time. Variability over time can occur from changes in waste disposal patterns and practices, schedules, peak and off peak production, treatment process variations, and seasonal changes. The collection of frequent samples even over short periods of time to provide results representing average operating conditions, such as a 30-day average, is not practical for the purpose of monitoring septic tank performance on an on-going basis in the field.

Single-sample results for septic tank effluent, on the other hand, present a small "snap-shot" of septic tank performance at that moment the samples are taken in the field. They do not necessarily represent the effluent characteristics of a septic tank at any other time. There are many indicators that can be easily measured or observed in the field and used in conjunction with analytical wastewater sampling results to provide a more complete picture of system performance over time.

Subsequently, the outcome of the work to establish single-sample residential septic tank effluent values is to place the criteria for their use in a monitoring guidance document to assist service providers and local regulators in their field assessment of system performance.

A major concern of having high septic tank effluent strength is an increase in soil or media clogging to a degree where infiltration is reduced dramatically and anaerobic, saturated conditions develop. Concentrations of biochemical oxygen demand (BOD₅), total suspended solids (TSS), and fats, oils, and grease (FOG) typically determine septic tank effluent strength. Research studies and field experience have shown as BOD₅, TSS, FOG loading rates increase, the probability of biological clogging and hydraulic failure increase. Current problems observed with sizing on-site sewage systems based primarily on hydraulic loading rates are the wastewater strength and resulting mass loading are not taken into consideration for onsite sewage system design. The lack of consideration for the wastewater strength can result in very high mass loading being applied to the soil or media infiltrative surface.

The purpose of this review is to synthesize the literature available on the topic of septic tank effluent values so that the Technical Review Committee can make appropriate recommendations about how these values should be set and applied in Washington State. More than 50 publications, which include peer reviewed journal articles, conference proceedings, textbooks, master thesis, and government reports were collected and reviewed.

Body:**Background**

High mass loadings of organic matter and suspended solids can overload the soil capacity to degrade these materials. Research has shown that soil clogging is generally accelerated under increasing hydraulic loading rates of a given septic tank effluent or under increasing concentrations of organic matter and suspended solids at a given hydraulic loading rate (Jones and Taylor, 1965; Laak, 1970; Hargett et al., 1982; Mitchell et al. 1982; Siegrist, 1987; Siegrist and Boyle, 1987, Duncan et al., 1994). However, it is still common practice not to consider wastewater strength and hydraulic loading rate interactions and simply apply septic tank effluent to soil or media infiltrative surfaces at the established hydraulic loading rates in rule. Severe soil clogging may result and effluent ponding may develop to the point where surfacing effluent or plumbing backups occur.

The current proposed Treatment Level E (maximum 30-day average of 200 mg/L CBOD₅, 80 mg/L TSS, and 20 mg/L FOG) in the draft onsite rules came from work by Hoover (1998), who presented treatment standards under the assumption that they will be applied as a measure of the level of pretreatment that occurs prior to the wastewater being applied to the soil. However, the intended use of these 30-day average threshold values, as provided in draft rule, is for the purpose of treatment component performance testing according to establishing protocols. The application of 30-day average values for the purpose of monitoring treatment component performance on an on-going basis in the field is not practical.

Currently, threshold values for residential septic tank effluent are only mentioned in guidance for intermittent sand filters and mound systems. The guidelines for these sand-based treatment systems suggest that the wastewater applied to the system must not be higher in strength than 220 mg/L BOD₅ and 145 mg/L TSS. This implies that high strength wastes with BOD and TSS greater than these values should not be applied to sand-based treatment systems without additional pretreatment. However, this guidance does not indicate whether septic tank effluent should be measured according to these threshold values by obtaining single or multiple sample results in the field, nor does guidance include threshold values for other important wastewater parameters for evaluating system performance in the field, such as FOG or pH.

Residential Septic Tank Waste Strength

Septic tank effluent will vary in quality according to the characteristics of the wastewater and condition of the tank. Effluent leaving a conventional septic tank (one not equipped with an effluent filter) typically has concentration of 150 to 250 mg/L for BOD₅, 40 to 140 mg/L for TSS and 20-50 mg/L for FOG (Crites and Tchobanoglous, 1998). Septic tank effluent from a tank with an effluent filter has different characteristics from unfiltered effluent. **Typical effluent concentrations from septic tanks equipped with effluent filters range from 100 to 140 mg/L for BOD₅, 20 to 55 mg/L for TSS, and 10 to 20 mg/L for FOG (Crites and Tchobanoglous, 1998; Stuth, 2004).**

Numerous studies have shown that septic tank effluent concentrations of organic material and solids of restaurants and similar commercial establishments are significantly higher than those of residential septic tank effluent (Siegrist et al. 1984; Stuth and Guichard, 1989; Stuth and Garrison, 1995; Matejcek et al. 2000). A Wisconsin study compared the concentrations of restaurant and domestic effluent quality (Siegrist et al. 1984). Ranges for domestic effluent concentration for BOD₅ (118 to 189 mg/L), TSS (41-50 mg/L) and O&G (16 to 45 mg/L) were reported as average for three small communities. Ranges for restaurant effluent concentrations for BOD₅ (101 to 800 mg/L), TSS (44 to 372 mg/L) and O&G (24-144 mg/L) were reported.

Typical septic tank BOD₅ removal efficiencies are 30 to 50 percent and removal efficiencies for TSS are 60 to 80 percent (Boyer and Rock, 1992; University of Wisconsin, 1978; EPA, 2002). A well-functioning septic tank will reduce BOD₅ by 40 percent, TSS by 70 percent, and FOG by 77 percent (EPA, 2002; NSFC Pipeline, 2003; Bounds, 1997). Assuming that septic tanks will maintain these performance efficiencies when treating raw domestic wastewater that is classified as “strong” (400 mg/L BOD₅, 350 mg/L TSS, and 150 mg/L FOG; Meltcalf & Eddy, 1991), relatively high septic tank effluent values of 240 mg/L for BOD₅, 105 mg/L for TSS, and 34 mg/L for FOG can be expected. These values could be used as septic tank threshold values where corrective actions should be taken (such as measures to reduce the waste strength at the source or providing additional pretreatment) when a single sample result indicate these limits are exceeded. This approach in establishing septic tank effluent threshold values, however, does not consider potential mass loading impacts to the downstream treatment or soil dispersal component.

More recent residential waste strength information from national demonstration projects in the towns of the Burnett, Washington and La Pine, Oregon are presented in Table 1 & 2. Although the La Pine septic tank effluent concentrations are significantly higher than the Burnett septic tank effluent concentrations and values typically found in the literature, they are not considered abnormally high (Rich, 2004). The older homes in Burnett, which are more likely to have old style plumbing fixtures producing higher flows than in the La Pine homes, may partially account for the higher waste strength in La Pine. The average wastewater flow from the Burnett homes was 228 gpd, whereas the average wastewater flow from the La Pine homes was 146 gpd ((Adolfson Associates Inc., 1999; Rich, 2004). While the waste strength increases with water conservation, the mass loading rate to systems does not increase. For example, the average organic loading (BOD₅ concentration x gpd flow) is 0.29 lb BOD₅/day in Burnett and 0.30 lb BOD₅/day in La Pine, which are relatively insignificant differences. Other possible reasons for differences in waste strength may be demographic, socioeconomic or lifestyle dissimilarities in the communities. Any of these factors may result in different types of foods and household products used and placed into the waste streams. Increasing waste strengths in recent years can be due several factors such as increased use of low flow plumbing fixtures, the increased use of antibiotics and other prescription drugs that seem to affect the septic tank, the cumulative effect of increased use of antibacterial products and household cleaners (Stuth, 2004).

Table 1. Burnett, WA - Two-Compartment Septic Tank Performance (Adolfson Associates, Inc. 1999)

9 households	Average	Median	Min.	Max.	Std. Dev.	Units	# Samples
BOD ₅	153	135	3	480	101	mg/L	66
TSS	41	36	7	145	24	mg/L	66
Oil & Grease	10	7	15	31	9	mg/L	33
PH	7.3	7.3	6.5	8.4	0.37	Std. Units	58

Table 2. La Pine, OR – Two Compartment Septic Tank Performance w/o O&G/BOD₅ outliner (Rich, 2003)

10 households	Average	Median	Min.	Max.	Std. Dev.	Units	# Samples
BOD ₅	249	240	63	570	108	mg/L	131
TSS	57	48	0.5	210	31	mg/L	131
Oil & Grease	29	27	2.5	160	17	mg/L	127
PH	7.6	7.6	5.4	9.6	0.72	Std. Units	132

pH

pH is a measure of the hydrogen ion concentration in water. Low pH indicated increasing acidity, whereas a high pH indicates increasing alkalinity. The acidity or alkalinity of wastewater affects both treatment and the environment. The pH of domestic wastewater typically falls between 6.5 and 8.0 (Canter and Knox, 1985; Hunter and Heukelekian, 1965). The optimum pH for bacteria growth lies between 6.5 and 7.5 (Bitton, 1999), which is close to the normal range of 6.5 and 7.2 reported by Stuth (2003) for residential septic tank effluent.

To protect microorganisms, the pH of wastewater needs to remain between 6 and 9. Microbial activity is inhibited at pH above 9 and at pH below 6.0, fungi are favored over bacteria in the competition for food. Using EPA secondary treatment guidelines parameters, ANSI/NSF Standard 40 for residential wastewater treatment systems requires the pH of individual effluent samples to be between 6 and 9.

In order to ensure efficient anaerobic digestion in a septic tank, a balance between the acid-forming and hydrogen-forming bacteria and the methane-forming bacteria must be maintained (Metcalf and Eddy, 1991). Acidity is more inhibitory to methane-forming bacteria than to acid-forming and hydrogen-forming bacteria. Most methane-forming bacteria function at a pH range of 6.7-7.4, but optimally at a neutral pH of 7.0-7.2, and the process cannot function if the pH is close to 6.0 (Bitton, 1999). Production of organic acids by acid-forming and hydrogen-forming bacteria tends to lower the pH of the septic tank. Under normal conditions, this pH reduction is buffered by bicarbonate produced by methane-forming bacteria (Bitton, 1999). Thus, in a stable tank in which there is a balance between the various bacteria that are involved in digestion, the pH will remain close to neutral.

Under adverse environmental conditions, the buffering capacity of the septic tank can be upset, which may eventually stop methane production. During septic tank imbalance, which may be caused by excess organic loading, changes in hydraulic characteristics, a temperature change, or introduction of toxic substances, organic acids produced by acid-forming and hydrogen-forming bacteria typically increase at a faster rate than can be decomposed by the methane bacteria (Parkin and Owen, 1986; Long, 1995). Unless there is sufficient buffer capacity, the pH will drop to unacceptably low levels, and methane production will decrease and may eventually stop if the pH drop is of sufficient magnitude or duration (Bitton, 1999). The septic tank can go “sour” in this situation, and strong odors are released. The La Pine dataset (Table 2) demonstrates septic tank anaerobic digestion upsets periodically do occur by showing high corresponding septic tank effluent BOD₅ concentrations (>400 mg/L) to low pH (< 6.0) (Rich, 2004). An increase in pH to 9.0 may also result in cessation of methane production, but system recovery should be prompt and complete if pH levels are returned to optimum levels (Parkin and Owen, 1986).

Organic Mass Loading Rates

Organic loading rate is defined as the product of the hydraulic loading rate and the BOD₅ concentration (HLR X BOD₅). It is typically expressed on an area basis as pounds of BOD₅ per unit area, such as lb BOD/ft²/day (Otis, 2001; EPA, 2002). Design organic loading rate values are derived from the design hydraulic loading rates by assuming a BOD₅ concentration, such as 150 mg/L for typical septic tank effluent (EPA, 2002). For septic tank effluent, EPA recommends a maximum design organic loading rate applied to soil of 1.0×10^{-3} lb BOD₅/ft²/day, which is based on a maximum 0.8 gpd/ft² design hydraulic loading rate (EPA, 2002). Using the EPA recommended value of 150 mg/L for typical septic tank effluent and the proposed draft rule hydraulic loading rates, design soil organic loading rates range from 2.5×10^{-4} to 1.2×10^{-3} lb BOD₅/ft²/day (Table 3). These derived

values incorporate implicit factors of safety found in the design hydraulic loading rate. The system's true organic loading rate would be determined by using the actual hydraulic loading rate and the actual BOD₅ concentration, and can be calculated by using equation 1.

Equation1:
$$\text{OLR} = (\text{BOD}_5) \times (\text{HLR}) \times (3.78 \text{ L/gal}) \times (1\text{g}/1000 \text{ mg}) \times (1 \text{ lb}/454\text{g})$$

Where: OLR is organic load rate in lb BOD₅/ft²/day
 HLR is hydraulic loading rate in gpd/ft²
 BOD₅ is concentration in mg/L

Table 3. Soil Organic Loading Rates (lbs. BOD₅/ ft²/day)

From Various BOD₅ Concentrations of Residential Strength Septic Tank Effluent

Hydraulic Loading Rate ¹ (gpd/ ft ²)	Soil Organic Loading Rate ² BOD = 150 mg/L	Soil Organic Loading Rate BOD = 200 mg/L	Soil Organic Loading Rate BOD = 250 mg/L	Soil Organic Loading Rate BOD = 300 mg/L
0.2	.00025	.0003	.0004	.0005
0.4	.0005	.0006	.0008	.001
0.6	.00075	.001	.0012	.0015
0.8	.001	.0013	.0017	.002
1.0	.0012	.0017	.002	.0025

¹ Proposed WA State hydraulic loading rates for various soil types in rule

² EPA Recommended Soil Organic Loading Rates using BOD₅ = 150 mg/L

In a Wisconsin study, Siegrist et al. (1984) examined soil absorption systems (SAS) at 12 restaurants for efficiency of operation and for evidence of failure such as ponding within the SAS (Table 4). Several of these systems failed hydraulically within months of being put into operation despite the fact that no errors in system design or construction could be found. Of the 12 systems, 5 were performing badly and 3 of the 5 had surface effluent breakout. The mass organic loading rates applied to the SAS of all 12 restaurants ranged from 2.0×10^{-4} to 2.3×10^{-3} lb BOD₅/ft²/ day. Four of the 5 systems that performed poorly were found to have organic loading rates greater than 9.0×10^{-4} lb BOD₅/ft²/day. This organic loading rate is more than twice as high as that typically applied to SAS's for domestic septic tank effluent (Table 4). The average concentrations of BOD₅ were 2.7 times higher in restaurant septic tank effluent than in typical residential septic tank effluent and the TSS values were 2.8 times higher. The results of this study suggested that the maximum organic loading for septic tank effluent applied to a bed in sandy soil should be approximately 9.2×10^{-4} lb BOD₅/ft²/ day, and 3.4×10^{-4} lb TSS/ft²/ day. These results also showed that the wastewater constituent mass loadings are at least as important as hydraulic loading rates, and are critical in the design process. The authors suggested that lower rates would be anticipated for beds in finer textured soils, and the organic loading rates would be expected to be somewhat higher for long, narrow trenches in sandy soils.

Table 4. Summary of Soil Absorption System Loading and Performance (From Siegrist, 1984)

Type	Site No.	Hydraulic (gpg/ft ²)	BOD ₅ (lb/ft ² /day)	TSS (lb/ft ² /day)	Oil/Grease (lb/ft ² /day)	System Type ^a	Infiltration Performance ^b
Restaurant	1	0.08	0.0004	0.0001	0.00007	IGGT	2
	2	---	----	----	----	IGGB	3
	3	0.11	0.0008	0.0003	0.00013	IGGB	3
	5	---	----	----	----	IGGB	2
	7	0.29	0.0017	0.0003	0.00015	IGPB	0-2
	9	0.43	0.0009	0.0002	0.00017	IGPB	1
Restaurant/ Motel	4	0.70	0.001	0.0004	0.0003	IGGB	1
	6	0.90	----	----	----	IGPB	0
Restaurant/ Golf Club	8	---	----	----	----	IGGB	0
	10	0.82	0.0023	0.0008	0.0003	IGPT	2
	11	0.24	0.0002	0.00008	0.00006	IGPB	3
Bar/Grill	12	0.28	0.0004	0.0002	0.00011	MB	2
Domestic	-	0.38	0.0004	0.0003	----	MB	3

^a IGGT= Inground gravity trench (conventional), IGGB = Inground gravity bed (conventional), IGPB = Inground pressure bed, MD = Mound bed, IGPT = Inground pressure trench.

^b Rating Scale: 0 = hydraulically failed; 1= mostly flooded but handling daily flow; 2 = intermittent ponding or partial system ponding; 3 = no ponding

^c First bed failed, replacement system ponded after two months.

^d Single family home STE (Harkins et al., 1979).

In a Florida study, Matejcek, et al. (2000) evaluated the behavior of various soils loaded with a range of concentrations of simulated 'high-strength' septic tank effluent. The major finding in this work was the identification of a threshold for organic loading at which drainfields will fail due to mass loading. No failures were recorded in lysimeters with low strength wastewater (111mg/L CBOD₅, 39 TSS mg/L, & 14 mg/L O&G), which received a daily mass loading of 1.5×10^{-3} lb/ft²/day or less. The study identified a combined CBOD₅ and TSS loading threshold between 1.5×10^{-3} lb/ft²/day and 2.4×10^{-3} lb/ft²/day. The study recommended that mass loading rates should not exceed 1.5×10^{-3} lb/ft²/day for typical soils, and this threshold is a reasonable strength to base system design on unless additional research is conducted to further clarify the upper limit. A CBOD₅ loading threshold alone, however, would be somewhat lower than the combined CBOD₅ and TSS loading threshold recommended in this study.

Crites and Tchobanoglous (1998) reported typical design organic loading for single pass sand filters to be less than 1.0×10^{-3} lb BOD₅/ft²/day with a range of 5.0×10^{-4} to 2.0×10^{-3} lb BOD₅/ft²/day. In a field evaluation of forty-seven intermittent sand filter systems, Converse (1999) found the median organic loading rate on the sand filter for all sites was 5.8×10^{-4} lb BOD₅/ft²/day, while the average is slightly larger at 6.8×10^{-4} lb BOD₅/ft²/day (Table 5). The rate ranged from 1.9×10^{-4} to 1.7×10^{-3} lb BOD₅/ft²/day, with 90% of all the samples being below 1.2×10^{-3} lb BOD₅/ft²/day. A significant relationship was found between the organic loading rate on the sand filter, and the sand filter effluent BOD₅, which indicated that as the organic loading rate increased so did the BOD₅ concentration in the sand filter effluent.

In his evaluation of intermittent sand filters, Converse (1999) found two prematurely failing sand filter (ponded beds), which had average organic loading rates of 1.3×10^{-3} lb BOD₅/ft²/day and 1.4×10^{-3} lb BOD₅/ft²/day. The average BOD₅ loading rates of these failed systems were higher than 90% of the samples taken during the study (Table 5). The author did not attribute these failures solely to high organic loading, but to a combination of design, installation, and operation issues that may have inhibited oxygen transfer to the filters. Similar organic loading studies by Stuth (1999), Thurston

County Public Health (1999), and Stuth and Lee (2001) have shown the majority of systems can operate with minimal clogging problems at organic loading rates around 5.0×10^{-4} lb BOD₅ /ft²/day, whereas increase biological clogging and ponding occurs when organic loading rates greater than 1.2×10^{-3} lb BOD₅ /ft²/day are applied on a continuous basis, particularly if problems with oxygen transfer to the system exist.

Table 5. Septic Tank Effluent BOD₅, TSS, pH Concentrations and Mass Loading Rates (Converse, 1999)

	Capita	Hydraulic Load Gpd/ft ²	BOD ₅ Mg/L	BOD ₅ * lb/day-capita	BOD ₅ * lb/ft ² /day	TSS Mg/L	TSS* lb/day-capita	TSS* lb/ft ² /day	pH
Median	4	0.44	178	0.06	5.8×10^{-4}	69	0.02	2.3×10^{-4}	7.46
Average	3.6	0.44	192	0.08	6.8×10^{-4}	87	0.04	3.4×10^{-4}	7.70
Maximum	7	1.07	548	0.25	1.7×10^{-3}	626	0.32	2.7×10^{-3}	8.56
Minimum	1	0.10	32	0.02	1.9×10^{-4}	14	0.04	3.4×10^{-4}	6.60
Standard Deviation	1.4	0.18	91	0.05	3.9×10^{-4}	91	0.05	4.1×10^{-4}	7.82
90 th Percentile	5	0.62	300	0.14	1.2×10^{-3}	146	0.06	6.0×10^{-4}	8.02
10 th Percentile	2	0.23	89	0.03	2.8×10^{-4}	30	0.01	7.2×10^{-5}	7.02
Count	47	42	141	42	42	47	42	42	140

* Loading rates were computed using the average BOD₅, TSS and the average water usage on the day that samples were taken resulting in a loading rate of lb/day, which was divided by the area of the filter to get the sand filter loading rate in lb/ft²/day.

CBOD₅

In residential wastewater, the source of the largest portion of BOD is carbonaceous or organic carbon matter. The carbonaceous biochemical oxygen demand (CBOD₅) is a measure of the amount of the oxygen used by microbial and chemical processes that breakdown organic carbon into carbon dioxide and water. Carbonaceous material is that consumable material, which does not contain nitrogen. CBOD₅ is simply a BOD₅ analysis with a nitrification inhibitor, usually using a pyridine compound, added to prevent any oxygen loss during the five-day test due to the nitrification process (Brake, 1998). The resulting oxygen depletion is solely the result of microorganisms respiring.

Because CBOD₅ is a measure of only the carbonaceous material, and BOD₅ is a measure of nitrogenous and carbonaceous material, a correlation for BOD₅ and CBOD₅ for a given sampling site would be expected (Brake, 1998). The Department of Health has used a conversion factor with a CBOD₅/BOD₅ ratio of 25/30 or 0.83, which is based on results from EPA municipal sewage treatment plant effluent data, for testing wastewater treatment systems under ANSI/NFS Standard 40. For example, using the conversion factor, the current BOD₅ septic tank effluent threshold value of 220 mg/L that is in guidance would have CBOD₅ value of approximately 180 mg/L. Because of source variability of wastewater, however, this conversion factor is not constant or of the same magnitude for every given sampling site. In addition, CBOD₅ analysis is generally not performed on septic tank effluent samples in the field, whereas CBOD₅ is the test preferred for sampling secondary effluent. Consequently, because of limited available septic tank effluent CBOD₅ data, and an individual BOD₅/CBOD₅ conversion factor cannot accurately predict septic tank CBOD₅ values at every site, BOD₅ should be used instead of the CBOD₅ for characterizing septic tank effluent.

TSS

Total suspended solids (TSS) consist primarily of organic particles with a specific gravity near or below unity that are not easily removed by sedimentation but can be filtered. TSS are measured by forcing wastewater through a 2 μm filter after removing any dense inert particulate solids. Material remaining on the filter after drying at 103 to 105°C is the TSS (Standard Methods, 2001). Suspended solids are not only important for aesthetic reasons, but they also host microorganisms, block soil pores, and exert a demand for oxygen.

Normal residential septic tank effluent typically contains about 80 mg/L TSS, a substantial portion of which are slowly biodegradable or inert (Siegrist, 1978). Comparing the soluble versus particulate long-term BOD₅ of domestic septic tank effluent and graywater septic tank effluent, Siegrist (1987) found that approximately half of the TSS in the domestic septic tank effluent and one-third of the TSS in the graywater septic tank effluent were comprised of slowly biodegradable or inert materials.

Maximum TSS loads reported by Van Buuren et al. (1986) at which clogging is prevented are approximately 8.0×10^{-4} , 2×10^{-3} , and 2.7×10^{-3} lb/ft²/day at surface layer grain sizes of 0.17, 0.40, and 0.68 mm, respectively. Since the effective particle size for intermittent sand filter is between 0.3-0.5 mm, by adopting 2.0×10^{-3} lb/ft²/day as the maximum mass TSS load, and using the maximum hydraulic design-loading rate of 1.0 gpd/ft²/day, the maximum TSS concentration for coarse sand would be 250 mg/L. However, as the effective particle size influences the potential for clogging, soil with smaller particle sizes will have greater likelihood of clogging at this TSS loading rate. Fortunately, the occurrence of excessive TSS mass loading does not appear to be as great a problem as the excessive BOD₅ mass loading because normal residential septic tank effluent TSS rarely is above 150 mg/L (Crites and Tchobanoglous, 1998; Bounds, 2001, EPA, 2002). Additionally, high residential septic tank effluent TSS concentrations normally can be reduced and controlled with the use of effluent filters to obtain consistent low concentrations.

FOG

FOG refers to fats, oils, and grease in wastewater, which is typically originating from food stuffs (animals fats or vegetable oils) or consisting of compounds of alcohol or glycerol with fatty acids (soaps and lotions) measured in mg/L. The term FOG, as previously used in the literature, has now been replaced simply by the term oil and grease (Crites and Tchobanoglous 1997). When oil and grease reaches a soil dispersal component it can physical clog the soil pores preventing both wastewater and oxygen from moving freely. High BOD present in grease also promotes excessive bacterial growth, which causes the formation of a thick anaerobic soil clog that has less ability to actually treat the wastewater. The result is premature failure of the soil dispersal component.

The normal range for oils and grease in residential septic tank effluent is between 10 and 20 mg/L (Stuth, 2003). An elevated oil and grease value can be the result of doing all the laundry on one day or the cooking habits (heavy use of cooking oils, salad dressings, garbage grinder, etc.) of the household. Family members that use bath oils, lotions, shampoos, etc, can also increase this value (Stuth, 2003).

The typical restaurant has oil and grease concentrations varying between 1,000 and 2,000 mg/l, but maximum septic tank effluent concentrations should be less than 30 mg/l to prevent problems with the downstream treatment or soil dispersal component (Stuth and Garrison, 1995; Crites and Tchobanoglous, 1998; Stuth, 2003). Using the proposed draft rules maximum hydraulic loading rate of 1.0 gpd/ft², an oil and grease threshold value of 30 mg/L would result in a maximum oil and grease mass loading rate of 2.5×10^{-4} lbs/ft²/day.

Septic Tank Effluent Threshold Values-Other States

To provide additional information on septic tank effluent threshold values, a review of septic tank treatment performance expectations from other states was conducted. Table 6 summarizes the findings of this review. Of the states reviewed, septic tank values are either expressed as monthly, 30-day averages or maximum values.

Without an understanding of the actual wastewater flow to a system, the application of any of these maximum values is limited. As presented in the review of organic loading rates, the major factor influencing soil clogging is the organic mass loading (i.e. per unit area loading of organic matter) to the infiltrative surface resulting from the combination of wastewater quality and hydraulic loading rate. High mass loading rates could occur from additions of a low volume of wastewater with high amounts of organic matter or a high volume of wastewater with lower amounts of organic matter.

Table 6. Summary of STE Values for Residential Wastewater from other States

(All values are in mg/L except for pH, which is in Standard Units)

State	BOD ₅	TSS	FOG	pH
Arizona (max. 30 day avg.) ⁴	150	75	----	----
Florida (max. values)	300 ¹	200	----	6-8
Minnesota (max. values)	220	65	30	
Montana (max. values)	300	150	25	
New Mexico (max. monthly avg.) ^{2, 4}	150	60	----	----
North Carolina (max. monthly avg.)	200	75	30	----
North Carolina (max. values)	300	150	50	
Ohio (max. values) ³	250	150	25	----
Oregon (max. values)	300	150	25	----
Virginia (max. values)	200	150	30	
Washington (max. 30 day avg.) ³	200 ¹	80	20	
Washington (max values in guidance)	220	145	----	
Wisconsin (max. monthly avg.)	220	150	30	----
EPA (2002) (representative concentrations)	140-200	50-100	----	
Crites and Tchobanoglous (1998) (without effluent filter)	150-250	40-140	20-50	
With effluent filter ⁴	100-140	20-55	10-20	

(1) CBOD₅

(2) Albuquerque, Bernalillo County

(3) Proposed Standards

(4) Values are for a septic tank with an effluent filter

Conclusions:

A comprehensive review of the literature to address identified key issues on the subject of septic tank effluent values was conducted. The following conclusions can be drawn from the information available in the literature:

- 1) Research has shown that the major factor influencing soil clogging is the organic mass loading (i.e. per unit area loading of organic matter) to the infiltrative surface resulting from the combination of wastewater quality and hydraulic loading rate. Increasing the septic tank effluent organic loading rate tends to accelerate the biological clog growth. The result can be an inadequate long-term infiltration and treatment capacity. Consequently, single sample results to determine the waste strength of residential septic tank effluent are of little use in the field unless the actual hydraulic loading rate to a system is known.
- 2) For the purposes of monitoring systems in the field, organic loading rates are shown to be a more useful measurement of system operation than septic tank effluent threshold values alone. This suggests that establishing organic loading rate threshold values in rule is as important for addressing high strength tank effluent strength issues as identifying single-sample septic tank effluent values. These values can be established from the maximum hydraulic loading rate of a soil type and the assumed BOD₅ concentration of 150 mg/L for typical septic tank effluent (see table 3).
- 3) To protect microorganisms during anaerobic digestion, the pH of the wastewater needs to remain between 6 and 9. ANSI/NSF Standard 40 for residential wastewater treatment systems requires the pH of individual effluent samples to be within this range. This is a reasonable pH range to use as single-sample values for residential septic tank effluent where the pH should remain at or between these values.
- 4) Since the FOG has been replaced by the term oil and grease (O&G), O&G should be used for characterizing STE instead FOG. The literature suggests that the septic tank effluent O&G concentration be less than 30 mg/L to avoid problems with the downstream components of the system. Accordingly, a residential septic tank effluent single-sample threshold value for oil and grease of 30 mg/L is appropriate.
- 5) CBOD₅ analysis is generally not performed on septic tank effluent samples in the field, whereas BOD₅ is the test preferred for sampling secondary effluent. The BOD₅ parameter should be used instead of the CBOD₅ parameter for characterizing septic tank effluent, due to limited available septic tank effluent CBOD₅ data, and a BOD₅/CBOD₅ conversion factor cannot accurately predict CBOD₅ values for septic tank effluent at all sites.
- 6) Field studies have shown the majority of the sand-based treatment systems and soil dispersal components operate with minimal clogging problems when an organic loading rate of around 5.0×10^{-4} lb/BOD₅/ft²/day is applied. EPA recommends a maximum design organic loading rate of 1.0×10^{-3} lb BOD₅/ft²/day for septic tank effluent applied to soil. This loading rate has an implicit factor of safety found in the design hydraulic loading rate of 0.8 gpd/ft², and assumes a BOD₅ concentration of 150 mg/L. A number of field studies have found when the organic loading rate is greater than 1.2×10^{-3} lb BOD₅/ft²/day on a continuous basis there is increased likelihood of biological clogging and ponding of the soil or sand media, particularly if problems with oxygen transfer exist in the system.
- 7) The current BOD₅ threshold value of 220 mg/L in guidance appears reasonable to use as a single-sample threshold waste strength for residential septic tank effluent. This is equivalent

to an organic loading rate 1.8×10^{-3} lb BOD₅/ft²/day if the system was hydraulically loaded at the maximum design rate of 1.0 gpd/ft². This threshold value does not imply that applying a BOD₅ loading rate near 1.8×10^{-3} lb/ft²/day on a continuous basis is appropriate, because a system's actual hydraulic loading rate should be less than the maximum design hydraulic loading rate of 1.0 gpd/ft².

- 8) The draft rule CBOD₅ 30-day average threshold value of 200 mg/L in Treatment Level E is not consistent with the current septic tank effluent threshold value in guidance and suggested rule single-sample value of 220 mg/L BOD₅ (≈180 mg/L CBOD₅). Using the maximum design hydraulic loading rate of 1.0 gpd/ft², and the proposed Level E CBOD₅ value of 200 mg/L would result in an organic loading rate of 1.7×10^{-3} lb CBOD₅/ft²/day or approximately 2.0×10^{-3} lb BOD₅/ft²/day, which is substantially higher than what the literature suggest soil disposal components and sand-based treatment systems should be organically loaded on a continuous basis. In order for the Treatment Level E to be useful for testing pre-treatment components, the CBOD₅ threshold value should be adjusted to a value that will not create potential organic overloading conditions when effluent is applied to soil or media infiltrative surfaces on a sustained basis. Based on the draft rule hydraulic loading rates, the literature supports using an average value of 150 mg/L BOD₅ (≈125 mg/L CBOD₅), which is typical septic tank effluent to based system design on. The use of this lower value, and the maximum 1.0 gpd/ft² design hydraulic loading rate results in a maximum organic loading rate of 1.2×10^{-3} lb BOD₅/ft²/day or 1.0×10^{-3} lb CBOD₅/ft²/day that could be applied to a system on a 30-day average.
- 9) Excessive TSS mass loading does not appear to be as great as a problem as excessive BOD₅ mass loading. Accordingly, the current sand-based treatment system guidance TSS threshold value of 145 mg/L could be reduced to a residential septic tank effluent single-sample value 100 mg/L or less. This is equivalent to a TSS loading rate of 8.0×10^{-4} lb/ft²/day if the system was hydraulically loaded at the maximum design rate of 1.0 gpd/ft². This threshold value does not imply a TSS loading rate near 8.0×10^{-4} lb/ft²/day on a continuous basis is appropriate, because a system's actual hydraulic loading rate should be less than the maximum design hydraulic loading rate of 1 gpd/ft².
- 10) The suggested single sample STE threshold values cannot be applied without considering the larger context of overall operation of the on-site wastewater treatment system. In order to help regulators and service personnel assess the field performance of these systems, a Monitoring Guidance Document needs to be developed.

References:

Adolfson Associates, Inc. 1999. Burnett Consolidated On-Site Demonstration Project, Final Report, Tacoma-Pierce County Health Department, Washington, 1999. pp. 11.

Bitton, Gabriel. 1999. Wastewater Microbiology. Second Edition. Wiley-Liss, NY.

Brake, P. 1998. Biochemical Oxygen Demand (BOD) and Carbonaceous BOD (CBOD) in Water and Wastewater. WA State Department of Ecology, Publication No. 98-307. pp. 28.

Bounds, T.R. 1997. Design and Performance of Septic Tanks. Site Characterization and Design of On-Site Septic Systems, ASTM STP 1324, M.S. Bedinger, J.S. Fleming, and A.I. Johnson, Eds. American Society of Testing and Materials (ASTM). P. 217-234.

Bounds, T.R. 2001. Management of Decentralized and Onsite Wastewater Systems. On-Site Wastewater treatment: Proceedings of the Ninth National Symposium On Individual and Small Community Sewage Systems. American Society of Agricultural Engineers (ASAE), St. Joseph, MI. p. 435-450.

Canter, L.W. and R.C. Know. 1985. Septic Tank Systems: Effect on Ground Water Quality. Lewis Publishers, Chelsea, MI. pp. 336.

Converse, M. M. 1998. An Evaluation of Single Pass Sand Filters in a Northern Climate. M.S. Thesis, Biological Systems Engineering, University of Wisconsin-Madison. p. 1-121.

Crites, R., and Tchobanoglous, G. 1998. Small and Decentralized Wastewater Management Systems. WCB/McGraw Hill, San Francisco, CA. p. 169-239.

Duncan, C.S., R.B. Reneau, and C. Hagedorn. 1994. Impact of Effluent Quality and Soil Depth on Renovation of Domestic Wastewater. In On-Site Wastewater Treatment: Proceedings of the Seventh National Symposium On Individual and Small Community Sewage Systems. American Society of Agricultural Engineers (ASAE), St. Joseph, MI. p. 219-228.

Hargett, D.L., Tyler, E.J., and Siegrist, R.L. 1982. Soil Infiltration Capacity as Affected by Septic Tank Effluent Application Strategies. In: On-Site Wastewater Treatment: Proceedings of the Third National Symposium on Individual and Small Community Sewage Systems. American Society of Agricultural Engineers (ASAE), St. Joseph, MI. p. 72-84.

Hoover, M. T., D. Siever, and D Gustafson. 1998. Performance Standards for On-Site Wastewater Treatment Systems. In On-Site Wastewater Treatment: Proceedings of the Eighth International Symposium On Individual and Small Community Sewage Systems. American Society of Agricultural Engineers (ASAE), St. Joseph, MI. p. 346-355.

Hunter, J.V. and H. Heukelakian. 1965. The Composition of Domestic Sewage Fractions, J. Water Pol. Control Fed. 37:1142:1163.

Jones, J.H. and G.S.Taylor. 1965. Septic Tank Effluent Percolation Through Sands Under Laboratory Conditions. Soil Science. 99(5): 301-309.

Kristiansen, R. 1982. The Soil as a Renovating Medium-Clogging of Infiltrative Surfaces. Proceedings of the Conference on Alternative Wastewater Treatment, Low-Cost Small Systems, Research and Development held at Oslo, Norway, Alternative Wastewater Treatment. A.S. Eikum and R.W. Seabloom (ed.), D. Reidel Publishing Co., Boston. p. 105-120.

Laak, R. 1970. Influence of Domestic Wastewater Pretreatment on Soil Clogging. Journal of Water Pollution Control Federation, 42(8): 1495-1500.

Matejcek, B.C., Erlsten, S., and Bloomquist, D. University of Florida, 2000. Determination of Properties and the Long Term Acceptance Rate of Effluents from Food Service Establishments that Employ Onsite Sewage Treatment. Phase 2 Report for the Florida Department of Health.

Matejcek, B.C., Erlsten, S., and Bloomquist, D. University of Florida, 2001. Long Term Acceptance Rates of Common Floridian Soils. Phase 3 Report for the Florida Department of Health.

Metcalf & Eddy. 1991. Wastewater Engineering: Treatment, Disposal, and Reuse. Third Edition. Irwin Mac Graw-Hill, New York. p. 109.

Miller, D.A., W.A. Sack, S.P. Dix, F.K. Misaghi, and M.E. Lambert. 1994. Solids Accumulation in Recirculating Sand Filters. On-Site Wastewater Treatment: Proceedings of the Seventh National Symposium on Individual and Small Community Sewage Systems. American Society of Agricultural Engineers (ASAE), St. Joseph, MI. p 301 – 309.

Mitchell, Dee T., E. Moyer Rutledge, C. Rolan Mote, and H.D. Scott. 1982. Soil Column Comparison of Aerobically Pretreated Wastewater to Septic Tank Effluent. In: On-Site Wastewater Treatment: Proceedings of the Third National Symposium on Individual and Small Community Sewage Systems. American Society of Agricultural Engineers (ASAE), St. Joseph, MI. p. 266-272.

National Small Flows Clearinghouse. 2003. Septic Tank Enhancements. Pipeline. Vol. 14, No.4 2003.

Otis, R.J. 1984. Soil Clogging Mechanisms and Control. On-Site Wastewater Treatment: Proceedings of the Fourth National Symposium on Individual and Small Community Sewage Systems. American Society of Agricultural Engineers (ASAE), St. Joseph MI. p 238-250.

Otis, R.J., 1997. Considering Reaeration. In Proceedings Ninth Northwest On-Site Wastewater Treatment Short Course, College of Engineering, University of Washington, Seattle, WA p. 119-125.

Otis, R.J. 2001. Boundary Design: A Strategy for Subsurface Wastewater Infiltration System Design and Rehabilitation. On-Site Wastewater Treatment Procedures: Proceedings of the Ninth National Symposium on

Individual and Small Community Sewage Systems. American Society of Agricultural Engineers (ASAE), St. Joseph MI. p 245-260.

Parkin Gene F. and William F. Owen. 1986. Fundamentals of Anaerobic Digestion of Wastewater Sludges. Journal of Environmental Engineering. 112(5):867-920.

Rich, Barbara. 2003. La Pine Project Septic Tank Effluent Dataset. October 2003 Excel Spreadsheet. , Deschutes County Environmental Health, Bend Oregon.

Rich, Barbara. 2004. La Pine Project Coordinator, Deschutes County Environmental Health, Bend Oregon. Personal email communication.

Rock, Chet A. and James A. Boyer. 1995. Influence of Design on Septic Tank Effluent Quality. Proceedings 8th Northwest On-Site Wastewater Treatment Short Course and Equipment Exhibition, University of Washington, Seattle WA . p 45-62.

Siegrist, R.L., Anderson, D.L., and Converse, J.C. 1984. Onsite Treatment and Disposal of Restaurant Wastewater. Small Scale Waste Management Project, University of Wisconsin. Madison, WI. pp 38.

Siegrist, R.L., Anderson, D.L., and Converse, J.C. 1985. Commercial Wastewater Onsite Treatment and Disposal. On-Site Wastewater Treatment Procedures: Proceedings of the Fourth National Symposium on Individual and Small Community Sewage Systems. American Society of Agricultural Engineers (ASAE), St. Joseph MI. p 210-219.

Siegrist, R.L. 1987. Hydraulic Loading Rates for Soil Absorption Systems Based on Wastewater Quality. On-Site Wastewater Treatment: Proceedings of the Fifth National Symposium on Individual and Small Community Sewage Systems. American Society of Agricultural Engineers (ASAE), St. Joseph MI. p 232-241.

Siegrist R.L. and Boyle W.C. 1987. Wastewater Induced Soil Clogging Development, Journal of Environmental Engineering. 13(3):550-566.

Siegrist, R.L. 1987a. Soil Clogging During Subsurface Wastewater Infiltration as Affected by Effluent Composition and Loading Rate, Journal of Environmental Quality, 16(2): 181-187.

Stuth, B. 1992. Treating Commercial High-Strength Waste. Proceedings of the Seventh Northwest On-Site Wastewater Treatment Short Course, College of Engineering, University of Washington, Seattle, 1992. p. 66 - 79.

Stuth, William L. 1999. Operation, Limitations, and Recovery of Sand Filters. Proceedings of the Tenth Northwest On-Site Wastewater Treatment Short Course, College of Engineering, University of Washington, Seattle, 1999. p. 327 - 340.

Stuth, William L. 2003. Residential Wastewater Profiles. Aqua Test, Inc. Website publication at http://aquatestinc.com/PDF/res_wastewater_profiles.pdf pp. 14.

Stuth, William L. 2004. Aqua Test, Inc. Black Diamond, WA. Personal communication.

Stuth W.L. and M.M. Lee. 2001. Recovery of Failing Drainfields and a Sand Mound Using Aerobic Effluent. In On-Site Wastewater Treatment: Proceedings of the Ninth International Symposium On Individual and Small Community Sewage Systems. American Society of Agricultural Engineers (ASAE), St. Joseph, MI. p. 533-538.

Stuth, B., and Guichard, M. 1989. Managing Grease & Oil in Restaurant Waste. Proceedings of the Sixth Northwest On-Site Wastewater Treatment Short Course, College of Engineering, University of Washington, Seattle, WA .1989. p. 98 - 113.

Stuth, B. and Garrison, C. 1995. An Introduction to Commercial Strength Wastewater. Proceedings of the Eighth Northwest On-Site Wastewater Treatment Short Course, College of Engineering, University of Washington, Seattle, WA. 1995. p. 380 - 395.

Thurston County Public Health and Social Services Department. 1999. Sand Filter and Mound Analysis: Final Report. August 1999. Olympia, WA. pp. 12.

University of Wisconsin. 1978. Management of Small Waste Flows. EPA-600/2-78-173. U.S. Environmental Protection Agency, Cincinnati, OH. pp. 119.

U.S. EPA. 1992. Control of Pathogen and Vector Attraction in Sewage Sludge. EPA/625R-92/103. U.S. EPA, Washington, D.C. pp. 152.

U.S. EPA. 1992. Manual – Wastewater Treatment/ Disposal for Small Communities. EPA 625/R-92/005. pp.110

U.S. EPA. 1999. The Class V Underground Injection Control Study – Volume 5, Large Capacity Septic Systems. EPA 816-R-99-014e. pp. 120.

U.S. EPA. 2002. Onsite Wastewater Treatment Systems Manual. EPA 625/R-00-008. U.S. EPA, Cincinnati, OH p.4-38.

Van Buuren, J.C.L., A. Abusam, Zeeman, G. and Lettinga, G., 1999. Primary Effluent Filtration in Small-scale Installations. Water Science and Technology. 39(5):195-202.

Van Burren, J.C L., H. Willers, L. Luyten, and M. van Manen. 1986. The Pathogen Removal from UASB-effluent by Intermittent Slow Sand Filtration. Anaerobic Treatment a Grown-up Technology, Conference papers, Aquatech 86, Schiedam, Netherlands pp. 707-709.

Wilhelm, S.R. and, S.L. Schiff, J.A. Cherry. 1994. Biogeochemical Evolution of Domestic Waste Water in Septic Systems: 1. Conceptual Model. Ground Water 32(6):905-916.

WAKE COUNTY DEPARTMENT OF ENVIRONMENTAL SERVICES WASTEWATER PERMIT

NO PERMIT(S) FOR CONSTRUCTION, LOCATION OR RELOCATION ACTIVITY SHALL BE ISSUED UNTIL AN
AUTHORIZATION FOR WASTEWATER SYSTEM CONSTRUCTION AUTHORIZATION HAS BEEN ISSUED

***PERMIT VOID IF NOT IN COMPLIANCE WITH ZONING REGULATIONS AND/OR IF SITE IS ALTERED OR
INTENDED USE CHANGED***

IMPROVEMENT PERMIT

PERMIT #: WRP-135672-2024

APPLICATION DATE: 11/06/2024

BLDG. PERMIT #:

PIN: 0646162166

RECORDED: Yes

TOWNSHIP: 06 - Holly Springs

JURISDICTION: Fuquay Varina

ZONING: RA-CZD

APPLICANT: Gemstone Homes
206 RALEIGH ST

BUSINESS PHONE: (919) 355-6549

HOME PHONE:

MOBILE PHONE:

HD USE: 439D RESIDENTIAL OUTDOOR INGROUND POOL **EXISTING USE:** 101A CONVENTIONAL ONE-FAMILY HOUSE

SITE ADDRESS: 3808 COBBLER VIEW WAY

SUBDIVISION: MCLAURIN FARM

LOT: 19

ACRES: 0.53

DIRECTIONS: Take exit 293 for I-440 E/US-1/US-64 W toward Raleigh/Cary/Wake Forest Keep left at the fork to continue toward US-1 S/US-64 W Keep right at the fork to continue on Exit 293A, follow signs for US-1 S/US-64 W/Cary/Asheboro Keep left at the fork to continue toward US-1 S/US-64 W Keep left, follow signs for US-64 W/Apex/Sanford/Asheboro/US-1 S Keep left and merge onto US-1 S/US-64 W Take exit 95 toward Holly Springs/Fuquay-Varina Use any lane to turn left onto NC-55 E Turn right onto Avent Ferry Rd Turn left onto Cass Holt Rd Turn left onto Buckhorn Duncan Rd Turn left onto Burt Rd Destination will be on the left

Permit is subject to revocation if the Site Plan or Plat changes or the intended use changes.

*Maximum depth of line is calculated using the downhill side of the trench and includes slope correction.

IP VALID FOR: Five Years AS PER GS 130A-335 (f)

DESIGNED BY:

SYSTEM LAYOUT: Private Sector

SITE CLASSIFICATION: Suitable

IP STATUS: Issued

BY: Andrew Thore

DATE: 12/06/2024

NUMBER OF BEDROOMS: 4

OR TOTAL NUMBER OF OCCUPANTS: 8

PERMITTED DESIGN FLOW: 480 GPD

BASEMENT: No

BASEMENT PLUMBING: No

WASTEWATER STRENGTH: Domestic
SYSTEM TYPE:

LTAR:

EXISTING SYSTEM UTILIZED: Yes

PRETREATMENT STRENGTH REQUIRED:

EASEMENT FOR WW SYSTEM ASSOCIATED WITH PARCEL:

MAXIMUM TRENCH DEPTH:

PUMP REQUIRED:

SPECIFIC SYSTEM REQUIREMENTS: -Existing system designed for 4 bedroom home, having 480 gallons per day.

-This permit allows for the proposed pool location with modification of future repair design. Future repair is designed for 4 bedroom, 360 gal/day dwelling with use of engineered flow reduction.

-Site serviced by public water.

-Future repair will be a IIIBE 50% reduction system PPBPS –(Horizontal) type system with a maximum trench depth of 18 inches and a 0.35 LTAR.

-Existing system will not be altered. Only repair system was modified to accommodate proposed pool.

-Maximum usable soil depth for initial and repair system is 32 inches.

Repair system is shallow placement, which requires imported soil cover at time of installation. This imported soil must cover the entirety of the system area and extend beyond the system area 5 feet on all sides. A minimum of 6" of soil cover is required after settling, additional soil cover beyond 6" may be required to account for settling. Imported soil cover must be approved by WCES prior to placement. System area must be seeded and strawed for stabilization.

-System showed no signs of malfunction at time of inspection.


-No cutting, grading, alterations, or utilities in septic area.

-Maintain all required setbacks.

ISSUED BY:

A handwritten signature in cursive script that reads "Andrew Thore".


DATE: 12/06/2024

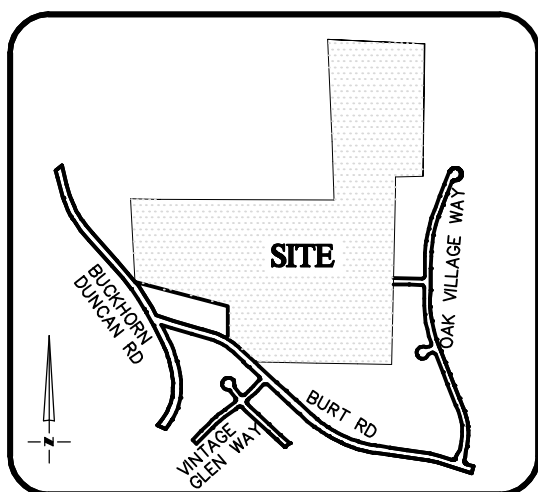

VICINITY MAP
Not To Scale



SETBACKS: (BM 2023 PG 1842)

FRONT - 35'
SIDE - 15'
REAR - 30'
CORNER SIDE - 25'

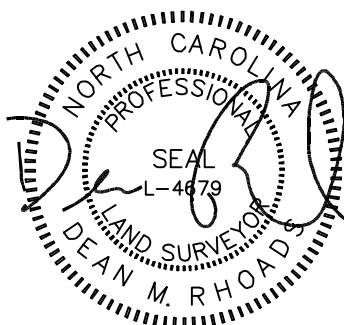


IMPERVIOUS SURFACE AREA	
DESCRIPTION	AREA
HOUSE w/ PORCH	2,367 S.F.
SC PORCH/HVAC	129 S.F.
DRIVEWAY & WALKS	1,381 S.F.
TOTAL (PROPOSED)=	3,877 S.F.
*TOTAL (ALLOWED)=	6,000 S.F.


*BM 2923 PG 1842

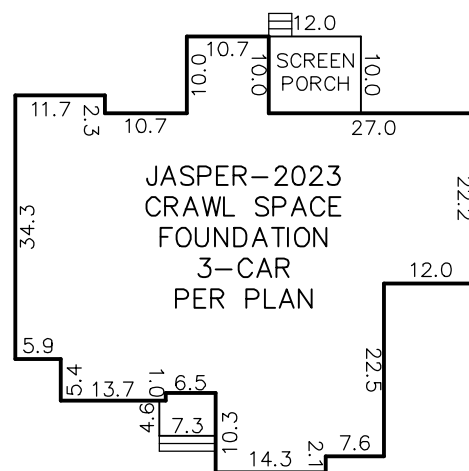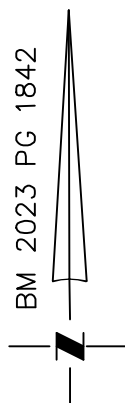

INSET
N.T.S.

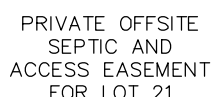

OPEN SPACE #2

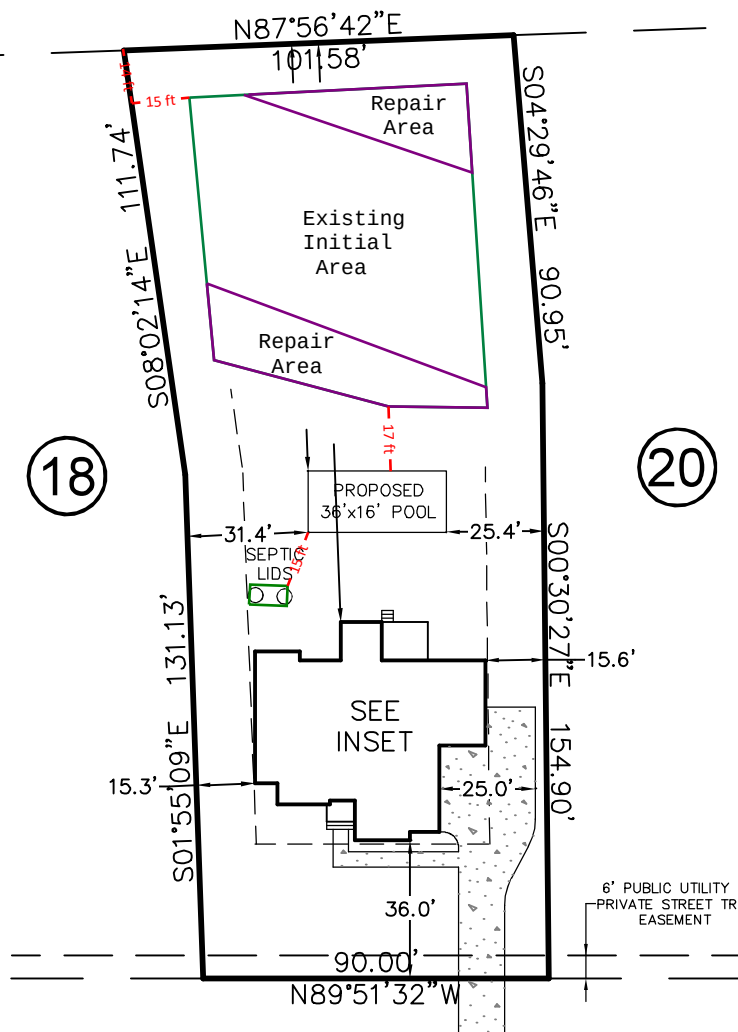

COBBLER VIEW WAY


50' PUBLIC R/W

REVISIONS		
REV. #	DATE	REVISD BY
REV. 1	12/4/24	JWW
ADDED REVISED SEPTIC AND POOL LOCATION		

THIS DRAWING DOES NOT
REFLECT AS-BUILT INFORMATION

PRELIMINARY PLAT
NOT FOR RECORDATION, CONVEYANCES, OR SALES.

THIS PROPERTY MAY BE SUBJECT TO ANY AND ALL APPLICABLE DEED
RESTRICTIONS, EASEMENTS, RIGHT-OF-WAY, UTILITIES AND
RESTRICTIVE COVENANTS WHICH MAY BE OF RECORD OR IMPLIED

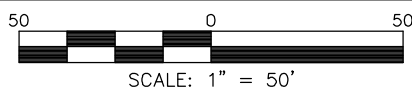

RESIDENTIAL LAND SERVICES, PLLC.

1917 Evans Road
Cary, North Carolina 27513
Phone (919) 378-9316
Firm License # P-0873

HOUSE LOCATION PLOT PLAN

FOR

#3808 COBBLER VIEW WAY

LOT 19, McLAURIN FARM SUBDIVISION

Holly Springs Township, Wake County, North Carolina

PROPERTY OF: _____ GEMSTONE HOMES

PLAT BOOK 2023 PAGE 1842 DEED REFERENCE _____

DRAWN: JWW

SURVEYED: N/A

CHECKED: DMR

DATE: NOVEMBER 10, 2023

WAKE COUNTY DEPARTMENT OF ENVIRONMENTAL SERVICES WASTEWATER PERMIT

NO PERMIT(S) FOR CONSTRUCTION, LOCATION OR RELOCATION ACTIVITY SHALL BE ISSUED UNTIL AN AUTHORIZATION FOR WASTEWATER SYSTEM CONSTRUCTION AUTHORIZATION HAS BEEN ISSUED
PERMIT VOID IF NOT IN COMPLIANCE WITH ZONING REGULATIONS AND/OR IF SITE IS ALTERED OR INTENDED USE CHANGED

OPERATIONS PERMIT**PERMIT # WRP-116149-2024****APPLICATION DATE:** 01/03/2024**BLDG. PERMIT#:****PIN:** 0646162166**RECORDED:** Yes**TOWNSHIP:** 06 - Holly Springs**JURISDICTION:** Fuquay Varina**ZONING:** RA-CZD

APPLICANT: Gemstone Homes
Chris Schiavone
206 RALEIGH ST

BUSINESS PHONE: (919) 355-6549**HOME PHONE:****MOBILE PHONE:****HD USE:** 101A CONVENTIONAL ONE-FAMILY HOUSE**EXISTING USE:****SITE ADDRESS:** 3808 COBBLER VIEW WAY**SUBDIVISION:** MCLAURIN FARM**LOT:** 19**ACRES:** 0.53

DIRECTIONS: Take exit 293 for I-440 E/US-1/US-64 W toward Raleigh/Cary/Wake Forest Keep left at the fork to continue toward US-1 S/US-64 W Keep right at the fork to continue on Exit 293A, follow signs for US-1 S/US-64 W/Cary/Asheboro Keep left at the fork to continue toward US-1 S/US-64 W Keep left, follow signs for US-64 W/Apex/Sanford/Asheboro/US-1 S Keep left and merge onto US-1 S/US-64 W Take exit 95 toward Holly Springs/Fuquay-Varina Use any lane to turn left onto NC-55 E Turn right onto Avent Ferry Rd Turn left onto Cass Holt Rd Turn left onto Buckhorn Duncan Rd Turn left onto Burt Rd Destination will be on the left

Systems defined as either type III-b, III-g with a pump, IV, V or VI, in accordance with the North Carolina administrative code 15A NCAC 18a .1961, table V as adopted by reference in the "Regulations Governing Wastewater Treatment Dispersal Systems in Wake County", requires Wake County Environmental Services to conduct periodic inspections of the system type pursuant to 15A NCAC 18a. 1961 (j). Fees for these inspections will be charged as per the approved Fee Schedule. In addition, all systems are to be operated and maintained as specified in 15A NCAC 18A .1961. This permit is based in part on information provided by the homeowner and/or his/her representative in the application submitted for this permit. The Environmental Health Specialist is not responsible for false or misleading information contained in the application. The environmental health specialist is also not responsible for concealed conditions on the property or for statements in this report that may have resulted from false or misleading statements provided to him/her in the application. Neither Wake County nor the Environmental Health Specialist warrants that the septic tank system will continue to function satisfactorily in the future or that the water supply will remain potable.

OPERATION PERMIT VALID FOR: No Expiration**INSTALLED BY:** BRANTLEY, CORY - 1036 - IV**PROPRIETARY SYSTEM:** EZ1203HG - EZFlow EZ 1203H Geo**PRETREATMENT SYSTEM:****SYSTEM TYPE INSTALLED:** III G**OPERATION PERMIT: STATUS:** Issued**ISSUED BY:** Daniel Potts**ISSUED DATE:** 05/21/2024

SEPTIC TANK: David Brantley & Sons - STB-323 - 1250 gallons

DATE OF MANUFACTURE: 12/29/2023**FILTER:** Other**GREASE TRAP:****DATE OF MANUFACTURE:****FILTER:****DOSING PUMP TANK:****DATE OF MANUFACTURE:****FILTER:****CC1:****ETM1:****CC2:****ETM2:**

RECIRCULATION TANK:

CC1:

ETM1:

CC2:

DATE OF MANUFACTURE:

ETM2:

SEPTIC TANK ELEVATION: 4.00

GREASE TRAP ELEVATION:

DOSING PUMP TANK ELEVATION:

RECIRCULATION TANK ELEVATION:

DISTRIBUTION DEVICE ELEVATION: 5

INSTALLED TRENCH DEPTH	INSTALLED AGGREGATE DEPTH	INSTALLED TRENCH LENGTH	INSTALLED TRENCH BOTTOM ELEVATION
18	12	70	6.58
18	12	70	6.91
18	12	70	7.33
18	12	70	7.83
18	12	70	8.25

ACTUAL PRESSURE HEAD:

ACTUAL FLOW RATE:

ACTUAL DOSE VOLUME: 0


SPECIFIC OPERATION REQUIREMENTS:

- System designed for 4 bedroom residence, having 480 gals/day.
- Site serviced by public water.
- Future Repair is a IIIG type system with a max trench depth of 18" and a 0.35 LTAR.

ISSUED BY:



DATE: 05/21/2024

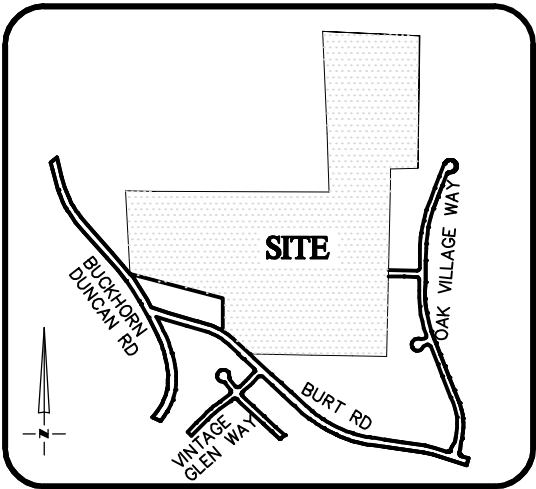



VICINITY MAP
Not To Scale

SETBACKS: (BM 2023 PG 1842)

FRONT – 35’
SIDE – 15’
REAR – 30’
CORNER SIDE – 25’


PRIVATE OFFSITE
SEPTIC AND
ACCESS EASEMENT
FOR LOT 21

OPEN SPACE #2

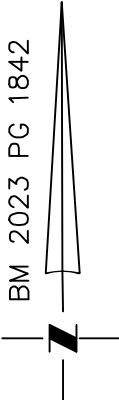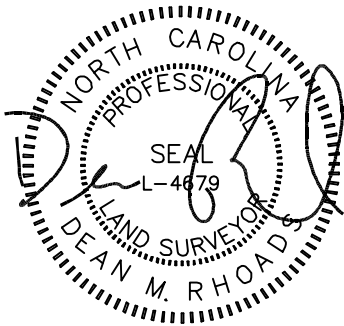

IMPERVIOUS SURFACE AREA	
DESCRIPTION	AREA
HOUSE w/ PORCH	2,367 S.F.
SC PORCH/HVAC	129 S.F.
DRIVEWAY & WALKS	1,381 S.F.
TOTAL (PROPOSED)=	3,877 S.F.
*TOTAL (ALLOWED)=	6,000 S.F.

*BM 2923 PG 1842

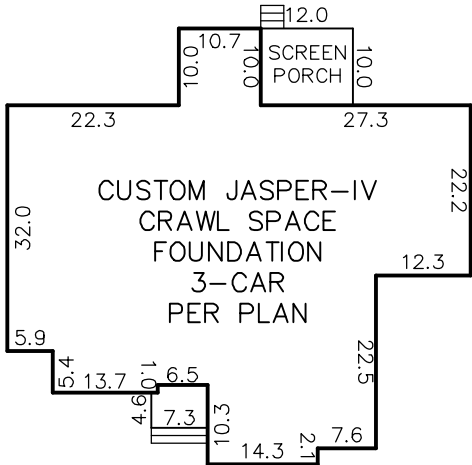

INSET
N.T.S.

**Wake County Environmental Services
Water and Wastewater Section**


TOFV PLANNING

Reviewed by _____

Approved _____	Rejected _____
Date 1/9/24	Zoning RA-CZD
Front 35'	Rear 30'
Side 15'	Corner 25'

Comments:
The site plan as shown is compliant with RA Zoning setback standards.

Any alterations to this approved and signed copy from the Town of Fuquay-Varina will nullify the approval. All original copies are kept on file by the Town and are available to all departments.

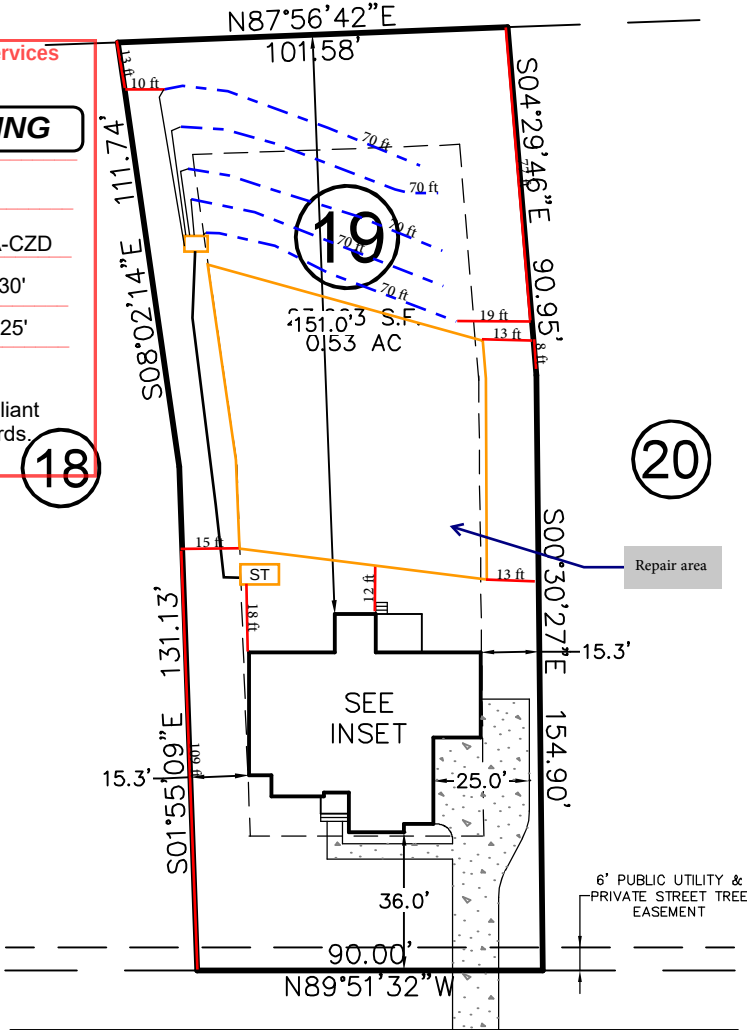


COBBLER VIEW WAY
50' PUBLIC R/W

THIS PROPERTY MAY BE SUBJECT TO ANY AND ALL APPLICABLE DEED RESTRICTIONS, EASEMENTS, RIGHT-OF-WAY, UTILITIES AND RESTRICTIVE COVENANTS WHICH MAY BE OF RECORD OR IMPLIED

THIS DRAWING DOES NOT REFLECT AS-BUILT INFORMATION

PRELIMINARY PLAT
NOT FOR RECORDATION, CONVEYANCES, OR SALES.

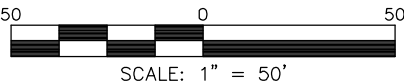

**RESIDENTIAL
LAND SERVICES, PLLC.**

1917 Evans Road
Cary, North Carolina 27513
Phone (919) 378-9316
Firm License # P-0873

HOUSE LOCATION PLOT PLAN

FOR
#3808 COBBLER VIEW WAY
LOT 19, McLaurin Farm Subdivision
Holly Springs Township, Wake County, North Carolina
PROPERTY OF: _____ GEMSTONE HOMES
PLAT BOOK 2023 PAGE 1842 DEED REFERENCE _____

DRAWN: JWW SURVEYED: N/A CHECKED: DMR DATE: NOVEMBER 10, 2023