



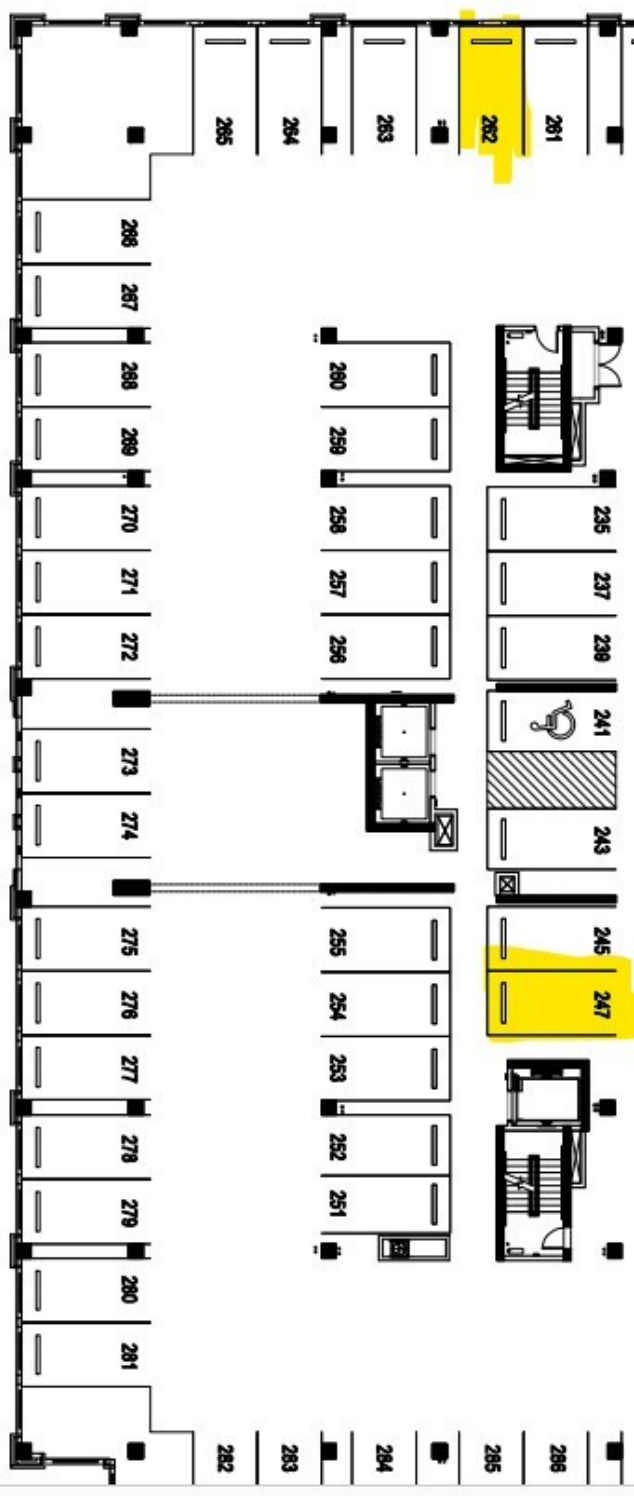

Fourth Floor Plan - Schedule D

Scale: 1"=30'

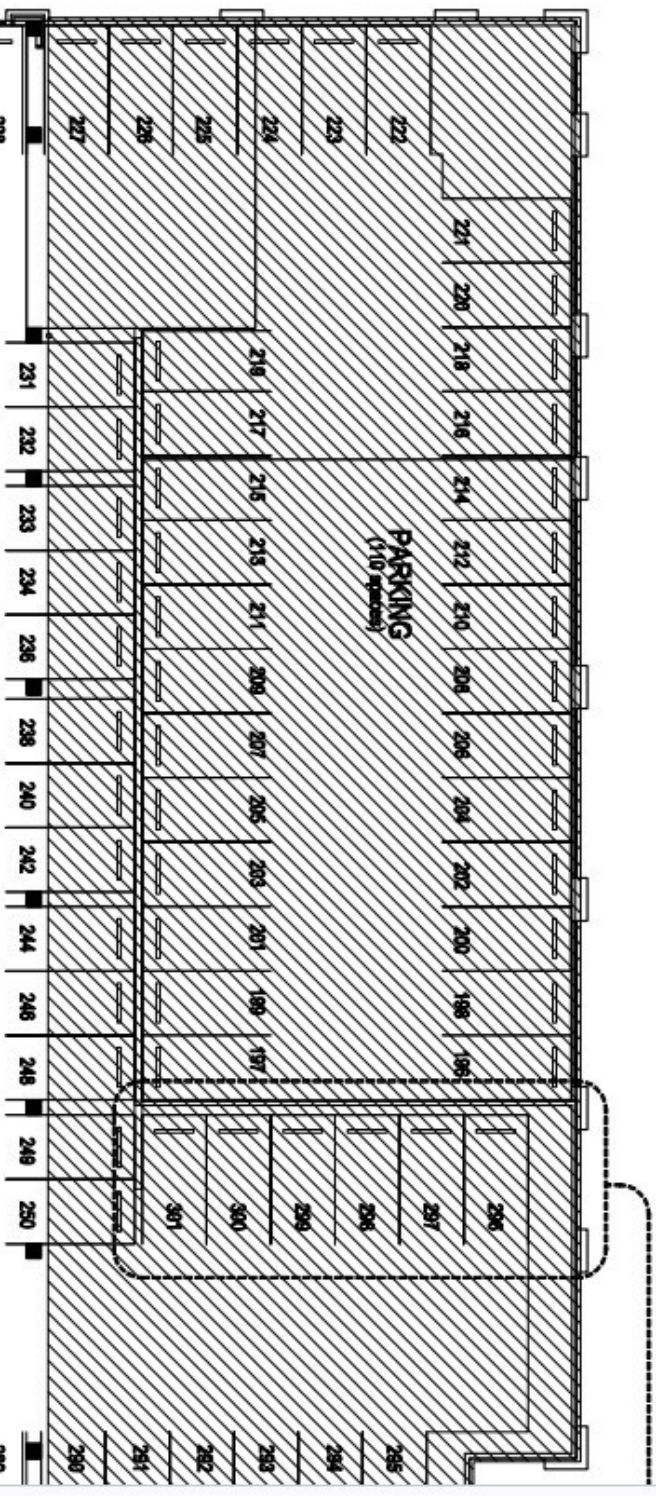

= Uncovered Parking