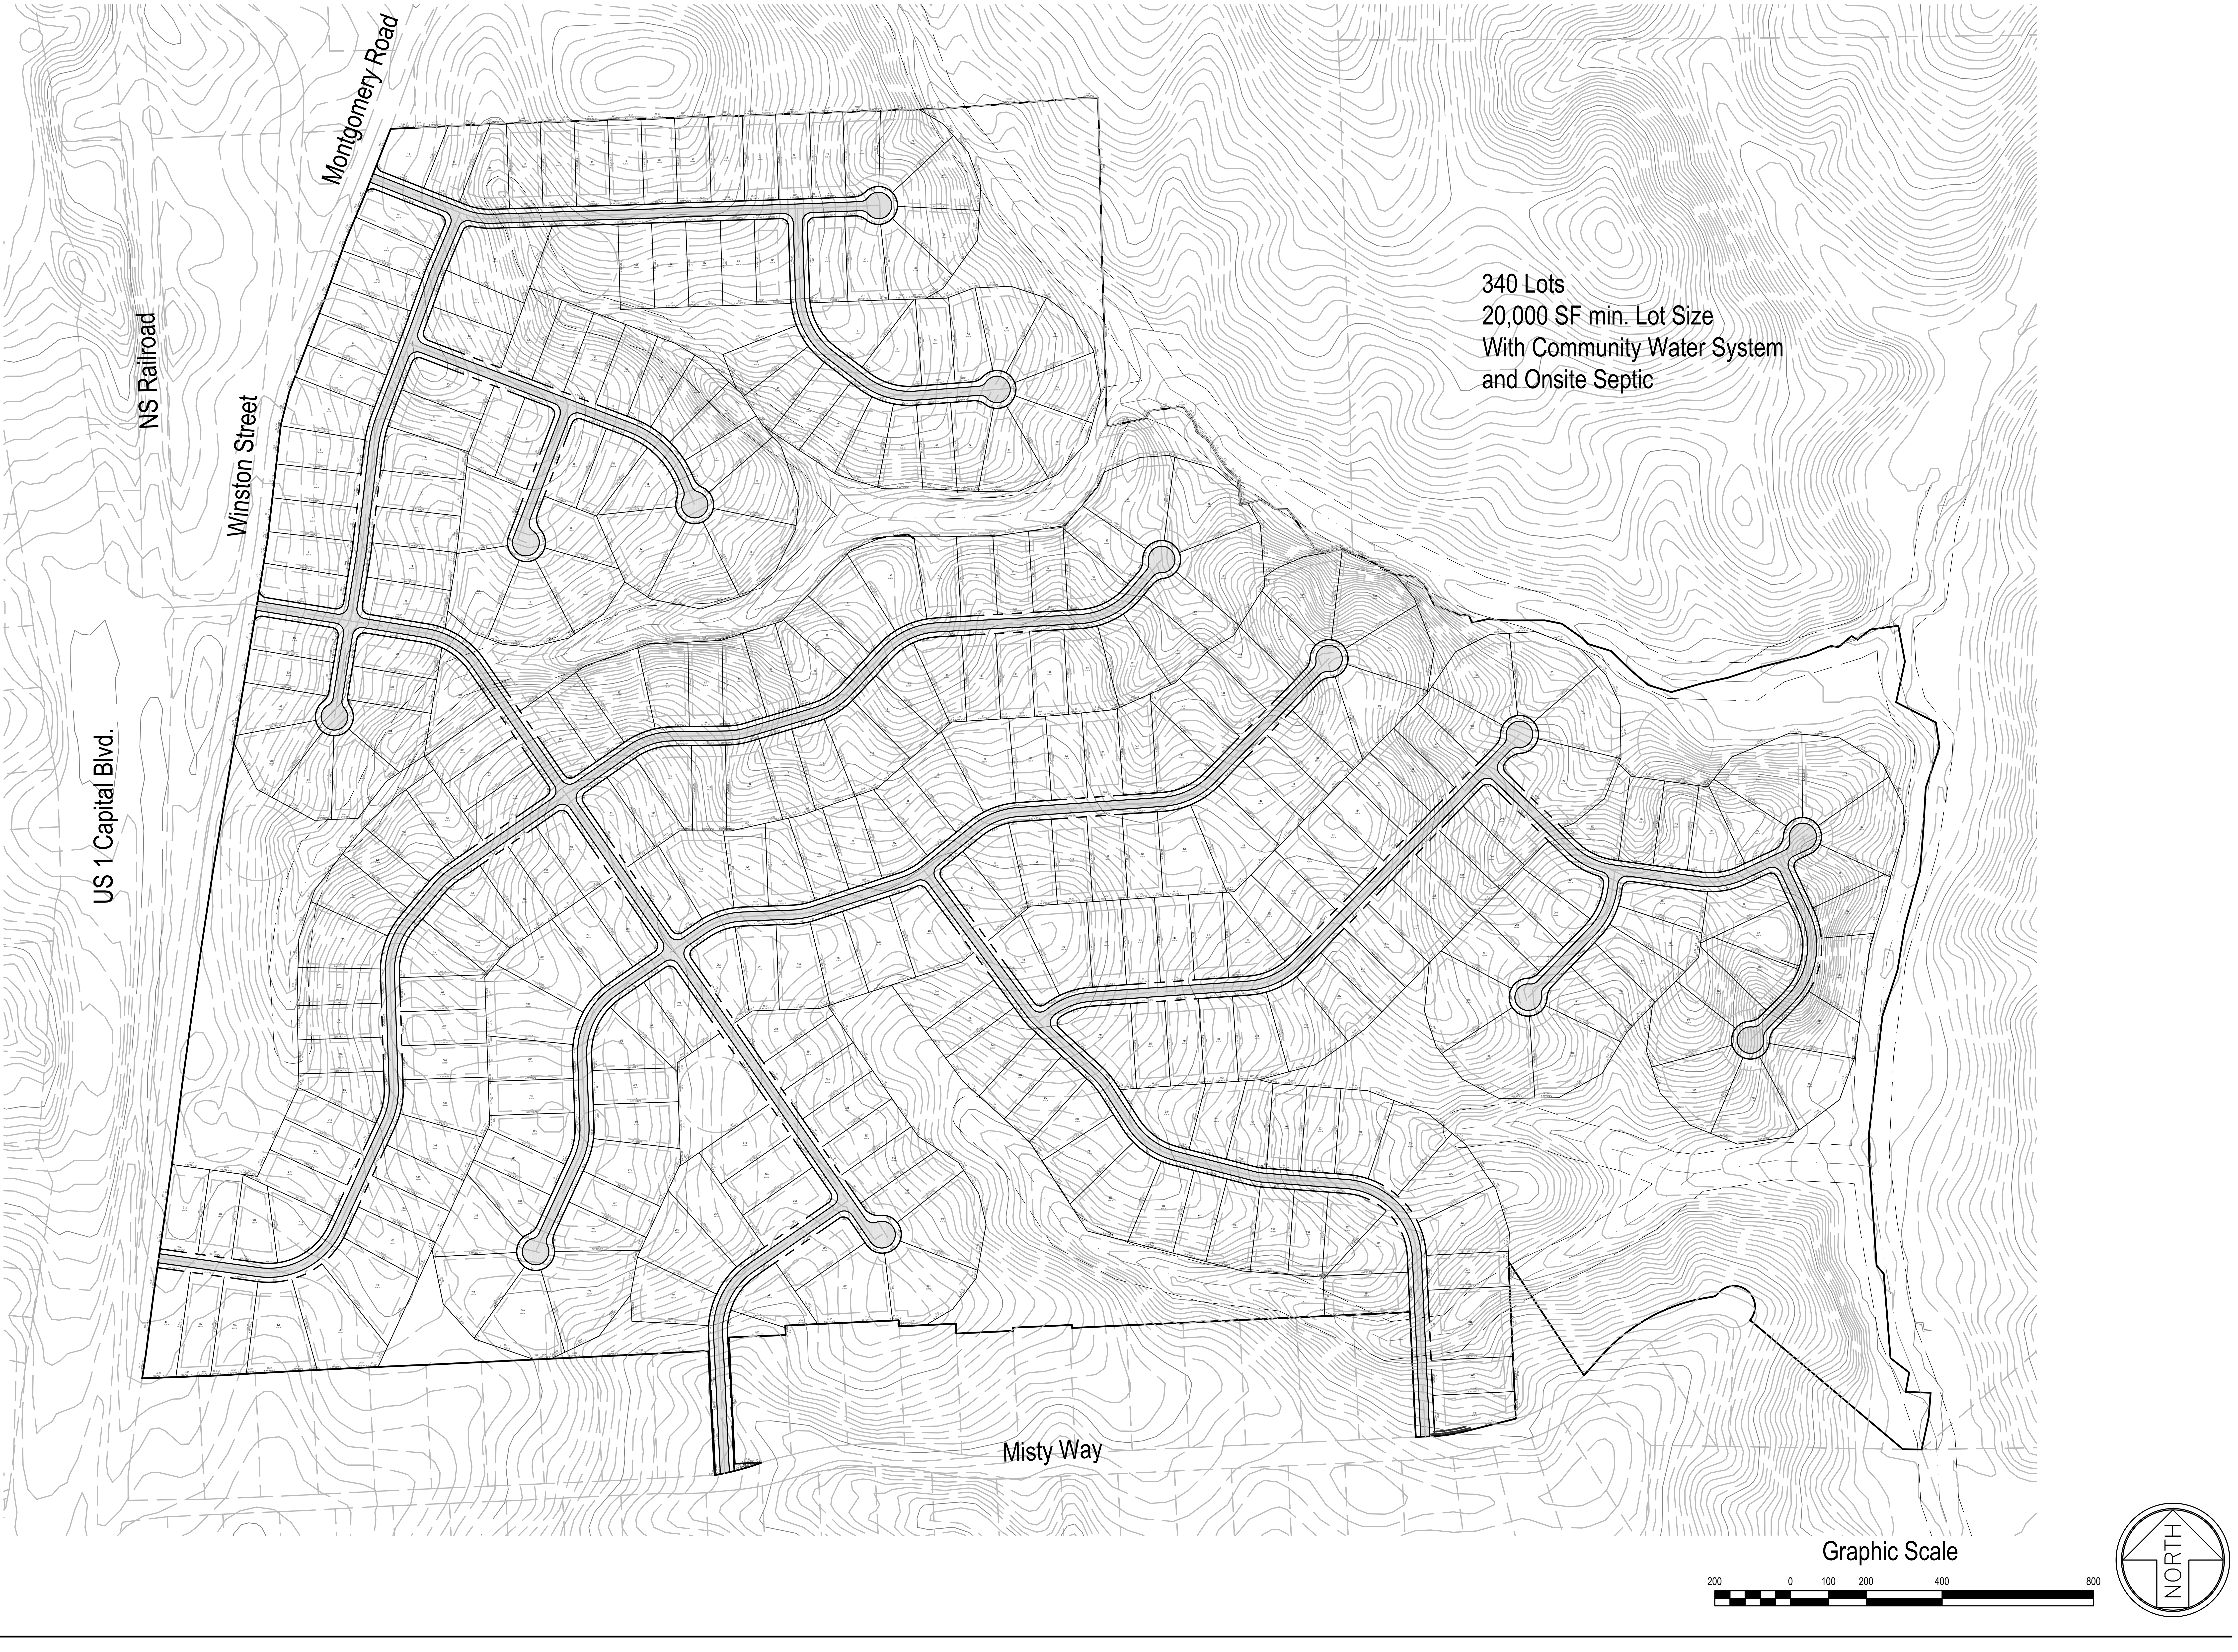

340 Lots
20,000 SF min. Lot Size
With Community Water System
and Onsite Septic

cadENGINEERS, Inc.
NORTH CAROLINA
2018

CROWLEY
Professional Engineers
247 Bishop Falls Road, Wake Forest, North Carolina 27587
(919) 625-6755
NC Firm # C-4468, TX Firm # 12613, VA #0407008593

NO.	DATE	REVISION DESCRIPTION	BY
1	12/17/2025	Preliminary Site Plan	MAC
2	Date	Comment	By
3	Date	Comment	By
4	Date	Comment	By
5	Date	Comment	By
6	Date	Comment	By
7	Date	Comment	By
8	Date	Comment	By

PRELIMINARY PLANS FOR REVIEW ONLY
NOT FOR CONSTRUCTION
20629
MICHAEL A. CROWLEY

Michael Crowley
Digitally signed by Michael Crowley
Date: 2025.12.17 11:11:10 -05'00'

PRELIMINARY PLANS
NOT FOR CONSTRUCTION

Preliminary Site Plan
Winston Street Property
Todd Skipper, North Group Realty
Franklinton, Franklin County, North Carolina

Job No. Skipper
Dwg No.
C1.1