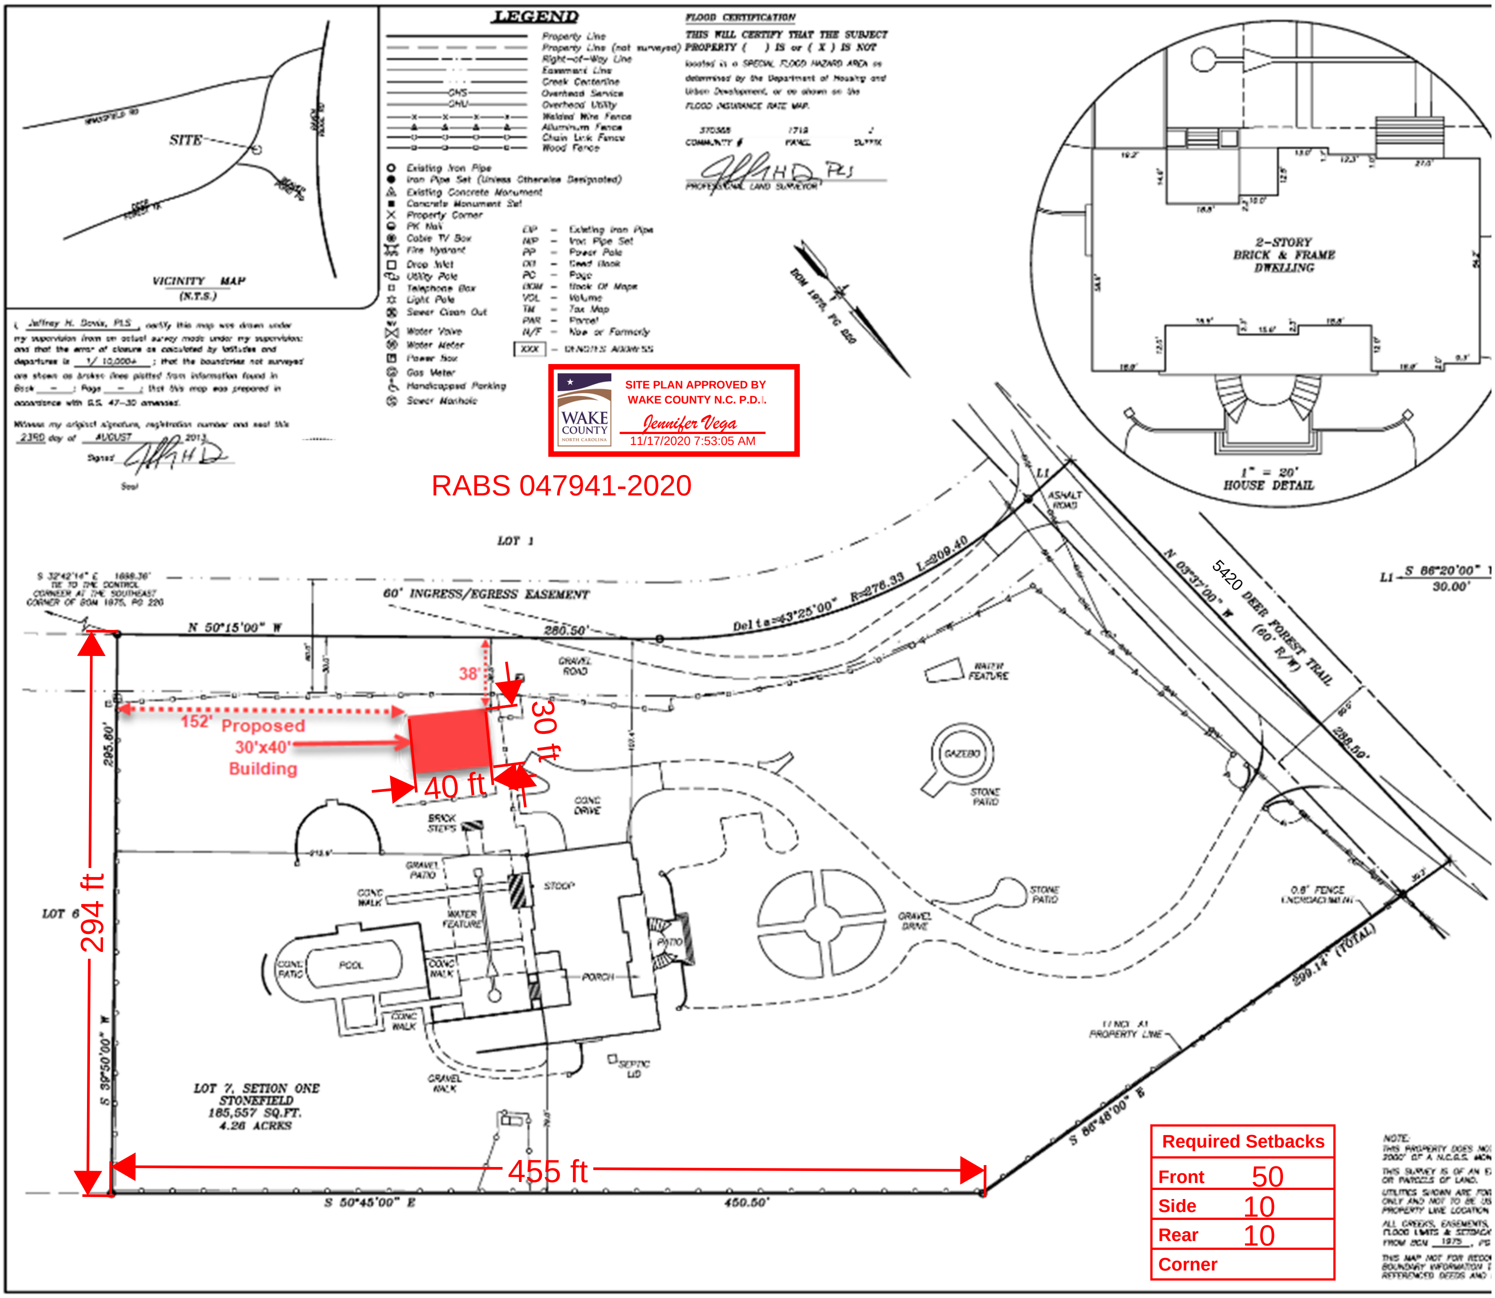

I, Jeffrey H. Davis, PLS, certify this map was drawn under my supervision from an actual survey made under my supervision; and that the error of closure as calculated by latitudes and departures is 1/ 10,000+ ; that the boundaries not surveyed are shown as broken lines plotted from information found in Book – ; Page – ; that this map was prepared in accordance with G.S. 47-30 amended.

Witness my original signature, registration number and seal this 23RD day of AUGUST 2013.

Signed

Seal

FLOOD CERTIFICATION

THIS WILL CERTIFY THAT THE SUBJECT PROPERTY ( ) IS or (X) IS NOT located in a SPECIAL FLOOD HAZARD AREA as determined by the Department of Housing and Urban Development, or as shown on the FLOOD INSURANCE RATE MAP.

370368	1719	J
COMMUNITY #	PANEL	SUFFIX

PLS

PROFESSIONAL LAND SURVEYOR

SITE PLAN APPROVED BY
WAKE COUNTY N.C. P.D.I.
Jennifer Vega
11/17/2020 7:53:05 AM

RABS 047941-2020

Required Setbacks	
Front	50
Side	10
Rear	10
Corner	

NOTE:

THIS PROPERTY DOES NO
2000' OF A N.C.G.S. MON

THIS SURVEY IS OF AN E
OR PARCELS OF LAND.

UTILITIES SHOWN ARE FO
ONLY AND NOT TO BE US
PROPERTY LINE LOCATION

ALL CREEKS, EASEMENTS,
FLOOD LIMITS & SETBACK
FROM BOM 1975 , PG

THIS MAP NOT FOR RECO
BOUNDARY INFORMATION
REFERENCED DEEDS AND

T LIE WITHIN
EMENT.
ISTING PARCEL
REPRESENTATION
ED FOR
BUFFERS,
S TAKEN
220 .
CATION,
KEN FROM
PLATS.

DATE: 08-23-2013
DRAWN BY: DJC
CHK'D. BY: JHD
JOB NO. C-594
SCALE: 1" = 40'
C.N.= 19900
DWG. NO.
C-594
SHEET 1 OF 1

JEFFREY ADRIAN
LAROSE

LOT 7, SECTION ONE
STONEFIELD
5420 DEER FOREST TRAIL
WAKE COUNTY
RALEIGH NORTH CAROLINA

TURNING POINT
SURVEYING PLLC
4113 JOHN S. RABOTEAU WYND
RALEIGH, NORTH CAROLINA 27612
FAX (800)948-0213 PH (919)781-0234
License No: P-0121

REVISIONS