
(21 NCAC 56. 1600)

"I CERTIFY THAT THIS MAP WAS DRAWN UNDER MY SUPERVISION FROM AN ACTUAL SURVEY MADE UNDER MY SUPERVISION (DEED DESCRIPTION RECORDED IN BOOK 2407 PAGE 1911 OR OTHER REFERNCE SOURCE PIN 2830981008; THAT THE BOUNDARIES NOT SURVEYED ARE INDICATED AS DRAWN FROM INFORMATION IN BOOK 1755 PAGE 1218 OR OTHER REFERENCE SOURCE PIN 2830982114; THAT THE RATIO OF PRECISION OR POSITIONAL ACCURACY IS 1;10,000; AND THAT THIS MAP MEETS THE REQUIREMENTS OF THE STANDARDS OF PRACTICE FOR LAND SURVEYING IN NORTH CAROLINA (21 NCAC 56. 1600)."
THIS 30TH DAY Of JANUARY , 2026 _____ PROFESSIONAL LAND SURVEYOR


CURRENT OWNER:
WIRING SOLUTIONS LLC
MAILING ADDRESS:
4724 HARGROVE RD
RALEIGH, N.C. 27616
PHYSICAL ADDRESS:
199 MAYAN DR
LOUISBURG, N.C. 27549
PIN 2830981008
D.B. 2404 PG. 1911

NORTH CAROLINA PROFESSIONAL SEAL L-4322 LAND SURVEYOR TED R. HOPKINS
01-30-2026

LINETYPE LEGEND:
PROPERTY LINE (P/L)
RIGHT OF WAY (R/W)
CENTERLINE (C/L)
OVERHEAD UTILITY LINE (OHU)
ADJOINING PROPERTY LINE
MINIMUM BUILDING LINE (MBL)
EDGE OF PAVEMENT (EOP)
ACCESS EASEMENT
WOODLINE

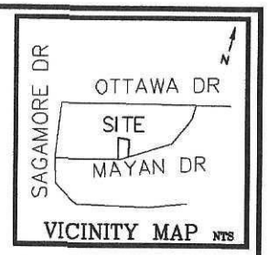

* LEGEND
ISS ● IRON STAKE SET
EIP ○ EXISTING IRON PIPE (TYP.)
PKF▲PK NAIL FOUND
PP POWER POLE
PED ⊠ PHONE PEDISTAL
WM (WM) WATER METER
R/W RIGHT OF WAY
OHE OVERHEAD ELECTRIC
WOOD LINE
CP ⌀COMPUTED POINT (TYP. WHERE SHOWN)
— x ——— EXISTING FENCE
Ⓢ SANITARY SEWER MANHOLE
⊏ ELECTRIC BOX
SB= SET BACK

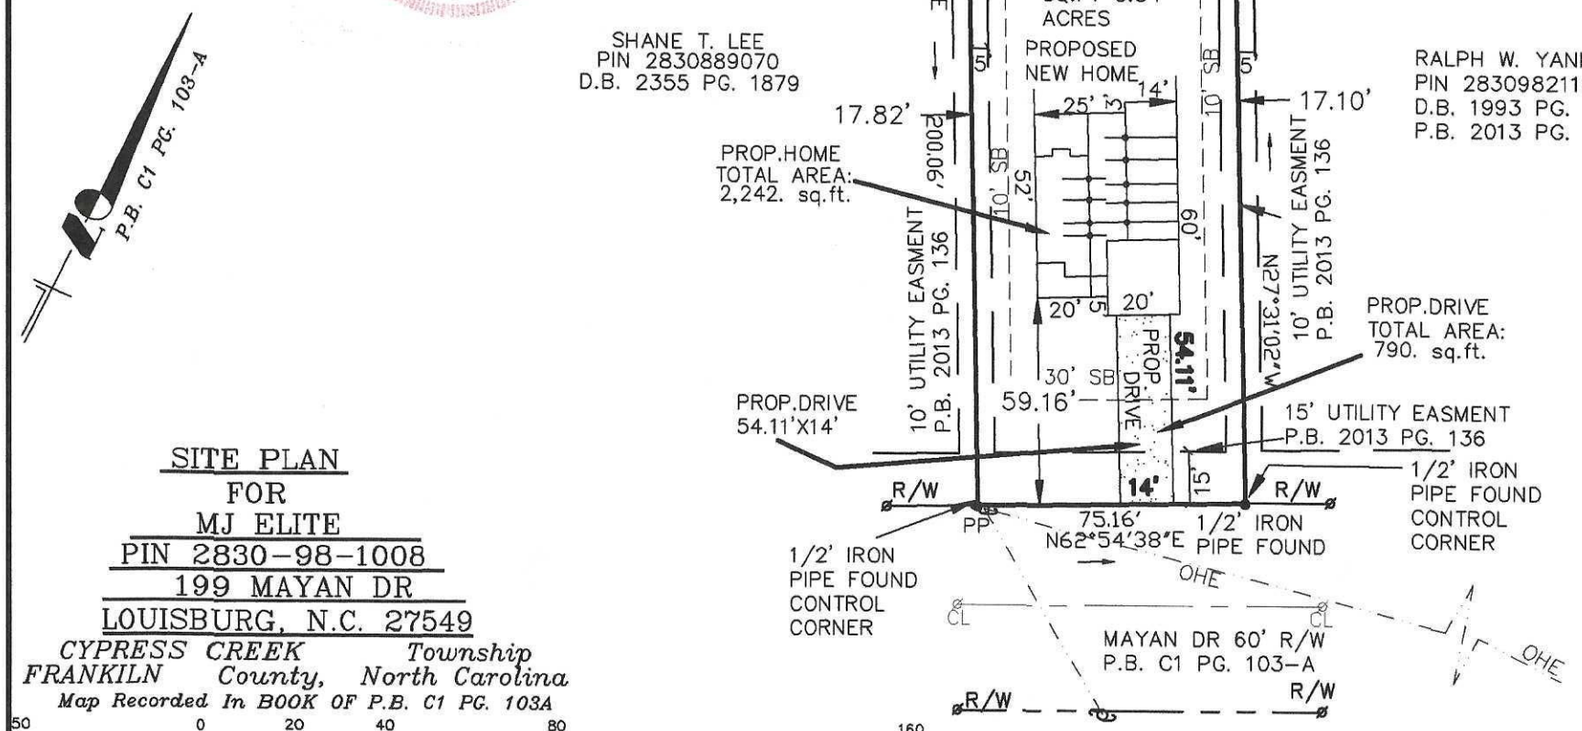

SITE PLAN
FOR
MJ ELITE
PIN 2830-98-1008
199 MAYAN DR
LOUISBURG, N.C. 27549
CYPRESS CREEK Township
FRANKILN County, North Carolina
Map Recorded In BOOK OF P.B. C1 PG. 103A

50 0 20 40 80 160

Civiltek Associates

01-30-2026
Scale: 1" =50'

REVISION: NONE PRESENT
FILE NUMBER 1199MAYANDRIVE.DWG

Civiltek East
Surveying Planning Subdivision Design
602 EAST NASH STREET (252) 478-5005
SPRING HOPE, N.C. 27882 FIRM C-2000
E-Mail: Civiltekeast@embarqmail.com