
FLOOR PLAN EQUIPMENT SYMBOL KEY

SYMBOL	DESCRIPTION
	SPEAKER, INVISIBLE – CEILING
	SPEAKER / SUBWOOFER, MATCHING LIGHTING TRIM – CEILING
SP	SPEAKER – CEILING (ROUND OR SQUARE)
SP	SPEAKER – IN CABINET / LANDSCAPE
SP	SPEAKER – IN WALL / WALL MOUNTED
SUB	SUBWOOFER – IN WALL / WALL MOUNTED
SUB	SUBWOOFER – CEILING / IN CABINET / LANDSCAPE
	WALL JACK – SPEAKER
AKP	AUDIO KEYPAD
	VIDEO DISPLAY – WALL MOUNTED
	VIDEO DISPLAY – TABLE TOP
PROJ	VIDEO PROJECTOR
J	LOW VOLTAGE JUNCTION BOX
M	MOTORIZATION – TV, PROJECTOR OR ART LIFT AS INDICATED
TP	TOUCH PANEL - WIRELESS
TP	TOUCH PANEL – ON WALL / IN WALL
	WIRELESS REMOTE
	C1 – CONTROL WALL JACK – CAT6
	CD2 – CONTROL / DATA WALL JACK – CAT6
D1	DOOR STATION – INTERCOM ONLY
D2	DOOR STATION – INTERCOM & CAMERA
D3	DOOR STATION – INTERCOM & ACCESS CONTROL KEYPAD
D4	DOOR STATION – INTERCOM, CAMERA & ACCESS CONTROL KEYPAD
KP	ACCESS CONTROL STATION (KEYPAD ONLY)
	VIDEO SURVEILLANCE CAMERA (BULLET)
	VIDEO SURVEILLANCE CAMERA (DOME)
	TD2 – TEL / DATA WALL JACK – (CAT6A / CAT6ASH)
	TD2 – TEL / DATA FLOOR JACK – (CAT6A / CAT6ASH)
F	DX – DATA WALL JACK – CAT6 X = PORT COUNT; F = 4-STRAND FIBER (IF INDICATED)
F	DXS – DATA WALL JACK – CAT6ASH X = PORT COUNT; F = 4-STRAND FIBER (IF INDICATED)
F XXX	MULTI-PURPOSE WALL JACK XXX = COAX / CAT6 / CAT6ASH PORT COUNT; F = 2-STRAND FIBER (IF INDICATED)
	WIRELESS ACCESS POINT (NETWORKING) *AT CEILING UNLESS OTHERWISE INDICATED*
	CELL PHONE REPEATER INDOOR ANTENNA *LOCATION AS INDICATED*
	CORDLESS PHONE STATION ANTENNA (DECT) *AT CEILING UNLESS OTHERWISE INDICATED*
	PHONE – CORDLESS (DECT)
	PHONE – CORDED (DESKTOP OR WALL)
T	WALL MOUNTED THERMOSTAT
T	WALL MOUNTED REMOTE TEMPERATURE SENSOR
LKP	LIGHTING SYSTEM KEYPAD
	LIGHTING SYSTEM SMART SWITCH / DIMMER
RF	LIGHTING SYSTEM RF REPEATER
OS	LIGHTING SYSTEM OCCUPANCY SENSOR
	LIGHTING JAMB SWITCH (NON-SYSTEM DEVICE)
LIGHTING	LIGHTING SYSTEM EQUIPMENT PANEL
	MOTORIZED SHEER SHADE
	MOTORIZED DRAPERY
SHADING	SHADING SYSTEM EQUIPMENT PANEL
	MOTORIZED BLACKOUT SHADE
RACK	HEAD END / INTERMEDIARY / LOCAL AV EQUIPMENT RACK (MDF / IDF / LEC)
LEC	LOCAL EQUIPMENT CENTER (LEC) *SHELF / CABINET MOUNTED AV EQUIPMENT*
CATV	CATV / SATELLITE DISTRIBUTION PANEL
	ANTENNA / SATELLITE DISH LOCATION
EMT T in.	LOW VOLTAGE CONDUIT (SIZE & TYPE AS INDICATED)
AV-1-XX	TECHNICAL POWER OUTLET (DUPLEX)
AV-1-XX	TECHNICAL POWER OUTLET (QUAD)
AV-1-XX	TECHNICAL POWER OUTLET – FLOOR MOUNTED (DUPLEX)
	STANDARD (NON-TECHNICAL) HOUSEHOLD POWER (DUPLEX)

ALL EQUIPMENT WITH ASTERISK (*) SYMBOL SHALL BE FUTURE. PROVIDE CABLES ONLY (PER CABLE ROUTING NUMBER) TO LOCATION.

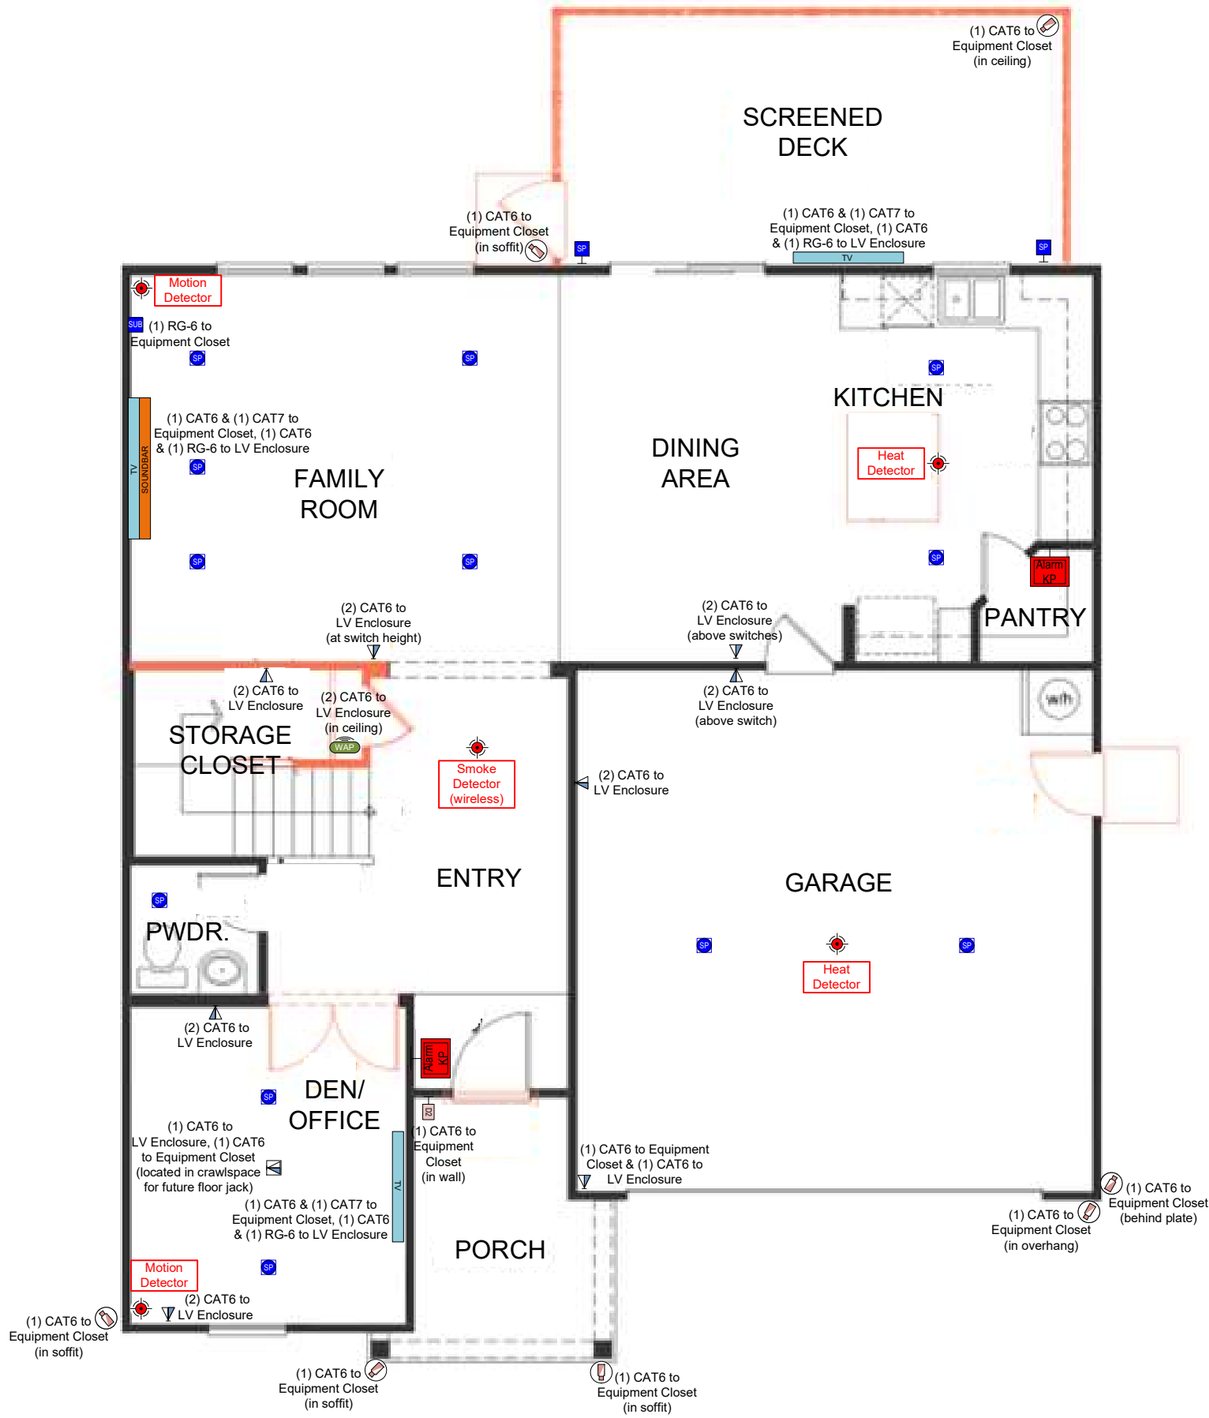

A FIRST FLOOR DEVICE LOCATION FLOORPLAN (LOW-VOLTAGE WIRING)

SCALE: NOT TO SCALE

NOTE: THE HOUSE IS PRE-WIRED ONLY. THERE IS NO EQUIPMENT INCLUDED.

2783 TURNER PINES DR.

- REV 1.0

PROJECT NUMBER

REVISION HISTORY

REVISION (C.O.) ID:	DATE:

PRINT DATE:

SHEET COUNT: 1 OF 2

SCALE: NTS

PREPARED BY:

SHEET TITLE

FIRST FLOOR LOW-VOLTAGE WIRING

SHEET REFERENCE NUMBER


D1.1

v 1.0

FLOOR PLAN EQUIPMENT SYMBOL KEY

SYMBOL	DESCRIPTION
	SPEAKER, INVISIBLE – CEILING
	SPEAKER / SUBWOOFER, MATCHING LIGHTING TRIM – CEILING
SP	SPEAKER – CEILING (ROUND OR SQUARE)
SP	SPEAKER – IN CABINET / LANDSCAPE
SP	SPEAKER – IN WALL / WALL MOUNTED
SUB	SUBWOOFER – IN WALL / WALL MOUNTED
SUB	SUBWOOFER – CEILING / IN CABINET / LANDSCAPE
	WALL JACK – SPEAKER
AKP	AUDIO KEYPAD
	VIDEO DISPLAY – WALL MOUNTED
	VIDEO DISPLAY – TABLE TOP
PROJ	VIDEO PROJECTOR
J	LOW VOLTAGE JUNCTION BOX
M	MOTORIZATION – TV, PROJECTOR OR ART LIFT AS INDICATED
TP	TOUCH PANEL - WIRELESS
TP	TOUCH PANEL – ON WALL / IN WALL
	WIRELESS REMOTE
	C1 – CONTROL WALL JACK – CAT6
	CD2 – CONTROL / DATA WALL JACK – CAT6
D1	DOOR STATION – INTERCOM ONLY
D2	DOOR STATION – INTERCOM & CAMERA
D3	DOOR STATION – INTERCOM & ACCESS CONTROL KEYPAD
D4	DOOR STATION – INTERCOM, CAMERA & ACCESS CONTROL KEYPAD
KP	ACCESS CONTROL STATION (KEYPAD ONLY)
	VIDEO SURVEILLANCE CAMERA (BULLET)
	VIDEO SURVEILLANCE CAMERA (DOME)
	TD2 – TEL / DATA WALL JACK – (CAT6A / CAT6ASH)
	TD2 – TEL / DATA FLOOR JACK – (CAT6A / CAT6ASH)
F	DX – DATA WALL JACK – CAT6 X = PORT COUNT; F = 4-STRAND FIBER (IF INDICATED)
F	DXS – DATA WALL JACK – CAT6ASH X = PORT COUNT; F = 4-STRAND FIBER (IF INDICATED)
F XXX	MULTI-PURPOSE WALL JACK XXX = COAX / CAT6 / CAT6ASH PORT COUNT; F = 2-STRAND FIBER (IF INDICATED)
	WIRELESS ACCESS POINT (NETWORKING) ***AT CEILING UNLESS OTHERWISE INDICATED***
	CELL PHONE REPEATER INDOOR ANTENNA ***LOCATION AS INDICATED***
	CORDLESS PHONE STATION ANTENNA (DECT) ***AT CEILING UNLESS OTHERWISE INDICATED***
	PHONE – CORDLESS (DECT)
	PHONE – CORDED (DESKTOP OR WALL)
T	WALL MOUNTED THERMOSTAT
T	WALL MOUNTED REMOTE TEMPERATURE SENSOR
LKP	LIGHTING SYSTEM KEYPAD
	LIGHTING SYSTEM SMART SWITCH / DIMMER
	LIGHTING SYSTEM RF REPEATER
OS	LIGHTING SYSTEM OCCUPANCY SENSOR
	LIGHTING JAMB SWITCH (NON-SYSTEM DEVICE)
LIGHTING	LIGHTING SYSTEM EQUIPMENT PANEL
	MOTORIZED SHEER SHADE
	MOTORIZED DRAPERY
SHADING	SHADING SYSTEM EQUIPMENT PANEL
	MOTORIZED BLACKOUT SHADE
RACK	HEAD END / INTERMEDIARY / LOCAL AV EQUIPMENT RACK (MDF / IDF / LEC)
LEC	LOCAL EQUIPMENT CENTER (LEC) *SHELF / CABINET MOUNTED AV EQUIPMENT*
CATV	CATV / SATELLITE DISTRIBUTION PANEL
	ANTENNA / SATELLITE DISH LOCATION
EMT 1 in.	LOW VOLTAGE CONDUIT (SIZE & TYPE AS INDICATED)
AV-1-XX	TECHNICAL POWER OUTLET (DUPLEX)
AV-1-XX	TECHNICAL POWER OUTLET (QUAD)
AV-1-FM	TECHNICAL POWER OUTLET – FLOOR MOUNTED (DUPLEX)
	STANDARD (NON-TECHNICAL) HOUSEHOLD POWER (DUPLEX)

ALL EQUIPMENT WITH ASTERISK (*) SYMBOL SHALL BE FUTURE. PROVIDE CABLES ONLY (PER CABLE ROUTING NUMBER) TO LOCATION

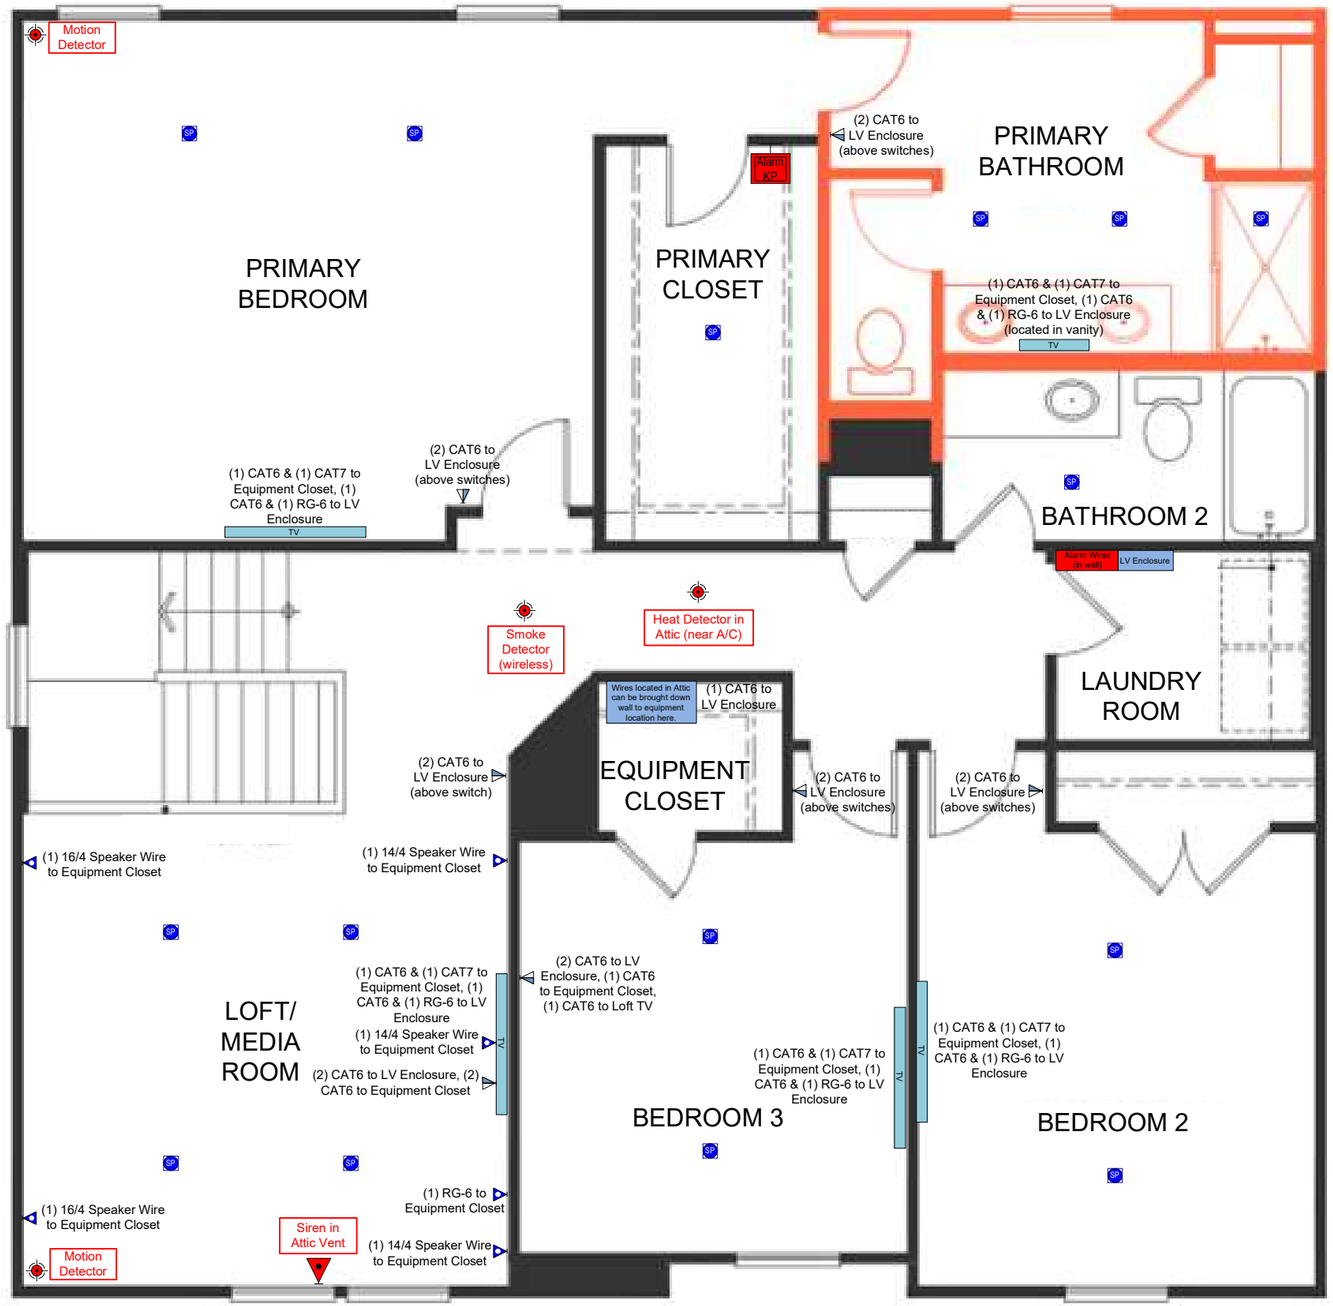

A SECOND FLOOR DEVICE LOCATION FLOORPLAN (LOW-VOLTAGE WIRING)

SCALE: NOT TO SCALE

NOTE: THE HOUSE IS PRE-WIRED ONLY. THERE IS NO EQUIPMENT INCLUDED.

2783 TURNER PINES DR.

- REV.

PROJECT NUMBER

REVISION HISTORY

REVISION (C.O.) ID:	DATE:

PRINT DATE:

SHEET COUNT: 2 OF 2

SCALE: NTS

PREPARED BY:

SHEET TITLE

SECOND FLOOR LOW-VOLTAGE WIRING

SHEET REFERENCE NUMBER

D1.2

v 1.0