


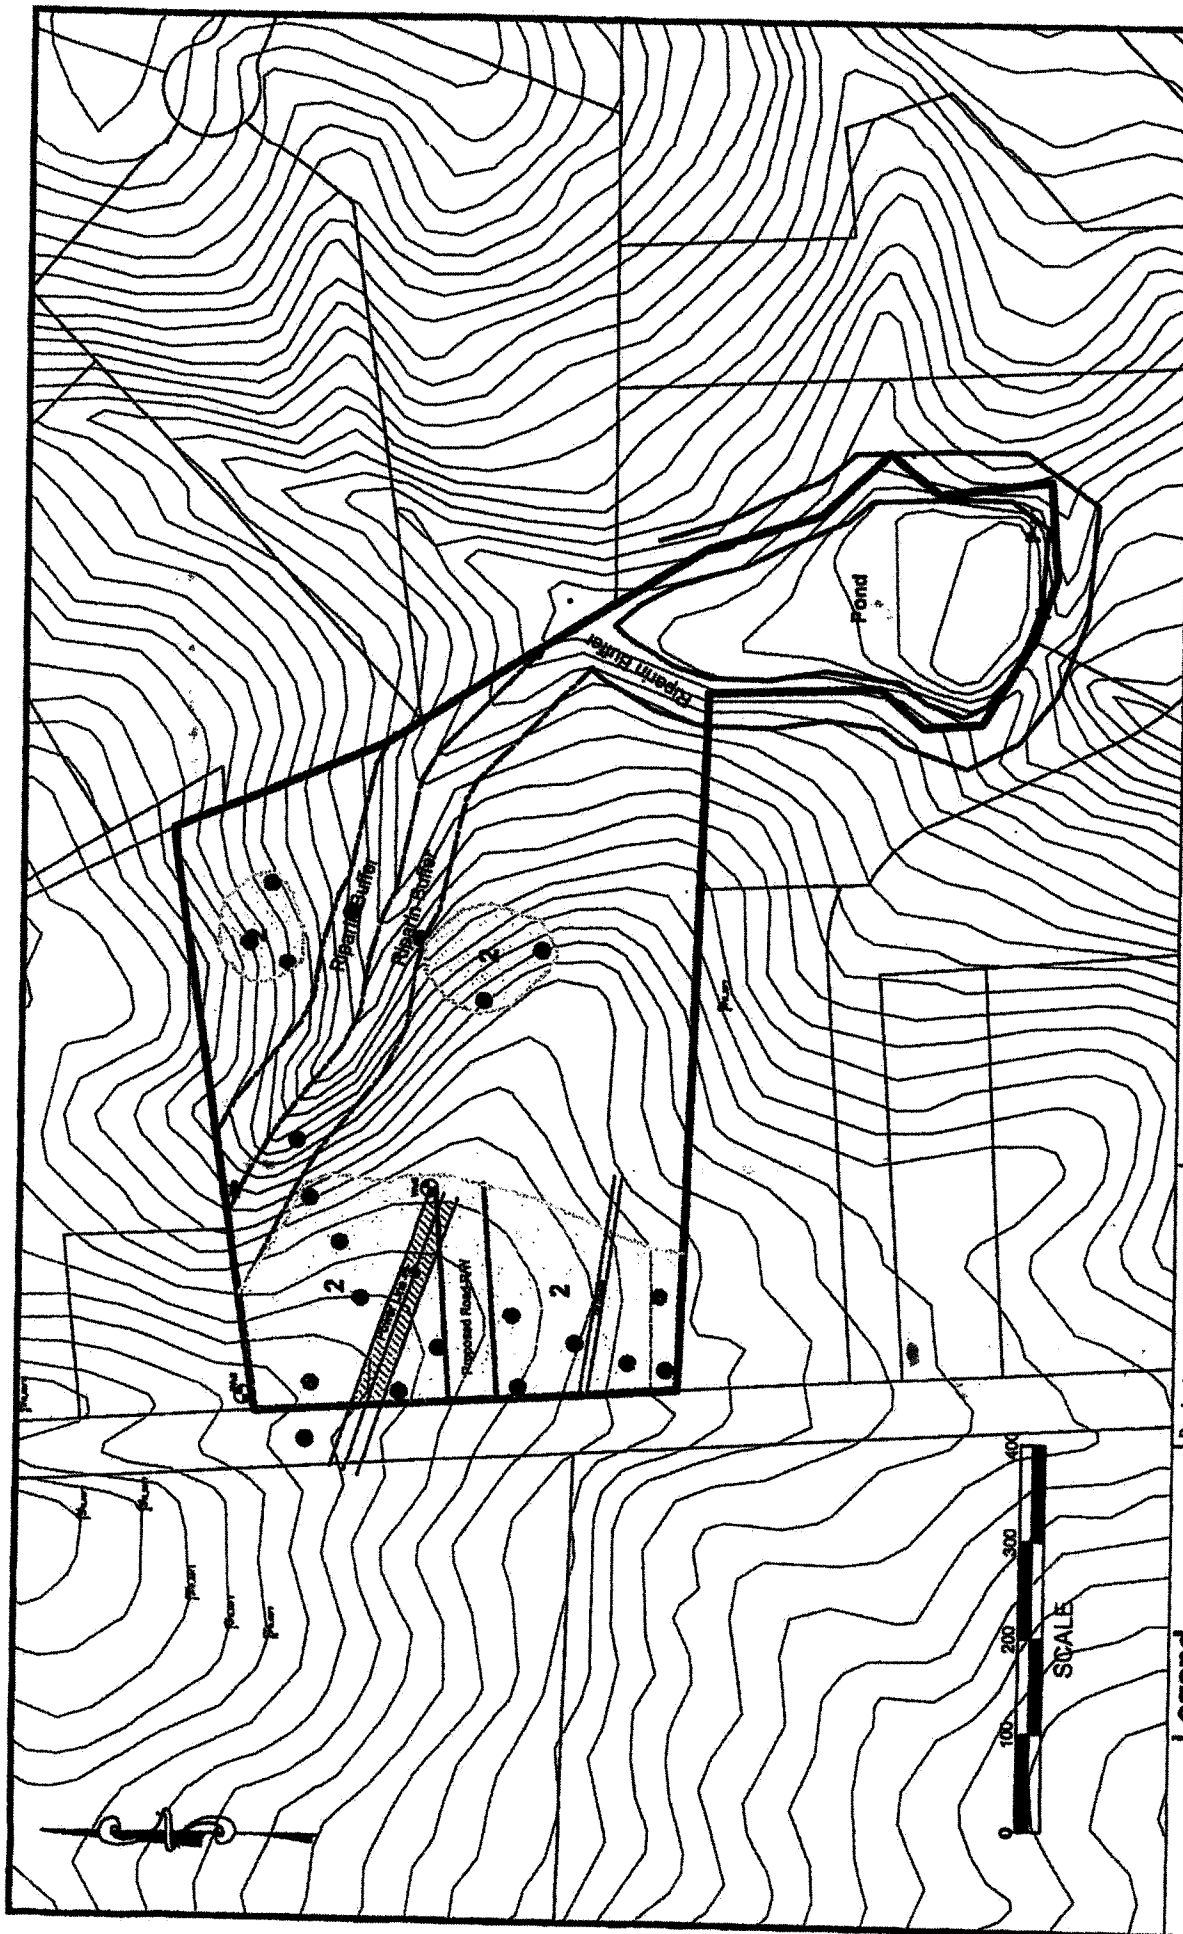

Daniel J. Biley

Soils and Land Use Consultant

614 South Second Street - Smithfield NC 27577

Phone/Fax: (919) 934-8610 - Email: dbiley1@nc.rr.com

Legend

2 Provisionally Suitable to Unsuitable

3 Unsuitable

⊕ Soil Borings

Project: Saunders Tract


Client: Julie Wright

CAD File: Woodland Church

Scale: 1" = 200'

Date: October 15, 2022

Granville County, NC

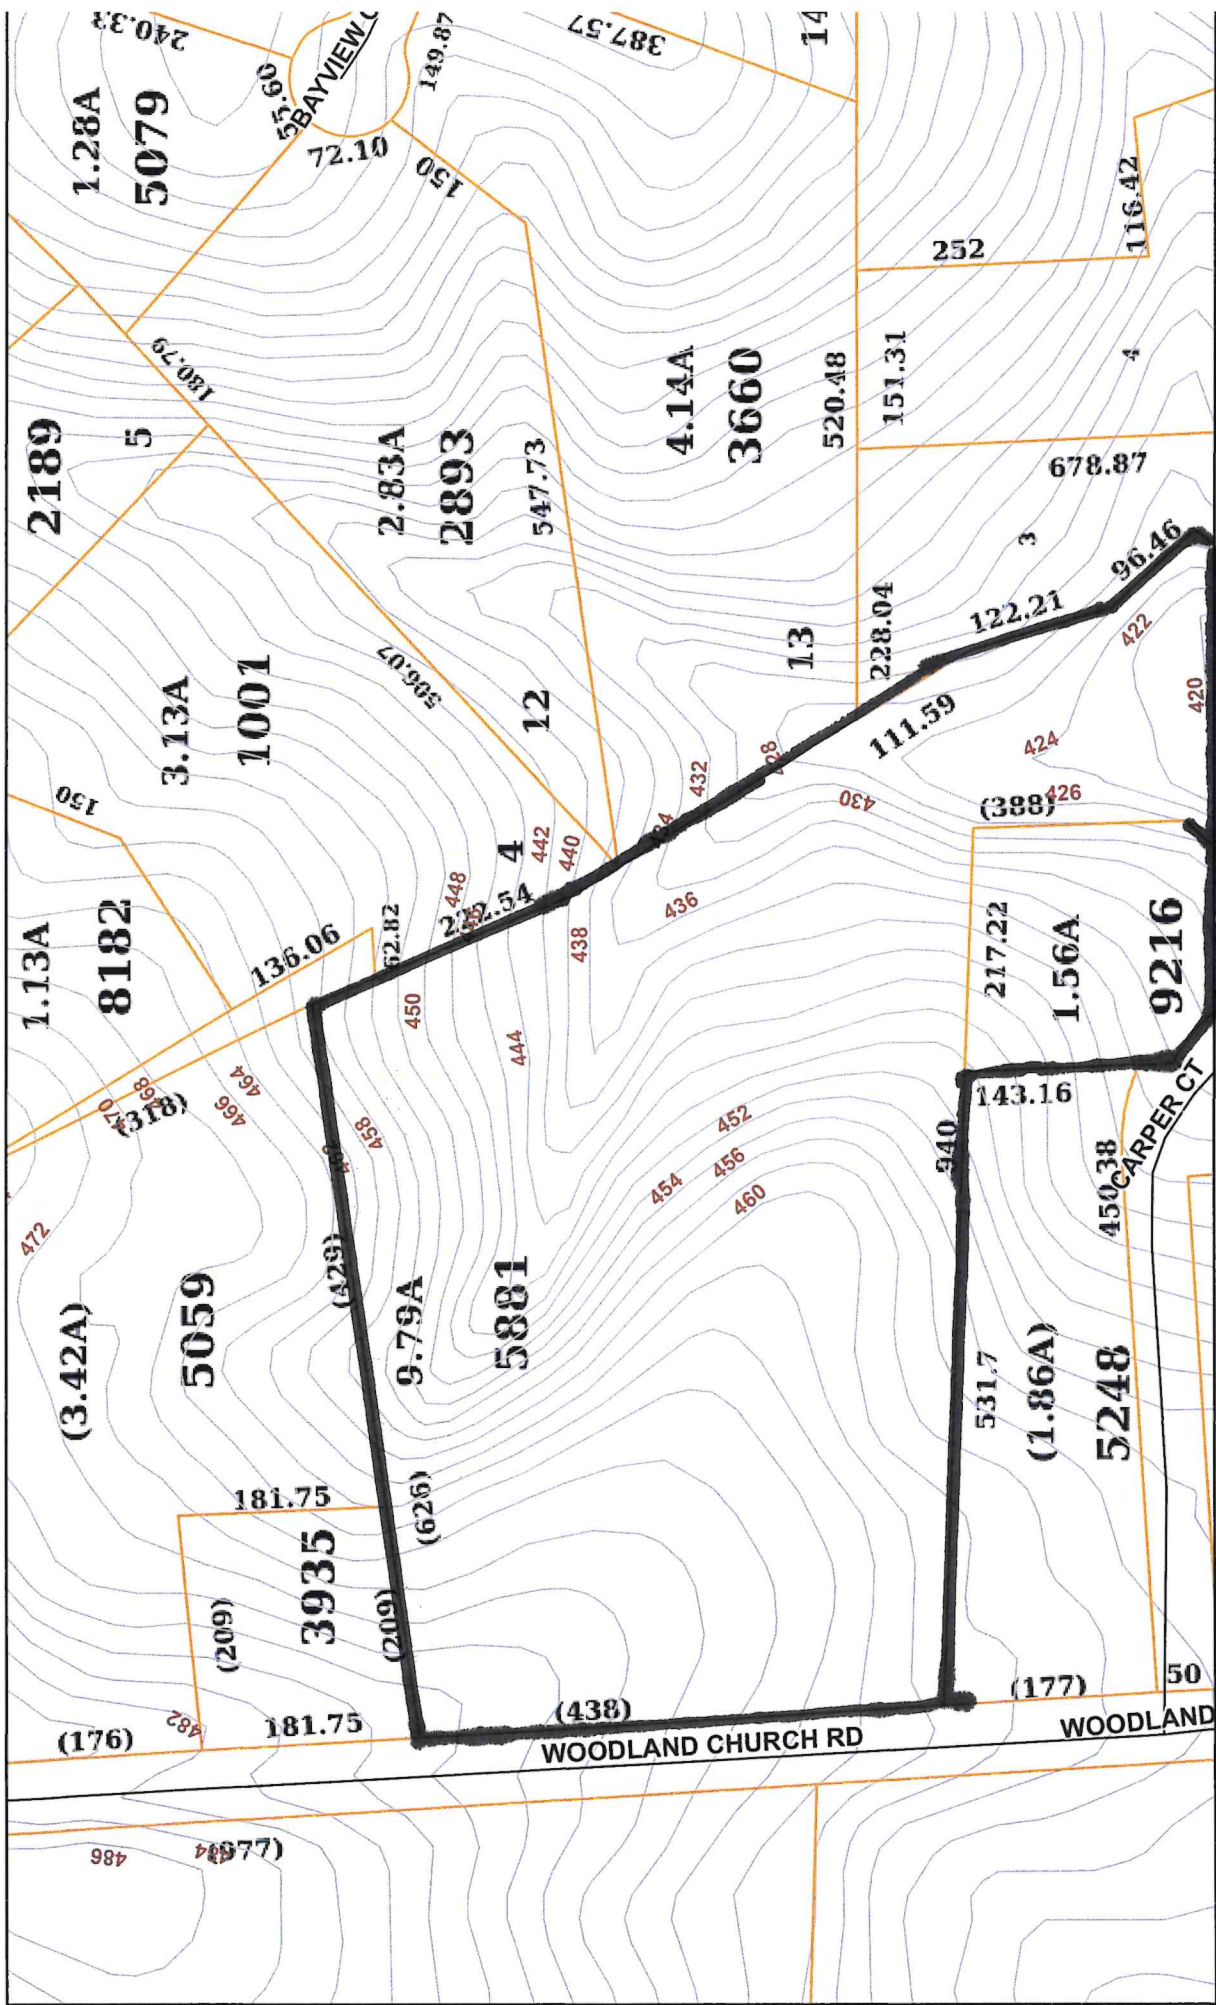

6/3/2022, 2:24:04 PM

Centerlines Parcels Contours

granville_nc_anno