




front elevation

SCALE: 1/8" = 1'-0"

NOTE: PROVIDE 2 LAYERS OF UNDERLAYMENT ON ROOF WITH LESS THAN 4:12 PITCH WHERE ASPHALT SHINGLES ARE USED.

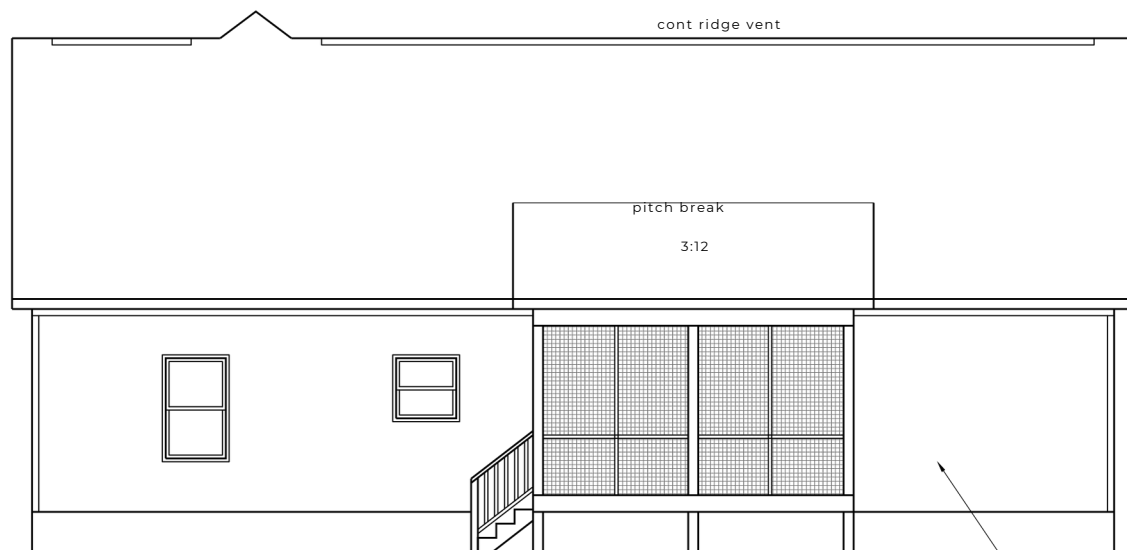

rear elevation

SCALE: 1/8" = 1'-0"


note: refer to front elevation for specs

SQUARE FOOTAGE

HEATED	1770 SF
FIRST FLOOR	454 SF
SECOND FLOOR	2271 SF
TOTAL	

opt office/bath 3 292 sf


UNHEATED	
FRONT PORCH	108 SF
GARAGE	492 SF
scrn porch	224 SF

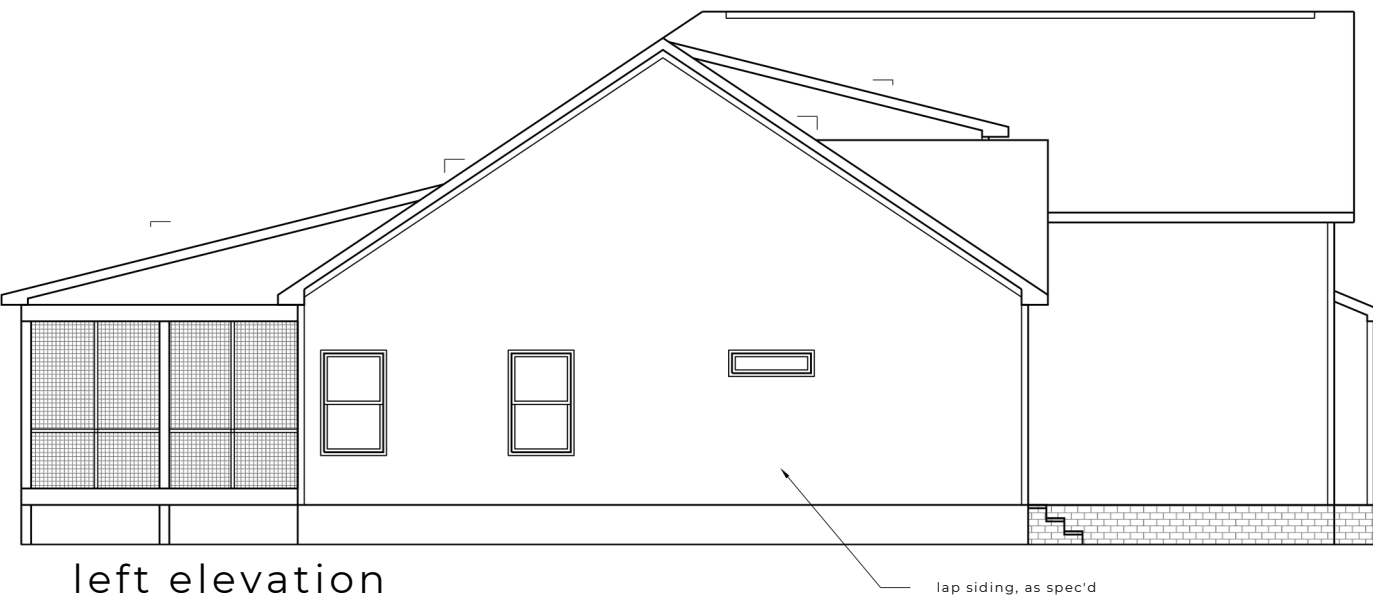

left elevation

SCALE: 1/8" = 1'-0"


note: refer to front elevation for specs

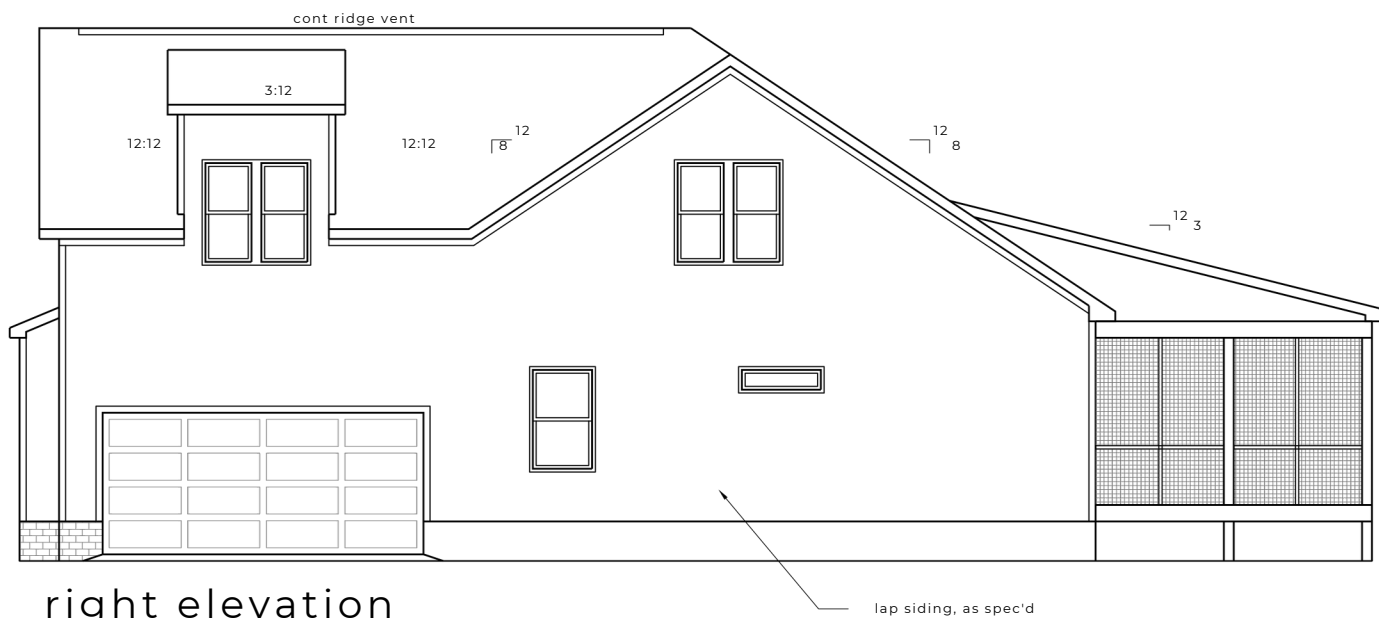

right elevation

SCALE: 1/8" = 1'-0"

note: refer to front elevation for specs

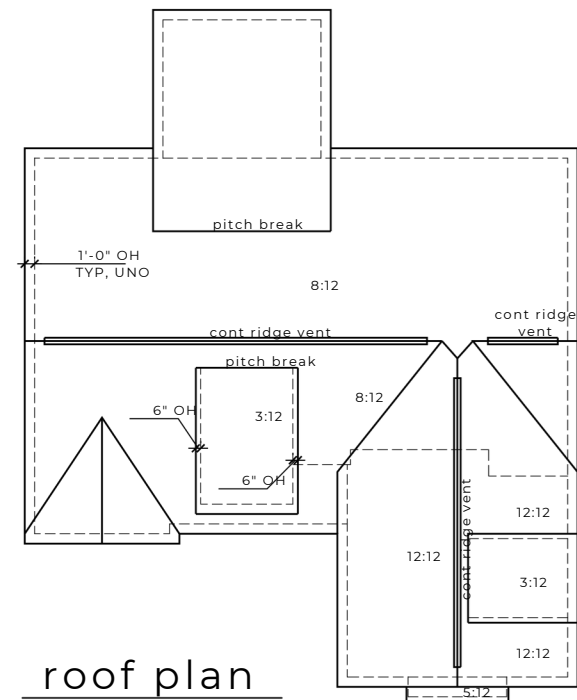

roof plan

SCALE: 1/16" = 1'-0"




SCALE: 1/8" = 1'-0"

Notes:

- * all dimensions are to stud face
- * all doors to be 5" off wall edge u.n.o.
- * all angled walls set at 45° u.n.o.
- * all ceilings are 9'-1 12" u.n.o.

CLIENT:

CLIENT:

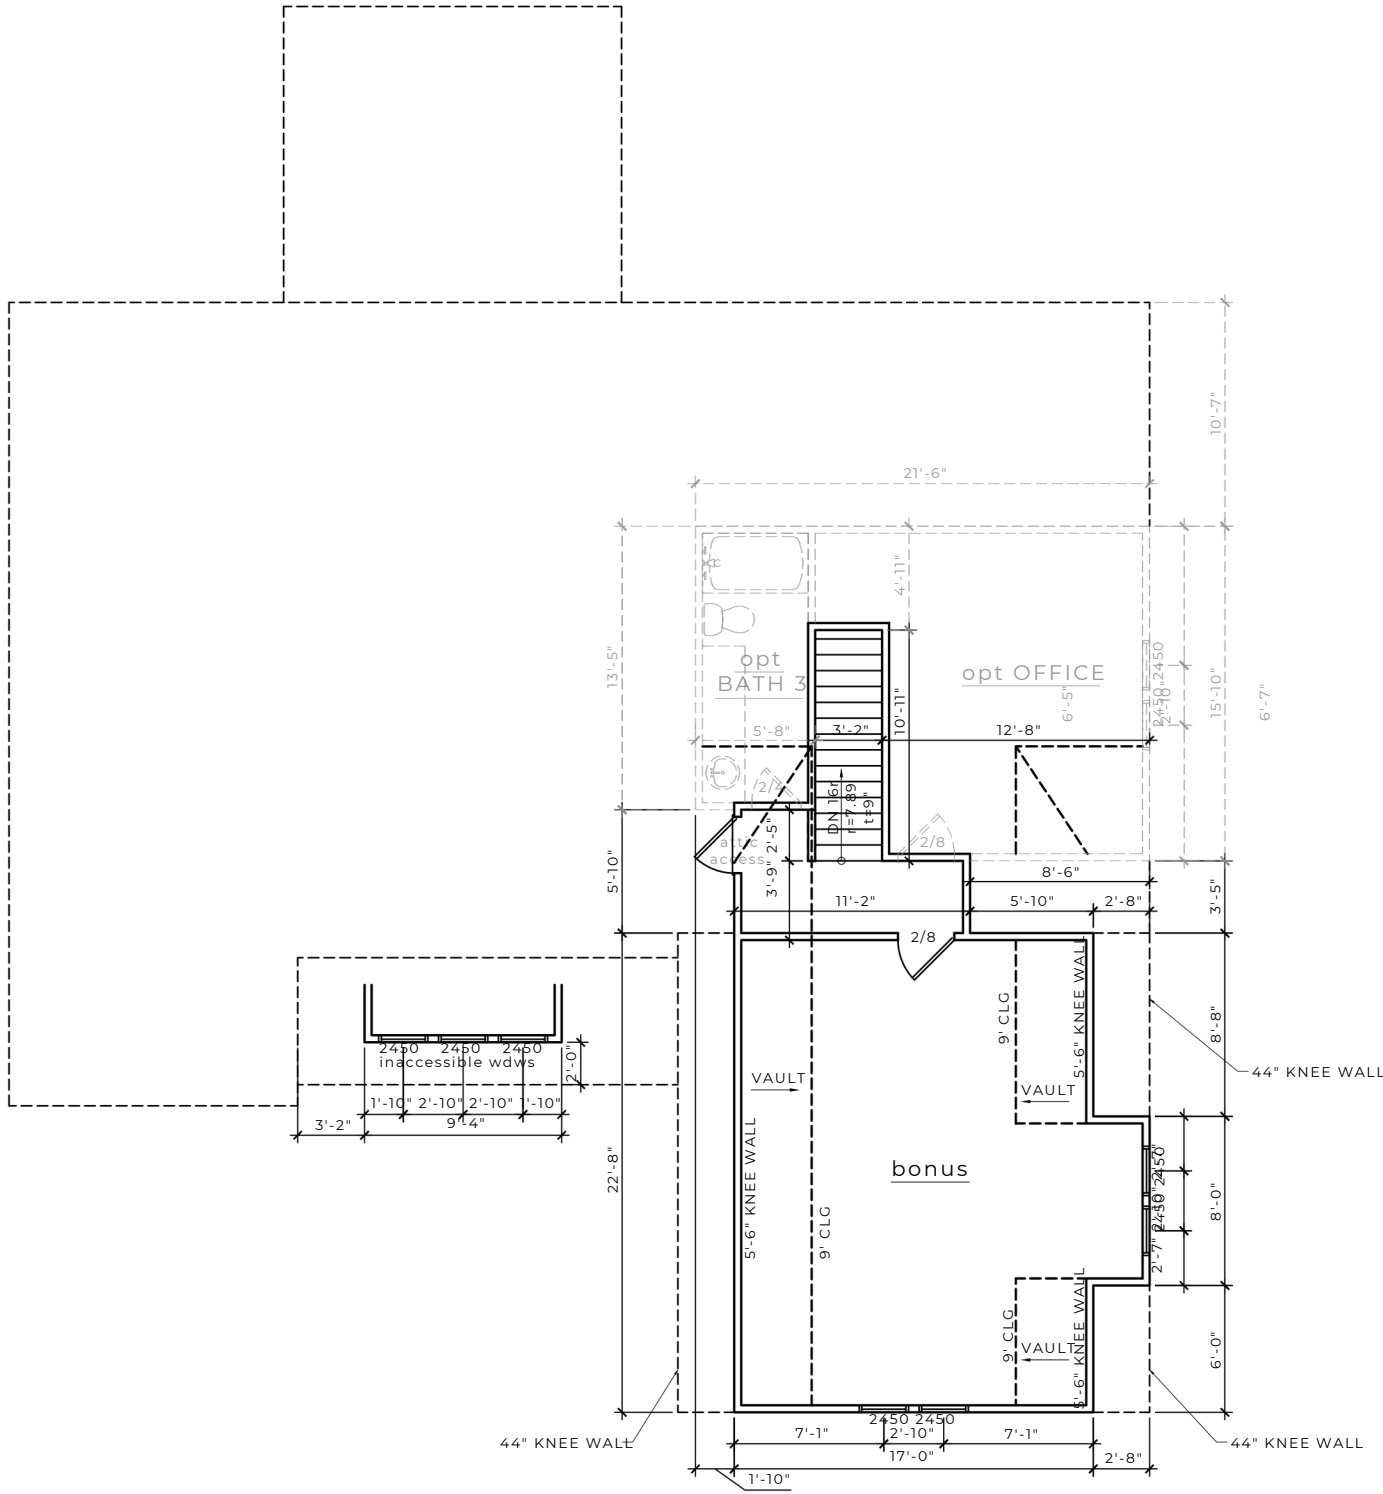

SECOND FLOOR PLAN

SCALE: 1/8" = 1'-0"

- NOTES:
- * all dimensions are to stud face
 - * all doors to be 5" off wall edge u.n.o.
 - * all angled walls set at 45° u.n.o.
 - * all ceilings are 8'-1 12" u.n.o.