





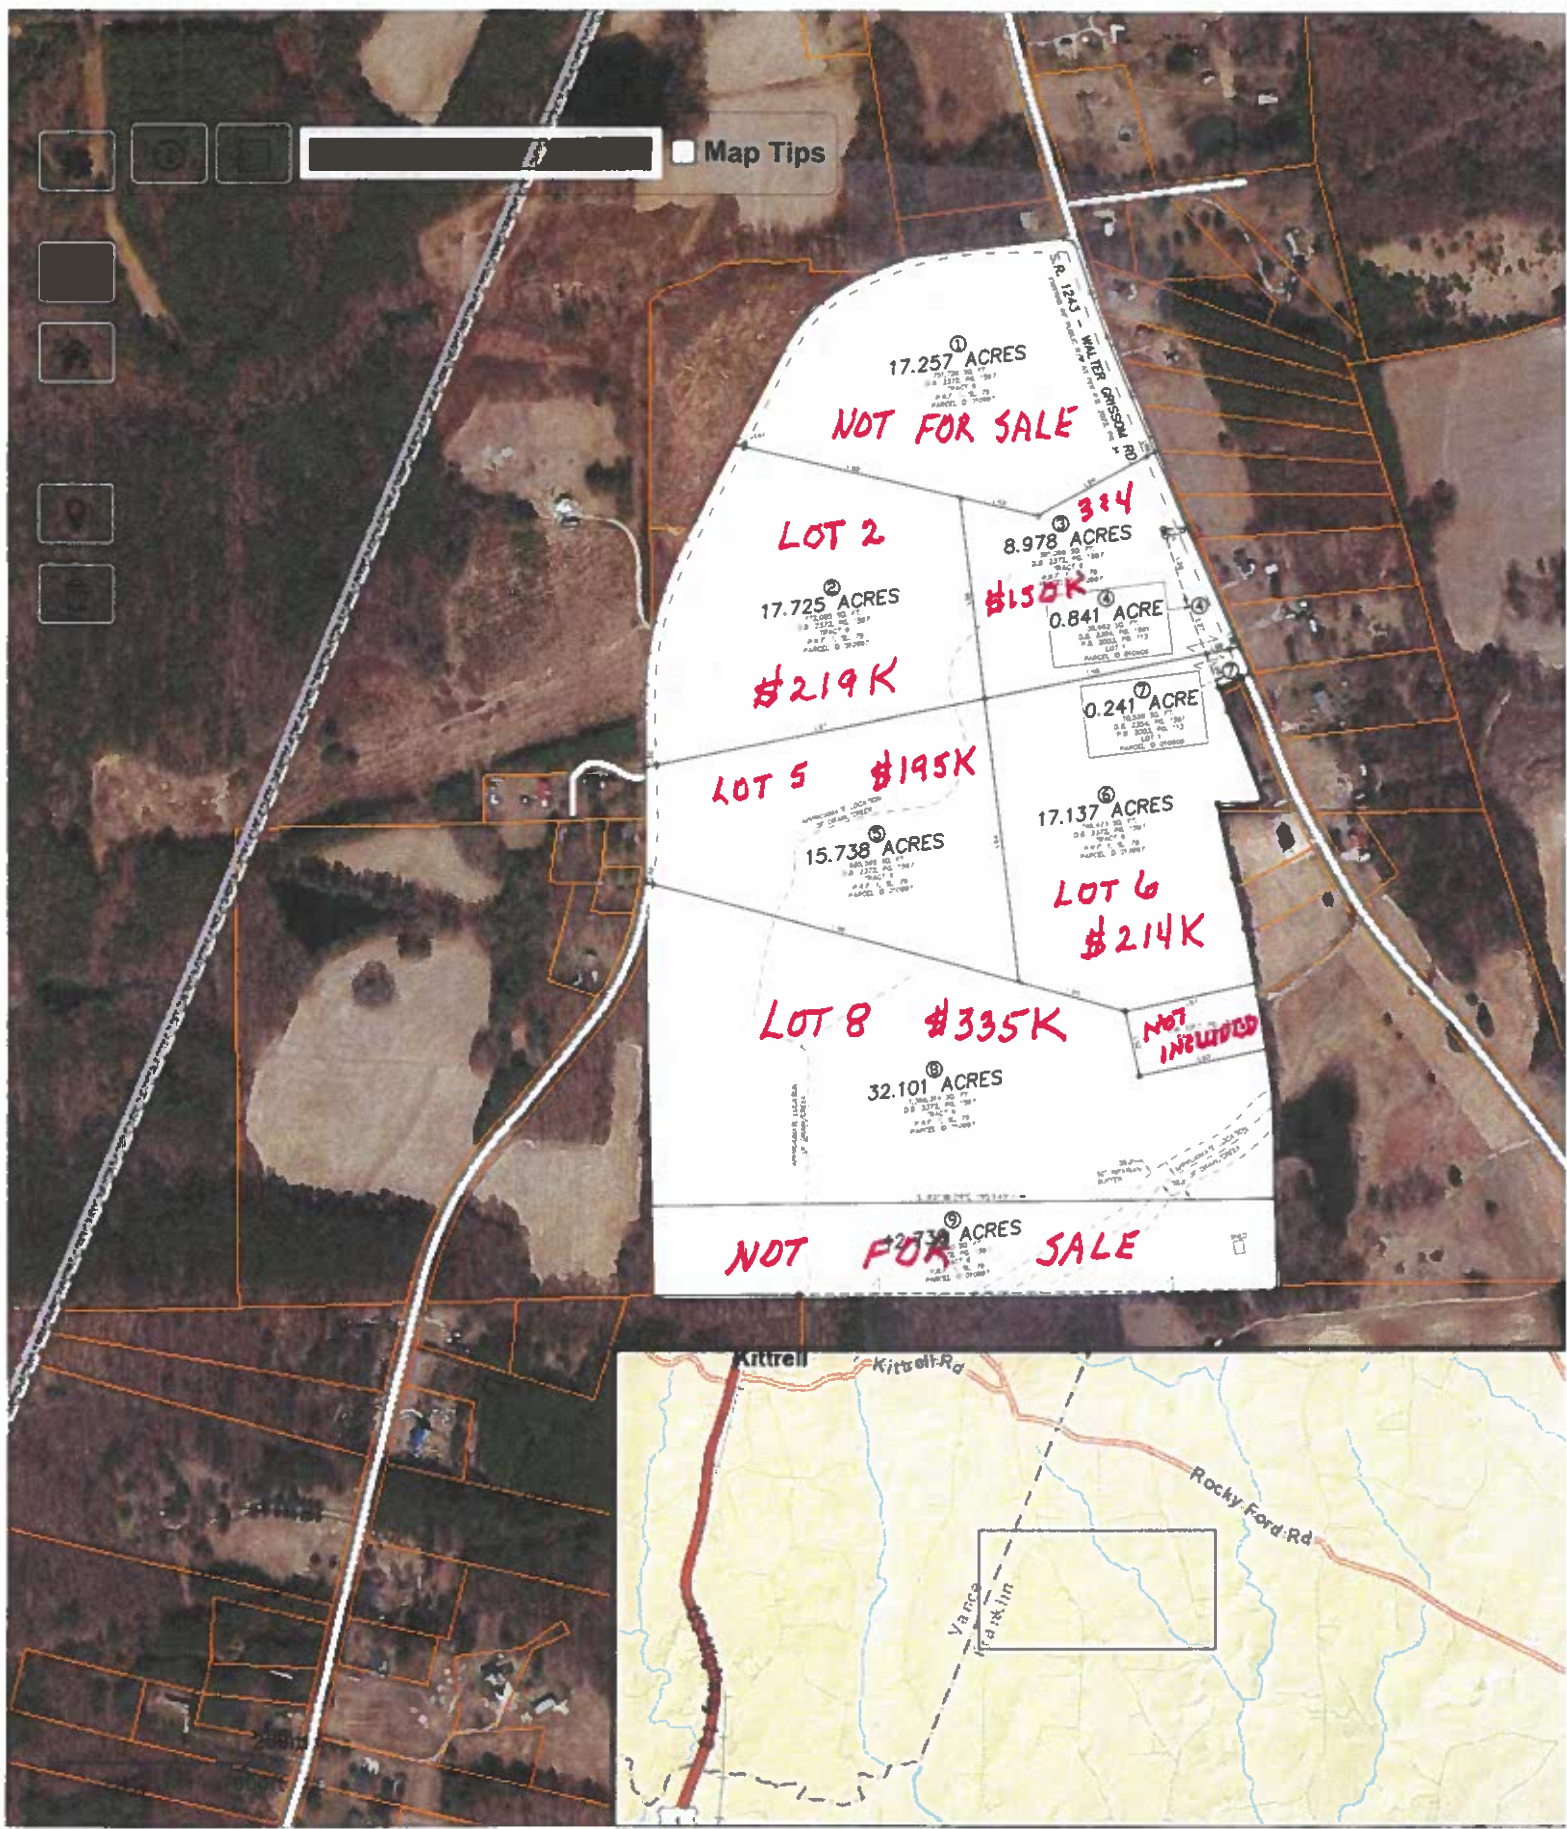

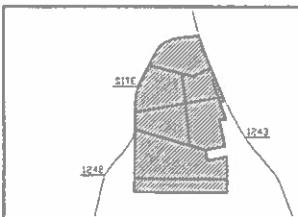

COMMUNITY MAP - NOT TO SCALE

EXEMPT PLAT FOR
LARRY L. THOMPSON
OWNER
LARRY L. THOMPSON
HAYESVILLE TOWNSHIP
FRANKLIN COUNTY, NORTH CAROLINA
SCALE 1" = 200' JULY 29, 2025
FILE # 35-25-005-L
PARCEL ID 010997 & 010906

CHARLES' SURVEY
LICENSE NUMBER: F-1326
133 BRISTOL MEADOWS ROAD
KITTELL, N.C. 27544
PHONE # 252-213-9599

I, CHARLES E. THOMPSON, JR., CERTIFY THAT THIS PLAT WAS DRAWN UNDER MY SUPERVISION FROM AN ACTUAL SURVEY MADE UNDER MY SUPERVISION FROM DEEDS SHOWN ON THE FACE OF THIS PLAT. THAT THE BOUNDARIES NOT SURVEYED ARE CLEARLY SHOWN AS DEDUCED FROM INFORMATION FOUND ON THE FACE OF THIS PLAT. THAT THE RATIO OF PRECISION AS CALCULATED BEFORE ADJUSTMENT IS 1:62,000. THAT THIS PLAT WAS PREPARED IN ACCORDANCE WITH G.S. 47-30 AS AMENDED WITHIN MY ORIGINAL SIGNATURE, REGISTRATION NUMBER, AND SEAL THIS 29th DAY OF JULY, 2025.

CHARLES E. THOMPSON, JR. P.L.S. L-4390

NOTARY PUBLIC
NORTH CAROLINA
SEAL
L-4395
CHARLES E. THOMPSON, JR.

CERTIFY THAT THIS SURVEY IS OF ANOTHER CATEGORY SUCH AS THE RECOMBINATION OF EXISTING PARCELS, A COURT-ORDERED SURVEY, OR OTHER EXCEPTION TO THE DEFINITION OF SUBDIVISION.

CHARLES E. THOMPSON, JR. P.L.S. L-4390

Course	Bearing	Distance
L1	N 88°58'31"E	86.15
L2	N 11°58'31"E	99.99
L3	N 17°34'25"E	89.99
L4	N 23°22'37"E	99.99
L5	N 28°37'37"E	99.99
L6	N 32°51'05"E	12.79
L7	N 33°30'35"E	66.97
L8	N 33°50'14"E	26.97
L9	N 33°50'14"E	23.10
L10	N 33°50'14"E	98.00
L11	N 33°50'14"E	97.79
L12	N 33°50'14"E	97.79
LEGEND

● EXISTING REBAR FOUND
● NEW REBAR SET
● EXISTING PIPE OF PVI FOUND
● EXISTING STONE FOUND
● EXISTING RAIL FOUND
● EXISTING CONCRETE NAIL FOUND
● NEW MAGNETIC NAIL SET
● EXISTING COTTON SPUNKLE FOUND
● EXISTING RAILROAD SPUNK FOUND
● EXISTING RAILROAD SPUNK FOUND
● EXISTING CONCRETE MONUMENT FOUND
● EXISTING NAIL FOUND
● NEW NAIL SET
● COMPUTED POINT (NOT ON THE GROUND)
● CENTERLINE
● CLEAN CUT
● ELECTRIC TRANSMISSION BOX
● FENCE
● FIRE HYDRANT
● WATERSHED BUILDING LIMITS
● MAINLINE COTTER
● NOW OF FORMERLY
● OVERHEAD UTILITY LINE(S)
● RIGHT-OF-WAY
● TELEPHONE PEDESTAL
● TELEPHONE PEDESTAL
● UTILITY POLE
● WELL
● WATER METER
● WATER VALVE
● DEED BOOK
● PLAT BOOK
● PLAT RECORD FILE
● PAGE
● SLOPE

