


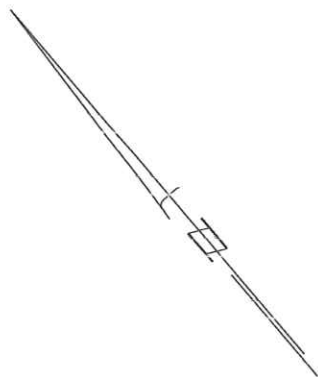


System: Pressure Manifold
Lines: 5-8, 470'
Accepted Status System
0.3 Soil LTAR, 18" TB

System: Pressure Manifold
Lines: 1-4, 280'
PPBPS, Horizontal
0.3 Soil LTAR, 18" TB

- *Keep tanks and drain lines 10' from property lines.
- *Not a survey.
- *Not a guarantee of a septic permit.
- *Keep supply lines >5' from property lines.
- *Some lines are flagged longer in the field than lengths indicate.
- *No grading septic area.

GRAPHIC SCALE

1" = 50'

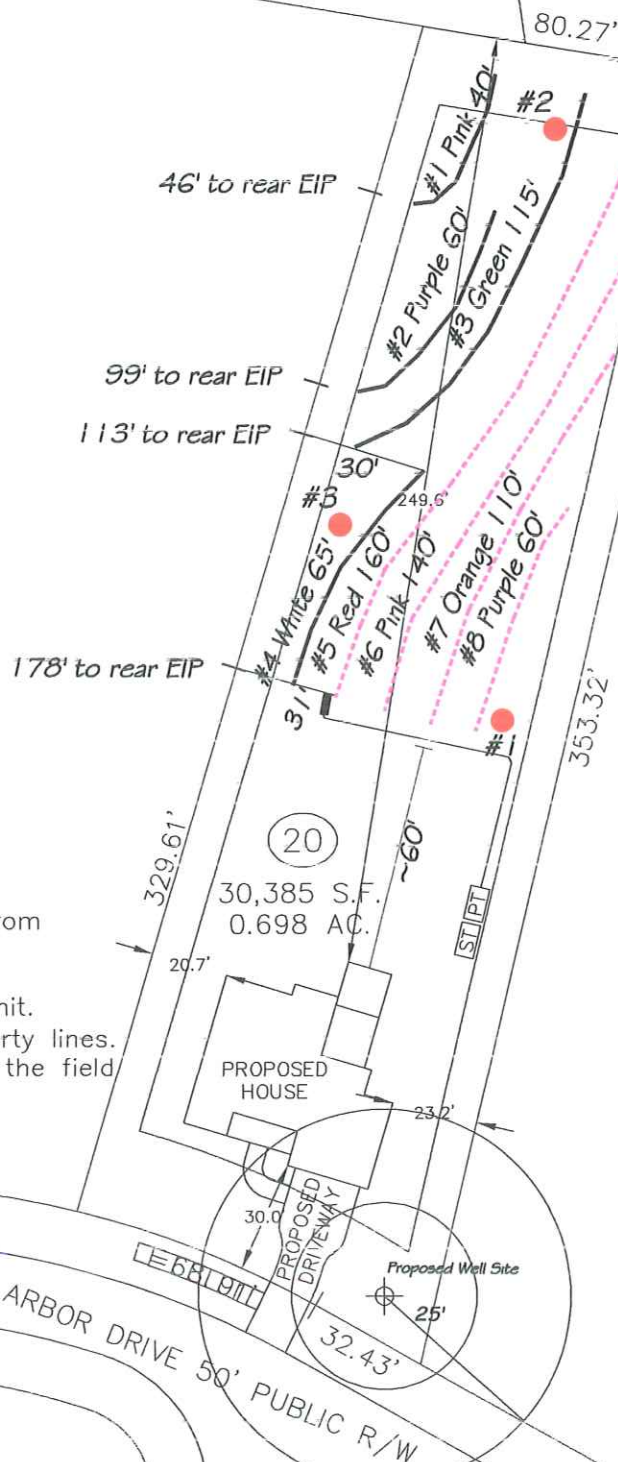

Central Carolina Soil Consulting, PLLC
1900 South Main Street, Suite 110
Wake Forest, North Carolina 27587
Phone (919)569-6704 Fax (919)569-6703

4-Bedroom Septic Layout
Abbington Lot 20
Franklin County, North Carolina

Job# : 3621

Drawn By : JH

Date : 11-15-24